# Phase I Environmental Site Assessment Report

MDI Hospital
10 Wayman Lane
Bar Harbor, Maine 04609

*Prepared by:*
Beacon Environmental Consultants, LLC
PO Box 2154
Windham, Maine 04062

*Prepared for:*
MDI Hospital
10 Wayman Lane
Bar Harbor, Maine 04609

January 16, 2025
Project # BE-849

# Table of Contents

1.0 GENERAL INFORMATION ..... 1
2.0 EXECUTIVE SUMMARY ..... 2
2.1 Subject Property Information ..... 2
2.2 Data Gaps ..... 2
2.3 Environmental Report Summary ..... 2
2.4 Recommendations ..... 3
3.0 INTRODUCTION ..... 3
3.1 Purpose ..... 4
3.2 Scope of Work ..... 4
3.3 Significant Assumptions ..... 4
3.4 Limitations and Exceptions ..... 4
3.5 Deviations ..... 5
3.6 Special Terms and Conditions ..... 5
3.7 Reliance ..... 5
4.0 SITE DESCRIPTION ..... 5
4.1 Location and Legal Description ..... 5
4.2 Conformance with ASTM ..... 6
4.3 Site and Vicinity Description ..... 6
4.4 Current Use of Property ..... 6
4.5 Description of Structures and Other Improvements ..... 6
4.6 Previous Usage ..... 7
4.7 Adjoining Property Information ..... 7
5.0 USER PROVIDED INFORMATION ..... 9
5.1 Specialized Knowledge ..... 9
5.2 Valuation Reduction for Environmental Issues ..... 9
5.3 Owner, Property Manager, and Occupant Information ..... 9
5.4 Reason for Performing Phase I ESA ..... 9
6.0 RECORDS REVIEW ..... 9
6.1 Standard Environmental Records Sources ..... 9
6.1.1 Regulatory File Review – Federal Sites ..... 10
6.1.2 Regulatory File Review – State Sites ..... 11
6.1.3 Other Environmental Reports ..... 16
6.2 General Site Setting ..... 16
6.2.1 Topography ..... 16
6.2.2 Surface Water Bodies ..... 16
6.2.3 Geology and Hydrology ..... 16
6.3 Historical Use ..... 16
6.3.1 Historical Summary ..... 16
6.3.2 Title Records ..... 16
6.3.3 City Directories ..... 17

6.3.4 Aerial Photos ..... 22
6.3.5 Sanborn/Historical Maps ..... 23
6.3.6 Historical Topographic Maps ..... 23
6.3.7 Building Department Records ..... 25
6.3.8 Other Land Use Records ..... 25
6.4 Environmental Liens and Activity/Use Limitations ..... 25
6.5 Vapor Encroachment Evaluation ..... 25
7.0 SITE RECONNAISSANCE ..... 25
7.1 Methodology and Limiting Conditions ..... 25
7.2 General Site Setting ..... 26
7.3 Site Visit Findings ..... 26
7.3.1 Hazardous Substances ..... 26
7.3.2 Petroleum Products ..... 26
7.3.3 Underground Storage Tanks (USTs) ..... 26
7.3.4 Above Ground Storage Tanks (ASTs) ..... 26
7.3.5 Other Suspect Containers ..... 27
7.3.6 Equipment Likely to Contain PCBs ..... 27
7.3.7 Interior Staining/Corrosion ..... 27
7.3.8 Heating and Cooling ..... 27
7.3.9 Discharge Features ..... 27
7.3.10 Pits, Ponds, And Lagoons ..... 27
7.3.11 Solid Waste Dumping/Landfills ..... 27
7.3.12 Stained Soil/Stressed Vegetation ..... 28
7.3.13 Wells ..... 28
7.3.14 Pungent Odors ..... 28
8.0 INTERVIEWS ..... 28
9.0 OTHER ENVIRONMENTAL CONSIDERATIONS ..... 28
10.0 FINDINGS, OPINIONS, AND CONCLUSIONS ..... 30
10.1 FINDINGS ..... 30
10.2 OPINIONS ..... 30
10.3 CONCLUSIONS ..... 30
11.0 REFERENCES ..... 30

**APPENDICES**

**Appendix A:** Figures
**Appendix B:** Photographs
**Appendix C:** Historical Research
**Appendix D:** EDR Database Search
**Appendix E:** Regulatory File Review
**Appendix F:** Vapor Encroachment Evaluation
**Appendix G:** Qualifications
**Appendix H:** Additional Documentation

# 1.0 GENERAL INFORMATION

**Project Information:**
MDI Hospital

**Project Number:**
BE-849

**Consultant Information:**
Beacon Environmental Consultants, LLC
PO Box 2154
Windham, Maine 04062

**Phone:** (207) 376-5001
**Fax:** (207) 221-1354
**E-mail Address** jcressey@beaconmaine.com

**Inspection Date:** December 27, 2024
**Report Date:** January 16, 2025

**Site Information:**
MDI Hospital
10 Wayman Lane
Bar Harbor, Maine 04609
Hancock County

**Latitude, Longitude:**
44.3821140, -68.2020620

**Site Access Contact:**
Mr. Doug Springer

**Client Information:**
MDI Hospital
Attn: Mr. Doug Springer
10 Wayman Lane
Bar Harbor, Maine 04609

**Site Assessor**

John K. Cressey, LG, PG
President/Principal Geologist

**Certification:**

I declare that, to the best of my professional knowledge and belief, I meet the definition of Environmental Professional as defined in 40 CFR Part 312. I have the specific qualifications based on education, training, and experience to assess a property of the nature, history, and setting of the subject property. I have developed and performed the all-appropriate inquiries in conformance with the standards and practices set forth in 40 CFR Part 312.

John K. Cressey, LG, PG - President/Principal Geologist

# 2.0 EXECUTIVE SUMMARY

## 2.1 Subject Property Information

Beacon Environmental Consultants, LLC (Beacon) was retained by MDI Hospital (hereafter referred to as (the Client)), to perform a Phase I Environmental Site Assessment (ESA) of the commercial property located at 10 Wayman Lane in the Town of Bar Harbor, Hancock County, Maine (subject property). The subject property is located on the northern side of Wayman Lane, southern side of Hancock Street and eastern sides of Main Street and Stanwood Place. According to the Town of Bar Harbor Assessor, the subject property is legally described as Map 108, Lot 7, and ownership is currently vested in MDI Hospital since 2023.

Please refer to Appendix A: Figures and Appendix B: Site Photographs for the location and site characteristics of the subject property.

Beacon performed the ESA in conformance with the Scope of Work and the provisions of the ASTM Standard Practice for Environmental Site Assessments: Phase I Environmental Site Assessment Process E1527-21, thereby satisfying United States Environmental Protection Agency's (U. S. EPA) "Standards and Practices for All Appropriate Inquiries (AAI); Final Rule" (40 Code of Federal Regulations Part 312) current edition approved Nov. 1, 2021. Published November 2021. Originally approved in 1993. Last previous edition approved in 2013 as E1527–13. DOI: 10.1520/E1527-21. Any exceptions to, or deletions from, this practice are described within this report.

## 2.2 Data Gaps

No significant data gaps were identified by Beacon.

## 2.3 Environmental Report Summary

Beacon completed an Environmental Records Review for the property and surrounding properties. Based on observations, records reviewed, and interviews, Beacon has identified the following:

| Report Section | | No Further Action | REC | HREC | CREC | De Minimus | Issue/Further Investigation | Comments |
|---|---|---|---|---|---|---|---|---|
| **4.4** | **Current Use of Property** | X | | | | | | |
| **4.6** | **Adjoining Property Information** | X | | | | | | |
| **6.1** | **Standard Environmental Record Sources** | | | X | | | | One spill was reported for the subject property and was cleaned up to the satisfaction of the MEDEP. |
| **6.1.2** | **Other Environmental Reports** | X | | | | | | |
| **6.4.1** | **Historical Summary** | X | | | | | | |
| **7.3.1** | **Hazardous Substances** | X | | | | | | |
| **7.3.2** | **Petroleum Products** | X | | | | | | |

| Report Section | | No Further Action | REC | HREC | CREC | De Minimus | Issue/Further Investigation | Comments |
|---|---|---|---|---|---|---|---|---|
| **7.3.3** | **USTs** | | X | X | | | X | Two USTs were removed after the requirement for site assessments was enacted but were not completed upon removal. (REC)<br>One UST was removed that did not require a site assessment. (HREC) |
| **7.3.4** | **ASTs** | | | | | X | X | The volume of petroleum stored on-site requires a Spill Prevention, Control, and Countermeasure (SPCC) Plan |
| **7.3.5** | **Other Suspect Containers** | X | | | | | | |
| **7.3.6** | **Equipment Likely to Contain PCBs** | X | | | | | | |
| **7.3.7** | **Interior Staining or Corrosion** | X | | | | | | |
| **7.3.8** | **Heating and Cooling** | X | | | | | | |
| **7.3.9** | **Discharge Features** | X | | | | | | |
| **7.3.10** | **Pits, Ponds, And Lagoons** | X | | | | | | |
| **7.3.11** | **Solid Waste Dumping or Landfills** | X | | | | | | |
| **7.3.12** | **Stained Soil or Stressed Vegetation** | X | | | | | | |
| **7.3.13** | **Wells** | X | | | | | | |
| **7.3.14** | **Pungent Odors** | X | | | | | | |
| **9.0** | **Asbestos-Containing Materials** | | | | | X | X | ACM may be present within on-site structures. |
| | **Lead-Based Paint** | | | | | X | X | LBP may be present within on-site structures. |
| | **Radon** | X | | | | | | |
| | **Wetlands** | X | | | | | | |
| | **Mold** | X | | | | | | |

## 2.4 Recommendations

Beacon recommends:

- A Phase II ESA be completed to determine if impacts exist on the property from previous underground storage tanks (USTs).
- A Spill Prevention, Control, and Countermeasure (SPCC) Plan should be developed for the facility.
- Asbestos-containing materials (ACM) and Lead-Based Paint (LBP) surveys should be conducted prior to building demolition.

# 3.0 INTRODUCTION

## 3.1 Purpose

The purpose of the Phase I Environmental Site Assessment (ESA) was to evaluate the current and historical conditions of the Subject Property in an effort to identify recognized environmental conditions in connection with the Subject Property.

A recognized environmental condition is defined by ASTM as:

Recognized Environmental Condition (REC) - (1) the presence of hazardous substances or petroleum products in, on or at the subject property due to a release to the environment; (2) the likely presence of hazardous substances or petroleum products in, on or at the subject property due to a release or likely release to the environment; or (3) the presence of hazardous substances or petroleum products in, on or at the subject property under conditions that pose a material threat of a future release to the environment.

Controlled recognized environmental condition (CREC) - A REC resulting from a past release of hazardous substances or petroleum products that has been addressed to the satisfaction of the applicable regulatory authority, with hazardous substances or petroleum products allowed to remain in place subject to the implementation of required controls.

Historical recognized environmental condition (HREC) - A past release of any hazardous substances or petroleum products that has occurred in connection with the property and has been addressed to the satisfaction of the applicable regulatory authority or meeting unrestricted use criteria established by a regulatory authority, without subjecting the property to any required controls.

A de minimus condition refers to environmental concerns identified by Beacon, which do not qualify as RECs; however, warrant further discussion.

The identification of RECs in connection with the subject property may impose an environmental liability on owners or operators of the site, reduce the value of the site, or restrict the use or marketability of the site, and therefore, further investigation may be warranted to evaluate the scope and extent of potential environmental liabilities.

## 3.2 Scope of Work

The Phase I ESA conducted at the Subject Property was in general accordance with ASTM Standard E 1527-21 and included the following:

- Review of previous environmental site assessments;
- Records review;
- Interviews with regulatory officials and personnel associated with the subject and adjoining properties;
- A site visit; and
- Evaluation of information and preparation of the report provided herein.

Typically, a Phase I ESA does not include sampling or testing of air, soil, groundwater, surface water, or building materials. These activities would be carried out in a Phase II ESA, if required. For this Phase I ESA, no additions to the ASTM E 1527-21 standard were made.

## 3.3 Significant Assumptions

No significant assumptions were made during the course of this assessment.

## 3.4 Limitations and Exceptions

Along with all of the limitations set forth in various sections of the ASTM E 1527-21 protocol, the accuracy and completeness of this report may be limited by the following:

For this assessment, no limitations were encountered.

It should be noted that this assessment did not include an audit of operational environmental compliance issues that may exist on the property. Where required, the documents listed in Appendices A and E were used as reference material for the completion of the Phase I ESA. Some of the information presented in this report was provided through existing documents and interviews. Although attempts were made, whenever possible, to obtain a minimum of two confirmatory sources of information, Beacon Environmental Consultants, LLC in certain instances has been required to assume that the information provided is accurate.

The information and conclusions contained in this report are based upon work undertaken by trained professional and technical staff in accordance with generally accepted engineering and scientific practices current at the time the work was performed. The conclusions and recommendations presented represent the best judgment of Beacon Environmental Consultants, LLC based on the data obtained from the work. Due to the nature of investigation and the limited data available, Beacon Environmental Consultants, LLC cannot warrant against undiscovered environmental liabilities. Conclusions and recommendations presented in this report should not be construed as legal advice.

Should additional information become available which differs significantly from our understanding of conditions presented in this report, we request that this information be brought to our attention so that we may reassess the conclusions provided herein.

### 3.5 Deviations

No deviations from the recommended scope of ASTM Standard E 1527-21 were performed as part of this Phase I ESA with the exception of any additions noted in Detailed Scope of Services.

### 3.6 Special Terms and Conditions

Authorization to perform this assessment was given by the client on December 23, 2024. Instructions as to the location of the property, access, and an explanation of the property to be assessed were provided by Mr. Doug Springer.

### 3.7 Reliance

This report has been prepared for the sole benefit of the client. The report may not be relied upon by any other person or entity without the express written consent of MDI Hospital, with the exception of the following:

- USDA Rural Development.

## 4.0 SITE DESCRIPTION

### 4.1 Location and Legal Description

The subject property is an approximately 5.61-acre property developed with multiple medical-associated buildings and is located at the following addresses:

- 8 Wayman Lane;
- 10 Wayman Avenue;
- 17 Hancock Street;
- 9 Hancock Street;
- 292 Main Street;
- 294 Main Street;
- 7 Stanwood Place
- 6 Stanwood Place; and
- 310 Main Street.

Information obtained from the Town of Bar Harbor's Department indicated that the tax assessment parcel number for the subject property is Tax Map 108 Lot 7.

## 4.2 Conformance with ASTM

Beacon Environmental Consultants, LLC has performed a Phase I Environmental Site Assessment in conformance with the scope and limitations of ASTM Practice E 1527-21 of the property located at 10 Wayman Lane in Bar Harbor, Maine. Any exceptions to or deletions from this practice are described in Section 2.5 of this report.

## 4.3 Site and Vicinity Description

The Subject Property consists of approximately 5.61-acres and is developed with Mount Desert Island Hospital's campus which includes the main hospital and 8 office-style buildings used for administration, information technology, clinical care, medical education, and maintenance. The ground surface at the site slopes downward to the south and east. The buildings, paved parking spaces, forested areas, and landscaped areas comprise the site. The subject property can be accessed from Hancock Street from the north, Main Street and Stanwood Place from the west, Wayman Lane from the south, and Hideaway Lane from the east.

The site is zoned within the "Downtown Village II" district.

The area surrounding the site is primarily commercial and residential uses in nature.

## 4.4 Current Use of Property

The site is currently utilized by MDI Hospital as a hospital with ancillary offices and medical offices in separate buildings.

## 4.5 Description of Structures and Other Improvements

The property is developed with the following structures:

- 10 Wayman Way – 3-story brick hospital building first constructed in 1937 with additions in 1962, 1968, 2000, 2005, 2018, and 2024. The building is heated by multiple boilers located in the basement. The current heating source for these boilers is #2 fuel oil which is contained in a 10,000-gallon underground storage tank. Two new dual-fuel boilers are currently being installed and the fuel source for these will be propane and/or #2 heating oil. Multiple floor drains were observed within the basement. These drains are connected to the municipal sewer service. A newly-constructed (2018) generator building is located to the east of the hospital and contains the generator and an 8,000-gallon diesel above ground storage tank.
- 8 Wayman Way – 1,632-square foot, two-story wood-framed office building constructed in 1900. This building is heated by a heating-oil-fired boiler located in the basement.
- 17 Hancock Street – 7,470-square foot, one-story wood-framed building constructed in 1969 and used by the hospital as a This building is heated by a kerosene-fired boiler located within a shed located to the south of the building. This boiler was previously fed by a heating oil underground storage tank which was removed in 1991.
- 9 Hancock Street – 1,396-square foot, two-story wood-framed office building used for the hospital's information technology staff for offices and was constructed in 1940. This building is heated by a heating-oil-fired boiler located in the basement.
- 292 Main Street – 1,515-square foot, two-story wooden building constructed in 1870 and used as a residential space for visiting medical personnel. This building is heated by a propane-fired boiler located in the basement. A floor drain was observed in the basement, this drain is connected to the municipal sewer service.
- 294 Main Street – 5,678-square foot, two-story wood-framed building constructed in 2024 and utilized by the hospital as the Kogood Center for Medical Education. This building is heated and cooled by heat pumps.

- 7 Stanwood Place – 2,598-square foot, two-story wood-framed building constructed in 1900 and utilized by the hospital as the maintenance shop. One flammable storage cabinet is located on the first floor along with wood working equipment used for construction activities within the on-site buildings. This building is heated by a heating-oil-fired boiler located in the basement.
- 6 Stanwood Place – 1,314-square foot, wood-framed building constructed in 1900 and used as a residential space for visiting medical personnel. This building is heated by a propane-fired boiler located in the basement.
- 310 Main Street – 2,247-square foot, two-story wood-framed building constructed in 1990 and used by the hospital's accounting department for offices. This building is heated by a heating-oil-fired boiler located in the basement.

Electricity in the area is provided by Versant Power. Drinking water is provided by the Bar Harbor Water District. A copy of the most recent water quality report is included in Appendix H. Sewer service is provided by the Bar Harbor Sewer District.

## 4.6 Previous Usage

The property has been used as a hospital since 1897. Some of the buildings included in assessment were previously residential in nature prior to the hospital's purchase of them.

## 4.7 Adjoining Property Information

During the vicinity reconnaissance, Beacon Environmental Consultants, LLC observed the following land use on properties in the immediate vicinity of the Property:

| Direction From Site | Use | Comments |
|---|---|---|
| North | Residential | Across Hancock Street<br>16 Hancock Street<br>Tax Map 105, Lot 69<br>Owner: Patricia and Richard Mace |
| | Residential | Across Hancock Street<br>18 Hancock Street<br>Tax Map 105, Lot 68<br>Owner: Stephen and Rebecca Murray |
| | Residential | Across Hancock Street<br>22 Hancock Street<br>Tax Map 105, Lot 67<br>Owner: Jefferson and Walter Dobbs |
| | Multi-Family Residential | Across Hancock Street<br>26 Hancock Street<br>Tax Map 105, Lot 66<br>Owner: Deborah Dyer |
| | Residential | Across Hancock Street<br>28 Hancock Street<br>Tax Map 105, Lot 65<br>Owner: Anna Tyler and John Mahonym |
| East | Congregational Church | 37 Hancock Street<br>Tax Map 105, Lot 81<br>Owner: Congregational Church of Bar Harbor |
| | Undeveloped | Wayman Lane<br>Tax Map 108, Lot 12-1<br>Owner: June Swan |
| | Residential | 18 Wayman Lane<br>Tax Map 108, Lot 12<br>Owner: Richard and Missy Nordan |

| Direction From Site | Use | Comments |
|---|---|---|
| South | Residential | Across Wayman Lane<br>19 Wayman Lane<br>Tax Map 108, Lot 29<br>Owner: H.L. Morgan Trust |
| | Residential | Across Wayman Lane<br>17 Wayman Lane<br>Tax Map 108, Lot 61<br>Owner: Elizabeth Ann Sears |
| | Multi-Family Residential | Across Wayman Lane<br>15 Wayman Lane<br>Tax Map 108, Lot 15<br>Owners: Brent Barker and Burt Barker |
| | Undeveloped | Across Wayman Lane<br>Wayman Lane<br>Tax Map 108, Lot 59<br>Owner: Mount Desert Island Hospital |
| | Residential | Across Wayman Lane<br>9 Wayman Lane<br>Tax Map 108, Lot 58<br>Owner: Suzanne Morse |
| | Residential | Across Wayman Lane<br>7 Wayman Lane<br>Tax Map 108, Lot 57<br>Owner: Scott and Debra Ream |
| | Residential | Across Wayman Lane<br>5 Wayman Lane<br>Tax Map 108, Lot 56<br>Owner: Kelley Family Revocable Living Trust |
| | Residential | Across Wayman Lane<br>3 Wayman Lane<br>Tax Map 108. Lot 55<br>Owner: Banys Family Revocable Trust |
| | Multi-Family Residential | 2 Wayman Lane<br>Tax Map 108, Lots 8-1 and 8-2<br>Owners: Joshua Petrash and Sharon Casey |
| | Hospital offices | 312 Main Street<br>Tax Map 108, Lot 192<br>Owner: Mouth Desert Island Hospital |
| West | Hotel | Across Main Street<br>315 Main Street<br>Tax Map 107, Lot 191<br>Owner: Main Street Motel, LLC |
| | Restaurant | Across Main Street<br>297 Main Street<br>Tax Map 107, Lot 190<br>Owner: BH Lobster Company LLC |
| | Commercial | 288 Main Street<br>Tax Map 108, Lot 3<br>Owner: Witham Family, LLC |
| | Residential | 11 Hancock Street<br>Tax Map 105, Lot 80<br>Owner: Richard M Mace |

# 5.0 USER PROVIDED INFORMATION

## 5.1 Specialized Knowledge

Beacon has no specialized knowledge of the Subject Property outside of the research which was conducted and reported as part of this report.

The property ownership as well as all individuals who were interviewed as part of this investigation, have not reported any specialized knowledge of this Subject Property outside of what is contained in this report.

## 5.2 Valuation Reduction for Environmental Issues

Beacon was not provided with an appraisal for the subject property. No environmental issues were identified by the user/client that could result in property value reduction.

## 5.3 Owner, Property Manager, and Occupant Information

No written or verbal communication with the property owner revealed any information which suggested that there are currently or historically any recognized environmental conditions associated with the subject property.

## 5.4 Reason for Performing Phase I ESA

The purpose of this Phase I Environmental Site Assessment (ESA) was to identify existing or potential Recognized Environmental Conditions (as defined by ASTM Standard E 1527-21) in connection with the Subject Property. Beacon Environmental Consultants, LLC understands that the findings of this study will be used to evaluate a pending financial transaction in connection with the Subject Property.

The Phase I ESA is being conducted as part of environmental due diligence prior to property transfer.

# 6.0 RECORDS REVIEW

## 6.1 Standard Environmental Records Sources

Beacon Environmental Consultants, LLC contracted Environmental Data Resources, Inc. (EDR) to conduct a search of Federal and State databases containing known and suspected sites of environmental contamination. The number of listed sites identified within the approximate minimum search distance (AMSD) from the Federal and State environmental records database listings specified in ASTM Standard E 1527-21 are summarized in the following table. Detailed information for sites identified within the AMSDs is provided below, along with an opinion about the significance of the listing to the analysis of recognized environmental conditions in connection with the subject property. Copies of the EDR research data and a description of the databases are included in Appendix D of this report.

**Map Findings Summary**

| Database | Target Property | Search Distance (Miles) | < 1/8 | 1/8 – 1/4 | 1/4 - 1/2 | 1/2 - 1 | >1 | Total Plotted |
|---|---|---|---|---|---|---|---|---|
| **FEDERAL** | | | | | | | | |
| NPL | 0 | 1 | 0 | 0 | 0 | 0 | 0 | 0 |
| Delisted NPL | 0 | 1 | 0 | 0 | 0 | 0 | 0 | 0 |
| CERCLIS | 0 | 0.5 | 0 | 0 | 0 | NR | NR | 0 |
| RCRA LQG | 1 | 0.25 | 0 | 0 | NR | NR | NR | 1 |
| RCRA TSDF | 0 | 0.5 | 0 | 0 | 0 | NR | NR | 0 |
| BROWNFIELDS | 0 | 0.5 | 0 | 1 | 0 | NR | NR | 1 |
| **STATE** | | | | | | | | |
| SHWS | 0 | 1 | 1 | 0 | 1 | 0 | NR | 2 |
| SPILLS | 1 | 0.5 | 4 | 9 | 27 | NR | NR | 41 |
| LUST | 0 | 0.5 | 2 | 7 | 14 | NR | NR | 23 |
| LAST | 0 | 0.5 | 4 | 2 | 13 | NR | NR | 19 |
| SWF/LF | 0 | 0.5 | 0 | 0 | 0 | NR | NR | 0 |
| VCP | 0 | 0.5 | 0 | 0 | 1 | NR | NR | 1 |
| BROWNFIELDS | 0 | 0.5 | 0 | 0 | 0 | NR | NR | 0 |
| INST CONTROL | 0 | 0.5 | 0 | 0 | 1 | NR | NR | 1 |
| UST | 2 | 0.25 | 8 | 20 | NR | NR | NR | 30 |

Note: NR = Not requested at this search distance

### 6.1.1 Regulatory File Review – Federal Sites

#### *6.1.1.1 National Priority Listings*

No EPA National Priority Listings were identified within 1 mile of the subject property.

#### *6.1.1.2 Delisted National Priority Listings*

No EPA Delisted National Priority Listings were identified within 1 mile of the subject property.

#### *6.1.1.3 CERCLIS Sites*

No EPA Comprehensive Environmental Response, Compensation and Liability Information System (CERCLIS) Sites were identified within ½ mile of the subject property.

#### *6.1.1.4 RCRA Large Quantity Generators*

The subject property is an EPA Resource Conservation and Recovery Act (RCRA) Large Quantity Generators (LQG) Site based on the quantity of hazardous waste shipped from the property. Beacon contacted Ms. Cherrie Plummer of the MEDEP Hazardous Waste Unit regarding the site and she did not identify any current violations within the site's file.

#### *6.1.1.5 – RCRA Transfer, Storage, or Disposal Sites*

No EPA RCRA Transfer, Storage, or Disposal (TSDF) Sites were identified within ½ mile of the subject property.

#### *6.1.1.6 Brownfields Sites*

One EPA Brownfields Site was identified within ½-mile of the subject property. Based on the distance form the subject property, this site is not considered to be a risk.

### 6.1.2 Regulatory File Review – State Sites

#### *6.1.2.1 State Hazardous Waste Sites*

Two State Hazardous Wastes Sites were identified within 1 mile of the subject property. The closest of these properties was over 600 feet northwest of the subject property; therefore, they are not considered to be risks.

#### *6.1.2.2 Spills (Includes Leaking Underground Storage Tanks [LUST] and Leaking Aboveground Storage Tanks [LAST])*

Eighty-three (83) MEDEP spill sites were identified within ½ mile of the subject property. One of these spills was for the subject property and seven additional spill sites were identified within 500 feet of the subject property.

**MDI HOSPITAL, SITE**

Spill #B-606-1997

MEDEP was notified that approximately 100 gallons of Number 5 fuel oil was released onto the floor of the boiler room and found its way to a drain that leads to the sewer. No free product was observed at the waste water treatment plant about ¾ mile away, only a slight petroleum odor. The MEDEP believed that the oil was emulsified by the hot detergent water from the hospital's laundry room. Sorbent boom was deployed at the waste water treatment plant as a precaution. The remainder of the oil on the floor of the boiler room was cleaned up with sorbent materials and shipped for disposal through Allwaste. No further action was required by the MEDEP.

**FIRST EXPRESS, 312 MAIN STREET, ABUTTING TO THE SOUTH**

Spill #B-704-1996

The MEDEP provided a waiver of the waiting period to remove the two USTs documented to be on the property. MEDEP and S.W. Cole Engineering were on-site on December 30, 1996, to watch the removal of two USTs from the property, a 2,000-gallon #2 fuel oil tank and a 1,000-gallon gasoline tank.

During the excavation, the MEDEP PID notification level of 200 ppm for gasoline was reached for the testing of soil associated with the 1000-gallon tank at the site. The amount of soil impacted was minor and had an old "varnish" gasoline odor. The remainder of soil tested around both the 1000- and 2000-gallon tanks was non-detect. Soils were allowed to be used as backfill for the excavation. The MDEP required no further action at the site.

**MAIN STREET RESTAURANT, 297 MAIN STREET, 45 FEET TO THE WEST-SOUTHWEST**

Spill #B-126-1999

MEDEP was notified by Dead River Oil Company (Dead River) of oil on the ground beside the Main Street Restaurant. It was believed that the furnace feed line had developed a leak over the winter. Dead River employees put sorbent pads and speedi-dri on the spill prior to MEDEP's arrival. A local construction contractor was hired to hand dig a trench to prevent the oil from leaving the site and to collect oil that was still leaving the concrete slab of the site building. A sorbent boom was placed in the trench and the concrete slab was cleaned up with sorbent materials. Approximately, two months later, MEDEP checked on the property and removed a sorbent boom from the trench and replaced it with a new one. The one that was removed was nearly saturated with oil and water. MEDEP requested a call from the property owner in the future. No further information was available in the MEDEP records.

**MAIN STREET MOTEL, 315 MAIN STREET, 49 FEET SOUTHWEST**

Spill #B-430-2000

MEDEP was notified by Dead River of a small spill that resulted from an overfill of exterior heating oil ASTs. One five-gallon bucket of dirt was hand dug for disposal and the tank was wiped down. No further action was required by the MEDEP.

**BURWALDO'S TEXACO, 317 MAIN STREET, 87 FEET SOUTHWEST**

Spill #B-166-1996

During the course of upgrading piping on the UST system, one of the USTs broke loose from its straps and floated due to high groundwater. MEDEP informed the tank installed that they would need to hire a consultant as they would now be dealing with a tank removal. During the excavation to remove the USTs a small amount of gasoline-impacted sand above the established cleanup guideline of 1,000 parts per million on a photoionization detector (PID) was discovered. This soil was removed from the excavation and spread in a thin layer near the surface during backfill. No further action was required by the MEDEP.

**MORANG-ROBINSON AUTO CO, 269 MAIN STREET, 175 FEET WEST-NORTHWEST**

Spill #B-242-1986

MEDEP was on-site for the removal of two gasoline USTs (6,200-gallon and 3,000-gallon). The tanks were removed and observed to be in good condition and were removed from the property for disposal. No further action was required by the MEDEP.

Spill #B-415-1986

MEDEP was on-site for the removal of one 1,000-gallon gasoline UST. The UST was believed to have been installed 36 years prior and appeared to be in good condition. A slight gasoline odor was noted in the excavation; however, no soil was removed. The tank was removed from the property for dismantling. No further action was required by the MEDEP.

Spill #B-423-1988

MEDEP was on-site for the removal of one 1,000-gallon waste oil UST from the property. The UST had been installed in 1947 as a gasoline tank and changed over to hold waste oil approximately 12 years prior to 1988. During the removal, stained soil was observed around the fill pipe. This impacted soil was removed and place in a pile. No issues were observed with the tank or the surrounding clay and gravel in the tank grave. The impacted soil was spread thinly to aerate and placed back in the excavation prior to repaving the area. No further action was required by MEDEP.

Spill #B-384-1999

MEDEP was notified by the Bar Harbor Fire Department of a spill of approximately 50-100-gallons of used motor oil had leaked from an exterior AST at the property. The cause of the leak was a hole at the base of the tank due to corrosion. Sorbent materials were applied to the parking lot behind the building and approximately 2-3 cubic yards were excavated and sent to Vaughan Thibodeau's batch plant in Prospect. No further action was required by MEDEP.

Spill #B-580-2001

MEDEP was contacted by a concerned citizen that the property had changed hands and that the USTs were still in the ground. MEDEP Response contacted the MEDEP Tanks Unit and verified that the USTs had been removed in 1995. This information was provided back to the concerned citizen. No further action was required by the MEDEP.

**SNELL HOUSE, 21 ATLANTIC AVENUE, 335 FEET NORTH-NORTHEAST**

Spill #B-288-2018

MEDEP was notified that a safety valve had failed on an AST in the basement of this property. Speedi-dri had been applied to the spill by Dead River by the time MEDEP arrived. Dead River employees returned to clean up the sorbent materials. No further action was required by MEDEP.

Spill #B-264-2019

MEDEP was notified that a sewer line broke within the basement of this residence. No oil was found; therefore, MEDEP did not require further action.

**GORDON YOUNG, 8 LIVINGSTON ROAD, 466 FEET SOUTH**

Spill #B-626-2004

MEDEP was contacted by Mr. Young, a former dentist, that while cleaning his basement, he discovered a bottle of elemental mercury. The bottle was intact and taken by MEDEP for proper disposal. No further action was required by the MEDEP.

The off-site spills do not pose a risk to the subject property based on cleanup status, distance, and/or direction.

#### *6.1.2.3 Solid Waste Facility/Landfill*

No Solid Waste Facilities were identified within ½ mile of the subject property.

#### *6.1.2.4 Voluntary Control Program Sites*

One MEDEP Voluntary Response Action Program (VRAP) Sites were identified within ½ mile of the subject property. Based on the distance from the subject property and the continuing obligations as a part of the VRAP, this site is not considered to be a risk.

#### *6.1.2.5 State Brownfields Sites*

No State Brownfields Sites were identified within ½-mile of the subject property.

#### *6.1.2.6 State Institutional Control Sites*

No Institutional Control Sites were identified within ½ mile of the subject property. Based on the distance from the subject property and the continuing obligations as a part of the institutional controls, this site is not considered to be a risk.

#### *6.1.2.7 Underground Storage Tanks*

Thirty (30) Underground Storage Tank (UST) facilities were identified within ¼ mile of the subject property. Two of these were on the subject property, and three were within 500 feet of the subject property.

**MOUNT DESERT ISLAND HOSPITAL, 10 WAYMAN LANE, SITE**

UST #14610

| UST # | Type | Size | Contents | Installation Date | Removal Date |
|---|---|---|---|---|---|
| 1 | Bare Steel | 10,000-gallons | #5 Fuel Oil | 1961 | September 1991 |
| 2 | Bare Steel | 500-gallons | Diesel | 1982 | September 1991 |
| 3 | Double-walled Steel | 10,000-gallons | #2 Fuel Oil | September 1991 | Active |

The removal of the #5 fuel oil UST and the diesel UST were scheduled for prior to the MEDEP's requirements for a site assessment; however, they were actually removed after that requirement was put into effect; therefore, no information regarding the condition of the tank or soil was available. This fact makes the USTs a REC.

**MEDICAL ASSOCIATES BUILDING, 17 HANCOCK STREET, SITE**

UST #14611

| UST # | Type | Size | Contents | Installation Date | Removal Date |
|---|---|---|---|---|---|
| 1 | Bare Steel | 500-gallons | #2 Fuel Oil | September 1982 | September 1991 |

This UST was a consumptive use tank (connected directly to a heating source) which does not require a site assessment per MEDEP rules; therefore, no information regarding the condition of the tank or the soil was available. This UST is considered to be an HREC as it was removed as required by MEDEP.

**FIRST EXPRESS, 312 MAIN STREET, ABUTTING TO THE SOUTH**

UST #19505

| UST # | Type | Size | Contents | Installation Date | Removal Date |
|---|---|---|---|---|---|
| 1 | Bare Steel | 2,000-gallons | #2 Fuel Oil | Unknown | December 1996 |
| 2 | Bare Steel | 1,000-gallons | Gasoline | Unknown | December 1996 |

S.W. Cole performed a UST closure assessment on these USTs in 1996. See Section 6.1.2.2 for the spill report.

**MAIN STREET MOTEL, 315 MAIN STREET, 49 FEET SOUTHWEST**

UST #19810

| UST # | Type | Size | Contents | Installation Date | Removal Date |
|---|---|---|---|---|---|
| 1 | Bare Steel | 1,000-gallons | #2 Fuel Oil | October 1984 | November 1997 |

This UST was a consumptive use tank (connected directly to a heating source) which does not require a site assessment per MEDEP rules; therefore, no information regarding the condition of the tank or the soil was available.

**TAPLEY'S, 317 MAIN STREET, 87 FEET SOUTHWEST**

The tank file for this property appears to have been misplaced within DEP's files as the information within the file is for a property in Millinocket and not Bar Harbor. A conversation with Mr. Butch Bowie of the MEDEP did not resolve the confusion.

**MORANG ROBINSON AUTO CO, 269 MAIN STREET, 175 FEET WEST-NORTHWEST**

This facility had two UST registration numbers on file:

UST #10454

| UST # | Type | Size | Contents | Installation Date | Removal Date |
|---|---|---|---|---|---|
| 1 | Bare Steel | 1,000-gallons | Waste Oil | 1947 | September 1988 |
| 2 | Bare Steel | 1,000-gallons | #2 Heating Oil | Unknown | March 1995 |
| 3 | Bare Steel | 1,000-gallons | Gasoline | Unknown | September 1986 |

The removal of the gasoline and waste oil USTs were overseen by the MEDEP. Discussions regarding these removals are included in spill reports in Section 6.1.2.2. The heating oil UST was a consumptive use tank and did not require a site assessment by MEDEP rules; therefore, no information regarding the condition of the tank or soils was available.

UST #3523

| UST # | Type | Size | Contents | Installation Date | Removal Date |
|---|---|---|---|---|---|
| 1 | Bare Steel | 3,000-gallons | Gasoline | Unknown | July 1986 |
| 2 | Bare Steel | 6,200-gallons | Gasoline | Unknown | July 1986 |

The removal of the gasoline USTs were overseen by the MEDEP. Discussions regarding these removals are included in spill reports in Section 6.1.2.2.

**MT DESERT ISLAND HOSPITAL RESIDENCE, 322 MAIN STREET, 225 FEET SOUTH-SOUTHWEST**

UST #14609

| UST # | Type | Size | Contents | Installation Date | Removal Date |
|---|---|---|---|---|---|
| 2 | Bare Steel | 1,000-gallons | Gasoline | Unknown | December 1996 |

This heating oil UST was a consumptive use tank and did not require a site assessment by MEDEP rules; therefore, no information regarding the condition of the tank or soils was available.

**VILLAGER MOTEL, 207 MAIN STREET, 466 FEET NORTHWEST**

UST #11589

| UST # | Type | Size | Contents | Installation Date | Removal Date |
|---|---|---|---|---|---|
| 1 | Bare Steel | 1,000-gallons | #2 Heating Oil | Unknown | September 1993 |

This UST was a consumptive use tank and did not require a site assessment by MEDEP rules; therefore, no information regarding the condition of the tank or soils was available.

The lack of information regarding the condition of the USTs and soil on the subject property are considered to be RECs and a HREC. The off-site USTs do not appear to be risks to the subject property.

### 6.1.3 Other Environmental Reports

Beacon was not provided with previous environmental reports.

## 6.2 General Site Setting

The Subject Property consists of approximately 5.61-acres and is developed with Mount Desert Island Hospital's campus which includes the main hospital and 8 office-style buildings used for administration, information technology, clinical care, medical education, and maintenance. The ground surface at the site slopes downward to the south and east. The buildings, paved parking spaces, forested areas, and landscaped areas comprise the site. The subject property can be accessed from Hancock Street from the north, Main Street and Stanwood Place from the west, Wayman Lane from the south, and Hideaway Lane from the east.

### 6.2.1 Topography

Based on a review of the 2021 USGS topographic map for the site area, the property is approximately 50 feet above mean sea level and groundwater is inferred to flow to the east towards the Atlantic Ocean.

### 6.2.2 Surface Water Bodies

Surface water was not observed on the subject property.

### 6.2.3 Geology and Hydrology

Based on a review of the Surficial Geology of the Southwestern Portion of the Bar Harbor Quadrangle, Maine (Duane D. Braun, 2016), the property is underlain by the Presumpscot Formation (p). The Presumpscot Formation is comprised of fine-grained marine mud (silt and clay with sandy lenses) commonly containing gravel dropstones and, more rarely, marine shell fossils.

Based on a review of the Bedrock Geology of the Southwestern Portion of the Bar Harbor Quadrangle, Maine (Duane D. Braun, 2019), the Site is underlain by the Bar Harbor Formation (Sobh). This formation is comprised of Silurian-Ordovician-aged dark to light gray to lavender, 0.05- to 0.3-meter-wide layers of quartzite and argillite with grain size ranging from sand to silt, intercalated with 0/1- to 10.0-meter-wide layers of very light gray metarhyolite tuff.

The Bar Harbor 7.5-minute quadrangle has been mapped for significant aquifers, but no significant aquifers were identified.

The Federal Emergency Management Agency (FEMA) Flood Insurance Rate Map #23009C1014D dated June 20, 2016 indicates that the subject property is located within an area of minimal flood hazard (Zone X). See Appendix H for a copy of this map.

## 6.3 Historical Use

### 6.3.1 Historical Summary

Historical information identifying the past site use was obtained from a variety of sources as detailed in Appendix C of this report and included: Title Records, City Directories, Aerial Photographs, Sanborn Fire Insurance Maps, and/or Topographic Maps.

### 6.3.2 Title Records

Beacon performed a review of historical ownership at the Hancock County Registry of Deeds on October 22, 2024. This search does not constitute a Title Search but was performed to attempt to identify past uses that could pose a risk to the environment. No such previous usage was identified that could pose such a risk. See Appendix E for a copy of the current deed.

**Title Summary**

| Information Source | Date | Book/Page | Listed Owner |
|---|---|---|---|
| Hancock County Registry of Deeds | May 26, 2023 | 7269/494 | Mount Desert Island Hospital |
| | **Parcel 1** | | |
| | July 13, 1998 | 2752/52 | Mount Desert Island Hospital |
| | **Lot 1-A** | | |
| | March 1, 1961 | 881/63 | Mount Desert Island Hospital |
| | | | Nathalie Dorr |
| | **Lot 1-B** | | |
| | May 22, 1991 | 1863/205 | Mount Desert Island Hospital |
| | October 3, 1969 | 1086/331 | Joseph M. Murray & Frances K. Murray |
| | **Lot 1C** | | |
| | June 14, 1977 | 1289/662 | Mount Desert Island Hospital |
| | | | Wesley & Enid E.C. Whitten |
| | **Lot 1D** | | |
| | August 15, 1994 | 2302/279 | Mount Desert Island Hospital |
| | February 24, 1994 | 2227/337 | Nancy Sawyer & Neal E. Morrison |
| | May 25, 1953 | 750/401 | Emery R. Morrison & Dorothy L. Morrison |
| | **Lot 1E** | | |
| | October 16, 1995 | 2451/257 | Mount Desert Island Hospital |
| | November 18, 1983 | 1482/232 | Ruth Nancy Lombardi |
| | March 2, 1971 | 1113/630 | Erma V. Shaw & Norman Shaw |
| | October 30, 1963 | 945/453 | Erma V. Shaw |
| | **Lot 2** | | |
| | January 3, 1961 | 878/164 | Mount Desert Island Hospital |
| | February 17, 1959 | 833/273 | George William Dolliver |
| | August 26, 1937 | 803/288 | George C. McKay |
| | **Parcel 2** | | |
| | February 12, 2017 | 6720/36 | Mount Desert Island Hospital |
| | April 7, 2004 | 3917/154 | Catherine R. Walton |
| | **Lot 1A** | | |
| | October 30, 1963 | 946/43 | Robert D. Raynes & Eleanor H. Raynes |
| | **Lot 2A** | | |
| | November 8, 1963 | 946/116 | Robert D. Raynes & Eleanor H. Raynes |
| | **Parcel 3** | | |
| | April 24, 2017 | 6750/193 | Mount Desert Island Hospital |
| | January 9, 1996 | Will | Sadie Cunningham |
| | January 12, 1979 | 1341/219 | Ralph Cunningham & Sadie Cunningham |
| | March 31, 1948 | 720/299 | George R. Lambert, Sr. & Susan F. Lambert |
| | **Parcel 4** | | |
| | April 18, 2019 | 6946/94 | Mount Desert Island Hospital |
| | | 6374/44 | Bar Harbor Bank & Trust |
| | April 10, 2015 | 6374/41 | MTB, LLC |
| | June 30, 2002 | 3481/323 | Brennan Building, LLC |
| | September 28, 2000 | 2968/139 | Christopher I. Field & Kathleen M. Field |
| | December 11, 1986 | 1614/287 | Leonard J. DeMuro, Jr. |
| | April 15, 1981 | 1402/690 | Homer R. Lawford & Marcia D. Lawford |
| | **Parcel 5** | | |
| | July 13, 2020 | 7037/780 | Mount Desert Island Hospital |
| | November 6, 2006 | 4643/268 | Cary B. Swan & Kimberly S. Swan |
| | July 11, 1988 | 1703/228 | Debrorah J. Taylor |
| | September 10, 1982 | 1445/41 | Hazel M. Norton |
| | November 12, 1962 | 922/44 | Harold E. Wilmarth & Christine S. Wilmarth |
| | May 29, 1959 | 842/456 | Psyche W. Wetmore |

**Title Summary (continued)**

| Information Source | Date | Book/Page | Listed Owner |
|---|---|---|---|
| Hancock County Registry of Deeds | **Parcel 6** | | |
| | September 4, 2020 | 7053/311 | Mount Desert Island Hospital |
| | April 13, 2017 | 6743/323 | 310 Bar Harbor, LLC |
| | November 1, 2005 | 4335/137 | Swan Swan LLC |
| | June 14, 2001 | 2098/109 | Robert P. Noonan & Judith R. Noonan |
| | January 21, 1989 | 1736/430 | N. William Edmondson & Phyllis A. Edmondson |
| | September 9, 1982 | 1444/591 | G. Lucian Sloane |
| | May 4, 1954 | 762/254 | Nora Quilty and Elizabeth Quilty |
| | **Parcel 7** | | |
| | February 5, 2021 | 7099/226 | Mount Desert Island Hospital |
| | September 29, 2016 | 6643/81 | Robert A. Rogers & Deborah J. Rogers |

### 6.3.3 City Directories

Beacon Environmental Consultants, LLC reviewed city directories for the subject and adjoining properties provided by EDR that covered the years 1992 through 2020. The Subject Property address was first listed in 1992 as 5 Stanwood Place being occupied by Debbie Taylor, 6 Stanwood Place being occupied by Robt T Raynes, 7 Stanwood Place being occupied by Nancy & Robt Lombardi, 294 Main Street being occupied by Ralph Cunningham, and 9 Hancock Street being occupied by Rinaldo E Morrison.

**City Directory Summary**

| Date | Property Comments | Surrounding Property Comments |
|---|---|---|
| 1992 | 5 Stanwood Place – Debbie Taylor<br>6 Stanwood Place – Robt D Raynes<br>7 Stanwood Place – Nancy & Robt Lombardi<br>294 Main Street – Ralph Cunningham<br>9 Hancock Street – Rinaldo E Morrison | **North:** 16 Hancock Street – Richard Mace/Travis & Troy Mace<br>**North:** 18 Hancock Street – Vincent A Daney<br>**North:** 22 Hancock Street – Ralph W Hawkes & Mary Dobbs<br>**North:** 26 Hancock Street – Margaret & Debbie Dyer<br>**North:** 28 Hancock Street – A M Heath<br>**East:** Not listed<br>**South:** 3 Wayman Lane – Chris Field<br>**South:** 5 Wayman Lane – Jeff & Laura Cake<br>**South:** 7 Wayman Lane – Alaraby Johnson/B J Morison<br>**South:** 9 Wayman Lane – Frank B Hitch<br>**South:** 15 Wayman Lane – Geo Ollie Barker<br>**South:** 17 Wayman Lane – Arnold A Moon<br>**South:** 19 Wayman Lane – Lois M Wade<br>**South:** 312 Main Street – Stacey Z Gray<br>**West:** 288 Main Street – Victoria Kelley/C Schmidt |

**City Directory Summary (continued)**

| Date | Property Comments | Surrounding Property Comments |
|---|---|---|
| 1995 | 8 Wayman Lane – Women's Health Ctr<br>10 Wayman Lane – Mt Desert Island Hospital<br>16 Wayman Lane – T C Colket Carriage Hse/D E Wood<br>5 Stanwood Place – Debbie Taylor<br>6 Stanwood Place – Robt D Raynes<br>7 Stanwood Place – Nancy & Robt Lombardi<br>294 Main Street – Ralph Cunningham<br>17 Hancock Street – Family Health Center/Medical Associates of Bar Harbor/Doctor's Offices | **North:** 16 Hancock Street – Richard Mace<br>**North:** 18 Hancock Street – Vincent A Daney<br>**North:** 22 Hancock Street – Ralph W Hawkes & Mary Dobbs<br>**North:** 26 Hancock Street – Deborah M Dyer<br>**North:** 28 Hancock Street – Achim Gossler<br>**East:** 37 Hancock Street – Marshall B & Audrey Hughes<br>**South:** 3 Wayman Lane – Chris Field<br>**South:** 5 Wayman Lane – Geo & Kelly Dickson/Wayne Peterson<br>**South:** 7 Wayman Lane – Alaraby Johnson/B J Morison<br>**South:** 9 Wayman Lane – Frank B Hitch<br>**South:** 15 Wayman Lane – Geo Ollie Barker<br>**South:** 17 Wayman Lane – Arnold A Moon<br>**South:** 19 Wayman Lane – Lois M Wade<br>**South:** 312 Main Street – First Express/K A McDonald Picture Framing<br>**West:** 288 Main Street – Everett G Jordan, Inc. Plumbers/Jordan Oil Co/Victoria Kelley/C Schmidt<br>**West:** 297 Main Street – Maine St Restaurant<br>**West:** 315 Main Street – Maine Street Motel-Office/Michael McDunnah |
| 2000 | 8 Wayman Lane – Mount Desert Island Hospital/Women's Health Ctr<br>10 Wayman Lane – Mount Desert Island Hospital<br>16 Wayman Lane – T C Colket/Sean Hall<br>5 Stanwood Place – Debbie Taylor<br>6 Stanwood Place – E Raynes<br>294 Main Street – Sadie Cunningham | **North:** 16 Hancock Street – Richard Mace<br>**North:** 18 Hancock Street – Larry Maher<br>**North:** 22 Hancock Street – Mary D Hawkes<br>**North:** 26 Hancock Street – Deborah M Dyer<br>**North:** 28 Hancock Street – Kendra R McCrate<br>**East:** 18 Wayman Lane – Pauline M Cooper<br>**East:** 37 Hancock Street – Wllace Reed<br>**South:** 3 Wayman Lane – Chris Field<br>**South:** 5 Wayman Lane – George Dickson<br>**South:** 7 Wayman Lane – Betty J Morison<br>**South:** 9 Wayman Lane – Frank B Hitch<br>**South:** 15 Wayman Lane – Jean Barker<br>**South:** 17 Wayman Lane – Unknown Occupant<br>**South:** 19 Wayman Lane – Lois M Wade<br>**South:** 312 Main Street – First Express/K A McDonald Picture Framing<br>**West:** 288 Main Street – Acadia Institute for Medicine & Scoiety/Everett G Jordan, Inc. Plumbers/Jordan Oil Company<br>**West:** 297 Main Street – Maine St Restaurant<br>**West:** 315 Main Street – Maine Street Motel |

**City Directory Summary (continued)**

| Date | Property Comments | Surrounding Property Comments |
|---|---|---|
| 2005 | 8 Wayman Lane – Mount Desert Island Hospital<br>10 Wayman Lane – Behavioral Health Center<br>5 Stanwood Place – Unknown Occupant<br>294 Main Street – James J Lambert<br>9 Hancock Street – Family Health Center<br>15 Hancock Street – Dunn and Powell Books/Mt Desert Island Hospital<br>17 Hancock Street – Eden Surgical Associates PA/Doctor's Offices | **North:** 16 Hancock Street – Richard Mace<br>**North:** 18 Hancock Street – Unknown Occupant<br>**North:** 22 Hancock Street – Mary D Hawkes<br>**North:** 26 Hancock Street – Deborah M Dyer<br>**North:** 28 Hancock Street – Unknown Occupant<br>**East:** 18 Wayman Lane – Llewellyn W Cooper<br>**East:** 37 Hancock Street – Wallace S Reed<br>**South:** 3 Wayman Lane – Kathleen M Brennan<br>**South:** 5 Wayman Lane – George Dickson/Thomas Gibbons Sheets Trust<br>**South:** 7 Wayman Lane – Scott Ream<br>**South:** 9 Wayman Lane – Suzanne R Morse<br>**South:** 15 Wayman Lane – Brent A Barker<br>**South:** 17 Wayman Lane – Unknown Occupant<br>**South:** 19 Wayman Lane – James K Tweedie<br>**South:** 312 Main Street – K A McDonald<br>**West:** 288 Main Street – Jeff Dale/Everett G Jordan Inc/MDI Payroll Services<br>**West:** 297 Main Street – H J L Inc<br>**West:** 315 Main Street – Maine Street Motel |
| 2010 | 8 Wayman Lane – Dianne Lytle/Linda Robinson/Jane E Tawney<br>10 Wayman Lane – Gerald Rich Keenan/Ashley Reid Kincaid/Dianne H Lytle/William G Mahan/Albert G B Marian/Kate B Worcester/Andrew F Zuber<br>16 Wayman Lane – Tristram C Colket<br>5 Stanwood Place – Unknown Occupant<br>294 Main Street – Sadie F Cunningham/James J Lambert<br>9 Hancock Street – Family Health Ctr<br>15 Hancock Street – Dunn and Powell Books/Mt Desert Island Hospital<br>17 Hancock Street – Community Health Ctr/Cooper Gilmore Health Ctr/Eden Surgical Assoc | **North:** 16 Hancock Street – Richard Mace<br>**North:** 18 Hancock Street – Stephen Murray<br>**North:** 22 Hancock Street – Jeff Dobbs<br>**North:** 26 Hancock Street – Deborah M Dyer<br>**North:** 28 Hancock Street – Luanne L Peters<br>**East:** 18 Wayman Lane – Llewellyn W Cooper<br>**East:** 37 Hancock Street – Wallace S Reed<br>**South:** 3 Wayman Lane – Kathleen M Brennan<br>**South:** 5 Wayman Lane – William Bishop<br>**South:** 7 Wayman Lane – Unknown Occupant<br>**South:** 9 Wayman Lane – Suzanne R Morse<br>**South:** 15 Wayman Lane – Jean O Barker<br>**South:** 17 Wayman Lane – Unknown Occupant<br>**South:** 19 Wayman Lane – James K Tweedie<br>**South:** 312 Main Street – K A McDonald Picture Framing<br>**West:** 288 Main Street – Everett G Jordan Inc |

**City Directory Summary (continued)**

| Date | Property Comments | Surrounding Property Comments |
|---|---|---|
| 2014 | 8 Wayman Lane – Mount Desert Island Hospital/Women's Health Center/Doctor's offices<br>10 Wayman Lane – Mount Desert Island Hospital/MDI Hospital Breast Center/MDI Hospital Physical Therapy/MDI Orthopedics/Doctor's offices<br>16 Wayman Lane – Tristram C Colket<br>6 Stanwood Place – Eleanor H Raynes<br>292 Main Street – Kathleen E Kelly<br>294 Main Street – Sadie F Cunningham/James J Lambert/Unknown Occupant<br>9 Hancock Street – Family Health Ctr/Mount Desert Island Hospital/Doctor's offices<br>17 Hancock Street –Cooper Gilmore Health Ctr/Doctor's offices | **North:** 16 Hancock Street – Richard M Mace<br>**North:** 18 Hancock Street – Stephen Murray<br>**North:** 22 Hancock Street – Unknown Occupant<br>**North:** 26 Hancock Street – Deborah M Dyer<br>**North:** 28 Hancock Street – Mary Catherine Carpenter<br>**East:** 18 Wayman Lane – E Poquette<br>**South:** 3 Wayman Lane – Brennan Field<br>**South:** 5 Wayman Lane – Unknown Occupant<br>**South:** 7 Wayman Lane – Scott W Ream<br>**South:** 9 Wayman Lane – Unknown Occupant<br>**South:** 19 Wayman Lane – James K Tweedie<br>**South:** 312 Main Street – K A McDonald Picture Framing<br>**West:** 288 Main Street – Dead River Company |
| 2017 | 8 Wayman Lane – Mount Desert Island Hospital/Doctor's offices<br>10 Wayman Lane – Mount Desert Island Hospital/MDI Hospital Breast Center/MDI Orthopedics/Doctor's offices<br>6 Stanwood Place – Eleanor H Raynes<br>9 Hancock Street – Family Health Ctr/Mount Desert Island Hospital/Doctor's offices<br>17 Hancock Street –Mount Desert Island Hospital/Doctor's offices | **North:** 16 Hancock Street – Richard M Mace<br>**North:** 18 Hancock Street – Stephen A Murray<br>**North:** 26 Hancock Street – Deborah S Dyer<br>**North:** 28 Hancock Street – Luanne L Peters<br>**East:** 18 Wayman Lane – Dena R Poquette<br>**East:** 37 Hancock Street – Karen Mueller<br>**South:** 3 Wayman Lane – Brennan Field<br>**South:** 5 Wayman Lane – George A Dickson<br>**South:** 9 Wayman Lane – Suzanne R Morse<br>**South:** 19 Wayman Lane – James K Tweedie<br>**South:** 312 Main Street – Spa 24<br>**West:** 288 Main Street – Acadia Frameworks LLC/Mashachi Wright<br>**West:** 297 Main Street – Downtown Lobster Pound |

**City Directory Summary (continued)**

| Date | Property Comments | Surrounding Property Comments |
|---|---|---|
| 2020 | 10 Wayman Lane – Emergency Dept Mt Desert Island Hospital/Mount Desert Island Hospital/Medical Imaging/MDI Orthopedics/Cadillac Family Practice/Doctor's offices<br>6 Stanwood Place – Eleanor H Raynes<br>17 Hancock Street – Cooper Gilmore Health Ctr/Eden Surgical Assoc/Mount Desert Island Hospital Radiology | **North:** 16 Hancock Street – Patricia Mace/Richard Mace<br>**North:** 18 Hancock Street – Rebecca Murray/Samuel Murray/Stephen Murray<br>**North:** 22 Hancock Street – Jefferson Dobbs<br>**North:** 26 Hancock Street – Deborah Dyer<br>**North:** 28 Hancock Street – Amy Lambert/Luanne Peters<br>**East:** 18 Wayman Lane – Missy Nordan/Richard Nordan<br>**East:** 37 Hancock Street – Karen Mueller<br>**South:** 3 Wayman Lane – Bambi Banys/Christopher Banys<br>**South:** 7 Wayman Lane – Debora Ream/Scott Ream/Virtual Corp Inc<br>**South:** 9 Wayman Lane – Noreen Hogan/Suzanne R Morse<br>**South:** 15 Wayman Lane – Brent Barker/Burt Barker/Daniel Vibert/Geo Barker<br>**South:** 17 Wayman Lane – Elizabeth Sears<br>**South:** 19 Wayman Lane – James Tweedie<br>**South:** 312 Main Street – Mosaic Salon<br>**West:** 288 Main Street – Acadia Frameworks LLC<br>**West:** 297 Main Street – Bar Harbor Lobster Pound/Stephen Malinowski |

### 6.3.4 Aerial Photos

Available aerial photographs dated 1940, 1956, 1960, 1976, 1991, 1996, 2007, 2011, 2015, and 2018 from EDR and dated 2023 and 2024 from Google Earth, were reviewed for this Environmental Site Assessment. Copies of selected photographs are included in Appendix C of this report.

**Aerial Photo Summary**

| Date | Property Comments | Surrounding Property Comments |
|---|---|---|
| 1940 | Multiple buildings and roadways | **North:** Structures and a road<br>**East:** Road and structures<br>**South:** Road with multiple structures beyond<br>**West:** Road with multiple structures beyond |
| 1956 | Multiple buildings and roadways | **North:** Structures and a road<br>**East:** Road and structures<br>**South:** Road with multiple structures beyond<br>**West:** Road with multiple structures beyond |
| 1960 | Multiple buildings and roadways | **North:** Structures and a road<br>**East:** Road and structures<br>**South:** Road with multiple structures beyond<br>**West:** Road with multiple structures beyond |
| 1976 | Multiple buildings (hospital much more visible) and roadways | **North:** Structures and a road<br>**East:** Road and structures<br>**South:** Road with multiple structures beyond<br>**West:** Road with multiple structures beyond |
| 1991 | Multiple buildings and roadways | **North:** Structures and a road<br>**East:** Road and structures<br>**South:** Road with multiple structures beyond<br>**West:** Road with multiple structures beyond |
| 1996 | Multiple buildings and roadways | **North:** Structures and a road<br>**East:** Road and structures<br>**South:** Road with multiple structures beyond<br>**West:** Road with multiple structures beyond |
| 2007 | Multiple buildings and roadways | **North:** Structures and a road<br>**East:** Road and structures<br>**South:** Road with multiple structures beyond<br>**West:** Road with multiple structures beyond |

**Aerial Photo Summary (continued)**

| Date | Property Comments | Surrounding Property Comments |
|---|---|---|
| 2011 | Multiple buildings and roadways | **North:** Structures and a road<br>**East:** Road and structures<br>**South:** Road with multiple structures beyond<br>**West:** Road with multiple structures beyond |
| 2015 | Multiple buildings and roadways | **North:** Structures and a road<br>**East:** Road and structures<br>**South:** Road with multiple structures beyond<br>**West:** Road with multiple structures beyond |
| 2018 | Multiple buildings and roadways, new slab on the northeastern corner of the hospital building | **North:** Structures and a road<br>**East:** Road and structures<br>**South:** Road with multiple structures beyond<br>**West:** Road with multiple structures beyond |
| 2023 | Multiple buildings (building on Main Street and Stanwood Place has been demolished and a new foundation can be seen) generator building constructed on northeastern corner of hospital building and roadways | **North:** Structures and a road<br>**East:** Road and structures<br>**South:** Road with multiple structures beyond<br>**West:** Road with multiple structures beyond |
| 2024 | Multiple buildings (new building on Main Street and Stanwood Place and a new building on the northeast corner of the main hospital building have been erected), construction equipment and construction trailers on the northeast portion of the site and roadways | **North:** Structures and a road<br>**East:** Road and structures<br>**South:** Road with multiple structures beyond<br>**West:** Road with multiple structures beyond |

### 6.3.5 Sanborn/Historical Maps

Available Sanborn maps dated 1892, 1897, 1903, 1908, 1916, 1927, 1940, and 1957, from EDR were reviewed for this Environmental Site Assessment. Copies of Sanborn maps are included in Appendix C of this report.

**Sanborn Map Summary**

| Date | Property Comments | Surrounding Property Comments |
|---|---|---|
| 1892 | Nothing depicted | **North:** Nothing depicted<br>**East:** Unmapped<br>**South:** Nothing depicted<br>**West:** Main Street with a carpenter shop and a dwelling beyond |
| 1897 | Nothing depicted | **North:** Nothing depicted<br>**East:** Unmapped<br>**South:** Nothing depicted<br>**West:** Main Street with a carpenter shop, dwelling, and a blacksmith beyond |
| 1903 | Bar Harbor Hospital, multiple dwellings, sculpture studio, sheds, and a barn | **North:** "Paints, Oils & Sporting Goods" store, dwellings, and Hancock Avenue with multiple dwellings beyond<br>**East:** Unmapped<br>**South:** Wayman Lane<br>**West:** Main Street with a cabinet manufacturing shop, dwelling, and a blacksmith beyond |

**Sanborn Map Summary (continued)**

| Date | Property Comments | Surrounding Property Comments |
|---|---|---|
| 1908 | Bar Harbor Medical & Surgical Hospital, multiple dwellings, sculpture studio, sheds, and a barn | **North:** "Paints, paper hanging, and elec wiring" store, dwellings, and Hancock Avenue with multiple dwellings beyond<br>**East:** Dwellings<br>**South:** Wayman Lane with dwellings beyond<br>**West:** Main Street with a cabinet manufacturing shop, dwelling, and a blacksmith beyond |
| 1916 | Bar Harbor Medical & Surgical Hospital, Douglas Firs apartments, studio, multiple dwellings, sheds, and a barn | **North:** "Grocer, oils, prints, paper hanging, etc" store, dwellings, and Hancock Street with multiple dwellings beyond<br>**East:** Congregational parsonage and dwellings<br>**South:** Wayman Lane with dwellings beyond<br>**West:** Main Street with a carpenter's shop, dwelling, and a blacksmith beyond |
| 1927 | Bar Harbor Medical & Surgical Hospital, "Clement Court', nurses home, Crows Nest commercial building, studio, multiple dwellings, sheds, and a barn | **North:** Store, dwellings, and Hancock Street with multiple dwellings beyond<br>**East:** Mrs S Kenney, Congregational parsonage and dwellings<br>**South:** Wayman Lane with dwellings beyond<br>**West:** Main Street with store, dwelling, and a blacksmith beyond |
| 1940 | Mount Desert Island Hospital, "Clement Court', nurses home, Douglas Firs commercial building, studio, multiple dwellings, sheds, and a barn | **North:** Printer, dwellings, and Hancock Street with multiple dwellings beyond<br>**East:** Dr. C C Little and dwellings<br>**South:** Wayman Lane with dwellings beyond<br>**West:** Main Street with stores, dwelling, and a filling station beyond |
| 1957 | Mount Desert Island Hospital, "Clement Court', nurses home, Douglas Firs commercial building, studio, multiple dwellings, sheds, and a barn | **North:** Printer, dwellings, and Hancock Street with multiple dwellings` beyond<br>**East:** Dr. C C Little and dwellings<br>**South:** Contractor's storage and Wayman Lane with dwellings beyond<br>**West:** Main Street with stores and dwellings beyond |

### 6.3.6 Historical Topographic Maps

Available topographic maps dated 1904, 1916, 1942, 1956, 1982, 2014, 2018, and 2021, from EDR were reviewed for this Environmental Site Assessment. Copies of selected maps are included in Appendix C of this report. A summary of topographic maps is provided below.

**Topographic Map Summary**

| Date | Quadrangle(s) | Property Comments | Surrounding Area Comments |
|---|---|---|---|
| 1904 | Bar Harbor | Multiple structures and a road | **North:** Road<br>**East:** Structure<br>**South:** Road<br>**West:** Road |
| 1916 | Bar Harbor | Multiple structures and a road | **North:** Road<br>**East:** Structure<br>**South:** Road<br>**West:** Road |
| 1942 | Bar Harbor | Multiple structures and a road | **North:** Structure and Road<br>**East:** Structure<br>**South:** Road<br>**West:** Road |
| 1956 | Bar Harbor | Roads | **North:** Road<br>**East:** Road<br>**South:** Road<br>**West:** Road |

**Topographic Map Summary (continued)**

| Date | Quadrangle(s) | Property Comments | Surrounding Area Comments |
|---|---|---|---|
| 1982 | Bar Harbor | Hospital and roads | **North:** Road<br>**East:** Road<br>**South:** Road<br>**West:** Road |
| 2014 | Bar Harbor | Hospital and roads | **North:** Road<br>**East:** Road<br>**South:** Wayman Lane<br>**West:** Main Street |
| 2018 | Bar Harbor | Hospital and roads | **North:** Road<br>**East:** Road<br>**South:** Wayman Lane<br>**West:** Road |

**Topographic Map Summary (continued)**

| Date | Quadrangle(s) | Property Comments | Surrounding Area Comments |
|---|---|---|---|
| 2021 | Bar Harbor | Hospital and roads | **North:** Road<br>**East:** Road<br>**South:** Wayman Lane<br>**West:** Main Street |

### 6.3.7 Building Department Records

Beacon contacted the Town of Bar Harbor Code Enforcement Officer (CEO) for building records. No concerns were noted in the file.

### 6.3.8 Other Land Use Records

Records from the Bar Harbor Fire Department were reviewed for evidence indicating the presence of underground storage tanks and for the use of hazardous materials. No record was found for the property address.

## 6.4 Environmental Liens and Activity/Use Limitations

Beacon did not identify environmental liens or activity or use limitations during the review of the Hancock County Registry of Deeds on January 14, 2025. See Appendix E for a copy of the current deed.

## 6.5 Vapor Encroachment Evaluation

As a portion of this Phase I ESA, Beacon performed a Vapor Encroachment Evaluation. Based on past use of the property as a hospital and residences, Beacon does not believe that there is a potential indoor air threat to current and/or future structures. See Appendix F for a copy of the Vapor Encroachment Evaluation.

# 7.0 SITE RECONNAISSANCE

## 7.1 Methodology and Limiting Conditions

The site reconnaissance was conducted on December 27, 2024 by John Cressey, LG, PG, Principal Geologist with Beacon Environmental Consultants, LLC and the representative for property Mr. Doug Springer. Weather conditions at the time of the site reconnaissance were sunny and 12 degrees Fahrenheit. The visual reconnaissance consisted of observing the boundaries of the property, interior portions of the site buildings, and systematically traversing the site to provide an overlapping field of view, wherever possible. Photographs of pertinent site features identified during the site reconnaissance are included in Appendix B.

## 7.2 General Site Setting

The Subject Property consists of approximately 5.61-acres and is developed with Mount Desert Island Hospital's campus which includes the main hospital and 8 office-style buildings used for administration, information technology, clinical care, medical education, and maintenance. The ground surface at the site slopes downward to the south and east. The buildings, paved parking spaces, forested areas, and landscaped areas comprise the site. The subject property can be accessed from Hancock Street from the north, Main Street and Stanwood Place from the west, Wayman Lane from the south, and Hideaway Lane from the east.

## 7.3 Site Visit Findings

### 7.3.1 Hazardous Substances

***Interior***

Cleaning and maintenance chemicals were observed within the main hospital boiler room and maintenance areas as well as within the maintenance building (7 Stanwood Place). These items were observed to be stored correctly and no concerns were noted with them.

***Exterior***

Hazardous substances were not observed outside of the structures.

### 7.3.2 Petroleum Products

***Interior***

Petroleum products were observed within the boiler room of the basement of the hospital and within the maintenance building. These items were observed to be stored correctly and no concerns were noted with them.

***Exterior***

No petroleum products were observed outside of the site building.

### 7.3.3 Underground Storage Tanks (USTs)

One 10,000-gallon #2 fuel oil UST is located to the east of the main hospital building and is connected to the current boiler system.

Three USTs have been removed from the property, two associated with 10 Wayman Lane and one with 17 Hancock Street. No information regarding the condition of the soil or tanks was available. See Section 6.1.2.7.

### 7.3.4 Above Ground Storage Tanks (ASTs)

***Interior***

<u>Hospital Building</u>

One 8,000-gallon diesel AST is located within the new generator building. This tank is used solely for the on-demand generator. No issues were observed with this AST. One 150-gallon diesel reservoir tank is connected to the generator, no issues were observed with this tank.

This tank exceeds the USEPA threshold of 1,320-gallons of petroleum stored within vessels larger than 55-gallons on a property that triggers the need for a Spill Prevention, Control, and Countermeasure (SPCC) Plan. Mr. Springer indicated that MDI Hospital does not have an SPCC for the facility, this is considered to be a de minimus condition.

<u>9 Hancock Street</u>

One 275-gallon #2 fuel AST is located within the basement of this building and is connected to the boiler. No issues were observed with this AST.

7 Stanwood Place

One 275-gallon #2 fuel AST is located within the basement of this building and is connected to the boiler. No issues were observed with this AST.

8 Wayman Lane

One 275-gallon #2 fuel AST is located within the basement of this building and is connected to the boiler. No issues were observed with this AST.

292 Main Street

One 275-gallon #2 fuel AST is located within the basement of this building and is connected to the boiler. No issues were observed with this AST.

***Exterior***

10 Wayman Lane

Three large propane ASTs (two for the new boiler system and one that is in use currently) are

17 Hancock Street

One 300-gallon kerosene AST is located to the south of the building and is connected to the boiler. No issues were observed with this AST

6 Stanwood Place

Two propane ASTs are located to the east of the building. No issues were observed with these ASTs.

310 Main Street

Two propane ASTs are located to the south of the building. No issues were observed with these ASTs.

### 7.3.5 Other Suspect Containers

No other suspect containers were observed.

### 7.3.6 Equipment Likely to Contain PCBs

No equipment likely to contain PCBs was observed on the subject property during the site reconnaissance.

### 7.3.7 Interior Staining/Corrosion

Staining was not observed within the site building.

### 7.3.8 Heating and Cooling

Each building has its own heating system. The main hospital building and the Kogood Center for Medical Education building at 294 Main Street have cooling systems, the remaining buildings utilize window air conditioners.

### 7.3.9 Discharge Features

Floor drains were observed in the basement of the hospital building, 292 Main Street, 6 Stanwood Place, and 8 Wayman Lane, these drains are connected to the municipal sewer.

### 7.3.10 Pits, Ponds, And Lagoons

No pits, ponds, or lagoons were observed on the subject property.

### 7.3.11 Solid Waste Dumping/Landfills

No solid waste dumping or signs of landfills were observed on the subject property.

### 7.3.12 Stained Soil/Stressed Vegetation

Neither stained soil nor stressed vegetation were not observed on the subject property.

### 7.3.13 Wells

No wells were observed on the subject property.

### 7.3.14 Pungent Odors

Pungent odors were not observed on the subject property.

## 8.0 INTERVIEWS

Beacon completed interviews with the Town of Bar Harbor Tax Assessor, Town of Bar Harbor Code Enforcement Officer, MEDEP staff, the Owner, and the User. Copies of questionnaires completed by the Owner and the User are included in Appendix H.

## 9.0 OTHER ENVIRONMENTAL CONSIDERATIONS

Beacon took into consideration asbestos-containing materials (ACM), lead-based paint (LBP), radon, wetlands, and mold.

**Asbestos-Containing Materials**

Asbestos is the name for a group of naturally occurring silicate minerals that can be separated into fibers. The fibers are strong, durable, and resistant to heat and fire. They are also long, thin and flexible, so they can even be woven into cloth. Because of these qualities, asbestos has been used in thousands of industrial, maritime, automotive, scientific and building products. During the 20th century, some 30 million tons of asbestos have been used in industrial sites, homes, schools, shipyards and commercial buildings in the United States. Common ACMs include pipe-covering, insulating cement, insulating block, refractory and boiler insulation materials, transite board, fireproofing spray, joint compound, vinyl floor tile, ceiling tile, mastics, roofing products, and duct insulation for HVAC applications. Based on the age of the site buildings on the subject property, ACM is considered to be a risk. Beacon was informed an ACM survey was to be completed by a different vendor as a part of this overall project.

**Lead-Based Paint**

Lead-based paint (LBP) is defined as any paint, varnish, stain, or other applied coating that has greater than or equal to 1 mg/cm² (5,000 ppm) or more of lead by federal guidelines; state and local definitions may differ from the federal definitions in amounts ranging from 0.5 mg/cm² to 2.0 mg/cm². Section 1017 of the Housing and Urban Development (HUD) Guidelines, Residential Lead-Based Paint Hazard Reduction Act of 1992, otherwise known as "Title X," defines a LBP hazard as "any condition that causes exposure to lead that would result in adverse human health effects" resulting from lead-contaminated dust, bare, lead-contaminated soil, and/or lead-contaminated paint that is deteriorated or present on accessible, friction, or impact surfaces. Therefore, under Title X, intact LBP on most walls and ceilings would not be considered a "hazard," although the paint should be maintained and its condition monitored to ensure that it does not deteriorate and become a hazard. Additionally, Section 1018 of this law directed HUD and EPA to require the disclosure of known information on LBP and LBP hazards before the sale or lease of most housing built before 1978. Most private housing, public housing, or federally owned or subsidized housing is affected by this rule.

Under OSHA, lead-containing paint (LCP) is defined as any paint with any detectable amount of lead present in it. Therefore, all LBP is considered LCP. Conversely, LCP may not meet the criteria to be considered LBP in accordance with HUD guidelines or some states' definition of LBP.

It is important to note that LCP may create a lead hazard when being removed. The condition of these materials must be monitored when they are being disturbed. In the event LCP is subject to

abrading, sanding, torching, and/or cutting during demolition or renovation activities, there may be regulatory issues that must be addressed.

The information below is for general informational purposes only and does not constitute a lead hazard evaluation. In addition, the information is not intended to comply with federal, state, or local regulations in regards to LBP.

In buildings constructed after 1978, it is unlikely that LBP is present; however, some paints utilized after 1978 will be LCP under OSHA. Structures built prior to 1978 and especially prior to the 1960s should be expected to contain LBP.

Based on the age of the on-site structure LBP and LCP are considered to be risks. Beacon was informed an LBP survey was to be completed by a different vendor as a part of this overall project.

**Radon**

Radon gas is a product of the decay series that begins with uranium. Radon is produced directly from radium, which can be commonly found in bedrock that contains black shale and/or granite. Radon gas can migrate through the ground and enter buildings through porous concrete or fractures. Radon tends to accumulate in poorly ventilated basements. Long-term exposure to radon has been associated with lung cancer.

Radon is a colorless, odorless, naturally occurring, radioactive, inert, gaseous element formed by radioactive decay of radium (Ra) atoms. The US EPA has prepared a map to assist National, State, and local organizations to target their resources and to implement radon-resistant building codes. The map divides the country into three Radon Zones, according to the list below:

*EPA Radon Zones*

EPA Zones Average Predicted Radon Levels Potential

- Zone 1 Exceed 4.0 pCi/L Highest
- Zone 2 Between 2.0 and 4.0 pCi/L Moderate
- Zone 3 Less than 2.0 pCi/L Low

It is important to note that the EPA has found homes with elevated levels of radon in all three zones, and the US EPA recommends site-specific testing in order to determine radon levels at a specific location. However, the map does give available indication of the propensity of radon gas accumulation in structures.

Radon sampling was not conducted as part of this assessment. Review of the US EPA Map of Radon Zones places the subject property in Zone 1. Based on the commercial nature of the site, radon is not considered to be a risk.

**Wetlands**

According to the United States Fish and Wildlife Service Wetlands Mapper database wetlands are not mapped on the subject property. See Appendix H for a copy of the wetlands map.

**Microbial Contamination (Mold)**

In accordance with the scope of work, the site reconnaissance is to include a visual inspection for indications of water intrusions or the presence of active mold growth on readily accessible interior and exterior surfaces. Confirmation sampling is not included in the scope of work for the Phase I ESA. Readily accessible areas of the buildings were observed for visual or olfactory indications of mold, and for areas of water damage. Mold was not observed within the on-site structure.

# 10.0 FINDINGS, OPINIONS, AND CONCLUSIONS

## 10.1 FINDINGS

Beacon has performed a Phase I Environmental Site Assessment in conformance with the scope and limitations of ASTM Practice E1527-21 of the commercial property located at 10 Wayman Lane in the Town of Bar Harbor, Hancock County, Maine (the "subject property"). Any exceptions to or deletions from this practice are described in Section 3.5 of this report. Beacon identified RECs, HRECs, and de minimus conditions on the subject property. Beacon did not identify CRECs on the subject property.

## 10.2 OPINIONS

Beacon recommends:

- A Phase II ESA be completed to determine if impacts exist on the property from previous USTs on the property.
- A Spill Prevention, Control, and Countermeasure SPCC Plan should be completed to comply with USEPA rules.
- Asbestos-containing materials (ACM) and Lead-Based Paint (LBP) surveys should be conducted prior to building demolition.

## 10.3 CONCLUSIONS

This assessment has revealed the following REC in connection with the property:

- One 500-gallon diesel UST and one 10,000-gallon #5 heating oil UST were removed in September 1991 after the requirement to have a site assessment completed was enacted by the MEDEP and no information regarding the condition of the soil or the tank was available.

This assessment has revealed the following HREC in connection with the property:

- One 500-gallon #2 fuel oil UST was removed from the 17 Hancock Street property as allowed by the MEDEP.

This assessment not revealed CRECs in connection with the property.

This assessment has revealed the following de minimus condition in connection with the property;

- ACM and/or LBP may be present within building materials on the property; and
- The volume of petroleum within vessels larger than 55-gallons exceeds 1,320-gallons. This necessitates an SPCC plan.

# 11.0 REFERENCES

EDR Database Search, completed December 30, 2024.

Surficial Geology of the Southwestern Portion of the Bar Harbor Quadrangle, Maine (Duane D. Braun, 2016).

Bedrock Geology of the Southwestern Portion of the Bar Harbor Quadrangle, Maine (Duane D. Braun, 2019).

Federal Emergency Management Agency (FEMA) Flood Insurance Rate Map #23009C1014D dated June 20, 2016.

Hancock County Registry of Deeds Online files reviewed January 13, 2025.

US Fish and Wildlife Service Wetlands Mapper Online, files reviewed on January 4, 2025.

Maine Department of Environmental Protection, files reviewed on January 13, 2025.

Town of Bar Harbor Code Enforcement Department, files reviewed on December 27, 2024.

Town of Bar Harbor Assessing Department, files reviewed on December 27, 2024.

# APPENDIX A
# FIGURES

Image Provided By ESRI Street Map

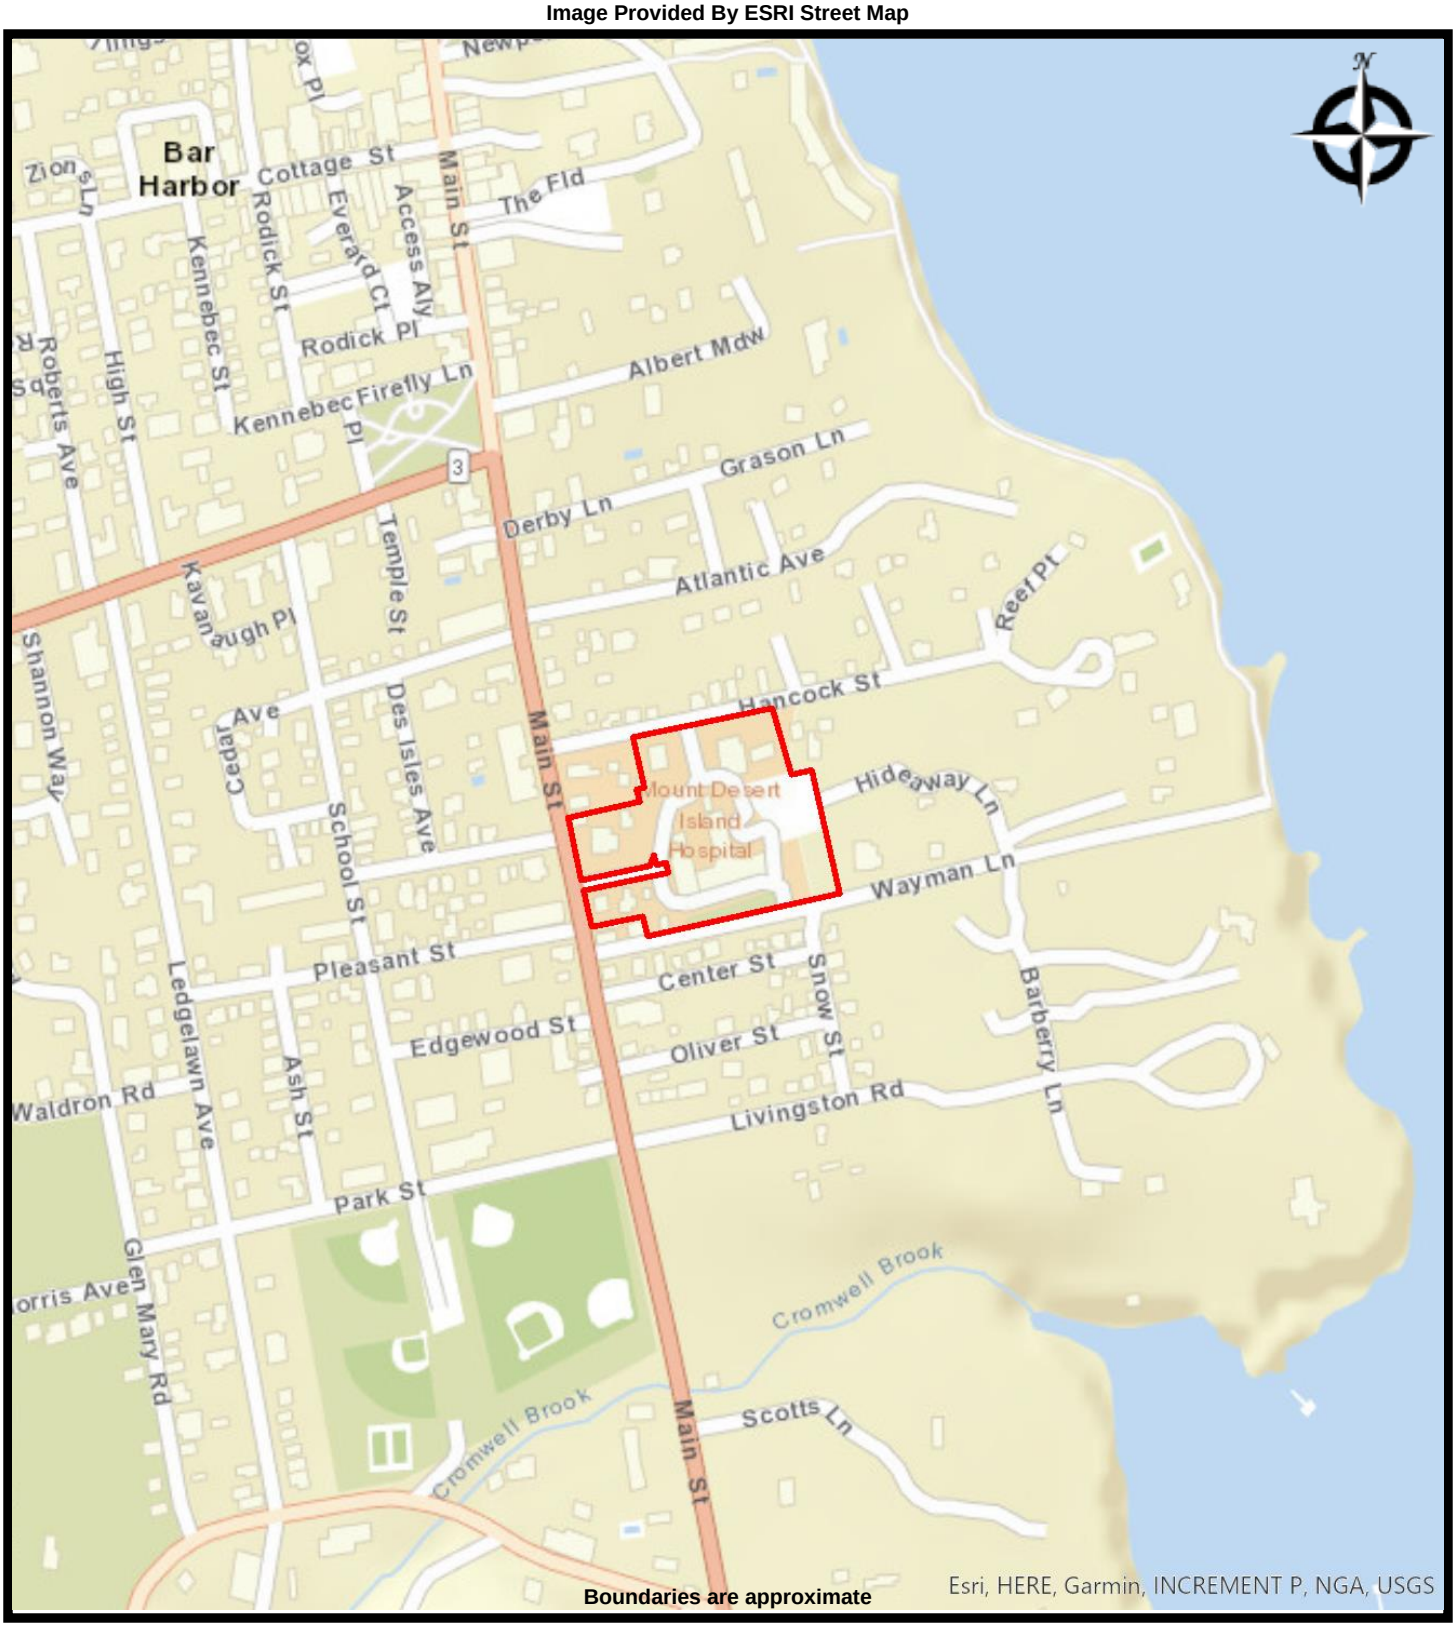


Boundaries are approximate

BEACON
Environmental Consultants, LLC

**FIGURE 1 - SITE LOCATION MAP**
**MDI HOSPITAL**
**10 Wayman Lane**
**Bar Harbor, Maine 04609**

**PREPARED FOR:** MDI Hospital
**PROJ. MGR:** JKC
**DRAWN BY:** JKC
**DATE:** 1/4/2025
**PROJ. #:** BE-849

**FIGURE 2: SITE PLAN**
**MDI HOSPITAL, 10 WAYMAN LANE, BAR HARBOR, MAINE**
**Project No.: BE-849**

BEACON
Environmental Consultants, LLC

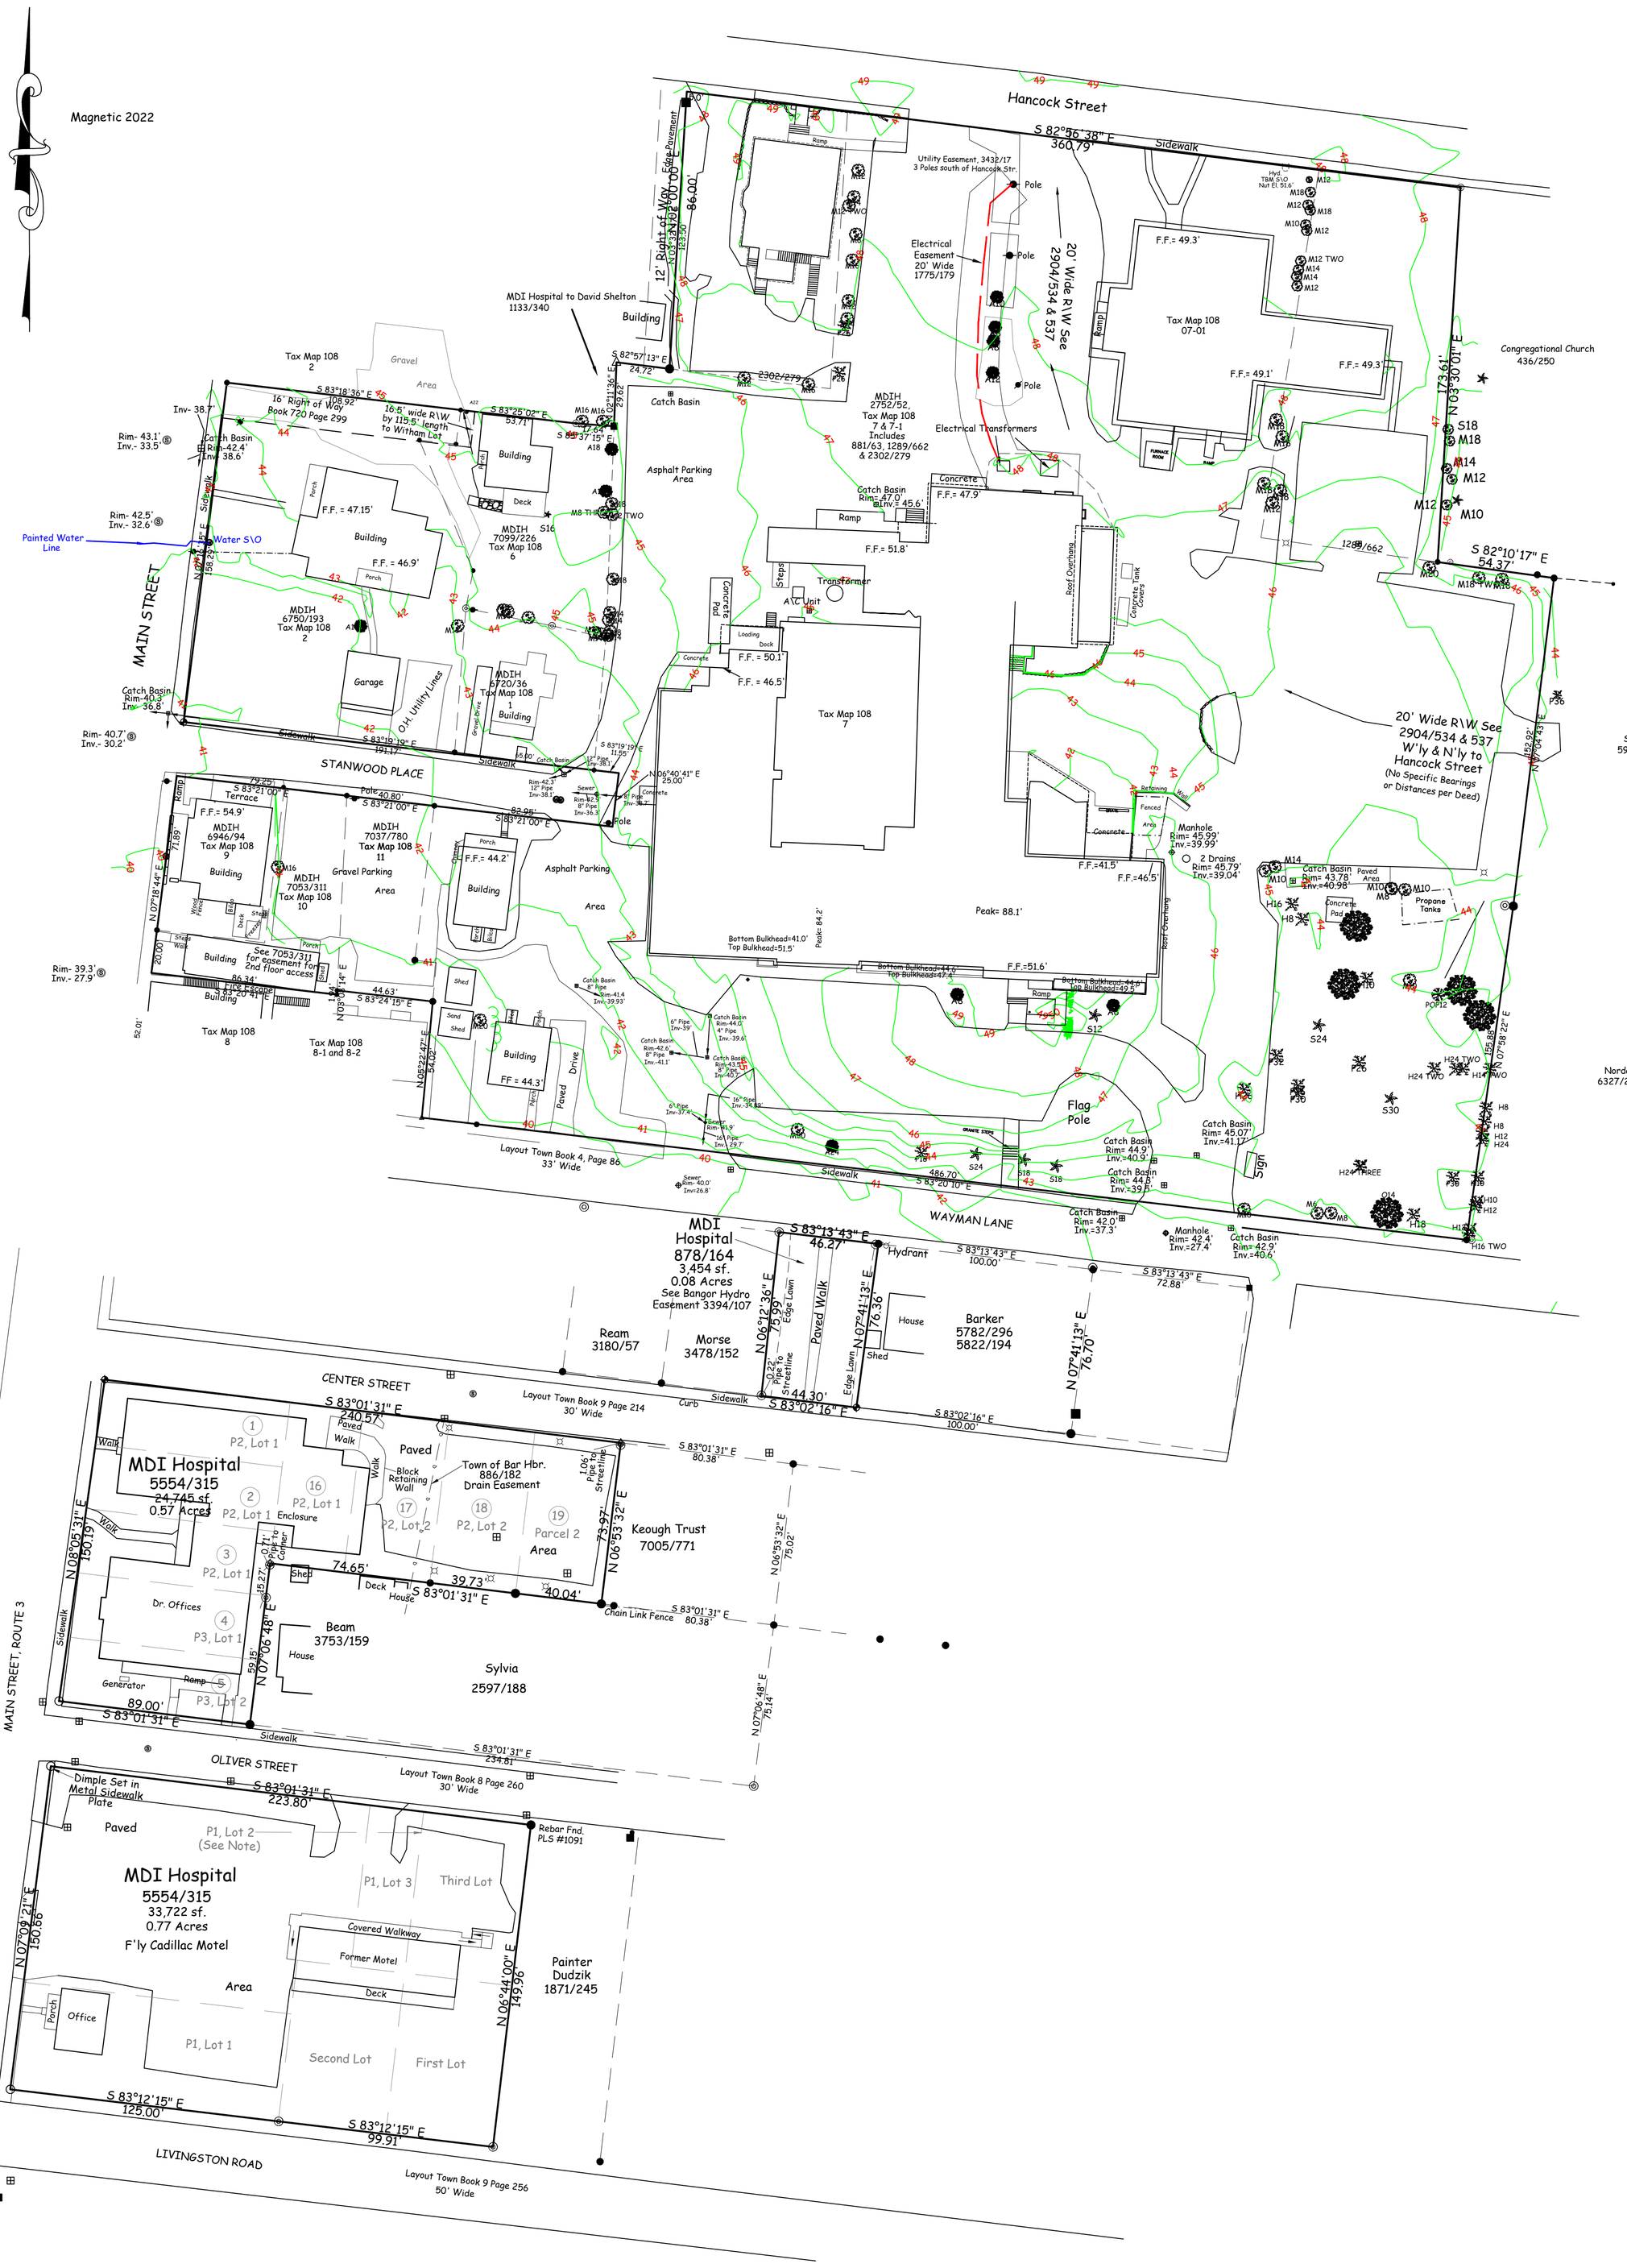


## LEGEND

These standard symbols will
be found in the drawing.

- Rebar & Cap PLS#2262 Set
- Iron Pin Found
- Stone Bound Found
- Iron Pipe Found
- "MAG" Nail in Pavement
- Drill Hole Set
- Utility Pole
- Tie Line
- Water Box
- Light
- Catch Basin

Tree Legend
A12 Ash and Diameter
M12 Maple and Diameter

The survey shown hereon conforms to the Board of Licensure for Land Surveyors Standards of Practice with the following exceptions:

All Private Records have not been identified or reviewed.
All Deeds referenced are not listed hereon.
No Report or Description was prepared.

Thomas W. Benson, PLS #2262
T.W. Benson Land Surveying, Inc.
7 Freeman Ridge Road
Southwest Harbor, Maine 04679
207-244-7820

Notes:

The MDI Hospital lots north of Wayman Lane shown hereon contain a total of 5.68 acres including the following deeds: 2752\52, 6720\36, 6750\193, 6946\94, 7037\780 & 7099\226. There is a 20' wide right of way along the existing traveled way in the NE corner see 2904\534 & 537. See utility easements off Hancock Street, 1775\179 & 3432\17.

Elevation datum is assumed.

The right of way width of Route 3 is 47' per Hancock County Commissioners Vol. 20 Page 45. See DOT Plan State Aid Highway No.2 DOT File 5-185 dated March 1984 and recorded at HCRD in Plan File 20, No. 72.

4 Lot numbers refer to plan entitled "Plan of Land Near Main Street Bar Harbor, ME." by Edgar Lord, CE recorded at HCRD in Plan File 3, No. 19.

The old Cadillac Motel lot between Olver and Livingston P1, Lot 3 is included in P1, Lot 2 per 5554/315.

Boundary & Topographic Plan
For
# Mount Desert Island Hospital
Main Street
Wayman Lane
Bar Harbor, Maine

June 8 , 2021 Scale 1"=40'

Revised: March 25, 2022
Revised: April 5, 2022
Revised: May 1, 2022
Revised: September 29, 2022

0 40 80 120

N:\CARLSON 2013\WORK\P1810 MDIH SEPT2022.dwg, 9/29/2022 2:01:48 PM, DWG To PDF.pc3, 1:40

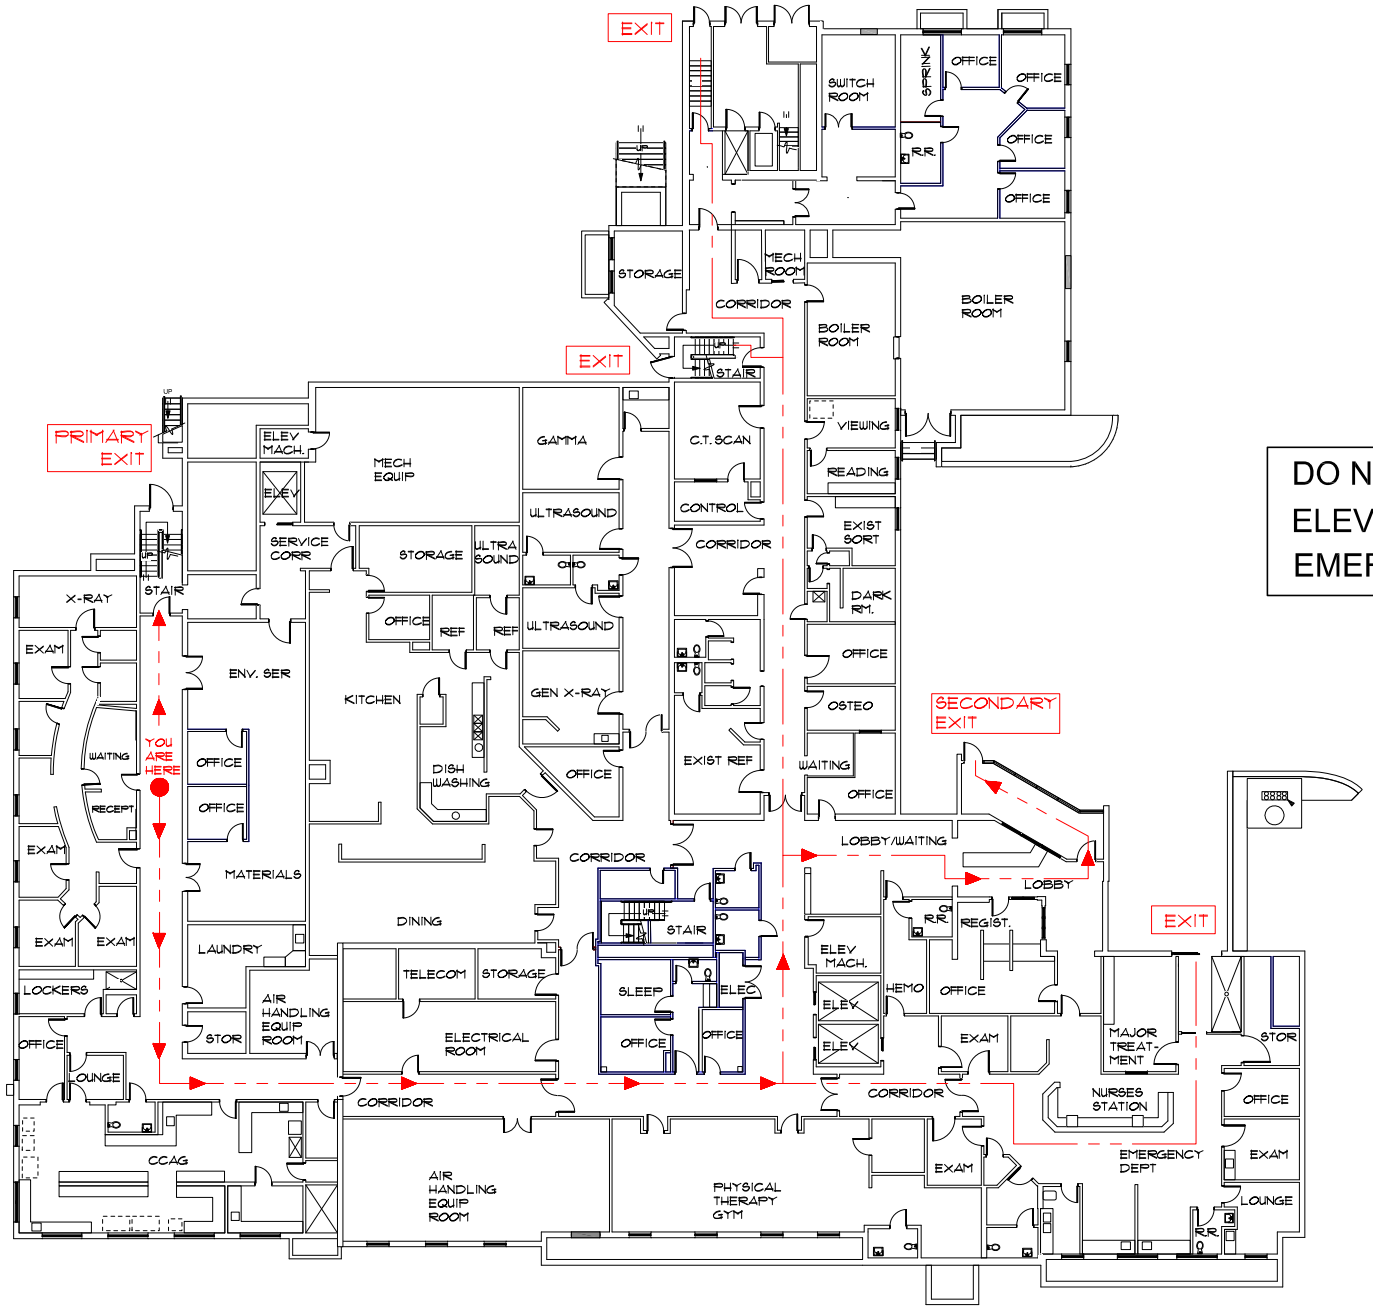


DO NOT USE
ELEVATOR FOR
EMERGENCY EVACUATION

BRSA
B.R. Smith Associates, Inc.
Surveying Engineering
Building Design
11 Hall Street, Presque Isle, Maine 04769
Tel. 207.764.3661 Fax 207.764.5918

# MDI HOSPITAL
# FIRST FLOOR
# EVACUATION PLAN

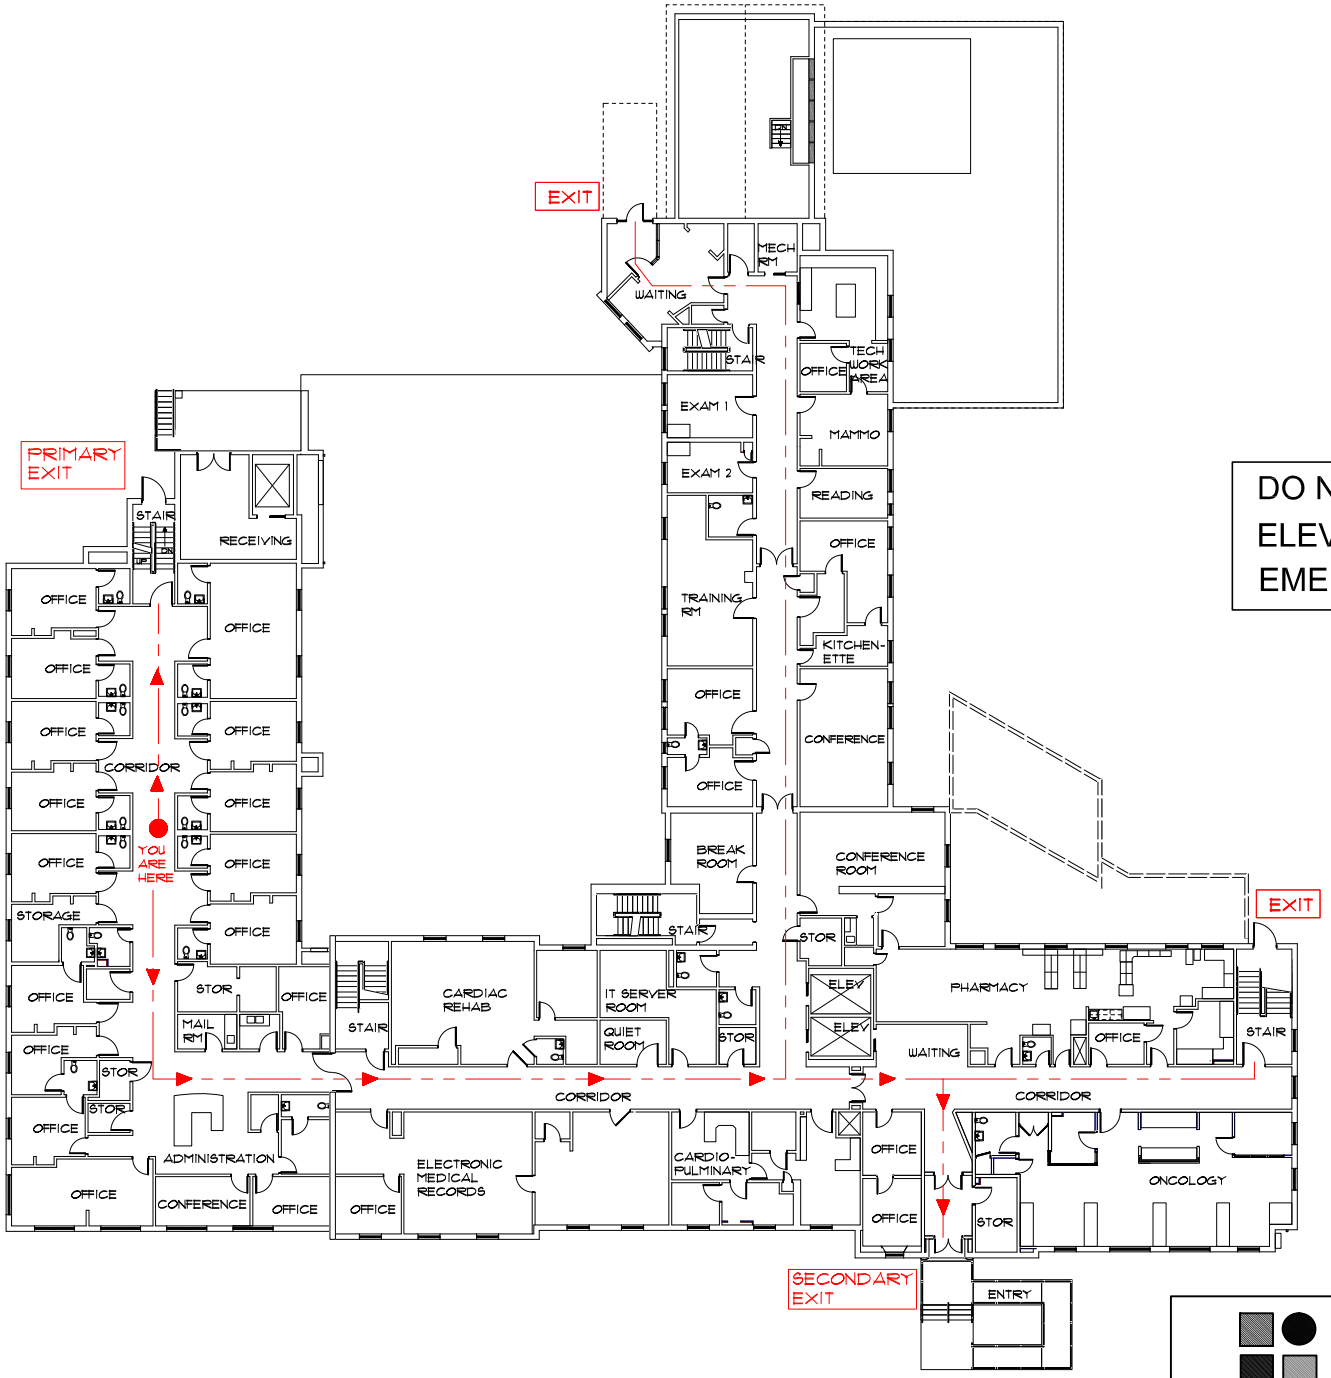


DO NOT USE
ELEVATOR FOR
EMERGENCY EVACUATION

BRSA
B.R. Smith Associates, Inc.
Surveying Engineering
Building Design
11 Hall Street, Presque Isle, Maine 04769
Tel. 207.764.3661 Fax 207.764.5918

# MDI HOSPITAL
# SECOND FLOOR
# EVACUATION PLAN

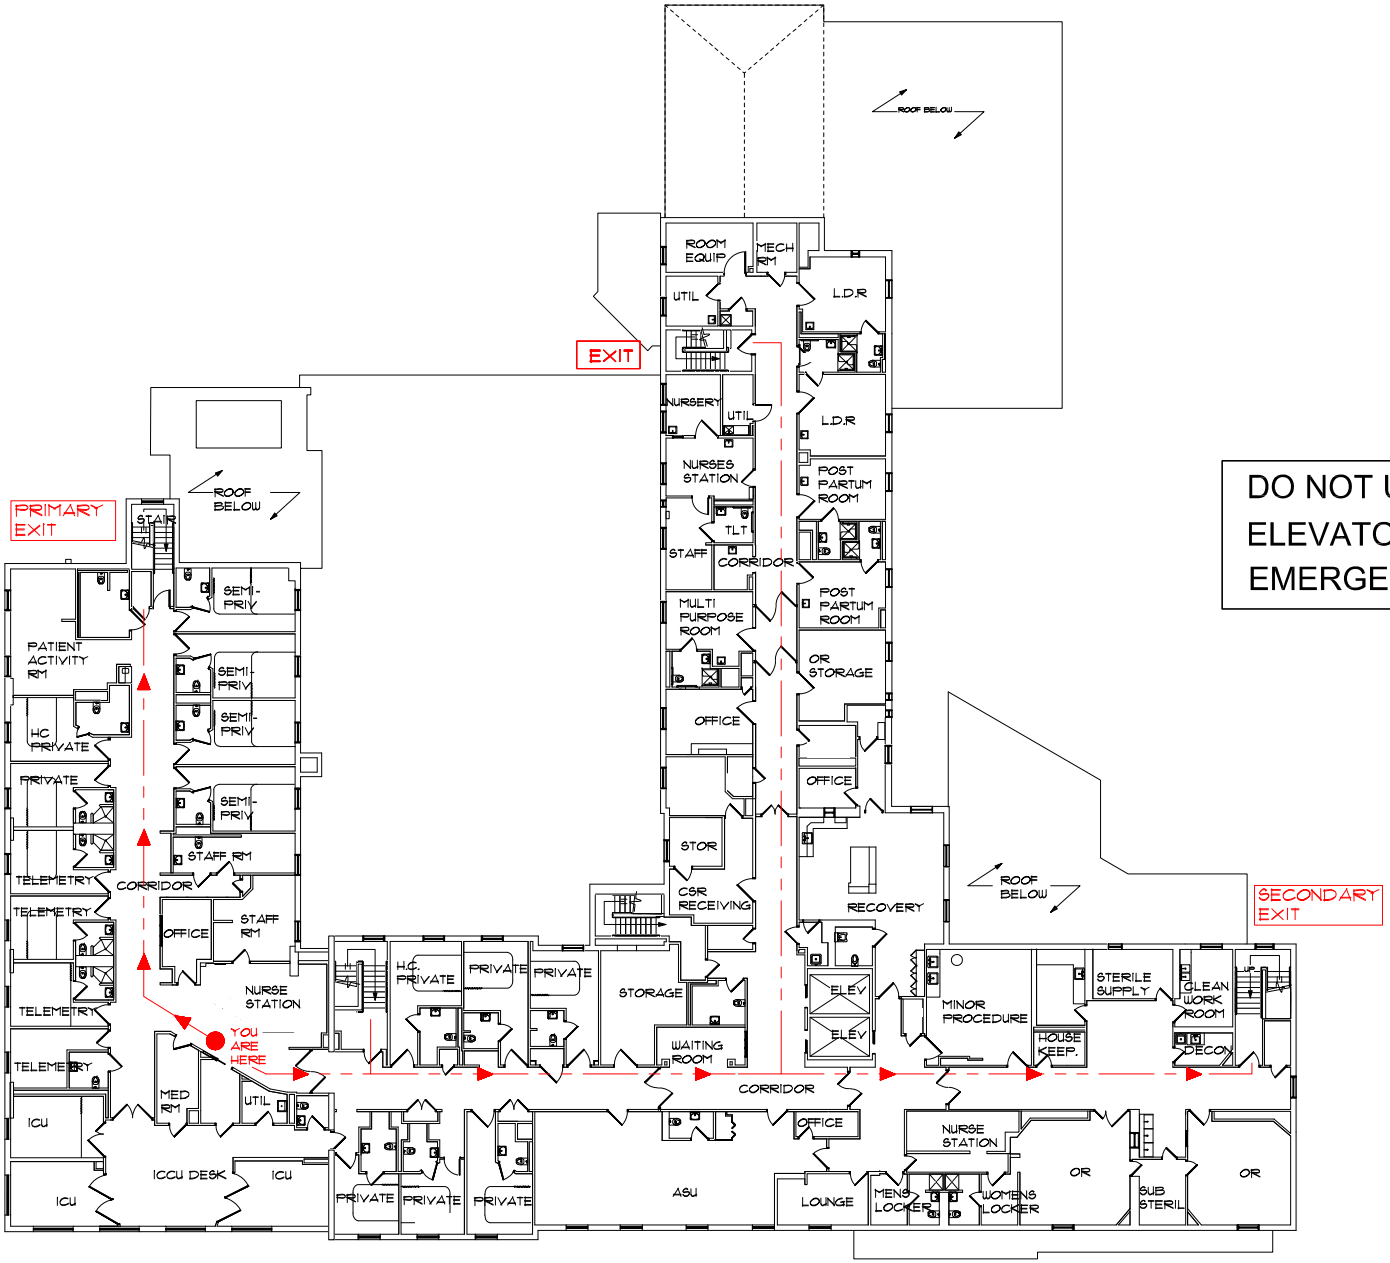


DO NOT USE
ELEVATOR FOR
EMERGENCY EVACUATION

BRSA
B.R. Smith Associates, Inc.
Surveying Engineering
Building Design
11 Hall Street, Presque Isle, Maine 04769
Tel. 207.764.3661 Fax 207.764.5918

# MDI HOSPITAL
# THIRD FLOOR
# EVACUATION PLAN

# APPENDIX B
# PHOTOGRAPHS

**Photo No.** 1

**Site Location:**
10 Wayman Lane
Bar Harbor, Maine

**Photo Date:**
December 27, 2024

**Description:**
View of the hospital structure from the east.

**Photo By:** JKC

**Photo No.** 2

**Site Location:**
10 Wayman Lane
Bar Harbor, Maine

**Photo Date:**
December 27, 2024

**Description:**
View of the hospital building from Stanwood Place to the west. 6 Stanwood Place is on the left and 7 Stanwood Place is on the right.

**Photo By:** JKC

**Photo No.** 3

**Site Location:**
10 Wayman Lane
Bar Harbor, Maine

**Photo Date:**
December 27, 2024

**Description:**
View of the main hospital building from the southwest.

**Photo By:** JKC

**Photo No.** 4

**Site Location:**
10 Wayman Lane
Bar Harbor, Maine

**Photo Date:**
December 27, 2024

**Description:**
Facilities office on the first floor of the main hospital building.

**Photo By:** JKC

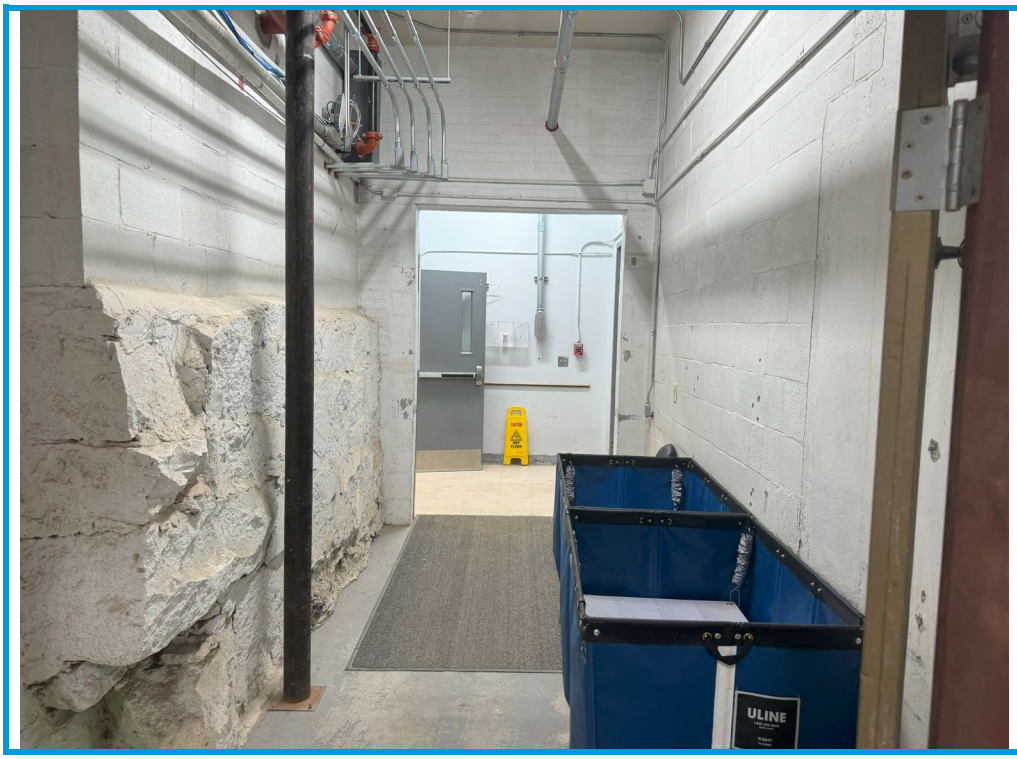


**Photo No.** 5

**Site Location:**
10 Wayman Lane
Bar Harbor, Maine

**Photo Date:**
December 27, 2024

**Description:**
Hallway on the first floor of the hospital.

**Photo By:** JKC

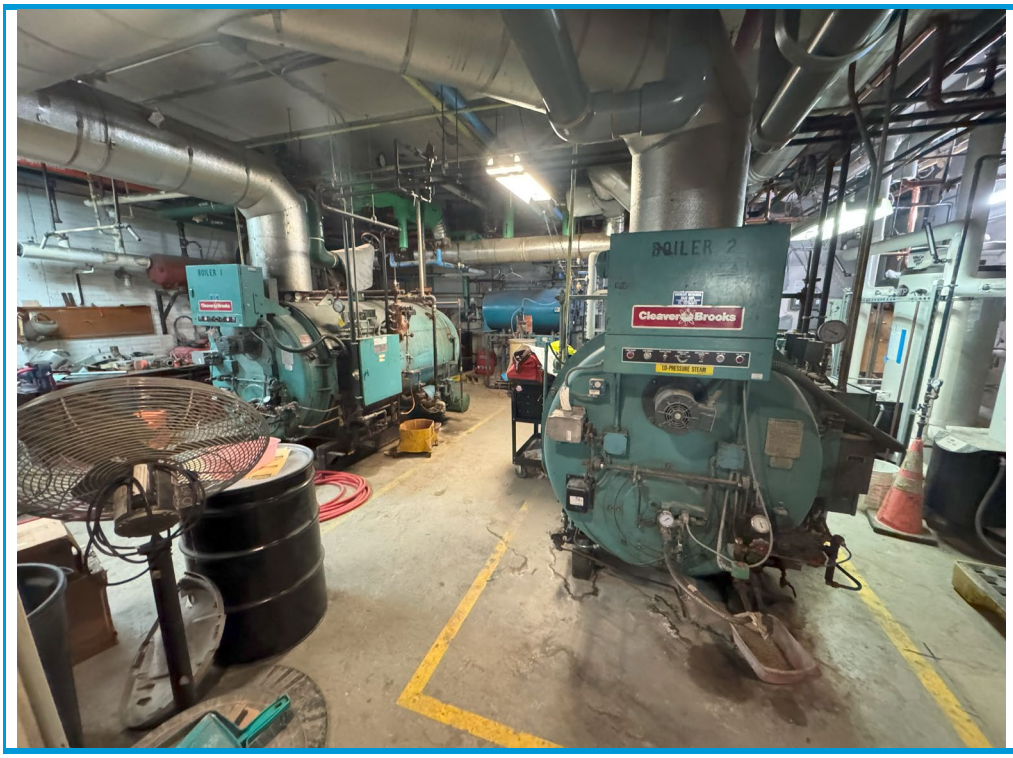


**Photo No.** 6

**Site Location:**
10 Wayman Lane
Bar Harbor, Maine

**Photo Date:**
December 27, 2024

**Description:**
Current boilers in the boiler room of the hospital.

**Photo By:** JKC

**Photo No.** 7

**Site Location:**
10 Wayman Lane
Bar Harbor, Maine

**Photo Date:**
December 27, 2024

**Description:**
Boiler chemicals and a flammable cabinet in the boiler room of the hospital.

**Photo By:** JKC

**Photo No.** 8

**Site Location:**
10 Wayman Lane
Bar Harbor, Maine

**Photo Date:**
December 27, 2024

**Description:**
Drain the hospital boiler room beside the current boilers.

**Photo By:** JKC

**Photo No.** 9

**Site Location:**
10 Wayman Lane
Bar Harbor, Maine

**Photo Date:**
December 27, 2024

**Description:**
New boilers in the process of being installed in the boiler room of the hospital.

**Photo By:** JKC

**Photo No.** 10

**Site Location:**
10 Wayman Lane
Bar Harbor, Maine

**Photo Date:**
December 27, 2024

**Description:**
Hallway on the first floor of the hospital.

**Photo By:** JKC

**Photo No.** 11

**Site Location:**
10 Wayman Lane
Bar Harbor, Maine

**Photo Date:**
December 27, 2024

**Description:**
Doctor's office on the second floor of the hospital.

**Photo By:** JKC

**Photo No.** 12

**Site Location:**
10 Wayman Lane
Bar Harbor, Maine

**Photo Date:**
December 27, 2024

**Description:**
Hallway on the second floor of the hospital.

**Photo By:** JKC

**Photo No.** 13

**Site Location:**
10 Wayman Lane
Bar Harbor, Maine

**Photo Date:**
December 27, 2024

**Description:**
Hallway on the third floor of the hospital.

**Photo By:** JKC

**Photo No.** 14

**Site Location:**
10 Wayman Lane
Bar Harbor, Maine

**Photo Date:**
December 27, 2024

**Description:**
Patient room on the third floor of the hospital.

**Photo By:** JKC

**Photo No.** 15

**Site Location:**
10 Wayman Lane
Bar Harbor, Maine

**Photo Date:**
December 27, 2024

**Description:**
Loading dock and trash compactor on the northern side of the hospital.

**Photo By:** JKC

**Photo No.** 16

**Site Location:**
10 Wayman Lane
Bar Harbor, Maine

**Photo Date:**
December 27, 2024

**Description:**
View along the eastern side of the hospital.

**Photo By:** JKC

**Photo No.** 17

**Site Location:**
10 Wayman Lane
Bar Harbor, Maine

**Photo Date:**
December 27, 2024

**Description:**
View of the newly constructed generator building and ongoing construction on the roof of the hospital.

**Photo By:** JKC

**Photo No.** 18

**Site Location:**
10 Wayman Lane
Bar Harbor, Maine

**Photo Date:**
December 27, 2024

**Description:**
Generator within the generator building.

**Photo By:** JKC

**Photo No.** 19

**Site Location:**
10 Wayman Lane
Bar Harbor, Maine

**Photo Date:**
December 27, 2024

**Description:**
8,000-gallon diesel AST in the generator building.

**Photo By:** JKC

**Photo No.** 20

**Site Location:**
10 Wayman Lane
Bar Harbor, Maine

**Photo Date:**
December 27, 2024

**Description:**
View of the new propane ASTs to the east of the hospital.

**Photo By:** JKC

**Photo No.** 21

**Site Location:**
10 Wayman Lane
Bar Harbor, Maine

**Photo Date:**
December 27, 2024

**Description:**
Current propane AST connected to the hospital.

**Photo By:** JKC

**Photo No.** 22

**Site Location:**
10 Wayman Lane
Bar Harbor, Maine

**Photo Date:**
December 27, 2024

**Description:**
View of 17 Hancock Street from the southwest.

**Photo By:** JKC

**Photo No.** 23

**Site Location:**
10 Wayman Lane
Bar Harbor, Maine

**Photo Date:**
December 27, 2024

**Description:**
Kerosene AST for the boiler for 17 Hancock Street.

**Photo By:** JKC

**Photo No.** 24

**Site Location:**
10 Wayman Lane
Bar Harbor, Maine

**Photo Date:**
December 27, 2024

**Description:**
First floor of 17 Hancock Street.

**Photo By:** JKC

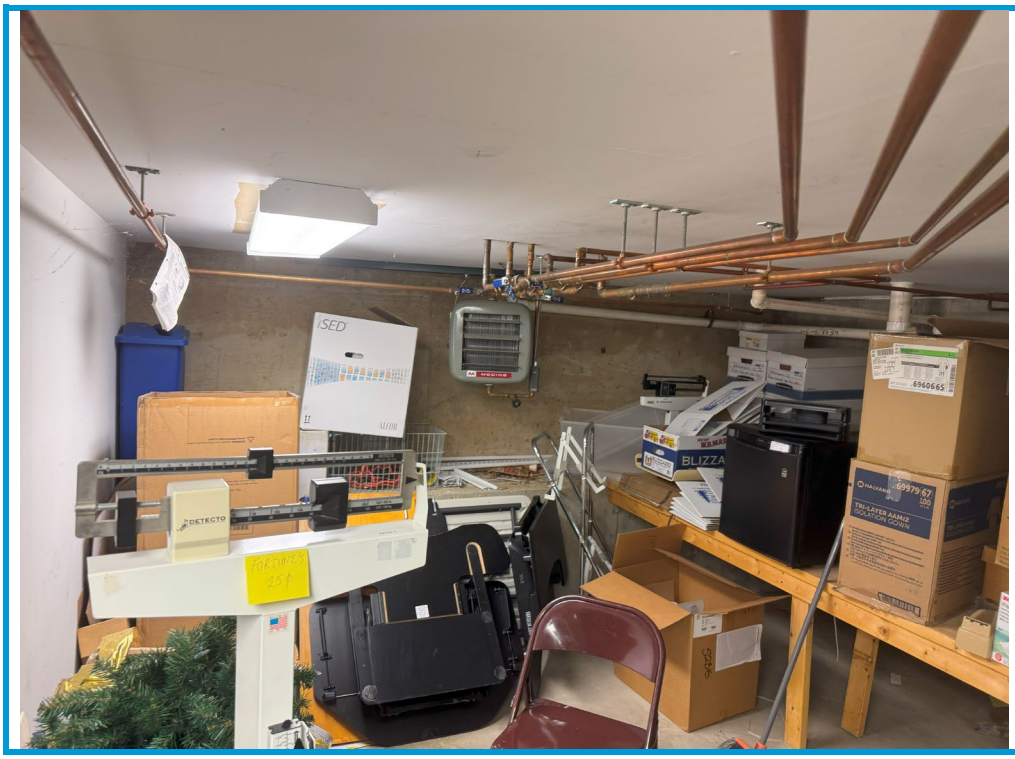

**Photo No.** 25

**Site Location:**
10 Wayman Lane
Bar Harbor, Maine

**Photo Date:**
December 27, 2024

**Description:**
Basement of 17 Hancock Street.

**Photo By:** JKC

**Photo No.** 26

**Site Location:**
10 Wayman Lane
Bar Harbor, Maine

**Photo Date:**
December 27, 2024

**Description:**
Exam room within 17 Hancock Street.

**Photo By:** JKC

**Photo No.** 27

**Site Location:**
10 Wayman Lane
Bar Harbor, Maine

**Photo Date:**
December 27, 2024

**Description:**
Office within 17 Hancock Street.

**Photo By:** JKC

**Photo No.** 28

**Site Location:**
10 Wayman Lane
Bar Harbor, Maine

**Photo Date:**
December 27, 2024

**Description:**
View of 292 Main Street from the east.

**Photo By:** JKC

**Photo No.** 29

**Site Location:**
10 Wayman Lane
Bar Harbor, Maine

**Photo Date:**
December 27, 2024

**Description:**
Furnace in the basement of 292 Main Street.

**Photo By:** JKC

**Photo No.** 30

**Site Location:**
10 Wayman Lane
Bar Harbor, Maine

**Photo Date:**
December 27, 2024

**Description:**
Heating oil AST in the basement of 292 Main Street.

**Photo By:** JKC

**Photo No.** 31

**Site Location:**
10 Wayman Lane
Bar Harbor, Maine

**Photo Date:**
December 27, 2024

**Description:**
Floor drain in the basement of 292 Main Street.

**Photo By:** JKC

**Photo No.** 32

**Site Location:**
10 Wayman Lane
Bar Harbor, Maine

**Photo Date:**
December 27, 2024

**Description:**
View of 294 Main Street from the east.

**Photo By:** JKC

**Photo No.** 33

**Site Location:**
10 Wayman Lane
Bar Harbor, Maine

**Photo Date:**
December 27, 2024

**Description:**
View of 294 Main Street from Stanwood Place to the south.

**Photo By:** JKC

**Photo No.** 34

**Site Location:**
10 Wayman Lane
Bar Harbor, Maine

**Photo Date:**
December 27, 2024

**Description:**
View of 310 Main Street from the north on Stanwood Place.

**Photo By:** JKC

**Photo No.** 35

**Site Location:**
10 Wayman Lane
Bar Harbor, Maine

**Photo Date:**
December 27, 2024

**Description:**
Hallway in 310 Main Street.

**Photo By:** JKC

**Photo No.** 36

**Site Location:**
10 Wayman Lane
Bar Harbor, Maine

**Photo Date:**
December 27, 2024

**Description:**
Cubical in 310 Main Street.

**Photo By:** JKC

**Photo No.** 37

**Site Location:**
10 Wayman Lane
Bar Harbor, Maine

**Photo Date:**
December 27, 2024

**Description:**
Propane-fired boiler in the basement of 310 Main Street.

**Photo By:** JKC

**Photo No.** 38

**Site Location:**
10 Wayman Lane
Bar Harbor, Maine

**Photo Date:**
December 27, 2024

**Description:**
Sump in the basement of 310 Main Street.

**Photo By:** JKC

**Photo No.** 39

**Site Location:**
10 Wayman Lane
Bar Harbor, Maine

**Photo Date:**
December 27, 2024

**Description:**
View of 8 Wayman Lane from the south.

**Photo By:** JKC

**Photo No.** 40

**Site Location:**
10 Wayman Lane
Bar Harbor, Maine

**Photo Date:**
December 27, 2024

**Description:**
1st floor of 8 Wayman Lane.

**Photo By:** JKC

**Photo No.** 41

**Site Location:**
10 Wayman Lane
Bar Harbor, Maine

**Photo Date:**
December 27, 2024

**Description:**
Furnace in the basement of 8 Wayman Lane.

**Photo By:** JKC

**Photo No.** 42

**Site Location:**
10 Wayman Lane
Bar Harbor, Maine

**Photo Date:**
December 27, 2024

**Description:**
Heating oil AST in the basement of 8 Wayman Lane.

**Photo By:** JKC

**Photo No.** 43

**Site Location:**
10 Wayman Lane
Bar Harbor, Maine

**Photo Date:**
December 27, 2024

**Description:**
Floor drain in the basement of 8 Wayman Lane.

**Photo By:** JKC

**Photo No.** 44

**Site Location:**
10 Wayman Lane
Bar Harbor, Maine

**Photo Date:**
December 27, 2024

**Description:**
View of 6 Stanwood Place from the east.

**Photo By:** JKC

**Photo No.** 45

**Site Location:**
10 Wayman Lane
Bar Harbor, Maine

**Photo Date:**
December 27, 2024

**Description:**
View of 6 Stanwood from the southwest.

**Photo By:** JKC

**Photo No.** 46

**Site Location:**
10 Wayman Lane
Bar Harbor, Maine

**Photo Date:**
December 27, 2024

**Description:**
First floor of 6 Stanwood Place.

**Photo By:** JKC

**Photo No.** 47

**Site Location:**
10 Wayman Lane
Bar Harbor, Maine

**Photo Date:**
December 27, 2024

**Description:**
First floor of 6 Stanwood Place.

**Photo By:** JKC

**Photo No.** 48

**Site Location:**
10 Wayman Lane
Bar Harbor, Maine

**Photo Date:**
December 27, 2024

**Description:**
Floor drain in the basement of 6 Stanwood Place.

**Photo By:** JKC

**Photo No.** 49

**Site Location:**
10 Wayman Lane
Bar Harbor, Maine

**Photo Date:**
December 27, 2024

**Description:**
Propane-fired boiler in the basement of 6 Stanwood Place.

**Photo By:** JKC

**Photo No.** 50

**Site Location:**
10 Wayman Lane
Bar Harbor, Maine

**Photo Date:**
December 27, 2024

**Description:**
View of 7 Stanwood Place from the north.

**Photo By:** JKC

**Photo No.** 51

**Site Location:**
10 Wayman Lane
Bar Harbor, Maine

**Photo Date:**
December 27, 2024

**Description:**
First floor of 7 Stanwood Place.

**Photo By:** JKC

**Photo No.** 52

**Site Location:**
10 Wayman Lane
Bar Harbor, Maine

**Photo Date:**
December 27, 2024

**Description:**
Flammable storage cabinet on the first floor of 7 Stanwood Place.

**Photo By:** JKC

**Photo No.** 53

**Site Location:**
10 Wayman Lane
Bar Harbor, Maine

**Photo Date:**
December 27, 2024

**Description:**
First floor of 7 Stanwood Place.

**Photo By:** JKC

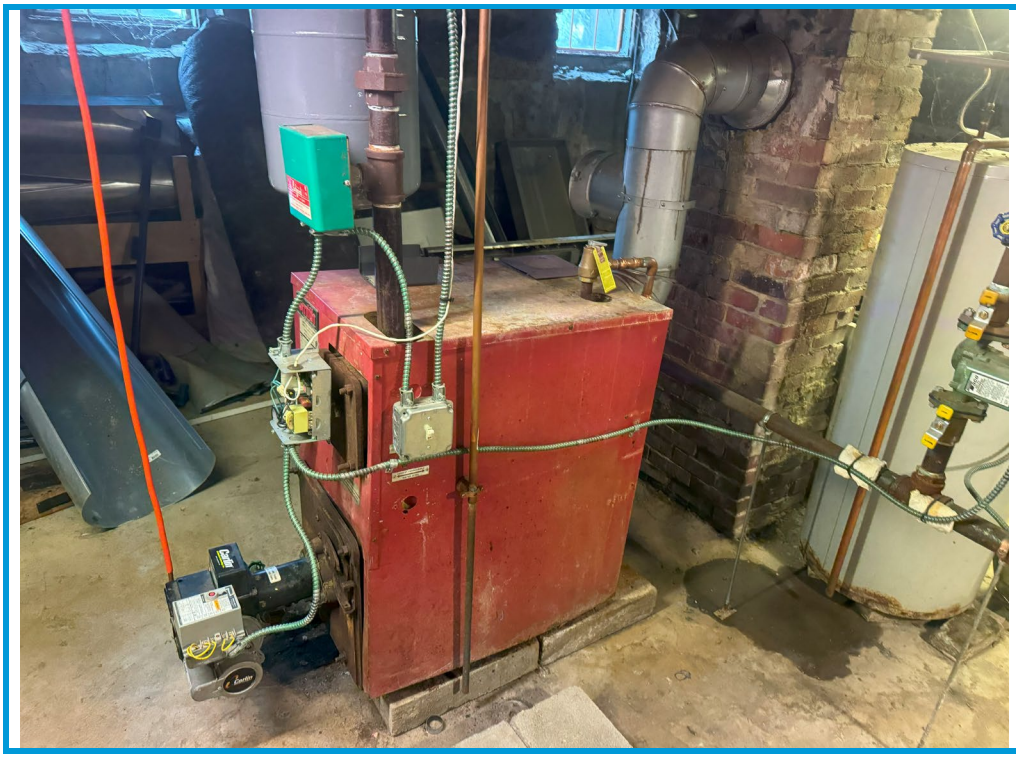

**Photo No.** 54

**Site Location:**
10 Wayman Lane
Bar Harbor, Maine

**Photo Date:**
December 27, 2024

**Description:**
Furnace in the basement of 7 Stanwood Place.

**Photo By:** JKC

**Photo No.** 55

**Site Location:**
10 Wayman Lane
Bar Harbor, Maine

**Photo Date:**
December 27, 2024

**Description:**
Heating oil AST in the basement of 7 Stanwood Place.

**Photo By:** JKC

**Photo No.** 56

**Site Location:**
10 Wayman Lane
Bar Harbor, Maine

**Photo Date:**
December 27, 2024

**Description:**
View of 9 Hancock Street from the south.

**Photo By:** JKC

**Photo No.** 57

**Site Location:**
10 Wayman Lane
Bar Harbor, Maine

**Photo Date:**
December 27, 2024

**Description:**
First floor of 9 Hancock Street.

**Photo By:** JKC

**Photo No.** 58

**Site Location:**
10 Wayman Lane
Bar Harbor, Maine

**Photo Date:**
December 27, 2024

**Description:**
Computer storage in the basement of 9 Hancock Street.

**Photo By:** JKC

**Photo No.** 59

**Site Location:**
10 Wayman Lane
Bar Harbor, Maine

**Photo Date:**
December 27, 2024

**Description:**
Heating oil AST in the basement of 9 Hancock Street.

**Photo By:** JKC

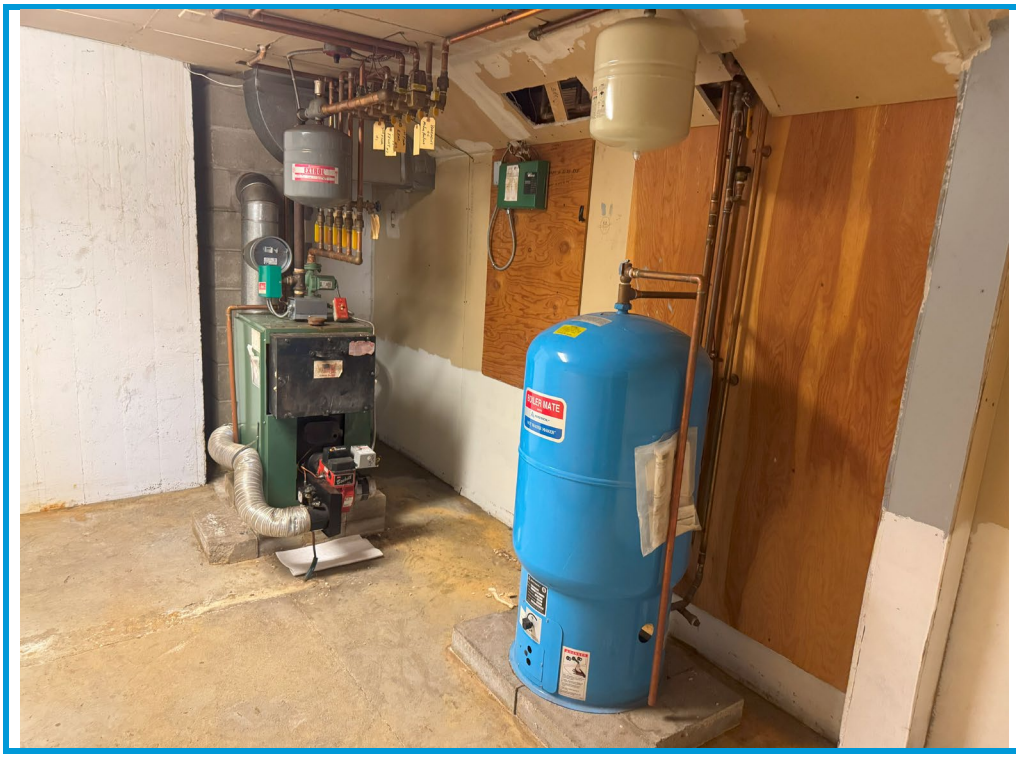

**Photo No.** 60

**Site Location:**
10 Wayman Lane
Bar Harbor, Maine

**Photo Date:**
December 27, 2024

**Description:**
Furnace in the basement of 9 Hancock Street.

**Photo By:** JKC

# APPENDIX C
# HISTORICAL RESEARCH

**MDI Hospital**
10 Wayman Lane
Bar Harbor, ME 04609

Inquiry Number: 7859139.5
December 30, 2024

# The EDR-City Directory Image Report

Environmental Data Resources Inc
6 Armstrong Road
Shelton, CT 06484
800.352.0050
www.edrnet.com

# TABLE OF CONTENTS

## SECTION

**Executive Summary**

**Findings**

**City Directory Images**

***Thank you for your business.***
Please contact EDR at 1-800-352-0050
with any questions or comments.

**Disclaimer - Copyright and Trademark Notice**

This Report contains certain information obtained from a variety of public and other sources reasonably available to Environmental Data Resources, LLC. It cannot be concluded from this Report that coverage information for the target and surrounding properties does not exist from other sources. This Report is provided on an "AS IS", "AS AVAILABLE" basis. **NO WARRANTY EXPRESS OR IMPLIED IS MADE WHATSOEVER IN CONNECTION WITH THIS REPORT. ENVIRONMENTAL DATA RESOURCES, LLC AND ITS SUBSIDIARIES, AFFILIATES AND THIRD PARTY SUPPLIERS DISCLAIM ALL WARRANTIES, OF ANY KIND OR NATURE, EXPRESS OR IMPLIED, ARISING OUT OF OR RELATED TO THIS REPORT OR ANY OF THE DATA AND INFORMATION PROVIDED IN THIS REPORT, INCLUDING WITHOUT LIMITATION, ANY WARRANTIES REGARDING ACCURACY, QUALITY, CORRECTNESS, COMPLETENESS, COMPREHENSIVENESS, SUITABILITY, MERCHANTABILITY, FITNESS FOR A PARTICULAR PURPOSE, TITLE, NON-INFRINGEMENT, MISAPPROPRIATION, OR OTHERWISE. ALL RISK IS ASSUMED BY THE USER. IN NO EVENT SHALL ENVIRONMENTAL DATA RESOURCES, LLC OR ITS SUBSIDIARIES, AFFILIATES OR THIRD PARTY SUPPLIERS BE LIABLE TO ANYONE FOR ANY DIRECT, INCIDENTAL, INDIRECT, SPECIAL, CONSEQUENTIAL OR OTHER DAMAGES OF ANY TYPE OR KIND (INCLUDING BUT NOT LIMITED TO LOSS OF PROFITS, LOSS OF USE, OR LOSS OF DATA), ARISING OUT OF OR IN ANY WAY CONNECTED WITH THIS REPORT OR ANY OF THE DATA AND INFORMATION PROVIDED IN THIS REPORT.** Any analyses, estimates, ratings, environmental risk levels, or risk codes provided in this Report are provided for illustrative purposes only, and are not intended to provide, nor should they be interpreted as providing any facts regarding, or prediction or forecast of, any environmental risk for any property. Only an assessment performed by a qualified environmental professional can provide findings, opinions or conclusions regarding the environmental risk or conditions in, on or at any property.

Copyright 2023 by Environmental Data Resources, LLC. All rights reserved. Reproduction in any media or format, in whole or in part, of any report or map of Environmental Data Resources, LLC, or its affiliates, is prohibited without prior written permission.

EDR and its logos (including Sanborn and Sanborn Map) are trademarks of Environmental Data Resources, LLC or its affiliates. All other trademarks used herein are the property of their respective owners.

# EXECUTIVE SUMMARY

## DESCRIPTION

Environmental Data Resources, Inc.'s (EDR) City Directory Report is a screening tool designed to assist environmental professionals in evaluating potential liability on a target property resulting from past activities. EDR's City Directory Report includes a search of available business directory data at approximately five year intervals.

## RECORD SOURCES

The EDR City Directory Report accesses a variety of business directory sources, including Haines, InfoUSA, Polk, Cole, Bresser, and Stewart. Listings marked as EDR Digital Archive access Cole and InfoUSA records. The various directory sources enhance and complement each other to provide a more thorough and accurate report.

EDR is licensed to reproduce certain City Directory works by the copyright holders of those works. The purchaser of this EDR City Directory Report may include it in report(s) delivered to a customer.

## RESEARCH SUMMARY

The following research sources were consulted in the preparation of this report. A check mark indicates where information was identified in the source and provided in this report.

| *Year* | *Target Street* | *Cross Street* | *Source* |
|---|---|---|---|
| 2020 | ☑ | ☑ | EDR Digital Archive |
| 2017 | ☑ | ☑ | Cole Information |
| 2014 | ☑ | ☑ | Cole Information |
| 2010 | ☑ | ☑ | Cole Information |
| 2005 | ☑ | ☑ | Cole Information |
| 2000 | ☑ | ☑ | Cole Information |
| 1995 | ☑ | ☑ | Cole Information |
| 1992 | ☑ | ☑ | Cole Information |

# FINDINGS

## TARGET PROPERTY STREET

10 Wayman Lane
Bar Harbor, ME 04609

| *Year* | *CD Image* | *Source* |
|---|---|---|
| **WAYMAN LN** | | |
| 2020 | pg A4 | EDR Digital Archive |
| 2017 | pg A8 | Cole Information |
| 2014 | pg A13 | Cole Information |
| 2010 | pg A17 | Cole Information |
| 2005 | pg A21 | Cole Information |
| 2000 | pg A25 | Cole Information |
| 1995 | pg A30 | Cole Information |
| 1992 | pg A34 | Cole Information |

# FINDINGS

## CROSS STREETS

| *Year* | *CD Image* | *Source* | |
|---|---|---|---|
| **HANCOCK ST** | | | |
| 2020 | pg. A1 | EDR Digital Archive | |
| 2017 | pg. A5 | Cole Information | |
| 2014 | pg. A9 | Cole Information | |
| 2010 | pg. A14 | Cole Information | |
| 2005 | pg. A18 | Cole Information | |
| 2000 | pg. A22 | Cole Information | |
| 1995 | pg. A26 | Cole Information | |
| 1992 | pg. A31 | Cole Information | |
| **MAIN ST** | | | |
| 2020 | pg. A2 | EDR Digital Archive | |
| 2017 | pg. A6 | Cole Information | |
| 2014 | pg. A10 | Cole Information | |
| 2010 | pg. A15 | Cole Information | |
| 2005 | pg. A19 | Cole Information | |
| 2000 | pg. A23 | Cole Information | |
| 1995 | pg. A27 | Cole Information | |
| 1992 | pg. A32 | Cole Information | |
| **STANWOOD PL** | | | |
| 2020 | pg. A3 | EDR Digital Archive | |
| 2017 | - | Cole Information | Street not listed in Source |
| 2014 | pg. A12 | Cole Information | |
| 2010 | - | Cole Information | Street not listed in Source |
| 2005 | pg. A20 | Cole Information | |
| 2000 | pg. A24 | Cole Information | |
| 1995 | pg. A29 | Cole Information | |
| 1992 | pg. A33 | Cole Information | |

# City Directory Images

| Target Street | Cross Street | Source |
|---|---|---|
| - | ✓ | EDR Digital Archive |

# HANCOCK ST 2020

| | |
|---|---|
| 10 | KATHARINE HATHAWAY |
| 16 | PATRICIA MACE |
| | RICHARD MACE |
| 17 | COOPER GILMORE HEALTH CTR |
| | EDAN SURGICAL ASSOC |
| | EDEN SURGICAL ASSOC |
| | MT DESERT IS HOSP-RADIOLOGY |
| 18 | REBECCA MURRAY |
| | SAMUEL MURRAY |
| | STEPHEN MURRAY |
| 22 | JEFFERSON DOBBS |
| 26 | DEBORAH DYER |
| 28 | AMY LAMBERT |
| | LUANNE PETERS |
| 30 | JOAN SMITH |
| 37 | KAREN MUELLER |
| 39 | JAMES BRODERICK |
| 40 | JOANNE WOODFIN |
| 41 | ANDREW SHEA |
| | LESLYN SHEA |
| 44 | KEVIN CURRAN |
| | LEE CURRAN |
| 45 | SCOTT WEST |

| Target Street | Cross Street | Source |
|---|---|---|
| - | ✓ | EDR Digital Archive |

## MAIN ST 2020

| | |
|---|---|
| 224 | BAR HARBOR FOODS CO |
| | GREGORY ADELMANN |
| | TIMOTHY ADELMANN |
| 227 | HOUSE WINE |
| | JEFFERY WOOSTER |
| | LYNAM INSURANCE AGENCY |
| | LYNAM REAL ESTATE |
| | PROGRESSIVE INSURANCE |
| 228 | ACADIA MOUNTAIN GUIDES |
| | ALPENGLOW ADVENTURE SPORTS |
| 231 | MCKAYS PUBLIC HOUSE |
| | SHAKIR BARUKA |
| 240 | CHOCO LATTE |
| | DEAN PAINE |
| 244 | CRYSTAL HOBBS |
| | CYNTHIA BRIDGES |
| | DREW SMITH |
| | JEFFERSON HOBBS |
| | PEEKYTOE PROVISIONS |
| 269 | BAR HARBOR GRAND HOTEL |
| | JOAN OAKLEY |
| 270 | BETTY WALLS |
| | HILLARD WALLS |
| | JASON TRIPP |
| 286 | RAY'S BARBER SHOP |
| | RAYMOND GRAY |
| 288 | ACADIA FRAMEWORKS LLC |
| 297 | BAR HARBOR LOBSTER POUND |
| | STEPHEN MALINOWSKI |
| 300 | POOR BOY'S GOURMET |
| 310 | ISLANDER MT DESERT |
| 312 | MOSIAC SALON |
| 317 | AARON POE |
| | EVERYDAY JOES |
| 318 | HAVANA MAINE-BAR HARBOR |
| 321 | LUKE EMERT |
| | MACHE BISTRO |
| 322 | CADILLAC FAMILY PRACTICE |
| | CADILLAC MOUNTAIN MEDICAL BLDG |
| | FAMILY HEALTH CTR |
| | KREILKAMP ROSAMOND |
| | MDI BEHAVIORAL HEALTH CTR |
| | MDI HOSPITAL |
| | WELLMAN LAURIE |
| 325 | MT DESERT ISLAND ICE CREAM |
| 330 | LARSON TIANA J CNM |
| | LISA STEWART WOMENS HEALTH CTR |
| | MT DESERT ISL WOMEN'S HEALTH |
| | WOMEN'S HEALTH CTR |
| | WOMENS HEALTH CENTAR |

| Target Street | Cross Street | Source |
| --- | --- | --- |
| - | ✓ | EDR Digital Archive |

## STANWOOD PL 2020

1 COMPANY BAR HARBOR CHEESE CAKE

| Target Street | Cross Street | Source |
|---|---|---|
| ✓ | - | EDR Digital Archive |

# WAYMAN LN 2020

| | |
|---|---|
| 1 | DAVID COSTON |
| | LINDSAY COSTON |
| 2 | HEATHER MEYER |
| | TIMOTHY BUELL |
| 3 | BAMBI BANYS |
| | CHRISTOPHER BANYS |
| 7 | DEBORA REAM |
| | SCOTT REAM |
| | VIRTUAL CORP INC |
| 9 | NOREEN HOGAN |
| | SUZANNE MORSE |
| 10 | BECKETT BRENDA J PA |
| | CADILLAC FAMILY PRACTICE |
| | CROWELL LINDA T NP |
| | EMERGENCY DEPT MT DESERT IS |
| | GREEN DANA LEE PAC |
| | HUDSON HILARY H PA |
| | KANE ALEXANDRA N PA |
| | LAGUEUX KATHERINE J |
| | LITTLE VANESSA C DO |
| | LYAKHOVICH LEONARD |
| | MDI ORTHOPEDICS |
| | MEDICAL IMAGING |
| | MT DESERT IS HOSP EMERGENCY |
| | MT DESERT ISLAND HOSPITAL |
| | NAPIER LINDA S |
| | NEER TERRI L PA |
| | REINOSO JANE PA |
| | SCHWAB MARIA |
| | SIMPSON DENNIS S PA |
| | SOULE JUSTIN H PA |
| | STEINBARGER EVERETT J PA |
| | TRENHOLM MARY GRACE |
| | WALSH KAITY E |
| 15 | BRENT BARKER |
| | BURT BARKER |
| | DANIEL VIBERT |
| | GEO BARKER |
| 17 | ELIZABETH SEARS |
| 18 | MISSY NORDAN |
| | RICHARD NORDAN |
| 19 | JAMES TWEEDIE |

| Target Street | Cross Street | Source |
|---|---|---|
| - | ✓ | Cole Information |

# HANCOCK ST 2017

| | |
|---|---|
| 1 | HANCOCK SELF STORAGE RT CELL PHONE |
| 4 | THE HOBBY HOUSE |
| 9 | DAVID PAINTER MD |
| | FAMILY HEALTH CENTER |
| | INGRISANO LOU PAC |
| | LOU PA INGRISANO C |
| | MARY DUDZIK MD |
| | MOUNT DESERT ISLAND HOSPITAL |
| 16 | MACE, RICHARD M |
| 17 | BRIAN J CAINE MD |
| | DR CHARLES E HENDRICKS SURGEON |
| | EDWARD B GILMORE MD |
| | MASON MICHAEL SURGEON |
| | MICHELLE KINBROOK MD |
| | MOUNT DESERT ISLAND HOSPITAL |
| | RONALD PROKOPIUS MD |
| 18 | MURRAY, STEPHEN A |
| 26 | DYER, DEBORAH S |
| 28 | PETERS, LUANNE L |
| 30 | SMITH, JOAN H |
| 37 | MUELLER, KAREN |
| 39 | BENSON, LYNN F |
| 40 | WOODFIN, JOANNE S |
| 44 | ARON, JERRY |
| 45 | WEST, JON |
| 50 | SMITH, DURAND M |
| 54 | BRECHER, STEWART H |

| Target Street | Cross Street | Source |
|---|---|---|
| - | ✓ | Cole Information |

# MAIN ST 2017

| | |
|---|---|
| 164 | KATAHDIN PHOTO GALLERY |
| | WALKIN THE DOG |
| 166 | WINDOW PANES HOME & GARDEN |
| 185 | ANNE WOODMAN JEWELRY DESIGN |
| | BAR HARBOR POPCORN |
| | BEST OF BAR HARBOR THE |
| | DESIGN AUTOGRAPH EXPRESSIONS |
| | LIGHT SPARKLES STUDIO |
| 194 | IVY MANOR INN |
| | MICHELLES FINE DINING |
| 195 | CHINA JOY |
| 198 | ACADIA MOUNTAIN GUIDES |
| | BLAZE RESTAURANT |
| | SIMPLY HAND MADE |
| 200 | MAN STORE |
| | THIS ACTIVE LIFE |
| 202 | POLLARD, ANTHONY |
| 207 | VILLAGER MOTEL |
| 227 | BROWN & MILLIKEN AGENCY |
| | HOUSE WINE LLC |
| | LYNAM INSURANCE AGENCY |
| | LYNAM REAL ESTATE AGENCY |
| | WOOSTER, JEFFREY A |
| 228 | ACADIA MOUNTAIN GUIDES |
| 231 | MCKAYS PUBLIC HOUSE |
| 240 | CHOCO LATTE |
| 244 | PEEKYTOE PROVISIONS |
| 269 | BAR HARBOR GRAND HOTEL |
| 270 | ANTIQUE WICKER |
| | E L HIGGINS BUILDING & REMODELING |
| | WALLS HILLARD W & SONS PLUMBING HEAT |
| 278 | BENSON, LYNN |
| | TEA HOUSE 278 THE |
| 286 | RAYS BARBER SHOP |
| 288 | ACADIA FRAMEWORKS LLC |
| | WRIGHT, MASHACHI |
| 297 | DOWNTOWN LOBSTER POUND |
| 300 | POOR BOYS GOURMET RESTAURANT |
| 310 | ISLANDER MOUNT DESERT |
| 312 | SPA 24 |
| 317 | EVERYDAY JOES |
| 318 | HAVANA |
| 321 | EDEN VEGETARIAN CAFE |
| | MACHE BISTRO |
| 322 | AMIE LCSW HASHAM CCS |
| | ANGLE DELVECCHIO FNP |
| | ANN DIAMOND PHD |
| | BETTY PH MASSIE D |
| | CADILLAC FAMILY PRACTICE |
| | DAN LCSW LOREY CCS |

| Target Street | Cross Street | Source |
|---|---|---|
| - | ✓ | Cole Information |

## MAIN ST 2017 (Cont'd)

| | |
|---|---|
| 322 | KATE PA WORCESTER C |
| | KATHLEEN GARCIA PHD |
| | KATHLEEN MULRENIN PHD |
| | KATI DEREVERE NP |
| | LINDA CROWELL FNP |
| | LYNNE ASSAF LCSW |
| | MARK KANDUTSCH MD |
| | MARTHA LCSW BUCKLIN CADC |
| | MDI BEHAVORIAL HEALTH CENTER |
| | MERYL NASS MD |
| | MOUNT DESERT ISLAND HOSPITAL |
| | NORMAN SYKES MD |
| | S RAMANADHA RAO MD |
| | STEPHEN KOSCHERAK PHD |
| | SYLVIA PMHNP INGERSON CNS |
| | TANYA HANKE DO |
| 325 | MOUNT DESERT ISLAND ICE CREAM |
| 332 | DOWN EAST DERMATOLOGY |
| 333 | DOLLIVER, JEFF |
| | NORWOOD, CRYSTAL |
| | NORWOOD, DWIGHT |
| | REZNIK, MATHILDE A |
| | REZNIK, OLEG I |
| | SAMPSON, MARTEZ |
| | WITHAM, C |
| | WITHAM, DAVID |
| 336 | CADILLAC REALTY |
| | HARBOR ARTISANS |
| 337 | TOWN OF BAR HARBOR |
| 350 | KEENE, RUSS N |

| Target Street | Cross Street | Source |
|---|---|---|
| ✓ | - | Cole Information |

# WAYMAN LN 2017

| | |
|---|---|
| 1 | COSTON, DAVID J |
| 2 | BUELL, TIMOTHY |
| 3 | FIELD, BRENNAN |
| 5 | DICKSON, GEORGE A |
| 8 | JANE PA TAWNEY C |
| | KATHLEEN OBER MD |
| | LINDA ROBINSON CNM |
| | MARY DUDZIK MD |
| | MOUNT DESERT ISLAND HOSPITAL |
| 9 | MORSE, SUZANNE R |
| 10 | BURTON PEARL MD |
| | EDWARD WHITE MD |
| | JOHN BENSON MD |
| | JULIUS KREVANS JR MD |
| | KATE PA WORCESTER C |
| | MARK BROWN MD |
| | MDI HOSPITAL BREAST CENTER |
| | MDI ORTHOPEDICS |
| | MERYL NASS MD |
| | MOUNT DESERT ISLAND HOSPITAL |
| | ROBERT WEISS MD |
| | STUART MD DAVIDSON SURGEON |
| 18 | POQUETTE, DENA R |
| 19 | TWEEDIE, LISA A |
| 22 | SWAN, CARY B |
| 48 | WHITNEY, JANE |

| Target Street | Cross Street | Source |
|---|---|---|
| - | ✓ | Cole Information |

# HANCOCK ST 2014

| | |
|---|---|
| 9 | DUDZIK MARY MD |
| | FAMILY HEALTH CENTER |
| | INGRISANO LOU PAC |
| | MOUNT DESERT ISLAND HOSPITAL |
| | PAINTER DAVID MD |
| 10 | HATHAWAY, WILL S |
| 16 | MACE, RICHARD M |
| 17 | COOPERGILMORE HEALTH CENTER |
| | HENDRICKS CHARLES E SURGEON |
| | KINBROOK MICHELLE MD |
| | MASON MICHAEL SURGEON |
| | PROKOPIUS RONALD MD |
| 18 | MURRAY, STEPHEN A |
| 22 | OCCUPANT UNKNOWN, |
| 26 | DYER, DEBORAH A |
| 28 | CARPENTER, MARYCATHERINE |
| 30 | SMITH, JOAN H |
| 39 | BENSON J & L |
| | BENSON, LYNN F |
| 40 | WOODFIN, PAUL B |
| 42 | OCCUPANT UNKNOWN, |
| 44 | CURRAN, KEVIN B |
| 45 | WEST, SCOTT |
| 46 | DSOUZA, DARRYL E |
| 50 | SMITH, DURAND M |
| 52 | OCCUPANT UNKNOWN, |
| 54 | BRECHER, STEWART H |

| Target Street | Cross Street | Source |
|---|---|---|
| - | ✓ | Cole Information |

# MAIN ST 2014

| | |
|---|---|
| 164 | KATAHDIN PHOTO GALLERY |
| | STEVENS, DIANE |
| 166 | WINDOW PANES HOME & GARDEN |
| 185 | CHERRYSTONE |
| | LIGHT SPARKLES STUDIO |
| 191 | GUINNESS & PORCELLIS |
| 194 | IVY MANOR INN |
| | MICHELLES FINE DINING |
| | STANLEY ROBT & JUDITH |
| 195 | CHINA JOY |
| 198 | BLAZE RESTAURANT |
| 200 | MAN STORE |
| 202 | POLLARD, ANTHONY |
| 207 | VILLAGER MOTEL |
| 227 | HOUSE WINE |
| | LYNAM AGENCY |
| | LYNAM INSURANCE AGENCY |
| | LYNAM REAL ESTATE AGENCY |
| | WOOSTER, VIRGI H |
| 228 | ACADIA MOUNTAIN GUIDES |
| 231 | MCKAYS PUBLIC HOUSE |
| 240 | MACEYS |
| 242 | WENTWORTH, M |
| 269 | BAR HARBOR GRAND HOTEL |
| 270 | GRAMS |
| | WALLS HILLARD W & SONS PLUMBING HEAT |
| 278 | BENSON, LYNN |
| | TEA HOUSE 278 THE |
| 286 | RAYS BARBER SHOP |
| 288 | DEAD RIVER COMPANY |
| 292 | KELLY, KATHLEEN E |
| 294 | CUNNINGHAM, SADIE F |
| | LAMBERT, JAMES J |
| | OCCUPANT UNKNOWN, |
| 300 | POOR BOYS GOURMET |
| | POOR BOYS GOURMET RESTAURANT |
| 310 | ISLANDER MOUNT DESERT |
| | OCCUPANT UNKNOWN, |
| 312 | MCDONALD K A PICTURE FRAMING |
| 318 | HAVANA |
| 321 | EDEN VEGETARIAN CAFE |
| | MACHE BISTRO |
| 322 | ASSAF LYNNE LCSW |
| | CADILLAC FAMILY PRACTICE |
| | CROWELL LINDA FNP |
| | DELVECCHIO ANGIE FNP |
| | DOWN EAST DERMATOLOGY |
| | GRAFF ALAN LCPC |
| | HANKE TANYA DO |
| | HENDRICKS LAURA |

| Target Street | Cross Street | Source |
|---|---|---|
| - | ✓ | Cole Information |

# MAIN ST 2014 (Cont'd)

| | |
|---|---|
| 322 | INGERSON SYLVIA PMHNP CNS |
| | JUDD CECILY LCSW |
| | KANDUTSCH MARK MD |
| | KOSCHERAK STEPHEN PHD ABPP |
| | KREILKAMP ROZ LCSW |
| | LOREY DAN LCSW CCS |
| | MANGINI ELAINE PAC |
| | MASSIE BETTY PHD |
| | MDI BEHAVIORAL HEALTH CENTER |
| | MDI HOSPITAL UROLOGY |
| | MOUNT DESERT ISLAND HOSPITAL |
| | QUIRION AMIE LCSW CCS |
| | RAO S RAMANADHA MD |
| | SAIDEMBERG SILVIO MD PSYCHIATRY |
| | SNYDER DIEHL MD PSYCHIATRY |
| | SNYDER LYMAN EDITH LCSW |
| | SYKES NORMAN DGN MD |
| | TENNIES DIANE PHD |
| 325 | MOUNT DESERT ISLAND ICE CREAM |
| | OCCUPANT UNKNOWN, |
| 329 | HURD, KRISTINE |
| 333 | DOLLIVER, ROBERT E |
| | LEWIS, C |
| | NORWOOD, CRYSTAL |
| | OCCUPANT UNKNOWN, |
| | REID, SOPHIA |
| | WITHAM, C |
| 337 | OCCUPANT UNKNOWN, |
| | TOWN OF BAR HARBOR |
| 350 | MUISE, BARRY W |

| Target Street | Cross Street | Source |
|---|---|---|
| - | ✓ | Cole Information |

## STANWOOD PL 2014

6 RAYNES, ELEANOR H

| Target Street | Cross Street | Source |
|---|---|---|
| ✓ | - | Cole Information |

# WAYMAN LN 2014

| | |
|---|---|
| 1 | BROWN, MARK |
| | COSTON, DAVID J |
| 3 | FIELD, BRENNAN |
| 5 | OCCUPANT UNKNOWN, |
| 7 | REAM, SCOTT W |
| 8 | DUDZIK MARY MD |
| | MOUNT DESERT ISLAND HOSPITAL |
| | ROBINSON LINDA CNM |
| | TAWNEY JANE PA C |
| | WOMENS HEALTH CENTER |
| 9 | OCCUPANT UNKNOWN, |
| 10 | BROWN MARK MD |
| | DAVIDSON STUART MD SURGEON |
| | HOSPITAL MDI |
| | KREVANS JULIUS JR |
| | MDI HOSPITAL BREAST CENTER |
| | MDI HOSPITAL PHYSICAL THERAPY |
| | MDI ORTHOPEDICS |
| | MOUNT DESERT ISLAND HEALTH CENTERS M |
| | MOUNT DESERT ISLAND HOSPITAL |
| | NASS MERYL MD |
| | PEARL BURTON MD |
| | WHITE EDWARD SURGEON |
| 16 | COLKET, TRISTRAM C |
| 18 | POQUETTE, E |
| 19 | TWEEDIE, JAMES K |
| 22 | SWAN, CARY B |
| 48 | WHITNEY, JANE B |

| Target Street | Cross Street | Source |
|---|---|---|
| - | ✓ | Cole Information |

# HANCOCK ST 2010

| | |
|---|---|
| 8 | KIEF, JEAN H |
| 9 | FAMILY HEALTH CTR |
| 10 | HATHAWAY, KATHARINE L |
| 16 | MACE, RICHARD M |
| 17 | COMMUNITY HEALTH CTR |
| | COOPER GILMORE HEALTH CTR |
| | EDEN SURGICAL ASSOC |
| 18 | MURRAY, STEPHEN |
| 22 | DOBBS, JEFF |
| 26 | DYER, DEBORAH M |
| 28 | PETERS, LUANNE L |
| 30 | SMITH, DONALD E |
| 37 | REED, WALLACE S |
| 39 | BENSON, LYNN F |
| 40 | OCCUPANT UNKNOWN, |
| 42 | OCCUPANT UNKNOWN, |
| 44 | QUINONES, JOHN A |
| 45 | WEST, SCOTT |
| 46 | SMITH, TERRY J |
| | STEWART, ARLENE C |
| 50 | SMITH, DURAND M |
| 52 | OCCUPANT UNKNOWN, |
| 54 | BRECHER, STEWART H |
| 55 | NELSON, JOHN L |

| Target Street | Cross Street | Source |
|---|---|---|
| - | ✓ | Cole Information |

# MAIN ST 2010

| | |
|---|---|
| 164 | MICHELLES BROWN BAG CAFE |
| | PSYCHIC CRYSTAL BOUTIQUE SHOP |
| | WALKIN THE DOG |
| 166 | WINDOW PANES |
| 185 | BAR HARBOR TEA CO |
| | LIGHT SPARKLES STUDIO |
| | PARKSIDE RESTAURANT |
| 191 | GUINNESS & PORCELLIS |
| | PAGLIARULOS ITALIAN DINING |
| 194 | IVY MANOR INN |
| | MICHELLES FINE DINING |
| 195 | CHINA JOY |
| 200 | MAN STORE OF BAR HARBOR |
| 202 | OCCUPANT UNKNOWN, |
| 207 | BAR HARBORBANGOR SHUTTLE BUS |
| | VILLAGER MOTEL |
| 224 | ADELMANNS DELI |
| 227 | HOUSE WINE |
| | LYNAM INSURANCE |
| | LYNAM REAL ESTATE AGENCY |
| | WOOSTER, ROBERT E |
| 231 | MC KAYS PUBLIC HOUSE |
| 240 | MACEYS |
| 242 | WENTWORTH, M |
| 269 | BAR HARBOR GRAND HOTEL |
| 270 | HILLARD W WALLS & SONS PLBG |
| 278 | OCCUPANT UNKNOWN, |
| 286 | RAYS BARBER SHOP |
| 288 | EVERETT G JORDAN INC |
| 290 | YOUNG, KAY |
| 294 | CUNNINGHAM, SADIE F |
| | LAMBERT, JAMES J |
| 300 | POOR BOYS GOURMET |
| 310 | ISLANDER MT DESERT |
| | OCCUPANT UNKNOWN, |
| 312 | K A MC DONALD PICTURE FRAMING |
| 317 | TAPLEYS CONVENIENCE & GRILL |
| 318 | HAVANA |
| 321 | BAR HARBOR HOSTELLING INTL |
| 322 | CADILLAC FAMILY PRACTICE |
| | CADILLAC MOUNTAIN MEDICAL BLDG |
| | DOWN EAST DERMATOLOGY |
| | MDI BEHAVIORAL HEALTH SVC |
| 325 | MT DESERT ISLAND ICE CREAM |
| | OCCUPANT UNKNOWN, |
| 329 | HOOD, AMBER L |
| 333 | DOLLIVER, ROBERT E |
| | GOULET, NATHANIEL |
| | OCCUPANT UNKNOWN, |
| | PEDDICORD, S |

| | |
| --- | --- |
| 333 | RICKER, K |
| | WITHAM, DAVID |
| 335 | LAMBERT, GEORGE |
| 336 | CADILLAC MOTOR INN |
| | CADILLAC REALTY |
| 337 | BAR HARBOR WATER DIV |
| | OCCUPANT UNKNOWN, |
| 350 | SCOTT, PATRICIA S |

| Target Street | Cross Street | Source |
|---|---|---|
| ✓ | - | Cole Information |

# WAYMAN LN 2010

| | |
|---|---|
| 1 | BROWN, MARK |
| 2 | OCCUPANT UNKNOWN,<br>WARD, AMANDA L |
| 3 | BRENNAN, KATHLEEN M |
| 5 | BISHOP, WILLIAM |
| 7 | OCCUPANT UNKNOWN, |
| 8 | LYTLE DIANNE<br>ROBINSON LINDA<br>TAWNEY JANE E |
| 9 | MORSE, SUZANNE R |
| 10 | KEENAN GERALD RICH<br>KINCAID ASHLEY REID<br>LYTLE DIANNE H<br>MAHAN WILLIAM G<br>MARIAN ALBERT G B<br>WORCESTER KATE B<br>ZUBER ANDREW F |
| 15 | BARKER, JEAN O |
| 16 | COLKET, TRISTRAM C |
| 18 | COOPER, LLEWELLYN M |
| 19 | TWEEDIE, LISA M |
| 22 | SWAN, CARY B |

| Target Street | Cross Street | Source |
|---|---|---|
| - | ✓ | Cole Information |

# HANCOCK ST 2005

| | |
|---|---|
| 1 | MT DESERT ISLAND HOSPITAL |
| 4 | THOMAS, ROBERT J |
| 8 | KIEF, JEAN H |
| 9 | FAMILY HEALTH CENTER |
| 10 | OCCUPANT UNKNOWN, |
| 15 | DUNN AND POWELL BOOKS |
| | MT DESERT ISLAND HOSPITAL |
| 16 | MACE, RICHARD M |
| 17 | EDEN SURGICAL ASSOCIATES PA |
| | GILMORE EDWARD B MD |
| | HENDRICKS CHARLES E |
| | MASON MICHAEL |
| 18 | OCCUPANT UNKNOWN, |
| 22 | HAWKES, MARY D |
| 26 | DYER, DEBORAH M |
| 28 | OCCUPANT UNKNOWN, |
| 30 | SMITH, DONALD E |
| 37 | REED, WALLACE S |
| 39 | BENSON, JOHN M |
| 40 | WOODFIN, DAVID P |
| 42 | OCCUPANT UNKNOWN, |
| 44 | OCCUPANT UNKNOWN, |
| 45 | ATLANTIQUE |
| | BARRETT, ROBERT J |
| 46 | SMITH, TERRY J |
| 48 | STEVENS, BRUCE B |
| 50 | SMITH, DURAND |
| 52 | OCCUPANT UNKNOWN, |
| 53 | SCOTT, WILLIAM C |
| 54 | BRECHER MELITA STUDIO |
| | BRECHER, STEWART H |
| 55 | DEVILSTONE, I N |

| Target Street | Cross Street | Source |
|---|---|---|
| - | ✓ | Cole Information |

# MAIN ST 2005

| | |
|---|---|
| 166 | OCCUPANT UNKNOWN, |
| 185 | PARKSIDE RESTAURANT |
| 191 | PAGLIARULOS ITALIAN DINING |
| 194 | IVY MANOR INN |
| 200 | BARK HARBOR INC |
| 202 | SMITH, JIM |
| 204 | MAC, RESALE |
| 207 | STRAWBERRY HILL INC |
| | VILLAGER MOTEL |
| 224 | ADELMANNS DELI |
| 227 | LEAPIN LIZARD GALLERY |
| | WOOSTER, JEFFREY A |
| 228 | WINDOW PANES BATH AND BODY |
| 231 | MCKAYS PUBLIC HO |
| 269 | BAR HARBOR GRAND HOTEL |
| 270 | WALLS HILLARD W & SONS PLUMBING HEAT |
| 278 | OCCUPANT UNKNOWN, |
| 286 | GRAY RAYMOND |
| 288 | DALE, JEFF |
| | JORDAN EVERETT G INC |
| | MDI PAYROLL SERVICES |
| 290 | YOUNG, KAY |
| 294 | LAMBERT, JAMES J |
| 297 | H J L INC |
| 302 | ALLEY, THOMAS G |
| 310 | MOUNT DESERT ISLANDER |
| | OCCUPANT UNKNOWN, |
| 312 | K A MCDONALD |
| 315 | MAINE STREET MOTEL |
| 317 | TAPLEYS CONVENIENCE & GRILL |
| 318 | HAVANA |
| 322 | OCCUPANT UNKNOWN, |
| 330 | GABRIELSON, CHRISTIE L |
| 333 | DOLLIVER, ROBERT E |
| | GILLEY, R |
| | KAUFFMAN, BERKLEY |
| | KEARNEY, M |
| | LEVASSEUR, RANEE J |
| | OCCUPANT UNKNOWN, |
| | PEDDICORD, S |
| | RICKER, K |
| | TRACY, RICHARD |
| | WALTON, CATHY |
| 335 | LAMBERT, GEORGE |
| 336 | CADILLAC MOTOR INN |
| 337 | TOWN OF BAR HARBOR WATER DIVISION |
| 350 | SCOTT, HAROLD D |

| Target Street | Cross Street | Source |
| --- | --- | --- |
| - | ✓ | Cole Information |

## STANWOOD PL 2005

5 OCCUPANT UNKNOWN,

| Target Street | Cross Street | Source |
|---|---|---|
| ✓ | - | Cole Information |

# WAYMAN LN 2005

| | |
|---|---|
| 1 | BROWN, MARK |
| 3 | BRENNAN, KATHLEEN M |
| 5 | DICKSON, GEORGE A |
| | THOMAS GIBBONS SHEETS TRUST |
| 7 | REAM, SCOTT |
| 8 | MOUNT DESERT ISLAND HOSPITAL |
| 9 | MORSE, SUZANNE R |
| 10 | BEHAVIORAL HEALTH CENTER |
| 15 | BARKER, BRENT A |
| 17 | OCCUPANT UNKNOWN, |
| 18 | COOPER, LLEWELLYN W |
| 19 | TWEEDIE, JAMES K |
| 21 | LAWSON, FRED |
| 22 | SWAN, CARY B |

| Target Street | Cross Street | Source |
|---|---|---|
| - | ✓ | Cole Information |

# HANCOCK ST 2000

| | |
|---|---|
| 4 | WALLS, HILLARD |
| 8 | KIEF, L C |
| 10 | HATHAWAY, K |
| | SPEARMAN, GRAHAM |
| 16 | MACE, RICHARD |
| 18 | MAHER, LARRY |
| 22 | HAWKES, MARY D |
| 26 | DYER, DEBORAH M |
| 28 | MCCRATE, KENDRA R |
| 30 | SMITH, DONALD |
| 37 | REED, WALLACE |
| 39 | BENSON, JOHN |
| 40 | WOODFIN, PAUL |
| 42 | CASEY, WILLIAM A |
| 44 | CYR, S M |
| | EWING, WILLIAM E |
| 45 | OCCUPANT UNKNOWN, |
| 46 | OCCUPANT UNKNOWN, |
| 48 | STEVENS, BRUCE |
| 50 | EHRLICH, MELISSA |
| 52 | OCCUPANT UNKNOWN, |
| 53 | OCCUPANT UNKNOWN, |
| 54 | BRECHER, STEWART |
| 55 | BURGESS, J |
| | NELSON, JOHN |
| 56 | OCCUPANT UNKNOWN, |

| Target Street | Cross Street | Source |
|---|---|---|
| - | ✓ | Cole Information |

# MAIN ST 2000

| | |
|---|---|
| 164 | BAR HARBOR ARTISANS |
| | HONEY BEAR LEATHER |
| 166 | VEILLEUX, GREGORY |
| | WINDOW PANES |
| 185 | PARKSIDE RESTAURANT |
| 191 | ANTHONYS |
| | ITALIAN FISHERMAN |
| | MICHELLES FINE DINING |
| 194 | IVY MANOR INN |
| 195 | VILLAGE GREEN BAKERY DELI & CAFE |
| 198 | ACADIA MOUNTAIN GUIDES CLIMBING SCHOOL |
| | ALPENGLOW ADVENTURE SPORTS |
| 207 | VILLAGER MOTEL |
| 224 | ADELMANN, TIM |
| | BAR HARBOR SEAFOOD |
| 227 | LYNAM REAL ESTATE AGENCY |
| 228 | MDI WOODCARVERS SUPPLY |
| 240 | MACE, D |
| | PAINE, DEAN |
| 243 | MCKAY LODGING ROOMS |
| | SILVESTROME, J |
| 244 | ISLAND CARD & NOVELTY |
| 269 | MORANG ROBINSON AUTO COMPANY |
| 278 | MORANG, EDGAR |
| 286 | GRAY RAYMOND BARBR |
| 288 | ACADIA INSTITUTE FOR MEDICINE & SOCIETY |
| | JORDAN EVERETT G INCORPORATED PLMBRS |
| | JORDAN OIL COMPANY |
| 290 | YOUNG, KAY |
| 294 | CUNNINGHAM, SADIE |
| 297 | MAINE ST RESTAURANT |
| 310 | BOB NOONAN PHOTOGRAPHY |
| 312 | FIRST EXPRESS |
| | MCDONALD K A PICTURE FRAMING |
| 315 | MAINE STREET MOTEL |
| 317 | BURWALDOS |
| | BURWALDOS LIQUOR STORE |
| | BURWALDOS REDEMPTION CENTER |
| | CAROLS ON TOP |
| 318 | HAVANA |
| | SOYATECH INCORPORATED |
| 321 | CARTER, AUSTIN C |
| 330 | GABRIELSON, C L |
| 333 | DOLLIVER, ROBERT |
| | SCIONE, JOE |
| 334 | MCNEAL, VINAL R |
| 335 | OCCUPANT UNKNOWN, |
| 336 | CADILLAC MOTOR INN |
| 337 | BAR HARBOR WATER COMPANY |
| 350 | SCOTT, HAROLD D |

| Target Street | Cross Street | Source |
|---|---|---|
| - | ✓ | Cole Information |

## STANWOOD PL 2000

| | |
|---|---|
| 5 | TAYLOR, DEBBIE |
| 6 | RAYNES, E |

| Target Street | Cross Street | Source |
|---|---|---|
| ✓ | - | Cole Information |

# WAYMAN LN 2000

| | |
|---|---|
| 1 | GRINDLE, T W |
| | MOUNT DESERT ISLAND HOSPITAL EMERGENCY DEPARTMENT |
| 3 | FIELD, CHRIS |
| 5 | DICKSON, GEORGE |
| 7 | MORISON, BETTY J |
| 8 | MOUNT DESERT ISLAND HOSPITA |
| | WOMENS HEALTH CENTER |
| 9 | HITCH, FRANK B |
| 10 | MOUNT DESERT ISLAND HOSPITA |
| | MOUNT DESERT ISLAND HOSPITAL |
| 15 | BARKER, JEAN T |
| 16 | COLKET, T C |
| | HALL, SEAN |
| 17 | OCCUPANT UNKNOWN, |
| 18 | COOPER, PAULINE M |
| 19 | WADE, LOIS M |
| 21 | OCCUPANT UNKNOWN, |
| 22 | SWAN, CARY |

| Target Street | Cross Street | Source |
|---|---|---|
| - | ✓ | Cole Information |

# HANCOCK ST 1995

| | |
|---|---|
| 1 | MACE, MELVIN L |
| 3 | WOODFIN, PAUL & JOANNE |
| 4 | WALLS HILLARD W & SONS PLUMBING & HEATING |
| 5 | WOODFIN, PAUL B & MARY B |
| 8 | KIEF, LAWRENCE C |
| 10 | HATHAWAY, KATHARINE |
| 16 | MACE, RICHARD |
| 17 | CAINE, BRIAN J, PHYS |
| | COOPER, LLEWELLYN W, PHYS |
| | FAMILY HEALTH CENTER |
| | GILMORE, EDW B, PHYS |
| | HAYNES, O LEE, PHYS |
| | HENDRICKS, CHAS E, SURG |
| | KUFFLER, JULIAN P, PHYS |
| | MCROY, LYNN L, PHYS |
| | MEDICAL ASSOCIATES OF BAR HARBOR PA-BUSINESS OFFICE |
| | MEDICAL ASSOCIATES OF BAR HARBOR PA-FOR APPOINTMENTS |
| 18 | DANEY, VINCENT A |
| 22 | HAWKES, RALPH W & MARY DOBBS |
| 26 | DYER, DEBORAH M |
| 28 | GOSSLER, ACHIM |
| 30 | SMITH, DONALD & JOAN |
| 37 | HUGHES, MARSHALL B & AUDREY |
| 39 | GILMORE, EDW B, PHYS-RES |
| 40 | WOODFIN, PAUL & JOANNE |
| 42 | CASEY, WM A |
| 44 | EWING, WM E & JOAN |
| | LUCK, MICHAEL T |
| 45 | BREAKWATER-1904 |
| | SAWYER, B |
| 48 | STEVENS, LOTTIE & BRUCE |
| 50 | SLEEPER, DAVID A |
| 54 | BRECHER, STEWART & MELITA |
| 55 | NELSON, JOHN |
| 56 | HOBBS, DONALD E |
| | SCOTT, WM C |

| Target Street | Cross Street | Source |
|---|---|---|
| - | ✓ | Cole Information |

# MAIN ST 1995

| | |
|---|---|
| 164 | BAR HARBOR ARTISANS |
| | HONEY BEAR LEATHER |
| | SCHIDE, GARY |
| 166 | VEILLEUX, GREGORY & JULIETTE |
| | WINDOW PANES |
| 185 | ALLEN, LINDSAY |
| | ALLEN, SCOTT & PAMELA |
| | PARKSIDE RESTAURANT |
| 191 | JUNTURA, ARMANDO |
| | ORIENTAL RESTAURANT II |
| 194 | WEYMOUTH, RAYMOND E |
| 195 | LAFAYETTE, AMY |
| | LINDENMEYER, GAY ANN |
| | VILLAGE GREEN BAKERY DELI & CAFE |
| 200 | OLSTEAD ROSE W, ANTIQUES |
| 204 | SHAW JOHN H ANTIQUES & FINE ART |
| 207 | VILLAGER MOTEL |
| 224 | DAMON, SHELDON L |
| | ROBBINS, RALPH & CYNTHIA |
| | S & G SEAFOOD MKT |
| 227 | LYNAM INSURANCE AGENCY |
| | LYNAM REAL ESTATE AGENCY |
| | PAGES OF TIME |
| 228 | MDI WOODCARVERS SUPPLY |
| 243 | MCKAY LODGING, ROOMS |
| 244 | HOLNBECK, GREG |
| | ISLAND CARD & NOVELTY |
| 269 | MORANG-ROBINSON AUTO CO |
| 278 | MORANG, G EDGAR |
| 286 | GRAY, RAYMOND, BARBR |
| 288 | JORDAN EVERETT G INC, PLMBRS |
| | JORDAN OIL CO |
| | KELLEY, VICTORIA |
| | SCHMIDT, C |
| 294 | CUNNINGHAM, RALPH |
| 297 | MAINE ST RESTAURANT |
| 310 | STROUT, WM E |
| 312 | FIRST EXPRESS |
| | MCDONALD K A PICTURE FRAMING |
| 315 | MAINE STREET MOTEL-OFFICE |
| | MCDUNNAH, MICHAEL |
| 317 | BAR HARBOR TATTOO SHOP |
| | BURWALDO'S |
| | BURWALDO'S INC |
| | BURWALDO'S LIQUOR |
| 318 | 2 CATS |
| | SOYATECH INC |
| 321 | CARTER, AUSTIN C |
| 330 | GABRIELSON, C LOUISE |
| 333 | CARTER, JON & PENNY |

| Target Street | Cross Street | Source |
|---|---|---|
| - | ✓ | Cole Information |

## MAIN ST 1995 (Cont'd)

| | |
|---|---|
| 333 | DOLLIVER, ROBT |
| | KEENE, FRANKLIN |
| | SCIONE, JOE & SHARON |
| 334 | MCNEAL, VINAL R & BEVERLY |
| 335 | LAMBERT GEO, JR |
| 336 | CADILLAC MOTOR INN |
| 337 | BAR HARBOR WATER CO-OFFICE |
| 350 | SCOTT, H D & P S |

| Target Street | Cross Street | Source |
|---|---|---|
| - | ✓ | Cole Information |

## STANWOOD PL 1995

| | |
|---|---|
| 5 | TAYLOR, DEBBIE |
| 6 | RAYNES, ROBT D |
| 7 | LOMBARDI, NANCY & ROBT |

| Target Street | Cross Street | Source |
|---|---|---|
| ✓ | - | Cole Information |

# WAYMAN LN 1995

| | |
|---|---|
| 1 | GRINDLE, THEODORE W, JR |
| 3 | FIELD, CHRIS |
| 5 | DICKSON, GEO & KELLY |
| | PETERSON, WAYNE |
| 7 | JOHNSON, ALARABY |
| | MORISON, B J |
| 8 | WOMEN'S HEALTH CTR |
| 9 | HITCH, FRANK B |
| 10 | MT DESERT ISLAND HOSPITAL |
| 15 | BARKER, GEO OLLIE |
| 16 | COLKET, T C CARRAGE HSE |
| | WOOD, D E |
| 17 | MOON, ARNOLD A |
| 19 | WADE, LOIS M |
| 22 | SWAN, CARY |

| Target Street | Cross Street | Source |
|---|---|---|
| - | ✓ | Cole Information |

# HANCOCK ST 1992

| | |
|---|---|
| 1 | MACE, MELVIN L |
| 4 | PAINE, KELLY |
| 8 | KIEF, LAWRENCE C |
| 9 | MORRISON, RINALDO E |
| 10 | HATHAWAY, DONALD & KIT |
| 16 | MACE, RICHARD |
| | MACE, TRAVIS & TROY |
| 18 | DANEY, VINCENT A |
| 22 | HAWKES, RALPH W & MARY DOBBS |
| 26 | DYER, MARGARET & DEBBIE |
| 28 | HEATH, A M |
| 30 | HOPKINS, GERARD |
| 39 | GILMORE, EDW B, PHYS-RES |
| 40 | GAYNOR, G |
| 42 | CASEY, WM A |
| 44 | EWING, WM E & JOAN |
| 45 | WILDS, BOB |
| 46 | GRAY, ERNEST A |
| 47 | STEVENS, LOTTIE & BRUCE |
| 50 | SLEEPER, DAVID A |
| 54 | BRECHER, STEWART & MELITA |
| 55 | NELSON, JOHN |
| 56 | HOBBS, DONALD E |
| | SCOTT, WM C |
| 4412 | REILLY, PETER F |

| Target Street | Cross Street | Source |
|---|---|---|
| - | ✓ | Cole Information |

# MAIN ST 1992

| | |
|---|---|
| 164 | FISHER, RICHARD & SHELLY |
| 194 | WEYMOUTH, RAYMOND E |
| 195 | EPPIG, GAY ANN |
| 224 | ROBBINS, RALPH & CYNTHIA |
| 240 | ALLEY, L |
| 243 | ZELDIN, SAYDEAN |
| 278 | MORANG, G EDGAR |
| 288 | KELLEY, VICTORIA |
| | SCHMIDT, C |
| 294 | CUNNINGHAM, RALPH |
| 312 | GRAY, STACEY Z |
| 317 | JOSEPH, FRANCIS J, SR |
| 318 | CONWAY, LISA |
| | DEVINE, JASON |
| | ENSLER, JAS H |
| | RICHARDS, JEFFREY |
| 321 | CARTER, AUSTIN C |
| 322 | GRICE, ROBIN L |
| | HEDLEND, JACQUELINE |
| | MITCHELL, TERESA |
| | PALAGONIA, THERESA |
| | STALEY, EDW |
| 330 | GABRIELSON, C LOUISE |
| 333 | CARTER, JON & PENNY |
| | DOLLIVER, ROBT |
| | KEENE, FRANKLIN |
| | LINSCOTT, GERALDINE |
| | WHITE, FRANK L & MARGARET D |
| 334 | MCNEAL, VINAL R & BEVERLY |
| 336 | KIRLIN, DANL & SUSAN |
| | SHOREY, WM M |
| 350 | SCOTT, H D & P S |

| Target Street | Cross Street | Source |
|---|---|---|
| - | ✓ | Cole Information |

# STANWOOD PL 1992

| | |
|---|---|
| 5 | TAYLOR, DEBBIE |
| 6 | RAYNES, ROBT D |
| 7 | LOMBARDI, NANCY & ROBT |

| Target Street | Cross Street | Source |
|---|---|---|
| ✓ | - | Cole Information |

# WAYMAN LN 1992

| | |
|---|---|
| 1 | GRINDLE, THEODORE W, JR |
| 3 | FIELD, CHRIS |
| 5 | CAKE, JEFF & LAURA |
| 7 | JOHNSON, ALARABY |
| | MORISON, B J |
| 9 | HITCH, FRANK B |
| 15 | BARKER, GEO OLLIE |
| 17 | MOON, ARNOLD A |
| 19 | WADE, LOIS M |
| 22 | SWAN, CARY |

Image Provided By EDR Aerials

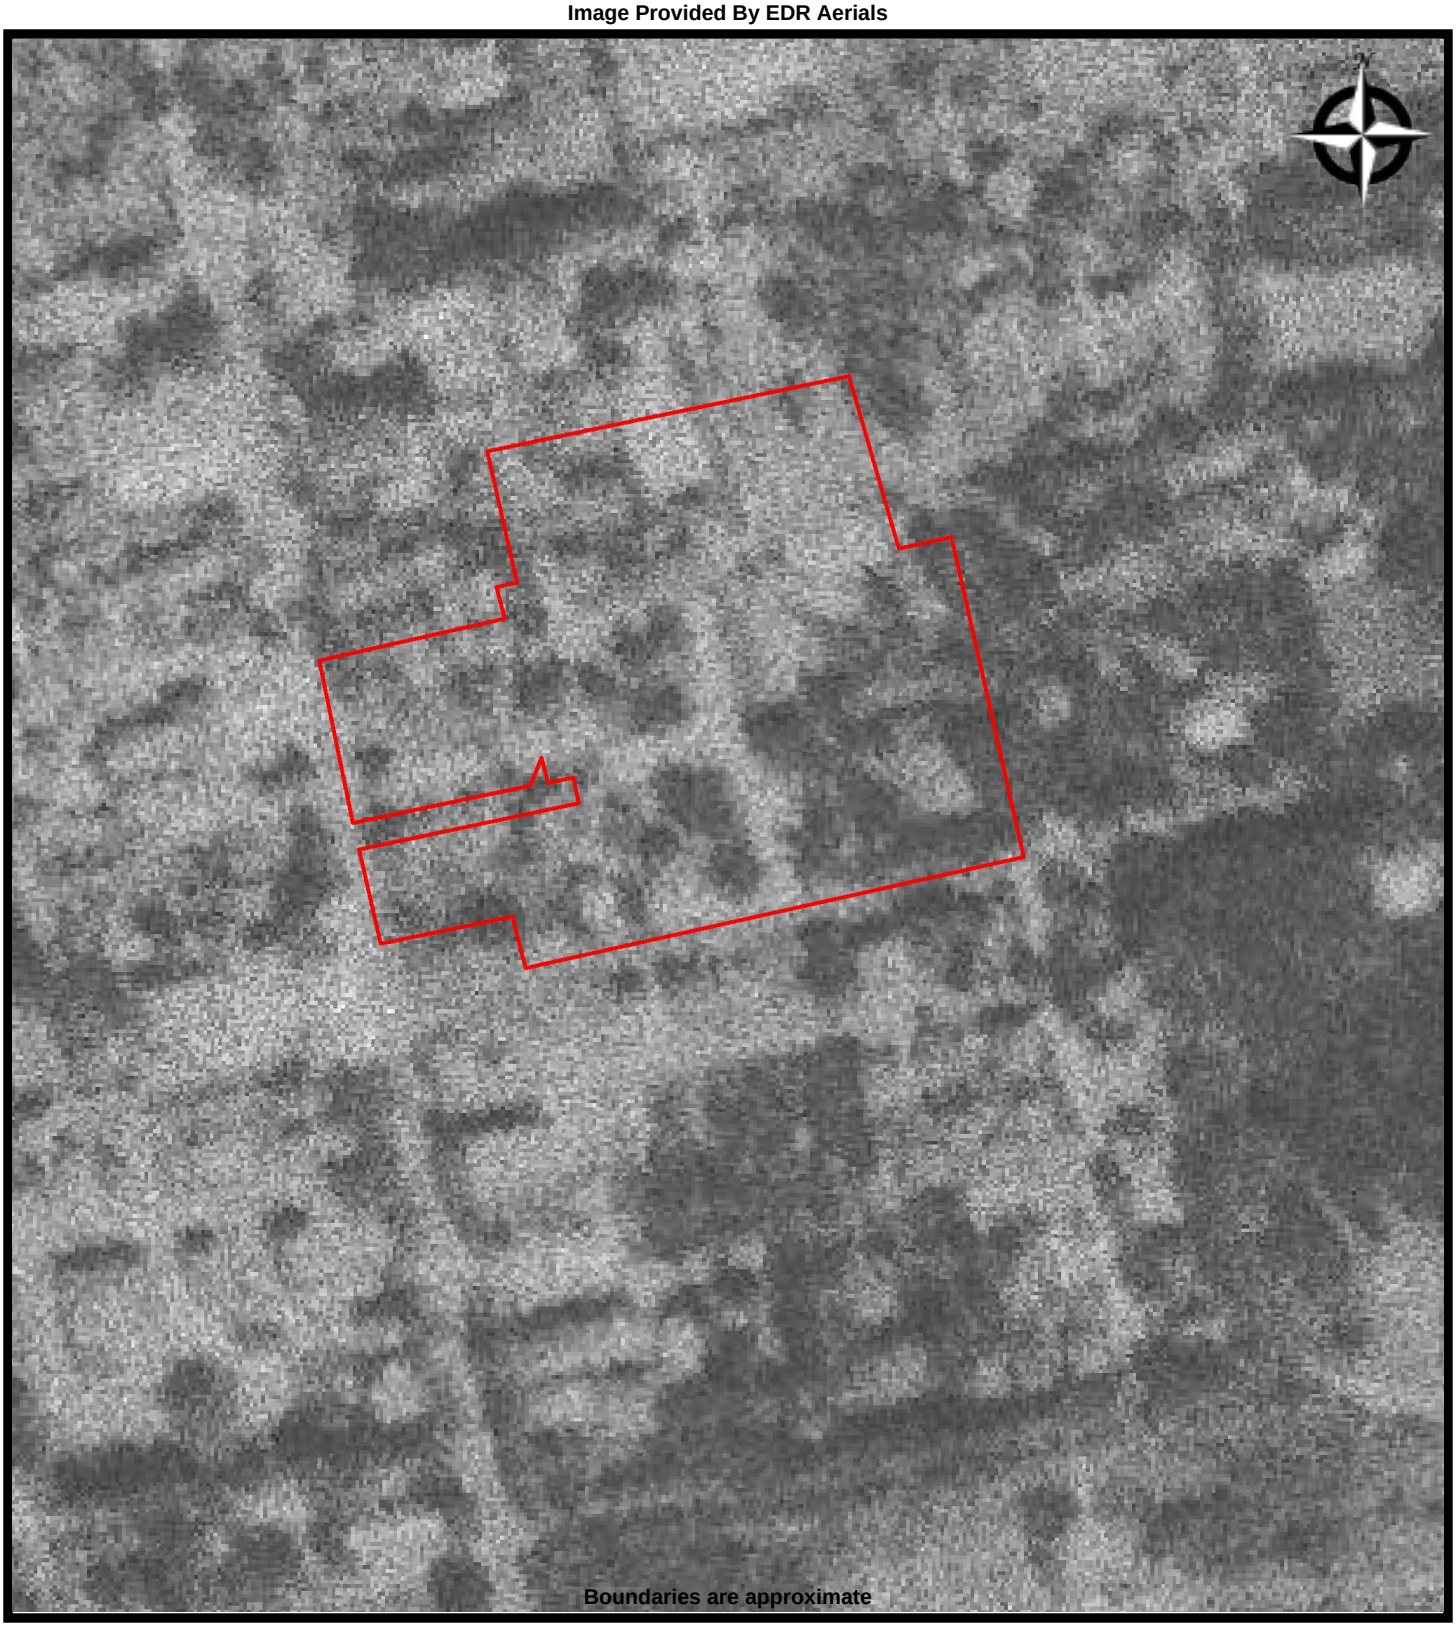


BEACON
Environmental Consultants, LLC

**AERIAL - 1940**
**MDI HOSPITAL**
**10 Wayman Lane**
**Bar Harbor, Maine 04609**

**PREPARED FOR:** MDI Hospital
**PROJ. MGR:** JKC
**DRAWN BY:** JKC
**DATE:** 1/4/2025
**PROJ. #:** BE-849

Image Provided By EDR Aerials

BEACON
Environmental Consultants, LLC

**AERIAL - 1956**
**MDI HOSPITAL**
**10 Wayman Lane**
**Bar Harbor, Maine 04609**

**PREPARED FOR:** MDI Hospital
**PROJ. MGR:** JKC
**DRAWN BY:** JKC
**DATE:** 1/4/2025
**PROJ. #:** BE-849

Image Provided By EDR Aerials

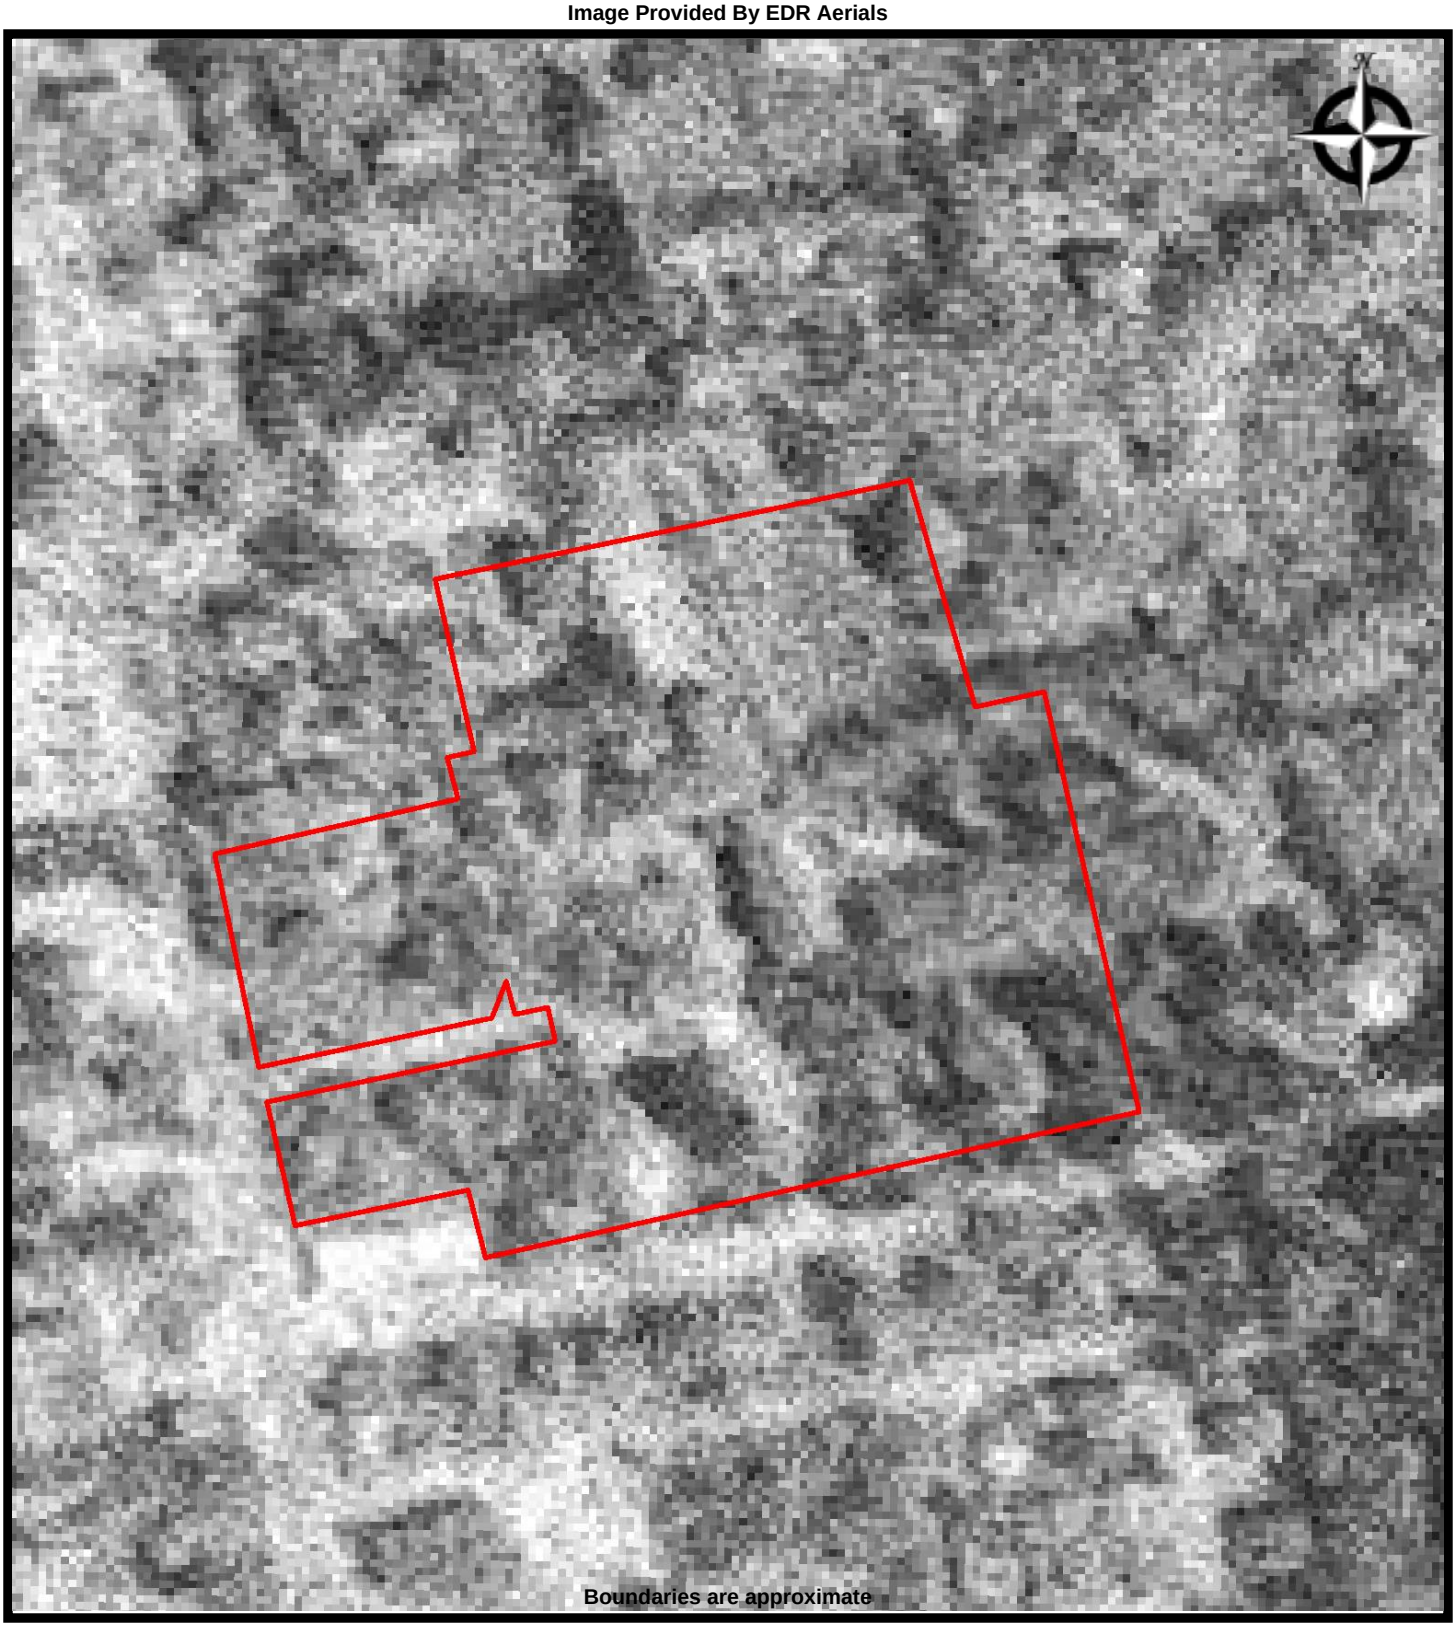


BEACON
Environmental Consultants, LLC

**AERIAL - 1960**
**MDI HOSPITAL**
**10 Wayman Lane**
**Bar Harbor, Maine 04609**

**PREPARED FOR:** MDI Hospital
**PROJ. MGR:** JKC
**DRAWN BY:** JKC
**DATE:** 1/4/2025
**PROJ. #:** BE-849

Image Provided By EDR Aerials

BEACON
Environmental Consultants, LLC

**AERIAL - 1976**
**MDI HOSPITAL**
**10 Wayman Lane**
**Bar Harbor, Maine 04609**

**PREPARED FOR:** MDI Hospital
**PROJ. MGR:** JKC
**DRAWN BY:** JKC
**DATE:** 1/4/2025
**PROJ. #:** BE-849

Image Provided By EDR Aerials

BEACON
Environmental Consultants, LLC

**AERIAL - 1991**
**MDI HOSPITAL**
**10 Wayman Lane**
**Bar Harbor, Maine 04609**

**PREPARED FOR:** MDI Hospital
**PROJ. MGR:** JKC
**DRAWN BY:** JKC
**DATE:** 1/4/2025
**PROJ. #:** BE-849

Image Provided By EDR Aerials

BEACON
Environmental Consultants, LLC

**AERIAL - 1996**
**MDI HOSPITAL**
**10 Wayman Lane**
**Bar Harbor, Maine 04609**

**PREPARED FOR:** MDI Hospital
**PROJ. MGR:** JKC
**DRAWN BY:** JKC
**DATE:** 1/4/2025
**PROJ. #:** BE-849

Image Provided By EDR Aerials

BEACON
Environmental Consultants, LLC

**AERIAL - 2007**
**MDI HOSPITAL**
**10 Wayman Lane**
**Bar Harbor, Maine 04609**

**PREPARED FOR:** MDI Hospital
**PROJ. MGR:** JKC
**DRAWN BY:** JKC
**DATE:** 1/4/2025
**PROJ. #:** BE-849

Image Provided By EDR Aerials

BEACON
Environmental Consultants, LLC

**AERIAL - 2011**
**MDI HOSPITAL**
**10 Wayman Lane**
**Bar Harbor, Maine 04609**

**PREPARED FOR:** MDI Hospital
**PROJ. MGR:** JKC
**DRAWN BY:** JKC
**DATE:** 1/4/2025
**PROJ. #:** BE-849

Image Provided By EDR Aerials

BEACON
Environmental Consultants, LLC

**AERIAL - 2015**
**MDI HOSPITAL**
**10 Wayman Lane**
**Bar Harbor, Maine 04609**

**PREPARED FOR:** MDI Hospital
**PROJ. MGR:** JKC
**DRAWN BY:** JKC
**DATE:** 1/4/2025
**PROJ. #:** BE-849

Image Provided By EDR Aerials

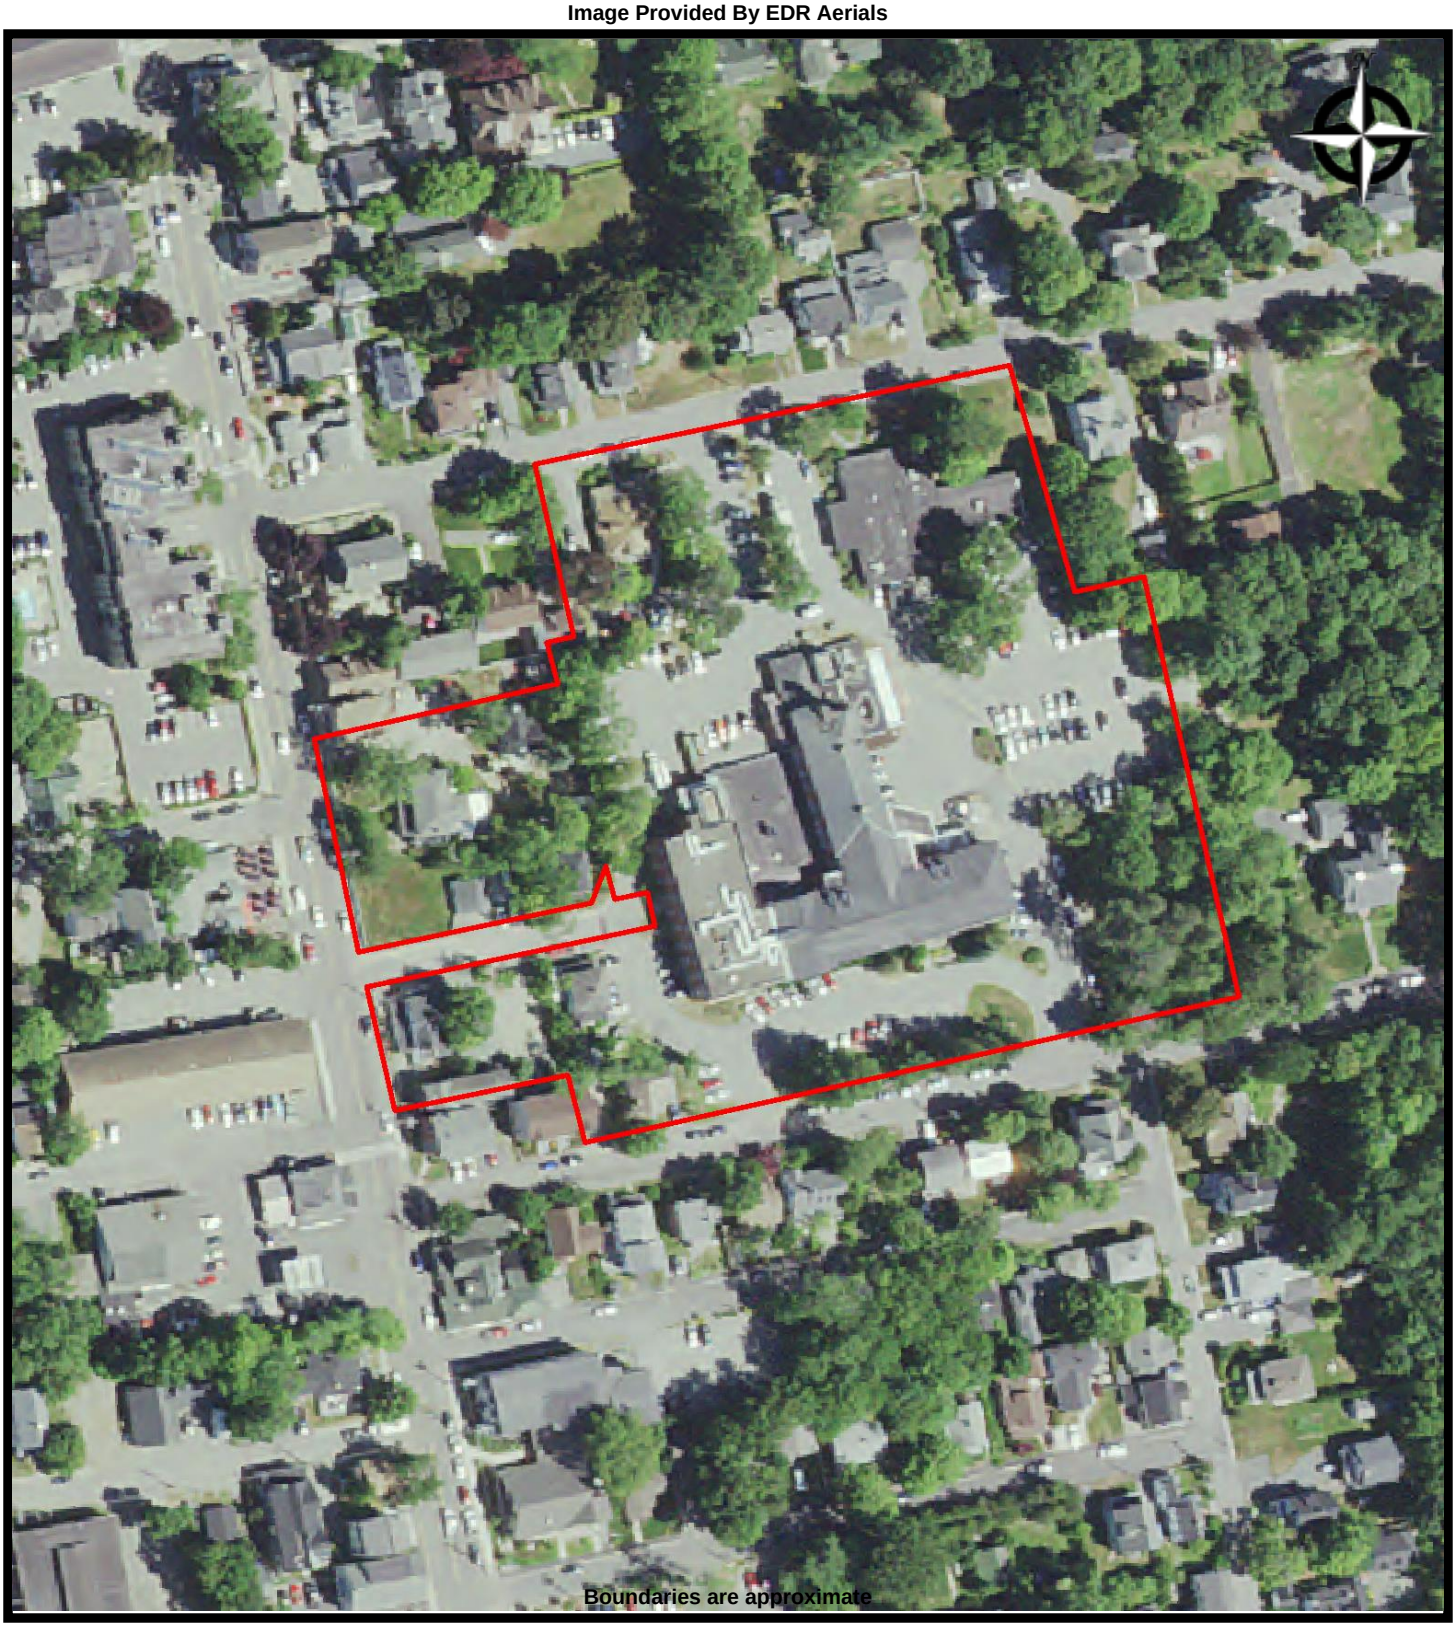


BEACON
Environmental Consultants, LLC

**AERIAL - 2018**
**MDI HOSPITAL**
**10 Wayman Lane**
**Bar Harbor, Maine 04609**

**PREPARED FOR:** MDI Hospital
**PROJ. MGR:** JKC
**DRAWN BY:** JKC
**DATE:** 1/4/2025
**PROJ. #:** BE-849

# 2023 Aerial

Hancock St
Hancock St
Hancock St
Stanwood Pl
Wayman Ln Exd
Hideaway Ln
1st S St
1st S St
Stanwood Pl
Main St
312 Main St
Pleasant St
Pleasant St
Wayman Ln
Wayman Ln
Wayman Ln
Center St
Center St
Center St
Google Earth
Image © 2024 Airbus
N
300 ft

**2024 Aerial**

Hancock St
Hancock St
Hancock St
Stanwood Pl
Wayman Ln Exd
Hideaway Ln
1st S St
1st S St
Main St
Stanwood Pl
312 Main St
Wayman Ln
Wayman Ln
Wayman Ln
Pleasant St
Pleasant St
Center St
Center St
Center St
Snow
Google Earth
Image © 2024 Airbus
N
300 ft

Image Provided By EDR Certified Sanborns

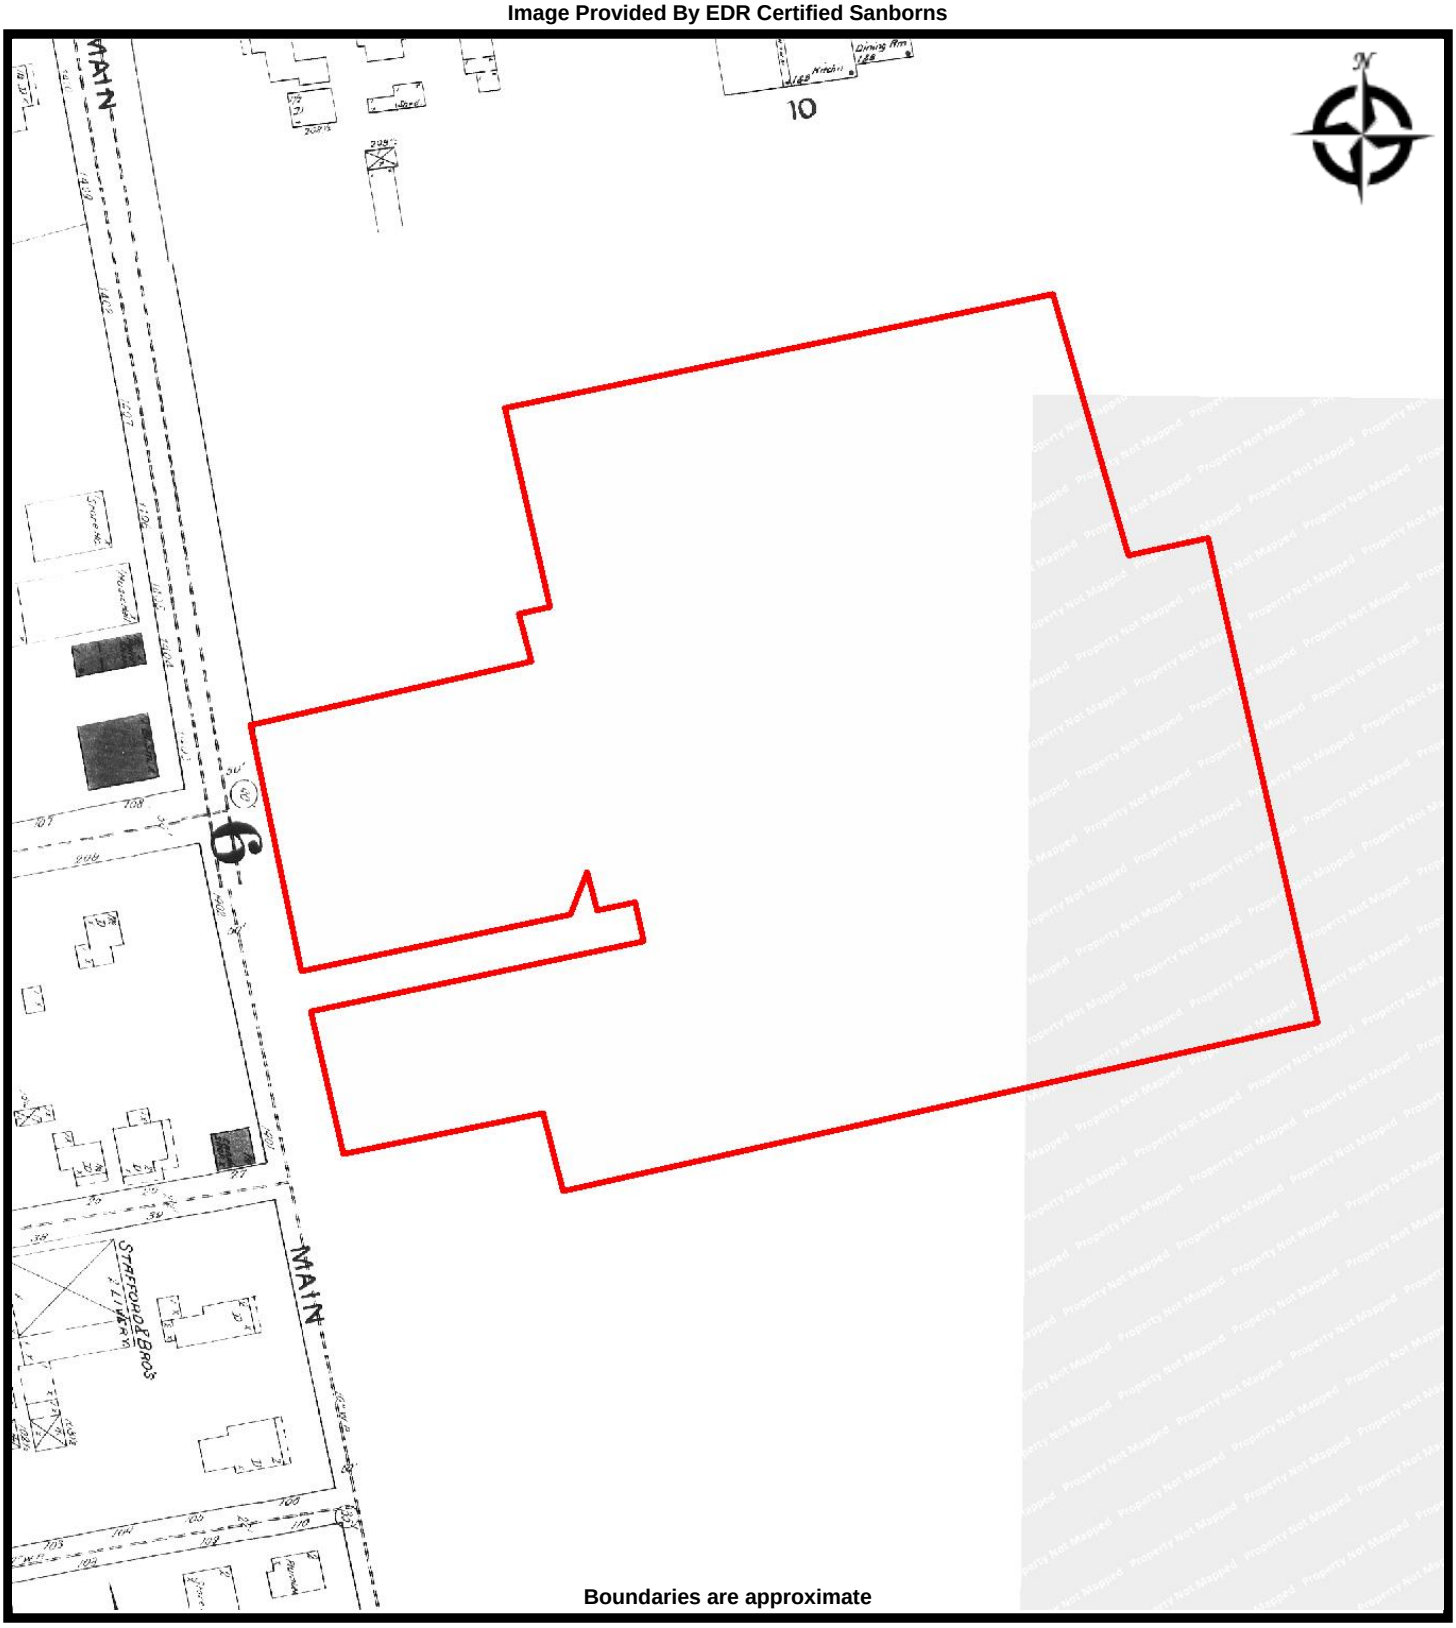


Boundaries are approximate

BEACON
Environmental Consultants, LLC

**SANBORN - 1892**
**MDI HOSPITAL**
**10 Wayman Lane**
**Bar Harbor, Maine 04609**

**PREPARED FOR:** MDI Hospital
**PROJ. MGR:** JKC
**DRAWN BY:** JKC
**DATE:** 1/4/2025
**PROJ. #:** BE-849

Image Provided By EDR Certified Sanborns

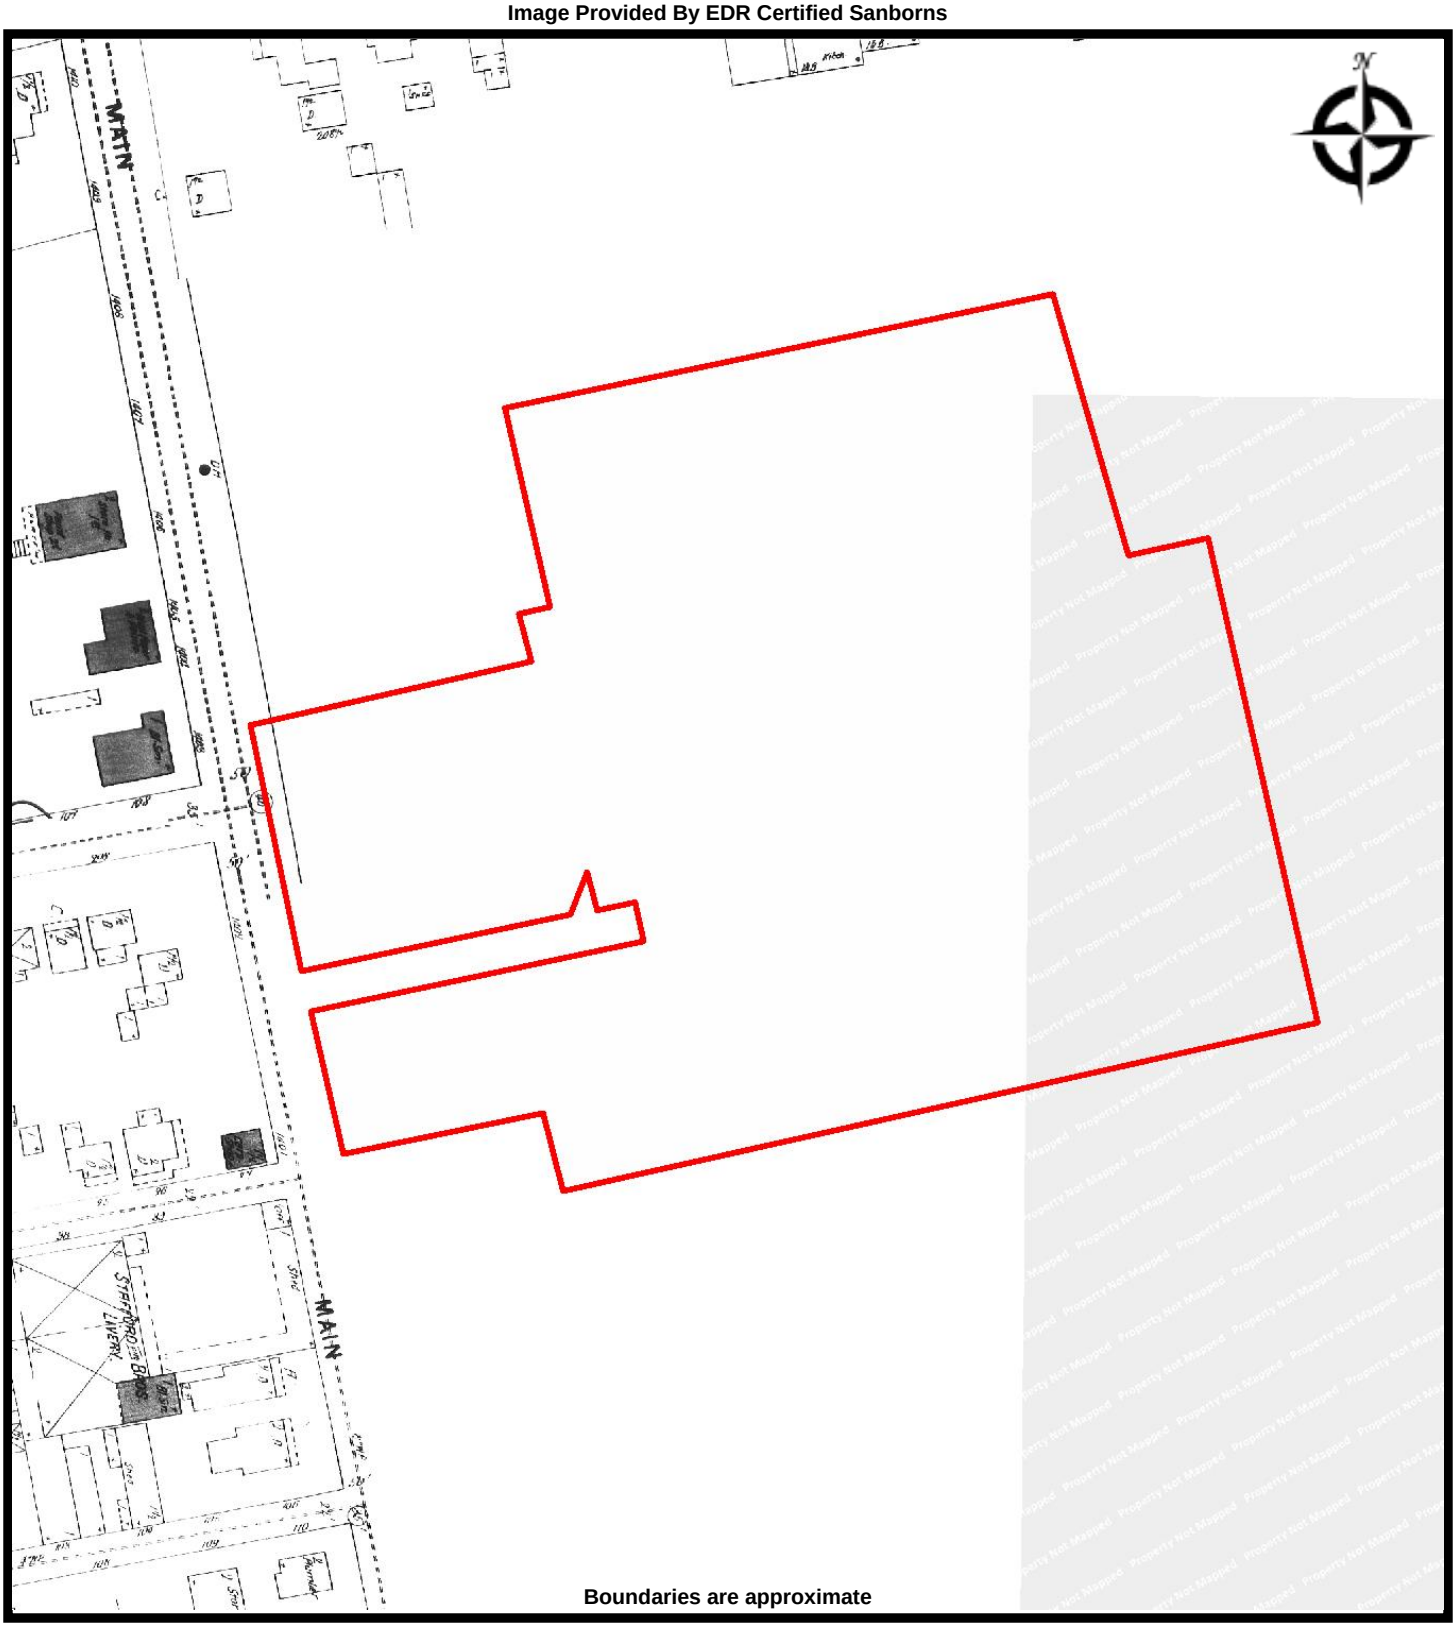


BEACON
Environmental Consultants, LLC

**SANBORN - 1897**
**MDI HOSPITAL**
**10 Wayman Lane**
**Bar Harbor, Maine 04609**

**PREPARED FOR:** MDI Hospital
**PROJ. MGR:** JKC
**DRAWN BY:** JKC
**DATE:** 1/4/2025
**PROJ. #:** BE-849

Image Provided By EDR Certified Sanborns

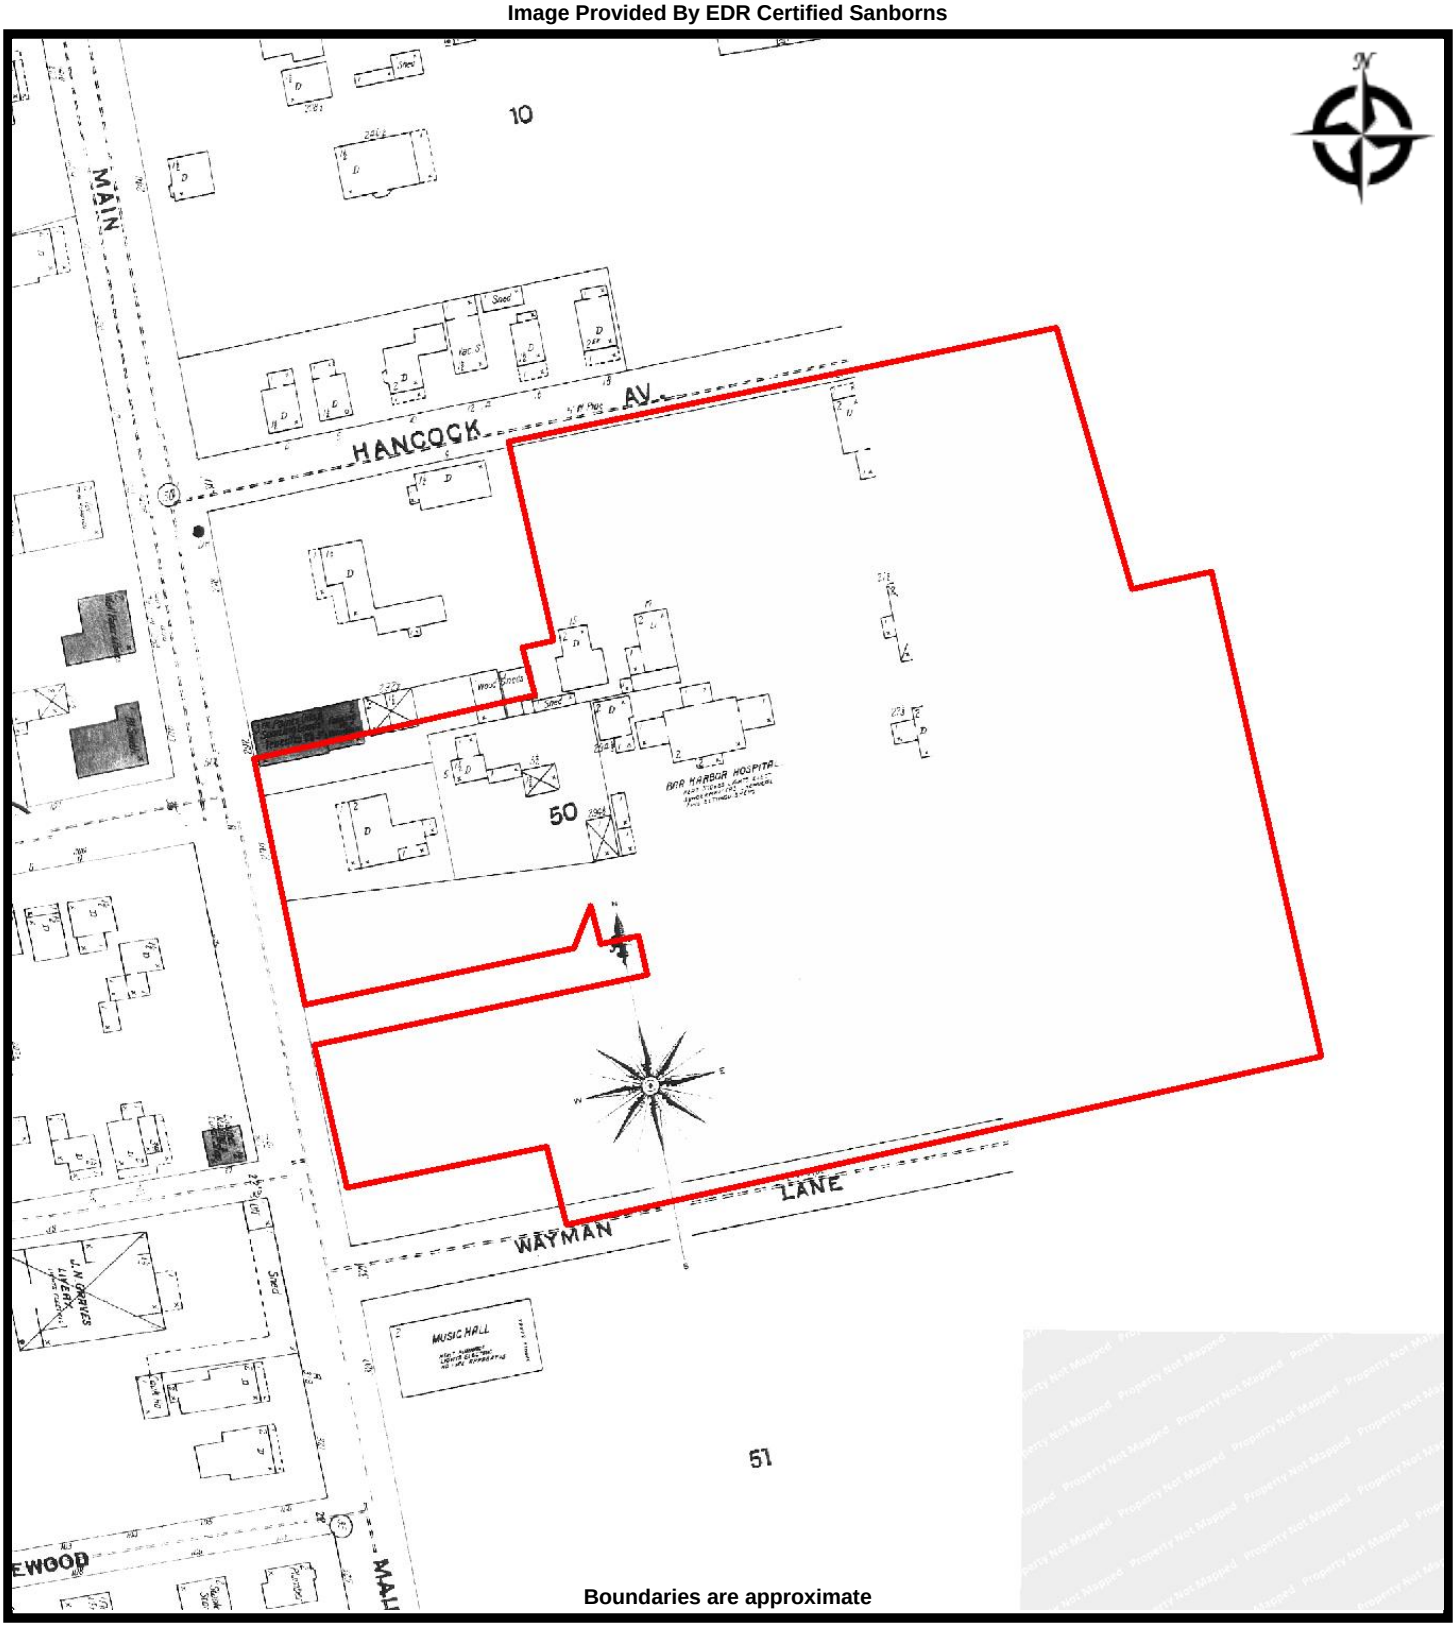


BEACON
Environmental Consultants, LLC

**SANBORN - 1903**
**MDI HOSPITAL**
**10 Wayman Lane**
**Bar Harbor, Maine 04609**

**PREPARED FOR:** MDI Hospital
**PROJ. MGR:** JKC
**DRAWN BY:** JKC
**DATE:** 1/4/2025
**PROJ. #:** BE-849

Image Provided By EDR Certified Sanborns

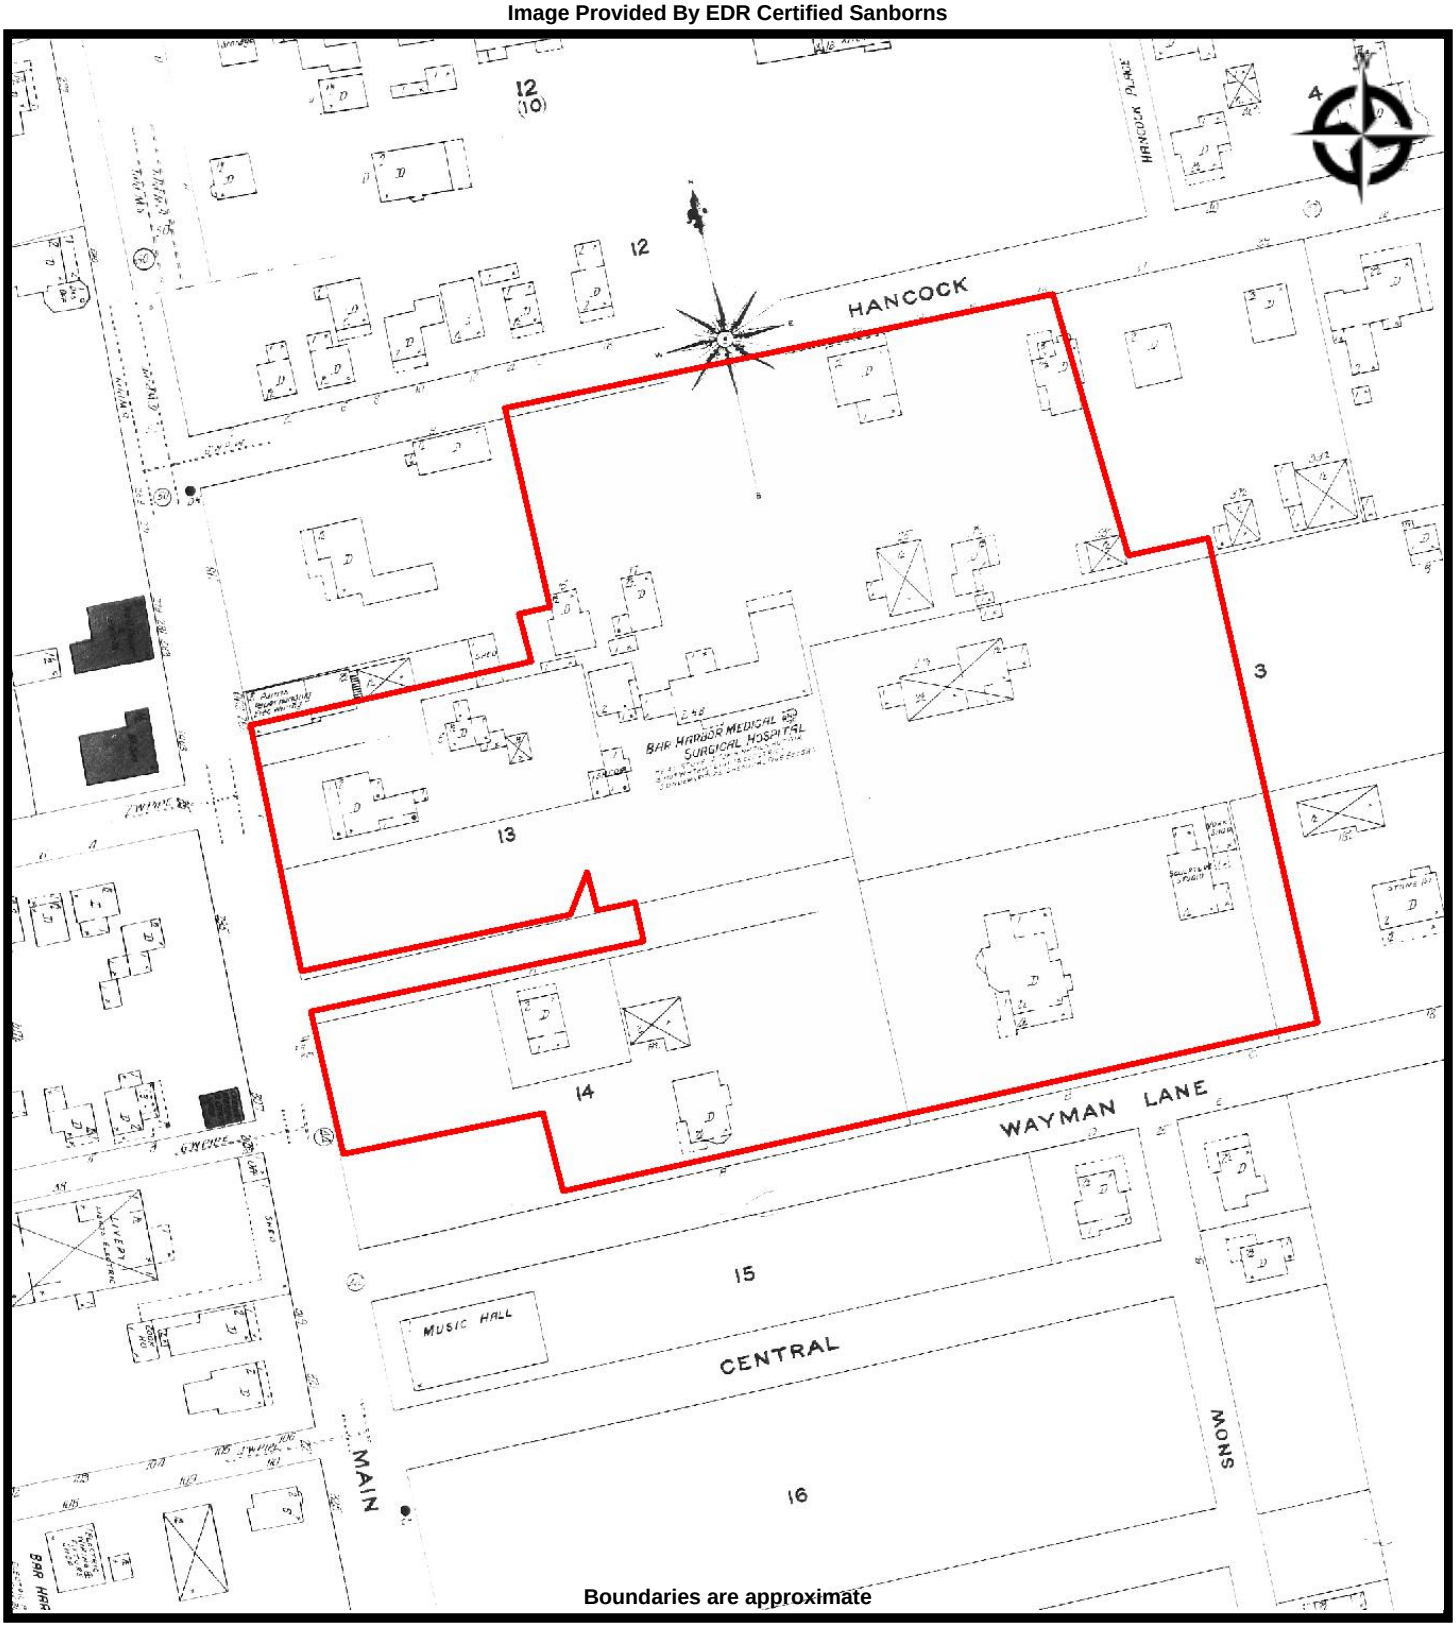


Boundaries are approximate

BEACON
Environmental Consultants, LLC

**SANBORN - 1908**
**MDI HOSPITAL**
**10 Wayman Lane**
**Bar Harbor, Maine 04609**

**PREPARED FOR:** MDI Hospital
**PROJ. MGR:** JKC
**DRAWN BY:** JKC
**DATE:** 1/4/2025
**PROJ. #:** BE-849

Image Provided By EDR Certified Sanborns

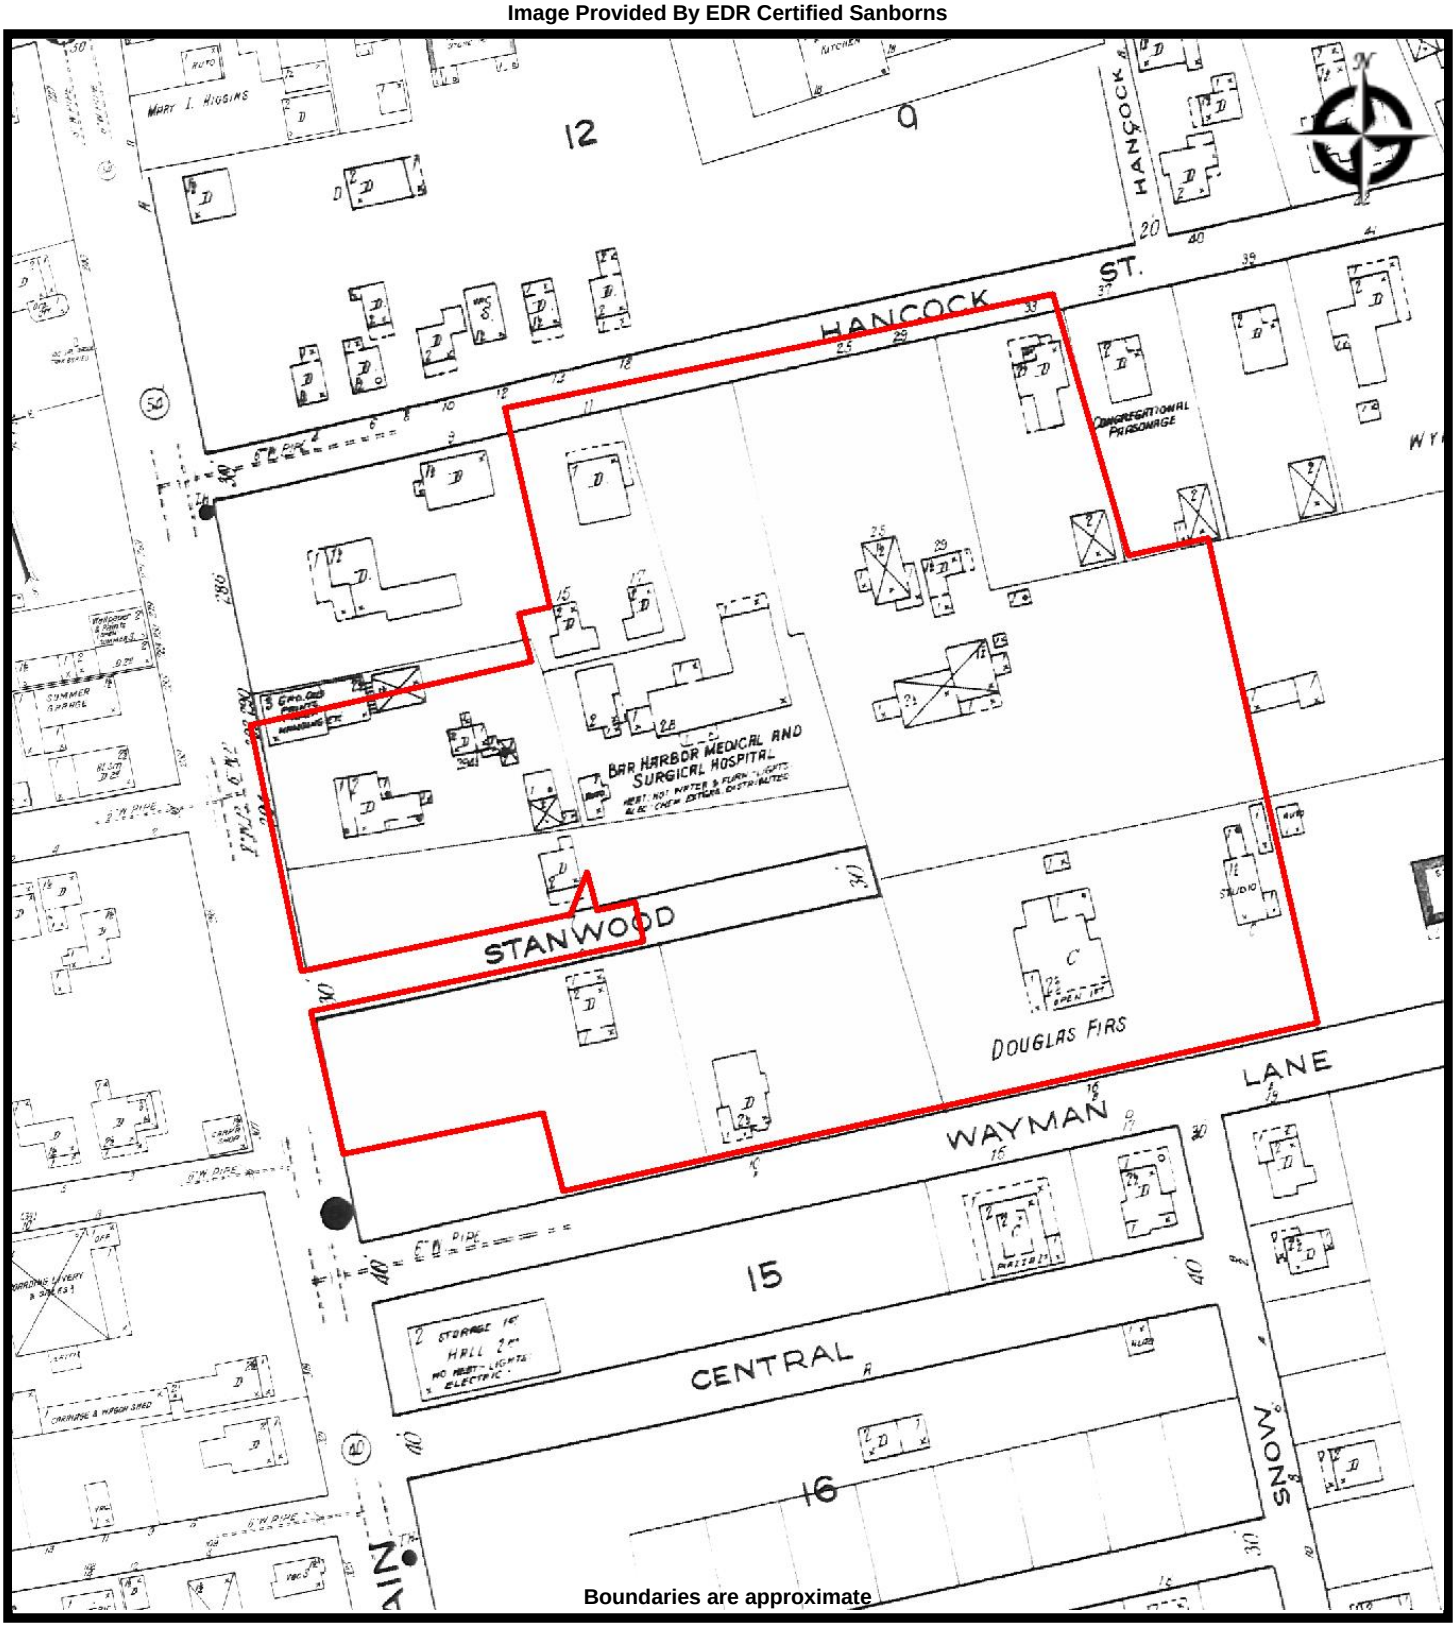


Boundaries are approximate

BEACON
Environmental Consultants, LLC

**SANBORN - 1916**
**MDI HOSPITAL**
**10 Wayman Lane**
**Bar Harbor, Maine 04609**

**PREPARED FOR:** MDI Hospital
**PROJ. MGR:** JKC
**DRAWN BY:** JKC
**DATE:** 1/4/2025
**PROJ. #:** BE-849

Image Provided By EDR Certified Sanborns

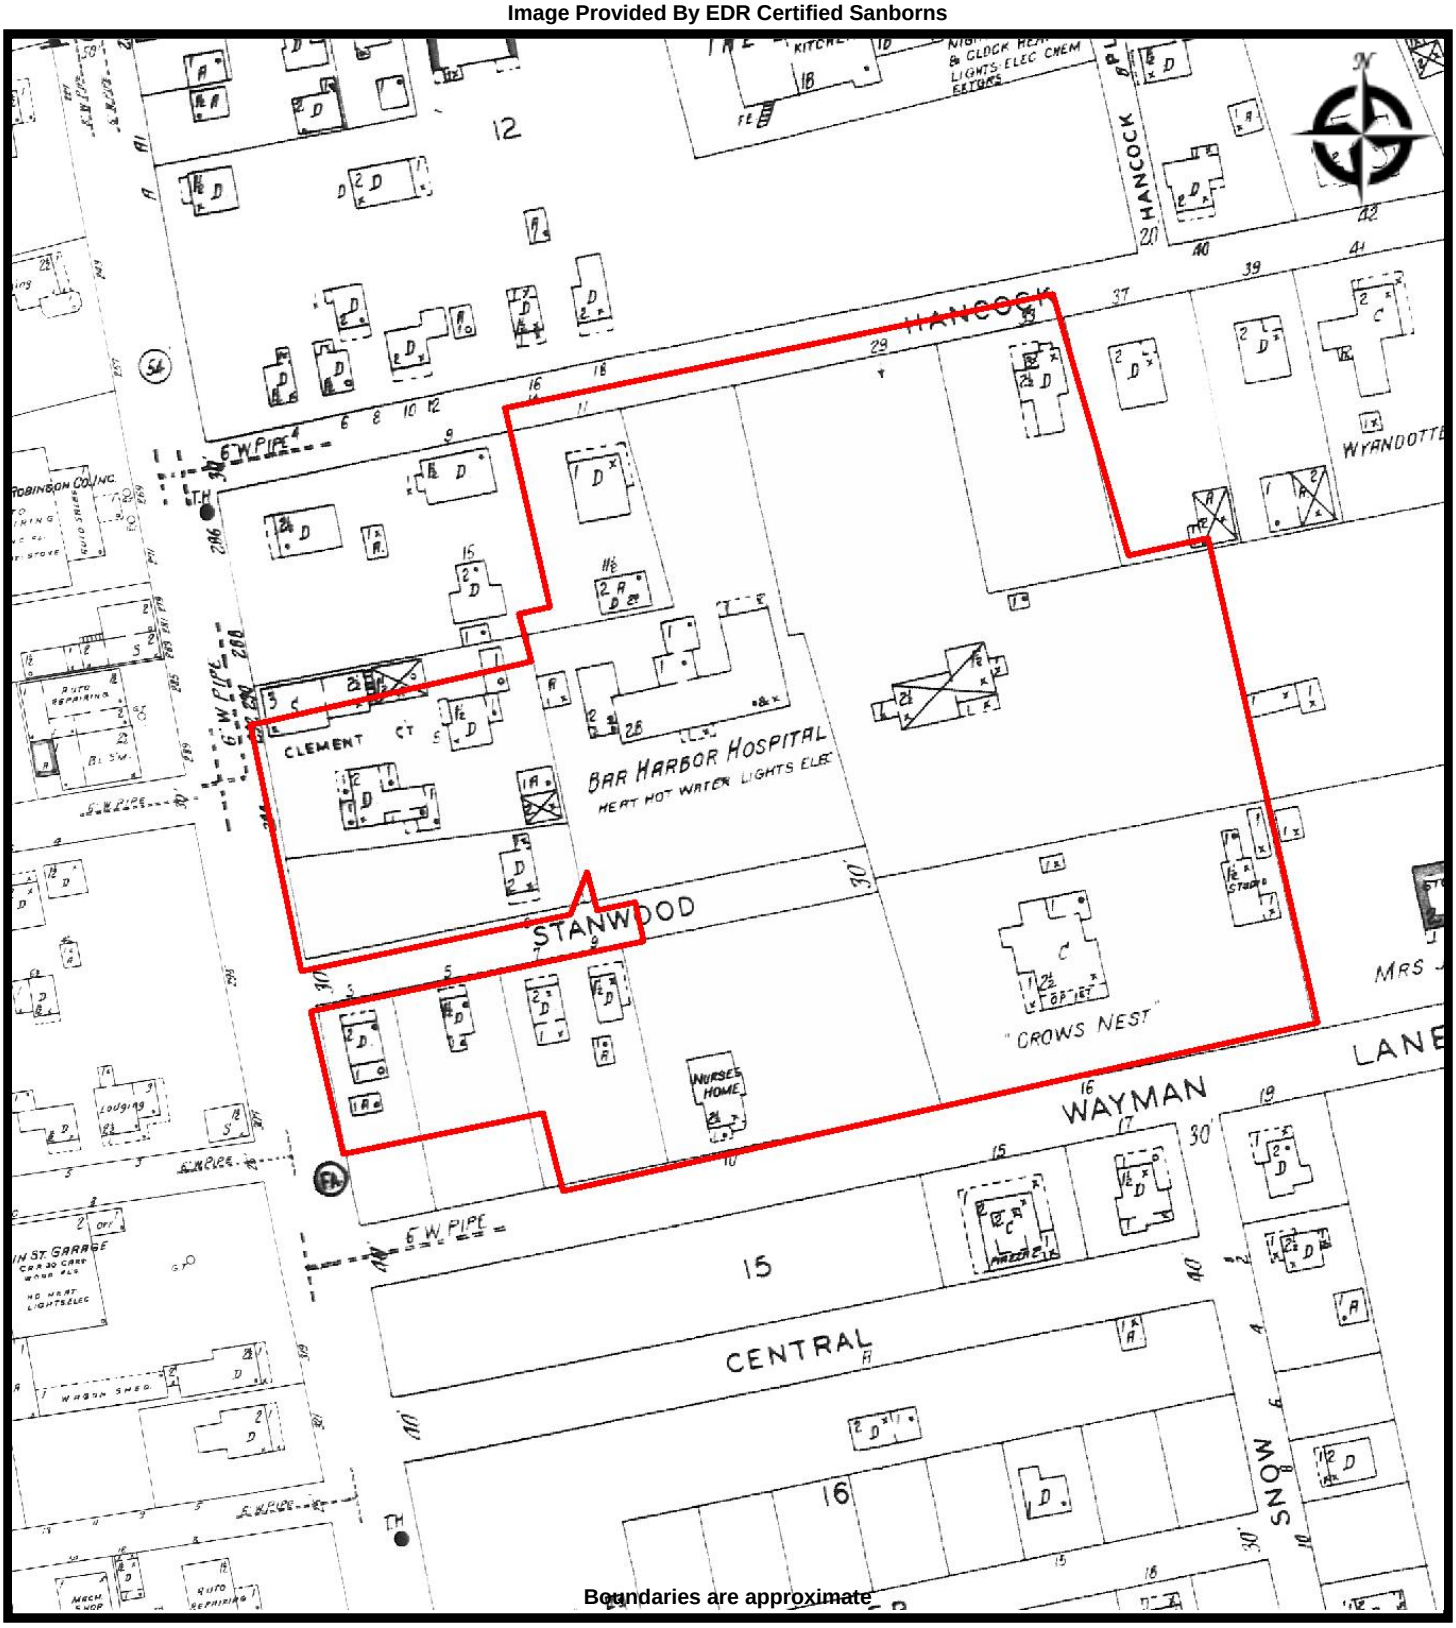


BEACON
Environmental Consultants, LLC

**SANBORN - 1927**
**MDI HOSPITAL**
**10 Wayman Lane**
**Bar Harbor, Maine 04609**

**PREPARED FOR:** MDI Hospital
**PROJ. MGR:** JKC
**DRAWN BY:** JKC
**DATE:** 1/4/2025
**PROJ. #:** BE-849

Image Provided By EDR Certified Sanborns

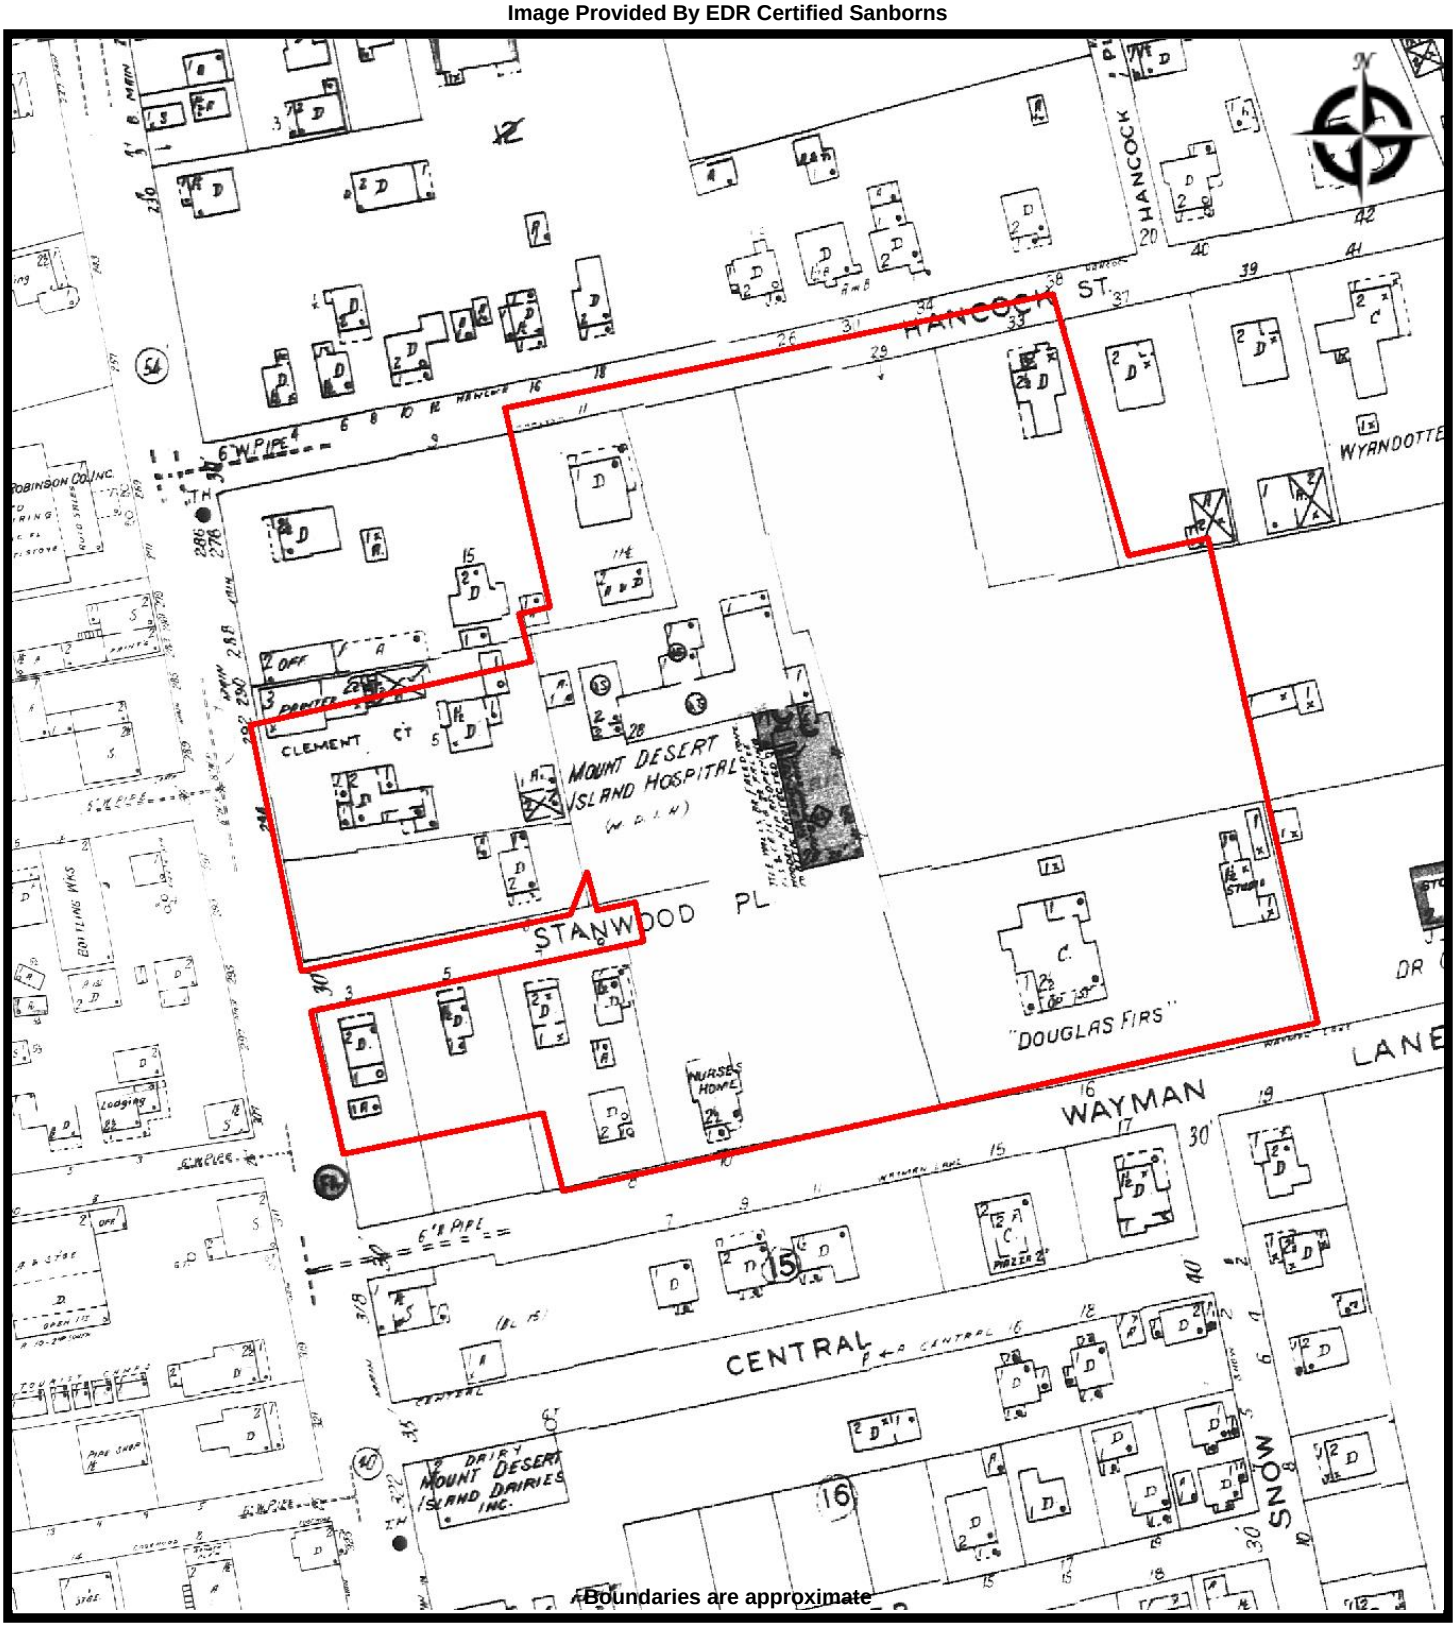


Boundaries are approximate

BEACON
Environmental Consultants, LLC

**SANBORN - 1940**
**MDI HOSPITAL**
**10 Wayman Lane**
**Bar Harbor, Maine 04609**

**PREPARED FOR:** MDI Hospital
**PROJ. MGR:** JKC
**DRAWN BY:** JKC
**DATE:** 1/4/2025
**PROJ. #:** BE-849

Image Provided By EDR Certified Sanborns

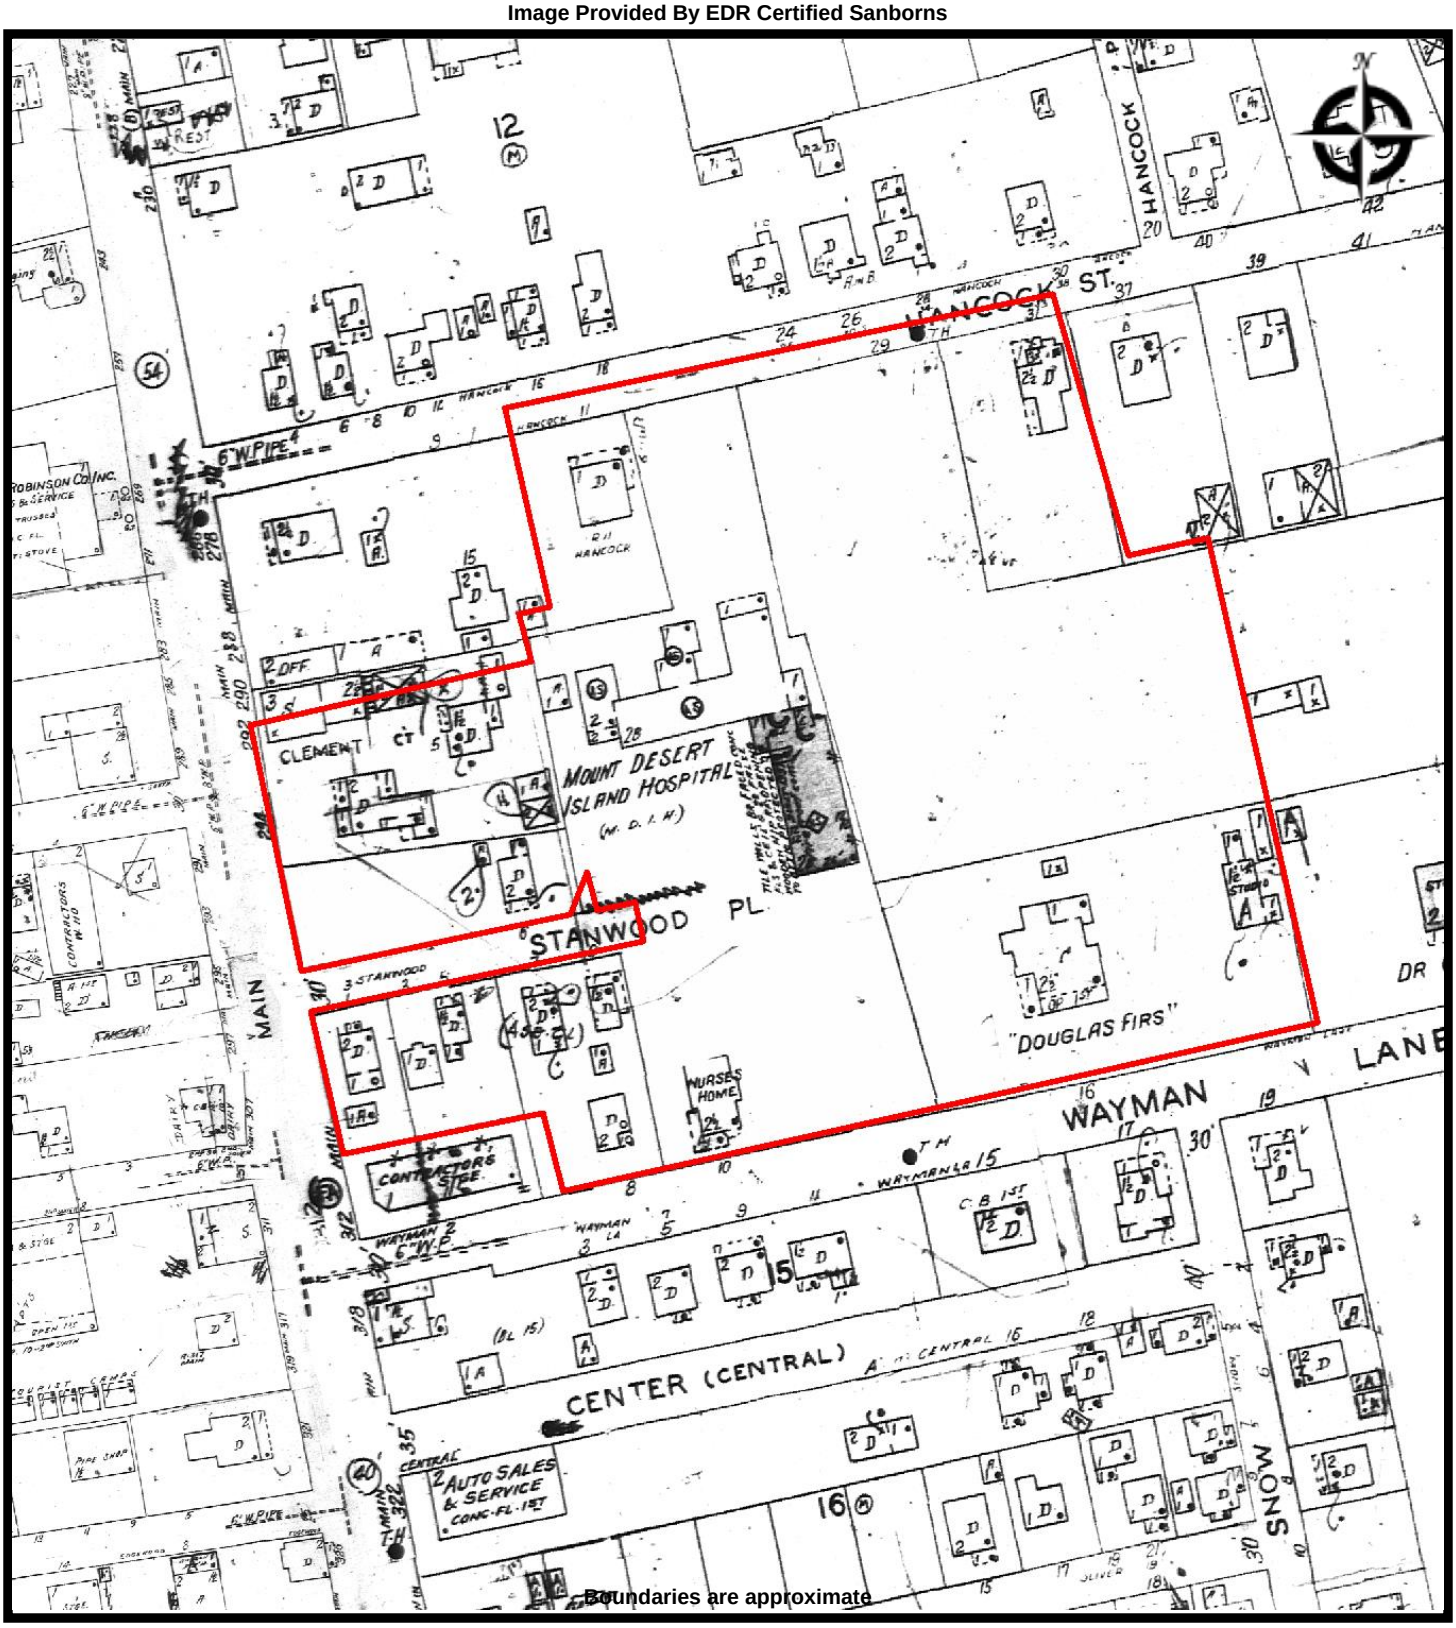


BEACON Environmental Consultants, LLC

**SANBORN - 1957**
**MDI HOSPITAL**
**10 Wayman Lane**
**Bar Harbor, Maine 04609**

**PREPARED FOR:** MDI Hospital
**PROJ. MGR:** JKC
**DRAWN BY:** JKC
**DATE:** 1/4/2025
**PROJ. #:** BE-849

Image Provided By EDR USGS Topographic Maps

BEACON
Environmental Consultants, LLC

**TOPO MAP - 1904**
**MDI HOSPITAL**
**10 Wayman Lane**
**Bar Harbor, Maine 04609**

**PREPARED FOR:** MDI Hospital
**PROJ. MGR:** JKC
**DRAWN BY:** JKC
**DATE:** 1/4/2025
**PROJ. #:** BE-849

Image Provided By EDR USGS Topographic Maps

BEACON
Environmental Consultants, LLC

**TOPO MAP - 1916**
**MDI HOSPITAL**
**10 Wayman Lane**
**Bar Harbor, Maine 04609**

**PREPARED FOR:** MDI Hospital
**PROJ. MGR:** JKC
**DRAWN BY:** JKC
**DATE:** 1/4/2025
**PROJ. #:** BE-849

Image Provided By EDR USGS Topographic Maps

BEACON
Environmental Consultants, LLC

**TOPO MAP - 1942**
**MDI HOSPITAL**
**10 Wayman Lane**
**Bar Harbor, Maine 04609**

**PREPARED FOR:** MDI Hospital
**PROJ. MGR:** JKC
**DRAWN BY:** JKC
**DATE:** 1/4/2025
**PROJ. #:** BE-849

Image Provided By EDR USGS Topographic Maps

BEACON
Environmental Consultants, LLC

**TOPO MAP - 1956**
**MDI HOSPITAL**
**10 Wayman Lane**
**Bar Harbor, Maine 04609**

**PREPARED FOR:** MDI Hospital
**PROJ. MGR:** JKC
**DRAWN BY:** JKC
**DATE:** 1/4/2025
**PROJ. #:** BE-849

Image Provided By EDR USGS Topographic Maps

BEACON
Environmental Consultants, LLC

**TOPO MAP - 1982**
**MDI HOSPITAL**
**10 Wayman Lane**
**Bar Harbor, Maine 04609**

**PREPARED FOR:** MDI Hospital
**PROJ. MGR:** JKC
**DRAWN BY:** JKC
**DATE:** 1/4/2025
**PROJ. #:** BE-849

Image Provided By EDR USGS Topographic Maps

BEACON
Environmental Consultants, LLC

**TOPO MAP - 2014**
**MDI HOSPITAL**
**10 Wayman Lane**
**Bar Harbor, Maine 04609**

**PREPARED FOR:** MDI Hospital
**PROJ. MGR:** JKC
**DRAWN BY:** JKC
**DATE:** 1/4/2025
**PROJ. #:** BE-849

Image Provided By EDR USGS Topographic Maps

BEACON
Environmental Consultants, LLC

**TOPO MAP - 2018**
**MDI HOSPITAL**
**10 Wayman Lane**
**Bar Harbor, Maine 04609**

**PREPARED FOR:** MDI Hospital
**PROJ. MGR:** JKC
**DRAWN BY:** JKC
**DATE:** 1/4/2025
**PROJ. #:** BE-849

Image Provided By EDR USGS Topographic Maps

BEACON
Environmental Consultants, LLC

**TOPO MAP - 2021**
**MDI HOSPITAL**
**10 Wayman Lane**
**Bar Harbor, Maine 04609**

**PREPARED FOR:** MDI Hospital
**PROJ. MGR:** JKC
**DRAWN BY:** JKC
**DATE:** 1/4/2025
**PROJ. #:** BE-849

# APPENDIX D
# EDR DATABASE SEARCH

**MDI Hospital**
10 Wayman Lane
Bar Harbor, ME  04609

Inquiry Number: 7859139.2s
December 30, 2024

# The EDR Radius Map™  Report with GeoCheck®

6 Armstrong Road, 4th floor
Shelton, CT 06484
Toll Free: 800.352.0050
www.edrnet.com

# TABLE OF CONTENTS


| SECTION | PAGE |
|---|---|
| Executive Summary | ES1 |
| Overview Map | 2 |
| Detail Map | 3 |
| Map Findings Summary | 4 |
| Map Findings | 8 |
| Orphan Summary | 395 |
| Government Records Searched/Data Currency Tracking | GR-1 |

**GEOCHECK ADDENDUM**

| | |
|---|---|
| Physical Setting Source Addendum | A-1 |
| Physical Setting Source Summary | A-2 |
| Physical Setting SSURGO Soil Map | A-5 |
| Physical Setting Source Map | A-9 |
| Physical Setting Source Map Findings | A-11 |
| Physical Setting Source Records Searched | PSGR-1 |


***Thank you for your business.***
Please contact EDR at 1-800-352-0050
with any questions or comments.


**Disclaimer - Copyright and Trademark Notice**

The EDR FieldCheck® System enables EDR's customers to make certain online modifications to the maps and text contained in EDR Radius Map Reports. As a result, the maps and text contained in this Report may have been so modified. EDR has not taken any action to verify any such modifications.

This Report contains certain information obtained from a variety of public and other sources reasonably available to Environmental Data Resources, LLC. It cannot be concluded from this Report that coverage information for the target and surrounding properties does not exist from other sources. This Report is provided on an "AS IS", "AS AVAILABLE" basis. **NO WARRANTY EXPRESS OR IMPLIED IS MADE WHATSOEVER IN CONNECTION WITH THIS REPORT. ENVIRONMENTAL DATA RESOURCES, LLC AND ITS SUBSIDIARIES, AFFILIATES AND THIRD PARTY SUPPLIERS DISCLAIM ALL WARRANTIES, OF ANY KIND OR NATURE, EXPRESS OR IMPLIED, ARISING OUT OF OR RELATED TO THIS REPORT OR ANY OF THE DATA AND INFORMATION PROVIDED IN THIS REPORT, INCLUDING WITHOUT LIMITATION, ANY WARRANTIES REGARDING ACCURACY, QUALITY, CORRECTNESS, COMPLETENESS, COMPREHENSIVENESS, SUITABILITY, MERCHANTABILITY, FITNESS FOR A PARTICULAR PURPOSE, TITLE, NON-INFRINGEMENT, MISAPPROPRIATION, OR OTHERWISE. ALL RISK IS ASSUMED BY THE USER. IN NO EVENT SHALL ENVIRONMENTAL DATA RESOURCES, LLC OR ITS SUBSIDIARIES, AFFILIATES OR THIRD PARTY SUPPLIERS BE LIABLE TO ANYONE FOR ANY DIRECT, INCIDENTAL, INDIRECT, SPECIAL, CONSEQUENTIAL OR OTHER DAMAGES OF ANY TYPE OR KIND (INCLUDING BUT NOT LIMITED TO LOSS OF PROFITS, LOSS OF USE, OR LOSS OF DATA) INFORMATION PROVIDED IN THIS REPORT.** Any analyses, estimates, ratings, environmental risk levels, or risk codes provided in this Report are provided for illustrative purposes only, and are not intended to provide, nor should they be interpreted as providing any facts regarding, or prediction or forecast of, any environmental risk for any property. Only an assessment performed by a qualified environmental professional can provide findings, opinions or conclusions regarding the environmental risk or conditions in, on or at any property.

Copyright 2025 by Environmental Data Resources, LLC. All rights reserved. Reproduction in any media or format, in whole or in part, of any report or map of Environmental Data Resources, LLC, or its affiliates, is prohibited without prior written permission.

EDR and its logos (including Sanborn and Sanborn Map) are trademarks of Environmental Data Resources, LLC or its affiliates. All other trademarks used herein are the property of their respective owners.

# EXECUTIVE SUMMARY

A search of the environmental records was conducted by Environmental Data Resources, Inc. (EDR). BEACON ENVIRONMENTAL CONSULTANTS, LLC used the EDR FieldCheck System to review and/or revise the results of this search, based on independent data verification by BEACON ENVIRONMENTAL CONSULTANTS, LLC. The report was designed to assist parties seeking to meet the search requirements of EPA's Standards and Practices for All Appropriate Inquiries (40 CFR Part 312), the ASTM Standard Practice for Environmental Site Assessments (E1527 - 21) or custom requirements developed for the evaluation of environmental risk associated with a parcel of real estate.

## TARGET PROPERTY INFORMATION

### ADDRESS

10 WAYMAN LANE
BAR HARBOR, ME 04609

### COORDINATES

| | |
|---|---|
| Latitude (North): | 44.3851140 - 44° 23' 6.41'' |
| Longitude (West): | 68.2020620 - 68° 12' 7.42'' |
| Universal Tranverse Mercator: | Zone 19 |
| UTM X (Meters): | 563560.6 |
| UTM Y (Meters): | 4914741.0 |
| Elevation: | 46 ft. above sea level |

## USGS TOPOGRAPHIC MAP ASSOCIATED WITH TARGET PROPERTY

| | |
|---|---|
| Target Property Map: | 17176013 BAR HARBOR, ME |
| Version Date: | 2021 |
| South Map: | 17176037 SEAL HARBOR, ME |
| Version Date: | 2021 |

## AERIAL PHOTOGRAPHY IN THIS REPORT

| | |
|---|---|
| Portions of Photo from: | 20180719, 20180829 |
| Source: | USDA |

# MAPPED SITES SUMMARY

Target Property Address:
10 WAYMAN LANE
BAR HARBOR, ME 04609

Click on Map ID to see full detail.

| MAP ID | SITE NAME | ADDRESS | DATABASE ACRONYMS | RELATIVE ELEVATION | DIST (ft. & mi.) DIRECTION |
|---|---|---|---|---|---|
| A1 | MOUNT DESERT ISLAND | 10 WAYMAN LN | FINDS, ECHO | | TP |
| A2 | MOUNT DESERT ISLAND | 10 WAYMAN LANE, P.O. | MLTS, E MANIFEST, RCRA-LQG | | TP |
| A3 | MOUNT DESERT ISLAND | 10 WAYMAN LANE | SPILLS, AIRS, TIER 2, AST | | TP |
| A4 | MT DESERT ISLAND HOS | WAYMAN LANE | UST FINDER | | TP |
| 5 | MEDICAL ASSOC BUILDI | 17 HANCOCK ST | UST | | TP |
| A6 | MT DESERT ISLAND HOS | 10 WAYMAN LANE | UST | | TP |
| A7 | MOUNT DESERT ISLAND | 10 WAYMAN LANE, PO B | TIER 2 | | TP |
| B8 | JORDAN EVERETT G INC | 288 MAIN ST | EDR Hist Auto | Higher | 9, 0.002, West |
| C9 | FIRST EXPRESS | 312 MAIN ST | UST FINDER | Higher | 31, 0.006, SW |
| C10 | FIRST EXPRESS | 312 MAIN STREET | LUST | Higher | 31, 0.006, SW |
| C11 | FIRST EXPRESS | 312 MAIN ST | UST | Higher | 31, 0.006, SW |
| B12 | MAIN STREET RESTAURA | 297 MAIN STREET, PO | LAST | Higher | 45, 0.009, WSW |
| C13 | MAIN STREET MOTEL | 315 MAIN ST | UST, LAST | Lower | 49, 0.009, SW |
| C14 | MAIN STREET MKT & GR | 317 MAIN ST | UST FINDER | Lower | 87, 0.016, SW |
| C15 | BURWALDO'S TEXACO | 317 MAIN ST | LUST | Lower | 87, 0.016, SW |
| C16 | BURWALDOS INC | 317 MAIN ST | EDR Hist Auto | Lower | 87, 0.016, SW |
| C17 | TAPLEYS INC | 317 MAIN ST | UST | Lower | 87, 0.016, SW |
| C18 | TAPLEYS INC | 317 MAIN ST | UST FINDER | Lower | 87, 0.016, SW |
| B19 | BURWALDOS INC | 6 1ST SOUTH ST | EDR Hist Auto | Higher | 113, 0.021, West |
| B20 | MORANG ROBINSON AUTO | 269 MAIN ST | UST | Higher | 175, 0.033, WNW |
| B21 | MORANG-ROBINSON AUTO | 269 MAIN STREET | SPILLS, LAST | Higher | 175, 0.033, WNW |
| B22 | MORANG ROBINSON AUTO | 269 MAIN ST | ECHO, FINDS, RCRA NonGen / NLR | Higher | 175, 0.033, WNW |
| B23 | MORANG ROBINSON AUTO | 269 MAIN ST | UST FINDER | Higher | 175, 0.033, WNW |
| B24 | MORANG ROBINSON AUTO | 269 MAIN ST | UST FINDER | Higher | 175, 0.033, WNW |
| C25 | MT DESERT ISLAND HOS | 322 MAIN ST | UST | Lower | 225, 0.043, SSW |
| D26 | 21 ATLANTIC AVE CORP | 21 ATLANTIC AVE | EDR Hist Auto | Lower | 335, 0.063, NNE |
| D27 | SEWAGE | 21 ATLANTIC AVENUE | SPILLS, LAST | Lower | 335, 0.063, NNE |
| 28 | EMERA MAINE | 18 EDGEWOOD ST | RCRA NonGen / NLR, E MANIFEST | Lower | 372, 0.070, SW |
| 29 | GORDON YOUNG | 8 LIVINGSTON RD | SPILLS | Lower | 466, 0.088, South |
| E30 | STRAWBERRY HILL INC | 207 MAIN ST | UST | Higher | 466, 0.088, NW |
| F31 | ADENS, PHYLIS | 6 DERBY LANE | UST | Higher | 561, 0.106, NNW |
| G32 | A B & J R HODGKINS I | 57 SCHOOL ST | UST FINDER | Higher | 586, 0.111, WSW |
| G33 | A B & J R HODGKINS I | 57 SCHOOL ST | UST | Higher | 586, 0.111, WSW |
| E34 | MAINE MOUNTAIN GUIDE | 198 MAIN ST. | SPILLS | Higher | 589, 0.112, NW |
| E35 | BAR HARBOR LAUNDRY C | 1 PINEO COURT | SHWS, ALLSITES | Higher | 644, 0.122, NW |
| 36 | COLBY CLEANERS | 23 SCHOOL ST | EDR Hist Cleaner | Higher | 666, 0.126, WNW |
| H37 | BAR HARBOR YMCA | 21 PARK STREET | FINDS, US BROWNFIELDS | Lower | 690, 0.131, SW |
| H38 | MT DESERT ISLAND YMC | 21 PARK ST | UST | Lower | 690, 0.131, SW |
| F39 | PORCUPINE LEDGES | GUPTILL GOLDEN RD | ABANDONED MINES, US MINES | Higher | 693, 0.131, NNW |

## MAPPED SITES SUMMARY

Target Property Address:
10 WAYMAN LANE
BAR HARBOR, ME 04609

Click on Map ID to see full detail.

| MAP ID | SITE NAME | ADDRESS | DATABASE ACRONYMS | RELATIVE ELEVATION | DIST (ft. & mi.) DIRECTION |
|---|---|---|---|---|---|
| F40 | FRESHWATER STONE | | US MINES | Higher | 693, 0.131, NNW |
| H41 | BAR HARBOR YMCA | PO BOX 51 | SPILLS | Lower | 798, 0.151, SW |
| I42 | FIRST EXPOSURE | 156 MAIN ST. | SPILLS | Higher | 831, 0.157, NNW |
| 43 | COLKET, TRISTRAM C J | 352 MAIN STREET | UST | Lower | 855, 0.162, South |
| J44 | BHE - TRANSFORMER | 16 MT DESERT ST | SPILLS | Higher | 875, 0.166, NW |
| K45 | BAR HARBOR TOWN GARA | LEDGELAWN AVENUE | LUST | Higher | 890, 0.169, North |
| K46 | BAR HARBOR | LEDGELAWN AVE | SPILLS | Higher | 890, 0.169, North |
| L47 | EMERA MAINE | 21 ALBERT MEADOW | SPILLS | Lower | 945, 0.179, North |
| J48 | MOUNT DESERT ISLAND | 23 MOUNT DESERT ST | UST | Higher | 962, 0.182, NW |
| I49 | BAR HARBOR FIRE DEPT | FIREFLY LANE | UST | Higher | 1014, 0.192, NNW |
| J50 | BAR HARBOR CONG CHUR | 29 MOUNT DESERT ST | UST | Higher | 1022, 0.194, NW |
| 51 | KNUDSON, ESTHER A | 43 LEDGELAWN AVE | UST | Higher | 1041, 0.197, West |
| M52 | MROCH J & RATNER, M | 30 LEDGELAWN AVE | UST | Higher | 1053, 0.199, West |
| J53 | WOODLAND SHOPPING CE | RT 1 | LUST | Higher | 1080, 0.205, NW |
| J54 | | | LUST | Higher | 1080, 0.205, NW |
| M55 | DRAKE, JOHN E | 24 LEDGE LAWN AVE | UST | Higher | 1087, 0.206, West |
| M56 | DONAHUE, MICHAEL A | 29 LEDGELAWN AVE | UST, LUST | Higher | 1091, 0.207, West |
| N57 | SAINT SAVIOURS CHURC | MT DESERT ST | UST | Higher | 1112, 0.211, WNW |
| M58 | CANTWELL, MARY E | 25 LEDGELAWN AVE | UST | Higher | 1113, 0.211, West |
| O59 | YRC FREIGHT VEHICLE | 118 MAIN STREET | SPILLS | Higher | 1114, 0.211, NNW |
| L60 | EDEN MANOR CONDOMINI | STEVENS LANE | UST | Lower | 1115, 0.211, North |
| M61 | HOLY REDEEMER RECTOR | 21 LEDGELAWN AVE | UST | Higher | 1135, 0.215, West |
| N62 | ST. SAVIOR'S CHURCH | 41 MT DESERT ST | LUST | Higher | 1150, 0.218, WNW |
| M63 | | | LUST | Higher | 1164, 0.220, WNW |
| O64 | NORTHEAST PLUMBING | 110 MAIN ST NORTHEAS | UST | Higher | 1168, 0.221, NNW |
| P65 | BAR HARBOR POLICE DE | FIRE FLY LANE | UST | Higher | 1184, 0.224, NW |
| O66 | NORTHEAST PLUMBING & | 110 MAIN ST | LUST | Higher | 1188, 0.225, NNW |
| O67 | FENTON CHAPMAN & KAN | 109 MAIN ST | LAST | Higher | 1193, 0.226, NNW |
| O68 | THORNDIKE, ELIZABETH | 109 MAIN ST | UST | Higher | 1193, 0.226, NNW |
| O69 | YOUNG, GORDON S | FIREHOUSE HILL | UST | Higher | 1218, 0.231, NW |
| O70 | THE FIRST NA | 102 MAIN ST | UST | Higher | 1230, 0.233, NNW |
| P71 | UNKNOWN | RODICK ST - NEAR FIR | SPILLS | Higher | 1238, 0.234, NW |
| 72 | CROMWELL HARBOR MOTE | 359 MAIN ST | UST | Lower | 1254, 0.237, South |
| 73 | TEBEAU, KAREN | 48 MT DESERT ST | UST | Higher | 1263, 0.239, WNW |
| Q74 | CUNNINGHAM, PHILIP | 101 LEDGELAWN ST. | LAST | Lower | 1289, 0.244, SW |
| O75 | IRVING MAINWAY | 99 MAIN ST | SPILLS | Higher | 1291, 0.245, NNW |
| Q76 | ENGLISH, SANDRA | 103 LEDGELAWN AVE | SPILLS | Lower | 1306, 0.247, SW |
| 77 | ABBE MUSEUM | SCHOOL ST | SPILLS | Lower | 1388, 0.263, SSW |
| R78 | UNKNOWN | 80 MAIN STREET | LAST | Higher | 1427, 0.270, NNW |

## MAPPED SITES SUMMARY

Target Property Address:
10 WAYMAN LANE
BAR HARBOR, ME 04609

Click on Map ID to see full detail.

| MAP ID | SITE NAME | ADDRESS | DATABASE ACRONYMS | RELATIVE ELEVATION | DIST (ft. & mi.) DIRECTION |
|---|---|---|---|---|---|
| 79 | ATWATER CONCRETE VEH | WALDRON RD - MUNICIP | SPILLS | Higher | 1463, 0.277, WSW |
| R80 | BAR HARBOR CLOTHING | 6 COTTAGE STREET | LAST | Higher | 1546, 0.293, NNW |
| R81 | VILLAGE EMPORIUM | 14 COTTAGE STREET | LAST | Higher | 1555, 0.295, NNW |
| S82 | VILLAGE GREEN APARTM | 35 KENNEBEC ST | LAST | Higher | 1575, 0.298, NW |
| R83 | | | LUST | Higher | 1578, 0.299, NNW |
| R84 | | | SPILLS | Higher | 1578, 0.299, NNW |
| T85 | WASTEWATER TREATMENT | LEDGELAWN AVENUE | LUST | Lower | 1580, 0.299, SSW |
| T86 | BAR HARBOR, TOWN OF | LEDGELAWN AVENUE | LAST | Lower | 1580, 0.299, SSW |
| R87 | BAR HARBOR | 56 MAIN ST | SPILLS | Higher | 1597, 0.302, NNW |
| S88 | CONSTRUCTION PROJECT | 52 COTTAGE STREET | SPILLS | Higher | 1711, 0.324, NW |
| 89 | BAR HARBOR | SPRING STREET EXTENS | LUST | Higher | 1722, 0.326, West |
| S90 | MERCURY SPILL | 8 HIGH STREET | SPILLS | Higher | 1737, 0.329, NW |
| S91 | | | SPILLS | Higher | 1754, 0.332, NW |
| U92 | VOLLMAN, MS. CYNTHIA | 8 ROBERT'S SQUARE | LUST | Higher | 1783, 0.338, WNW |
| 93 | DONALD WOOD | 55 GLEN MARY ROAD | LAST | Higher | 1790, 0.339, SW |
| 94 | WILLIAM THURSTON | 36 GREELY AVENUE | LAST | Higher | 1798, 0.341, WNW |
| V95 | DWIGHT EATION | 5 HIGH ST | LAST | Higher | 1799, 0.341, NW |
| W96 | THE CUBBY HOLE | 27 MAIN STREET | LAST | Lower | 1828, 0.346, NNW |
| V97 | | | LUST | Higher | 1843, 0.349, NW |
| 98 | EMERA MAINE | 69 MOUNT DESERT STRE | SPILLS | Higher | 1847, 0.350, West |
| W99 | VILLAGE MARKET | 18 MAIN STREET | SPILLS | Lower | 1908, 0.361, NNW |
| U100 | | | LUST | Higher | 1917, 0.363, WNW |
| V101 | CN BROWN COMPANY #30 | 64 COTTAGE ST | LUST, TIER 2 | Higher | 1950, 0.369, NW |
| X102 | 10 RODICK STREET | 10 RODICK STREET | SPILLS | Lower | 1960, 0.371, NNW |
| Y103 | | | SPILLS | Higher | 2048, 0.388, NW |
| Y104 | | | SPILLS | Higher | 2048, 0.388, NW |
| W105 | UNKNOWN | MAIN STREET, BAR HAR | LAST | Lower | 2055, 0.389, NNW |
| Z106 | US NAVAL SECTION BAS | WEST STREET | ALLSITES | Lower | 2056, 0.389, NNW |
| Z107 | HARBOR PLACE | 1 WEST STREET | SPILLS, TIER 2 | Lower | 2077, 0.393, NNW |
| AA108 | FISHERMANS LANDING R | 35 WEST ST | LAST | Lower | 2113, 0.400, NNW |
| Z109 | AARON TIBBETTS | 21 ELLS PIER, TOWN P | LAST | Lower | 2119, 0.401, NNW |
| X110 | SHEEN ALONG NUMEROUS | WEST AND RODICK STRE | SPILLS | Lower | 2152, 0.408, NNW |
| AA111 | US NAVAL SECTION BAS | | FUDS | Lower | 2154, 0.408, NNW |
| X112 | HARBORSIDE MARINA | 55 WEST ST | VCP, ALLSITES, LAST, LUST, TIER 2, INST CONTROL | Lower | 2205, 0.418, NNW |
| Y113 | | 77 AND 79 COTTAGE ST | SPILLS | Higher | 2219, 0.420, NW |
| AB114 | GOLDEN ANCHOR HOTEL | WEST ST | SPILLS | Lower | 2230, 0.422, NNW |
| 115 | BH AUTO_LAUNDRY | 38 HOLLAND AVENUE | SHWS, ALLSITES | Higher | 2252, 0.427, WNW |
| Z116 | MYSTERY | TOWN LANDING | SPILLS | Lower | 2262, 0.428, NNW |
| AC117 | VERIZON | MOUNT DESERT ST | SPILLS | Higher | 2283, 0.432, West |

## MAPPED SITES SUMMARY

Target Property Address:
10 WAYMAN LANE
BAR HARBOR, ME 04609

Click on Map ID to see full detail.

| MAP ID | SITE NAME | ADDRESS | DATABASE ACRONYMS | RELATIVE ELEVATION | DIST (ft. & mi.) DIRECTION |
|---|---|---|---|---|---|
| AC118 | MALVERN BELMONT ESTA | 80 MT. DESERT DRIVE | LUST | Higher | 2312, 0.438, West |
| AD119 | TOWN DOCK | | SPILLS | Lower | 2320, 0.439, North |
| AD120 | DEAD RIVER OIL | MUNICIPAL DOCK | SPILLS | Lower | 2320, 0.439, North |
| AD121 | BAR HARBOR TOWN WHAR | UNKNOWN | SPILLS | Lower | 2320, 0.439, North |
| 122 | DEAD RIVER OIL AT "A | GOLDEN ANCHOR PIER | SPILLS | Lower | 2352, 0.445, NNW |
| AD123 | HARBOR AT TOWN PIER | TOWN PIER | SPILLS | Lower | 2356, 0.446, NNW |
| AE124 | BAR HARBOR ANCHORAGE | 93 COTTAGE STREET | SPILLS, LUST | Higher | 2397, 0.454, WNW |
| AB125 | | | LUST | Lower | 2442, 0.463, NNW |
| AB126 | GOLDEN ANCHOR PIER | WEST ST | SPILLS | Lower | 2442, 0.463, NNW |
| 127 | MACLEOD, JAMES C | 54 KEBO ST | UST, LUST | Higher | 2491, 0.472, WSW |
| AE128 | BAR HARBOR EXXON | 100 COTTAGE STREET | LUST | Higher | 2529, 0.479, WNW |
| AE129 | ROADBED | CORNER HOLLAND & COT | SPILLS | Higher | 2538, 0.481, WNW |
| AE130 | COTTAGE STREET MAINW | 99 COTTAGE ST | LUST | Higher | 2547, 0.482, WNW |
| 131 | MYSTERY OFF SHORE SH | TOWN PIER | SPILLS | Lower | 2636, 0.499, North |

# EXECUTIVE SUMMARY

**TARGET PROPERTY SEARCH RESULTS**

The target property was identified in the following records. For more information on this property see page 8.

| Site | Database(s) | EPA ID |
|---|---|---|
| MOUNT DESERT ISLAND<br>10 WAYMAN LN<br>BAR HARBOR, ME 04609 | FINDS<br>Registry ID:: 110043220038:<br>Registry ID:: 110071441886:<br>ECHO<br>Registry ID: 110043220038: | N/A |
| MOUNT DESERT ISLAND<br>10 WAYMAN LANE, P.O.<br>BAR HARBOR, ME 46090 | MLTS<br>License Number:: 18-18367-01:<br>E MANIFEST<br>RCRA-LQG<br>EPA ID:: MED077468445: | N/A |
| MOUNT DESERT ISLAND<br>10 WAYMAN LANE<br>BAR HARBOR, ME 04609 | SPILLS<br>Spill Number: B-606-1997:<br>AIRS<br>Facility Id: :<br>TIER 2<br>Facility Id: FATR200750X1SN002GZ9:<br>Facility Id: FATR20086EC3V30023G2:<br>Facility Id: FATR200973WCUZ0020MJ:<br>Facility Id: FATR201073WCUZ0020MJ:<br>Facility Id: FATR20118H3603002D5L:<br>Facility Id: FATR201396PEDV002U1H:<br>Facility Id: FATR201496PEDV002U1H:<br>Facility Id: FATR201596PEDV002U1H:<br>Facility Id: FATR2016BU681T00272Z:<br>Facility Id: FATR2017CHKWMZ0023NJ:<br>Facility Id: FATR2018CHKWMZ0023NJ:<br>Facility Id: FATR2019CHKWMZ0023NJ:<br>Facility Id: FATR2020CHKWMZ0023NJ:<br>Facility Id: FATR2021CHKWMZ0023NJ:<br>Facility Id: FATR2022CHKWMZ0023NJ:<br>Facility Id: FATR2023CHKWMZ0023NJ:<br>AST<br>Piping Status: PLANNED:<br>Piping Status: PLANNED:<br>Tank Status: PLANNED:<br>Tank Status: PLANNED:<br>Registration Number: 14610:<br>Facility Id: FATR20086EC3V30023G2:<br>Facility Id: FATR200973WCUZ0020MJ:<br>Facility Id: FATR201073WCUZ0020MJ:<br>Facility Id: FATR20118H3603002D5L:<br>Facility Id: FATR201296PEDV002U1H:<br>Facility Id: FATR201396PEDV002U1H: | N/A |

| | | |
|---|---|---|
| | Facility Id: FATR201496PEDV002U1H:<br>Facility Id: FATR201596PEDV002U1H:<br>Facility Id: FATR2016BU681T00272Z:<br>Facility Id: FATR2017CHKWMZ0023NJ:<br>Facility Id: FATR2018CHKWMZ0023NJ:<br>Facility Id: FATR2019CHKWMZ0023NJ:<br>Facility Id: FATR2020CHKWMZ0023NJ:<br>Facility Id: FATR2021CHKWMZ0023NJ:<br>Facility Id: FATR2022CHKWMZ0023NJ:<br>Facility Id: FATR2023CHKWMZ0023NJ:<br>Facility Status:: | |
| MT DESERT ISLAND HOS<br>WAYMAN LANE<br>BAR HARBOR, ME - | UST FINDER | N/A |
| MEDICAL ASSOC BUILDI<br>17 HANCOCK ST<br>BAR HARBOR, ME | UST<br>Tank Status: REMOVED:<br>Facility Id: 14611:<br>Pipe Status: REMOVED: | N/A |
| MT DESERT ISLAND HOS<br>10 WAYMAN LANE<br>BAR HARBOR, ME | UST<br>Tank Status: ACTIVE:<br>Tank Status: PLANNED:<br>Tank Status: PLANNED:<br>Tank Status: REMOVED:<br>Tank Status: REMOVED:<br>Facility Id: 14610:<br>Pipe Status: ACTIVE:<br>Pipe Status: PLANNED:<br>Pipe Status: PLANNED:<br>Pipe Status: REMOVED:<br>Pipe Status: REMOVED: | N/A |
| MOUNT DESERT ISLAND<br>10 WAYMAN LANE, PO B<br>BAR HARBOR, ME | TIER 2<br>Facility Id: FATR201296PEDV002U1H: | N/A |

# EXECUTIVE SUMMARY

**DATABASES WITH NO MAPPED SITES**

No sites were identified in following databases.

**STANDARD ENVIRONMENTAL RECORDS**

***Lists of Federal NPL (Superfund) sites***

NPL ---- National Priority List
Proposed NPL ---- Proposed National Priority List Sites
NPL LIENS ---- Federal Superfund Liens

***Lists of Federal Delisted NPL sites***

Delisted NPL ---- National Priority List Deletions

***Lists of Federal sites subject to CERCLA removals and CERCLA orders***

FEDERAL FACILITY ---- Federal Facility Site Information listing
SEMS ---- Superfund Enterprise Management System

***Lists of Federal CERCLA sites with NFRAP***

SEMS-ARCHIVE ---- Superfund Enterprise Management System Archive

***Lists of Federal RCRA facilities undergoing Corrective Action***

CORRACTS ---- Corrective Action Report

***Lists of Federal RCRA TSD facilities***

RCRA-TSDF ---- RCRA - Treatment, Storage and Disposal

***Lists of Federal RCRA generators***

RCRA-SQG ---- RCRA - Small Quantity Generators
RCRA-VSQG ---- RCRA - Very Small Quantity Generators (Formerly Conditionally Exempt Small Quantity Generators)

***Federal institutional controls / engineering controls registries***

LUCIS ---- Land Use Control Information System
US ENG CONTROLS ---- Engineering Controls Sites List
US INST CONTROLS ---- Institutional Controls Sites List

***Federal ERNS list***

ERNS ---- Emergency Response Notification System

***Lists of state and tribal landfills and solid waste disposal facilities***

SWF/LF ---- Solid Waste Facility List
LCP ---- Municipal Landfill Closure Database

***Lists of state and tribal leaking storage tanks***

INDIAN LUST ---- Leaking Underground Storage Tanks on Indian Land

***Lists of state and tribal registered storage tanks***

FEMA UST ---- Underground Storage Tank Listing
INDIAN UST ---- Underground Storage Tanks on Indian Land

***Lists of state and tribal voluntary cleanup sites***

INDIAN VCP ---- Voluntary Cleanup Priority Listing

***Lists of state and tribal brownfield sites***

BROWNFIELDS ---- Remediation Sites List

**ADDITIONAL ENVIRONMENTAL RECORDS**

***Local Lists of Landfill / Solid Waste Disposal Sites***

SWRCY ---- Recycling Facilities
INDIAN ODI ---- Report on the Status of Open Dumps on Indian Lands
DEBRIS REGION 9 ---- Torres Martinez Reservation Illegal Dump Site Locations
ODI ---- Open Dump Inventory
IHS OPEN DUMPS ---- Open Dumps on Indian Land

***Local Lists of Hazardous waste / Contaminated Sites***

US HIST CDL ---- Delisted National Clandestine Laboratory Register
DEL SHWS ---- Sites Removed from the Uncontrolled Sites List
US CDL ---- National Clandestine Laboratory Register

***Local Land Records***

LIENS ---- Environmental Liens Information Listing
LIENS 2 ---- CERCLA Lien Information

***Records of Emergency Release Reports***

HMIRS ---- Hazardous Materials Information Reporting System
SPILLS 90 ---- SPILLS 90 data from FirstSearch
SPILLS 80 ---- SPILLS 80 data from FirstSearch

***Other Ascertainable Records***

DOD ---- Department of Defense Sites
SCRD DRYCLEANERS ---- State Coalition for Remediation of Drycleaners Listing
US FIN ASSUR ---- Financial Assurance Information
EPA WATCH LIST ---- EPA WATCH LIST
2020 COR ACTION ---- 2020 Corrective Action Program List
TSCA ---- Toxic Substances Control Act
TRIS ---- Toxic Chemical Release Inventory System

| | |
|---|---|
| SSTS | Section 7 Tracking Systems |
| ROD | Records Of Decision |
| RMP | Risk Management Plans |
| RAATS | RCRA Administrative Action Tracking System |
| PRP | Potentially Responsible Parties |
| PADS | PCB Activity Database System |
| ICIS | Integrated Compliance Information System |
| FTTS | FIFRA/ TSCA Tracking System - FIFRA (Federal Insecticide, Fungicide, & Rodenticide Act)/TSCA (Toxic Substances Control Act) |
| COAL ASH DOE | Steam-Electric Plant Operation Data |
| COAL ASH EPA | Coal Combustion Residues Surface Impoundments List |
| PCB TRANSFORMER | PCB Transformer Registration Database |
| RADINFO | Radiation Information Database |
| HIST FTTS | FIFRA/TSCA Tracking System Administrative Case Listing |
| DOT OPS | Incident and Accident Data |
| CONSENT | Superfund (CERCLA) Consent Decrees |
| INDIAN RESERV | Indian Reservations |
| FUSRAP | Formerly Utilized Sites Remedial Action Program |
| UMTRA | Uranium Mill Tailings Sites |
| LEAD SMELTERS | Lead Smelter Sites |
| US AIRS | Aerometric Information Retrieval System Facility Subsystem |
| MINES MRDS | Mineral Resources Data System |
| ABANDONED MINES | Abandoned Mines |
| UXO | Unexploded Ordnance Sites |
| DOCKET HWC | Hazardous Waste Compliance Docket Listing |
| FUELS PROGRAM | EPA Fuels Program Registered Listing |
| PFAS NPL | Superfund Sites with PFAS Detections Information |
| PFAS FEDERAL SITES | Federal Sites PFAS Information |
| PFAS TSCA | PFAS Manufacture and Imports Information |
| PFAS TRIS | List of PFAS Added to the TRI |
| PFAS RCRA MANIFEST | PFAS Transfers Identified In the RCRA Database Listing |
| PFAS ATSDR | PFAS Contamination Site Location Listing |
| PFAS WQP | Ambient Environmental Sampling for PFAS |
| PFAS NPDES | Clean Water Act Discharge Monitoring Information |
| PFAS PROJECT | NORTHEASTERN UNIVERSITY PFAS PROJECT |
| PFAS ECHO | Facilities in Industries that May Be Handling PFAS Listing |
| PFAS ECHO FIRE TRAIN | Facilities in Industries that May Be Handling PFAS Listing |
| PFAS PT 139 AIRPORT | All Certified Part 139 Airports PFAS Information Listing |
| AQUEOUS FOAM NRC | Aqueous Foam Related Incidents Listing |
| BIOSOLIDS | ICIS-NPDES Biosolids Facility Data |
| UST FINDER RELEASE | UST Finder Releases Database |
| PFAS | PFAS Contamination Site Location Listing |
| DRYCLEANERS | Drycleaner Facilities |
| MANIFEST | Hazardous Waste Manifest Information Listing |
| NPDES | Wastewater Facilities Listing |
| UIC | Underground Injection Control |

**EDR HIGH RISK HISTORICAL RECORDS**

***EDR Exclusive Records***

| | |
|---|---|
| EDR MGP | EDR Proprietary Manufactured Gas Plants |

**EDR RECOVERED GOVERNMENT ARCHIVES**

***Exclusive Recovered Govt. Archives***

| | |
|---|---|
| RGA HWS | Recovered Government Archive State Hazardous Waste Facilities List |

# EXECUTIVE SUMMARY

RGA LF Recovered Government Archive Solid Waste Facilities List
RGA LUST Recovered Government Archive Leaking Underground Storage Tank

**SURROUNDING SITES: SEARCH RESULTS**

Surrounding sites were identified in the following databases.

Elevations have been determined from the USGS Digital Elevation Model and should be evaluated on a relative (not an absolute) basis. Relative elevation information between sites of close proximity should be field verified. Sites with an elevation equal to or higher than the target property have been differentiated below from sites with an elevation lower than the target property.
Page numbers and map identification numbers refer to the EDR Radius Map report where detailed data on individual sites can be reviewed.

Sites listed in ***bold italics*** are in multiple databases.

Unmappable (orphan) sites are not considered in the foregoing analysis.

**STANDARD ENVIRONMENTAL RECORDS**

***Lists of state- and tribal hazardous waste facilities***

SHWS: The State Hazardous Waste Sites records are the states' equivalent to CERCLIS. These sites may or may not already be listed on the federal CERCLIS list. Priority sites planned for cleanup using state funds (state equivalent of Superfund) are identified along with sites where cleanup will be paid for by potentially responsible parties. The data come from the Department of Environmental Protection's Uncontrolled Hazardous Substance Sites Program List of Investigations.

An online review and analysis by BEACON ENVIRONMENTAL CONSULTANTS, LLC of the SHWS list, as provided by EDR, has revealed that there are 2 SHWS sites within approximately 1 mile of the target property.

| Equal/Higher Elevation | Address | Direction / Distance | Map ID | Page |
|---|---|---|---|---|
| ***BAR HARBOR LAUNDRY C***<br>: COMPLAINT INVESTIGATED:<br>Facility Id: REM02639: | ***1 PINEO COURT*** | ***NW 0 - 1/8 (0.122 mi.)*** | ***E35*** | ***120*** |
| ***BH AUTO_LAUNDRY***<br>: COMPLAINT INVESTIGATED:<br>Facility Id: REM02640: | ***38 HOLLAND AVENUE*** | ***WNW 1/4 - 1/2 (0.427 mi.)*** | ***115*** | ***333*** |

***Lists of state and tribal leaking storage tanks***

LUST: The Leaking Underground Storage Tank Incident Reports contain an inventory of reported leaking underground storage tank incidents. The data come from the Department of Environmental Protection's Hazardous Material and Oil Spill System Database (H.O.S.S.).

An online review and analysis by BEACON ENVIRONMENTAL CONSULTANTS, LLC of the LUST list, as provided by EDR, has revealed that there are 23 LUST sites within approximately 0.5 miles of the target property.

# EXECUTIVE SUMMARY

| Equal/Higher Elevation | Address | Direction / Distance | Map ID | Page |
|---|---|---|---|---|
| FIRST EXPRESS<br>Spill Number: B-704-1996:<br>Spill Value: Oil Incident: | 312 MAIN STREET | SW 0 - 1/8 (0.006 mi.) | C10 | 65 |
| BAR HARBOR TOWN GARA<br>Spill Number: B-572-1994:<br>Spill Value: Oil Incident: | LEDGELAWN AVENUE | N 1/8 - 1/4 (0.169 mi.) | K45 | 143 |
| WOODLAND SHOPPING CE<br>Spill Number: B-509-2000:<br>Spill Value: Non-Oil, Non-Hazardous Incident: | RT 1 | NW 1/8 - 1/4 (0.205 mi.) | J53 | 160 |
| Not reported<br>Spill Number: B-50-1990:<br>Spill Value: Non-Oil, Non-Hazardous Incident: | | NW 1/8 - 1/4 (0.205 mi.) | J54 | 164 |
| ***DONAHUE, MICHAEL A***<br>Spill Number: B-452-1994:<br>Spill Number: B-507-1998:<br>Spill Value: Non-Oil, Non-Hazardous Incident: | ***29 LEDGELAWN AVE*** | ***W 1/8 - 1/4 (0.207 mi.)*** | ***M56*** | ***167*** |
| ST. SAVIOR'S CHURCH<br>Spill Number: B-667-1997:<br>Spill Value: Non-Oil, Non-Hazardous Incident: | 41 MT DESERT ST | WNW 1/8 - 1/4 (0.218 mi.) | N62 | 180 |
| Not reported<br>Spill Number: B-551-1989:<br>Spill Value: Non-Oil, Non-Hazardous Incident: | | WNW 1/8 - 1/4 (0.220 mi.) | M63 | 183 |
| NORTHEAST PLUMBING &<br>Spill Number: B-352-2002:<br>Spill Value: Oil Incident: | 110 MAIN ST | NNW 1/8 - 1/4 (0.225 mi.) | O66 | 187 |
| Not reported<br>Spill Number: B-420-1986:<br>Spill Value: Non-Oil, Non-Hazardous Incident: | | NNW 1/4 - 1/2 (0.299 mi.) | R83 | 224 |
| BAR HARBOR<br>Spill Number: B-4-1994:<br>Spill Value: Non-Oil, Non-Hazardous Incident: | SPRING STREET EXTENS | W 1/4 - 1/2 (0.326 mi.) | 89 | 241 |
| VOLLMAN, MS. CYNTHIA<br>Spill Number: B-212-1996:<br>Spill Value: Non-Oil, Non-Hazardous Incident: | 8 ROBERT'S SQUARE | WNW 1/4 - 1/2 (0.338 mi.) | U92 | 248 |
| Not reported<br>Spill Number: B-642-1992:<br>Spill Value: Oil Incident: | | NW 1/4 - 1/2 (0.349 mi.) | V97 | 259 |
| Not reported<br>Spill Number: B-252-1989:<br>Spill Value: Non-Oil, Non-Hazardous Incident: | | WNW 1/4 - 1/2 (0.363 mi.) | U100 | 266 |
| ***CN BROWN COMPANY #30***<br>Spill Number: B-143-2014:<br>Spill Number: B-77-2014:<br>Spill Number: B-799-2018:<br>Spill Value: Oil Incident: | ***64 COTTAGE ST*** | ***NW 1/4 - 1/2 (0.369 mi.)*** | ***V101*** | ***268*** |
| MALVERN BELMONT ESTA<br>Spill Number: B-86-2007:<br>Spill Value: Oil Incident: | 80 MT. DESERT DRIVE | W 1/4 - 1/2 (0.438 mi.) | AC118 | 339 |
| ***BAR HARBOR ANCHORAGE*** | ***93 COTTAGE STREET*** | ***WNW 1/4 - 1/2 (0.454 mi.)*** | ***AE124*** | ***353*** |

Spill Number: B-259-1995:
Spill Value: Oil Incident:

| | | | | |
|---|---|---|---|---|
| ***MACLEOD, JAMES C*** | ***54 KEBO ST*** | ***WSW 1/4 - 1/2 (0.472 mi.)*** | ***127*** | ***368*** |
| Spill Number: B-356-1996: | | | | |
| Spill Value: Non-Oil, Non-Hazardous Incident: | | | | |
| BAR HARBOR EXXON | 100 COTTAGE STREET | WNW 1/4 - 1/2 (0.479 mi.) | AE128 | 372 |
| Spill Number: B-646-2000: | | | | |
| Spill Value: Oil Incident: | | | | |
| COTTAGE STREET MAINW | 99 COTTAGE ST | WNW 1/4 - 1/2 (0.482 mi.) | AE130 | 376 |
| Spill Number: B-284-1999: | | | | |
| Spill Number: B-339-2000: | | | | |
| Spill Number: B-617-2004: | | | | |
| Spill Number: B-689-1993: | | | | |
| Spill Value: Non-Oil, Non-Hazardous Incident: | | | | |
| Spill Value: Oil Incident: | | | | |

| Lower Elevation | Address | Direction / Distance | Map ID | Page |
|---|---|---|---|---|
| BURWALDO'S TEXACO | 317 MAIN ST | SW 0 - 1/8 (0.016 mi.) | C15 | 77 |
| Spill Number: B-166-1996: | | | | |
| Spill Value: Oil Incident: | | | | |
| WASTEWATER TREATMENT | LEDGELAWN AVENUE | SSW 1/4 - 1/2 (0.299 mi.) | T85 | 232 |
| Spill Number: B-593-1994: | | | | |
| Spill Value: Oil Incident: | | | | |
| ***HARBORSIDE MARINA*** | ***55 WEST ST*** | ***NNW 1/4 - 1/2 (0.418 mi.)*** | ***X112*** | ***311*** |
| Spill Number: B-625-2000: | | | | |
| Spill Value: Oil Incident: | | | | |
| Not reported | | NNW 1/4 - 1/2 (0.463 mi.) | AB125 | 360 |
| Spill Number: B-76-1986: | | | | |
| Spill Value: Non-Oil, Non-Hazardous Incident: | | | | |

LAST: A listing of leaking aboveground storage tanks.

An online review and analysis by BEACON ENVIRONMENTAL CONSULTANTS, LLC of the LAST list, as provided by EDR, has revealed that there are 19 LAST sites within approximately 0.5 miles of the target property.

| Equal/Higher Elevation | Address | Direction / Distance | Map ID | Page |
|---|---|---|---|---|
| MAIN STREET RESTAURA | 297 MAIN STREET, PO | WSW 0 - 1/8 (0.009 mi.) | B12 | 69 |
| Spill Number: B-126-1999: | | | | |
| ***MORANG-ROBINSON AUTO*** | ***269 MAIN STREET*** | ***WNW 0 - 1/8 (0.033 mi.)*** | ***B21*** | ***90*** |
| Spill Number: B-384-1999: | | | | |
| FENTON CHAPMAN & KAN | 109 MAIN ST | NNW 1/8 - 1/4 (0.226 mi.) | O67 | 190 |
| Spill Number: B-574-2003: | | | | |
| UNKNOWN | 80 MAIN STREET | NNW 1/4 - 1/2 (0.270 mi.) | R78 | 211 |
| Spill Number: B-160-2019: | | | | |
| BAR HARBOR CLOTHING | 6 COTTAGE STREET | NNW 1/4 - 1/2 (0.293 mi.) | R80 | 216 |
| Spill Number: B-344-2013: | | | | |
| VILLAGE EMPORIUM | 14 COTTAGE STREET | NNW 1/4 - 1/2 (0.295 mi.) | R81 | 218 |

| | | | | |
|---|---|---|---|---|
| Spill Number: B-24-2014: | | | | |
| VILLAGE GREEN APARTM<br>Spill Number: B-502-2004: | 35 KENNEBEC ST | NW 1/4 - 1/2 (0.298 mi.) | S82 | 221 |
| DONALD WOOD<br>Spill Number: B-807-2011: | 55 GLEN MARY ROAD | SW 1/4 - 1/2 (0.339 mi.) | 93 | 250 |
| WILLIAM THURSTON<br>Spill Number: B-3-2012: | 36 GREELY AVENUE | WNW 1/4 - 1/2 (0.341 mi.) | 94 | 252 |
| DWIGHT EATION<br>Spill Number: B-589-2006: | 5 HIGH ST | NW 1/4 - 1/2 (0.341 mi.) | V95 | 254 |

| Lower Elevation | Address | Direction / Distance | Map ID | Page |
|---|---|---|---|---|
| ***MAIN STREET MOTEL***<br>Spill Number: B-430-2000: | ***315 MAIN ST*** | ***SW 0 - 1/8 (0.009 mi.)*** | ***C13*** | ***71*** |
| ***SEWAGE***<br>Spill Number: B-288-2018: | ***21 ATLANTIC AVENUE*** | ***NNE 0 - 1/8 (0.063 mi.)*** | ***D27*** | ***102*** |
| CUNNINGHAM, PHILIP<br>Spill Number: B-276-1998: | 101 LEDGELAWN ST. | SW 1/8 - 1/4 (0.244 mi.) | Q74 | 201 |
| BAR HARBOR, TOWN OF<br>Spill Number: B-568-1998: | LEDGELAWN AVENUE | SSW 1/4 - 1/2 (0.299 mi.) | T86 | 234 |
| THE CUBBY HOLE<br>Spill Number: B-53-2001: | 27 MAIN STREET | NNW 1/4 - 1/2 (0.346 mi.) | W96 | 257 |
| UNKNOWN<br>Spill Number: B-475-2014: | MAIN STREET, BAR HAR | NNW 1/4 - 1/2 (0.389 mi.) | W105 | 286 |
| FISHERMANS LANDING R<br>Spill Number: B-207-2003: | 35 WEST ST | NNW 1/4 - 1/2 (0.400 mi.) | AA108 | 303 |
| AARON TIBBETTS<br>Spill Number: B-709-2018: | 21 ELLS PIER, TOWN P | NNW 1/4 - 1/2 (0.401 mi.) | Z109 | 306 |
| ***HARBORSIDE MARINA***<br>Spill Number: B-448-2005: | ***55 WEST ST*** | ***NNW 1/4 - 1/2 (0.418 mi.)*** | ***X112*** | ***311*** |

***Lists of state and tribal registered storage tanks***

UST: The Underground Storage Tank database contains registered USTs. USTs are regulated under Subtitle I of the Resource Conservation and Recovery Act (RCRA). The data come from the Department of Environmental Protection's Underground Storage Tank Database.

An online review and analysis by BEACON ENVIRONMENTAL CONSULTANTS, LLC of the UST list, as provided by EDR, has revealed that there are 28 UST sites within approximately 0.25 miles of the target property.

| Equal/Higher Elevation | Address | Direction / Distance | Map ID | Page |
|---|---|---|---|---|
| FIRST EXPRESS<br>Tank Status: REMOVED:<br>Tank Status: REMOVED:<br>Facility Id: 19505:<br>Pipe Status: REMOVED: | 312 MAIN ST | SW 0 - 1/8 (0.006 mi.) | C11 | 67 |

| | | | | |
|---|---|---|---|---|
| Pipe Status: REMOVED: | | | | |
| MORANG ROBINSON AUTO<br>Tank Status: REMOVED:<br>Tank Status: REMOVED:<br>Tank Status: REMOVED:<br>Tank Status: REMOVED:<br>Tank Status: REMOVED:<br>Facility Id: 10454:<br>Facility Id: 3523:<br>Pipe Status: REMOVED:<br>Pipe Status: REMOVED:<br>Pipe Status: REMOVED:<br>Pipe Status: REMOVED:<br>Pipe Status: REMOVED: | 269 MAIN ST | WNW 0 - 1/8 (0.033 mi.) | B20 | 87 |
| STRAWBERRY HILL INC<br>Tank Status: REMOVED:<br>Tank Status: REMOVED:<br>Facility Id: 11589:<br>Facility Id: 8447:<br>Pipe Status: REMOVED:<br>Pipe Status: REMOVED: | 207 MAIN ST | NW 0 - 1/8 (0.088 mi.) | E30 | 113 |
| ADENS, PHYLIS<br>Tank Status: REMOVED:<br>Facility Id: 19447:<br>Pipe Status: REMOVED: | 6 DERBY LANE | NNW 0 - 1/8 (0.106 mi.) | F31 | 114 |
| A B & J R HODGKINS I<br>Tank Status: REMOVED:<br>Tank Status: REMOVED:<br>Facility Id: 1372:<br>Pipe Status: REMOVED:<br>Pipe Status: REMOVED: | 57 SCHOOL ST | WSW 0 - 1/8 (0.111 mi.) | G33 | 116 |
| MOUNT DESERT ISLAND<br>Tank Status: REMOVED:<br>Tank Status: REMOVED:<br>Facility Id: 16543:<br>Pipe Status: REMOVED:<br>Pipe Status: REMOVED: | 23 MOUNT DESERT ST | NW 1/8 - 1/4 (0.182 mi.) | J48 | 154 |
| BAR HARBOR FIRE DEPT<br>Tank Status: REMOVED:<br>Facility Id: 9924:<br>Pipe Status: REMOVED: | FIREFLY LANE | NNW 1/8 - 1/4 (0.192 mi.) | I49 | 156 |
| BAR HARBOR CONG CHUR<br>Tank Status: REMOVED:<br>Facility Id: 16703:<br>Pipe Status: REMOVED: | 29 MOUNT DESERT ST | NW 1/8 - 1/4 (0.194 mi.) | J50 | 157 |
| KNUDSON, ESTHER A<br>Tank Status: REMOVED:<br>Facility Id: 16424:<br>Pipe Status: REMOVED: | 43 LEDGELAWN AVE | W 1/8 - 1/4 (0.197 mi.) | 51 | 158 |
| MROCH J & RATNER, M<br>Tank Status: REMOVED:<br>Facility Id: 15554: | 30 LEDGELAWN AVE | W 1/8 - 1/4 (0.199 mi.) | M52 | 159 |

| | | | | |
|---|---|---|---|---|
| Pipe Status: REMOVED: | | | | |
| DRAKE, JOHN E<br>Tank Status: REMOVED:<br>Facility Id: 17279:<br>Pipe Status: REMOVED: | 24 LEDGE LAWN AVE | W 1/8 - 1/4 (0.206 mi.) | M55 | 166 |
| ***DONAHUE, MICHAEL A***<br>Tank Status: ABANDONED_IN_PLACE:<br>Facility Id: 17710:<br>Pipe Status: REMOVED: | ***29 LEDGELAWN AVE*** | ***W 1/8 - 1/4 (0.207 mi.)*** | ***M56*** | ***167*** |
| SAINT SAVIOURS CHURC<br>Tank Status: REMOVED:<br>Facility Id: 3726:<br>Pipe Status: REMOVED: | MT DESERT ST | WNW 1/8 - 1/4 (0.211 mi.) | N57 | 173 |
| CANTWELL, MARY E<br>Tank Status: REMOVED:<br>Facility Id: 8335:<br>Pipe Status: REMOVED: | 25 LEDGELAWN AVE | W 1/8 - 1/4 (0.211 mi.) | M58 | 174 |
| HOLY REDEEMER RECTOR<br>Tank Status: REMOVED:<br>Facility Id: 12817:<br>Pipe Status: REMOVED: | 21 LEDGELAWN AVE | W 1/8 - 1/4 (0.215 mi.) | M61 | 179 |
| NORTHEAST PLUMBING<br>Tank Status: REMOVED:<br>Facility Id: 20695:<br>Pipe Status: REMOVED: | 110 MAIN ST NORTHEAS | NNW 1/8 - 1/4 (0.221 mi.) | O64 | 185 |
| BAR HARBOR POLICE DE<br>Tank Status: :<br>Facility Id: 15115:<br>Pipe Status:: | FIRE FLY LANE | NW 1/8 - 1/4 (0.224 mi.) | P65 | 186 |
| THORNDIKE, ELIZABETH<br>Tank Status: REMOVED:<br>Tank Status: REMOVED:<br>Facility Id: 3902:<br>Pipe Status: REMOVED:<br>Pipe Status: REMOVED: | 109 MAIN ST | NNW 1/8 - 1/4 (0.226 mi.) | O68 | 192 |
| YOUNG, GORDON S<br>Tank Status: ABANDONED_IN_PLACE:<br>Facility Id: 12913:<br>Pipe Status: REMOVED: | FIREHOUSE HILL | NW 1/8 - 1/4 (0.231 mi.) | O69 | 194 |
| THE FIRST NA<br>Tank Status: REMOVED:<br>Tank Status: REMOVED:<br>Facility Id: 229:<br>Pipe Status: REMOVED:<br>Pipe Status: REMOVED: | 102 MAIN ST | NNW 1/8 - 1/4 (0.233 mi.) | O70 | 195 |
| TEBEAU, KAREN<br>Tank Status: REMOVED:<br>Facility Id: 20206:<br>Pipe Status: REMOVED: | 48 MT DESERT ST | WNW 1/8 - 1/4 (0.239 mi.) | 73 | 200 |

| Lower Elevation | Address | Direction / Distance | Map ID | Page |
|---|---|---|---|---|
| ***MAIN STREET MOTEL*** | ***315 MAIN ST*** | ***SW 0 - 1/8 (0.009 mi.)*** | ***C13*** | ***71*** |

| | | | | |
|---|---|---|---|---|
| Tank Status: REMOVED:<br>Facility Id: 19810:<br>Pipe Status: REMOVED: | | | | |
| TAPLEYS INC<br>Tank Status: ACTIVE:<br>Tank Status: ACTIVE:<br>Tank Status: ACTIVE:<br>Tank Status: REMOVED:<br>Tank Status: REMOVED:<br>Tank Status: REMOVED:<br>Tank Status: REMOVED:<br>Tank Status: REMOVED:<br>Tank Status: REMOVED:<br>Tank Status: REMOVED:<br>Tank Status: REMOVED:<br>Tank Status: REMOVED:<br>Facility Id: 1289:<br>Facility Id: 12896:<br>Pipe Status: ACTIVE:<br>Pipe Status: ACTIVE:<br>Pipe Status: ACTIVE:<br>Pipe Status: REMOVED:<br>Pipe Status: REMOVED:<br>Pipe Status: REMOVED:<br>Pipe Status: REMOVED:<br>Pipe Status: REMOVED:<br>Pipe Status: REMOVED:<br>Pipe Status: REMOVED:<br>Pipe Status: REMOVED:<br>Pipe Status: REMOVED: | 317 MAIN ST | SW 0 - 1/8 (0.016 mi.) | C17 | 79 |
| MT DESERT ISLAND HOS<br>Tank Status: REMOVED:<br>Facility Id: 14609:<br>Pipe Status: REMOVED: | 322 MAIN ST | SSW 0 - 1/8 (0.043 mi.) | C25 | 101 |
| MT DESERT ISLAND YMC<br>Tank Status: ACTIVE:<br>Facility Id: 19786:<br>Pipe Status: ACTIVE: | 21 PARK ST | SW 1/8 - 1/4 (0.131 mi.) | H38 | 127 |
| COLKET, TRISTRAM C J<br>Tank Status: ACTIVE:<br>Tank Status: REMOVED:<br>Tank Status: REMOVED:<br>Tank Status: REMOVED:<br>Tank Status: REMOVED:<br>Facility Id: 3618:<br>Pipe Status: ACTIVE:<br>Pipe Status: REMOVED:<br>Pipe Status: REMOVED:<br>Pipe Status: REMOVED:<br>Pipe Status: REMOVED: | 352 MAIN STREET | S 1/8 - 1/4 (0.162 mi.) | 43 | 138 |
| EDEN MANOR CONDOMINI<br>Tank Status: REMOVED:<br>Tank Status: REMOVED: | STEVENS LANE | N 1/8 - 1/4 (0.211 mi.) | L60 | 177 |

Tank Status: REMOVED:
Tank Status: REMOVED:
Facility Id: 5696:
Pipe Status: REMOVED:
Pipe Status: REMOVED:
Pipe Status: REMOVED:
Pipe Status: REMOVED:

| | | | | |
|---|---|---|---|---|
| CROMWELL HARBOR MOTE | 359 MAIN ST | S 1/8 - 1/4 (0.237 mi.) | 72 | 199 |

Tank Status: REMOVED:
Facility Id: 10760:
Pipe Status: REMOVED:

***State and tribal institutional control / engineering control registries***

INST CONTROL: Sites with Land Use Restrictions in place.

An online review and analysis by BEACON ENVIRONMENTAL CONSULTANTS, LLC of the INST CONTROL list, as provided by EDR, has revealed that there is 1 INST CONTROL site within approximately 0.5 miles of the target property.

| Lower Elevation | Address | Direction / Distance | Map ID | Page |
|---|---|---|---|---|
| ***HARBORSIDE MARINA*** | ***55 WEST ST*** | ***NNW 1/4 - 1/2 (0.418 mi.)*** | ***X112*** | ***311*** |

Facility Id: REM00967:
Facility Status: REMEDY IN PLACE: CLOSED:

***Lists of state and tribal voluntary cleanup sites***

VCP: A list of sites where the necessary investigation and/or remedation activities have been completed to the Department's satisfaction and the applicants to the VRAP have been issued final certification documents. The list does not include those sites that are currently participating in the VRAP but have not yet received certification.

An online review and analysis by BEACON ENVIRONMENTAL CONSULTANTS, LLC of the VCP list, as provided by EDR, has revealed that there is 1 VCP site within approximately 0.5 miles of the target property.

| Lower Elevation | Address | Direction / Distance | Map ID | Page |
|---|---|---|---|---|
| ***HARBORSIDE MARINA*** | ***55 WEST ST*** | ***NNW 1/4 - 1/2 (0.418 mi.)*** | ***X112*** | ***311*** |

Facility Id: REM00967:
Facility Status: REMEDY IN PLACE: CLOSED:

**ADDITIONAL ENVIRONMENTAL RECORDS**

***Local Brownfield lists***

# EXECUTIVE SUMMARY

US BROWNFIELDS: The EPA's listing of Brownfields properties from the Cleanups in My Community program, which provides information on Brownfields properties for which information is reported back to EPA, as well as areas served by Brownfields grant programs.

An online review and analysis by BEACON ENVIRONMENTAL CONSULTANTS, LLC of the US BROWNFIELDS list, as provided by EDR, has revealed that there is 1 US BROWNFIELDS site within approximately 0.5 miles of the target property.

| Lower Elevation | Address | Direction / Distance | Map ID | Page |
|---|---|---|---|---|
| ***BAR HARBOR YMCA*** | ***21 PARK STREET*** | ***SW 1/8 - 1/4 (0.131 mi.)*** | ***H37*** | ***121*** |
| Cleanup Completion Date: : | | | | |
| Cleanup Completion Date: : | | | | |
| Cleanup Completion Date:: | | | | |

***Local Lists of Hazardous waste / Contaminated Sites***

ALLSITES: The Sites List Database is the public record of information regarding properties that have been, are now, or are planned to be addressed by the Division of Remediation of the Bureau of Remediation and Waste Management. This database is not intended to be a comprehensive, all-inclusive source of information regarding the properties listed therein.

An online review and analysis by BEACON ENVIRONMENTAL CONSULTANTS, LLC of the ALLSITES list, as provided by EDR, has revealed that there are 4 ALLSITES sites within approximately 0.5 miles of the target property.

| Equal/Higher Elevation | Address | Direction / Distance | Map ID | Page |
|---|---|---|---|---|
| ***BAR HARBOR LAUNDRY C*** | ***1 PINEO COURT*** | ***NW 0 - 1/8 (0.122 mi.)*** | ***E35*** | ***120*** |
| Facility ID: REM02639: | | | | |
| Status: COMPLAINT INVESTIGATED: | | | | |
| ***BH AUTO_LAUNDRY*** | ***38 HOLLAND AVENUE*** | ***WNW 1/4 - 1/2 (0.427 mi.)*** | ***115*** | ***333*** |
| Facility ID: REM02640: | | | | |
| Status: COMPLAINT INVESTIGATED: | | | | |

| Lower Elevation | Address | Direction / Distance | Map ID | Page |
|---|---|---|---|---|
| US NAVAL SECTION BAS | WEST STREET | NNW 1/4 - 1/2 (0.389 mi.) | Z106 | 288 |
| Facility ID: REM01248: | | | | |
| Status: REMEDY IN PLACE: CLOSED: | | | | |
| ***HARBORSIDE MARINA*** | ***55 WEST ST*** | ***NNW 1/4 - 1/2 (0.418 mi.)*** | ***X112*** | ***311*** |
| Facility ID: REM00967: | | | | |
| Status: REMEDY IN PLACE: CLOSED: | | | | |

***Records of Emergency Release Reports***

SPILLS: Department of Environmental Protection's Hazardous Material & Oil Spill Database.

An online review and analysis by BEACON ENVIRONMENTAL CONSULTANTS, LLC of the SPILLS list, as provided by EDR, has revealed that there are 40 SPILLS sites within approximately 0.5 miles of the target property.

# EXECUTIVE SUMMARY

| Equal/Higher Elevation | Address | Direction / Distance | Map ID | Page |
|---|---|---|---|---|
| ***MORANG-ROBINSON AUTO*** | ***269 MAIN STREET*** | ***WNW 0 - 1/8 (0.033 mi.)*** | ***B21*** | ***90*** |
| Spill Number: B-580-2001: | | | | |
| MAINE MOUNTAIN GUIDE | 198 MAIN ST. | NW 0 - 1/8 (0.112 mi.) | E34 | 118 |
| Spill Number: B-429-1998: | | | | |
| FIRST EXPOSURE | 156 MAIN ST. | NNW 1/8 - 1/4 (0.157 mi.) | I42 | 136 |
| Spill Number: B-211-1999: | | | | |
| BHE - TRANSFORMER | 16 MT DESERT ST | NW 1/8 - 1/4 (0.166 mi.) | J44 | 141 |
| Spill Number: B-418-2005: | | | | |
| BAR HARBOR | LEDGELAWN AVE | N 1/8 - 1/4 (0.169 mi.) | K46 | 150 |
| Spill Number: B-300-1994: | | | | |
| YRC FREIGHT VEHICLE | 118 MAIN STREET | NNW 1/8 - 1/4 (0.211 mi.) | O59 | 175 |
| Spill Number: B-150-2015: | | | | |
| UNKNOWN | RODICK ST - NEAR FIR | NW 1/8 - 1/4 (0.234 mi.) | P71 | 196 |
| Spill Number: B-346-2005: | | | | |
| IRVING MAINWAY | 99 MAIN ST | NNW 1/8 - 1/4 (0.245 mi.) | O75 | 204 |
| Spill Number: B-573-2003: | | | | |
| ATWATER CONCRETE VEH | WALDRON RD - MUNICIP | WSW 1/4 - 1/2 (0.277 mi.) | 79 | 213 |
| Spill Number: B-407-2005: | | | | |
| Not reported | | NNW 1/4 - 1/2 (0.299 mi.) | R84 | 230 |
| Spill Number: B-767-1991: | | | | |
| BAR HARBOR | 56 MAIN ST | NNW 1/4 - 1/2 (0.302 mi.) | R87 | 236 |
| Spill Number: B-308-1997: | | | | |
| CONSTRUCTION PROJECT | 52 COTTAGE STREET | NW 1/4 - 1/2 (0.324 mi.) | S88 | 239 |
| Spill Number: B-193-2016: | | | | |
| MERCURY SPILL | 8 HIGH STREET | NW 1/4 - 1/2 (0.329 mi.) | S90 | 243 |
| Spill Number: B-223-2018: | | | | |
| Not reported | | NW 1/4 - 1/2 (0.332 mi.) | S91 | 245 |
| Spill Number: B-78-1986: | | | | |
| EMERA MAINE | 69 MOUNT DESERT STRE | W 1/4 - 1/2 (0.350 mi.) | 98 | 261 |
| Spill Number: B-58-2017: | | | | |
| Not reported | | NW 1/4 - 1/2 (0.388 mi.) | Y103 | 282 |
| Spill Number: B-634-1990: | | | | |
| Not reported | | NW 1/4 - 1/2 (0.388 mi.) | Y104 | 284 |
| Spill Number: B-103-1989: | | | | |
| Not reported | 77 AND 79 COTTAGE ST | NW 1/4 - 1/2 (0.420 mi.) | Y113 | 329 |
| Spill Number: B-345-2011: | | | | |
| VERIZON | MOUNT DESERT ST | W 1/4 - 1/2 (0.432 mi.) | AC117 | 336 |
| Spill Number: B-503-2002: | | | | |
| ***BAR HARBOR ANCHORAGE*** | ***93 COTTAGE STREET*** | ***WNW 1/4 - 1/2 (0.454 mi.)*** | ***AE124*** | ***353*** |
| Spill Number: B-445-2014: | | | | |
| Spill Number: B-596-2007: | | | | |
| ROADBED | CORNER HOLLAND & COT | WNW 1/4 - 1/2 (0.481 mi.) | AE129 | 374 |
| Spill Number: B-164-1999: | | | | |

| Lower Elevation | Address | Direction / Distance | Map ID | Page |
|---|---|---|---|---|
| ***SEWAGE*** | ***21 ATLANTIC AVENUE*** | ***NNE 0 - 1/8 (0.063 mi.)*** | ***D27*** | ***102*** |

| | | | | |
|---|---|---|---|---|
| Spill Number: B-264-2019: | | | | |
| GORDON YOUNG<br>Spill Number: B-626-2004: | 8 LIVINGSTON RD | S 0 - 1/8 (0.088 mi.) | 29 | 110 |
| BAR HARBOR YMCA<br>Spill Number: B-264-1996: | PO BOX 51 | SW 1/8 - 1/4 (0.151 mi.) | H41 | 133 |
| EMERA MAINE<br>Spill Number: B-336-2018: | 21 ALBERT MEADOW | N 1/8 - 1/4 (0.179 mi.) | L47 | 152 |
| ENGLISH, SANDRA<br>Spill Number: B-572-1993: | 103 LEDGELAWN AVE | SW 1/8 - 1/4 (0.247 mi.) | Q76 | 206 |
| ABBE MUSEUM<br>Spill Number: B-485-2002: | SCHOOL ST | SSW 1/4 - 1/2 (0.263 mi.) | 77 | 209 |
| VILLAGE MARKET<br>Spill Number: B-416-2007: | 18 MAIN STREET | NNW 1/4 - 1/2 (0.361 mi.) | W99 | 263 |
| 10 RODICK STREET<br>Spill Number: B-31-1995: | 10 RODICK STREET | NNW 1/4 - 1/2 (0.371 mi.) | X102 | 279 |
| ***HARBOR PLACE***<br>Spill Number: B-424-2008:<br>Spill Number: B-465-2008: | ***1 WEST STREET*** | ***NNW 1/4 - 1/2 (0.393 mi.)*** | ***Z107*** | ***289*** |
| SHEEN ALONG NUMEROUS<br>Spill Number: B-663-2018: | WEST AND RODICK STRE | NNW 1/4 - 1/2 (0.408 mi.) | X110 | 308 |
| GOLDEN ANCHOR HOTEL<br>Spill Number: B-333-2003: | WEST ST | NNW 1/4 - 1/2 (0.422 mi.) | AB114 | 331 |
| MYSTERY<br>Spill Number: B-352-2005: | TOWN LANDING | NNW 1/4 - 1/2 (0.428 mi.) | Z116 | 334 |
| TOWN DOCK<br>Spill Number: B-417-2000: | | N 1/4 - 1/2 (0.439 mi.) | AD119 | 342 |
| DEAD RIVER OIL<br>Spill Number: B-489-1998: | MUNICIPAL DOCK | N 1/4 - 1/2 (0.439 mi.) | AD120 | 344 |
| BAR HARBOR TOWN WHAR<br>Spill Number: B-527-1993: | UNKNOWN | N 1/4 - 1/2 (0.439 mi.) | AD121 | 346 |
| DEAD RIVER OIL AT "A<br>Spill Number: B-617-1998: | GOLDEN ANCHOR PIER | NNW 1/4 - 1/2 (0.445 mi.) | 122 | 349 |
| HARBOR AT TOWN PIER<br>Spill Number: B-495-2001: | TOWN PIER | NNW 1/4 - 1/2 (0.446 mi.) | AD123 | 351 |
| GOLDEN ANCHOR PIER<br>Spill Number: B-138-2001: | WEST ST | NNW 1/4 - 1/2 (0.463 mi.) | AB126 | 366 |
| MYSTERY OFF SHORE SH<br>Spill Number: B-496-1998: | TOWN PIER | N 1/4 - 1/2 (0.499 mi.) | 131 | 392 |

***Other Ascertainable Records***

RCRA NonGen / NLR: RCRAInfo is EPA's comprehensive information system, providing access to data supporting the Resource Conservation and Recovery Act (RCRA) of 1976 and the Hazardous and Solid Waste Amendments (HSWA) of 1984. The database includes selective information on sites which generate, transport, store, treat and/or dispose of hazardous waste as defined by the Resource Conservation and Recovery Act (RCRA). Non-Generators do not presently generate hazardous waste.

An online review and analysis by BEACON ENVIRONMENTAL CONSULTANTS, LLC of the RCRA NonGen / NLR list, as provided by EDR, has revealed that there are 2 RCRA NonGen / NLR sites within approximately 0.25 miles of the target property.

# EXECUTIVE SUMMARY

| Equal/Higher Elevation | Address | Direction / Distance | Map ID | Page |
|---|---|---|---|---|
| ***MORANG ROBINSON AUTO*** | ***269 MAIN ST*** | ***WNW 0 - 1/8 (0.033 mi.)*** | ***B22*** | ***95*** |
| EPA ID:: MED982753469: | | | | |

| Lower Elevation | Address | Direction / Distance | Map ID | Page |
|---|---|---|---|---|
| ***EMERA MAINE*** | ***18 EDGEWOOD ST*** | ***SW 0 - 1/8 (0.070 mi.)*** | ***28*** | ***106*** |
| EPA ID:: MEP000021085: | | | | |

FUDS: The Listing includes locations of Formerly Used Defense Sites Properties where the US Army Corps Of Engineers is actively working or will take necessary cleanup actions.

An online review and analysis by BEACON ENVIRONMENTAL CONSULTANTS, LLC of the FUDS list, as provided by EDR, has revealed that there is 1 FUDS site within approximately 1 mile of the target property.

| Lower Elevation | Address | Direction / Distance | Map ID | Page |
|---|---|---|---|---|
| US NAVAL SECTION BAS | | NNW 1/4 - 1/2 (0.408 mi.) | AA111 | 310 |

US MINES: Mines Master Index File. The source of this database is the Dept. of Labor, Mine Safety and Health Administration.

An online review and analysis by BEACON ENVIRONMENTAL CONSULTANTS, LLC of the US MINES list, as provided by EDR, has revealed that there are 2 US MINES sites within approximately 0.25 miles of the target property.

| Equal/Higher Elevation | Address | Direction / Distance | Map ID | Page |
|---|---|---|---|---|
| ***PORCUPINE LEDGES*** | ***GUPTILL GOLDEN RD*** | ***NNW 1/8 - 1/4 (0.131 mi.)*** | ***F39*** | ***129*** |
| FRESHWATER STONE | | NNW 1/8 - 1/4 (0.131 mi.) | F40 | 133 |
| Mine ID:: 1700901: | | | | |

UST FINDER: EPA developed UST Finder, a web map application containing a comprehensive, state-sourced national map of underground storage tank (UST) and leaking UST (LUST) data. It provides the attributes and locations of active and closed USTs, UST facilities, and LUST sites from states and from Tribal lands and US territories . UST Finder contains information about proximity of UST facilities and LUST sites to: surface and groundwater public drinking water protection areas; estimated number of private domestic wells and number of people living nearby; and flooding and wildfires.

An online review and analysis by BEACON ENVIRONMENTAL CONSULTANTS, LLC of the UST FINDER list, as provided by EDR, has revealed that there are 6 UST FINDER sites within approximately 0.25 miles of the target property.

| Equal/Higher Elevation | Address | Direction / Distance | Map ID | Page |
|---|---|---|---|---|
| FIRST EXPRESS | 312 MAIN ST | SW 0 - 1/8 (0.006 mi.) | C9 | 64 |
| MORANG ROBINSON AUTO | 269 MAIN ST | WNW 0 - 1/8 (0.033 mi.) | B23 | 98 |
| MORANG ROBINSON AUTO | 269 MAIN ST | WNW 0 - 1/8 (0.033 mi.) | B24 | 100 |
| A B & J R HODGKINS I | 57 SCHOOL ST | WSW 0 - 1/8 (0.111 mi.) | G32 | 115 |

| Lower Elevation | Address | Direction / Distance | Map ID | Page |
|---|---|---|---|---|
| MAIN STREET MKT & GR | 317 MAIN ST | SW 0 - 1/8 (0.016 mi.) | C14 | 75 |

| Lower Elevation | Address | Direction / Distance | Map ID | Page |
|---|---|---|---|---|
| TAPLEYS INC | 317 MAIN ST | SW 0 - 1/8 (0.016 mi.) | C18 | 86 |

E MANIFEST: EPA established a national system for tracking hazardous waste shipments electronically. This system, known as ?e-Manifest,? will modernize the nation?s cradle-to-grave hazardous waste tracking process while saving valuable time, resources, and dollars for industry and states.

An online review and analysis by BEACON ENVIRONMENTAL CONSULTANTS, LLC of the E MANIFEST list, as provided by EDR, has revealed that there is 1 E MANIFEST site within approximately 0.25 miles of the target property.

| Lower Elevation | Address | Direction / Distance | Map ID | Page |
|---|---|---|---|---|
| ***EMERA MAINE*** | ***18 EDGEWOOD ST*** | ***SW 0 - 1/8 (0.070 mi.)*** | ***28*** | ***106*** |

**EDR HIGH RISK HISTORICAL RECORDS**

***EDR Exclusive Records***

EDR Hist Auto: EDR has searched selected national collections of business directories and has collected listings of potential gas station/filling station/service station sites that were available to EDR researchers. EDR's review was limited to those categories of sources that might, in EDR's opinion, include gas station/filling station/service station establishments. The categories reviewed included, but were not limited to gas, gas station, gasoline station, filling station, auto, automobile repair, auto service station, service station, etc. This database falls within a category of information EDR classifies as "High Risk Historical Records", or HRHR. EDR's HRHR effort presents unique and sometimes proprietary data about past sites and operations that typically create environmental concerns, but may not show up in current government records searches.

An online review and analysis by BEACON ENVIRONMENTAL CONSULTANTS, LLC of the EDR Hist Auto list, as provided by EDR, has revealed that there are 4 EDR Hist Auto sites within approximately 0.25 miles of the target property.

| Equal/Higher Elevation | Address | Direction / Distance | Map ID | Page |
|---|---|---|---|---|
| JORDAN EVERETT G INC | 288 MAIN ST | W 0 - 1/8 (0.002 mi.) | B8 | 64 |
| BURWALDOS INC | 6 1ST SOUTH ST | W 0 - 1/8 (0.021 mi.) | B19 | 87 |

| Lower Elevation | Address | Direction / Distance | Map ID | Page |
|---|---|---|---|---|
| BURWALDOS INC | 317 MAIN ST | SW 0 - 1/8 (0.016 mi.) | C16 | 79 |
| 21 ATLANTIC AVE CORP | 21 ATLANTIC AVE | NNE 0 - 1/8 (0.063 mi.) | D26 | 102 |

EDR Hist Cleaner: EDR has searched selected national collections of business directories and has collected listings of potential dry cleaner sites that were available to EDR researchers. EDR's review was limited to those categories of sources that might, in EDR's opinion, include dry cleaning establishments. The categories reviewed included, but were not limited to dry cleaners, cleaners, laundry, laundromat, cleaning/laundry, wash & dry etc. This database falls within a category of information EDR classifies as "High Risk Historical Records", or HRHR. EDR's HRHR effort presents unique and sometimes proprietary data about past sites and

operations that typically create environmental concerns, but may not show up in current government records searches.

An online review and analysis by BEACON ENVIRONMENTAL CONSULTANTS, LLC of the EDR Hist Cleaner list, as provided by EDR, has revealed that there is 1 EDR Hist Cleaner site within approximately 0.25 miles of the target property.

| Equal/Higher Elevation | Address | Direction / Distance | Map ID | Page |
|---|---|---|---|---|
| COLBY CLEANERS | 23 SCHOOL ST | WNW 1/8 - 1/4 (0.126 mi.) | 36 | 120 |

# EXECUTIVE SUMMARY

Due to poor or inadequate address information, the following sites were not mapped. Count: 8 records.

| Site Name | Database(s) |
|---|---|
| HANNAFORD BAR HARBOR #8224 | LUST, TIER 2 |
| FRENCHMAN'S BAY BOATING COMPANY | LAST |
| SALVATORE CONSTRUCTION SITE | LAST |
| BAR HARBOR LAUNDRY CO., INC. | DRYCLEANERS |
| HELPERS MDI | LUST |
| BAR HARBOR WHALE WATCH COMPANY | LUST |
| BULK PLANT | LUST |
| ACADIA NATIONAL PARK | LUST |

# OVERVIEW MAP - 7859139.2S

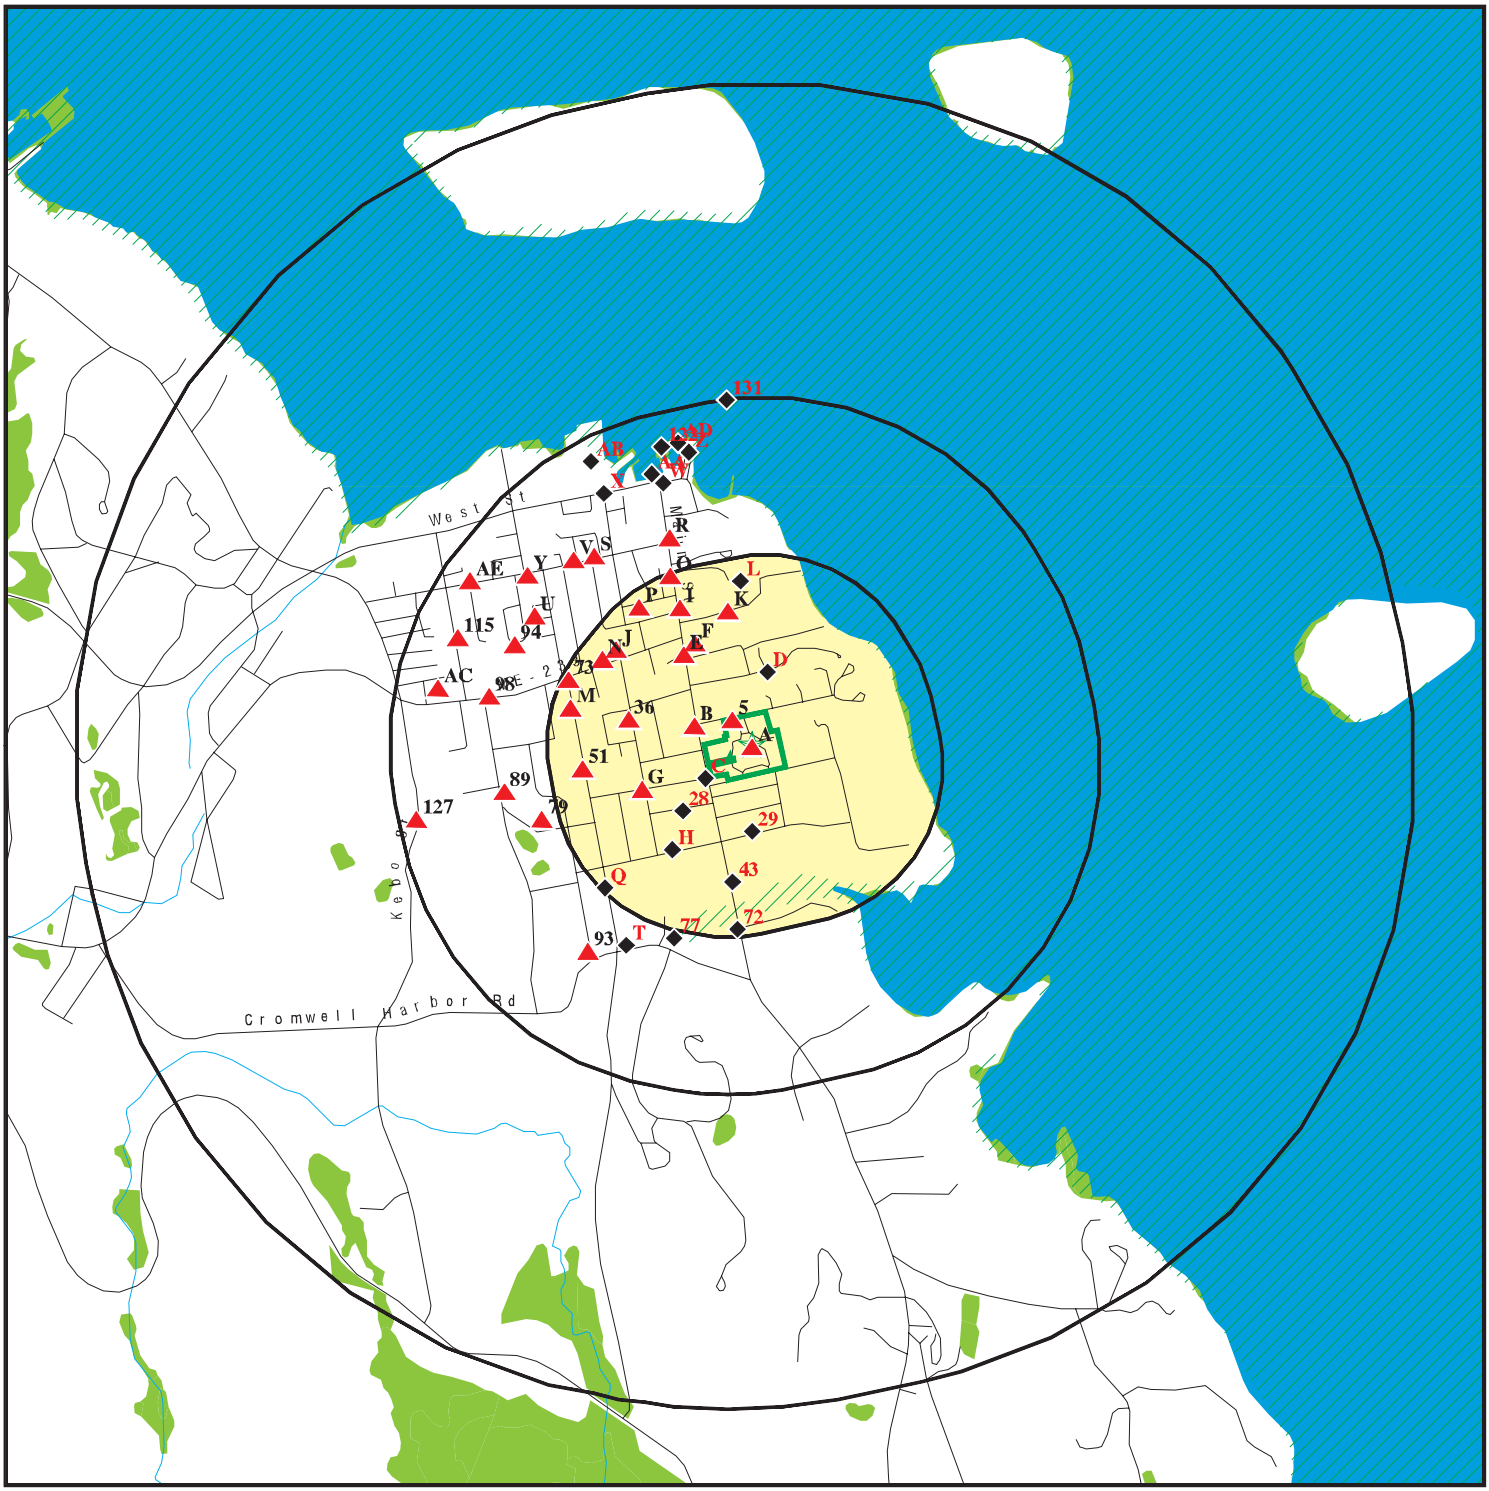


Target Property

Sites at elevations higher than or equal to the target property

Sites at elevations lower than the target property

Manufactured Gas Plants

National Priority List Sites

Dept. Defense Sites

0 1/4 1/2 1 Miles

Indian Reservations BIA

Special Flood Hazard Area (1%)

0.2% Annual Chance Flood Hazard

National Wetland Inventory

State Wetlands

N

This report includes Interactive Map Layers to display and/or hide map information. The legend includes only those icons for the default map view.

| | | | |
|---|---|---|---|
| SITE NAME: | MDI Hospital | CLIENT: | Beacon Environmental Consultants, LLC |
| ADDRESS: | 10 Wayman Lane<br>Bar Harbor ME 04609 | CONTACT: | John Cressey |
| | | INQUIRY #: | 7859139.2s |
| LAT/LONG: | 44.385114 / 68.202062 | DATE: | January 14, 2025 8:28 am |

Copyright © 2025 EDR, Inc. © 2015 TomTom Rel. 2015.

# DETAIL MAP - 7859139.2S

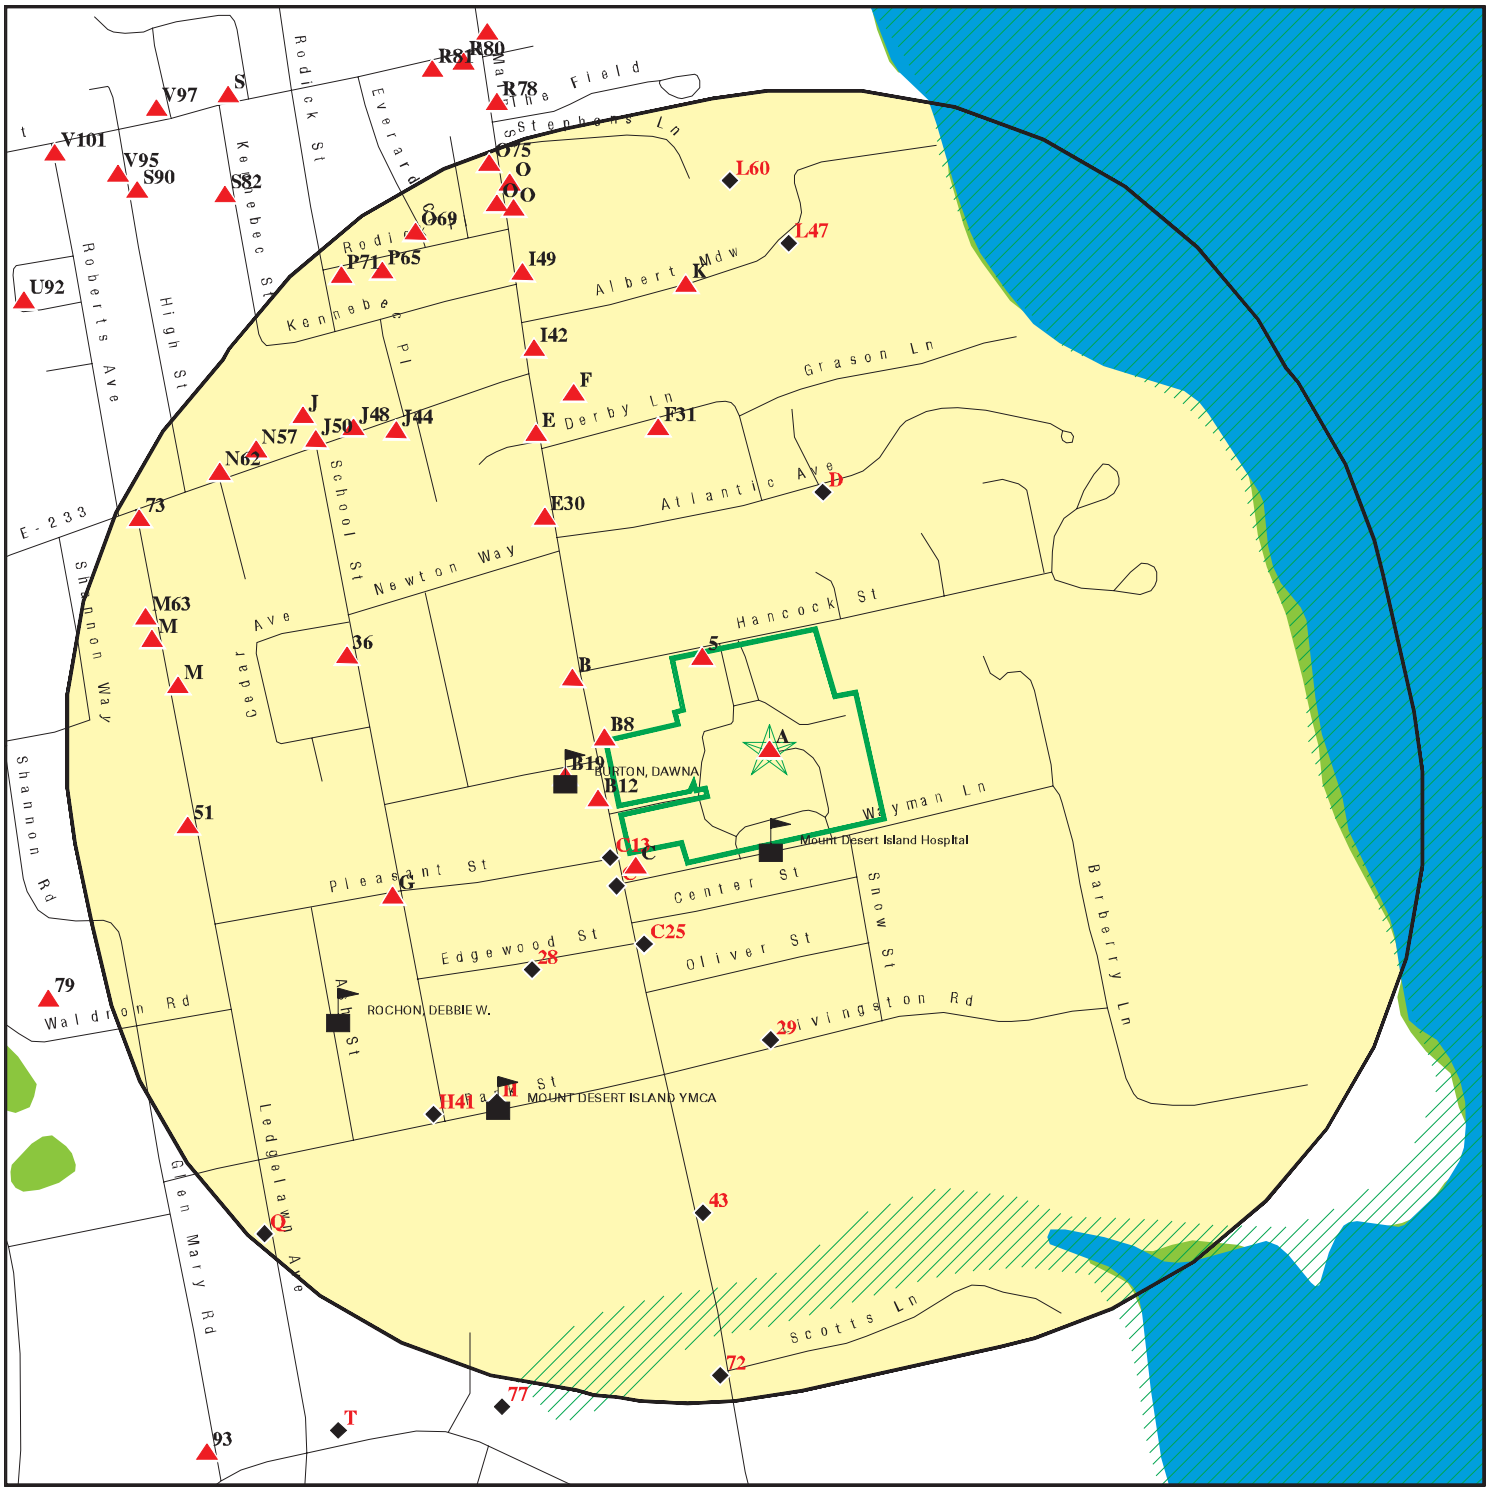


- Target Property
- Sites at elevations higher than or equal to the target property
- Sites at elevations lower than the target property
- Manufactured Gas Plants
- Sensitive Receptors
- National Priority List Sites
- Dept. Defense Sites

- Indian Reservations BIA
- Special Flood Hazard Area (1%)
- 0.2% Annual Chance Flood Hazard
- National Wetland Inventory
- State Wetlands

This report includes Interactive Map Layers to display and/or hide map information. The legend includes only those icons for the default map view.

| | |
|---|---|
| SITE NAME: MDI Hospital | CLIENT: Beacon Environmental Consultants, LLC |
| ADDRESS: 10 Wayman Lane<br>Bar Harbor ME 04609 | CONTACT: John Cressey |
| LAT/LONG: 44.385114 / 68.202062 | INQUIRY #: 7859139.2s<br>DATE: January 14, 2025 8:31 am |

Copyright © 2025 EDR, Inc. © 2015 TomTom Rel. 2015.

# MAP FINDINGS SUMMARY

| Database | Search Distance (Miles) | Target Property | < 1/8 | 1/8 - 1/4 | 1/4 - 1/2 | 1/2 - 1 | > 1 | Total Plotted |
|---|---|---|---|---|---|---|---|---|
| **STANDARD ENVIRONMENTAL RECORDS** | | | | | | | | |
| ***Lists of Federal NPL (Superfund) sites*** | | | | | | | | |
| NPL | 1.000 | | 0 | 0 | 0 | 0 | NR | 0 |
| Proposed NPL | 1.000 | | 0 | 0 | 0 | 0 | NR | 0 |
| NPL LIENS | TP | | NR | NR | NR | NR | NR | 0 |
| ***Lists of Federal Delisted NPL sites*** | | | | | | | | |
| Delisted NPL | 1.000 | | 0 | 0 | 0 | 0 | NR | 0 |
| ***Lists of Federal sites subject to CERCLA removals and CERCLA orders*** | | | | | | | | |
| FEDERAL FACILITY | 0.500 | | 0 | 0 | 0 | NR | NR | 0 |
| SEMS | 0.500 | | 0 | 0 | 0 | NR | NR | 0 |
| ***Lists of Federal CERCLA sites with NFRAP*** | | | | | | | | |
| SEMS-ARCHIVE | 0.500 | | 0 | 0 | 0 | NR | NR | 0 |
| ***Lists of Federal RCRA facilities undergoing Corrective Action*** | | | | | | | | |
| CORRACTS | 1.000 | | 0 | 0 | 0 | 0 | NR | 0 |
| ***Lists of Federal RCRA TSD facilities*** | | | | | | | | |
| RCRA-TSDF | 0.500 | | 0 | 0 | 0 | NR | NR | 0 |
| ***Lists of Federal RCRA generators*** | | | | | | | | |
| RCRA-LQG | 0.250 | 1 | 0 | 0 | NR | NR | NR | 1 |
| RCRA-SQG | 0.250 | | 0 | 0 | NR | NR | NR | 0 |
| RCRA-VSQG | 0.250 | | 0 | 0 | NR | NR | NR | 0 |
| ***Federal institutional controls / engineering controls registries*** | | | | | | | | |
| LUCIS | 0.500 | | 0 | 0 | 0 | NR | NR | 0 |
| US ENG CONTROLS | 0.500 | | 0 | 0 | 0 | NR | NR | 0 |
| US INST CONTROLS | 0.500 | | 0 | 0 | 0 | NR | NR | 0 |
| ***Federal ERNS list*** | | | | | | | | |
| ERNS | TP | | NR | NR | NR | NR | NR | 0 |
| ***Lists of state- and tribal hazardous waste facilities*** | | | | | | | | |
| SHWS | 1.000 | | 1 | 0 | 1 | 0 | NR | 2 |
| ***Lists of state and tribal landfills and solid waste disposal facilities*** | | | | | | | | |
| SWF/LF | 0.500 | | 0 | 0 | 0 | NR | NR | 0 |
| LCP | 0.500 | | 0 | 0 | 0 | NR | NR | 0 |
| ***Lists of state and tribal leaking storage tanks*** | | | | | | | | |
| LUST | 0.500 | | 2 | 7 | 14 | NR | NR | 23 |

# MAP FINDINGS SUMMARY

| Database | Search Distance (Miles) | Target Property | < 1/8 | 1/8 - 1/4 | 1/4 - 1/2 | 1/2 - 1 | > 1 | Total Plotted |
|---|---|---|---|---|---|---|---|---|
| LAST | 0.500 | | 4 | 2 | 13 | NR | NR | 19 |
| INDIAN LUST | 0.500 | | 0 | 0 | 0 | NR | NR | 0 |
| ***Lists of state and tribal registered storage tanks*** | | | | | | | | |
| FEMA UST | 0.250 | | 0 | 0 | NR | NR | NR | 0 |
| UST | 0.250 | 2 | 8 | 20 | NR | NR | NR | 30 |
| AST | 0.250 | 1 | 0 | 0 | NR | NR | NR | 1 |
| INDIAN UST | 0.250 | | 0 | 0 | NR | NR | NR | 0 |
| ***State and tribal institutional control / engineering control registries*** | | | | | | | | |
| INST CONTROL | 0.500 | | 0 | 0 | 1 | NR | NR | 1 |
| ***Lists of state and tribal voluntary cleanup sites*** | | | | | | | | |
| INDIAN VCP | 0.500 | | 0 | 0 | 0 | NR | NR | 0 |
| VCP | 0.500 | | 0 | 0 | 1 | NR | NR | 1 |
| ***Lists of state and tribal brownfield sites*** | | | | | | | | |
| BROWNFIELDS | 0.500 | | 0 | 0 | 0 | NR | NR | 0 |
| **ADDITIONAL ENVIRONMENTAL RECORDS** | | | | | | | | |
| ***Local Brownfield lists*** | | | | | | | | |
| US BROWNFIELDS | 0.500 | | 0 | 1 | 0 | NR | NR | 1 |
| ***Local Lists of Landfill / Solid Waste Disposal Sites*** | | | | | | | | |
| SWRCY | 0.500 | | 0 | 0 | 0 | NR | NR | 0 |
| INDIAN ODI | 0.500 | | 0 | 0 | 0 | NR | NR | 0 |
| DEBRIS REGION 9 | 0.500 | | 0 | 0 | 0 | NR | NR | 0 |
| ODI | 0.500 | | 0 | 0 | 0 | NR | NR | 0 |
| IHS OPEN DUMPS | 0.500 | | 0 | 0 | 0 | NR | NR | 0 |
| ***Local Lists of Hazardous waste / Contaminated Sites*** | | | | | | | | |
| US HIST CDL | TP | | NR | NR | NR | NR | NR | 0 |
| ALLSITES | 0.500 | | 1 | 0 | 3 | NR | NR | 4 |
| DEL SHWS | 1.000 | | 0 | 0 | 0 | 0 | NR | 0 |
| US CDL | TP | | NR | NR | NR | NR | NR | 0 |
| ***Local Land Records*** | | | | | | | | |
| LIENS | TP | | NR | NR | NR | NR | NR | 0 |
| LIENS 2 | TP | | NR | NR | NR | NR | NR | 0 |
| ***Records of Emergency Release Reports*** | | | | | | | | |
| HMIRS | 0.500 | | 0 | 0 | 0 | NR | NR | 0 |
| SPILLS | 0.500 | 1 | 4 | 9 | 27 | NR | NR | 41 |
| SPILLS 90 | 0.500 | | 0 | 0 | 0 | NR | NR | 0 |
| SPILLS 80 | 0.500 | | 0 | 0 | 0 | NR | NR | 0 |
| ***Other Ascertainable Records*** | | | | | | | | |
| RCRA NonGen / NLR | 0.250 | | 2 | 0 | NR | NR | NR | 2 |

# MAP FINDINGS SUMMARY

| Database | Search Distance (Miles) | Target Property | < 1/8 | 1/8 - 1/4 | 1/4 - 1/2 | 1/2 - 1 | > 1 | Total Plotted |
|---|---|---|---|---|---|---|---|---|
| FUDS | 1.000 | | 0 | 0 | 1 | 0 | NR | 1 |
| DOD | 1.000 | | 0 | 0 | 0 | 0 | NR | 0 |
| SCRD DRYCLEANERS | 0.500 | | 0 | 0 | 0 | NR | NR | 0 |
| US FIN ASSUR | TP | | NR | NR | NR | NR | NR | 0 |
| EPA WATCH LIST | TP | | NR | NR | NR | NR | NR | 0 |
| 2020 COR ACTION | 0.250 | | 0 | 0 | NR | NR | NR | 0 |
| TSCA | TP | | NR | NR | NR | NR | NR | 0 |
| TRIS | TP | | NR | NR | NR | NR | NR | 0 |
| SSTS | TP | | NR | NR | NR | NR | NR | 0 |
| ROD | 1.000 | | 0 | 0 | 0 | 0 | NR | 0 |
| RMP | TP | | NR | NR | NR | NR | NR | 0 |
| RAATS | TP | | NR | NR | NR | NR | NR | 0 |
| PRP | TP | | NR | NR | NR | NR | NR | 0 |
| PADS | TP | | NR | NR | NR | NR | NR | 0 |
| ICIS | TP | | NR | NR | NR | NR | NR | 0 |
| FTTS | TP | | NR | NR | NR | NR | NR | 0 |
| MLTS | TP | 1 | NR | NR | NR | NR | NR | 1 |
| COAL ASH DOE | TP | | NR | NR | NR | NR | NR | 0 |
| COAL ASH EPA | 0.500 | | 0 | 0 | 0 | NR | NR | 0 |
| PCB TRANSFORMER | TP | | NR | NR | NR | NR | NR | 0 |
| RADINFO | TP | | NR | NR | NR | NR | NR | 0 |
| HIST FTTS | TP | | NR | NR | NR | NR | NR | 0 |
| DOT OPS | TP | | NR | NR | NR | NR | NR | 0 |
| CONSENT | 1.000 | | 0 | 0 | 0 | 0 | NR | 0 |
| INDIAN RESERV | 1.000 | | 0 | 0 | 0 | 0 | NR | 0 |
| FUSRAP | 1.000 | | 0 | 0 | 0 | 0 | NR | 0 |
| UMTRA | 0.500 | | 0 | 0 | 0 | NR | NR | 0 |
| LEAD SMELTERS | TP | | NR | NR | NR | NR | NR | 0 |
| US AIRS | TP | | NR | NR | NR | NR | NR | 0 |
| US MINES | 0.250 | | 0 | 2 | NR | NR | NR | 2 |
| MINES MRDS | TP | | NR | NR | NR | NR | NR | 0 |
| ABANDONED MINES | TP | | NR | NR | NR | NR | NR | 0 |
| FINDS | TP | 1 | NR | NR | NR | NR | NR | 1 |
| ECHO | TP | 1 | NR | NR | NR | NR | NR | 1 |
| UXO | 1.000 | | 0 | 0 | 0 | 0 | NR | 0 |
| DOCKET HWC | TP | | NR | NR | NR | NR | NR | 0 |
| FUELS PROGRAM | 0.250 | | 0 | 0 | NR | NR | NR | 0 |
| PFAS NPL | 0.250 | | 0 | 0 | NR | NR | NR | 0 |
| PFAS FEDERAL SITES | 0.250 | | 0 | 0 | NR | NR | NR | 0 |
| PFAS TSCA | 0.250 | | 0 | 0 | NR | NR | NR | 0 |
| PFAS TRIS | 0.250 | | 0 | 0 | NR | NR | NR | 0 |
| PFAS RCRA MANIFEST | 0.250 | | 0 | 0 | NR | NR | NR | 0 |
| PFAS ATSDR | 0.250 | | 0 | 0 | NR | NR | NR | 0 |
| PFAS WQP | 0.250 | | 0 | 0 | NR | NR | NR | 0 |
| PFAS NPDES | 0.250 | | 0 | 0 | NR | NR | NR | 0 |
| PFAS PROJECT | 0.250 | | 0 | 0 | NR | NR | NR | 0 |
| PFAS ECHO | 0.250 | | 0 | 0 | NR | NR | NR | 0 |
| PFAS ECHO FIRE TRAIN | 0.250 | | 0 | 0 | NR | NR | NR | 0 |
| PFAS PT 139 AIRPORT | 0.250 | | 0 | 0 | NR | NR | NR | 0 |
| AQUEOUS FOAM NRC | 0.250 | | 0 | 0 | NR | NR | NR | 0 |
| BIOSOLIDS | TP | | NR | NR | NR | NR | NR | 0 |

# MAP FINDINGS SUMMARY

| Database | Search Distance (Miles) | Target Property | < 1/8 | 1/8 - 1/4 | 1/4 - 1/2 | 1/2 - 1 | > 1 | Total Plotted |
|---|---|---|---|---|---|---|---|---|
| UST FINDER RELEASE | 0.500 | | 0 | 0 | 0 | NR | NR | 0 |
| UST FINDER | 0.250 | 1 | 6 | 0 | NR | NR | NR | 7 |
| E MANIFEST | 0.250 | 1 | 1 | 0 | NR | NR | NR | 2 |
| PFAS | 0.250 | | 0 | 0 | NR | NR | NR | 0 |
| AIRS | TP | 1 | NR | NR | NR | NR | NR | 1 |
| DRYCLEANERS | 0.250 | | 0 | 0 | NR | NR | NR | 0 |
| MANIFEST | 0.250 | | 0 | 0 | NR | NR | NR | 0 |
| NPDES | TP | | NR | NR | NR | NR | NR | 0 |
| TIER 2 | TP | 2 | NR | NR | NR | NR | NR | 2 |
| UIC | TP | | NR | NR | NR | NR | NR | 0 |
| **EDR HIGH RISK HISTORICAL RECORDS** | | | | | | | | |
| ***EDR Exclusive Records*** | | | | | | | | |
| EDR MGP | 1.000 | | 0 | 0 | 0 | 0 | NR | 0 |
| EDR Hist Auto | 0.250 | | 4 | 0 | NR | NR | NR | 4 |
| EDR Hist Cleaner | 0.250 | | 0 | 1 | NR | NR | NR | 1 |
| **EDR RECOVERED GOVERNMENT ARCHIVES** | | | | | | | | |
| ***Exclusive Recovered Govt. Archives*** | | | | | | | | |
| RGA HWS | TP | | NR | NR | NR | NR | NR | 0 |
| RGA LF | TP | | NR | NR | NR | NR | NR | 0 |
| RGA LUST | TP | | NR | NR | NR | NR | NR | 0 |
| - Totals -- | | 13 | 33 | 42 | 61 | 0 | 0 | 149 |

NOTES:

TP = Target Property

NR = Not Requested at this Search Distance

Sites may be listed in more than one database

**A1**
**Target**
**Property**

**MOUNT DESERT ISLAND HOSPITAL**
**10 WAYMAN LN**
**BAR HARBOR, ME 04609**

**FINDS 1014727936**
**ECHO N/A**

**Site 1 of 6 in cluster A**

**Actual:**
**46 ft.**

FINDS:
Registry ID: 110071441886

Click Here for FRS Facility Detail Report:

Environmental Interest/Information System:
The Maine Department of Environmental Protection (DEP) Environmental Facility Information System (ME-EFIS) integrates information on environmental facilities, permits, violations, enforcement actions, and compliance activities needed to support regulatory requirements and target environmental quality improvements for the water, air, solid waste, and hazardous waste program areas.
Registry ID: 110043220038

Click Here for FRS Facility Detail Report:

Environmental Interest/Information System:
All generators and treatment, storage, and disposal (TSD) facilities who handle hazardous waste are required to report to the EPA Administrator at least once every two years. The data collected is used to create the National Biennial Resource Conservation and Recovery Act (RCRA) Hazardous Waste Report. This data is processed within the RCRA Information (RCRAInfo) database
The Air Facility System (AFS) contains compliance and permit data for stationary sources of air pollution regulated by the EPA, state, and local air pollution agencies.
ICIS-Air (AIR) AIR is the modernization of the Air Facility System (AFS) into the Integrated Compliance Information System (ICIS). AIR contains enforcement, compliance, and permit data for stationary sources of air pollution regulated by the EPA, State, and Local air pollution agencies.
The Maine Department of Environmental Protection (DEP) Environmental Facility Information System (ME-EFIS) integrates information on environmental facilities, permits, violations, enforcement actions, and compliance activities needed to support regulatory requirements and target environmental quality improvements for the water, air, solid waste, and hazardous waste program areas.
The Resource Conservation and Recovery Act Information System (RCRAInfo) is EPA's comprehensive information system in support of the Resource Conservation and Recovery Act (RCRA) of 1976 and the Hazardous and Solid Waste Amendments (HSWA) of 1984. It tracks many types of information about generators, transporters, treaters, storers, and disposers of hazardous waste.

Click here to access additional FINDS: detail in the EDR Site Report.

ECHO:
Envid: 1014727936
Registry ID: 110043220038

DFR URL:
Name: MOUNT DESERT ISLAND HOSPITAL
Address: 10 WAYMAN LN
City,State,Zip: BAR HARBOR, ME 04609

**A2** **MOUNT DESERT ISLAND HOSPITAL** **MLTS** **1004530183**
**Target** **10 WAYMAN LANE, P.O. BOX 8** **E MANIFEST** **N/A**
**Property** **BAR HARBOR, ME 46090** **RCRA-LQG**

**Site 2 of 6 in cluster A**

**Actual:**
**46 ft.**

RCRA Listings:
Date Form Received by Agency: 20240813
Handler Name: Mount Desert Island Hospital
Handler Address: Wayman Lane
Handler City,State,Zip: BAR HARBOR, ME 04609
EPA ID: MED077468445
Contact Name: DOUG W SPRINGER
Contact Address: WAYMAN LANE
Contact City,State,Zip: BAR HARBOR, ME 04609
Contact Telephone: 207-288-5081 x1277
Contact Fax: Not reported
Contact Email: DOUG.SPRINGER@MDIHOSPITAL.ORG
Contact Title: DIRECTOR, PHYSICAL PLANT
EPA Region: 01
Land Type: Private
Federal Waste Generator Description: Large Quantity Generator
Non-Notifier: Not reported
Biennial Report Cycle: 2023
Accessibility: Not reported
Active Site Indicator: Handler Activities
State District Owner: Not reported
State District: Not reported
Mailing Address: P.O. BOX 8
Mailing City,State,Zip: BAR HARBOR, ME 04609
Owner Name: Mount Desert Island Hospital
Owner Type: Private
Operator Name: Mount Desert Island Hospital
Operator Type: Private
Short-Term Generator Activity: No
Importer Activity: No
Mixed Waste Generator: No
Transporter Activity: No
Transfer Facility Activity: No
Recycler Activity with Storage: No
Small Quantity On-Site Burner Exemption: No
Smelting Melting and Refining Furnace Exemption: No
Underground Injection Control: No
Off-Site Waste Receipt: No
Universal Waste Indicator: No
Universal Waste Destination Facility: No
Federal Universal Waste: No
Active Site State-Reg Handler: ---
Federal Facility Indicator: Not reported
Hazardous Secondary Material Indicator: N
Sub-Part K Indicator: Not reported
2018 GPRA Permit Baseline: Not on the Baseline
2018 GPRA Renewals Baseline: Not on the Baseline
202 GPRA Corrective Action Baseline: No
Subject to Corrective Action Universe: No
Non-TSDFs Where RCRA CA has Been Imposed Universe: No
Corrective Action Priority Ranking: No NCAPS ranking
Environmental Control Indicator: No
Institutional Control Indicator: No

**MOUNT DESERT ISLAND HOSPITAL (Continued)** **1004530183**

Human Exposure Controls Indicator: N/A
Groundwater Controls Indicator: N/A
Significant Non-Complier Universe: No
Unaddressed Significant Non-Complier Universe: No
Addressed Significant Non-Complier Universe: No
Significant Non-Complier With a Compliance Schedule Universe: No
Financial Assurance Required: Not reported
Handler Date of Last Change: 20240813
Recognized Trader-Importer: No
Recognized Trader-Exporter: No
Importer of Spent Lead Acid Batteries: No
Exporter of Spent Lead Acid Batteries: No
Recycler Activity Without Storage: No
Manifest Broker: No
Sub-Part P Indicator: No

Biennial: List of Years
Year: 2021

Click Here for Biennial Reporting System Data:
Year: 2015

Click Here for Biennial Reporting System Data:

Hazardous Waste Summary:
Waste Code: D001
Waste Description: Ignitable Waste

Waste Code: D002
Waste Description: Corrosive Waste

Waste Code: D005
Waste Description: Barium

Waste Code: D006
Waste Description: Cadmium

Waste Code: D007
Waste Description: Chromium

Waste Code: D009
Waste Description: Mercury

Waste Code: D010
Waste Description: Selenium

Waste Code: D011
Waste Description: Silver

Waste Code: D013
Waste Description: Lindane (1,2,3,4,5,6-Hexa-Chlorocyclohexane, Gamma Isomer)

Waste Code: D024
Waste Description: M-Cresol

Waste Code: F003

**MOUNT DESERT ISLAND HOSPITAL (Continued)** **1004530183**

Waste Description: The Following Spent Nonhalogenated Solvents: Xylene, Acetone, Ethyl Acetate, Ethyl Benzene, Ethyl Ether, Methyl Isobutyl Ketone, N-Butyl Alcohol, Cyclohexanone, And Methanol; All Spent Solvent Mixtures/Blends Containing, Before Use, Only The Above Spent Nonhalogenated Solvents; And All Spent Solvent Mixtures/Blends Containing, Before Use, One Or More Of The Above Nonhalogenated Solvents, And A Total Of Ten Percent Or More (By Volume) Of One Or More Of Those Solvents Listed In F001, F002, F004, And F005; And Still Bottoms From The Recovery Of These Spent Solvents And Spent Solvent Mixtures.

Waste Code: P001
Waste Description: 2h-1-Benzopyran-2-One, 4-Hydroxy-3-(3-Oxo-1-Phenylbutyl)-, & Salts, When Present At Concentrations Greater Than 0.3% (Or) Warfarin, & Salts, When Present At Concentrations Greater Than 0.3%

Waste Code: P012
Waste Description: Arsenic Oxide As2o3 (Or) Arsenic Trioxide

Waste Code: P042
Waste Description: 1,2-Benzenediol, 4-[1-Hydroxy-2-(Methylamino)Ethyl]-, (R)- (Or) Epinephrine

Waste Code: P058
Waste Description: Acetic Acid, Fluoro-, Sodium Salt (Or) Fluoroacetic Acid, Sodium Salt

Waste Code: P075
Waste Description: Nicotine, & Salts (Or) Pyridine, 3-(1-Methyl-2-Pyrrolidinyl)-,(S)-, & Salts

Waste Code: P081
Waste Description: 1,2,3-Propanetriol, Trinitrate (R) (Or) Nitroglycerine (R)

Waste Code: P188
Waste Description: Benzoic Acid, 2-Hydroxy-, Compd. With (3as-Cis)-1,2,3,3a,8,8a-Hexahydro-1,3a,8-Trimethylpyrrolo[2,3-B]Indol-5-Yl Methylcarbamate Ester (1:1) (Or) Physostigmine Salicylate

Waste Code: U010
Waste Description: Azirino [2',3':3,4]Pyrrolo[1,2-A]Indole-4,7-Dione, 6-Amino-8-[[(Aminocarbonyl)Oxy]Methyl]-1,1a,2,8,8a,8b-Hexahydro-8a-Methoxy-5-Methyl-, [1as-(1aalpha, 8beta, 8aalpha, 8balpha)]- (Or) Mitomycin C

Waste Code: U035
Waste Description: Benzenebutanoic Acid, 4-[Bis(2-Chloroethyl)Amino]- (Or) Chlorambucil

Waste Code: U058
Waste Description: 2h-1,3,2-Oxazaphosphorin-2-Amine, N,N-Bis(2-Chloroethyl)Tetrahydro-, 2-Oxide (Or) Cyclophosphamide

Waste Code: U059
Waste Description: 5,12-Naphthacenedione, 8-Acetyl-10-[(3-Amino-2,3,6-Trideoxy)-Alpha-L-Lyxo-Hexopyranosyl)Oxy]-7,8,9,10-Tetrahydro-6,8,11-Trihydroxy-1-Methoxy-, (8s-Cis)- (Or) Daunomycin

**MOUNT DESERT ISLAND HOSPITAL (Continued)** **1004530183**

Waste Code: U089
Waste Description: Diethylstilbesterol (Or) Phenol, 4,4'-(1,2-Diethyl-1,2-Ethenediyl)Bis, (E)-

Waste Code: U112
Waste Description: Acetic Acid, Ethyl Ester (I) (Or) Ethyl Acetate (I)

Waste Code: U129
Waste Description: Cyclohexane, 1,2,3,4,5,6-Hexachloro-, (1alpha, 2alpha, 3beta, 4alpha, 5alpha, 6beta)- (Or) Lindane

Waste Code: U132
Waste Description: Hexachlorophene (Or) Phenol, 2,2'-Methylenebis[3,4,6-Trichloro-

Waste Code: U150
Waste Description: L-Phenylalanine, 4-[Bis(2-Chloroethyl)Amino]- (Or) Melphalan

Waste Code: U151
Waste Description: Mercury

Waste Code: U154
Waste Description: Methanol (I) (Or) Methyl Alcohol (I)

Waste Code: U187
Waste Description: Acetamide, N-(4-Ethoxyphenyl)- (Or) Phenacetin

Waste Code: U188
Waste Description: Phenol

Waste Code: U200
Waste Description: Reserpine (Or) Yohimban-16-Carboxylic Acid, 11,17-Dimethoxy-18-[(3,4,5-Trimethoxybenzoyl)Oxy]-, Methyl Ester, (3beta, 16beta, 17alpha, 18beta, 20alpha)-

Waste Code: U201
Waste Description: 1,3-Benzenediol (Or) Resorcinol

Waste Code: U205
Waste Description: Selenium Sulfide (Or) Selenium Sulfide Ses2 (R,T)

Waste Code: U206
Waste Description: D-Glucose, 2-Deoxy-2-[[(Methylnitrosoamino)-Carbonyl]Amino]- (Or) Glucopyranose, 2-Deoxy-2-(3-Methyl-3-Nitrosoureido)-,D- (Or) Streptozotocin

Waste Code: U236
Waste Description: 2,7-Naphthalenedisulfonic Acid,3,3'-[(3,3'-Dimethyl[1,1'-Biphenyl]-4,4'-Diyl)Bis(Azo)Bis[5-Amino -4-Hydroxy]-, Tetrasodium Salt (Or) Trypan Blue

Waste Code: U237
Waste Description: 2,4-(1h,3h)-Pyrimidinedione, 5-[Bis(2-Chloroethyl)Amino]- (Or) Uracil Mustard

Waste Code: U240
Waste Description: 2,4-D, Salts & Esters (Or) Acetic Acid, (2,4-Dichlorophenoxy)-, Salts & Esters (Or) Dichlorophenoxyacetic Acid 2,4-D

**MOUNT DESERT ISLAND HOSPITAL (Continued)** **1004530183**

Waste Code: U248
Waste Description: 2h-1-Benzopyran-2-One, 4-Hydroxy-3-(3-Oxo-1-Phenyl-Butyl)-, & Salts, When Present At Concentrations Of 0.3% Or Less (Or) Warfarin, & Salts, When Present At Concentrations Of 0.3% Or Less

Handler - Owner Operator:
Owner/Operator Indicator: Owner
Owner/Operator Name: MOUNT DESERT ISLAND HOSPITAL
Legal Status: Private
Date Became Current: 18970101
Date Ended Current: Not reported
Owner/Operator Address: P.O. BOX 8
Owner/Operator City,State,Zip: BAR HARBOR, ME 04609
Owner/Operator Telephone: 207-288-5081
Owner/Operator Telephone Ext: Not reported
Owner/Operator Fax: Not reported
Owner/Operator Email: Not reported

Owner/Operator Indicator: Operator
Owner/Operator Name: MOUNT DESERT ISLAND HOSPITAL
Legal Status: Private
Date Became Current: 18970101
Date Ended Current: Not reported
Owner/Operator Address: P.O. BOX 8
Owner/Operator City,State,Zip: BAR HARBOR, ME 04609
Owner/Operator Telephone: Not reported
Owner/Operator Telephone Ext: Not reported
Owner/Operator Fax: Not reported
Owner/Operator Email: Not reported

Owner/Operator Indicator: Owner
Owner/Operator Name: MOUNT DESERT ISLAND HOSPITAL
Legal Status: Private
Date Became Current: 18970101
Date Ended Current: Not reported
Owner/Operator Address: 10 WAYMAN LN PO BOX 8
Owner/Operator City,State,Zip: BAR HARBOR, ME 04609
Owner/Operator Telephone: 207-288-3081
Owner/Operator Telephone Ext: Not reported
Owner/Operator Fax: Not reported
Owner/Operator Email: Not reported

Owner/Operator Indicator: Owner
Owner/Operator Name: MOUNT DESERT ISLAND HOSPITAL
Legal Status: Private
Date Became Current: 18970101
Date Ended Current: Not reported
Owner/Operator Address: 10 WAYMAN LANE
Owner/Operator City,State,Zip: BAR HARBOR, ME 04609
Owner/Operator Telephone: 207-288-5081
Owner/Operator Telephone Ext: Not reported
Owner/Operator Fax: Not reported
Owner/Operator Email: Not reported

Owner/Operator Indicator: Operator
Owner/Operator Name: MOUNT DESERT ISLAND HOSPITAL
Legal Status: Private

**MOUNT DESERT ISLAND HOSPITAL (Continued)** **1004530183**

Date Became Current: 18970101
Date Ended Current: Not reported
Owner/Operator Address: 10 WAYMAN LANE
Owner/Operator City,State,Zip: BAR HARBOR, ME 04609
Owner/Operator Telephone: Not reported
Owner/Operator Telephone Ext: Not reported
Owner/Operator Fax: Not reported
Owner/Operator Email: Not reported

Owner/Operator Indicator: Owner
Owner/Operator Name: MOUNT DESERT ISLAND HOSPITAL
Legal Status: Private
Date Became Current: 18970101
Date Ended Current: Not reported
Owner/Operator Address: 10 WAYMAN LANE
Owner/Operator City,State,Zip: BAR HARBOR, ME 04609
Owner/Operator Telephone: 207-288-5081
Owner/Operator Telephone Ext: Not reported
Owner/Operator Fax: Not reported
Owner/Operator Email: Not reported

Owner/Operator Indicator: Operator
Owner/Operator Name: MOUNT DESERT ISLAND HOSPITAL
Legal Status: Private
Date Became Current: 18970101
Date Ended Current: Not reported
Owner/Operator Address: 10 WAYMAN LANE
Owner/Operator City,State,Zip: BAR HARBOR, ME 04609
Owner/Operator Telephone: Not reported
Owner/Operator Telephone Ext: Not reported
Owner/Operator Fax: Not reported
Owner/Operator Email: Not reported

Owner/Operator Indicator: Owner
Owner/Operator Name: MOUNT DESERT ISLAND HOSPITAL
Legal Status: Private
Date Became Current: Not reported
Date Ended Current: Not reported
Owner/Operator Address: 10 WAYMAN LN PO BOX 8
Owner/Operator City,State,Zip: BAR HARBOR, ME 04609
Owner/Operator Telephone: 207-288-5081
Owner/Operator Telephone Ext: Not reported
Owner/Operator Fax: Not reported
Owner/Operator Email: Not reported

Owner/Operator Indicator: Operator
Owner/Operator Name: MOUNT DESERT ISLAND HOSPITAL
Legal Status: Private
Date Became Current: 18970101
Date Ended Current: Not reported
Owner/Operator Address: 10 WAYMAN LN PO BOX 8
Owner/Operator City,State,Zip: BAR HARBOR, ME 04609
Owner/Operator Telephone: 207-288-3081
Owner/Operator Telephone Ext: Not reported
Owner/Operator Fax: Not reported
Owner/Operator Email: Not reported

**MOUNT DESERT ISLAND HOSPITAL (Continued)** **1004530183**

Historic Generators:

Receive Date: 20160203
Handler Name: MOUNT DESERT ISLAND HOSPITAL
Federal Waste Generator Description: Large Quantity Generator
State District Owner: Not reported
Large Quantity Handler of Universal Waste: No
Recognized Trader Importer: No
Recognized Trader Exporter: No
Spent Lead Acid Battery Importer: No
Spent Lead Acid Battery Exporter: No
Current Record: No
Non Storage Recycler Activity: Not reported
Electronic Manifest Broker: Not reported

Receive Date: 20221214
Handler Name: MOUNT DESERT ISLAND HOSPITAL
Federal Waste Generator Description: Large Quantity Generator
State District Owner: Not reported
Large Quantity Handler of Universal Waste: No
Recognized Trader Importer: No
Recognized Trader Exporter: No
Spent Lead Acid Battery Importer: No
Spent Lead Acid Battery Exporter: No
Current Record: No
Non Storage Recycler Activity: No
Electronic Manifest Broker: No

Receive Date: 20240813
Handler Name: MOUNT DESERT ISLAND HOSPITAL
Federal Waste Generator Description: Large Quantity Generator
State District Owner: Not reported
Large Quantity Handler of Universal Waste: No
Recognized Trader Importer: No
Recognized Trader Exporter: No
Spent Lead Acid Battery Importer: No
Spent Lead Acid Battery Exporter: No
Current Record: Yes
Non Storage Recycler Activity: No
Electronic Manifest Broker: No

Receive Date: 19800728
Handler Name: MOUNT DESERT ISLAND HOSPITAL INC
Federal Waste Generator Description: Very Small Quantity Generator (formerly Conditionally-Exempt Small Quantity Generator
State District Owner: Not reported
Large Quantity Handler of Universal Waste: No
Recognized Trader Importer: No
Recognized Trader Exporter: No
Spent Lead Acid Battery Importer: No
Spent Lead Acid Battery Exporter: No
Current Record: No
Non Storage Recycler Activity: Not reported
Electronic Manifest Broker: Not reported

Receive Date: 20150112
Handler Name: MOUNT DESERT ISLAND HOSPITAL
Federal Waste Generator Description: Large Quantity Generator

**MOUNT DESERT ISLAND HOSPITAL (Continued)** **1004530183**

State District Owner: Not reported
Large Quantity Handler of Universal Waste: No
Recognized Trader Importer: No
Recognized Trader Exporter: No
Spent Lead Acid Battery Importer: No
Spent Lead Acid Battery Exporter: No
Current Record: No
Non Storage Recycler Activity: Not reported
Electronic Manifest Broker: Not reported

List of NAICS Codes and Descriptions:
NAICS Code: 62211
NAICS Description: GENERAL MEDICAL AND SURGICAL HOSPITALS

Has the Facility Received Notices of Violations:
Found Violation: Yes
Agency Which Determined Violation: State
Violation Short Description: State Statute or Regulation
Date Violation was Determined: 20161129
Actual Return to Compliance Date: 20170705
Return to Compliance Qualifier: Documented
Violation Responsible Agency: State
Scheduled Compliance Date: 20170713
Enforcement Identifier: 001
Date of Enforcement Action: 20170609
Enforcement Responsible Agency: State
Enforcement Docket Number: Not reported
Enforcement Attorney: Not reported
Corrective Action Component: No
Appeal Initiated Date: Not reported
Appeal Resolution Date: Not reported
Disposition Status Date: 20170705
Disposition Status: AS
Disposition Status Description: ACTION SATISFIED (CASE CLOSED)
Consent/Final Order Sequence Number: Not reported
Consent/Final Order Respondent Name: Not reported
Consent/Final Order Lead Agency: Not reported
Enforcement Type: WRITTEN INFORMAL
Enforcement Responsible Person: KPJME
Enforcement Responsible Sub-Organization: B
SEP Sequence Number: Not reported
SEP Expenditure Amount: Not reported
SEP Scheduled Completion Date: Not reported
SEP Actual Date: Not reported
SEP Defaulted Date: Not reported
SEP Type: Not reported
SEP Type Description: Not reported
Proposed Amount: Not reported
Final Monetary Amount: Not reported
Paid Amount: Not reported
Final Count: Not reported
Final Amount: Not reported

Found Violation: Yes
Agency Which Determined Violation: State
Violation Short Description: State Statute or Regulation

**MOUNT DESERT ISLAND HOSPITAL (Continued)** **1004530183**

Date Violation was Determined: 20161129
Actual Return to Compliance Date: 20170705
Return to Compliance Qualifier: Documented
Violation Responsible Agency: State
Scheduled Compliance Date: 20170713
Enforcement Identifier: 001
Date of Enforcement Action: 20170609
Enforcement Responsible Agency: State
Enforcement Docket Number: Not reported
Enforcement Attorney: Not reported
Corrective Action Component: No
Appeal Initiated Date: Not reported
Appeal Resolution Date: Not reported
Disposition Status Date: 20170705
Disposition Status: AS
Disposition Status Description: ACTION SATISFIED (CASE CLOSED)
Consent/Final Order Sequence Number: Not reported
Consent/Final Order Respondent Name: Not reported
Consent/Final Order Lead Agency: Not reported
Enforcement Type: WRITTEN INFORMAL
Enforcement Responsible Person: KPJME
Enforcement Responsible Sub-Organization: B
SEP Sequence Number: Not reported
SEP Expenditure Amount: Not reported
SEP Scheduled Completion Date: Not reported
SEP Actual Date: Not reported
SEP Defaulted Date: Not reported
SEP Type: Not reported
SEP Type Description: Not reported
Proposed Amount: Not reported
Final Monetary Amount: Not reported
Paid Amount: Not reported
Final Count: Not reported
Final Amount: Not reported

Found Violation: Yes
Agency Which Determined Violation: State
Violation Short Description: Generators - Records/Reporting
Date Violation was Determined: 20161129
Actual Return to Compliance Date: 20170705
Return to Compliance Qualifier: Documented
Violation Responsible Agency: State
Scheduled Compliance Date: 20170713
Enforcement Identifier: 001
Date of Enforcement Action: 20170609
Enforcement Responsible Agency: State
Enforcement Docket Number: Not reported
Enforcement Attorney: Not reported
Corrective Action Component: No
Appeal Initiated Date: Not reported
Appeal Resolution Date: Not reported
Disposition Status Date: 20170705
Disposition Status: AS
Disposition Status Description: ACTION SATISFIED (CASE CLOSED)
Consent/Final Order Sequence Number: Not reported
Consent/Final Order Respondent Name: Not reported
Consent/Final Order Lead Agency: Not reported

**MOUNT DESERT ISLAND HOSPITAL (Continued)** **1004530183**

Enforcement Type: WRITTEN INFORMAL
Enforcement Responsible Person: KPJME
Enforcement Responsible Sub-Organization: B
SEP Sequence Number: Not reported
SEP Expenditure Amount: Not reported
SEP Scheduled Completion Date: Not reported
SEP Actual Date: Not reported
SEP Defaulted Date: Not reported
SEP Type: Not reported
SEP Type Description: Not reported
Proposed Amount: Not reported
Final Monetary Amount: Not reported
Paid Amount: Not reported
Final Count: Not reported
Final Amount: Not reported

Found Violation: Yes
Agency Which Determined Violation: State
Violation Short Description: State Statute or Regulation
Date Violation was Determined: 20161129
Actual Return to Compliance Date: 20170705
Return to Compliance Qualifier: Documented
Violation Responsible Agency: State
Scheduled Compliance Date: 20170713
Enforcement Identifier: 001
Date of Enforcement Action: 20170609
Enforcement Responsible Agency: State
Enforcement Docket Number: Not reported
Enforcement Attorney: Not reported
Corrective Action Component: No
Appeal Initiated Date: Not reported
Appeal Resolution Date: Not reported
Disposition Status Date: 20170705
Disposition Status: AS
Disposition Status Description: ACTION SATISFIED (CASE CLOSED)
Consent/Final Order Sequence Number: Not reported
Consent/Final Order Respondent Name: Not reported
Consent/Final Order Lead Agency: Not reported
Enforcement Type: WRITTEN INFORMAL
Enforcement Responsible Person: KPJME
Enforcement Responsible Sub-Organization: B
SEP Sequence Number: Not reported
SEP Expenditure Amount: Not reported
SEP Scheduled Completion Date: Not reported
SEP Actual Date: Not reported
SEP Defaulted Date: Not reported
SEP Type: Not reported
SEP Type Description: Not reported
Proposed Amount: Not reported
Final Monetary Amount: Not reported
Paid Amount: Not reported
Final Count: Not reported
Final Amount: Not reported

Found Violation: Yes
Agency Which Determined Violation: State
Violation Short Description: Universal Waste - Large Quantity Handlers

**MOUNT DESERT ISLAND HOSPITAL (Continued)** **1004530183**

Date Violation was Determined: 20161129
Actual Return to Compliance Date: 20170705
Return to Compliance Qualifier: Documented
Violation Responsible Agency: State
Scheduled Compliance Date: 20170713
Enforcement Identifier: 001
Date of Enforcement Action: 20170609
Enforcement Responsible Agency: State
Enforcement Docket Number: Not reported
Enforcement Attorney: Not reported
Corrective Action Component: No
Appeal Initiated Date: Not reported
Appeal Resolution Date: Not reported
Disposition Status Date: 20170705
Disposition Status: AS
Disposition Status Description: ACTION SATISFIED (CASE CLOSED)
Consent/Final Order Sequence Number: Not reported
Consent/Final Order Respondent Name: Not reported
Consent/Final Order Lead Agency: Not reported
Enforcement Type: WRITTEN INFORMAL
Enforcement Responsible Person: KPJME
Enforcement Responsible Sub-Organization: B
SEP Sequence Number: Not reported
SEP Expenditure Amount: Not reported
SEP Scheduled Completion Date: Not reported
SEP Actual Date: Not reported
SEP Defaulted Date: Not reported
SEP Type: Not reported
SEP Type Description: Not reported
Proposed Amount: Not reported
Final Monetary Amount: Not reported
Paid Amount: Not reported
Final Count: Not reported
Final Amount: Not reported

Found Violation: Yes
Agency Which Determined Violation: State
Violation Short Description: Generators - General
Date Violation was Determined: 19991228
Actual Return to Compliance Date: 20000414
Return to Compliance Qualifier: Documented
Violation Responsible Agency: State
Scheduled Compliance Date: Not reported
Enforcement Identifier: 001
Date of Enforcement Action: 20000308
Enforcement Responsible Agency: State
Enforcement Docket Number: Not reported
Enforcement Attorney: Not reported
Corrective Action Component: No
Appeal Initiated Date: Not reported
Appeal Resolution Date: Not reported
Disposition Status Date: Not reported
Disposition Status: Not reported
Disposition Status Description: Not reported
Consent/Final Order Sequence Number: Not reported
Consent/Final Order Respondent Name: Not reported
Consent/Final Order Lead Agency: Not reported

**MOUNT DESERT ISLAND HOSPITAL (Continued)** **1004530183**

Enforcement Type: INFORMAL WRITTEN NOTIFICATION
Enforcement Responsible Person: SFLME
Enforcement Responsible Sub-Organization: B
SEP Sequence Number: Not reported
SEP Expenditure Amount: Not reported
SEP Scheduled Completion Date: Not reported
SEP Actual Date: Not reported
SEP Defaulted Date: Not reported
SEP Type: Not reported
SEP Type Description: Not reported
Proposed Amount: Not reported
Final Monetary Amount: Not reported
Paid Amount: Not reported
Final Count: Not reported
Final Amount: Not reported

Found Violation: Yes
Agency Which Determined Violation: State
Violation Short Description: TSD - Container Use and Management
Date Violation was Determined: 20161129
Actual Return to Compliance Date: 20170705
Return to Compliance Qualifier: Documented
Violation Responsible Agency: State
Scheduled Compliance Date: 20170713
Enforcement Identifier: 001
Date of Enforcement Action: 20170609
Enforcement Responsible Agency: State
Enforcement Docket Number: Not reported
Enforcement Attorney: Not reported
Corrective Action Component: No
Appeal Initiated Date: Not reported
Appeal Resolution Date: Not reported
Disposition Status Date: 20170705
Disposition Status: AS
Disposition Status Description: ACTION SATISFIED (CASE CLOSED)
Consent/Final Order Sequence Number: Not reported
Consent/Final Order Respondent Name: Not reported
Consent/Final Order Lead Agency: Not reported
Enforcement Type: WRITTEN INFORMAL
Enforcement Responsible Person: KPJME
Enforcement Responsible Sub-Organization: B
SEP Sequence Number: Not reported
SEP Expenditure Amount: Not reported
SEP Scheduled Completion Date: Not reported
SEP Actual Date: Not reported
SEP Defaulted Date: Not reported
SEP Type: Not reported
SEP Type Description: Not reported
Proposed Amount: Not reported
Final Monetary Amount: Not reported
Paid Amount: Not reported
Final Count: Not reported
Final Amount: Not reported

Found Violation: Yes
Agency Which Determined Violation: State
Violation Short Description: Generators - General

**MOUNT DESERT ISLAND HOSPITAL (Continued)** **1004530183**

Date Violation was Determined: 20161129
Actual Return to Compliance Date: 20170705
Return to Compliance Qualifier: Documented
Violation Responsible Agency: State
Scheduled Compliance Date: 20170713
Enforcement Identifier: 001
Date of Enforcement Action: 20170609
Enforcement Responsible Agency: State
Enforcement Docket Number: Not reported
Enforcement Attorney: Not reported
Corrective Action Component: No
Appeal Initiated Date: Not reported
Appeal Resolution Date: Not reported
Disposition Status Date: 20170705
Disposition Status: AS
Disposition Status Description: ACTION SATISFIED (CASE CLOSED)
Consent/Final Order Sequence Number: Not reported
Consent/Final Order Respondent Name: Not reported
Consent/Final Order Lead Agency: Not reported
Enforcement Type: WRITTEN INFORMAL
Enforcement Responsible Person: KPJME
Enforcement Responsible Sub-Organization: B
SEP Sequence Number: Not reported
SEP Expenditure Amount: Not reported
SEP Scheduled Completion Date: Not reported
SEP Actual Date: Not reported
SEP Defaulted Date: Not reported
SEP Type: Not reported
SEP Type Description: Not reported
Proposed Amount: Not reported
Final Monetary Amount: Not reported
Paid Amount: Not reported
Final Count: Not reported
Final Amount: Not reported

Found Violation: Yes
Agency Which Determined Violation: State
Violation Short Description: Generators - Records/Reporting
Date Violation was Determined: 20240710
Actual Return to Compliance Date: Not reported
Return to Compliance Qualifier: Not reported
Violation Responsible Agency: State
Scheduled Compliance Date: Not reported
Enforcement Identifier: 001
Date of Enforcement Action: 20240710
Enforcement Responsible Agency: State
Enforcement Docket Number: Not reported
Enforcement Attorney: Not reported
Corrective Action Component: No
Appeal Initiated Date: Not reported
Appeal Resolution Date: Not reported
Disposition Status Date: Not reported
Disposition Status: Not reported
Disposition Status Description: Not reported
Consent/Final Order Sequence Number: Not reported
Consent/Final Order Respondent Name: Not reported
Consent/Final Order Lead Agency: Not reported

**MOUNT DESERT ISLAND HOSPITAL (Continued)** **1004530183**

Enforcement Type: INFORMAL WRITTEN NOTIFICATION
Enforcement Responsible Person: ABCME
Enforcement Responsible Sub-Organization: Not reported
SEP Sequence Number: Not reported
SEP Expenditure Amount: Not reported
SEP Scheduled Completion Date: Not reported
SEP Actual Date: Not reported
SEP Defaulted Date: Not reported
SEP Type: Not reported
SEP Type Description: Not reported
Proposed Amount: Not reported
Final Monetary Amount: Not reported
Paid Amount: Not reported
Final Count: Not reported
Final Amount: Not reported

Found Violation: Yes
Agency Which Determined Violation: State
Violation Short Description: State Statute or Regulation
Date Violation was Determined: 20161129
Actual Return to Compliance Date: 20170705
Return to Compliance Qualifier: Documented
Violation Responsible Agency: State
Scheduled Compliance Date: 20170713
Enforcement Identifier: 001
Date of Enforcement Action: 20170609
Enforcement Responsible Agency: State
Enforcement Docket Number: Not reported
Enforcement Attorney: Not reported
Corrective Action Component: No
Appeal Initiated Date: Not reported
Appeal Resolution Date: Not reported
Disposition Status Date: 20170705
Disposition Status: AS
Disposition Status Description: ACTION SATISFIED (CASE CLOSED)
Consent/Final Order Sequence Number: Not reported
Consent/Final Order Respondent Name: Not reported
Consent/Final Order Lead Agency: Not reported
Enforcement Type: WRITTEN INFORMAL
Enforcement Responsible Person: KPJME
Enforcement Responsible Sub-Organization: B
SEP Sequence Number: Not reported
SEP Expenditure Amount: Not reported
SEP Scheduled Completion Date: Not reported
SEP Actual Date: Not reported
SEP Defaulted Date: Not reported
SEP Type: Not reported
SEP Type Description: Not reported
Proposed Amount: Not reported
Final Monetary Amount: Not reported
Paid Amount: Not reported
Final Count: Not reported
Final Amount: Not reported

Found Violation: Yes
Agency Which Determined Violation: State
Violation Short Description: TSD - Preparedness and Prevention

**MOUNT DESERT ISLAND HOSPITAL (Continued)** **1004530183**

Date Violation was Determined: 20161129
Actual Return to Compliance Date: 20170705
Return to Compliance Qualifier: Documented
Violation Responsible Agency: State
Scheduled Compliance Date: 20170713
Enforcement Identifier: 001
Date of Enforcement Action: 20170609
Enforcement Responsible Agency: State
Enforcement Docket Number: Not reported
Enforcement Attorney: Not reported
Corrective Action Component: No
Appeal Initiated Date: Not reported
Appeal Resolution Date: Not reported
Disposition Status Date: 20170705
Disposition Status: AS
Disposition Status Description: ACTION SATISFIED (CASE CLOSED)
Consent/Final Order Sequence Number: Not reported
Consent/Final Order Respondent Name: Not reported
Consent/Final Order Lead Agency: Not reported
Enforcement Type: WRITTEN INFORMAL
Enforcement Responsible Person: KPJME
Enforcement Responsible Sub-Organization: B
SEP Sequence Number: Not reported
SEP Expenditure Amount: Not reported
SEP Scheduled Completion Date: Not reported
SEP Actual Date: Not reported
SEP Defaulted Date: Not reported
SEP Type: Not reported
SEP Type Description: Not reported
Proposed Amount: Not reported
Final Monetary Amount: Not reported
Paid Amount: Not reported
Final Count: Not reported
Final Amount: Not reported

Found Violation: Yes
Agency Which Determined Violation: State
Violation Short Description: Universal Waste - Large Quantity Handlers
Date Violation was Determined: 20161129
Actual Return to Compliance Date: 20170705
Return to Compliance Qualifier: Documented
Violation Responsible Agency: State
Scheduled Compliance Date: 20170713
Enforcement Identifier: 001
Date of Enforcement Action: 20170609
Enforcement Responsible Agency: State
Enforcement Docket Number: Not reported
Enforcement Attorney: Not reported
Corrective Action Component: No
Appeal Initiated Date: Not reported
Appeal Resolution Date: Not reported
Disposition Status Date: 20170705
Disposition Status: AS
Disposition Status Description: ACTION SATISFIED (CASE CLOSED)
Consent/Final Order Sequence Number: Not reported
Consent/Final Order Respondent Name: Not reported
Consent/Final Order Lead Agency: Not reported

**MOUNT DESERT ISLAND HOSPITAL (Continued)** **1004530183**

Enforcement Type: WRITTEN INFORMAL
Enforcement Responsible Person: KPJME
Enforcement Responsible Sub-Organization: B
SEP Sequence Number: Not reported
SEP Expenditure Amount: Not reported
SEP Scheduled Completion Date: Not reported
SEP Actual Date: Not reported
SEP Defaulted Date: Not reported
SEP Type: Not reported
SEP Type Description: Not reported
Proposed Amount: Not reported
Final Monetary Amount: Not reported
Paid Amount: Not reported
Final Count: Not reported
Final Amount: Not reported

Found Violation: Yes
Agency Which Determined Violation: State
Violation Short Description: State Statute or Regulation
Date Violation was Determined: 20161129
Actual Return to Compliance Date: 20170705
Return to Compliance Qualifier: Documented
Violation Responsible Agency: State
Scheduled Compliance Date: 20170713
Enforcement Identifier: 001
Date of Enforcement Action: 20170609
Enforcement Responsible Agency: State
Enforcement Docket Number: Not reported
Enforcement Attorney: Not reported
Corrective Action Component: No
Appeal Initiated Date: Not reported
Appeal Resolution Date: Not reported
Disposition Status Date: 20170705
Disposition Status: AS
Disposition Status Description: ACTION SATISFIED (CASE CLOSED)
Consent/Final Order Sequence Number: Not reported
Consent/Final Order Respondent Name: Not reported
Consent/Final Order Lead Agency: Not reported
Enforcement Type: WRITTEN INFORMAL
Enforcement Responsible Person: KPJME
Enforcement Responsible Sub-Organization: B
SEP Sequence Number: Not reported
SEP Expenditure Amount: Not reported
SEP Scheduled Completion Date: Not reported
SEP Actual Date: Not reported
SEP Defaulted Date: Not reported
SEP Type: Not reported
SEP Type Description: Not reported
Proposed Amount: Not reported
Final Monetary Amount: Not reported
Paid Amount: Not reported
Final Count: Not reported
Final Amount: Not reported

Found Violation: Yes
Agency Which Determined Violation: State
Violation Short Description: State Statute or Regulation

**MOUNT DESERT ISLAND HOSPITAL (Continued)** **1004530183**

Date Violation was Determined: 20161129
Actual Return to Compliance Date: 20170705
Return to Compliance Qualifier: Documented
Violation Responsible Agency: State
Scheduled Compliance Date: 20170713
Enforcement Identifier: 001
Date of Enforcement Action: 20170609
Enforcement Responsible Agency: State
Enforcement Docket Number: Not reported
Enforcement Attorney: Not reported
Corrective Action Component: No
Appeal Initiated Date: Not reported
Appeal Resolution Date: Not reported
Disposition Status Date: 20170705
Disposition Status: AS
Disposition Status Description: ACTION SATISFIED (CASE CLOSED)
Consent/Final Order Sequence Number: Not reported
Consent/Final Order Respondent Name: Not reported
Consent/Final Order Lead Agency: Not reported
Enforcement Type: WRITTEN INFORMAL
Enforcement Responsible Person: KPJME
Enforcement Responsible Sub-Organization: B
SEP Sequence Number: Not reported
SEP Expenditure Amount: Not reported
SEP Scheduled Completion Date: Not reported
SEP Actual Date: Not reported
SEP Defaulted Date: Not reported
SEP Type: Not reported
SEP Type Description: Not reported
Proposed Amount: Not reported
Final Monetary Amount: Not reported
Paid Amount: Not reported
Final Count: Not reported
Final Amount: Not reported

Found Violation: Yes
Agency Which Determined Violation: State
Violation Short Description: State Statute or Regulation
Date Violation was Determined: 20161129
Actual Return to Compliance Date: 20170705
Return to Compliance Qualifier: Documented
Violation Responsible Agency: State
Scheduled Compliance Date: 20170713
Enforcement Identifier: 001
Date of Enforcement Action: 20170609
Enforcement Responsible Agency: State
Enforcement Docket Number: Not reported
Enforcement Attorney: Not reported
Corrective Action Component: No
Appeal Initiated Date: Not reported
Appeal Resolution Date: Not reported
Disposition Status Date: 20170705
Disposition Status: AS
Disposition Status Description: ACTION SATISFIED (CASE CLOSED)
Consent/Final Order Sequence Number: Not reported
Consent/Final Order Respondent Name: Not reported
Consent/Final Order Lead Agency: Not reported

**MOUNT DESERT ISLAND HOSPITAL (Continued)** **1004530183**

Enforcement Type: WRITTEN INFORMAL
Enforcement Responsible Person: KPJME
Enforcement Responsible Sub-Organization: B
SEP Sequence Number: Not reported
SEP Expenditure Amount: Not reported
SEP Scheduled Completion Date: Not reported
SEP Actual Date: Not reported
SEP Defaulted Date: Not reported
SEP Type: Not reported
SEP Type Description: Not reported
Proposed Amount: Not reported
Final Monetary Amount: Not reported
Paid Amount: Not reported
Final Count: Not reported
Final Amount: Not reported

Found Violation: Unknown
Agency Which Determined Violation: Not reported
Violation Short Description: Not reported
Date Violation was Determined: Not reported
Actual Return to Compliance Date: Not reported
Return to Compliance Qualifier: Not reported
Violation Responsible Agency: Not reported
Scheduled Compliance Date: Not reported
Enforcement Identifier: Not reported
Date of Enforcement Action: Not reported
Enforcement Responsible Agency: Not reported
Enforcement Docket Number: Not reported
Enforcement Attorney: Not reported
Corrective Action Component: Not reported
Appeal Initiated Date: Not reported
Appeal Resolution Date: Not reported
Disposition Status Date: Not reported
Disposition Status: Not reported
Disposition Status Description: Not reported
Consent/Final Order Sequence Number: Not reported
Consent/Final Order Respondent Name: Not reported
Consent/Final Order Lead Agency: Not reported
Enforcement Type: Not reported
Enforcement Responsible Person: Not reported
Enforcement Responsible Sub-Organization: Not reported
SEP Sequence Number: Not reported
SEP Expenditure Amount: Not reported
SEP Scheduled Completion Date: Not reported
SEP Actual Date: Not reported
SEP Defaulted Date: Not reported
SEP Type: Not reported
SEP Type Description: Not reported
Proposed Amount: Not reported
Final Monetary Amount: Not reported
Paid Amount: Not reported
Final Count: Not reported
Final Amount: Not reported

Found Violation: Yes
Agency Which Determined Violation: State
Violation Short Description: Universal Waste - Small Quantity Handlers

**MOUNT DESERT ISLAND HOSPITAL (Continued)** **1004530183**

Date Violation was Determined: 20161129
Actual Return to Compliance Date: 20170705
Return to Compliance Qualifier: Documented
Violation Responsible Agency: State
Scheduled Compliance Date: 20170713
Enforcement Identifier: 001
Date of Enforcement Action: 20170609
Enforcement Responsible Agency: State
Enforcement Docket Number: Not reported
Enforcement Attorney: Not reported
Corrective Action Component: No
Appeal Initiated Date: Not reported
Appeal Resolution Date: Not reported
Disposition Status Date: 20170705
Disposition Status: AS
Disposition Status Description: ACTION SATISFIED (CASE CLOSED)
Consent/Final Order Sequence Number: Not reported
Consent/Final Order Respondent Name: Not reported
Consent/Final Order Lead Agency: Not reported
Enforcement Type: WRITTEN INFORMAL
Enforcement Responsible Person: KPJME
Enforcement Responsible Sub-Organization: B
SEP Sequence Number: Not reported
SEP Expenditure Amount: Not reported
SEP Scheduled Completion Date: Not reported
SEP Actual Date: Not reported
SEP Defaulted Date: Not reported
SEP Type: Not reported
SEP Type Description: Not reported
Proposed Amount: Not reported
Final Monetary Amount: Not reported
Paid Amount: Not reported
Final Count: Not reported
Final Amount: Not reported

Evaluation Action Summary:
Evaluation Date: 20161129
Evaluation Responsible Agency: State
Found Violation: Yes
Evaluation Type Description: COMPLIANCE EVALUATION INSPECTION
Evaluation Responsible Person Identifier: KPJME
Evaluation Responsible Sub-Organization: B
Actual Return to Compliance Date: 20170705
Scheduled Compliance Date: 20170713
Date of Request: Not reported
Date Response Received: Not reported
Request Agency: Not reported
Former Citation: Not reported

Evaluation Date: 20161129
Evaluation Responsible Agency: State
Found Violation: Yes
Evaluation Type Description: COMPLIANCE EVALUATION INSPECTION
Evaluation Responsible Person Identifier: KPJME
Evaluation Responsible Sub-Organization: B
Actual Return to Compliance Date: 20170705
Scheduled Compliance Date: 20170713

**MOUNT DESERT ISLAND HOSPITAL (Continued)** **1004530183**

Date of Request: Not reported
Date Response Received: Not reported
Request Agency: Not reported
Former Citation: Not reported

Evaluation Date: 20161129
Evaluation Responsible Agency: State
Found Violation: Yes
Evaluation Type Description: COMPLIANCE EVALUATION INSPECTION
Evaluation Responsible Person Identifier: KPJME
Evaluation Responsible Sub-Organization: B
Actual Return to Compliance Date: 20170705
Scheduled Compliance Date: 20170713
Date of Request: Not reported
Date Response Received: Not reported
Request Agency: Not reported
Former Citation: Not reported

Evaluation Date: 20161129
Evaluation Responsible Agency: State
Found Violation: Yes
Evaluation Type Description: COMPLIANCE EVALUATION INSPECTION
Evaluation Responsible Person Identifier: KPJME
Evaluation Responsible Sub-Organization: B
Actual Return to Compliance Date: 20170705
Scheduled Compliance Date: 20170713
Date of Request: Not reported
Date Response Received: Not reported
Request Agency: Not reported
Former Citation: Not reported

Evaluation Date: 20161129
Evaluation Responsible Agency: State
Found Violation: Yes
Evaluation Type Description: COMPLIANCE EVALUATION INSPECTION
Evaluation Responsible Person Identifier: KPJME
Evaluation Responsible Sub-Organization: B
Actual Return to Compliance Date: 20170705
Scheduled Compliance Date: 20170713
Date of Request: Not reported
Date Response Received: Not reported
Request Agency: Not reported
Former Citation: Not reported

Evaluation Date: 19991228
Evaluation Responsible Agency: State
Found Violation: Yes
Evaluation Type Description: NON-FINANCIAL RECORD REVIEW
Evaluation Responsible Person Identifier: SFLME
Evaluation Responsible Sub-Organization: B
Actual Return to Compliance Date: 20000414
Scheduled Compliance Date: Not reported
Date of Request: Not reported
Date Response Received: Not reported
Request Agency: Not reported
Former Citation: Not reported

**MOUNT DESERT ISLAND HOSPITAL (Continued)** **1004530183**

Evaluation Date: 20161129
Evaluation Responsible Agency: State
Found Violation: Yes
Evaluation Type Description: COMPLIANCE EVALUATION INSPECTION
Evaluation Responsible Person Identifier: KPJME
Evaluation Responsible Sub-Organization: B
Actual Return to Compliance Date: 20170705
Scheduled Compliance Date: 20170713
Date of Request: Not reported
Date Response Received: Not reported
Request Agency: Not reported
Former Citation: Not reported

Evaluation Date: 20161129
Evaluation Responsible Agency: State
Found Violation: Yes
Evaluation Type Description: COMPLIANCE EVALUATION INSPECTION
Evaluation Responsible Person Identifier: KPJME
Evaluation Responsible Sub-Organization: B
Actual Return to Compliance Date: 20170705
Scheduled Compliance Date: 20170713
Date of Request: Not reported
Date Response Received: Not reported
Request Agency: Not reported
Former Citation: Not reported

Evaluation Date: 20240710
Evaluation Responsible Agency: State
Found Violation: Yes
Evaluation Type Description: NON-FINANCIAL RECORD REVIEW
Evaluation Responsible Person Identifier: ABCME
Evaluation Responsible Sub-Organization: Not reported
Actual Return to Compliance Date: Not reported
Scheduled Compliance Date: Not reported
Date of Request: Not reported
Date Response Received: Not reported
Request Agency: Not reported
Former Citation: Not reported

Evaluation Date: 20161129
Evaluation Responsible Agency: State
Found Violation: Yes
Evaluation Type Description: COMPLIANCE EVALUATION INSPECTION
Evaluation Responsible Person Identifier: KPJME
Evaluation Responsible Sub-Organization: B
Actual Return to Compliance Date: 20170705
Scheduled Compliance Date: 20170713
Date of Request: Not reported
Date Response Received: Not reported
Request Agency: Not reported
Former Citation: Not reported

Evaluation Date: 20161129
Evaluation Responsible Agency: State
Found Violation: Yes
Evaluation Type Description: COMPLIANCE EVALUATION INSPECTION
Evaluation Responsible Person Identifier: KPJME

**MOUNT DESERT ISLAND HOSPITAL (Continued)** **1004530183**

Evaluation Responsible Sub-Organization: B
Actual Return to Compliance Date: 20170705
Scheduled Compliance Date: 20170713
Date of Request: Not reported
Date Response Received: Not reported
Request Agency: Not reported
Former Citation: Not reported

Evaluation Date: 20161129
Evaluation Responsible Agency: State
Found Violation: Yes
Evaluation Type Description: COMPLIANCE EVALUATION INSPECTION
Evaluation Responsible Person Identifier: KPJME
Evaluation Responsible Sub-Organization: B
Actual Return to Compliance Date: 20170705
Scheduled Compliance Date: 20170713
Date of Request: Not reported
Date Response Received: Not reported

**MOUNT DESERT ISLAND HOSPITAL (Continued)** **1004530183**

Request Agency: Not reported
Former Citation: Not reported

Evaluation Date: 20240911
Evaluation Responsible Agency: State
Found Violation: Undetermined
Evaluation Type Description: COMPLIANCE EVALUATION INSPECTION
Evaluation Responsible Person Identifier: SFLME
Evaluation Responsible Sub-Organization: Not reported
Actual Return to Compliance Date: Not reported
Scheduled Compliance Date: Not reported
Date of Request: Not reported
Date Response Received: Not reported
Request Agency: Not reported
Former Citation: Not reported

Evaluation Date: 20161129
Evaluation Responsible Agency: State
Found Violation: Yes
Evaluation Type Description: COMPLIANCE EVALUATION INSPECTION
Evaluation Responsible Person Identifier: KPJME
Evaluation Responsible Sub-Organization: B
Actual Return to Compliance Date: 20170705
Scheduled Compliance Date: 20170713
Date of Request: Not reported
Date Response Received: Not reported
Request Agency: Not reported
Former Citation: Not reported

MLTS:
Contact Name: JAMES MROCH
Contact Phone: 207-288-5081
Institution Code: 18367
Dock Number: 3014941
License Number: 18-18367-01
Lic. Expiration Date: 1994-11-30 00:00:00
Licensee: MOUNT DESERT ISLAND HOSPITAL
Licensee Line 2: Not reported
License Contact Street 1: 10 WAYMAN LANE, P.O. BOX 8
License Contact Street 2: Not reported
License Contact Street 3: Not reported
License Contact City: BAR HARBOR
License Contact State: ME
License Contact Zip: 46090008
License Date: 1989-11-27 00:00:00
First License Date: 1984-05-18 00:00:00
Status: Retired
Agency Code: NRC
Authorized States: Not reported
Authorized for Burial: N
Approved for Storage Flag: N
Approved for Redistrib Flag: N
Approved for Incineration: N
Last Inspection Date: 1991-02-01 00:00:00
Date of Nest Inspection: 1994-02-01 00:00:00
Primary RSO Full Name: ROBERT WILSON

**MOUNT DESERT ISLAND HOSPITAL (Continued)** **1004530183**

Inspection Status: Draft

E MANIFEST:
Manifest Tracking Number: 014503926FLE
Last Updated Date: 20200208
Shipped Date: 20191226
Received Date: 20200116
Manifest Status: Signed
Submission Type: DataImage5Copy
Origin Type: Service
Generator EPA ID: MED077468445
Generator Name: Mount Desert Island Hospital
Generator Location Street Number: Not reported
Generator Location Street 1: 10 WAYMAN LANE
Generator Location Street 2: PO Box 8
Generator Location City: BAR HARBOR
Generator Location State: ME
Generator Location Zip: 04609
Generator Mail Street Number: Not reported
Generator Mail Street 1: 10 Wayman Lane
Generator Mail Street 2: PO Box 8
Generator Mail City: Bar Harbor
Generator Mail Zip: 04609
Generator Mail State: ME
Generator Contact Company Name: Mount Desert Island Hospital
Designated Facility EPA ID: ARD069748192
Designated Facility Name: Clean Harbors El Dorado Llc
Designated Facility Mail Street Number: Not reported
Designated Facility Mail Street 1: Not reported
Designated Facility Mail Street 2: 309 American Circle
Designated Facility Mail City: El Dorado
Designated Facility Mail Zip: 71730
Designated Facility Mail State: AR
Designated Facility Location Street Number: Not reported
Designated Facility Location Street 1: 309 American Circle
Designated Facility Location Street 2: Not reported
Designated Facility Location City: El Dorado
Designated Facility Location Zip: 71730
Designated Facility Location State: AR
Designated Facility Contact Company Name: Not reported
Manifest Residue Indicator: N
Rejection Indicator: N

Manifest Tracking Number: 014748300FLE
Last Updated Date: 20200421
Shipped Date: 20200311
Received Date: 20200331
Manifest Status: Signed
Submission Type: DataImage5Copy
Origin Type: Service
Generator EPA ID: MED077468445
Generator Name: Mount Desert Island Hospital
Generator Location Street Number: Not reported
Generator Location Street 1: 10 WAYMAN LANE
Generator Location Street 2: PO Box 8
Generator Location City: BAR HARBOR
Generator Location State: ME

**MOUNT DESERT ISLAND HOSPITAL (Continued)** **1004530183**

Generator Location Zip: 04609
Generator Mail Street Number: Not reported
Generator Mail Street 1: 10 Wayman Lane
Generator Mail Street 2: PO Box 8
Generator Mail City: Bar Harbor
Generator Mail Zip: 04609
Generator Mail State: ME
Generator Contact Company Name: Mount Desert Island Hospital
Designated Facility EPA ID: ARD069748192
Designated Facility Name: Clean Harbors El Dorado Llc
Designated Facility Mail Street Number: Not reported
Designated Facility Mail Street 1: Not reported
Designated Facility Mail Street 2: 309 American Circle
Designated Facility Mail City: El Dorado
Designated Facility Mail Zip: 71730
Designated Facility Mail State: AR
Designated Facility Location Street Number: Not reported
Designated Facility Location Street 1: 309 American Circle
Designated Facility Location Street 2: Not reported
Designated Facility Location City: El Dorado
Designated Facility Location Zip: 71730
Designated Facility Location State: AR
Designated Facility Contact Company Name: Not reported
Manifest Residue Indicator: N
Rejection Indicator: N

Manifest Tracking Number: 015870233FLE
Last Updated Date: 20210927
Shipped Date: 20210811
Received Date: 20210828
Manifest Status: Signed
Submission Type: DataImage5Copy
Origin Type: Service
Generator EPA ID: MED077468445
Generator Name: Mount Desert Island Hospital
Generator Location Street Number: Not reported
Generator Location Street 1: 10 WAYMAN LANE
Generator Location Street 2: PO Box 8
Generator Location City: BAR HARBOR
Generator Location State: ME
Generator Location Zip: 04609
Generator Mail Street Number: Not reported
Generator Mail Street 1: 10 Wayman Lane
Generator Mail Street 2: PO Box 8
Generator Mail City: Bar Harbor
Generator Mail Zip: 04609
Generator Mail State: ME
Generator Contact Company Name: Mount Desert Island Hospital
Designated Facility EPA ID: ARD069748192
Designated Facility Name: Clean Harbors El Dorado Llc
Designated Facility Mail Street Number: Not reported
Designated Facility Mail Street 1: Not reported
Designated Facility Mail Street 2: 309 American Circle
Designated Facility Mail City: El Dorado
Designated Facility Mail Zip: 71730
Designated Facility Mail State: AR
Designated Facility Location Street Number: Not reported

**MOUNT DESERT ISLAND HOSPITAL (Continued)** **1004530183**

Designated Facility Location Street 1: 309 American Circle
Designated Facility Location Street 2: Not reported
Designated Facility Location City: El Dorado
Designated Facility Location Zip: 71730
Designated Facility Location State: AR
Designated Facility Contact Company Name: Not reported
Manifest Residue Indicator: N
Rejection Indicator: N

Manifest Tracking Number: 013244826FLE
Last Updated Date: 20190304
Shipped Date: 20190124
Received Date: 20190206
Manifest Status: Signed
Submission Type: DataImage5Copy
Origin Type: Service
Generator EPA ID: MED077468445
Generator Name: Mount Desert Island Hospital
Generator Location Street Number: Not reported
Generator Location Street 1: 10 WAYMAN LANE
Generator Location Street 2: PO Box 8
Generator Location City: BAR HARBOR
Generator Location State: ME
Generator Location Zip: 04609
Generator Mail Street Number: Not reported
Generator Mail Street 1: 10 Wayman Lane
Generator Mail Street 2: PO Box 8
Generator Mail City: Bar Harbor
Generator Mail Zip: 04609
Generator Mail State: ME
Generator Contact Company Name: Not reported
Designated Facility EPA ID: ARD069748192
Designated Facility Name: Clean Harbors El Dorado Llc
Designated Facility Mail Street Number: Not reported
Designated Facility Mail Street 1: Not reported
Designated Facility Mail Street 2: 309 American Circle
Designated Facility Mail City: El Dorado
Designated Facility Mail Zip: 71730
Designated Facility Mail State: AR
Designated Facility Location Street Number: Not reported
Designated Facility Location Street 1: 309 American Circle
Designated Facility Location Street 2: Not reported
Designated Facility Location City: El Dorado
Designated Facility Location Zip: 71730
Designated Facility Location State: AR
Designated Facility Contact Company Name: Not reported
Manifest Residue Indicator: N
Rejection Indicator: N

Manifest Tracking Number: 013249682FLE
Last Updated Date: 20190628
Shipped Date: 20190508
Received Date: 20190528
Manifest Status: Corrected
Submission Type: DataImage5Copy
Origin Type: Service
Generator EPA ID: MED077468445

**MOUNT DESERT ISLAND HOSPITAL (Continued)** **1004530183**

Generator Name: Mount Desert Island Hospital
Generator Location Street Number: Not reported
Generator Location Street 1: 10 WAYMAN LANE
Generator Location Street 2: PO Box 8
Generator Location City: BAR HARBOR
Generator Location State: ME
Generator Location Zip: 04609
Generator Mail Street Number: Not reported
Generator Mail Street 1: 10 Wayman Lane
Generator Mail Street 2: PO Box 8
Generator Mail City: Bar Harbor
Generator Mail Zip: 04609
Generator Mail State: ME
Generator Contact Company Name: Not reported
Designated Facility EPA ID: ARD069748192
Designated Facility Name: Clean Harbors El Dorado Llc
Designated Facility Mail Street Number: Not reported
Designated Facility Mail Street 1: Not reported
Designated Facility Mail Street 2: 309 American Circle
Designated Facility Mail City: El Dorado
Designated Facility Mail Zip: 71730
Designated Facility Mail State: AR
Designated Facility Location Street Number: Not reported
Designated Facility Location Street 1: 309 American Circle
Designated Facility Location Street 2: Not reported
Designated Facility Location City: El Dorado
Designated Facility Location Zip: 71730
Designated Facility Location State: AR
Designated Facility Contact Company Name: Not reported
Manifest Residue Indicator: N
Rejection Indicator: N

Manifest Tracking Number: 013297402FLE
Last Updated Date: 20191031
Shipped Date: 20190925
Received Date: 20191005
Manifest Status: Signed
Submission Type: DataImage5Copy
Origin Type: Service
Generator EPA ID: MED077468445
Generator Name: Mount Desert Island Hospital
Generator Location Street Number: Not reported
Generator Location Street 1: 10 WAYMAN LANE
Generator Location Street 2: PO Box 8
Generator Location City: BAR HARBOR
Generator Location State: ME
Generator Location Zip: 04609
Generator Mail Street Number: Not reported
Generator Mail Street 1: 10 Wayman Lane
Generator Mail Street 2: PO Box 8
Generator Mail City: Bar Harbor
Generator Mail Zip: 04609
Generator Mail State: ME
Generator Contact Company Name: Not reported
Designated Facility EPA ID: ARD069748192
Designated Facility Name: Clean Harbors El Dorado Llc
Designated Facility Mail Street Number: Not reported

**MOUNT DESERT ISLAND HOSPITAL (Continued)** **1004530183**

Designated Facility Mail Street 1: Not reported
Designated Facility Mail Street 2: 309 American Circle
Designated Facility Mail City: El Dorado
Designated Facility Mail Zip: 71730
Designated Facility Mail State: AR
Designated Facility Location Street Number: Not reported
Designated Facility Location Street 1: 309 American Circle
Designated Facility Location Street 2: Not reported
Designated Facility Location City: El Dorado
Designated Facility Location Zip: 71730
Designated Facility Location State: AR
Designated Facility Contact Company Name: Not reported
Manifest Residue Indicator: N
Rejection Indicator: N

Manifest Tracking Number: 018442232FLE
Last Updated Date: 20230227
Shipped Date: 20230119
Received Date: 20230127
Manifest Status: Signed
Submission Type: DataImage5Copy
Origin Type: Service
Generator EPA ID: MED077468445
Generator Name: Mount Desert Island Hospital
Generator Location Street Number: Not reported
Generator Location Street 1: 10 WAYMAN LANE
Generator Location Street 2: PO Box 8
Generator Location City: BAR HARBOR
Generator Location State: ME
Generator Location Zip: 04609
Generator Mail Street Number: Not reported
Generator Mail Street 1: 10 Wayman Lane
Generator Mail Street 2: PO Box 8
Generator Mail City: Bar Harbor
Generator Mail Zip: 04609
Generator Mail State: ME
Generator Contact Company Name: Mount Desert Island Hospital
Designated Facility EPA ID: RID084802842
Designated Facility Name: Safety-Kleen Systems, Inc.
Designated Facility Mail Street Number: Not reported
Designated Facility Mail Street 1: Not reported
Designated Facility Mail Street 2: 167 Mill Street
Designated Facility Mail City: Cranston
Designated Facility Mail Zip: 02905
Designated Facility Mail State: RI
Designated Facility Location Street Number: Not reported
Designated Facility Location Street 1: 167 Mill Street
Designated Facility Location Street 2: Not reported
Designated Facility Location City: Cranston
Designated Facility Location Zip: 02905
Designated Facility Location State: RI
Designated Facility Contact Company Name: Not reported
Manifest Residue Indicator: N
Rejection Indicator: N

Manifest Tracking Number: 018442233FLE
Last Updated Date: 20230223

**MOUNT DESERT ISLAND HOSPITAL (Continued)** **1004530183**

Shipped Date: 20230119
Received Date: 20230201
Manifest Status: Signed
Submission Type: DataImage5Copy
Origin Type: Service
Generator EPA ID: MED077468445
Generator Name: Mount Desert Island Hospital
Generator Location Street Number: Not reported
Generator Location Street 1: 10 WAYMAN LANE
Generator Location Street 2: PO Box 8
Generator Location City: BAR HARBOR
Generator Location State: ME
Generator Location Zip: 04609
Generator Mail Street Number: Not reported
Generator Mail Street 1: 10 Wayman Lane
Generator Mail Street 2: PO Box 8
Generator Mail City: Bar Harbor
Generator Mail Zip: 04609
Generator Mail State: ME
Generator Contact Company Name: Mount Desert Island Hospital
Designated Facility EPA ID: NCD000648451
Designated Facility Name: Clean Harbors Reidsville Llc
Designated Facility Mail Street Number: Not reported
Designated Facility Mail Street 1: Not reported
Designated Facility Mail Street 2: 208 Watlington Industrial Drive
Designated Facility Mail City: Reidsville
Designated Facility Mail Zip: 27320
Designated Facility Mail State: NC
Designated Facility Location Street Number: Not reported
Designated Facility Location Street 1: 208 Watlington Industrial Drive
Designated Facility Location Street 2: Not reported
Designated Facility Location City: Reidsville
Designated Facility Location Zip: 27320
Designated Facility Location State: NC
Designated Facility Contact Company Name: Not reported
Manifest Residue Indicator: N
Rejection Indicator: N

Manifest Tracking Number: 018442350FLE
Last Updated Date: 20230324
Shipped Date: 20230208
Received Date: 20230303
Manifest Status: Signed
Submission Type: DataImage5Copy
Origin Type: Service
Generator EPA ID: MED077468445
Generator Name: Mount Desert Island Hospital
Generator Location Street Number: Not reported
Generator Location Street 1: 10 WAYMAN LANE
Generator Location Street 2: PO Box 8
Generator Location City: BAR HARBOR
Generator Location State: ME
Generator Location Zip: 04609
Generator Mail Street Number: Not reported
Generator Mail Street 1: 10 Wayman Lane
Generator Mail Street 2: PO Box 8
Generator Mail City: Bar Harbor

**MOUNT DESERT ISLAND HOSPITAL (Continued)** **1004530183**

Generator Mail Zip: 04609
Generator Mail State: ME
Generator Contact Company Name: Mount Desert Island Hospital
Designated Facility EPA ID: ARD069748192
Designated Facility Name: Clean Harbors El Dorado Llc
Designated Facility Mail Street Number: Not reported
Designated Facility Mail Street 1: Not reported
Designated Facility Mail Street 2: 309 American Circle
Designated Facility Mail City: El Dorado
Designated Facility Mail Zip: 71730
Designated Facility Mail State: AR
Designated Facility Location Street Number: Not reported
Designated Facility Location Street 1: 309 American Circle
Designated Facility Location Street 2: Not reported
Designated Facility Location City: El Dorado
Designated Facility Location Zip: 71730
Designated Facility Location State: AR
Designated Facility Contact Company Name: Not reported
Manifest Residue Indicator: N
Rejection Indicator: N

Manifest Tracking Number: 011881268FLE
Last Updated Date: 20181011
Shipped Date: 20180830
Received Date: 20180915
Manifest Status: Signed
Submission Type: DataImage5Copy
Origin Type: Service
Generator EPA ID: MED077468445
Generator Name: Mount Desert Island Hospital
Generator Location Street Number: Not reported
Generator Location Street 1: 10 WAYMAN LANE
Generator Location Street 2: PO Box 8
Generator Location City: BAR HARBOR
Generator Location State: ME
Generator Location Zip: 04609
Generator Mail Street Number: Not reported
Generator Mail Street 1: 10 Wayman Lane
Generator Mail Street 2: PO Box 8
Generator Mail City: Bar Harbor
Generator Mail Zip: 04609
Generator Mail State: ME
Generator Contact Company Name: Not reported
Designated Facility EPA ID: ARD069748192
Designated Facility Name: Clean Harbors El Dorado Llc
Designated Facility Mail Street Number: Not reported
Designated Facility Mail Street 1: Not reported
Designated Facility Mail Street 2: 309 American Circle
Designated Facility Mail City: El Dorado
Designated Facility Mail Zip: 71730
Designated Facility Mail State: AR
Designated Facility Location Street Number: Not reported
Designated Facility Location Street 1: 309 American Circle
Designated Facility Location Street 2: Not reported
Designated Facility Location City: El Dorado
Designated Facility Location Zip: 71730
Designated Facility Location State: AR

**MOUNT DESERT ISLAND HOSPITAL (Continued)** **1004530183**

Designated Facility Contact Company Name: Not reported
Manifest Residue Indicator: N
Rejection Indicator: N

Manifest Tracking Number: 017845377FLE
Last Updated Date: 20230110
Shipped Date: 20221130
Received Date: 20221219
Manifest Status: Signed
Submission Type: DataImage5Copy
Origin Type: Service
Generator EPA ID: MED077468445
Generator Name: Mount Desert Island Hospital
Generator Location Street Number: Not reported
Generator Location Street 1: 10 WAYMAN LANE
Generator Location Street 2: PO Box 8
Generator Location City: BAR HARBOR
Generator Location State: ME
Generator Location Zip: 04609
Generator Mail Street Number: Not reported
Generator Mail Street 1: 10 Wayman Lane
Generator Mail Street 2: PO Box 8
Generator Mail City: Bar Harbor
Generator Mail Zip: 04609
Generator Mail State: ME
Generator Contact Company Name: Mount Desert Island Hospital
Designated Facility EPA ID: ARD069748192
Designated Facility Name: Clean Harbors El Dorado Llc
Designated Facility Mail Street Number: Not reported
Designated Facility Mail Street 1: Not reported
Designated Facility Mail Street 2: 309 American Circle
Designated Facility Mail City: El Dorado
Designated Facility Mail Zip: 71730
Designated Facility Mail State: AR
Designated Facility Location Street Number: Not reported
Designated Facility Location Street 1: 309 American Circle
Designated Facility Location Street 2: Not reported
Designated Facility Location City: El Dorado
Designated Facility Location Zip: 71730
Designated Facility Location State: AR
Designated Facility Contact Company Name: Not reported
Manifest Residue Indicator: N
Rejection Indicator: N

Transporter:
Manifest Tracking Number: 019626484FLE
Transporter Line Number: 1
Transporter EPA ID: MAD039322250
Transporter Name: Clean Harbors Environmental Services, Inc.

Waste Line:
Manifest Tracking Number: 019626484FLE
Waste Line Number: 1
U.S. DOT Hazardous Indicator: Y
U.S. DOT ID Number: UN3248
U.S. DOT Description: Un3248, Waste Medicine, Liquid, Flammable, Toxic, N.O.S. (Barium

**MOUNT DESERT ISLAND HOSPITAL (Continued)** **1004530183**

Sulfate, Cadmium), 3, (6.1), Pg Ii
Non-Hazardous Waste Description: Not reported
Number of Containers: 4
Container Type Code: DM
Container Type Description: Metal drums, barrels, kegs
Waste Quantity: 800
Quantity Unit of Measure Code: P
Quantity Unit of Measure Description: Pounds
Waste Quantity, in Tons: 0.4
Acute Waste Quantity, in Tons: 0
Non-Acute Waste Quantity, in Tons: 0.4
Waste Quantity, in Kilograms: 362.812
Acute Waste Quantity, in Kilograms: 0
Non-Acute Waste Quantity, in Kilorgrams: 362.812
Management Method Code: H040
Management Method Description: INCINERATION
Waste Residue Indicator: N
Quantity Discrepancy Indicator: N
Waste Type Discrepancy Indicator: N
Waste Density: Not reported
Waste Density Unit of Measure Code: Not reported
Waste Density Unit of Measure Description: Not reported
Form Code: Not reported
Form Code Description: Not reported
Source Code: Not reported
Source Code Description: Not reported
Waste Minimization Code: Not reported
Waste Minimization Code Description: Not reported
Consent Number: Not reported
EPA Waste Indicator: Y

Click here to access 29 additional US EManifest: record(s) in the EDR Site Report.

---

**A3** **MOUNT DESERT ISLAND HOSPIAL** **SPILLS** **S109070955**
**Target** **10 WAYMAN LANE** **AIRS** **N/A**
**Property** **BAR HARBOR, ME 04609** **TIER 2**
**AST**

**Site 3 of 6 in cluster A**

**Actual:** **46 ft.**

AST:
Name: MOUNT DESERT ISLAND HOSPIAL
Address: 10 WAYMAN LANE
City,State,Zip: BAR HARBOR, ME 04609
Facility ID: FATR2023CHKWMZ0023NJ
Facility Status: Not reported
Facility Phone: Not reported
Facility Dept: Not reported
Record Id: Not reported
CAS Number: Not reported
Submitted By: Not reported
Max Container is Holding: 52000
Max Amount Container: 57200
Location: East side of Main Campus
Mail Address: PO BOX 8
Mail City: BAR HARBOR
Mail State: ME
Mail Zip: 04609
Lat/Long: 44.3846 / -68.20206

**MOUNT DESERT ISLAND HOSPIAL (Continued)** **S109070955**

Chemical Name: Off Road Diesel
Amount: 52000
Amount Unit: pounds
Type Code: Above ground tank
Pressure Code: Ambient pressure
Temperature Code: Ambient temperature
Max Amount Code: 08
Days On Site: 365
CIEHS Chemical: Not reported
Report Year: 2023

Name: MOUNT DESERT ISLAND HOSPIAL
Address: 10 WAYMAN LANE
City,State,Zip: BAR HARBOR, ME 04609

Chemical Name: Fuel Oil #2
Amount: 1787.5
Amount Unit: pounds
Type Code: Above ground tank
Pressure Code: Ambient pressure
Temperature Code: Ambient temperature
Max Amount Code: 09
Days On Site: 365
CIEHS Chemical: Not reported
Report Year: 2022

Name: MOUNT DESERT ISLAND HOSPIAL
Address: 10 WAYMAN LANE
City,State,Zip: BAR HARBOR, ME 04609

Chemical Name: Fuel Oil #2
Amount: 1787.5
Amount Unit: pounds
Type Code: Above ground tank
Pressure Code: Ambient pressure
Temperature Code: Ambient temperature
Max Amount Code: 09
Days On Site: 365
CIEHS Chemical: Not reported
Report Year: 2021

Name: MOUNT DESERT ISLAND HOSPIAL
Address: 10 WAYMAN LANE
City,State,Zip: BAR HARBOR, ME 04609

Chemical Name: Off Road Diesel
Amount: 52000
Amount Unit: pounds
Type Code: Above ground tank
Pressure Code: Ambient pressure
Temperature Code: Ambient temperature
Max Amount Code: 08
Days On Site: 365
CIEHS Chemical: Not reported
Report Year: 2020

Name: MOUNT DESERT ISLAND HOSPIAL

**MOUNT DESERT ISLAND HOSPIAL (Continued)** **S109070955**

Address: 10 WAYMAN LANE
City,State,Zip: BAR HARBOR, ME 04609

Chemical Name: Off Road Diesel
Amount: 1787.5
Amount Unit: pounds
Type Code: Above ground tank
Pressure Code: Ambient pressure
Temperature Code: Ambient temperature
Max Amount Code: 08
Days On Site: 365
CIEHS Chemical: No
Report Year: 2019

Name: MOUNT DESERT ISLAND HOSPIAL
Address: 10 WAYMAN LANE
City,State,Zip: BAR HARBOR, ME 04609

Chemical Name: Fuel Oil #2
Amount: 11016
Amount Unit: pounds
Type Code: Above ground tank
Pressure Code: Ambient pressure
Temperature Code: Ambient temperature
Max Amount Code: 09
Days On Site: 365
CIEHS Chemical: No
Report Year: 2018

Name: MOUNT DESERT ISLAND HOSPIAL
Address: 10 WAYMAN LANE
City,State,Zip: BAR HARBOR, ME 04609

Chemical Name: Oxygen
Amount: 11016
Amount Unit: pounds
Type Code: Above ground tank
Pressure Code: Ambient pressure
Temperature Code: Ambient temperature
Max Amount Code: 06
Days On Site: 365
CIEHS Chemical: No
Report Year: 2017

Name: MOUNT DESERT ISLAND HOSPITAL
Address: 10 WAYMAN LANE
City,State,Zip: BAR HARBOR, ME 04609

Chemical Name: Fuel Oil #2
Amount: 11016
Amount Unit: pounds
Type Code: Above ground tank
Pressure Code: Ambient pressure
Temperature Code: Ambient temperature
Max Amount Code: 08
Days On Site: 365
CIEHS Chemical: No

**MOUNT DESERT ISLAND HOSPIAL (Continued)** **S109070955**

Report Year: 2016

Name: MOUNT DESERT ISLAND HOSPITAL
Address: 10 WAYMAN LANE
City,State,Zip: BAR HARBOR, ME 04609

Chemical Name: Fuel Oil #5
Amount: 6056
Amount Unit: pounds
Type Code: Above
Pressure Code: Ambie
Temperature Code: Ambie
Max Amount Code: 08
Days On Site: 365
CIEHS Chemical: No
Report Year: 2015

Name: MOUNT DESERT ISLAND HOSPITAL
Address: 10 WAYMAN LANE
City,State,Zip: BAR HARBOR, ME 04609

Chemical Name: Oxygen
Amount: 6056
Amount Unit: pounds
Type Code: Above
Pressure Code: Ambie
Temperature Code: Ambie
Max Amount Code: 6
Days On Site: 365
CIEHS Chemical: No
Report Year: 2014

Click here to access 31 additional ME_AST: record(s) in the EDR Site Report.

AST 2:
Name: MT DESERT ISLAND HOSPITAL
Address: 10 WAYMAN LANE
City: BAR HARBOR
Registration Number: 14610
Facility Location: BAR HARBOR
Facility Telephone Number: 2072885081
Facility Use Code: PUBLIC FACILITY
Owner Name: MT DESERT ISLAND HOSPITAL
Owner Contact: Not reported
Owner Delivery Address: PO BOX 8
Owner Town: BAR HARBOR
Owner State: ME
Owner Zip: 04609
Owner Zip Plus: 0008
Owner Telephone Number: 2072885081
Operator Name: MT DESERT ISLAND HOSPITAL
Operator Contact: Not reported
Operator Delivery Address: PO BOX 8
Operator Town: BAR HARBOR
Operator State: ME
Operator Zip: 04609
Operator Zip Plus: 0008

**MOUNT DESERT ISLAND HOSPIAL (Continued)** **S109070955**

Operator Telephone Number: 2072885081
On Aquifer: No
On Aquifer Label: Not reported
Near Public Water: No
Near Public Water Label: Not reported
Near Private Water: No
Near Private Water Label: Not reported
Nearby Water Other Owner: No
Nearby Water Other Owner Label: Not reported
Latitude: Not reported
Longitude: Not reported

Tank Number: 4
Tank Status: PLANNED
Tank Status Label: PLANNED FOR INSTALLATION
Status Date: 07/02/2018
Tank Sub Status: Not reported
Tank Sub Status Label: Not reported
Date Installed: 07/02/2018
Tank Type: ABOVEGROUND
Substance: DIESEL
Tank Volume Gl: 8000
Tank Material: STEEL - BARE OR ASPHALT COATED.
Tank Leak Detection: AUTOMATIC_TANK_GAUGE
Tank Leak Detection Label: AUTOMATIC TANK GAUGE
Chamber Number: 1
Overfill Protection: MECH_ELEC
Registration Date: 12/22/1987
Fed Regulated: No
Chamber Volume Gl: 8000
Chamber Pump Type Label: SUCTION
Chamber Pump Type Desc: SUCTION
Date Piping Installed: 07/02/2018
Piping Type: ABOVEGROUND
Piping Material: STEEL - BARE OR ASPHALT COATED.
Piping Status: PLANNED
Piping Status Date: 07/02/2018
Piping Leak Detection: SEC_CONT_CONTIN_ELEC_MON
Pipe Leak Detection Label: SECONDARY CONTAINMENT / CONT ELEC MON
Piping Status Label: PLANNED FOR INSTALLATION
Overfill Protection Label: MECHANICAL & ELECTRICAL

Tank Number: 5
Tank Status: PLANNED
Tank Status Label: PLANNED FOR INSTALLATION
Status Date: 07/02/2018
Tank Sub Status: Not reported
Tank Sub Status Label: Not reported
Date Installed: 07/02/2018
Tank Type: ABOVEGROUND
Substance: DIESEL
Tank Volume Gl: 150
Tank Material: STEEL - BARE OR ASPHALT COATED.
Tank Leak Detection: SEC_CONT_CONTIN_ELEC_MON
Tank Leak Detection Label: SECONDARY CONTAINMENT / CONT ELEC MON
Chamber Number: 1

**MOUNT DESERT ISLAND HOSPIAL (Continued)** **S109070955**

Overfill Protection: MECH_ELEC
Registration Date: 12/22/1987
Fed Regulated: No
Chamber Volume Gl: 150
Chamber Pump Type Label: SUCTION
Chamber Pump Type Desc: SUCTION
Date Piping Installed: 07/02/2018
Piping Type: ABOVEGROUND
Piping Material: STEEL - BARE OR ASPHALT COATED.
Piping Status: PLANNED
Piping Status Date: 07/02/2018
Piping Leak Detection: SEC_CONT_CONTIN_ELEC_MON
Pipe Leak Detection Label: SECONDARY CONTAINMENT / CONT ELEC MON
Piping Status Label: PLANNED FOR INSTALLATION
Overfill Protection Label: MECHANICAL & ELECTRICAL

SPILLS:

Event:
Name: MOUNT DESERT ISLAND HOSPITAL
Address: 10 WAYMAN LANE
City,State,Zip: BAR HARBOR, ME
Spill Number: B-606-1997
Inc Tank Code: Not reported
Inc Tank: Not reported
Removal Flag: Not reported
Ust Registered Flag: Not reported
Ast Inside Flag: Not reported
Create Date: 12/07/2001
Create By: SPILLS
Modify Date: 12/07/2001
Modify By: SPILLS
Report Status: FR
Report Status: Final Report
Actual Spill Datetime: Not reported
Actual Spill Date Unknown: True
Actual Spill Time Unknown: True
Number Wells At Risk: 0
Number Wells Impacted: 0
Dtree Completed Flag: False
MCD Value: 9030
Further Response Action: False
Spill Type Code: O
Spill Type: Oil Incident
Reporter Type Code: 2
Reporter Type: Subject/Spiller
Detection Method Code: L
Detection Method: Visual Product
Inc Location Code: CM
Inc Location: Business - Commercial
Inc Source Code: Not reported
Inc Source: Not reported
Spill Cause Code: 06
Spill Cause: Mechanical Failure - Piping/Hose
Material Disposal Info: sorbents material through Allwaste

**MOUNT DESERT ISLAND HOSPIAL (Continued)** **S109070955**

Click Here for SPILLS Document Search:

Change:
- Description: Report Created with Report Status = FR
- Date Change: 12/07/2001
- Changed By: SPILLS

Contact:
- Contact Type: Subject/Spiller
- Potential RP: False
- Name: Not reported
- Title: Not reported
- Company: MOUNT DESERT ISLAND HOSPITAL
- Address: 10 WAYMAN LANE
- City,State: BAR HARBOR,ME
- Country: Not reported
- Zipcode: 04609
- Phone/Ext: /
- Comments: Not reported

Primary Employee:
- Primary Employee: True
- Name: ROBERT S WHITTIER JR

File:
- Spill Id: B-606-1997
- Date Created: 01/30/1998
- Created By: SPILLS
- Date Modified: 03/03/2008
- Modified By: IMAGING
- File Num Sheets: 0
- Notes: Report scanned into the imaging system on 03-MAR-08.
- Reconcile Date: Not reported
- File Reconciled By: Not reported

Media Affected:
- Medium: Land

Log:
- Spill Void Flag: False
- Spill Office: Bangor
- Spill Off Sequence: 606
- Spill Year: 1997
- Create Date: 12/07/2001
- Created By: SPILLS
- Modify Date: 07/01/2002
- Modify By: EIBRANDA
- Log Spill Type: Oil Incident
- Log Spill Datetime: Not reported
- Spill Time Unk: True
- Spill Dt Unknown: True
- Log Rep Dt Tm: 10/20/1997
- Log Rep Prod Cd: 05
- Log Rep Prod: #5 FUEL OIL

**MOUNT DESERT ISLAND HOSPIAL (Continued)** **S109070955**

Log Emp Name: ROBERT S WHITTIER JR
Location: Not reported
Log Location Town: BAR HARBOR
Log Tank Involved: Unknown/Unspecified
Notes: Not reported

Material Recovered:
Material Recovered Type: MM
Material Recovered: Mixed Liquid Media
Material Amount: 40
Material Units: gals.
Material Amt Qualifier: ACTUAL

Recovery Method: Sorbents

Spill Point:

Product:
Product Code: #5 FUEL OIL
Product Other: Not reported
Product Amt: 100
Product Amt Unit: gals.
Product Amt Qualifier: ESTIMATE
Primary Product: False

AIRS:
Name: MOUNT DESERT ISLAND HOSPITAL
Address: 10 WAYMAN LN
City,State,Zip: BAR HARBOR, ME 04609
Facility ID: Not reported
Year: Not reported
NH3: Not reported
CO: Not reported
NO2: Not reported
PM10: Not reported
PM2.5: Not reported
SO2: Not reported
VOC: Not reported
VOC1: Not reported
Total Non_Methane Organic: Not reported
Mailing Address: Not reported
Mailing City,St,Zip: Not reported
Lat/Long: Not reported
SIC: Not reported
NAICS: Not reported
EDR ID: Not reported
Lead: Not reported
Permit Issued Date: 10/02/2023
Permit Expiration Date: 10/02/2033
Facility Category: Synthetic Minor
Lead: Not reported

TIER 2:
Name: MOUNT DESERT ISLAND HOSPIAL
Address: 10 WAYMAN LANE

**MOUNT DESERT ISLAND HOSPIAL (Continued)** **S109070955**

City,State,Zip: BAR HARBOR, ME 04609
Facility Mailing Address: Not reported
Facility Mailing City: Not reported
Facility Mailing State: Not reported
Facility Mailing Zip: Not reported
Facility Mailing Country: Not reported
Report Year: 2019
Submitted By: Scott Malone
Acute/Chronic: Not reported
Average Amount: Not reported
Record ID: Not reported
Facility Router Record ID: Not reported
Chemical Inventory Record ID: Not reported
Chemical Same As Last Year: T
Chronic: Not reported
CICAS: Not reported
CI EHS Chemical: Not reported
CI Last Modified: Not reported
MSDS Number For Chemical: Not reported
CI Notes: Not reported
Days On Site: Not reported
Entered Chemical Name: Not reported
Fire: Not reported
Gas: Not reported
Liquid: Not reported
Maximum Amount: Not reported
Maximum Amount Code: Not reported
Maximum Amount Container: Not reported
Mixture: Not reported
Pressure: Not reported
Pure: Not reported
Reactive: Not reported
Solid: Not reported
Date Signed: 2/13/2020
Date TierII Received: Not reported
Facility Dept: Not reported
Facility ID: FATR2019CHKWMZ0023NJ
Failed Validation: Not reported
Facility Date Modified: 02/13/2020
Facility Mail Address: Not reported
Mail City: Not reported
Mail State: Not reported
Mail Zip: Not reported
Mail Country: Not reported
Lat/Long Location Descr: Not reported
Lat/Long Method: Not reported
Notes: Not reported

Validation Report: Not reported
Latitude: 44.38445
Longitude: -68.20200

Name: MOUNT DESERT ISLAND HOSPITAL
Address: 10 WAYMAN LANE
City,State,Zip: BAR HARBOR, ME
Facility Mailing Address: P.O. Box 8
Facility Mailing City: Bar Harbor

**MOUNT DESERT ISLAND HOSPIAL (Continued)** **S109070955**

Facility Mailing State: ME
Facility Mailing Zip: 04609
Facility Mailing Country: USA
Report Year: 2014
Submitted By: Scott E. Malone
Acute/Chronic: Not reported
Average Amount: Not reported
Record ID: Not reported
Facility Router Record ID: Not reported
Chemical Inventory Record ID: Not reported
Chemical Same As Last Year: Not reported
Chronic: Not reported
CICAS: Not reported
CI EHS Chemical: Not reported
CI Last Modified: Not reported
MSDS Number For Chemical: Not reported
CI Notes: Not reported
Days On Site: Not reported
Entered Chemical Name: Not reported
Fire: Not reported
Gas: Not reported
Liquid: Not reported
Maximum Amount: Not reported
Maximum Amount Code: Not reported
Maximum Amount Container: Not reported
Mixture: Not reported
Pressure: Not reported
Pure: Not reported
Reactive: Not reported
Solid: Not reported
Date Signed: 2/4/2015
Date TierII Received: Not reported
Facility Dept: Not reported
Facility ID: FATR201496PEDV002U1H
Failed Validation: Not reported
Facility Date Modified: 11/10/2015
Facility Mail Address: Not reported
Mail City: Not reported
Mail State: Not reported
Mail Zip: Not reported
Mail Country: Not reported
Lat/Long Location Descr: Not reported
Lat/Long Method: Not reported
Notes: Not reported

Validation Report: Not reported
Latitude: 44.22999
Longitude: -68.12000

Name: MOUNT DESERT ISLAND HOSPIAL
Address: 10 WAYMAN LANE
City,State,Zip: BAR HARBOR, ME 04609
Facility Mailing Address: PO BOX 8
Facility Mailing City: BAR HARBOR
Facility Mailing State: ME
Facility Mailing Zip: 04609
Facility Mailing Country: USA

**MOUNT DESERT ISLAND HOSPIAL (Continued)** **S109070955**

| | |
|---|---|
| Report Year: | 2022 |
| Submitted By: | Not reported |
| Acute/Chronic: | Not reported |
| Average Amount: | Not reported |
| Record ID: | Not reported |
| Facility Router Record ID: | Not reported |
| Chemical Inventory Record ID: | Not reported |
| Chemical Same As Last Year: | true |
| Chronic: | Not reported |
| CICAS: | Not reported |
| CI EHS Chemical: | Not reported |
| CI Last Modified: | Not reported |
| MSDS Number For Chemical: | Not reported |
| CI Notes: | Not reported |
| Days On Site: | Not reported |
| Entered Chemical Name: | Not reported |
| Fire: | Not reported |
| Gas: | Not reported |
| Liquid: | Not reported |
| Maximum Amount: | Not reported |
| Maximum Amount Code: | Not reported |
| Maximum Amount Container: | Not reported |
| Mixture: | Not reported |
| Pressure: | Not reported |
| Pure: | Not reported |
| Reactive: | Not reported |
| Solid: | Not reported |
| Date Signed: | 2023-01-27 |
| Date TierII Received: | Not reported |
| Facility Dept: | Not reported |
| Facility ID: | FATR2022CHKWMZ0023NJ |
| Failed Validation: | Not reported |
| Facility Date Modified: | 01/27/2023 |
| Facility Mail Address: | Not reported |
| Mail City: | Not reported |
| Mail State: | Not reported |
| Mail Zip: | Not reported |
| Mail Country: | Not reported |
| Lat/Long Location Descr: | Not reported |
| Lat/Long Method: | Not reported |
| Notes: | Not reported |
| Validation Report: | Not reported |
| Latitude: | 44.38459 |
| Longitude: | -68.20206 |
| Name: | MOUNT DESERT ISLAND HOSPIAL |
| Address: | 10 WAYMAN LANE |
| City,State,Zip: | BAR HARBOR, ME 04609 |
| Facility Mailing Address: | PO BOX 8 |
| Facility Mailing City: | BAR HARBOR |
| Facility Mailing State: | ME |
| Facility Mailing Zip: | 04609 |
| Facility Mailing Country: | USA |
| Report Year: | 2023 |
| Submitted By: | Not reported |
| Acute/Chronic: | Not reported |

**MOUNT DESERT ISLAND HOSPIAL (Continued)** **S109070955**

Average Amount: Not reported
Record ID: Not reported
Facility Router Record ID: Not reported
Chemical Inventory Record ID: Not reported
Chemical Same As Last Year: true
Chronic: Not reported
CICAS: Not reported
CI EHS Chemical: Not reported
CI Last Modified: Not reported
MSDS Number For Chemical: Not reported
CI Notes: Not reported
Days On Site: Not reported
Entered Chemical Name: Not reported
Fire: Not reported
Gas: Not reported
Liquid: Not reported
Maximum Amount: Not reported
Maximum Amount Code: Not reported
Maximum Amount Container: Not reported
Mixture: Not reported
Pressure: Not reported
Pure: Not reported
Reactive: Not reported
Solid: Not reported
Date Signed: 2024-02-14
Date TierII Received: Not reported
Facility Dept: Not reported
Facility ID: FATR2023CHKWMZ0023NJ
Failed Validation: Not reported
Facility Date Modified: 02/14/2024
Facility Mail Address: Not reported
Mail City: Not reported
Mail State: Not reported
Mail Zip: Not reported
Mail Country: Not reported
Lat/Long Location Descr: Not reported
Lat/Long Method: Not reported
Notes: Not reported

Validation Report: Not reported
Latitude: 44.38459
Longitude: -68.20206

Name: MOUNT DESERT ISLAND HOSPITAL
Address: 10 WAYMAN LANE
City,State,Zip: BAR HARBOR, ME
Facility Mailing Address: 10 Wayman Lane, PO Box 8
Facility Mailing City: Bar Harbor
Facility Mailing State: ME
Facility Mailing Zip: 04609-0008
Facility Mailing Country: USA
Report Year: 2009
Submitted By: Greg M. Corrow
Acute/Chronic: Not reported
Average Amount: Not reported
Record ID: Not reported
Facility Router Record ID: Not reported

**MOUNT DESERT ISLAND HOSPIAL (Continued)** **S109070955**

Chemical Inventory Record ID: Not reported
Chemical Same As Last Year: T
Chronic: Not reported
CICAS: Not reported
CI EHS Chemical: Not reported
CI Last Modified: Not reported
MSDS Number For Chemical: Not reported
CI Notes: Not reported
Days On Site: Not reported
Entered Chemical Name: Not reported
Fire: Not reported
Gas: Not reported
Liquid: Not reported
Maximum Amount: Not reported
Maximum Amount Code: Not reported
Maximum Amount Container: Not reported
Mixture: Not reported
Pressure: Not reported
Pure: Not reported
Reactive: Not reported
Solid: Not reported
Date Signed: 3/30/2010
Date TierII Received: Not reported
Facility Dept: Physical Plant Services
Facility ID: FATR200973WCUZ0020MJ
Failed Validation: Not reported
Facility Date Modified: 6/1/2010
Facility Mail Address: Not reported
Mail City: Not reported
Mail State: Not reported
Mail Zip: Not reported
Mail Country: Not reported
Lat/Long Location Descr: Not reported
Lat/Long Method: Not reported
Notes: Not reported

Validation Report: This facility passed all validation checks.
Latitude: Not reported
Longitude: Not reported

Name: MOUNT DESERT ISLAND HOSPITAL
Address: 10 WAYMAN LANE
City,State,Zip: BAR HARBOR, ME
Facility Mailing Address: Not reported
Facility Mailing City: Not reported
Facility Mailing State: Not reported
Facility Mailing Zip: Not reported
Facility Mailing Country: Not reported
Report Year: 2007
Submitted By: Not reported
Acute/Chronic: Not reported
Average Amount: Not reported
Record ID: Not reported
Facility Router Record ID: Not reported
Chemical Inventory Record ID: Not reported
Chemical Same As Last Year: Not reported
Chronic: Not reported

**MOUNT DESERT ISLAND HOSPIAL (Continued)** **S109070955**

CICAS: Not reported
CI EHS Chemical: Not reported
CI Last Modified: Not reported
MSDS Number For Chemical: Not reported
CI Notes: Not reported
Days On Site: Not reported
Entered Chemical Name: Not reported
Fire: Not reported
Gas: Not reported
Liquid: Not reported
Maximum Amount: Not reported
Maximum Amount Code: Not reported
Maximum Amount Container: Not reported
Mixture: Not reported
Pressure: Not reported
Pure: Not reported
Reactive: Not reported
Solid: Not reported
Date Signed: Not reported
Date TierII Received: Not reported
Facility Dept: Not reported
Facility ID: FATR200750X1SN002GZ9
Failed Validation: Not reported
Facility Date Modified: Not reported
Facility Mail Address: 10 Waymaen Lane, PO Box 8
Mail City: Bar Harbor
Mail State: ME
Mail Zip: Not reported
Mail Country: USA
Lat/Long Location Descr: Not reported
Lat/Long Method: Not reported
Notes: Not reported

Validation Report: Not reported
Latitude: Not reported
Longitude: Not reported

Name: MOUNT DESERT ISLAND HOSPITAL
Address: 10 WAYMAN LANE
City,State,Zip: BAR HARBOR, ME 04609
Facility Mailing Address: Not reported
Facility Mailing City: Not reported
Facility Mailing State: Not reported
Facility Mailing Zip: Not reported
Facility Mailing Country: Not reported
Report Year: 2016
Submitted By: Scott Malone
Acute/Chronic: Not reported
Average Amount: Not reported
Record ID: Not reported
Facility Router Record ID: Not reported
Chemical Inventory Record ID: Not reported
Chemical Same As Last Year: T
Chronic: Not reported
CICAS: Not reported
CI EHS Chemical: Not reported
CI Last Modified: Not reported

**MOUNT DESERT ISLAND HOSPIAL (Continued)** **S109070955**

MSDS Number For Chemical: Not reported
CI Notes: Not reported
Days On Site: Not reported
Entered Chemical Name: Not reported
Fire: Not reported
Gas: Not reported
Liquid: Not reported
Maximum Amount: Not reported
Maximum Amount Code: Not reported
Maximum Amount Container: Not reported
Mixture: Not reported
Pressure: Not reported
Pure: Not reported
Reactive: Not reported
Solid: Not reported
Date Signed: 1/11/2017
Date TierII Received: Not reported
Facility Dept: Not reported
Facility ID: FATR2016BU681T00272Z
Failed Validation: Not reported
Facility Date Modified: 08/28/2017
Facility Mail Address: Not reported
Mail City: Not reported
Mail State: Not reported
Mail Zip: Not reported
Mail Country: Not reported
Lat/Long Location Descr: Not reported
Lat/Long Method: Not reported
Notes: Not reported

Validation Report: Not reported
Latitude: 44.22999
Longitude: -68.12000

Name: MOUNT DESERT ISLAND HOSPIAL
Address: 10 WAYMAN LANE
City,State,Zip: BAR HARBOR, ME 04609
Facility Mailing Address: Not reported
Facility Mailing City: Not reported
Facility Mailing State: Not reported
Facility Mailing Zip: Not reported
Facility Mailing Country: Not reported
Report Year: 2017
Submitted By: Scott Malone
Acute/Chronic: Not reported
Average Amount: Not reported
Record ID: Not reported
Facility Router Record ID: Not reported
Chemical Inventory Record ID: Not reported
Chemical Same As Last Year: T
Chronic: Not reported
CICAS: Not reported
CI EHS Chemical: Not reported
CI Last Modified: Not reported
MSDS Number For Chemical: Not reported
CI Notes: Not reported
Days On Site: Not reported

**MOUNT DESERT ISLAND HOSPIAL (Continued)** **S109070955**

Entered Chemical Name: Not reported
Fire: Not reported
Gas: Not reported
Liquid: Not reported
Maximum Amount: Not reported
Maximum Amount Code: Not reported
Maximum Amount Container: Not reported
Mixture: Not reported
Pressure: Not reported
Pure: Not reported
Reactive: Not reported
Solid: Not reported
Date Signed: 1/8/2018
Date TierII Received: Not reported
Facility Dept: Not reported
Facility ID: FATR2017CHKWMZ0023NJ
Failed Validation: Not reported
Facility Date Modified: 09/13/2018
Facility Mail Address: Not reported
Mail City: Not reported
Mail State: Not reported
Mail Zip: Not reported
Mail Country: Not reported
Lat/Long Location Descr: Not reported
Lat/Long Method: Not reported
Notes: Not reported

Validation Report: Not reported
Latitude: 44.22999
Longitude: -68.12000

Name: MOUNT DESERT ISLAND HOSPITAL
Address: 10 WAYMAN LANE
City,State,Zip: BAR HARBOR, ME
Facility Mailing Address: 10 Wayman Lane, PO Box 8
Facility Mailing City: Bar Harbor
Facility Mailing State: ME
Facility Mailing Zip: 04609-0008
Facility Mailing Country: USA
Report Year: 2010
Submitted By: Greg M. Corrow
Acute/Chronic: Not reported
Average Amount: Not reported
Record ID: Not reported
Facility Router Record ID: Not reported
Chemical Inventory Record ID: Not reported
Chemical Same As Last Year: T
Chronic: Not reported
CICAS: Not reported
CI EHS Chemical: Not reported
CI Last Modified: Not reported
MSDS Number For Chemical: Not reported
CI Notes: Not reported
Days On Site: Not reported
Entered Chemical Name: Not reported
Fire: Not reported
Gas: Not reported

**MOUNT DESERT ISLAND HOSPIAL (Continued)** **S109070955**

Liquid: Not reported
Maximum Amount: Not reported
Maximum Amount Code: Not reported
Maximum Amount Container: Not reported
Mixture: Not reported
Pressure: Not reported
Pure: Not reported
Reactive: Not reported
Solid: Not reported
Date Signed: 5/9/2011
Date TierII Received: Not reported
Facility Dept: Physical Plant Services
Facility ID: FATR201073WCUZ0020MJ
Failed Validation: Not reported
Facility Date Modified: 09/12/2011
Facility Mail Address: Not reported
Mail City: Not reported
Mail State: Not reported
Mail Zip: Not reported
Mail Country: Not reported
Lat/Long Location Descr: Not reported
Lat/Long Method: Not reported
Notes: Not reported

Validation Report: Not reported
Latitude: Not reported
Longitude: Not reported

Name: MOUNT DESERT ISLAND HOSPITAL
Address: 10 WAYMAN LANE, PO BOX 8
City,State,Zip: BAR HARBOR, ME
Facility Mailing Address: 10 Wayman Lane, PO Box 8
Facility Mailing City: Bar Harbor
Facility Mailing State: ME
Facility Mailing Zip: 04609
Facility Mailing Country: USA
Report Year: 2011
Submitted By: Greg M. Corrow
Acute/Chronic: Not reported
Average Amount: Not reported
Record ID: Not reported
Facility Router Record ID: Not reported
Chemical Inventory Record ID: Not reported
Chemical Same As Last Year: T
Chronic: Not reported
CICAS: Not reported
CI EHS Chemical: Not reported
CI Last Modified: Not reported
MSDS Number For Chemical: Not reported
CI Notes: Not reported
Days On Site: Not reported
Entered Chemical Name: Not reported
Fire: Not reported
Gas: Not reported
Liquid: Not reported
Maximum Amount: Not reported
Maximum Amount Code: Not reported

**MOUNT DESERT ISLAND HOSPIAL (Continued)** **S109070955**

Maximum Amount Container: Not reported
Mixture: Not reported
Pressure: Not reported
Pure: Not reported
Reactive: Not reported
Solid: Not reported
Date Signed: 3/29/2012
Date TierII Received: Not reported
Facility Dept: Plant Services
Facility ID: FATR20118H3603002D5L
Failed Validation: Not reported
Facility Date Modified: 11/02/2012
Facility Mail Address: Not reported
Mail City: Not reported
Mail State: Not reported
Mail Zip: Not reported
Mail Country: Not reported
Lat/Long Location Descr: OT - Other
Lat/Long Method: 10 Wayman Lane
Notes: Not reported

Validation Report: Not reported
Latitude: 44.22999
Longitude: 68.120000

Name: MOUNT DESERT ISLAND HOSPIAL
Address: 10 WAYMAN LANE
City,State,Zip: BAR HARBOR, ME 04609
Facility Mailing Address: Not reported
Facility Mailing City: Not reported
Facility Mailing State: Not reported
Facility Mailing Zip: Not reported
Facility Mailing Country: Not reported
Report Year: 2018
Submitted By: Scott Malone
Acute/Chronic: Not reported
Average Amount: Not reported
Record ID: Not reported
Facility Router Record ID: Not reported
Chemical Inventory Record ID: Not reported
Chemical Same As Last Year: T
Chronic: Not reported
CICAS: Not reported
CI EHS Chemical: Not reported
CI Last Modified: Not reported
MSDS Number For Chemical: Not reported
CI Notes: Not reported
Days On Site: Not reported
Entered Chemical Name: Not reported
Fire: Not reported
Gas: Not reported
Liquid: Not reported
Maximum Amount: Not reported
Maximum Amount Code: Not reported
Maximum Amount Container: Not reported
Mixture: Not reported
Pressure: Not reported

**MOUNT DESERT ISLAND HOSPIAL (Continued)** **S109070955**

| | |
|---|---|
| Pure: | Not reported |
| Reactive: | Not reported |
| Solid: | Not reported |
| Date Signed: | 1/17/2019 |
| Date TierII Received: | Not reported |
| Facility Dept: | Not reported |
| Facility ID: | FATR2018CHKWMZ0023NJ |
| Failed Validation: | Not reported |
| Facility Date Modified: | 07/30/2019 |
| Facility Mail Address: | Not reported |
| Mail City: | Not reported |
| Mail State: | Not reported |
| Mail Zip: | Not reported |
| Mail Country: | Not reported |
| Lat/Long Location Descr: | Not reported |
| Lat/Long Method: | Not reported |
| Notes: | Not reported |
| Validation Report: | Not reported |
| Latitude: | 44.22999 |
| Longitude: | -68.12000 |

---

**A4** **MT DESERT ISLAND HOSPITAL** **UST FINDER** **1028416506**
**Target** **WAYMAN LANE** **N/A**
**Property** **BAR HARBOR, ME -**

**Site 4 of 6 in cluster A**

**Actual:** **46 ft.**

***Client Plot***

UST FINDER:

| | |
|---|---|
| Object ID: | 627993 |
| Facility ID: | ME14610 |
| Name: | MT DESERT ISLAND HOSPITAL |
| Address: | WAYMAN LANE |
| City,State,Zip: | BAR HARBOR, ME |
| Address Match Type: | StreetName |
| Open USTs: | 0 |
| Closed USTs: | 1 |
| TOS USTs: | 0 |
| Population 1500ft: | Not reported |
| Private Wells 1500ft: | Not reported |
| Within 100yr Floodplain: | Not reported |
| Land Use: | Not reported |
| Within SPA: | Not reported |
| SPA PWS Facility ID: | Not reported |
| SPA Water Type: | Not reported |
| SPA Facility Type: | Not reported |
| SPA HUC12: | Not reported |
| Within WHPA: | Not reported |
| WHPA PWS Facility ID: | Not reported |
| WHPA Water Type: | Not reported |
| WHPA Facility Type: | Not reported |
| WHPA HUC12: | Not reported |
| Facility Status: | Closed UST(s) |
| Date of Last Inspection: | Not reported |
| EPA Region: | 1 |
| Tribe: | Not reported |
| Coordinate Source: | Geocode |
| X Coord: | -68.200143 |

**MT DESERT ISLAND HOSPITAL (Continued)** **1028416506**

Y Coord: 44.384732
Latitude: 44.384732
Longitude: -68.200143

UST FINDER:
Object ID: 678577
Facility ID: ME14610
Tank ID: ME14610_2
Tank Status: Closed
Installation Date: 1982/09/01 16:00:00+00
Removal Date: 1991/09/01 15:59:59+00
Tank Capacity: 500
Substances: DIESEL
Tank Wall Type: Not reported

---

**5** **MEDICAL ASSOC BUILDING** **UST** **U000236735**
**Target Property** **17 HANCOCK ST** **N/A**
**BAR HARBOR, ME**

**Actual: 46 ft.**

UST:
Name: MEDICAL ASSOC BUILDING
Address: 17 HANCOCK ST
City: BAR HARBOR
Facility ID: 14611
Facility Location2: BAR HARBOR
Facility Code: COMMERCIAL
Fed Reg Ind: No
Owner Name: MT DESERT ISLAND HOSPITAL
Owner Contact: Not reported
Owner Delivery Address: PO BOX 8
Owner City/State/Zip: BAR HARBOR, ME 04609 0008
Owner Telephone: 2072885081
Operator Contact: Not reported
On Aquifer: No
On Aquifer Label: Not reported
Near Public Water: No
Near Public Water Label: Not reported
Near Private Water: Yes
Near Private Water Label: NEAR PRIVATE WATER
Near Other Water: No
Nearby Water Other Owner Label: Not reported
Latitude: Not reported
Longitude: Not reported
Owner/Operator Name: MEDICAL ASSOCIATE BUILDING
Owner/Operator Address: 17 HANCOCK ST
Owner/Operator City,St,Zip: BAR HARBOR, ME 04609
Owner/Operator Phone: 2072885630

Tank Number: 1
**Tank Status:** **REMOVED**
Tank Status Label: REMOVED
Tank Status Date: 01-SEP-91
**Tank Sub Status:** **Not reported**
Tank Sub Status Label: Not reported
Installation Date: 01-SEP-82
Product Type: #2 FUEL OIL
Tank Volume in Gallons: 500

**MEDICAL ASSOC BUILDING (Continued)** **U000236735**

Tank Above/Below: BELOWGROUND
Tank Material: STEEL - BARE OR ASPHALT COATED.
Reg Date: 22-DEC-87
Tank Leak Detection Label: UNKNOWN
Chamber ID: 1
Chamber Pump Type Label: UNKNOWN
Chamber Pump Type Desc: UNKNOWN
**Pipe Status: REMOVED**
Pipe Status Date: 01-SEP-91
Pipe Date Installed: Not reported
Pipe Material Label: GALVANIZED STEEL
Pipe Status Label: REMOVED
Pipe Leak Detection: UNKNOWN
Pipe Leak Detection Label: UNKNOWN
Overfill: UNKNOWN
Overfill Protection Label: UNKNOWN

---

**A6** **MT DESERT ISLAND HOSPITAL** **UST** **U003052977**
**Target** **10 WAYMAN LANE** **N/A**
**Property** **BAR HARBOR, ME**

**Site 5 of 6 in cluster A**

**Actual:** **46 ft.**

UST:
Name: MT DESERT ISLAND HOSPITAL
Address: 10 WAYMAN LANE
City: BAR HARBOR
Facility ID: 14610
Facility Location2: BAR HARBOR
Facility Code: PUBLIC FACILITY
Fed Reg Ind: No
Owner Name: MT DESERT ISLAND HOSPITAL
Owner Contact: Not reported
Owner Delivery Address: PO BOX 8
Owner City/State/Zip: BAR HARBOR, ME 04609 0008
Owner Telephone: 2072885081
Operator Contact: Not reported
On Aquifer: No
On Aquifer Label: Not reported
Near Public Water: No
Near Public Water Label: Not reported
Near Private Water: No
Near Private Water Label: Not reported
Near Other Water: No
Nearby Water Other Owner Label: Not reported
Latitude: Not reported
Longitude: Not reported
Owner/Operator Name: MT DESERT ISLAND HOSPITAL
Owner/Operator Address: PO BOX 8
Owner/Operator City,St,Zip: BAR HARBOR, ME 04609
Owner/Operator Phone: 2072885081

Tank Number: 1
**Tank Status: REMOVED**
Tank Status Label: REMOVED
Tank Status Date: 01-SEP-91
**Tank Sub Status: Not reported**
Tank Sub Status Label: Not reported

**MT DESERT ISLAND HOSPITAL (Continued)** **U003052977**

Installation Date: 01-JUL-61
Product Type: #5 FUEL OIL
Tank Volume in Gallons: 10000
Tank Above/Below: BELOWGROUND
Tank Material: STEEL - BARE OR ASPHALT COATED.
Reg Date: 22-DEC-87
Tank Leak Detection Label: UNKNOWN
Chamber ID: 1
Chamber Pump Type Label: UNKNOWN
Chamber Pump Type Desc: UNKNOWN
**Pipe Status:** **REMOVED**
Pipe Status Date: 01-SEP-91
Pipe Date Installed: Not reported
Pipe Material Label: GALVANIZED STEEL
Pipe Status Label: REMOVED
Pipe Leak Detection: UNKNOWN
Pipe Leak Detection Label: UNKNOWN
Overfill: UNKNOWN
Overfill Protection Label: UNKNOWN

Tank Number: 2
**Tank Status:** **REMOVED**
Tank Status Label: REMOVED
Tank Status Date: 01-SEP-91
**Tank Sub Status:** **Not reported**
Tank Sub Status Label: Not reported
Installation Date: 01-SEP-82
Product Type: DIESEL
Tank Volume in Gallons: 500
Tank Above/Below: BELOWGROUND
Tank Material: STEEL - BARE OR ASPHALT COATED.
Reg Date: 22-DEC-87
Tank Leak Detection Label: UNKNOWN
Chamber ID: 1
Chamber Pump Type Label: UNKNOWN
Chamber Pump Type Desc: UNKNOWN
**Pipe Status:** **REMOVED**
Pipe Status Date: 01-SEP-91
Pipe Date Installed: Not reported
Pipe Material Label: GALVANIZED STEEL
Pipe Status Label: REMOVED
Pipe Leak Detection: UNKNOWN
Pipe Leak Detection Label: UNKNOWN
Overfill: UNKNOWN
Overfill Protection Label: UNKNOWN

Tank Number: 3
**Tank Status:** **ACTIVE**
Tank Status Label: ACTIVE
Tank Status Date: 01-SEP-91
**Tank Sub Status:** **Not reported**
Tank Sub Status Label: Not reported
Installation Date: 01-SEP-91
Product Type: #2 FUEL OIL
Tank Volume in Gallons: 10000

**MT DESERT ISLAND HOSPITAL (Continued)** **U003052977**

Tank Above/Below: BELOWGROUND
Tank Material: DOUBLE-WALLED CP STEEL
Reg Date: 22-DEC-87
Tank Leak Detection Label: SECONDARY CONTAINMENT / CONT ELEC MON
Chamber ID: 1
Chamber Pump Type Label: SUCTION & RETURN
Chamber Pump Type Desc: SUCTION & RETURN
**Pipe Status: ACTIVE**
Pipe Status Date: 01-SEP-91
Pipe Date Installed: 09/01/1991
Pipe Material Label: STEEL WITH SECONDARY CONTAINMENT.
Pipe Status Label: ACTIVE
Pipe Leak Detection: SEC_CONT_CONTIN_ELEC_MON
Pipe Leak Detection Label: SECONDARY CONTAINMENT / CONT ELEC MON
Overfill: ELECTRONIC
Overfill Protection Label: ELECTRONIC

Tank Number: 4
**Tank Status: PLANNED**
Tank Status Label: PLANNED FOR INSTALLATION
Tank Status Date: 02-JUL-18
**Tank Sub Status: Not reported**
Tank Sub Status Label: Not reported
Installation Date: 02-JUL-18
Product Type: DIESEL
Tank Volume in Gallons: 8000
Tank Above/Below: ABOVEGROUND
Tank Material: STEEL - BARE OR ASPHALT COATED.
Reg Date: 22-DEC-87
Tank Leak Detection Label: AUTOMATIC TANK GAUGE
Chamber ID: 1
Chamber Pump Type Label: SUCTION
Chamber Pump Type Desc: SUCTION
**Pipe Status: PLANNED**
Pipe Status Date: 02-JUL-18
Pipe Date Installed: 07/02/2018
Pipe Material Label: STEEL - BARE OR ASPHALT COATED.
Pipe Status Label: PLANNED FOR INSTALLATION
Pipe Leak Detection: SEC_CONT_CONTIN_ELEC_MON
Pipe Leak Detection Label: SECONDARY CONTAINMENT / CONT ELEC MON
Overfill: MECH_ELEC
Overfill Protection Label: MECHANICAL & ELECTRICAL

Tank Number: 5
**Tank Status: PLANNED**
Tank Status Label: PLANNED FOR INSTALLATION
Tank Status Date: 02-JUL-18
**Tank Sub Status: Not reported**
Tank Sub Status Label: Not reported
Installation Date: 02-JUL-18
Product Type: DIESEL
Tank Volume in Gallons: 150
Tank Above/Below: ABOVEGROUND
Tank Material: STEEL - BARE OR ASPHALT COATED.
Reg Date: 22-DEC-87

**MT DESERT ISLAND HOSPITAL (Continued)** **U003052977**

Tank Leak Detection Label: SECONDARY CONTAINMENT / CONT ELEC MON
Chamber ID: 1
Chamber Pump Type Label: SUCTION
Chamber Pump Type Desc: SUCTION
**Pipe Status: PLANNED**
Pipe Status Date: 02-JUL-18
Pipe Date Installed: 07/02/2018
Pipe Material Label: STEEL - BARE OR ASPHALT COATED.
Pipe Status Label: PLANNED FOR INSTALLATION
Pipe Leak Detection: SEC_CONT_CONTIN_ELEC_MON
Pipe Leak Detection Label: SECONDARY CONTAINMENT / CONT ELEC MON
Overfill: MECH_ELEC
Overfill Protection Label: MECHANICAL & ELECTRICAL

---

**A7 Target Property** **MOUNT DESERT ISLAND HOSPITAL**
**10 WAYMAN LANE, PO BOX8**
**BAR HARBOR, ME**

**TIER 2** **S113903372** **N/A**

**Site 6 of 6 in cluster A**

**Actual: 46 ft.**

TIER 2:
Name: MOUNT DESERT ISLAND HOSPITAL
Address: 10 WAYMAN LANE, PO BOX8
City,State,Zip: BAR HARBOR, ME
Facility Mailing Address: P.O. Box 8
Facility Mailing City: Bar Harbor
Facility Mailing State: ME
Facility Mailing Zip: 04609
Facility Mailing Country: USA
Report Year: 2012
Submitted By: Greg M. Corrow
Acute/Chronic: Not reported
Average Amount: Not reported
Record ID: Not reported
Facility Router Record ID: Not reported
Chemical Inventory Record ID: Not reported
Chemical Same As Last Year: T
Chronic: Not reported
CICAS: Not reported
CI EHS Chemical: Not reported
CI Last Modified: Not reported
MSDS Number For Chemical: Not reported
CI Notes: Not reported
Days On Site: Not reported
Entered Chemical Name: Not reported
Fire: Not reported
Gas: Not reported
Liquid: Not reported
Maximum Amount: Not reported
Maximum Amount Code: Not reported
Maximum Amount Container: Not reported
Mixture: Not reported
Pressure: Not reported
Pure: Not reported
Reactive: Not reported
Solid: Not reported
Date Signed: 3/29/2013
Date TierII Received: Not reported

**MOUNT DESERT ISLAND HOSPITAL (Continued)** **S113903372**

Facility Dept: Not reported
Facility ID: FATR201296PEDV002U1H
Failed Validation: Not reported
Facility Date Modified: 08/14/2013
Facility Mail Address: Not reported
Mail City: Not reported
Mail State: Not reported
Mail Zip: Not reported
Mail Country: Not reported
Lat/Long Location Descr: OT - Other
Lat/Long Method: G0 - GPS (Other)
Notes: Not reported

Validation Report: Not reported
Latitude: 44.22999
Longitude: 68.120000

---

**B8** **JORDAN EVERETT G INCORPORATED** **EDR Hist Auto** **1021010394**
**West** **288 MAIN ST** **N/A**
**< 1/8** **BAR HARBOR, ME 04609**
**0.002 mi.**
**9 ft.** **Site 1 of 8 in cluster B**

**Relative:** EDR Hist Auto:
**Higher**

**Actual:** Year: Name: / Type:
**50 ft.** 1989: JORDAN EVERETT G INCORPORATED / Plumbing Contractors
1990: JORDAN EVERETT G INCORPORATED / Plumbing Contractors
***Client Plot*** 1991: JORDAN EVERETT G INCORPORATED / Plumbing Contractors
1992: JORDAN EVERETT G INCORPORATED / Plumbing Contractors

---

**C9** **FIRST EXPRESS** **UST FINDER** **1028417541**
**SW** **312 MAIN ST** **N/A**
**< 1/8** **BAR HARBOR, ME**
**0.006 mi.**
**31 ft.** **Site 1 of 10 in cluster C**

**Relative:** UST FINDER:
**Higher**
Object ID: 627992
**Actual:** Facility ID: ME19505
**46 ft.** Name: FIRST EXPRESS
Address: 312 MAIN ST
***Client Plot*** City,State,Zip: BAR HARBOR, ME
Address Match Type: PointAddress
Open USTs: 0
Closed USTs: 1
TOS USTs: 0
Population 1500ft: 737
Private Wells 1500ft: 33
Within 100yr Floodplain: No
Land Use: Developed, Medium Intensity
Within SPA: No
SPA PWS Facility ID: Not reported
SPA Water Type: Not reported
SPA Facility Type: Not reported
SPA HUC12: Not reported

**FIRST EXPRESS (Continued)** **1028417541**

Within WHPA: No
WHPA PWS Facility ID: Not reported
WHPA Water Type: Not reported
WHPA Facility Type: Not reported
WHPA HUC12: Not reported
Facility Status: Closed UST(s)
Date of Last Inspection: Not reported
EPA Region: 1
Tribe: Not reported
Coordinate Source: Geocode
X Coord: -68.2033979999999
Y Coord: 44.384353
Latitude: 44.384353
Longitude: -68.203398

UST FINDER:
Object ID: 675129
Facility ID: ME19505
Tank ID: ME19505_2
Tank Status: Closed
Installation Date: 1969/10/01 16:00:01+00
Removal Date: 1996/12/30 15:59:59+00
Tank Capacity: 1000
Substances: UNLEADED GASOLINE
Tank Wall Type: Not reported

---

**C10** **FIRST EXPRESS** **LUST** **S104222269**
**SW** **312 MAIN STREET** **N/A**
**< 1/8** **BAR HARBOR, ME**
**0.006 mi.**
**31 ft.** **Site 2 of 10 in cluster C**

**Relative: Higher**
**Actual: 46 ft.**
***Client Plot***

LUST:

Event:
Name: FIRST EXPRESS
Address: 312 MAIN STREET
City,State,Zip: BAR HARBOR, ME
Spill Number: B-704-1996
Spill Cause: Overfill
Spill Type: Oil Incident
Inc Tank: Underground Tank(s) Involved
Removal Flag: False
UST Registered Flag: True
MCD Value: 9030
Create Date: 12/07/2001
Create By: SPILLS
Modify Date: 12/07/2001
Modify By: SPILLS
Report Status: Final Report
Actual Spill Datetime: Not reported
Actual Spill Date Unknown: True
Number Wells At Risk: 0
Number Wells Impacted: 0
Dtree Completed Flag: False
Further Response Action: False
Reporter Type: Contractor/Consultant
Detection Method: Tank and/or Piping Removal

**FIRST EXPRESS (Continued)** **S104222269**

Inc Location: Business - Commercial
Inc Source: Not reported
Material Disposal Info: Minor contam around tank - remained on site.

Click Here for LUST Document Search:

Change:
Description: Report Created with Report Status = FR
Date Change: 12/07/2001
Changed By: SPILLS

Contact:
Contact Type: Subject/Spiller
Potential RP: False
Name: DENNIS JENKINS
Title: Not reported
Company: Not reported
Address: PO BOX 6
City,State: BAR HARBOR,ME
Country: Not reported
Zipcode: 04609
Phone/Ext: /
Comments: Not reported

Primary Employee:
Primary Employee: True
Name: ROBERT RANDALL

File:
Spill Id: B-704-1996
Date Created: 03/18/1997
Created By: SPILLS
Date Modified: 03/05/2007
Modified By: IMAGING
File Num Sheets: 0
Notes: Report scanned into the imaging system on 05-MAR-07.
Reconcile Date: Not reported
File Reconciled By: Not reported

Media Affected:
Medium: Land

Log:
Spill Void Flag: False
Spill Office: Bangor
Spill Off Sequence: 704
Spill Year: 1996
Create Date: 12/07/2001
Created By: SPILLS
Modify Date: 12/07/2001
Modify By: SPILLS
Log Spill Type: Oil Incident
Log Spill Datetime: Not reported
Spill Time Unk: True
Spill Dt Unknown: True

**FIRST EXPRESS (Continued)** **S104222269**

Log Rep Dt Tm: 12/30/1996
Log Rep Prod Cd: 20
Log Rep Prod: GASOLINE UNSPECIFIED
Log Emp Name: ROBERT RANDALL
Location: Not reported
Log Location Town: BAR HARBOR
Log Tank Involved: Underground Tank(s) Involved
Notes: Not reported

Material Recovered:
Material Recovered Type: Not reported
Material Recovered: Not reported
Material Amount: Not reported
Material Units: Not reported
Material Amt Qualifier: Not reported

Recovery Method: None

Spill Point:
Date Reported: 12/30/1996
Notes: Not reported
Product: GASOLINE UNSPECIFIED
Product Notes: Not reported
Latitude: 44.384496
Longitude: -68.203411

Product:
Product Code: GASOLINE UNSPECIFIED
Product Other: Not reported
Product Amt: Not reported
Product Amt Unit: gals.
Product Amt Qualifier: UNKNOWN
Primary Product: False

---

**C11** **FIRST EXPRESS** **UST** **U003149286**
**SW** **312 MAIN ST** **N/A**
**< 1/8** **BAR HARBOR, ME**
**0.006 mi.**
**31 ft.** **Site 3 of 10 in cluster C**

**Relative:**
**Higher**

**Actual:**
**46 ft.**

***Client Plot***

UST:
Name: FIRST EXPRESS
Address: 312 MAIN ST
City: BAR HARBOR
Facility ID: 19505
Facility Location2: BAR HARBOR
Facility Code: COMMERCIAL
Fed Reg Ind: No
Owner Name: JENKINS, DENNIS S
Owner Contact: Not reported
Owner Delivery Address: PO BOX 6
Owner City/State/Zip: BAR HARBOR, ME 04609
Owner Telephone: 2072885868
Operator Contact: Not reported
On Aquifer: No

**FIRST EXPRESS (Continued)** **U003149286**

On Aquifer Label: Not reported
Near Public Water: No
Near Public Water Label: Not reported
Near Private Water: No
Near Private Water Label: Not reported
Near Other Water: No
Nearby Water Other Owner Label: Not reported
Latitude: Not reported
Longitude: Not reported
Owner/Operator Name: JENKINS, DENNIS S
Owner/Operator Address: PO BOX 6
Owner/Operator City,St,Zip: BAR HARBOR, ME 04609
Owner/Operator Phone: 2072885868

Tank Number: 1
**Tank Status:** **REMOVED**
Tank Status Label: REMOVED
Tank Status Date: 30-DEC-96
**Tank Sub Status:** **Not reported**
Tank Sub Status Label: Not reported
Installation Date: 01-OCT-69
Product Type: #2 FUEL OIL
Tank Volume in Gallons: 2000
Tank Above/Below: BELOWGROUND
Tank Material: STEEL - BARE OR ASPHALT COATED.
Reg Date: 17-DEC-96
Tank Leak Detection Label: UNKNOWN
Chamber ID: 1
Chamber Pump Type Label: UNKNOWN
Chamber Pump Type Desc: UNKNOWN
**Pipe Status:** **REMOVED**
Pipe Status Date: 30-DEC-96
Pipe Date Installed: Not reported
Pipe Material Label: GALVANIZED STEEL
Pipe Status Label: REMOVED
Pipe Leak Detection: UNKNOWN
Pipe Leak Detection Label: UNKNOWN
Overfill: UNKNOWN
Overfill Protection Label: UNKNOWN

Tank Number: 2
**Tank Status:** **REMOVED**
Tank Status Label: REMOVED
Tank Status Date: 30-DEC-96
**Tank Sub Status:** **Not reported**
Tank Sub Status Label: Not reported
Installation Date: 01-OCT-69
Product Type: UNLEADED GASOLINE
Tank Volume in Gallons: 1000
Tank Above/Below: BELOWGROUND
Tank Material: STEEL - BARE OR ASPHALT COATED.
Reg Date: 17-DEC-96
Tank Leak Detection Label: UNKNOWN
Chamber ID: 1
Chamber Pump Type Label: UNKNOWN
Chamber Pump Type Desc: UNKNOWN

**FIRST EXPRESS (Continued)** **U003149286**

| | |
|---|---|
| **Pipe Status:** | **REMOVED** |
| Pipe Status Date: | 30-DEC-96 |
| Pipe Date Installed: | Not reported |
| Pipe Material Label: | GALVANIZED STEEL |
| Pipe Status Label: | REMOVED |
| Pipe Leak Detection: | UNKNOWN |
| Pipe Leak Detection Label: | UNKNOWN |
| Overfill: | UNKNOWN |
| Overfill Protection Label: | UNKNOWN |

---

**B12** **MAIN STREET RESTAURANT** **LAST** **S105002615**
**WSW** **297 MAIN STREET, PO BOX 215** **N/A**
**< 1/8** **BAR HARBOR, ME**
**0.009 mi.**
**45 ft.** **Site 2 of 8 in cluster B**

**Relative:** LAST:
**Higher**

Event:
**Actual:**
**48 ft.**

| | |
|---|---|
| Name: | MAIN STREET RESTAURANT |
| Address: | 297 MAIN STREET, PO BOX 215 |
| City,State,Zip: | BAR HARBOR, ME |
| Spill Number: | B-126-1999 |
| Inc Tank Code: | A |
| Inc Tank: | Above Ground Tank(s) Involved |
| Removal Flag: | False |
| UST registered flag: | False |
| AST inside flag: | False |
| Create Date: | 12/07/2001 |
| Create By: | SPILLS |
| Modify Date: | 02/14/2002 |
| Modify By: | 02/14/2002 |
| Report Status Code: | FR |
| Report Status: | Final Report |
| Spill Datetime: | Not reported |
| Spill Date Unknown: | True |
| Spill Time Unknown: | True |
| Number of wells at risk: | 0 |
| Number of wells impacted: | 0 |
| DTREE completed flag: | False |
| MCD Value: | 9030 |
| Further response action: | False |
| Spill Type Code: | O |
| Spill Type: | Oil Incident |
| Reporter Type Code: | 6 |
| Reporter Type: | Contractor/Consultant |
| Detection Method Code: | L |
| Detection Method: | Visual Product |
| Inc Location Code: | CM |
| Inc Location: | Business - Commercial |
| Inc Source Code: | Not reported |
| Inc Source: | Not reported |
| Spill Cause Code: | 03 |
| Spill Cause: | Corrosion - Piping |
| Material Disposal Info: | sorbent pads and later w sorbent booms to DEP temporary storage in Bangor. |

**MAIN STREET RESTAURANT (Continued)** **S105002615**

Click Here for LAST Document Search:

Change:
- Description: Report Created with Report Status = FR
- Date Change: 12/07/2001
- Changed By: SPILLS

- Description: Not reported
- Date Change: 02/14/2002
- Changed By: eipcolli

Contact:
- Contact Type: Subject/Spiller
- Potential RP: False
- Name: Not reported
- Title: Not reported
- Company: MAIN STREET RESTAURANT / MCDANIEL, MR. JOHN
- Address: 297 MAIN STREET, PO BOX 215
- City,State: BAR HARBOR,ME
- Country: Not reported
- Zipcode: 04609
- Phone/Ext: /
- Comments: Not reported

Primary Employee:
- Primary Employee: True
- Name: TOM MALECK

File:
- Spill Id: B-126-1999
- Date Created: 03/12/2002
- Created By: EICSTULT
- Date Modified: 12/23/2008
- Modified By: IMAGING
- File Num Sheets: 0
- Notes: Report scanned into the imaging system on 23-DEC-08.
- Reconcile Date: 03/12/2002
- File Reconciled By: Not reported

Media Affected:
- Medium: Land

- Medium: Inland Surface Water

Log:
- Spill Void Flag: False
- Spill Office: Bangor
- Spill Off Sequence: 126
- Spill Year: 1999
- Create Date: 12/07/2001
- Created By: SPILLS
- Modify Date: 12/07/2001
- Modify By: SPILLS
- Log Spill Type: Oil Incident

**MAIN STREET RESTAURANT (Continued)** **S105002615**

Log Spill Datetime: Not reported
Spill Time Unk: True
Spill Dt Unknown: True
Log Rep Dt Tm: 03/24/1999
Log Rep Prod Cd: 02
Log Rep Prod: #2 FUEL OIL
Log Emp Name: TOM MALECK
Location: Not reported
Log Location Town: BAR HARBOR
Log Tank Involved: Above Ground Tank(s) Involved
Notes: Not reported

Material Recovered:
Material Recovered Type: OM
Material Recovered: Other Material
Material Amount: 15
Material Units: gals.
Material Amt Qualifier: ACTUAL

Material Recovered Type: CS
Material Recovered: Contaminated Soil
Material Amount: .99
Material Units: cu. yds.
Material Amt Qualifier: ESTIMATE

Spill Point:
Recovery Method: Sorbents

Recovery Method: Excavation

Product:
Product Code: #2 FUEL OIL
Product Other: Not reported
Product Amt: 70
Product Amt Unit: gals.
Product Amt Qualifier: ACTUAL
Primary Product: True

---

**C13** **MAIN STREET MOTEL** **UST U003229503**
**SW** **315 MAIN ST** **LAST N/A**
**< 1/8** **BAR HARBOR, ME**
**0.009 mi.**
**49 ft.** **Site 4 of 10 in cluster C**

**Relative:** LAST:
**Lower**

**Actual:** Event:
**45 ft.**
Name: MAIN STREET MOTEL
Address: 315 MAIN STREET
City,State,Zip: BAR HARBOR, ME
Spill Number: B-430-2000
Inc Tank Code: A
Inc Tank: Above Ground Tank(s) Involved
Removal Flag: False
UST registered flag: False
AST inside flag: False

**MAIN STREET MOTEL (Continued)** **U003229503**

| | |
|---|---|
| Create Date: | 12/07/2001 |
| Create By: | SPILLS |
| Modify Date: | 12/07/2001 |
| Modify By: | 12/07/2001 |
| Report Status Code: | FR |
| Report Status: | Final Report |
| Spill Datetime: | 08/11/2000 |
| Spill Date Unknown: | False |
| Spill Time Unknown: | True |
| Number of wells at risk: | 0 |
| Number of wells impacted: | 0 |
| DTREE completed flag: | False |
| MCD Value: | 9030 |
| Further response action: | False |
| Spill Type Code: | O |
| Spill Type: | Oil Incident |
| Reporter Type Code: | 2 |
| Reporter Type: | Subject/Spiller |
| Detection Method Code: | L |
| Detection Method: | Visual Product |
| Inc Location Code: | OR |
| Inc Location: | Residential - Other |
| Inc Source Code: | Not reported |
| Inc Source: | Not reported |
| Spill Cause Code: | 09 |
| Spill Cause: | Overfill |
| Material Disposal Info: | return to Dead River shop for later disposal |

Click Here for LAST Document Search:

Change:

| | |
|---|---|
| Description: | Report Created with Report Status = FR |
| Date Change: | 12/07/2001 |
| Changed By: | SPILLS |

| | |
|---|---|
| Description: | Not reported |
| Date Change: | 01/25/2002 |
| Changed By: | eitgalla |

Contact:

| | |
|---|---|
| Contact Type: | Subject/Spiller |
| Potential RP: | False |
| Name: | Not reported |
| Title: | Not reported |
| Company: | DEAD RIVER OIL CO. |
| Address: | 269 WATER ST. |
| City,State: | ELLSWORTH,ME |
| Country: | Not reported |
| Zipcode: | 04605 |
| Phone/Ext: | / |
| Comments: | Not reported |

Primary Employee:

| | |
|---|---|
| Primary Employee: | True |
| Name: | DARRYL LUCE |

**MAIN STREET MOTEL (Continued)** **U003229503**

File:
- Spill Id: B-430-2000
- Date Created: 02/21/2002
- Created By: EICSTULT
- Date Modified: 02/03/2009
- Modified By: IMAGING
- File Num Sheets: 0
- Notes: Report scanned into the imaging system on 03-FEB-09.
- Reconcile Date: 02/21/2002
- File Reconciled By: Not reported

Media Affected:
- Medium: Land

Log:
- Spill Void Flag: False
- Spill Office: Bangor
- Spill Off Sequence: 430
- Spill Year: 2000
- Create Date: 12/07/2001
- Created By: SPILLS
- Modify Date: 12/07/2001
- Modify By: SPILLS
- Log Spill Type: Oil Incident
- Log Spill Datetime: 08/11/2000
- Spill Time Unk: True
- Spill Dt Unknown: False
- Log Rep Dt Tm: 08/11/2000
- Log Rep Prod Cd: 02
- Log Rep Prod: #2 FUEL OIL
- Log Emp Name: DARRYL LUCE
- Location: Not reported
- Log Location Town: BAR HARBOR
- Log Tank Involved: Above Ground Tank(s) Involved
- Notes: Not reported

Material Recovered:
- Material Recovered Type: MM
- Material Recovered: Mixed Liquid Media
- Material Amount: 2
- Material Units: gals.
- Material Amt Qualifier: ACTUAL

- Material Recovered Type: CS
- Material Recovered: Contaminated Soil
- Material Amount: .01
- Material Units: cu. yds.
- Material Amt Qualifier: ESTIMATE

Spill Point:
- Recovery Method: Sorbents

- Recovery Method: Excavation

**MAIN STREET MOTEL (Continued)** **U003229503**

Product:
Product Code: #2 FUEL OIL
Product Other: Not reported
Product Amt: 2
Product Amt Unit: gals.
Product Amt Qualifier: ACTUAL
Primary Product: False

UST:
Name: MAIN STREET MOTEL
Address: 315 MAIN ST
City: BAR HARBOR
Facility ID: 19810
Facility Location2: BAR HARBOR
Facility Code: COMMERCIAL
Fed Reg Ind: No
Owner Name: WITHAM, CHRISTINE
Owner Contact: Not reported
Owner Delivery Address: PO BOX 509
Owner City/State/Zip: BAR HARBOR, ME 04609
Owner Telephone: 2072883188
Operator Contact: Not reported
On Aquifer: No
On Aquifer Label: Not reported
Near Public Water: No
Near Public Water Label: Not reported
Near Private Water: No
Near Private Water Label: Not reported
Near Other Water: No
Nearby Water Other Owner Label: Not reported
Latitude: Not reported
Longitude: Not reported
Owner/Operator Name: WITHAM, CHRISTINE
Owner/Operator Address: PO BOX 509
Owner/Operator City,St,Zip: BAR HARBOR, ME 04609
Owner/Operator Phone: 2072883188

Tank Number: 1
**Tank Status:** **REMOVED**
Tank Status Label: REMOVED
Tank Status Date: 05-NOV-97
**Tank Sub Status:** **Not reported**
Tank Sub Status Label: Not reported
Installation Date: 01-OCT-84
Product Type: #2 FUEL OIL
Tank Volume in Gallons: 1000
Tank Above/Below: BELOWGROUND
Tank Material: STEEL - BARE OR ASPHALT COATED.
Reg Date: 26-NOV-97
Tank Leak Detection Label: UNKNOWN
Chamber ID: 1
Chamber Pump Type Label: SUCTION
Chamber Pump Type Desc: SUCTION
**Pipe Status:** **REMOVED**
Pipe Status Date: 05-NOV-97

**MAIN STREET MOTEL (Continued)** **U003229503**

Pipe Date Installed: Not reported
Pipe Material Label: GALVANIZED STEEL
Pipe Status Label: REMOVED
Pipe Leak Detection: UNKNOWN
Pipe Leak Detection Label: UNKNOWN
Overfill: UNKNOWN
Overfill Protection Label: UNKNOWN

---

**C14** **MAIN STREET MKT & GRILL** **UST FINDER** **1028415867**
**SW** **317 MAIN ST** **N/A**
**< 1/8** **BAR HARBOR, ME**
**0.016 mi.**
**87 ft.** **Site 5 of 10 in cluster C**

**Relative:** **Lower**
**Actual:** **43 ft.**

UST FINDER:
Object ID: 630835
Facility ID: ME12896
Name: MAIN STREET MKT & GRILL
Address: 317 MAIN ST
City,State,Zip: BAR HARBOR, ME
Address Match Type: Not reported
Open USTs: 1
Closed USTs: 5
TOS USTs: 0
Population 1500ft: 758
Private Wells 1500ft: 33
Within 100yr Floodplain: No
Land Use: Developed, Medium Intensity
Within SPA: No
SPA PWS Facility ID: Not reported
SPA Water Type: Not reported
SPA Facility Type: Not reported
SPA HUC12: Not reported
Within WHPA: No
WHPA PWS Facility ID: Not reported
WHPA Water Type: Not reported
WHPA Facility Type: Not reported
WHPA HUC12: Not reported
Facility Status: Open UST(s)
Date of Last Inspection: Not reported
EPA Region: 1
Tribe: Not reported
Coordinate Source: State
X Coord: -68.203719
Y Coord: 44.384037
Latitude: 44.384037
Longitude: -68.203719

UST FINDER:
Object ID: 675494
Facility ID: ME12896
Tank ID: ME12896_2
Tank Status: Closed
Installation Date: 1986/04/01 16:00:00+00
Removal Date: 1996/03/29 15:59:59+00
Tank Capacity: 6000
Substances: LEADED GASOLINE
Tank Wall Type: Not reported

**MAIN STREET MKT & GRILL (Continued)** **1028415867**

| | |
|---|---|
| Object ID: | 675495 |
| Facility ID: | ME12896 |
| Tank ID: | ME12896_3 |
| Tank Status: | Closed |
| Installation Date: | 1986/04/01 16:00:00+00 |
| Removal Date: | 1996/03/29 15:59:59+00 |
| Tank Capacity: | 6000 |
| Substances: | PREMIUM UNLEADED |
| Tank Wall Type: | Not reported |

| | |
|---|---|
| Object ID: | 675496 |
| Facility ID: | ME12896 |
| Tank ID: | ME12896_4 |
| Tank Status: | Closed |
| Installation Date: | 1986/04/01 16:00:00+00 |
| Removal Date: | 1996/03/29 15:59:59+00 |
| Tank Capacity: | 6000 |
| Substances: | UNLEADED GASOLINE |
| Tank Wall Type: | Not reported |

| | |
|---|---|
| Object ID: | 685316 |
| Facility ID: | ME12896 |
| Tank ID: | ME12896_6 |
| Tank Status: | Open |
| Installation Date: | 2016/05/12 15:59:59+00 |
| Removal Date: | Not reported |
| Tank Capacity: | 20000 |
| Substances: | Diesel PREMIUM UNLEADED UNLEADED GASOLINE |
| Tank Wall Type: | Double |

| | |
|---|---|
| Object ID: | 671930 |
| Facility ID: | ME12896 |
| Tank ID: | ME12896_5 |
| Tank Status: | Closed |
| Installation Date: | 1996/07/12 15:59:59+00 |
| Removal Date: | 2015/12/14 15:59:59+00 |
| Tank Capacity: | 12000 |
| Substances: | Diesel PREMIUM UNLEADED |
| Tank Wall Type: | Double |

| | |
|---|---|
| Object ID: | 671931 |
| Facility ID: | ME12896 |
| Tank ID: | ME12896_1 |
| Tank Status: | Closed |
| Installation Date: | 1986/04/01 16:00:00+00 |
| Removal Date: | 2015/12/14 15:59:59+00 |
| Tank Capacity: | 10000 |
| Substances: | UNLEADED GASOLINE |
| Tank Wall Type: | Not reported |

**C15**
**SW**
**< 1/8**
**0.016 mi.**
**87 ft.**

**BURWALDO'S TEXACO**
**317 MAIN ST**
**BAR HARBOR, ME**

**Site 6 of 10 in cluster C**

**LUST** **S110076327**
**N/A**

**Relative:**
**Lower**

**Actual:**
**43 ft.**

LUST:

Event:

| | |
|---|---|
| Name: | BURWALDO'S TEXACO |
| Address: | 317 MAIN ST |
| City,State,Zip: | BAR HARBOR, ME |
| Spill Number: | B-166-1996 |
| Spill Cause: | Other - Known Cause |
| Spill Type: | Oil Incident |
| Inc Tank: | Underground Tank(s) Involved |
| Removal Flag: | False |
| UST Registered Flag: | True |
| MCD Value: | 9030 |
| Create Date: | 12/07/2001 |
| Create By: | SPILLS |
| Modify Date: | 12/07/2001 |
| Modify By: | SPILLS |
| Report Status: | Final Report |
| Actual Spill Datetime: | Not reported |
| Actual Spill Date Unknown: | True |
| Number Wells At Risk: | 0 |
| Number Wells Impacted: | 0 |
| Dtree Completed Flag: | False |
| Further Response Action: | False |
| Reporter Type: | Contractor/Consultant |
| Detection Method: | Odor/Vapor/Mist |
| Inc Location: | Terminal - Service Station |
| Inc Source: | Not reported |
| Material Disposal Info: | d-tree=B2. Contaminated sand segregated on scene, after tank installation, the sand was spread thinly near the surface |

Click Here for LUST Document Search:

Change:

| | |
|---|---|
| Description: | Report Created with Report Status = FR |
| Date Change: | 12/07/2001 |
| Changed By: | SPILLS |

Contact:

| | |
|---|---|
| Contact Type: | Subject/Spiller |
| Potential RP: | False |
| Name: | Not reported |
| Title: | Not reported |
| Company: | BURWALDO'S TEXACO/TOM BURTON & BRUCE WALLS |
| Address: | 317 MAIN ST |
| City,State: | BAR HARBOR,ME |
| Country: | Not reported |
| Zipcode: | 04609 |
| Phone/Ext: | / |
| Comments: | Not reported |

Primary Employee:

| | |
|---|---|
| Primary Employee: | True |

**BURWALDO'S TEXACO (Continued)** **S110076327**

Name: TOM MALECK

File:
Spill Id: B-166-1996
Date Created: 02/28/1997
Created By: SPILLS
Date Modified: 02/16/2007
Modified By: IMAGING
File Num Sheets: 0
Notes: Report scanned into the imaging system on 16-FEB-07.
Reconcile Date: Not reported
File Reconciled By: Not reported

Media Affected:
Medium: Land

Medium: Groundwater

Log:
Spill Void Flag: False
Spill Office: Bangor
Spill Off Sequence: 166
Spill Year: 1996
Create Date: 12/07/2001
Created By: SPILLS
Modify Date: 12/07/2001
Modify By: SPILLS
Log Spill Type: Oil Incident
Log Spill Datetime: Not reported
Spill Time Unk: True
Spill Dt Unknown: True
Log Rep Dt Tm: 03/29/1996
Log Rep Prod Cd: 23
Log Rep Prod: UNLEADED GASOLINE
Log Emp Name: TOM MALECK
Location: Not reported
Log Location Town: BAR HARBOR
Log Tank Involved: Underground Tank(s) Involved
Notes: Not reported

Material Recovered:
Material Recovered Type: MM
Material Recovered: Mixed Liquid Media
Material Amount: 8.5
Material Units: gals.
Material Amt Qualifier: ACTUAL

Recovery Method: Excavation

Spill Point:
Date Reported: 3/29/1996 1:00:00 PM
Notes: Not reported
Product: UNLEADED GASOLINE
Product Notes: Not reported
Latitude: 44.384037

**BURWALDO'S TEXACO (Continued)** **S110076327**

Longitude: -68.203719

Product:
Product Code: UNLEADED GASOLINE
Product Other: Not reported
Product Amt: 10
Product Amt Unit: gals.
Product Amt Qualifier: ACTUAL
Primary Product: False

---

**C16** **BURWALDOS INC** **EDR Hist Auto** **1021464647**
**SW** **317 MAIN ST** **N/A**
**< 1/8** **BAR HARBOR, ME 04609**
**0.016 mi.**
**87 ft.** **Site 7 of 10 in cluster C**

**Relative:** EDR Hist Auto:
**Lower**

**Actual:** Year: Name: / Type:
**43 ft.**
1993: BURWALDOS INC / Convenience Stores
1994: BURWALDOS INC / Convenience Stores
1995: BURWALDOS INC / Convenience Stores
1996: BURWALDOS INC / Convenience Stores
1997: BURWALDOS INC / Convenience Stores
1998: BURWALDOS INC / Convenience Stores
1999: BURWALDOS INC / Convenience Stores
2000: BURWALDOS INC / Convenience Stores
2001: BURWALDOS INC / Convenience Stores
2002: BURWALDOS INC / Convenience Stores
2003: BURWALDOS INC / Convenience Stores
2004: BURWALDOS INC / Convenience Stores
2005: BURWALDOS INC / Convenience Stores
2006: BURWALDOS INC / Convenience Stores
2007: BURWALDOS INC / Convenience Stores
2008: BURWALDOS INC / Convenience Stores

---

**C17** **TAPLEYS INC** **UST** **U003052909**
**SW** **317 MAIN ST** **N/A**
**< 1/8** **BAR HARBOR, ME**
**0.016 mi.**
**87 ft.** **Site 8 of 10 in cluster C**

**Relative:** UST:
**Lower**
Name: TAPLEYS INC
**Actual:** Address: 317 MAIN ST
**43 ft.** City: BAR HARBOR
Facility ID: 1289
Facility Location2: BAR HARBOR
Facility Code: COMMERCIAL
Fed Reg Ind: Yes
Owner Name: TAPLEYS INC
Owner Contact: Not reported
Owner Delivery Address: PO BOX 156
Owner City/State/Zip: HULLS COVE, ME 04644 0156
Owner Telephone: 2072888185

**TAPLEYS INC (Continued)** **U003052909**

Operator Contact: Not reported
On Aquifer: No
On Aquifer Label: Not reported
Near Public Water: No
Near Public Water Label: Not reported
Near Private Water: Yes
Near Private Water Label: NEAR PRIVATE WATER
Near Other Water: No
Nearby Water Other Owner Label: Not reported
Latitude: Not reported
Longitude: Not reported
Owner/Operator Name: TAPLEYS INC
Owner/Operator Address: PO BOX 156
Owner/Operator City,St,Zip: HULLS COVE, ME 04644
Owner/Operator Phone: 2072888185

Tank Number: 1
**Tank Status:** **REMOVED**
Tank Status Label: REMOVED
Tank Status Date: 01-AUG-90
**Tank Sub Status:** **Not reported**
Tank Sub Status Label: Not reported
Installation Date: 01-SEP-74
Product Type: DIESEL
Tank Volume in Gallons: 10000
Tank Above/Below: BELOWGROUND
Tank Material: STEEL - BARE OR ASPHALT COATED.
Reg Date: 20-JUN-86
Tank Leak Detection Label: UNKNOWN
Chamber ID: 1
Chamber Pump Type Label: UNKNOWN
Chamber Pump Type Desc: UNKNOWN
**Pipe Status:** **REMOVED**
Pipe Status Date: 01-AUG-90
Pipe Date Installed: Not reported
Pipe Material Label: GALVANIZED STEEL
Pipe Status Label: REMOVED
Pipe Leak Detection: UNKNOWN
Pipe Leak Detection Label: UNKNOWN
Overfill: UNKNOWN
Overfill Protection Label: UNKNOWN

Tank Number: 1
**Tank Status:** **REMOVED**
Tank Status Label: REMOVED
Tank Status Date: 14-DEC-15
**Tank Sub Status:** **SA_APPROVED**
Tank Sub Status Label: SA APPROVED
Installation Date: 01-APR-86
Product Type: UNLEADED GASOLINE
Tank Volume in Gallons: 10000
Tank Above/Below: BELOWGROUND
Tank Material: F/GLASS SINGLE-WALLED
Reg Date: 17-MAR-87
Tank Leak Detection Label: SIA STATISTICAL INVENTORY ANALYSIS
Chamber ID: 1

**TAPLEYS INC (Continued)** **U003052909**

Chamber Pump Type Label: PRESSURIZED
Chamber Pump Type Desc: PRESSURIZED
**Pipe Status:** **REMOVED**
Pipe Status Date: 14-DEC-15
Pipe Date Installed: 10/05/2010
Pipe Material Label: FLEXIBLE DOUBLE-WALLED PIPING
Pipe Status Label: REMOVED
Pipe Leak Detection: SEC_CONT_CONTIN_ELEC_MON
Pipe Leak Detection Label: SECONDARY CONTAINMENT / CONT ELEC MON
Overfill: VENT_BALL
Overfill Protection Label: VENT BALL

Tank Number: 2
**Tank Status:** **REMOVED**
Tank Status Label: REMOVED
Tank Status Date: 29-MAR-96
**Tank Sub Status:** **Not reported**
Tank Sub Status Label: Not reported
Installation Date: 01-APR-86
Product Type: LEADED GASOLINE
Tank Volume in Gallons: 6000
Tank Above/Below: BELOWGROUND
Tank Material: F/GLASS SINGLE-WALLED
Reg Date: 17-MAR-87
Tank Leak Detection Label: SIA STATISTICAL INVENTORY ANALYSIS
Chamber ID: 1
Chamber Pump Type Label: UNKNOWN
Chamber Pump Type Desc: UNKNOWN
**Pipe Status:** **REMOVED**
Pipe Status Date: 29-MAR-96
Pipe Date Installed: Not reported
Pipe Material Label: F/GLASS - PETROLEUM
Pipe Status Label: REMOVED
Pipe Leak Detection: UNKNOWN
Pipe Leak Detection Label: UNKNOWN
Overfill: UNKNOWN
Overfill Protection Label: UNKNOWN

Tank Number: 2
**Tank Status:** **REMOVED**
Tank Status Label: REMOVED
Tank Status Date: 01-JUL-89
**Tank Sub Status:** **Not reported**
Tank Sub Status Label: Not reported
Installation Date: 01-JUN-77
Product Type: WASTE OIL/USED MOTOR OIL
Tank Volume in Gallons: 500
Tank Above/Below: BELOWGROUND
Tank Material: STEEL - BARE OR ASPHALT COATED.
Reg Date: 20-JUN-86
Tank Leak Detection Label: UNKNOWN
Chamber ID: 1
Chamber Pump Type Label: UNKNOWN
Chamber Pump Type Desc: UNKNOWN
**Pipe Status:** **REMOVED**

**TAPLEYS INC (Continued)** **U003052909**

Pipe Status Date: 01-JUL-89
Pipe Date Installed: Not reported
Pipe Material Label: GALVANIZED STEEL
Pipe Status Label: REMOVED
Pipe Leak Detection: UNKNOWN
Pipe Leak Detection Label: UNKNOWN
Overfill: UNKNOWN
Overfill Protection Label: UNKNOWN

Tank Number: 3
**Tank Status:** **REMOVED**
Tank Status Label: REMOVED
Tank Status Date: 29-MAR-96
**Tank Sub Status:** **Not reported**
Tank Sub Status Label: Not reported
Installation Date: 01-APR-86
Product Type: PREMIUM UNLEADED
Tank Volume in Gallons: 6000
Tank Above/Below: BELOWGROUND
Tank Material: F/GLASS SINGLE-WALLED
Reg Date: 17-MAR-87
Tank Leak Detection Label: SIA STATISTICAL INVENTORY ANALYSIS
Chamber ID: 1
Chamber Pump Type Label: UNKNOWN
Chamber Pump Type Desc: UNKNOWN
**Pipe Status:** **REMOVED**
Pipe Status Date: 29-MAR-96
Pipe Date Installed: Not reported
Pipe Material Label: F/GLASS - PETROLEUM
Pipe Status Label: REMOVED
Pipe Leak Detection: UNKNOWN
Pipe Leak Detection Label: UNKNOWN
Overfill: UNKNOWN
Overfill Protection Label: UNKNOWN

Tank Number: 3
**Tank Status:** **REMOVED**
Tank Status Label: REMOVED
Tank Status Date: 01-JUL-89
**Tank Sub Status:** **Not reported**
Tank Sub Status Label: Not reported
Installation Date: 01-OCT-69
Product Type: UNKNOWN SUBSTANCE
Tank Volume in Gallons: 2000
Tank Above/Below: BELOWGROUND
Tank Material: STEEL - BARE OR ASPHALT COATED.
Reg Date: 20-JUN-86
Tank Leak Detection Label: UNKNOWN
Chamber ID: 1
Chamber Pump Type Label: UNKNOWN
Chamber Pump Type Desc: UNKNOWN
**Pipe Status:** **REMOVED**
Pipe Status Date: 01-JUL-89
Pipe Date Installed: Not reported
Pipe Material Label: OTHER

**TAPLEYS INC (Continued)** **U003052909**

Pipe Status Label: REMOVED
Pipe Leak Detection: UNKNOWN
Pipe Leak Detection Label: UNKNOWN
Overfill: UNKNOWN
Overfill Protection Label: UNKNOWN

Tank Number: 4
**Tank Status:** **REMOVED**
Tank Status Label: REMOVED
Tank Status Date: 29-MAR-96
**Tank Sub Status:** **Not reported**
Tank Sub Status Label: Not reported
Installation Date: 01-APR-86
Product Type: UNLEADED GASOLINE
Tank Volume in Gallons: 6000
Tank Above/Below: BELOWGROUND
Tank Material: F/GLASS SINGLE-WALLED
Reg Date: 17-MAR-87
Tank Leak Detection Label: SIA STATISTICAL INVENTORY ANALYSIS
Chamber ID: 1
Chamber Pump Type Label: UNKNOWN
Chamber Pump Type Desc: UNKNOWN
**Pipe Status:** **REMOVED**
Pipe Status Date: 29-MAR-96
Pipe Date Installed: Not reported
Pipe Material Label: F/GLASS - PETROLEUM
Pipe Status Label: REMOVED
Pipe Leak Detection: UNKNOWN
Pipe Leak Detection Label: UNKNOWN
Overfill: UNKNOWN
Overfill Protection Label: UNKNOWN

Tank Number: 5
**Tank Status:** **REMOVED**
Tank Status Label: REMOVED
Tank Status Date: 14-DEC-15
**Tank Sub Status:** **SA_APPROVED**
Tank Sub Status Label: SA APPROVED
Installation Date: 12-JUL-96
Product Type: PREMIUM UNLEADED
Tank Volume in Gallons: 12000
Tank Above/Below: BELOWGROUND
Tank Material: JACKETED TANK - DOUBLE-WALLED
Reg Date: 17-MAR-87
Tank Leak Detection Label: SECONDARY CONTAINMENT / CONT ELEC MON
Chamber ID: 1
Chamber Pump Type Label: PRESSURIZED
Chamber Pump Type Desc: PRESSURIZED
**Pipe Status:** **REMOVED**
Pipe Status Date: 14-DEC-15
Pipe Date Installed: 10/05/2010
Pipe Material Label: FLEXIBLE DOUBLE-WALLED PIPING
Pipe Status Label: REMOVED
Pipe Leak Detection: SEC_CONT_CONTIN_ELEC_MON
Pipe Leak Detection Label: SECONDARY CONTAINMENT / CONT ELEC MON

**TAPLEYS INC (Continued)** **U003052909**

Overfill: VENT_BALL
Overfill Protection Label: VENT BALL

Tank Number: 5
**Tank Status:** **REMOVED**
Tank Status Label: REMOVED
Tank Status Date: 14-DEC-15
**Tank Sub Status:** **SA_APPROVED**
Tank Sub Status Label: SA APPROVED
Installation Date: 12-JUL-96
Product Type: DIESEL
Tank Volume in Gallons: 12000
Tank Above/Below: BELOWGROUND
Tank Material: JACKETED TANK - DOUBLE-WALLED
Reg Date: 17-MAR-87
Tank Leak Detection Label: SECONDARY CONTAINMENT / CONT ELEC MON
Chamber ID: 2
Chamber Pump Type Label: SUCTION
Chamber Pump Type Desc: SUCTION
**Pipe Status:** **REMOVED**
Pipe Status Date: 14-DEC-15
Pipe Date Installed: 07/12/1996
Pipe Material Label: F/GLASS SINGLE-WALLED
Pipe Status Label: REMOVED
Pipe Leak Detection: CONFORMING_SUCTION_SYSTEM
Pipe Leak Detection Label: CONFORMING SUCTION SYSTEM
Overfill: DROP_TUBE
Overfill Protection Label: DROP TUBE

Tank Number: 6
**Tank Status:** **ACTIVE**
Tank Status Label: ACTIVE
Tank Status Date: 12-MAY-16
**Tank Sub Status:** **IN_SERVICE**
Tank Sub Status Label: IN SERVICE
Installation Date: 12-MAY-16
Product Type: PREMIUM UNLEADED
Tank Volume in Gallons: 20000
Tank Above/Below: BELOWGROUND
Tank Material: JACKETED TANK - DOUBLE-WALLED
Reg Date: 17-MAR-87
Tank Leak Detection Label: SECONDARY CONTAINMENT / CONT ELEC MON
Chamber ID: 2
Chamber Pump Type Label: PRESSURIZED
Chamber Pump Type Desc: PRESSURIZED
**Pipe Status:** **ACTIVE**
Pipe Status Date: 12-MAY-16
Pipe Date Installed: 05/12/2016
Pipe Material Label: FLEXIBLE DOUBLE-WALLED PIPING
Pipe Status Label: ACTIVE
Pipe Leak Detection: SEC_CONT_CONTIN_ELEC_MON
Pipe Leak Detection Label: SECONDARY CONTAINMENT / CONT ELEC MON
Overfill: DROP_TUBE
Overfill Protection Label: DROP TUBE

**TAPLEYS INC (Continued)** **U003052909**

Tank Number: 6
**Tank Status:** **ACTIVE**
Tank Status Label: ACTIVE
Tank Status Date: 12-MAY-16
**Tank Sub Status:** **IN_SERVICE**
Tank Sub Status Label: IN SERVICE
Installation Date: 12-MAY-16
Product Type: UNLEADED GASOLINE
Tank Volume in Gallons: 20000
Tank Above/Below: BELOWGROUND
Tank Material: JACKETED TANK - DOUBLE-WALLED
Reg Date: 17-MAR-87
Tank Leak Detection Label: SECONDARY CONTAINMENT / CONT ELEC MON
Chamber ID: 1
Chamber Pump Type Label: PRESSURIZED
Chamber Pump Type Desc: PRESSURIZED
**Pipe Status:** **ACTIVE**
Pipe Status Date: 12-MAY-16
Pipe Date Installed: 05/12/2016
Pipe Material Label: FLEXIBLE DOUBLE-WALLED PIPING
Pipe Status Label: ACTIVE
Pipe Leak Detection: SEC_CONT_CONTIN_ELEC_MON
Pipe Leak Detection Label: SECONDARY CONTAINMENT / CONT ELEC MON
Overfill: DROP_TUBE
Overfill Protection Label: DROP TUBE

Tank Number: 6
**Tank Status:** **ACTIVE**
Tank Status Label: ACTIVE
Tank Status Date: 12-MAY-16
**Tank Sub Status:** **IN_SERVICE**
Tank Sub Status Label: IN SERVICE
Installation Date: 12-MAY-16
Product Type: DIESEL
Tank Volume in Gallons: 20000
Tank Above/Below: BELOWGROUND
Tank Material: JACKETED TANK - DOUBLE-WALLED
Reg Date: 17-MAR-87
Tank Leak Detection Label: SECONDARY CONTAINMENT / CONT ELEC MON
Chamber ID: 3
Chamber Pump Type Label: PRESSURIZED
Chamber Pump Type Desc: PRESSURIZED
**Pipe Status:** **ACTIVE**
Pipe Status Date: 12-MAY-16
Pipe Date Installed: 05/12/2016
Pipe Material Label: FLEXIBLE DOUBLE-WALLED PIPING
Pipe Status Label: ACTIVE
Pipe Leak Detection: SEC_CONT_CONTIN_ELEC_MON
Pipe Leak Detection Label: SECONDARY CONTAINMENT / CONT ELEC MON
Overfill: DROP_TUBE
Overfill Protection Label: DROP TUBE

**C18**
**SW**
**< 1/8**
**0.016 mi.**
**87 ft.**

**TAPLEYS INC**
**317 MAIN ST**
**BAR HARBOR, ME**

**Site 9 of 10 in cluster C**

**UST FINDER** **1028415868**
**N/A**

**Relative:**
**Lower**

**Actual:**
**43 ft.**

UST FINDER:

| | |
|---|---|
| Object ID: | 627991 |
| Facility ID: | ME1289 |
| Name: | TAPLEYS INC |
| Address: | 317 MAIN ST |
| City,State,Zip: | BAR HARBOR, ME |
| Address Match Type: | PointAddress |
| Open USTs: | 0 |
| Closed USTs: | 1 |
| TOS USTs: | 0 |
| Population 1500ft: | 741 |
| Private Wells 1500ft: | 33 |
| Within 100yr Floodplain: | No |
| Land Use: | Developed, Medium Intensity |
| Within SPA: | No |
| SPA PWS Facility ID: | Not reported |
| SPA Water Type: | Not reported |
| SPA Facility Type: | Not reported |
| SPA HUC12: | Not reported |
| Within WHPA: | No |
| WHPA PWS Facility ID: | Not reported |
| WHPA Water Type: | Not reported |
| WHPA Facility Type: | Not reported |
| WHPA HUC12: | Not reported |
| Facility Status: | Closed UST(s) |
| Date of Last Inspection: | Not reported |
| EPA Region: | 1 |
| Tribe: | Not reported |
| Coordinate Source: | Geocode |
| X Coord: | -68.203449 |
| Y Coord: | 44.3842760000001 |
| Latitude: | 44.384276 |
| Longitude: | -68.203449 |

UST FINDER:

| | |
|---|---|
| Object ID: | 679784 |
| Facility ID: | ME1289 |
| Tank ID: | ME1289_1 |
| Tank Status: | Closed |
| Installation Date: | 1974/09/01 16:00:00+00 |
| Removal Date: | 1990/08/01 15:59:59+00 |
| Tank Capacity: | 10000 |
| Substances: | DIESEL |
| Tank Wall Type: | Not reported |

**B19** **BURWALDOS INC** **EDR Hist Auto** **1021620174**
**West** **6 1ST SOUTH ST** **N/A**
**< 1/8** **BAR HARBOR, ME 04609**
**0.021 mi.**
**113 ft.** **Site 3 of 8 in cluster B**

**Relative:** EDR Hist Auto:
**Higher**

**Actual:** Year: Name: / Type:
**49 ft.** 2011: BURWALDOS INC / Convenience Stores
2012: BURWALDOS INC / Convenience Stores
2013: BURWALDOS INC / Convenience Stores
2014: BURWALDOS INC / Convenience Stores

---

**B20** **MORANG ROBINSON AUTO CO** **UST** **U003838801**
**WNW** **269 MAIN ST** **N/A**
**< 1/8** **BAR HARBOR, ME**
**0.033 mi.**
**175 ft.** **Site 4 of 8 in cluster B**

**Relative:** UST:
**Higher**

**Actual:** Name: MORANG ROBINSON AUTO CO
**52 ft.** Address: 269 MAIN ST
City: BAR HARBOR
Facility ID: 10454
Facility Location2: BAR HARBOR
Facility Code: COMMERCIAL
Fed Reg Ind: No
Owner Name: MORANG ROBINSON AUTOMOBILE CO
Owner Contact: Not reported
Owner Delivery Address: PO BOX 255
Owner City/State/Zip: BAR HARBOR, ME 04609
Owner Telephone: 2072883500
Operator Contact: Not reported
On Aquifer: No
On Aquifer Label: Not reported
Near Public Water: No
Near Public Water Label: Not reported
Near Private Water: No
Near Private Water Label: Not reported
Near Other Water: No
Nearby Water Other Owner Label: Not reported
Latitude: Not reported
Longitude: Not reported
Owner/Operator Name: MORANG ROBINSON AUTOMOBILE CO
Owner/Operator Address: PO BOX 255
Owner/Operator City,St,Zip: BAR HARBOR, ME 04609
Owner/Operator Phone: 2072883500

Tank Number: 1
**Tank Status:** **REMOVED**
Tank Status Label: REMOVED
Tank Status Date: 01-SEP-86
**Tank Sub Status:** **Not reported**
Tank Sub Status Label: Not reported
Installation Date: 01-OCT-69
Product Type: WASTE OIL/USED MOTOR OIL
Tank Volume in Gallons: 1000
Tank Above/Below: BELOWGROUND
Tank Material: STEEL - BARE OR ASPHALT COATED.

**MORANG ROBINSON AUTO CO (Continued)** **U003838801**

Reg Date: 11-DEC-86
Tank Leak Detection Label: UNKNOWN
Chamber ID: 1
Chamber Pump Type Label: UNKNOWN
Chamber Pump Type Desc: UNKNOWN
**Pipe Status:** **REMOVED**
Pipe Status Date: 01-SEP-86
Pipe Date Installed: Not reported
Pipe Material Label: GALVANIZED STEEL
Pipe Status Label: REMOVED
Pipe Leak Detection: UNKNOWN
Pipe Leak Detection Label: UNKNOWN
Overfill: UNKNOWN
Overfill Protection Label: UNKNOWN

Tank Number: 1
**Tank Status:** **REMOVED**
Tank Status Label: REMOVED
Tank Status Date: 01-JUL-86
**Tank Sub Status:** **Not reported**
Tank Sub Status Label: Not reported
Installation Date: 01-JUN-72
Product Type: REGULAR GASOLINE
Tank Volume in Gallons: 3000
Tank Above/Below: BELOWGROUND
Tank Material: STEEL - BARE OR ASPHALT COATED.
Reg Date: 05-AUG-86
Tank Leak Detection Label: UNKNOWN
Chamber ID: 1
Chamber Pump Type Label: UNKNOWN
Chamber Pump Type Desc: UNKNOWN
**Pipe Status:** **REMOVED**
Pipe Status Date: 01-JUL-86
Pipe Date Installed: Not reported
Pipe Material Label: GALVANIZED STEEL
Pipe Status Label: REMOVED
Pipe Leak Detection: UNKNOWN
Pipe Leak Detection Label: UNKNOWN
Overfill: UNKNOWN
Overfill Protection Label: UNKNOWN

Tank Number: 2
**Tank Status:** **REMOVED**
Tank Status Label: REMOVED
Tank Status Date: 27-MAR-95
**Tank Sub Status:** **Not reported**
Tank Sub Status Label: Not reported
Installation Date: 01-NOV-83
Product Type: #2 FUEL OIL
Tank Volume in Gallons: 1000
Tank Above/Below: BELOWGROUND
Tank Material: STEEL - BARE OR ASPHALT COATED.
Reg Date: 11-DEC-86
Tank Leak Detection Label: UNKNOWN
Chamber ID: 1

**MORANG ROBINSON AUTO CO (Continued)** **U003838801**

Chamber Pump Type Label: UNKNOWN
Chamber Pump Type Desc: UNKNOWN
**Pipe Status:** **REMOVED**
Pipe Status Date: 27-MAR-95
Pipe Date Installed: Not reported
Pipe Material Label: GALVANIZED STEEL
Pipe Status Label: REMOVED
Pipe Leak Detection: UNKNOWN
Pipe Leak Detection Label: UNKNOWN
Overfill: UNKNOWN
Overfill Protection Label: UNKNOWN

Tank Number: 2
**Tank Status:** **REMOVED**
Tank Status Label: REMOVED
Tank Status Date: 01-JUL-86
**Tank Sub Status:** **Not reported**
Tank Sub Status Label: Not reported
Installation Date: 01-JUN-72
Product Type: UNLEADED GASOLINE
Tank Volume in Gallons: 6200
Tank Above/Below: BELOWGROUND
Tank Material: STEEL - BARE OR ASPHALT COATED.
Reg Date: 05-AUG-86
Tank Leak Detection Label: UNKNOWN
Chamber ID: 1
Chamber Pump Type Label: UNKNOWN
Chamber Pump Type Desc: UNKNOWN
**Pipe Status:** **REMOVED**
Pipe Status Date: 01-JUL-86
Pipe Date Installed: Not reported
Pipe Material Label: GALVANIZED STEEL
Pipe Status Label: REMOVED
Pipe Leak Detection: UNKNOWN
Pipe Leak Detection Label: UNKNOWN
Overfill: UNKNOWN
Overfill Protection Label: UNKNOWN

Tank Number: 3
**Tank Status:** **REMOVED**
Tank Status Label: REMOVED
Tank Status Date: 01-SEP-86
**Tank Sub Status:** **Not reported**
Tank Sub Status Label: Not reported
Installation Date: 01-OCT-69
Product Type: LEADED GASOLINE
Tank Volume in Gallons: 1000
Tank Above/Below: BELOWGROUND
Tank Material: STEEL - BARE OR ASPHALT COATED.
Reg Date: 11-DEC-86
Tank Leak Detection Label: UNKNOWN
Chamber ID: 1
Chamber Pump Type Label: UNKNOWN
Chamber Pump Type Desc: UNKNOWN
**Pipe Status:** **REMOVED**

**MORANG ROBINSON AUTO CO (Continued)** **U003838801**

Pipe Status Date: 01-SEP-86
Pipe Date Installed: Not reported
Pipe Material Label: GALVANIZED STEEL
Pipe Status Label: REMOVED
Pipe Leak Detection: UNKNOWN
Pipe Leak Detection Label: UNKNOWN
Overfill: UNKNOWN
Overfill Protection Label: UNKNOWN

---

**B21** **MORANG-ROBINSON AUTO CO.** **SPILLS** **S110075425**
**WNW** **269 MAIN STREET** **LAST** **N/A**
**< 1/8** **BAR HARBOR, ME**
**0.033 mi.**
**175 ft.** **Site 5 of 8 in cluster B**

**Relative:**
**Higher**

**Actual:**
**52 ft.**

LAST:

Event:
Name: MORANG ROBINSON AUTO
Address: 269 MAIN ST.
City,State,Zip: BAR HARBOR, ME
Spill Number: B-384-1999
Inc Tank Code: A
Inc Tank: Above Ground Tank(s) Involved
Removal Flag: False
UST registered flag: False
AST inside flag: False
Create Date: 12/07/2001
Create By: SPILLS
Modify Date: 02/27/2002
Modify By: 02/27/2002
Report Status Code: FR
Report Status: Final Report
Spill Datetime: 07/08/1999
Spill Date Unknown: False
Spill Time Unknown: True
Number of wells at risk: 0
Number of wells impacted: 0
DTREE completed flag: False
MCD Value: 9030
Further response action: False
Spill Type Code: O
Spill Type: Oil Incident
Reporter Type Code: 4
Reporter Type: Public Official
Detection Method Code: L
Detection Method: Visual Product
Inc Location Code: CM
Inc Location: Business - Commercial
Inc Source Code: Not reported
Inc Source: Not reported
Spill Cause Code: 01
Spill Cause: Corrosion - Tank
Material Disposal Info: Incinerated and asphalt batch plant

Click Here for LAST Document Search:

Change:
Description: Report Created with Report Status = FR

**MORANG-ROBINSON AUTO CO. (Continued)** **S110075425**

Date Change: 12/07/2001
Changed By: SPILLS

Description: Not reported
Date Change: 02/27/2002
Changed By: eipcolli

Contact:
Contact Type: Subject/Spiller
Potential RP: False
Name: Not reported
Title: Not reported
Company: MORANG ROBINSON AUTO
Address: BOX 155
City,State: BAR HARBOR,ME
Country: Not reported
Zipcode: 04609
Phone/Ext: /
Comments: Not reported

Primary Employee:
Primary Employee: True
Name: BERNARD WARD

File:
Spill Id: B-384-1999
Date Created: 03/13/2002
Created By: EICSTULT
Date Modified: 12/31/2008
Modified By: IMAGING
File Num Sheets: 0
Notes: Report scanned into the imaging system on 31-DEC-08.
Reconcile Date: 03/13/2002
File Reconciled By: Not reported

Media Affected:
Medium: Land

Log:
Spill Void Flag: False
Spill Office: Bangor
Spill Off Sequence: 384
Spill Year: 1999
Create Date: 12/07/2001
Created By: SPILLS
Modify Date: 12/07/2001
Modify By: SPILLS
Log Spill Type: Oil Incident
Log Spill Datetime: 07/08/1999
Spill Time Unk: True
Spill Dt Unknown: False
Log Rep Dt Tm: 07/08/1999
Log Rep Prod Cd: 81
Log Rep Prod: WASTE OIL/USED MOTOR OIL
Log Emp Name: BERNARD WARD

**MORANG-ROBINSON AUTO CO. (Continued)** **S110075425**

Location: Not reported
Log Location Town: BAR HARBOR
Log Tank Involved: Above Ground Tank(s) Involved
Notes: Not reported

Material Recovered:
Material Recovered Type: OM
Material Recovered: Other Material
Material Amount: 50
Material Units: gals.
Material Amt Qualifier: ESTIMATE

Material Recovered Type: VP
Material Recovered: Unspilled Product
Material Amount: 200
Material Units: gals.
Material Amt Qualifier: ACTUAL

Material Recovered Type: CS
Material Recovered: Contaminated Soil
Material Amount: 2.5
Material Units: cu. yds.
Material Amt Qualifier: ACTUAL

Spill Point:
Recovery Method: Sorbents

Recovery Method: Excavation

Recovery Method: Pumps

Product:
Product Code: WASTE OIL/USED MOTOR OIL
Product Other: Not reported
Product Amt: 60
Product Amt Unit: gals.
Product Amt Qualifier: ESTIMATE
Primary Product: True

SPILLS:

Event:
Name: MORANG-ROBINSON AUTO CO.
Address: 269 MAIN STREET
City,State,Zip: BAR HARBOR, ME
Spill Number: B-580-2001
Inc Tank Code: N
Inc Tank: None
Removal Flag: False
Ust Registered Flag: Not reported
Ast Inside Flag: Not reported
Create Date: 04/02/2002
Create By: EITMALEC
Modify Date: 05/31/2002
Modify By: EIPCOLLI

**MORANG-ROBINSON AUTO CO. (Continued)** **S110075425**

Report Status: FR
Report Status: Final Report
Actual Spill Datetime: Not reported
Actual Spill Date Unknown: True
Actual Spill Time Unknown: True
Number Wells At Risk: 0
Number Wells Impacted: 0
Dtree Completed Flag: False
MCD Value: 9030
Further Response Action: False
Spill Type Code: I
Spill Type: Non-Oil, Non-Hazardous Incident
Reporter Type Code: 3
Reporter Type: Citizen Complaint
Detection Method Code: I
Detection Method: Other
Inc Location Code: CM
Inc Location: Business - Commercial
Inc Source Code: NO
Inc Source: No Source
Spill Cause Code: 00
Spill Cause: Other - No Cause
Material Disposal Info: Information indicated all tanks had been removed by late March of 1995.

Click Here for SPILLS Document Search:

Change:
Description: Report Created with Report Status = DR
Date Change: 04/02/2002
Changed By: EITMALEC

Description: Report Status change from DR to DRV
Date Change: 04/02/2002
Changed By: EITMALEC

Description: Report Status change from DRV to DQA
Date Change: 04/02/2002
Changed By: EIBRANDA

Description: Report Status change from DQA to FR
Date Change: 05/31/2002
Changed By: EIPCOLLI

Contact:
Contact Type: Subject/Spiller
Potential RP: False
Name: Not reported
Title: Not reported
Company: MORANG-ROBINSON AUTO CO.
Address: 269 MAIN STREET
City,State: BAR HARBOR,ME
Country: USA
Zipcode: 04609
Phone/Ext: /
Comments: Not reported

**MORANG-ROBINSON AUTO CO. (Continued)** **S110075425**

Primary Employee:
Primary Employee: True
Name: TOM L MALECK

File:
Spill Id: B-580-2001
Date Created: 07/02/2002
Created By: EICSTULT
Date Modified: 03/10/2009
Modified By: IMAGING
File Num Sheets: 0
Notes: Report scanned into the imaging system on 10-MAR-09.
Reconcile Date: 07/02/2002
File Reconciled By: Not reported

Media Affected:
Medium: None

Log:
Spill Void Flag: False
Spill Office: Bangor
Spill Off Sequence: 580
Spill Year: 2001
Create Date: 04/02/2002
Created By: EITMALEC
Modify Date: 04/02/2002
Modify By: EITMALEC
Log Spill Type: Non-Oil, Non-Hazardous Incident
Log Spill Datetime: Not reported
Spill Time Unk: True
Spill Dt Unknown: True
Log Rep Dt Tm: 10/12/2001
Log Rep Prod Cd: 00
Log Rep Prod: NONE
Log Emp Name: TOM L MALECK
Location: Morang-Robinson Auto Co. 269 Main Street Bar Harbor, Maine
Log Location Town: BAR HARBOR
Log Tank Involved: Underground Tank(s) Involved
Notes: Complaint of various UG tanks in Bar Harbor at Morang-Robinson and near the Main Street Restaurant.

Material Recovered:
Material Recovered Type: Not reported
Material Recovered: Not reported
Material Amount: Not reported
Material Units: Not reported
Material Amt Qualifier: Not reported

Recovery Method: None

Spill Point:

Product:
Product Code: NONE
Product Other: Not reported

**MORANG-ROBINSON AUTO CO. (Continued)** **S110075425**

Product Amt: Not reported
Product Amt Unit: Not reported
Product Amt Qualifier: Not reported
Primary Product: True

---

**B22** **MORANG ROBINSON AUTOMOBILE CO** **ECHO** **1000152341**
**WNW** **269 MAIN ST** **FINDS** **N/A**
**< 1/8** **BAR HARBOR, ME 04609** **RCRA NonGen / NLR**
**0.033 mi.**
**175 ft.** **Site 6 of 8 in cluster B**

**Relative:**
**Higher**

**Actual:**
**52 ft.**

RCRA Listings:
Date Form Received by Agency: 20021205
Handler Name: Morang Robinson Automobile Co
Handler Address: Main St
Handler City,State,Zip: BAR HARBOR, ME 04609-0155
EPA ID: MED982753469
Contact Name: RAYMOND E WEYMOUTH
Contact Address: 269 MAIN ST
Contact City,State,Zip: BAR HARBOR, ME 04609-0155
Contact Telephone: 207-288-5878
Contact Fax: Not reported
Contact Email: Not reported
Contact Title: Not reported
EPA Region: 01
Land Type: Private
Federal Waste Generator Description: Not a generator, verified
Non-Notifier: Not reported
Biennial Report Cycle: Not reported
Accessibility: Not reported
Active Site Indicator: Not reported
State District Owner: Not reported
State District: Not reported
Mailing Address: MAIN ST
Mailing City,State,Zip: BAR HARBOR, ME 04609-0155
Owner Name: Robert G Buck
Owner Type: Private
Operator Name: Not reported
Operator Type: Not reported
Short-Term Generator Activity: No
Importer Activity: No
Mixed Waste Generator: No
Transporter Activity: No
Transfer Facility Activity: No
Recycler Activity with Storage: No
Small Quantity On-Site Burner Exemption: No
Smelting Melting and Refining Furnace Exemption: No
Underground Injection Control: No
Off-Site Waste Receipt: No
Universal Waste Indicator: No
Universal Waste Destination Facility: No
Federal Universal Waste: No
Active Site State-Reg Handler: ---
Federal Facility Indicator: Not reported
Hazardous Secondary Material Indicator: N
Sub-Part K Indicator: Not reported
2018 GPRA Permit Baseline: Not on the Baseline

**MORANG ROBINSON AUTOMOBILE CO (Continued)** **1000152341**

2018 GPRA Renewals Baseline: Not on the Baseline
202 GPRA Corrective Action Baseline: No
Subject to Corrective Action Universe: No
Non-TSDFs Where RCRA CA has Been Imposed Universe: No
Corrective Action Priority Ranking: No NCAPS ranking
Environmental Control Indicator: No
Institutional Control Indicator: No
Human Exposure Controls Indicator: N/A
Groundwater Controls Indicator: N/A
Significant Non-Complier Universe: No
Unaddressed Significant Non-Complier Universe: No
Addressed Significant Non-Complier Universe: No
Significant Non-Complier With a Compliance Schedule Universe: No
Financial Assurance Required: Not reported
Handler Date of Last Change: 20030527
Recognized Trader-Importer: No
Recognized Trader-Exporter: No
Importer of Spent Lead Acid Batteries: No
Exporter of Spent Lead Acid Batteries: No
Recycler Activity Without Storage: No
Manifest Broker: No
Sub-Part P Indicator: No

Hazardous Waste Summary:

Waste Code: D001
Waste Description: Ignitable Waste

Waste Code: F003
Waste Description: The Following Spent Nonhalogenated Solvents: Xylene, Acetone, Ethyl Acetate, Ethyl Benzene, Ethyl Ether, Methyl Isobutyl Ketone, N-Butyl Alcohol, Cyclohexanone, And Methanol; All Spent Solvent Mixtures/Blends Containing, Before Use, Only The Above Spent Nonhalogenated Solvents; And All Spent Solvent Mixtures/Blends Containing, Before Use, One Or More Of The Above Nonhalogenated Solvents, And A Total Of Ten Percent Or More (By Volume) Of One Or More Of Those Solvents Listed In F001, F002, F004, And F005; And Still Bottoms From The Recovery Of These Spent Solvents And Spent Solvent Mixtures.

Waste Code: F004
Waste Description: The Following Spent Nonhalogenated Solvents: Cresols, Cresylic Acid, And Nitrobenzene; And The Still Bottoms From The Recovery Of These Solvents; All Spent Solvent Mixtures/Blends Containing, Before Use, A Total Of Ten Percent Or More (By Volume) Of One Or More Of The Above Nonhalogenated Solvents Or Those Solvents Listed In F001, F002, And F005; And Still Bottoms From The Recovery Of These Spent Solvents And Spent Solvent Mixtures.

Waste Code: F005
Waste Description: The Following Spent Nonhalogenated Solvents: Toluene, Methyl Ethyl Ketone, Carbon Disulfide, Isobutanol, Pyridine, Benzene, 2-Ethoxyethanol, And 2-Nitropropane; All Spent Solvent Mixtures/Blends Containing, Before Use, A Total Of Ten Percent Or More (By Volume) Of One Or More Of The Above Nonhalogenated Solvents Or Those Solvents Listed In F001, F002, Or F004; And Still Bottoms From The Recovery Of These Spent Solvents And Spent Solvent Mixtures.

**MORANG ROBINSON AUTOMOBILE CO (Continued)** **1000152341**

Handler - Owner Operator:
Owner/Operator Indicator: Owner
Owner/Operator Name: ROBERT G BUCK
Legal Status: Private
Date Became Current: Not reported
Date Ended Current: Not reported
Owner/Operator Address: OWNERSTREET
Owner/Operator City,State,Zip: OWNERCITY, ME 99999
Owner/Operator Telephone: 207-555-1212
Owner/Operator Telephone Ext: Not reported
Owner/Operator Fax: Not reported
Owner/Operator Email: Not reported

Owner/Operator Indicator: Owner
Owner/Operator Name: ROBERT G BUCK
Legal Status: Private
Date Became Current: 17760101
Date Ended Current: Not reported
Owner/Operator Address: OWNERSTREET
Owner/Operator City,State,Zip: OWNERCITY, ME 99999
Owner/Operator Telephone: 207-555-1212
Owner/Operator Telephone Ext: Not reported
Owner/Operator Fax: Not reported
Owner/Operator Email: Not reported

Historic Generators:
Receive Date: 20021205
Handler Name: MORANG ROBINSON AUTOMOBILE CO
Federal Waste Generator Description: Not a generator, verified
State District Owner: Not reported
Large Quantity Handler of Universal Waste: No
Recognized Trader Importer: No
Recognized Trader Exporter: No
Spent Lead Acid Battery Importer: No
Spent Lead Acid Battery Exporter: No
Current Record: Yes
Non Storage Recycler Activity: Not reported
Electronic Manifest Broker: Not reported

Receive Date: 19890102
Handler Name: MORANG ROBINSON AUTOMOBILE CO
Federal Waste Generator Description: Small Quantity Generator
State District Owner: Not reported
Large Quantity Handler of Universal Waste: No
Recognized Trader Importer: No
Recognized Trader Exporter: No
Spent Lead Acid Battery Importer: No
Spent Lead Acid Battery Exporter: No
Current Record: No
Non Storage Recycler Activity: Not reported
Electronic Manifest Broker: Not reported

Receive Date: 19960226
Handler Name: MORANG ROBINSON AUTO CO
Federal Waste Generator Description: Small Quantity Generator
State District Owner: Not reported

**MORANG ROBINSON AUTOMOBILE CO (Continued)** **1000152341**

Large Quantity Handler of Universal Waste: No
Recognized Trader Importer: No
Recognized Trader Exporter: No
Spent Lead Acid Battery Importer: No
Spent Lead Acid Battery Exporter: No
Current Record: No
Non Storage Recycler Activity: Not reported
Electronic Manifest Broker: Not reported

List of NAICS Codes and Descriptions:
NAICS Code: 44111
NAICS Description: NEW CAR DEALERS

Facility Has Received Notices of Violations:
Violations: No Violations Found

Evaluation Action Summary:
Evaluations: No Evaluations Found

FINDS:
Registry ID: 110000797406

Click Here for FRS Facility Detail Report:

Environmental Interest/Information System:
The Resource Conservation and Recovery Act Information System (RCRAInfo) is EPA's comprehensive information system in support of the Resource Conservation and Recovery Act (RCRA) of 1976 and the Hazardous and Solid Waste Amendments (HSWA) of 1984. It tracks many types of information about generators, transporters, treaters, storers, and disposers of hazardous waste.

Click here to access additional FINDS: detail in the EDR Site Report.

ECHO:
Envid: 1000152341
Registry ID: 110000797406

DFR URL:
Name: MORANG ROBINSON AUTOMOBILE CO
Address: 269 MAIN ST
City,State,Zip: BAR HARBOR, ME 04609

---

**B23** **MORANG ROBINSON AUTO CO** **UST FINDER** **1028418623**
**WNW** **269 MAIN ST** **N/A**
**< 1/8** **BAR HARBOR, ME**
**0.033 mi.**
**175 ft.** **Site 7 of 8 in cluster B**

**Relative:**
**Higher**

**Actual:**
**52 ft.**

UST FINDER:
Object ID: 627994
Facility ID: ME3523
Name: MORANG ROBINSON AUTO CO
Address: 269 MAIN ST
City,State,Zip: BAR HARBOR, ME
Address Match Type: PointAddress

**MORANG ROBINSON AUTO CO (Continued)** **1028418623**

Open USTs: 0
Closed USTs: 2
TOS USTs: 0
Population 1500ft: 811
Private Wells 1500ft: 31
Within 100yr Floodplain: No
Land Use: Developed, Medium Intensity
Within SPA: No
SPA PWS Facility ID: Not reported
SPA Water Type: Not reported
SPA Facility Type: Not reported
SPA HUC12: Not reported
Within WHPA: No
WHPA PWS Facility ID: Not reported
WHPA Water Type: Not reported
WHPA Facility Type: Not reported
WHPA HUC12: Not reported
Facility Status: Closed UST(s)
Date of Last Inspection: Not reported
EPA Region: 1
Tribe: Not reported
Coordinate Source: Geocode
X Coord: -68.2038479999999
Y Coord: 44.3855990000001
Latitude: 44.385599
Longitude: -68.203848

UST FINDER:
Object ID: 684773
Facility ID: ME3523
Tank ID: ME3523_1
Tank Status: Closed
Installation Date: 1972/06/01 16:00:00+00
Removal Date: 1986/07/01 16:00:00+00
Tank Capacity: 3000
Substances: REGULAR GASOLINE
Tank Wall Type: Not reported

Object ID: 684774
Facility ID: ME3523
Tank ID: ME3523_2
Tank Status: Closed
Installation Date: 1972/06/01 16:00:00+00
Removal Date: 1986/07/01 16:00:00+00
Tank Capacity: 6200
Substances: UNLEADED GASOLINE
Tank Wall Type: Not reported

**B24** **MORANG ROBINSON AUTO CO** **UST FINDER** **1028415111**
**WNW** **269 MAIN ST** **N/A**
**< 1/8** **BAR HARBOR, ME**
**0.033 mi.**
**175 ft.** **Site 8 of 8 in cluster B**

**Relative:**
**Higher**

**Actual:**
**52 ft.**

UST FINDER:

| | |
|---|---|
| Object ID: | 627995 |
| Facility ID: | ME10454 |
| Name: | MORANG ROBINSON AUTO CO |
| Address: | 269 MAIN ST |
| City,State,Zip: | BAR HARBOR, ME |
| Address Match Type: | PointAddress |
| Open USTs: | 0 |
| Closed USTs: | 1 |
| TOS USTs: | 0 |
| Population 1500ft: | 811 |
| Private Wells 1500ft: | 31 |
| Within 100yr Floodplain: | No |
| Land Use: | Developed, Medium Intensity |
| Within SPA: | No |
| SPA PWS Facility ID: | Not reported |
| SPA Water Type: | Not reported |
| SPA Facility Type: | Not reported |
| SPA HUC12: | Not reported |
| Within WHPA: | No |
| WHPA PWS Facility ID: | Not reported |
| WHPA Water Type: | Not reported |
| WHPA Facility Type: | Not reported |
| WHPA HUC12: | Not reported |
| Facility Status: | Closed UST(s) |
| Date of Last Inspection: | Not reported |
| EPA Region: | 1 |
| Tribe: | Not reported |
| Coordinate Source: | Geocode |
| X Coord: | -68.2038479999999 |
| Y Coord: | 44.3855990000001 |
| Latitude: | 44.385599 |
| Longitude: | -68.203848 |

UST FINDER:

| | |
|---|---|
| Object ID: | 684672 |
| Facility ID: | ME10454 |
| Tank ID: | ME10454_3 |
| Tank Status: | Closed |
| Installation Date: | 1969/10/01 16:00:01+00 |
| Removal Date: | 1986/09/01 16:00:00+00 |
| Tank Capacity: | 1000 |
| Substances: | LEADED GASOLINE |
| Tank Wall Type: | Not reported |

**C25** **MT DESERT ISLAND HOSPITAL RES** **UST** **U003099762**
**SSW** **322 MAIN ST** **N/A**
**< 1/8** **BAR HARBOR, ME**
**0.043 mi.**
**225 ft.** **Site 10 of 10 in cluster C**

**Relative:** UST:
**Lower**

**Actual:** Name: MT DESERT ISLAND HOSPITAL RES
**40 ft.** Address: 322 MAIN ST
City: BAR HARBOR
Facility ID: 14609
Facility Location2: BAR HARBOR
Facility Code: MULTIPLE RESIDENCE
Fed Reg Ind: No
Owner Name: MT DESERT ISLAND HOSPITAL
Owner Contact: Not reported
Owner Delivery Address: PO BOX 8
Owner City/State/Zip: BAR HARBOR, ME 04609 0008
Owner Telephone: 2072885081
Operator Contact: Not reported
On Aquifer: No
On Aquifer Label: Not reported
Near Public Water: No
Near Public Water Label: Not reported
Near Private Water: No
Near Private Water Label: Not reported
Near Other Water: No
Nearby Water Other Owner Label: Not reported
Latitude: Not reported
Longitude: Not reported
Owner/Operator Name: MT DESERT ISLAND HOSPITAL
Owner/Operator Address: WAYMAN LANE
Owner/Operator City,St,Zip: BAR HARBOR, ME 04609
Owner/Operator Phone: 2072885081

Tank Number: 1
**Tank Status:** **REMOVED**
Tank Status Label: REMOVED
Tank Status Date: 01-SEP-91
**Tank Sub Status:** **Not reported**
Tank Sub Status Label: Not reported
Installation Date: 01-OCT-69
Product Type: #2 FUEL OIL
Tank Volume in Gallons: 500
Tank Above/Below: BELOWGROUND
Tank Material: STEEL - BARE OR ASPHALT COATED.
Reg Date: 22-DEC-87
Tank Leak Detection Label: UNKNOWN
Chamber ID: 1
Chamber Pump Type Label: UNKNOWN
Chamber Pump Type Desc: UNKNOWN
**Pipe Status:** **REMOVED**
Pipe Status Date: 01-SEP-91
Pipe Date Installed: Not reported
Pipe Material Label: GALVANIZED STEEL
Pipe Status Label: REMOVED
Pipe Leak Detection: UNKNOWN
Pipe Leak Detection Label: UNKNOWN
Overfill: UNKNOWN

**MT DESERT ISLAND HOSPITAL RES (Continued)** **U003099762**

Overfill Protection Label: UNKNOWN

---

**D26** **21 ATLANTIC AVE CORP** **EDR Hist Auto** **1020644758**
**NNE** **21 ATLANTIC AVE** **N/A**
**< 1/8** **BAR HARBOR, ME 04609**
**0.063 mi.**
**335 ft.** **Site 1 of 2 in cluster D**

**Relative:** EDR Hist Auto:
**Lower**

**Actual:** Year: Name: / Type:
**41 ft.** 2004: 21 ATLANTIC AVE CORP / Gasoline Service Stations
2005: 21 ATLANTIC AVE CORP / Gasoline Service Stations
2006: 21 ATLANTIC AVE CORP / Gasoline Service Stations
2007: 21 ATLANTIC AVE CORP / Gasoline Service Stations

---

**D27** **SEWAGE** **SPILLS** **S123693014**
**NNE** **21 ATLANTIC AVENUE** **LAST** **N/A**
**< 1/8** **BAR HARBOR, ME**
**0.063 mi.**
**335 ft.** **Site 2 of 2 in cluster D**

**Relative:** LAST:
**Lower**

**Actual:** Event:
**41 ft.**

| | |
|---|---|
| Name: | SMALL LEAK IN BASEMENT |
| Address: | 21 ATLANTIC AVENUE |
| City,State,Zip: | BAR HARBOR, ME |
| Spill Number: | B-288-2018 |
| Inc Tank Code: | A |
| Inc Tank: | Above Ground Tank(s) Involved |
| Removal Flag: | False |
| UST registered flag: | True |
| AST inside flag: | True |
| Create Date: | 05/14/2018 |
| Create By: | EIJALLEY |
| Modify Date: | 01/31/2019 |
| Modify By: | 01/31/2019 |
| Report Status Code: | FR |
| Report Status: | Final Report |
| Spill Datetime: | Not reported |
| Spill Date Unknown: | True |
| Spill Time Unknown: | True |
| Number of wells at risk: | 0 |
| Number of wells impacted: | 0 |
| DTREE completed flag: | False |
| MCD Value: | 9030 |
| Further response action: | False |
| Spill Type Code: | O |
| Spill Type: | Oil Incident |
| Reporter Type Code: | 6 |
| Reporter Type: | Contractor/Consultant |
| Detection Method Code: | L |
| Detection Method: | Visual Product |
| Inc Location Code: | MF |
| Inc Location: | Residential - Multi Family |
| Inc Source Code: | TA |

**SEWAGE (Continued)** **S123693014**

Inc Source: Storage Unit - Aboveground Storage Tank
Spill Cause Code: 07
Spill Cause: Mechanical Failure - Valve
Material Disposal Info: Dead River Company disposed of speedi-dri.

Click Here for LAST Document Search:

Change:
Description: Report Status change from DR to DRV
Date Change: 05/29/2018
Changed By: EIJSELLE

Description: Report Status change from DRV to FR
Date Change: 01/31/2019
Changed By: EIRSHANN

Description: Report Created with Report Status = DR
Date Change: 05/14/2018
Changed By: EIJALLEY

Contact:
Contact Type: Subject/Spiller
Potential RP: True
Name: Not reported
Title: Not reported
Company: SNELL HOUSE
Address: 21 ATLANTIC AVENUE
City,State: BAR HARBOR,ME
Country: USA
Zipcode: 04609
Phone/Ext: /
Comments: Not reported

Primary Employee:
Primary Employee: True
Name: JOHN M SELLECK

Media Affected:
Medium: Interior Surface

Log:
Spill Void Flag: False
Spill Office: Bangor
Spill Off Sequence: 288
Spill Year: 2018
Create Date: 05/14/2018
Created By: EIJALLEY
Modify Date: 05/14/2018
Modify By: EIJSELLE
Log Spill Type: Oil Incident
Log Spill Datetime: Not reported
Spill Time Unk: False
Spill Dt Unknown: False
Log Rep Dt Tm: 05/11/2018
Log Rep Prod Cd: 02
Log Rep Prod: #2 FUEL OIL

**SEWAGE (Continued)** **S123693014**

Log Emp Name: JOHN M SELLECK
Location: 21 Atlantic Avenue
Log Location Town: BAR HARBOR
Log Tank Involved: Above Ground Tank(s) Involved
Notes: 1-3 gallons onto concrete in the basement.

Material Recovered:
Material Recovered Type: OM
Material Recovered: Other Material
Material Amount: 75
Material Units: lbs.
Material Amt Qualifier: ESTIMATE

Spill Point:
Recovery Method: Sorbents

Product:
Product Code: #2 FUEL OIL
Product Other: Not reported
Product Amt: 2
Product Amt Unit: gals.
Product Amt Qualifier: ESTIMATE
Primary Product: True

SPILLS:

Event:
Name: SEWAGE
Address: 21 ATLANTIC AVENUE
City,State,Zip: BAR HARBOR, ME
Spill Number: B-264-2019
Inc Tank Code: N
Inc Tank: None
Removal Flag: False
Ust Registered Flag: True
Ast Inside Flag: False
Create Date: 05/13/2019
Create By: EIJALLEY
Modify Date: 04/25/2024
Modify By: SPILLS
Report Status: FR
Report Status: Final Report
Actual Spill Datetime: Not reported
Actual Spill Date Unknown: True
Actual Spill Time Unknown: True
Number Wells At Risk: 0
Number Wells Impacted: 0
Dtree Completed Flag: False
MCD Value: 9030
Further Response Action: False
Spill Type Code: I
Spill Type: Non-Oil, Non-Hazardous Incident
Reporter Type Code: 3
Reporter Type: Citizen Complaint
Detection Method Code: I

**SEWAGE (Continued)** **S123693014**

Detection Method: Other
Inc Location Code: MF
Inc Location: Residential - Multi Family
Inc Source Code: NO
Inc Source: No Source
Spill Cause Code: 00
Spill Cause: Other - No Cause
Material Disposal Info: none

Click Here for SPILLS Document Search:

Change:
Description: Report Created with Report Status = DR
Date Change: 05/13/2019
Changed By: EIJALLEY

Description: Report Status change from DR to DRV
Date Change: 05/16/2019
Changed By: EIJSELLE

Description: Report Status change from DRV to FR
Date Change: 04/25/2024
Changed By: SOM\\Paul.R.Nichols

Contact:
Contact Type: Subject/Spiller
Potential RP: True
Name: NONE
Title: Not reported
Company: Not reported
Address: Not reported
City,State: ,
Country: USA
Zipcode: Not reported
Phone/Ext: /
Comments: Not reported

Primary Employee:
Primary Employee: True
Name: JOHN M SELLECK

Media Affected:
Medium: None

Log:
Spill Void Flag: False
Spill Office: Bangor
Spill Off Sequence: 264
Spill Year: 2019
Create Date: 05/13/2019
Created By: EIJALLEY
Modify Date: 04/25/2024
Modify By: SPILLS
Log Spill Type: Non-Oil, Non-Hazardous Incident
Log Spill Datetime: Not reported
Spill Time Unk: False

**SEWAGE (Continued)** **S123693014**

Spill Dt Unknown: False
Log Rep Dt Tm: 05/06/2019
Log Rep Prod Cd: 00
Log Rep Prod: NONE
Log Emp Name: JOHN M SELLECK
Location: 21 ATLANTIC AVENUE
Log Location Town: BAR HARBOR
Log Tank Involved: None
Notes: Sewer pipe broke in basement, no oil found.

Material Recovered:
Material Recovered Type: NO
Material Recovered: None
Material Amount: 0
Material Units: gals.
Material Amt Qualifier: ESTIMATE

Recovery Method: Not reported

Spill Point:

Product:
Product Code: NONE
Product Other: Not reported
Product Amt: Not reported
Product Amt Unit: Not reported
Product Amt Qualifier: Not reported
Primary Product: True

---

**28**
**SW**
**< 1/8**
**0.070 mi.**
**372 ft.**

**EMERA MAINE**
**18 EDGEWOOD ST**
**BAR HARBOR, ME 04609**

**RCRA NonGen / NLR** **1024885904**
**E MANIFEST** **N/A**

**Relative:**
**Lower**

**Actual:**
**40 ft.**

RCRA Listings:
Date Form Received by Agency: 20201230
Handler Name: Emera Maine
Handler Address: Edgewood St
Handler City,State,Zip: BAR HARBOR, ME 04609
EPA ID: MEP000021085
Contact Name: KIMBERLY HITCHCOCK
Contact Address: PO BOX
Contact City,State,Zip: BANGOR, ME 04402
Contact Telephone: 207-760-2551
Contact Fax: Not reported
Contact Email: Not reported
Contact Title: ENVIRONMENTAL TECHNICIAN II
EPA Region: 01
Land Type: Not reported
Federal Waste Generator Description: Not a generator, verified
Non-Notifier: Not reported
Biennial Report Cycle: Not reported
Accessibility: Not reported
Active Site Indicator: Not reported
State District Owner: Not reported

**EMERA MAINE (Continued)** **1024885904**

State District: Not reported
Mailing Address: PO BOX
Mailing City,State,Zip: BANGOR, ME 04402
Owner Name: Not reported
Owner Type: Not reported
Operator Name: Not reported
Operator Type: Not reported
Short-Term Generator Activity: No
Importer Activity: No
Mixed Waste Generator: No
Transporter Activity: No
Transfer Facility Activity: No
Recycler Activity with Storage: No
Small Quantity On-Site Burner Exemption: No
Smelting Melting and Refining Furnace Exemption: No
Underground Injection Control: No
Off-Site Waste Receipt: No
Universal Waste Indicator: No
Universal Waste Destination Facility: No
Federal Universal Waste: No
Active Site State-Reg Handler: ---
Federal Facility Indicator: Not reported
Hazardous Secondary Material Indicator: N
Sub-Part K Indicator: Not reported
2018 GPRA Permit Baseline: Not on the Baseline
2018 GPRA Renewals Baseline: Not on the Baseline
202 GPRA Corrective Action Baseline: No
Subject to Corrective Action Universe: No
Non-TSDFs Where RCRA CA has Been Imposed Universe: No
Corrective Action Priority Ranking: No NCAPS ranking
Environmental Control Indicator: No
Institutional Control Indicator: No
Human Exposure Controls Indicator: N/A
Groundwater Controls Indicator: N/A
Significant Non-Complier Universe: No
Unaddressed Significant Non-Complier Universe: No
Addressed Significant Non-Complier Universe: No
Significant Non-Complier With a Compliance Schedule Universe: No
Financial Assurance Required: Not reported
Handler Date of Last Change: 20201230
Recognized Trader-Importer: No
Recognized Trader-Exporter: No
Importer of Spent Lead Acid Batteries: No
Exporter of Spent Lead Acid Batteries: No
Recycler Activity Without Storage: No
Manifest Broker: No
Sub-Part P Indicator: No

Historic Generators:
Receive Date: 20201230
Handler Name: EMERA MAINE
Federal Waste Generator Description: Not a generator, verified
State District Owner: Not reported
Large Quantity Handler of Universal Waste: No
Recognized Trader Importer: No
Recognized Trader Exporter: No

**EMERA MAINE (Continued)** **1024885904**

Spent Lead Acid Battery Importer: No
Spent Lead Acid Battery Exporter: No
Current Record: Yes
Non Storage Recycler Activity: No
Electronic Manifest Broker: No

Receive Date: 20190311
Handler Name: EMERA MAINE
Federal Waste Generator Description: Large Quantity Generator
State District Owner: Not reported
Large Quantity Handler of Universal Waste: No
Recognized Trader Importer: No
Recognized Trader Exporter: No
Spent Lead Acid Battery Importer: No
Spent Lead Acid Battery Exporter: No
Current Record: No
Non Storage Recycler Activity: No
Electronic Manifest Broker: No

List of NAICS Codes and Descriptions:
NAICS Codes: No NAICS Codes Found

Facility Has Received Notices of Violations:
Violations: No Violations Found

Evaluation Action Summary:
Evaluations: No Evaluations Found

E MANIFEST:
Manifest Tracking Number: 003659130GBF
Last Updated Date: 20200619
Shipped Date: 20190319
Received Date: 20190325
Manifest Status: Signed
Submission Type: DataImage5Copy
Origin Type: Web
Generator EPA ID: MEP000021085
Generator Name: Emera Maine
Generator Location Street Number: 18
Generator Location Street 1: 18 EDGEWOOD ST
Generator Location Street 2: Not reported
Generator Location City: BAR HARBOR
Generator Location State: ME
Generator Location Zip: 04609
Generator Mail Street Number: 932
Generator Mail Street 1: PO BOX
Generator Mail Street 2: Not reported
Generator Mail City: BANGOR
Generator Mail Zip: 04402
Generator Mail State: ME
Generator Contact Company Name: Not reported
Designated Facility EPA ID: ALD983167891
Designated Facility Name: Not reported
Designated Facility Mail Street Number: Not reported

**EMERA MAINE (Continued)** **1024885904**

Designated Facility Mail Street 1: Not reported
Designated Facility Mail Street 2: 101 PARKWAY EAST
Designated Facility Mail City: PELL CITY
Designated Facility Mail Zip: 35125
Designated Facility Mail State: AL
Designated Facility Location Street Number: Not reported
Designated Facility Location Street 1: 101 PARKWAY EAST
Designated Facility Location Street 2: Not reported
Designated Facility Location City: PELL CITY
Designated Facility Location Zip: 35125
Designated Facility Location State: AL
Designated Facility Contact Company Name: TCI OF ALABAMA, LLC
Manifest Residue Indicator: N
Rejection Indicator: N

PCB Information:
Manifest Tracking Number: 003659130GBF
Waste Line Number: 1
Article or Container ID: Not reported
Bulk Identity: SOLID
Date of Removal: 20190104
Load Type: BulkWaste
Load Type Description: Bulk Waste
Waste Type: Not reported
Weight: 7756

State Waste:
Manifest Tracking Number: 003659130GBF
Waste Line Number: 1
State Waste Code Owner: ME
State Waste Code: M002
State Waste: PCB CONTENT OF 50ppm or HIGHER

Transporter:
Manifest Tracking Number: 003659130GBF
Transporter Line Number: 1
Transporter EPA ID: NYR000211540
Transporter Name: Tci Of Ny Llc

Manifest Tracking Number: 003659130GBF
Transporter Line Number: 2
Transporter EPA ID: NJD986588630
Transporter Name: Allstate Orc

Waste Line:
Manifest Tracking Number: 003659130GBF
Waste Line Number: 1
U.S. DOT Hazardous Indicator: N
U.S. DOT ID Number: Not reported
U.S. DOT Description: Not reported
Non-Hazardous Waste Description: STATE AND FEDERAL REGULATED WASTE, SOLID CONTAINS NON DOT REGULA
PCBS >50PPM DRAINED PCB-CONTAMINATED TRANSFORMER (369PPM)
Number of Containers: 1
Container Type Code: CM
Container Type Description: Metal boxes, cartons, cases (including roll offs)

**EMERA MAINE (Continued)** **1024885904**

Waste Quantity: 7756
Quantity Unit of Measure Code: K
Quantity Unit of Measure Description: Kilograms
Waste Quantity, in Tons: 8.550984
Acute Waste Quantity, in Tons: 0
Non-Acute Waste Quantity, in Tons: 8.550984
Waste Quantity, in Kilograms: 7755.9995
Acute Waste Quantity, in Kilograms: 0
Non-Acute Waste Quantity, in Kilorgrams: 7755.9995
Management Method Code: H141
Management Method Description: STORAGE, BULKING AND/OR TRANSFER OFF SITE
Waste Residue Indicator: N
Quantity Discrepancy Indicator: N
Waste Type Discrepancy Indicator: N
Waste Density: Not reported
Waste Density Unit of Measure Code: Not reported
Waste Density Unit of Measure Description: Not reported
Form Code: Not reported
Form Code Description: Not reported
Source Code: Not reported
Source Code Description: Not reported
Waste Minimization Code: Not reported
Waste Minimization Code Description: Not reported
Consent Number: Not reported
EPA Waste Indicator: N

---

**29**
**South**
**< 1/8**
**0.088 mi.**
**466 ft.**

**GORDON YOUNG** **SPILLS** **S106894460**
**8 LIVINGSTON RD** **N/A**
**BAR HARBOR, ME**

**Relative:**
**Lower**

**Actual:**
**41 ft.**

SPILLS:

Event:
Name: GORDON YOUNG
Address: 8 LIVINGSTON RD
City,State,Zip: BAR HARBOR, ME
Spill Number: B-626-2004
Inc Tank Code: N
Inc Tank: None
Removal Flag: False
Ust Registered Flag: False
Ast Inside Flag: False
Create Date: 11/23/2004
Create By: EIRSHANN
Modify Date: 03/31/2005
Modify By: EITGALLA
Report Status: FR
Report Status: Final Report
Actual Spill Datetime: Not reported
Actual Spill Date Unknown: True
Actual Spill Time Unknown: True
Number Wells At Risk: 0
Number Wells Impacted: 0
Dtree Completed Flag: False
MCD Value: 9030
Further Response Action: False

**GORDON YOUNG (Continued)** **S106894460**

Spill Type Code: H
Spill Type: Hazardous Material Incident
Reporter Type Code: 2
Reporter Type: Subject/Spiller
Detection Method Code: I
Detection Method: Other
Inc Location Code: SF
Inc Location: Residential - Single Family
Inc Source Code: NO
Inc Source: No Source
Spill Cause Code: 00
Spill Cause: Other - No Cause
Material Disposal Info: There was no spill of mercury. This was a pick up for proper disposal.

Click Here for SPILLS Document Search:

Change:
Description: Report Status change from DQA to P
Date Change: 03/31/2005
Changed By: EITGALLA

Description: Report Status change from P to FR
Date Change: 03/31/2005
Changed By: EITGALLA

Description: Report Status change from DRV to DQA
Date Change: 11/30/2004
Changed By: EIBRANDA

Description: Report Created with Report Status = DR
Date Change: 11/23/2004
Changed By: EIRSHANN

Description: Report Status change from DR to DRV
Date Change: 11/23/2004
Changed By: EIRSHANN

Contact:
Contact Type: Subject/Spiller
Potential RP: True
Name: GORDON YOUNG
Title: OWNER
Company: YOUNG DENTISTRY
Address: 8 LIVINGSTON RD
City,State: BAR HARBOR,ME
Country: USA
Zipcode: 04609
Phone/Ext: /
Comments: Not reported

Primary Employee:
Primary Employee: True
Name: ROBERT F SHANNON

File:
Spill Id: B-626-2004

**GORDON YOUNG (Continued)** **S106894460**

Date Created: 04/06/2005
Created By: IMAGING
Date Modified: 04/06/2005
Modified By: IMAGING
File Num Sheets: 0
Notes: Report scanned into the imaging system on 06-APR-05.
Reconcile Date: Not reported
File Reconciled By: Not reported

Media Affected:
Medium: None

Log:
Spill Void Flag: False
Spill Office: Bangor
Spill Off Sequence: 626
Spill Year: 2004
Create Date: 11/17/2004
Created By: EICLECKE
Modify Date: 11/23/2004
Modify By: EIRSHANN
Log Spill Type: Hazardous Material Incident
Log Spill Datetime: Not reported
Spill Time Unk: True
Spill Dt Unknown: True
Log Rep Dt Tm: 11/10/2004
Log Rep Prod Cd: 99
Log Rep Prod: MERCURY
Log Emp Name: ROBERT F SHANNON
Location: 8 Livingston Road.
Log Location Town: BAR HARBOR
Log Tank Involved: None
Notes: Picked up about 15 pounds of unused containerize mercury from a retired dentist.

Material Recovered:
Material Recovered Type: VP
Material Recovered: Unspilled Product
Material Amount: 15
Material Units: lbs.
Material Amt Qualifier: ESTIMATE

Recovery Method: Remove

Spill Point:

Product:
Product Code: MERCURY
Product Other: Not reported
Product Amt: 0
Product Amt Unit: gals.
Product Amt Qualifier: ACTUAL
Primary Product: True

**E30** **STRAWBERRY HILL INC** **UST** **U000237711**
**NW** **207 MAIN ST** **N/A**
**< 1/8** **BAR HARBOR, ME**
**0.088 mi.**
**466 ft.** **Site 1 of 3 in cluster E**

**Relative:** UST:
**Higher**

**Actual:** Name: VILLAGE MOTEL
**56 ft.** Address: 207 MAIN ST
City: BAR HARBOR
Facility ID: 11589
Facility Location2: BAR HARBOR
Facility Code: PUBLIC FACILITY
Fed Reg Ind: No
Owner Name: COSTON, PAUL
Owner Contact: Not reported
Owner Delivery Address: 207 MAIN ST
Owner City/State/Zip: BAR HARBOR, ME 04609
Owner Telephone: Not reported
Operator Contact: Not reported
On Aquifer: No
On Aquifer Label: Not reported
Near Public Water: No
Near Public Water Label: Not reported
Near Private Water: No
Near Private Water Label: Not reported
Near Other Water: No
Nearby Water Other Owner Label: Not reported
Latitude: Not reported
Longitude: Not reported
Owner/Operator Name: VILLAGER MOTEL
Owner/Operator Address: MAIN ST
Owner/Operator City,St,Zip: BAR HARBOR, ME 04609
Owner/Operator Phone: 2072447461

Tank Number: 1
**Tank Status:** **REMOVED**
Tank Status Label: REMOVED
Tank Status Date: 01-MAY-93
**Tank Sub Status:** **Not reported**
Tank Sub Status Label: Not reported
Installation Date: 01-OCT-69
Product Type: #2 FUEL OIL
Tank Volume in Gallons: 1000
Tank Above/Below: BELOWGROUND
Tank Material: STEEL - BARE OR ASPHALT COATED.
Reg Date: 02-FEB-93
Tank Leak Detection Label: UNKNOWN
Chamber ID: 1
Chamber Pump Type Label: UNKNOWN
Chamber Pump Type Desc: UNKNOWN
**Pipe Status:** **REMOVED**
Pipe Status Date: 01-MAY-93
Pipe Date Installed: Not reported
Pipe Material Label: GALVANIZED STEEL
Pipe Status Label: REMOVED
Pipe Leak Detection: UNKNOWN
Pipe Leak Detection Label: UNKNOWN
Overfill: UNKNOWN

**STRAWBERRY HILL INC (Continued)** **U000237711**

Overfill Protection Label: UNKNOWN

Tank Number: 1
**Tank Status:** **REMOVED**
Tank Status Label: REMOVED
Tank Status Date: 01-JAN-93
**Tank Sub Status:** **Not reported**
Tank Sub Status Label: Not reported
Installation Date: 01-APR-69
Product Type: #2 FUEL OIL
Tank Volume in Gallons: 1000
Tank Above/Below: BELOWGROUND
Tank Material: STEEL - BARE OR ASPHALT COATED.
Reg Date: 15-OCT-86
Tank Leak Detection Label: UNKNOWN
Chamber ID: 1
Chamber Pump Type Label: UNKNOWN
Chamber Pump Type Desc: UNKNOWN
**Pipe Status:** **REMOVED**
Pipe Status Date: 01-JAN-93
Pipe Date Installed: Not reported
Pipe Material Label: GALVANIZED STEEL
Pipe Status Label: REMOVED
Pipe Leak Detection: UNKNOWN
Pipe Leak Detection Label: UNKNOWN
Overfill: UNKNOWN
Overfill Protection Label: UNKNOWN

---

**F31** **ADENS, PHYLIS** **UST** **U003115393**
**NNW** **6 DERBY LANE** **N/A**
**< 1/8** **BAR HARBOR, ME**
**0.106 mi.**
**561 ft.** **Site 1 of 3 in cluster F**

**Relative:** UST:
**Higher**
Name: ADENS, PHYLIS
**Actual:** Address: 6 DERBY LANE
**53 ft.** City: BAR HARBOR
Facility ID: 19447
Facility Location2: BAR HARBOR
Facility Code: SINGLE RESIDENCE
Fed Reg Ind: No
Owner Name: ADAMS,JOHN F & PHYLLIS JR
Owner Contact: Not reported
Owner Delivery Address: 55 RABBITHILL RD BOX 1620
Owner City/State/Zip: WINTERPORT, ME 04496
Owner Telephone: Not reported
Operator Contact: Not reported
On Aquifer: No
On Aquifer Label: Not reported
Near Public Water: No
Near Public Water Label: Not reported
Near Private Water: No
Near Private Water Label: Not reported
Near Other Water: No
Nearby Water Other Owner Label: Not reported
Latitude: Not reported

**ADENS, PHYLIS (Continued)** **U003115393**

Longitude: Not reported
Owner/Operator Name: ADENS, PHYLIS
Owner/Operator Address: 6 DERBY LANE
Owner/Operator City,St,Zip: BAR HARBOR, ME 04609
Owner/Operator Phone: 2072884292

Tank Number: 1
**Tank Status:** **REMOVED**
Tank Status Label: REMOVED
Tank Status Date: 15-NOV-96
**Tank Sub Status:** **Not reported**
Tank Sub Status Label: Not reported
Installation Date: 01-OCT-69
Product Type: #2 FUEL OIL
Tank Volume in Gallons: 250
Tank Above/Below: BELOWGROUND
Tank Material: STEEL - BARE OR ASPHALT COATED.
Reg Date: 18-OCT-96
Tank Leak Detection Label: UNKNOWN
Chamber ID: 1
Chamber Pump Type Label: SUCTION
Chamber Pump Type Desc: SUCTION
**Pipe Status:** **REMOVED**
Pipe Status Date: 15-NOV-96
Pipe Date Installed: Not reported
Pipe Material Label: GALVANIZED STEEL
Pipe Status Label: REMOVED
Pipe Leak Detection: UNKNOWN
Pipe Leak Detection Label: UNKNOWN
Overfill: UNKNOWN
Overfill Protection Label: UNKNOWN

---

**G32** **A B & J R HODGKINS INC** **UST FINDER** **1028416214**
**WSW** **57 SCHOOL ST** **N/A**
**< 1/8** **BAR HARBOR, ME**
**0.111 mi.**
**586 ft.** **Site 1 of 2 in cluster G**

**Relative:** **Higher**
**Actual:** **46 ft.**

UST FINDER:
Object ID: 627989
Facility ID: ME1372
Name: A B & J R HODGKINS INC
Address: 57 SCHOOL ST
City,State,Zip: BAR HARBOR, ME
Address Match Type: StreetAddress
Open USTs: 0
Closed USTs: 1
TOS USTs: 0
Population 1500ft: 828
Private Wells 1500ft: 34
Within 100yr Floodplain: No
Land Use: Developed, Medium Intensity
Within SPA: No
SPA PWS Facility ID: Not reported
SPA Water Type: Not reported
SPA Facility Type: Not reported
SPA HUC12: Not reported
Within WHPA: No

**A B & J R HODGKINS INC (Continued)** **1028416214**

WHPA PWS Facility ID: Not reported
WHPA Water Type: Not reported
WHPA Facility Type: Not reported
WHPA HUC12: Not reported
Facility Status: Closed UST(s)
Date of Last Inspection: Not reported
EPA Region: 1
Tribe: Not reported
Coordinate Source: Geocode
X Coord: -68.2054689999999
Y Coord: 44.383875
Latitude: 44.383875
Longitude: -68.205469

UST FINDER:
Object ID: 680336
Facility ID: ME1372
Tank ID: ME1372_1
Tank Status: Closed
Installation Date: 1965/06/01 16:00:01+00
Removal Date: 1990/04/01 15:59:59+00
Tank Capacity: 1000
Substances: UNLEADED GASOLINE
Tank Wall Type: Not reported

---

**G33** **A B & J R HODGKINS INC** **UST** **U003096933**
**WSW** **57 SCHOOL ST** **N/A**
**< 1/8** **BAR HARBOR, ME**
**0.111 mi.**
**586 ft.** **Site 2 of 2 in cluster G**

**Relative:** **Higher**
**Actual:** **46 ft.**

UST:
Name: A B & J R HODGKINS INC
Address: 57 SCHOOL ST
City: BAR HARBOR
Facility ID: 1372
Facility Location2: BAR HARBOR
Facility Code: COMMERCIAL
Fed Reg Ind: Yes
Owner Name: A B & JR HODGKINS INC
Owner Contact: Not reported
Owner Delivery Address: PO BOX 156
Owner City/State/Zip: BAR HARBOR, ME 04609
Owner Telephone: 2072885251
Operator Contact: Not reported
On Aquifer: No
On Aquifer Label: Not reported
Near Public Water: Yes
Near Public Water Label: NEAR PUBLIC WATER
Near Private Water: No
Near Private Water Label: Not reported
Near Other Water: No
Nearby Water Other Owner Label: Not reported
Latitude: Not reported
Longitude: Not reported
Owner/Operator Name: A B & JR HODGKINS INC
Owner/Operator Address: PO BOX 156

**A B & J R HODGKINS INC (Continued)** **U003096933**

Owner/Operator City,St,Zip: BAR HARBOR, ME 04609
Owner/Operator Phone: 2072885251

Tank Number: 1
**Tank Status:** **REMOVED**
Tank Status Label: REMOVED
Tank Status Date: 01-APR-90
**Tank Sub Status:** **Not reported**
Tank Sub Status Label: Not reported
Installation Date: 01-JUN-65
Product Type: UNLEADED GASOLINE
Tank Volume in Gallons: 1000
Tank Above/Below: BELOWGROUND
Tank Material: STEEL - BARE OR ASPHALT COATED.
Reg Date: 23-JUN-86
Tank Leak Detection Label: UNKNOWN
Chamber ID: 1
Chamber Pump Type Label: UNKNOWN
Chamber Pump Type Desc: UNKNOWN
**Pipe Status:** **REMOVED**
Pipe Status Date: 01-APR-90
Pipe Date Installed: Not reported
Pipe Material Label: GALVANIZED STEEL
Pipe Status Label: REMOVED
Pipe Leak Detection: UNKNOWN
Pipe Leak Detection Label: UNKNOWN
Overfill: UNKNOWN
Overfill Protection Label: UNKNOWN

Tank Number: 2
**Tank Status:** **REMOVED**
Tank Status Label: REMOVED
Tank Status Date: 01-OCT-90
**Tank Sub Status:** **Not reported**
Tank Sub Status Label: Not reported
Installation Date: 01-OCT-69
Product Type: #2 FUEL OIL
Tank Volume in Gallons: 1000
Tank Above/Below: BELOWGROUND
Tank Material: STEEL - BARE OR ASPHALT COATED.
Reg Date: 23-JUN-86
Tank Leak Detection Label: UNKNOWN
Chamber ID: 1
Chamber Pump Type Label: UNKNOWN
Chamber Pump Type Desc: UNKNOWN
**Pipe Status:** **REMOVED**
Pipe Status Date: 01-OCT-90
Pipe Date Installed: Not reported
Pipe Material Label: OTHER
Pipe Status Label: REMOVED
Pipe Leak Detection: UNKNOWN
Pipe Leak Detection Label: UNKNOWN
Overfill: UNKNOWN
Overfill Protection Label: UNKNOWN

**E34**
**NW**
**< 1/8**
**0.112 mi.**
**589 ft.**

**MAINE MOUNTAIN GUIDES**
**198 MAIN ST.**
**BAR HARBOR, ME**

**Site 2 of 3 in cluster E**

**SPILLS** **S109070318**
**N/A**

**Relative:**
**Higher**

**Actual:**
**58 ft.**

SPILLS:

Event:

| | |
|---|---|
| Name: | MAINE MOUNTAIN GUIDES |
| Address: | 198 MAIN ST. |
| City,State,Zip: | BAR HARBOR, ME |
| Spill Number: | B-429-1998 |
| Inc Tank Code: | Not reported |
| Inc Tank: | Not reported |
| Removal Flag: | Not reported |
| Ust Registered Flag: | Not reported |
| Ast Inside Flag: | Not reported |
| Create Date: | 12/07/2001 |
| Create By: | SPILLS |
| Modify Date: | 12/07/2001 |
| Modify By: | SPILLS |
| Report Status: | FR |
| Report Status: | Final Report |
| Actual Spill Datetime: | 07/04/1998 |
| Actual Spill Date Unknown: | False |
| Actual Spill Time Unknown: | True |
| Number Wells At Risk: | 0 |
| Number Wells Impacted: | 0 |
| Dtree Completed Flag: | False |
| MCD Value: | 9030 |
| Further Response Action: | False |
| Spill Type Code: | H |
| Spill Type: | Hazardous Material Incident |
| Reporter Type Code: | 3 |
| Reporter Type: | Citizen Complaint |
| Detection Method Code: | H |
| Detection Method: | Odor/Vapor/Mist |
| Inc Location Code: | CM |
| Inc Location: | Business - Commercial |
| Inc Source Code: | Not reported |
| Inc Source: | Not reported |
| Spill Cause Code: | 20 |
| Spill Cause: | Discharge - Deliberate/Other |
| Material Disposal Info: | Not reported |

Click Here for SPILLS Document Search:

Change:

| | |
|---|---|
| Description: | Report Created with Report Status = FR |
| Date Change: | 12/07/2001 |
| Changed By: | SPILLS |

Contact:

| | |
|---|---|
| Contact Type: | Subject/Spiller |
| Potential RP: | False |
| Name: | Not reported |
| Title: | Not reported |
| Company: | MAINE MOUNTAIN GUIDES |
| Address: | 198 MAIN ST. |

**MAINE MOUNTAIN GUIDES (Continued)** **S109070318**

City,State: BAR HARBOR,ME
Country: Not reported
Zipcode: 04653
Phone/Ext: /
Comments: Not reported

Primary Employee:
Primary Employee: True
Name: THOMAS VARNEY

File:
Spill Id: B-429-1998
Date Created: 11/16/1999
Created By: SPILLS
Date Modified: 12/15/2008
Modified By: IMAGING
File Num Sheets: 0
Notes: Report scanned into the imaging system on 15-DEC-08.
Reconcile Date: Not reported
File Reconciled By: Not reported

Media Affected:
Medium: Inland Surface Water

Log:
Spill Void Flag: False
Spill Office: Bangor
Spill Off Sequence: 429
Spill Year: 1998
Create Date: 12/07/2001
Created By: SPILLS
Modify Date: 12/07/2001
Modify By: SPILLS
Log Spill Type: Hazardous Material Incident
Log Spill Datetime: 07/04/1998
Spill Time Unk: True
Spill Dt Unknown: False
Log Rep Dt Tm: 07/05/1998
Log Rep Prod Cd: 79
Log Rep Prod: HAZARDOUS CHEMICAL - SPECIFIED IN REPORT
Log Emp Name: THOMAS VARNEY
Location: Not reported
Log Location Town: BAR HARBOR
Log Tank Involved: Unknown/Unspecified
Notes: Not reported

Material Recovered:
Material Recovered Type: MM
Material Recovered: Mixed Liquid Media
Material Amount: 0
Material Units: gals.
Material Amt Qualifier: ACTUAL

Recovery Method: None

**MAINE MOUNTAIN GUIDES (Continued)** **S109070318**

Spill Point:

Product:

| | |
|---|---|
| Product Code: | HAZARDOUS CHEMICAL - UNSPECIFIED |
| Product Other: | Not reported |
| Product Amt: | Not reported |
| Product Amt Unit: | gals. |
| Product Amt Qualifier: | UNKNOWN |
| Primary Product: | False |

---

**E35** **BAR HARBOR LAUNDRY CO** **SHWS** **S126090054**
**NW** **1 PINEO COURT** **ALLSITES** **N/A**
**< 1/8** **BAR HARBOR, ME**
**0.122 mi.**
**644 ft.** **Site 3 of 3 in cluster E**

**Relative:**
**Higher**

**Actual:**
**59 ft.**

SHWS:

| | |
|---|---|
| Name: | BAR HARBOR LAUNDRY CO |
| Address: | 1 PINEO COURT |
| City,State,Zip: | BAR HARBOR, ME |
| Facility ID: | REM02639 |
| **Facility Status:** | **COMPLAINT INVESTIGATED** |
| Program Type: | UNCONTROLLED SITES |
| Lat/Long: | 44.38708558 / -68.20423262 |
| IC: | FALSE |
| Alias: | Not reported |
| Acres: | Not reported |
| Sub Status: | UNSUBSTANTIATED |
| Status Date: | 08/02/2016 |

ALLSITES:

| | |
|---|---|
| Name: | BAR HARBOR LAUNDRY CO |
| Address: | 1 PINEO COURT |
| City,State,Zip: | BAR HARBOR, ME |
| Status: | COMPLAINT INVESTIGATED |
| Program Type: | UNCONTROLLED SITES |
| Lat/Long: | 44.38708558 / -68.20423262 |
| Institutional Control?: | FALSE |
| Alias: | Not reported |
| Acres: | Not reported |
| Sub Status: | UNSUBSTANTIATED |
| Status Date: | 08/02/2016 |

---

**36** **COLBY CLEANERS** **EDR Hist Cleaner** **1019959671**
**WNW** **23 SCHOOL ST** **N/A**
**1/8-1/4** **BAR HARBOR, ME 04609**
**0.126 mi.**
**666 ft.**

**Relative:**
**Higher**

**Actual:**
**57 ft.**

EDR Hist Cleaner:

| Year: | Name: / Type: |
|---|---|
| 1999: | COLBY CLEANERS / Drycleaning Plants, Except Rugs, NEC |

**H37** **BAR HARBOR YMCA** **FINDS** **1031028987**
**SW** **21 PARK STREET** **US BROWNFIELDS** **N/A**
**1/8-1/4** **BAR HARBOR, ME 04609**
**0.131 mi.**
**690 ft.** **Site 1 of 3 in cluster H**

**Relative:** **Lower**

**Actual:** **37 ft.**

US BROWNFIELDS:

| | |
|---|---|
| Name: | BAR HARBOR YMCA |
| Address: | 21 PARK STREET |
| City,State,Zip: | BAR HARBOR, ME 04609 |
| Property ID: | 257702 |
| Property Alias: | Not reported |
| Recipient Name: | Environmental Protection Maine Department of |
| Grant Type: | Not reported |
| Property Number: | Map 107, Lot 221 |
| Parcel Size: | 2.41 |
| Latitude: | 44.382901468 |
| Longitude: | -68.204467896 |
| Census Tract: | 23009965900 |
| State or Tribal Voluntary Response Program: | N |
| Program Name: | 4W |
| AA Activity Funded: | Not reported |
| Start Date: | Not reported |
| Redev Completition Date: | Not reported |
| Completed Date: | Not reported |
| Cleanup Funding: | Not reported |
| Cleanup Funding Source: | Not reported |
| Activity Funded: | Phase II |
| Assessment Funding: | Not reported |
| Assessment Funding Source: | Not reported |
| Redevelopment Funding: | Not reported |
| Contaminants REC: | Lead Other Metals PAHs |
| Contaminants Found at Actionable Level: | Lead Other Metals PAHs |
| Redev. Funding Source: | Not reported |
| Redev. Funding Entity Name: | Not reported |
| Contaminants Found Below Actionable Level: | Not reported |
| Redevelopment Start Date: | Not reported |
| Assessment Funding Entity: | Not reported |
| Cleanup Funding Entity: | Not reported |
| Climate Adapt Mitig - Planning or Assessment: | Not reported |
| Cooperative Agreement Number: | 00A00902 |
| Start Date: | Not reported |
| Ownership Entity: | Government |
| Additional Institutional Controls Information: | Not reported |
| Completion Date: | Not reported |
| Address of Data Sources (URL if available) 1: | Not reported |
| Cleanup Required: | Y |
| Indicates Cleanup/Treatment Tech Implemented: | Not reported |
| Institutional Controls Required: | U |
| IC Category Proprietary Controls: | Not reported |
| Excavation and Disposal of Soils: | Not reported |
| Extraction of contaminants: | Not reported |
| IC Cat. Info. Devices: | Not reported |
| Removal of materials (tanks and piping, etc.): | Not reported |
| IC Cat. Gov. Controls: | Not reported |
| Reduction of Contam Bioremediation/Phytoremediation: | Not reported |
| IC Cat. Enforcement Permit Tools: | Not reported |
| Cleanup of structures: | Not reported |
| IC in place date: | Not reported |

**BAR HARBOR YMCA (Continued)** **1031028987**

Additional Cleanup/Treatment Tech Info: Not reported
IC in place: Not reported
Address of Data Source (URL if available) 2: Not reported
Indicate whether Engineering Controls are required: U
State/tribal program ID: Not reported
Cover Technologies (e.g., Capping): Not reported
Security (e.g., Guard, Fence): Not reported
Immobilization Process: Not reported
Engineering Barriers (e.g., Slurry Walls, Sheet): Not reported
Other: Not reported
Additional Engineering Controls Information: Not reported
Address of Data Source (URL if available) 3: Not reported
Indicate whether Engineering Controls are in place: Not reported
Date Engineering Controls put into place: Not reported
ACRES Cleaned Up: Not reported
Section 128(a) State/Tribal: Not reported
Multipurpose - Cost Share Amount: Not reported
Cleanup - Cost Share Amount: Not reported
RLF Loan - Total Loan Amount: Not reported
RLF - Loan Signed Date: Not reported
RLF Loan - Anticipated Repayment Start Date: Not reported
RLF Loan - Anticipated Repayment End Date: Not reported
RLF Loan - Interest Rate: Not reported
RLF Loan - EPA Funds Used: Not reported
Contaminant Cleanup: Not reported
RLF Loan - Cost Share Used: Not reported
Media Affected: Soil
RLF Loan - Program Income Used: Not reported
Media Cleanup: Not reported
RLF Loan - Discounted: Not reported
RLF Loan - Discount Percentage: Not reported
RLF Subgrant - Total Subgrant Amount: Not reported
RLF Subgrant - Signed Date: Not reported
RLF Subgrant - EPA Funds Used: Not reported
RLF Subgrant - Cost Share Used: Not reported
RLF Subgrant - Program Income Used: Not reported
RLF Direct Cleanup - Total Funding Amt: Not reported
Num. of cleanup and re-dev. jobs: Not reported
RLF Direct Cleanup - Source of Funding: Not reported
RLF Leveraged - Funding Source Type: Not reported
Past use greenspace acreage: Not reported
Past use residential acreage: Not reported
RLF Leveraged - Entity Providing Funding: Not reported
RLF Leveraged - Funding Amount: Not reported
Cleanup Completion Doc - NFA Letter Received: Not reported
Past use commercial acreage: 2.41
NFA Letter Date Received: Not reported
Past use industrial acreage: Not reported
Cleanup Comp Doc - Letter/Signed Rep Qualified Pro: Not reported
Future use greenspace acreage: Not reported
Letter/Signed Report Date Received: Not reported
Future use residential acreage: Not reported
Future use commercial acreage: Not reported
Cleanup Completion Doc- Other forms of Doc: Not reported
Future use industrial acreage: Not reported
Climate Adapt and Mitiga - Demo or Cleanup: Not reported
ReDev Activity Funded: Not reported

**BAR HARBOR YMCA (Continued)** **1031028987**

Amount of Funding Expended on this Activity 2: Not reported
Number of Redevelopment Jobs Leveraged: Not reported
Climate Adaptation and Mitigation Redevelopment: Not reported
Radius: 0.5
Below Poverty Number: 282
Below Poverty Percent: 19.34
Meidan Income: 16041
Meidan Income Number: 600
Meidan Income Percent: 41.15
Vacant Housing Number: 359
Vacant Housing Percent: 34.38
Unemployed Number: 78
Unemployed Percent: 5.35

Name: BAR HARBOR YMCA
Address: 21 PARK STREET
City,State,Zip: BAR HARBOR, ME 04609
Property ID: 257702
Property Alias: Not reported
Recipient Name: Environmental Protection Maine Department of
Grant Type: Not reported
Property Number: Map 107, Lot 221
Parcel Size: 2.41
Latitude: 44.382901468
Longitude: -68.204467896
Census Tract: 23009965900
State or Tribal Voluntary Response Program: N
Program Name: 4W
AA Activity Funded: Not reported
Start Date: Not reported
Redev Completition Date: Not reported
Completed Date: Not reported
Cleanup Funding: Not reported
Cleanup Funding Source: Not reported
Activity Funded: Phase II
Assessment Funding: Not reported
Assessment Funding Source: Not reported
Redevelopment Funding: Not reported
Contaminants REC: Lead Other Metals PAHs
Contaminants Found at Actionable Level: Lead Other Metals PAHs
Redev. Funding Source: Not reported
Redev. Funding Entity Name: Not reported
Contaminants Found Below Actionable Level: Not reported
Redevelopment Start Date: Not reported
Assessment Funding Entity: Not reported
Cleanup Funding Entity: Not reported
Climate Adapt Mitig - Planning or Assessment: Not reported
Cooperative Agreement Number: 00A00902
Start Date: Not reported
Ownership Entity: Government
Additional Institutional Controls Information: Not reported
Completion Date: Not reported
Address of Data Sources (URL if available) 1: Not reported
Cleanup Required: Y
Indicates Cleanup/Treatment Tech Implemented: Not reported
Institutional Controls Required: U
IC Category Proprietary Controls: Not reported

**BAR HARBOR YMCA (Continued)** **1031028987**

Excavation and Disposal of Soils: Not reported
Extraction of contaminants: Not reported
IC Cat. Info. Devices: Not reported
Removal of materials (tanks and piping, etc.): Not reported
IC Cat. Gov. Controls: Not reported
Reduction of Contam Bioremediation/Phytoremediation: Not reported
IC Cat. Enforcement Permit Tools: Not reported
Cleanup of structures: Not reported
IC in place date: Not reported
Additional Cleanup/Treatment Tech Info: Not reported
IC in place: Not reported
Address of Data Source (URL if available) 2: Not reported
Indicate whether Engineering Controls are required: U
State/tribal program ID: Not reported
Cover Technologies (e.g., Capping): Not reported
Security (e.g., Guard, Fence): Not reported
Immobilization Process: Not reported
Engineering Barriers (e.g., Slurry Walls, Sheet): Not reported
Other: Not reported
Additional Engineering Controls Information: Not reported
Address of Data Source (URL if available) 3: Not reported
Indicate whether Engineering Controls are in place: Not reported
Date Engineering Controls put into place: Not reported
ACRES Cleaned Up: Not reported
Section 128(a) State/Tribal: Not reported
Multipurpose - Cost Share Amount: Not reported
Cleanup - Cost Share Amount: Not reported
RLF Loan - Total Loan Amount: Not reported
RLF - Loan Signed Date: Not reported
RLF Loan - Anticipated Repayment Start Date: Not reported
RLF Loan - Anticipated Repayment End Date: Not reported
RLF Loan - Interest Rate: Not reported
RLF Loan - EPA Funds Used: Not reported
Contaminant Cleanup: Not reported
RLF Loan - Cost Share Used: Not reported
Media Affected: Soil
RLF Loan - Program Income Used: Not reported
Media Cleanup: Not reported
RLF Loan - Discounted: Not reported
RLF Loan - Discount Percentage: Not reported
RLF Subgrant - Total Subgrant Amount: Not reported
RLF Subgrant - Signed Date: Not reported
RLF Subgrant - EPA Funds Used: Not reported
RLF Subgrant - Cost Share Used: Not reported
RLF Subgrant - Program Income Used: Not reported
RLF Direct Cleanup - Total Funding Amt: Not reported
Num. of cleanup and re-dev. jobs: Not reported
RLF Direct Cleanup - Source of Funding: Not reported
RLF Leveraged - Funding Source Type: Not reported
Past use greenspace acreage: Not reported
Past use residential acreage: Not reported
RLF Leveraged - Entity Providing Funding: Not reported
RLF Leveraged - Funding Amount: Not reported
Cleanup Completion Doc - NFA Letter Received: N
Past use commercial acreage: 2.41
NFA Letter Date Received: Not reported
Past use industrial acreage: Not reported

**BAR HARBOR YMCA (Continued)** **1031028987**

Cleanup Comp Doc - Letter/Signed Rep Qualified Pro: N
Future use greenspace acreage: Not reported
Letter/Signed Report Date Received: Not reported
Future use residential acreage: Not reported
Future use commercial acreage: Not reported
Cleanup Completion Doc- Other forms of Doc: Not reported
Future use industrial acreage: Not reported
Climate Adapt and Mitiga - Demo or Cleanup: Not reported
ReDev Activity Funded: Not reported
Amount of Funding Expended on this Activity 2: Not reported
Number of Redevelopment Jobs Leveraged: Not reported
Climate Adaptation and Mitigation Redevelopment: Not reported
Radius: 0.5
Below Poverty Number: 282
Below Poverty Percent: 19.34
Meidan Income: 16041
Meidan Income Number: 600
Meidan Income Percent: 41.15
Vacant Housing Number: 359
Vacant Housing Percent: 34.38
Unemployed Number: 78
Unemployed Percent: 5.35

Name: BAR HARBOR YMCA
Address: 21 PARK STREET
City,State,Zip: BAR HARBOR, ME 04609
Property ID: 257702
Property Alias: Not reported
Recipient Name: Environmental Protection Maine Department of
Grant Type: Not reported
Property Number: Map 107, Lot 221
Parcel Size: 2.41
Latitude: 44.382901468
Longitude: -68.204467896
Census Tract: 23009965900
State or Tribal Voluntary Response Program: N
Program Name: 4W
AA Activity Funded: Phase II
Start Date: Not reported
Redev Completition Date: Not reported
Completed Date: Not reported
Cleanup Funding: Not reported
Cleanup Funding Source: Not reported
Activity Funded: Phase II
Assessment Funding: Not reported
Assessment Funding Source: Not reported
Redevelopment Funding: Not reported
Contaminants REC: Lead Other Metals PAHs
Contaminants Found at Actionable Level: Lead Other Metals PAHs
Redev. Funding Source: Not reported
Redev. Funding Entity Name: Not reported
Contaminants Found Below Actionable Level: Not reported
Redevelopment Start Date: Not reported
Assessment Funding Entity: EPA
Cleanup Funding Entity: Not reported
Climate Adapt Mitig - Planning or Assessment: Not reported
Cooperative Agreement Number: 00A00902

**BAR HARBOR YMCA (Continued)** **1031028987**

Start Date: 2023-05-01 00:00:00
Ownership Entity: Government
Additional Institutional Controls Information: Not reported
Completion Date: 2023-10-19 00:00:00
Address of Data Sources (URL if available) 1: Not reported
Cleanup Required: Y
Indicates Cleanup/Treatment Tech Implemented: Not reported
Institutional Controls Required: U
IC Category Proprietary Controls: Not reported
Excavation and Disposal of Soils: Not reported
Extraction of contaminants: Not reported
IC Cat. Info. Devices: Not reported
Removal of materials (tanks and piping, etc.): Not reported
IC Cat. Gov. Controls: Not reported
Reduction of Contam Bioremediation/Phytoremediation: Not reported
IC Cat. Enforcement Permit Tools: Not reported
Cleanup of structures: Not reported
IC in place date: Not reported
Additional Cleanup/Treatment Tech Info: Not reported
IC in place: Not reported
Address of Data Source (URL if available) 2: Not reported
Indicate whether Engineering Controls are required: U
State/tribal program ID: Not reported
Cover Technologies (e.g., Capping): Not reported
Security (e.g., Guard, Fence): Not reported
Immobilization Process: Not reported
Engineering Barriers (e.g., Slurry Walls, Sheet): Not reported
Other: Not reported
Additional Engineering Controls Information: Not reported
Address of Data Source (URL if available) 3: Not reported
Indicate whether Engineering Controls are in place: Not reported
Date Engineering Controls put into place: Not reported
ACRES Cleaned Up: Not reported
Section 128(a) State/Tribal: Not reported
Multipurpose - Cost Share Amount: Not reported
Cleanup - Cost Share Amount: Not reported
RLF Loan - Total Loan Amount: Not reported
RLF - Loan Signed Date: Not reported
RLF Loan - Anticipated Repayment Start Date: Not reported
RLF Loan - Anticipated Repayment End Date: Not reported
RLF Loan - Interest Rate: Not reported
RLF Loan - EPA Funds Used: Not reported
Contaminant Cleanup: Not reported
RLF Loan - Cost Share Used: Not reported
Media Affected: Soil
RLF Loan - Program Income Used: Not reported
Media Cleanup: Not reported
RLF Loan - Discounted: Not reported
RLF Loan - Discount Percentage: Not reported
RLF Subgrant - Total Subgrant Amount: Not reported
RLF Subgrant - Signed Date: Not reported
RLF Subgrant - EPA Funds Used: Not reported
RLF Subgrant - Cost Share Used: Not reported
RLF Subgrant - Program Income Used: Not reported
RLF Direct Cleanup - Total Funding Amt: Not reported
Num. of cleanup and re-dev. jobs: Not reported
RLF Direct Cleanup - Source of Funding: Not reported

**BAR HARBOR YMCA (Continued)** **1031028987**

RLF Leveraged - Funding Source Type: Not reported
Past use greenspace acreage: Not reported
Past use residential acreage: Not reported
RLF Leveraged - Entity Providing Funding: Not reported
RLF Leveraged - Funding Amount: Not reported
Cleanup Completion Doc - NFA Letter Received: Not reported
Past use commercial acreage: 2.41
NFA Letter Date Received: Not reported
Past use industrial acreage: Not reported
Cleanup Comp Doc - Letter/Signed Rep Qualified Pro: Not reported
Future use greenspace acreage: Not reported
Letter/Signed Report Date Received: Not reported
Future use residential acreage: Not reported
Future use commercial acreage: Not reported
Cleanup Completion Doc- Other forms of Doc: Not reported
Future use industrial acreage: Not reported
Climate Adapt and Mitiga - Demo or Cleanup: Not reported
ReDev Activity Funded: Not reported
Amount of Funding Expended on this Activity 2: Not reported
Number of Redevelopment Jobs Leveraged: Not reported
Climate Adaptation and Mitigation Redevelopment: Not reported
Radius: 0.5
Below Poverty Number: 282
Below Poverty Percent: 19.34
Meidan Income: 16041
Meidan Income Number: 600
Meidan Income Percent: 41.15
Vacant Housing Number: 359
Vacant Housing Percent: 34.38
Unemployed Number: 78
Unemployed Percent: 5.35

FINDS:
Registry ID: 110071538185

Click Here for FRS Facility Detail Report:

Environmental Interest/Information System:
The Assessment, Cleanup and Redevelopment Exchange System (ACRES) stores information reported by EPA Brownfields grant recipients on Brownfields properties assessed or cleaned up with grant funding, as well as information on Targeted Brownfields Assessments (TBA) performed by EPA Regions.

Click here to access additional FINDS: detail in the EDR Site Report.

---

**H38** **MT DESERT ISLAND YMCA** **UST** **U003229482**
**SW** **21 PARK ST** **N/A**
**1/8-1/4** **BAR HARBOR, ME**
**0.131 mi.**
**690 ft.** **Site 2 of 3 in cluster H**

**Relative:** **Lower**
**Actual:** **37 ft.**

UST:
Name: MT DESERT ISLAND YMCA
Address: 21 PARK ST
City: BAR HARBOR
Facility ID: 19786
Facility Location2: BAR HARBOR
Facility Code: PUBLIC FACILITY

**MT DESERT ISLAND YMCA (Continued)** **U003229482**

Fed Reg Ind: No
Owner Name: MT DESERT ISLAND YMCA
Owner Contact: Not reported
Owner Delivery Address: 21 PARK ST
Owner City/State/Zip: BAR HARBOR, ME 04609 1316
Owner Telephone: 2072883511
Operator Contact: Not reported
On Aquifer: No
On Aquifer Label: Not reported
Near Public Water: No
Near Public Water Label: Not reported
Near Private Water: No
Near Private Water Label: Not reported
Near Other Water: No
Nearby Water Other Owner Label: Not reported
Latitude: 44.38318
Longitude: -68.20515
Owner/Operator Name: MT DESERT ISLAND YMCA
Owner/Operator Address: 21 PARK ST
Owner/Operator City,St,Zip: BAR HARBOR, ME 04609
Owner/Operator Phone: 2072883511

Tank Number: 1
**Tank Status:** **ACTIVE**
Tank Status Label: ACTIVE
Tank Status Date: 28-OCT-96
**Tank Sub Status:** **Not reported**
Tank Sub Status Label: Not reported
Installation Date: 28-OCT-96
Product Type: #2 FUEL OIL
Tank Volume in Gallons: 6000
Tank Above/Below: BELOWGROUND
Tank Material: F/GLASS - SEC CONTAIN - PETRO & ALCOHOL
Reg Date: 14-NOV-97
Tank Leak Detection Label: SECONDARY CONTAINMENT / CONT ELEC MON
Chamber ID: 1
Chamber Pump Type Label: SUCTION & RETURN
Chamber Pump Type Desc: SUCTION & RETURN
**Pipe Status:** **ACTIVE**
Pipe Status Date: 28-OCT-96
Pipe Date Installed: 10/28/1996
Pipe Material Label: FLEXIBLE DOUBLE-WALLED PIPING
Pipe Status Label: ACTIVE
Pipe Leak Detection: SEC_CONT_CONTIN_ELEC_MON
Pipe Leak Detection Label: SECONDARY CONTAINMENT / CONT ELEC MON
Overfill: ELECTRONIC
Overfill Protection Label: ELECTRONIC

**F39** **PORCUPINE LEDGES** **ABANDONED MINES** **1024912840**
**NNW** **GUPTILL GOLDEN RD** **US MINES** **N/A**
**1/8-1/4** **JONESBORO, ME 04609**
**0.131 mi.**
**693 ft.** **Site 2 of 3 in cluster F**

**Relative:**
**Higher**

**Actual:**
**60 ft.**

MINES VIOLATIONS:
Name: PORCUPINE LEDGES
Address: GUPTILL GOLDEN RD
City,State,Zip: JONESBORO, ME 04609
Facility ID: Not reported

MINES VIOLATIONS:
Violation Number: 9366126
Mine ID: 1700901
Contractor ID: Not reported
Date Issued: 10/26/2017
Action Type: 104(a)
Type of Issue: Citation
S and S: N
Term Date: 10/26/2017
Title 30 Code of Federal Regulations: 56.4201(a)(2)
Proposed Penalty: 116.00
Assessment Amount: 116.00
Paid Penalty Amount: 116.00
Assessment Case Status: Closed
Assessment Status: Proposed
Year: 2017
Address Type: MineLocation
PO Box: Not reported
Address: GUPTILL GOLDEN RD
City: JONESBORO
State: ME
Operator: Freshwater Stone
Zip: 04609
Mine Controller Name: Jeffrey R Gammelin
Name: PORCUPINE LEDGES
Ownership Date: 10/8/2014
Mine Status: Intermittent
Status Date: 10/8/2014
Primary Site Description: Construction Sand and Gravel
Mine Type: Surface
State 2: ME
County: WASHINGTON

Violation Number: 9366127
Mine ID: 1700901
Contractor ID: Not reported
Date Issued: 10/26/2017
Action Type: 104(a)
Type of Issue: Citation
S and S: N
Term Date: 11/24/2017
Title 30 Code of Federal Regulations: 56.12028
Proposed Penalty: 188.00
Assessment Amount: 188.00
Paid Penalty Amount: 188.00
Assessment Case Status: Closed
Assessment Status: Proposed
Year: 2017

**PORCUPINE LEDGES (Continued)** **1024912840**

Address Type: MineLocation
PO Box: Not reported
Address: GUPTILL GOLDEN RD
City: JONESBORO
State: ME
Operator: Freshwater Stone
Zip: 04609
Mine Controller Name: Jeffrey R Gammelin
Name: PORCUPINE LEDGES
Ownership Date: 10/8/2014
Mine Status: Intermittent
Status Date: 10/8/2014
Primary Site Description: Construction Sand and Gravel
Mine Type: Surface
State 2: ME
County: WASHINGTON

Violation Number: 8805412
Mine ID: 1700901
Contractor ID: Not reported
Date Issued: 10/08/2014
Action Type: 104(a)
Type of Issue: Citation
S and S: N
Term Date: 10/08/2014
Title 30 Code of Federal Regulations: 56.15014
Proposed Penalty: 100.00
Assessment Amount: 100.00
Paid Penalty Amount: 100.00
Assessment Case Status: Proposed
Assessment Status: Closed
Year: 2014
Address Type: MineLocation
PO Box: Not reported
Address: GUPTILL GOLDEN RD
City: JONESBORO
State: ME
Operator: Freshwater Stone
Zip: 04609
Mine Controller Name: Jeffrey R Gammelin
Name: PORCUPINE LEDGES
Ownership Date: 10/08/2014
Mine Status: Intermittent
Status Date: 10/08/2014
Primary Site Description: Construction Sand and Gravel
Mine Type: Surface
State 2: ME
County: WASHINGTON

Violation Number: 8923013
Mine ID: 1700901
Contractor ID: Not reported
Date Issued: 10/21/2015
Action Type: 104(a)
Type of Issue: Citation
S and S: N
Term Date: Not reported

**PORCUPINE LEDGES (Continued)** **1024912840**

Title 30 Code of Federal Regulations: 56.20008(a)
Proposed Penalty: 112.00
Assessment Amount: 112.00
Paid Penalty Amount: 112.00
Assessment Case Status: Proposed
Assessment Status: Closed
Year: 2015
Address Type: MineLocation
PO Box: Not reported
Address: GUPTILL GOLDEN RD
City: JONESBORO
State: ME
Operator: Freshwater Stone
Zip: 04609
Mine Controller Name: Jeffrey R Gammelin
Name: PORCUPINE LEDGES
Ownership Date: 10/08/2014
Mine Status: Intermittent
Status Date: 10/08/2014
Primary Site Description: Construction Sand and Gravel
Mine Type: Surface
State 2: ME
County: WASHINGTON

Violation Number: 8923316
Mine ID: 1700901
Contractor ID: Not reported
Date Issued: 11/17/2015
Action Type: 104(b)
Type of Issue: Order
S and S: Not reported
Term Date: 11/24/2015
Title 30 Code of Federal Regulations: 56.20008(a)
Proposed Penalty: Not reported
Assessment Amount: Not reported
Paid Penalty Amount: Not reported
Assessment Case Status: Not reported
Assessment Status: Not reported
Year: 2015
Address Type: MineLocation
PO Box: Not reported
Address: GUPTILL GOLDEN RD
City: JONESBORO
State: ME
Operator: Freshwater Stone
Zip: 04609
Mine Controller Name: Jeffrey R Gammelin
Name: PORCUPINE LEDGES
Ownership Date: 10/08/2014
Mine Status: Intermittent
Status Date: 10/08/2014
Primary Site Description: Construction Sand and Gravel
Mine Type: Surface
State 2: ME
County: WASHINGTON

Violation Number: 9315615

**PORCUPINE LEDGES (Continued)** **1024912840**

Mine ID: 1700901
Contractor ID: Not reported
Date Issued: 10/19/2016
Action Type: 104(a)
Type of Issue: Citation
S and S: Y
Term Date: 11/08/2016
Title 30 Code of Federal Regulations: 56.11001
Proposed Penalty: 114.00
Assessment Amount: 114.00
Paid Penalty Amount: 114.00
Assessment Case Status: Proposed
Assessment Status: Closed
Year: 2016
Address Type: MineLocation
PO Box: Not reported
Address: GUPTILL GOLDEN RD
City: JONESBORO
State: ME
Operator: Freshwater Stone
Zip: 04609
Mine Controller Name: Jeffrey R Gammelin
Name: PORCUPINE LEDGES
Ownership Date: 10/08/2014
Mine Status: Intermittent
Status Date: 10/08/2014
Primary Site Description: Construction Sand and Gravel
Mine Type: Surface
State 2: ME
County: WASHINGTON

ABANDONED MINES:
Mine ID: 1700901
Mine Name: PORCUPINE LEDGES
Mine Address: GUPTILL GOLDEN RD
City,State,Zip: JONESBORO, ME 04609
Primary SIC Code: Construction Sand and Gravel
Mine Type: Surface
Mine Status Description: Abandoned
Mine Status Date: 4/19/2024
Coal (C) or Metal (M) Mine: M
Controller ID: 0042007
Controller Name: Jeffrey R Gammelin
Operator ID: 0051451
Operator name: Freshwater Stone
Address of Record Street: 4 Upper Falls Rd
Address of Record PO Box: Not reported
Address of Record City: Orland
Address of Record State: ME
Address of Record Zip Code: 04609
Assessment Address Street: Not reported
Assessment Address PO Box: 15
Assessment Address City: ORLAND
Assessment Address State: ME
Assessment Address Zip Code: 04609
Mine Health and Safety Address Street: Not reported

**PORCUPINE LEDGES (Continued)** **1024912840**

Mine Health and Safety Address PO Box: 15
Mine Health and Safety Address City: Orland
Mine Health and Safety Address State: ME
Mine Health and Safety Address Zip Code: Not reported
Latitude: 44.3875
Longitude: -68.203889

---

**F40** **FRESHWATER STONE** **US MINES** **1016952873**
**NNW** **N/A**
**1/8-1/4** **, ME**
**0.131 mi.**
**693 ft.** **Site 3 of 3 in cluster F**

**Relative:** **Higher**

**Actual:** **60 ft.**

US MINES:
Sic Code(s): 144200
Sic Code(s): 000000
Sic Code(s): 000000
Sic Code(s): 000000
Sic Code(s): 000000
Sic Code(s): 000000
Mine ID: 1700901
Entity Name: PORCUPINE LEDGES
Company: FRESHWATER STONE
Status: Permanently Abandoned
Status Date: 20240419
Operation Class: 2
Number of Shops: 0
Number of Plants: 0
Latitude Degree: 44
Longitude Degree: 068
Latitude Minute: 23
Latitude Seconds: 15
Longitude Minutes: 12
Longitude Seconds: 14
Number of Pits: 000

---

**H41** **BAR HARBOR YMCA** **SPILLS** **S109066033**
**SW** **PO BOX 51** **N/A**
**1/8-1/4** **BAR HARBOR, ME**
**0.151 mi.**
**798 ft.** **Site 3 of 3 in cluster H**

**Relative:** **Lower**

**Actual:** **38 ft.**

SPILLS:

Event:
Name: BAR HARBOR YMCA
Address: PO BOX 51
City,State,Zip: BAR HARBOR, ME
Spill Number: B-264-1996
Inc Tank Code: Not reported
Inc Tank: Not reported
Removal Flag: Not reported
Ust Registered Flag: Not reported
Ast Inside Flag: Not reported
Create Date: 12/07/2001
Create By: SPILLS
Modify Date: 12/07/2001

**BAR HARBOR YMCA (Continued)** **S109066033**

Modify By: SPILLS
Report Status: FR
Report Status: Final Report
Actual Spill Datetime: Not reported
Actual Spill Date Unknown: True
Actual Spill Time Unknown: True
Number Wells At Risk: 0
Number Wells Impacted: 0
Dtree Completed Flag: False
MCD Value: 9030
Further Response Action: False
Spill Type Code: O
Spill Type: Oil Incident
Reporter Type Code: 6
Reporter Type: Contractor/Consultant
Detection Method Code: H
Detection Method: Odor/Vapor/Mist
Inc Location Code: OTN
Inc Location: Other - Specified in Report
Inc Source Code: Not reported
Inc Source: Not reported
Spill Cause Code: 18
Spill Cause: Other - Unknown
Material Disposal Info: spread at McQuinn's site in Hull's Cove

Click Here for SPILLS Document Search:

Change:
Description: Report Created with Report Status = FR
Date Change: 12/07/2001
Changed By: SPILLS

Contact:
Contact Type: Subject/Spiller
Potential RP: False
Name: Not reported
Title: Not reported
Company: BAR HARBOR YMCA
Address: PO BOX 51
City,State: BAR HARBOR,ME
Country: Not reported
Zipcode: 04609
Phone/Ext: /
Comments: Not reported

Primary Employee:
Primary Employee: True
Name: THOMAS VARNEY

Primary Employee: False
Name: ROBERT WHITTIER JR

File:
Spill Id: B-264-1996
Date Created: 01/31/1997
Created By: SPILLS

**BAR HARBOR YMCA (Continued)** **S109066033**

Date Modified: 02/21/2007
Modified By: IMAGING
File Num Sheets: 0
Notes: Report scanned into the imaging system on 21-FEB-07.
Reconcile Date: Not reported
File Reconciled By: Not reported

Media Affected:
Medium: Land

Log:
Spill Void Flag: False
Spill Office: Bangor
Spill Off Sequence: 264
Spill Year: 1996
Create Date: 12/07/2001
Created By: SPILLS
Modify Date: 12/07/2001
Modify By: SPILLS
Log Spill Type: Oil Incident
Log Spill Datetime: Not reported
Spill Time Unk: True
Spill Dt Unknown: True
Log Rep Dt Tm: 05/21/1996
Log Rep Prod Cd: 29
Log Rep Prod: DIESEL
Log Emp Name: THOMAS VARNEY
Location: Not reported
Log Location Town: BAR HARBOR
Log Tank Involved: Unknown/Unspecified
Notes: Not reported

Material Recovered:
Material Recovered Type: MM
Material Recovered: Mixed Liquid Media
Material Amount: 20
Material Units: gals.
Material Amt Qualifier: ESTIMATE

Recovery Method: Excavation

Spill Point:
Date Reported: 5/21/1996 4:14:00 PM
Notes: Not reported
Product: DIESEL
Product Notes: Not reported
Latitude: 44.383059
Longitude: -68.203895

Product:
Product Code: DIESEL
Product Other: Not reported
Product Amt: 25
Product Amt Unit: gals.
Product Amt Qualifier: ESTIMATE

**BAR HARBOR YMCA (Continued)** **S109066033**

Primary Product: False

---

**I42**
**NNW**
**1/8-1/4**
**0.157 mi.**
**831 ft.**

**FIRST EXPOSURE** **SPILLS** **S110078242**
**156 MAIN ST.** **N/A**
**BAR HARBOR, ME**

**Site 1 of 2 in cluster I**

**Relative:**
**Higher**

**Actual:**
**61 ft.**

SPILLS:

Event:

| | |
|---|---|
| Name: | FIRST EXPOSURE |
| Address: | 156 MAIN ST. |
| City,State,Zip: | BAR HARBOR, ME |
| Spill Number: | B-211-1999 |
| Inc Tank Code: | Not reported |
| Inc Tank: | Not reported |
| Removal Flag: | Not reported |
| Ust Registered Flag: | Not reported |
| Ast Inside Flag: | Not reported |
| Create Date: | 12/07/2001 |
| Create By: | SPILLS |
| Modify Date: | 02/26/2002 |
| Modify By: | EIPCOLLI |
| Report Status: | FR |
| Report Status: | Final Report |
| Actual Spill Datetime: | Not reported |
| Actual Spill Date Unknown: | True |
| Actual Spill Time Unknown: | True |
| Number Wells At Risk: | 0 |
| Number Wells Impacted: | 0 |
| Dtree Completed Flag: | False |
| MCD Value: | 9030 |
| Further Response Action: | False |
| Spill Type Code: | I |
| Spill Type: | Non-Oil, Non-Hazardous Incident |
| Reporter Type Code: | 3 |
| Reporter Type: | Citizen Complaint |
| Detection Method Code: | I |
| Detection Method: | Other |
| Inc Location Code: | CM |
| Inc Location: | Business - Commercial |
| Inc Source Code: | Not reported |
| Inc Source: | Not reported |
| Spill Cause Code: | 00 |
| Spill Cause: | Other - No Cause |
| Material Disposal Info: | Not reported |

Click Here for SPILLS Document Search:

Change:

| | |
|---|---|
| Description: | Report Created with Report Status = FR |
| Date Change: | 12/07/2001 |
| Changed By: | SPILLS |

| | |
|---|---|
| Description: | Not reported |
| Date Change: | 02/26/2002 |
| Changed By: | eipcolli |

**FIRST EXPOSURE (Continued)** **S110078242**

Contact:
- Contact Type: Subject/Spiller
- Potential RP: False
- Name: Not reported
- Title: Not reported
- Company: FIRST EXPOSURE
- Address: 156 MAIN ST.
- City,State: BAR HARBOR,ME
- Country: Not reported
- Zipcode: 04609
- Phone/Ext: /
- Comments: Not reported

Primary Employee:
- Primary Employee: True
- Name: DARRYL LUCE

File:
- Spill Id: B-211-1999
- Date Created: 03/12/2002
- Created By: EIGANGEL
- Date Modified: 12/24/2008
- Modified By: IMAGING
- File Num Sheets: 0
- Notes: Report scanned into the imaging system on 24-DEC-08.
- Reconcile Date: 03/12/2002
- File Reconciled By: Not reported

Media Affected:
- Medium: None

Log:
- Spill Void Flag: False
- Spill Office: Bangor
- Spill Off Sequence: 211
- Spill Year: 1999
- Create Date: 12/07/2001
- Created By: SPILLS
- Modify Date: 12/07/2001
- Modify By: SPILLS
- Log Spill Type: Non-Oil, Non-Hazardous Incident
- Log Spill Datetime: Not reported
- Spill Time Unk: True
- Spill Dt Unknown: True
- Log Rep Dt Tm: 05/04/1999
- Log Rep Prod Cd: 79
- Log Rep Prod: HAZARDOUS CHEMICAL - SPECIFIED IN REPORT
- Log Emp Name: DARRYL LUCE
- Location: Not reported
- Log Location Town: BAR HARBOR
- Log Tank Involved: Unknown/Unspecified
- Notes: Not reported

Material Recovered:

**FIRST EXPOSURE (Continued)** **S110078242**

Material Recovered Type: NO
Material Recovered: None
Material Amount: 0
Material Units: gals.
Material Amt Qualifier: ACTUAL

Recovery Method: None

Spill Point:

Product:
Product Code: NONE
Product Other: Not reported
Product Amt: 0
Product Amt Unit: gals.
Product Amt Qualifier: ACTUAL
Primary Product: True

---

**43 South 1/8-1/4 0.162 mi. 855 ft.** **COLKET, TRISTRAM C JR** **UST** **U003052640**
**352 MAIN STREET** **N/A**
**BAR HARBOR, ME**

**Relative: Lower**

**Actual: 31 ft.**

UST:
Name: COLKET, TRISTRAM C JR
Address: 352 MAIN STREET
City: BAR HARBOR
Facility ID: 3618
Facility Location2: BAR HARBOR
Facility Code: SINGLE RESIDENCE
Fed Reg Ind: No
Owner Name: COLKET, TRISTRAM C JR
Owner Contact: Not reported
Owner Delivery Address: BOX 707
Owner City/State/Zip: BAR HARBOR, ME 04609
Owner Telephone: 2072883871
Operator Contact: Not reported
On Aquifer: No
On Aquifer Label: Not reported
Near Public Water: No
Near Public Water Label: Not reported
Near Private Water: No
Near Private Water Label: Not reported
Near Other Water: No
Nearby Water Other Owner Label: Not reported
Latitude: Not reported
Longitude: Not reported
Owner/Operator Name: COLKET, TRISTRAM C JR
Owner/Operator Address: BOX 707
Owner/Operator City,St,Zip: BAR HARBOR, ME 04609
Owner/Operator Phone: 2072883871

Tank Number: 1
**Tank Status:** **REMOVED**
Tank Status Label: REMOVED
Tank Status Date: 01-APR-90

**COLKET, TRISTRAM C JR (Continued)** **U003052640**

**Tank Sub Status:** **Not reported**
Tank Sub Status Label: Not reported
Installation Date: 01-JAN-79
Product Type: #2 FUEL OIL
Tank Volume in Gallons: 1000
Tank Above/Below: BELOWGROUND
Tank Material: STEEL - BARE OR ASPHALT COATED.
Reg Date: 06-AUG-86
Tank Leak Detection Label: UNKNOWN
Chamber ID: 1
Chamber Pump Type Label: UNKNOWN
Chamber Pump Type Desc: UNKNOWN
**Pipe Status:** **REMOVED**
Pipe Status Date: 01-APR-90
Pipe Date Installed: Not reported
Pipe Material Label: GALVANIZED STEEL
Pipe Status Label: REMOVED
Pipe Leak Detection: UNKNOWN
Pipe Leak Detection Label: UNKNOWN
Overfill: UNKNOWN
Overfill Protection Label: UNKNOWN

Tank Number: 2
**Tank Status:** **REMOVED**
Tank Status Label: REMOVED
Tank Status Date: 01-APR-90
**Tank Sub Status:** **Not reported**
Tank Sub Status Label: Not reported
Installation Date: 01-JAN-79
Product Type: #2 FUEL OIL
Tank Volume in Gallons: 1000
Tank Above/Below: BELOWGROUND
Tank Material: STEEL - BARE OR ASPHALT COATED.
Reg Date: 06-AUG-86
Tank Leak Detection Label: UNKNOWN
Chamber ID: 1
Chamber Pump Type Label: UNKNOWN
Chamber Pump Type Desc: UNKNOWN
**Pipe Status:** **REMOVED**
Pipe Status Date: 01-APR-90
Pipe Date Installed: Not reported
Pipe Material Label: GALVANIZED STEEL
Pipe Status Label: REMOVED
Pipe Leak Detection: UNKNOWN
Pipe Leak Detection Label: UNKNOWN
Overfill: UNKNOWN
Overfill Protection Label: UNKNOWN

Tank Number: 3
**Tank Status:** **REMOVED**
Tank Status Label: REMOVED
Tank Status Date: 01-APR-90
**Tank Sub Status:** **Not reported**
Tank Sub Status Label: Not reported
Installation Date: 01-JAN-72

**COLKET, TRISTRAM C JR (Continued)** **U003052640**

Product Type: PREMIUM UNLEADED
Tank Volume in Gallons: 1000
Tank Above/Below: BELOWGROUND
Tank Material: STEEL - BARE OR ASPHALT COATED.
Reg Date: 06-AUG-86
Tank Leak Detection Label: UNKNOWN
Chamber ID: 1
Chamber Pump Type Label: UNKNOWN
Chamber Pump Type Desc: UNKNOWN
**Pipe Status: REMOVED**
Pipe Status Date: 01-APR-90
Pipe Date Installed: Not reported
Pipe Material Label: GALVANIZED STEEL
Pipe Status Label: REMOVED
Pipe Leak Detection: UNKNOWN
Pipe Leak Detection Label: UNKNOWN
Overfill: UNKNOWN
Overfill Protection Label: UNKNOWN

Tank Number: 4
**Tank Status: REMOVED**
Tank Status Label: REMOVED
Tank Status Date: 30-JAN-20
**Tank Sub Status: SA_APPROVED**
Tank Sub Status Label: SA APPROVED
Installation Date: 01-MAY-90
Product Type: PREMIUM UNLEADED
Tank Volume in Gallons: 1000
Tank Above/Below: BELOWGROUND
Tank Material: F/GLASS - SEC CONTAIN - PETRO & ALCOHOL
Reg Date: 06-AUG-86
Tank Leak Detection Label: SECONDARY CONTAINMENT / CONT ELEC MON
Chamber ID: 1
Chamber Pump Type Label: SUCTION
Chamber Pump Type Desc: SUCTION
**Pipe Status: REMOVED**
Pipe Status Date: 30-JAN-20
Pipe Date Installed: 05/01/1990
Pipe Material Label: F/GLASS - SEC CONTAINMENT - PETRO ONLY
Pipe Status Label: REMOVED
Pipe Leak Detection: CONFORMING_SUCTION_SYSTEM
Pipe Leak Detection Label: CONFORMING SUCTION SYSTEM
Overfill: PRESSURE_DROP_TUBE
Overfill Protection Label: PRESSURIZED DROP TUBE

Tank Number: 5
**Tank Status: ACTIVE**
Tank Status Label: ACTIVE
Tank Status Date: 01-MAY-90
**Tank Sub Status: Not reported**
Tank Sub Status Label: Not reported
Installation Date: 01-MAY-90
Product Type: #2 FUEL OIL
Tank Volume in Gallons: 2500
Tank Above/Below: BELOWGROUND

**COLKET, TRISTRAM C JR (Continued)** **U003052640**

| | |
|---|---|
| Tank Material: | F/GLASS - SEC CONTAIN - PETRO & ALCOHOL |
| Reg Date: | 06-AUG-86 |
| Tank Leak Detection Label: | SECONDARY CONTAINMENT / CONT ELEC MON |
| Chamber ID: | 1 |
| Chamber Pump Type Label: | SUCTION & RETURN |
| Chamber Pump Type Desc: | SUCTION & RETURN |
| **Pipe Status:** | **ACTIVE** |
| Pipe Status Date: | 01-MAY-90 |
| Pipe Date Installed: | 05/01/1990 |
| Pipe Material Label: | COPPER WITH SECONDARY CONTAINMENT |
| Pipe Status Label: | ACTIVE |
| Pipe Leak Detection: | SECONDARY_CONTAINMENT |
| Pipe Leak Detection Label: | SECONDARY CONTAINMENT |
| Overfill: | VENT_WHISTLE |
| Overfill Protection Label: | VENT WHISTLE |

---

**J44** **BHE - TRANSFORMER** **SPILLS** **S107771435**
**NW** **16 MT DESERT ST** **N/A**
**1/8-1/4** **BAR HARBOR, ME**
**0.166 mi.**
**875 ft.** **Site 1 of 5 in cluster J**

**Relative: Higher**

**Actual: 62 ft.**

SPILLS:

Event:

| | |
|---|---|
| Name: | BHE - TRANSFORMER |
| Address: | 16 MT DESERT ST |
| City,State,Zip: | BAR HARBOR, ME |
| Spill Number: | B-418-2005 |
| Inc Tank Code: | N |
| Inc Tank: | None |
| Removal Flag: | False |
| Ust Registered Flag: | False |
| Ast Inside Flag: | False |
| Create Date: | 07/22/2005 |
| Create By: | EICLECKE |
| Modify Date: | 03/30/2006 |
| Modify By: | EITGALLA |
| Report Status: | FR |
| Report Status: | Final Report |
| Actual Spill Datetime: | 07/20/2005 |
| Actual Spill Date Unknown: | False |
| Actual Spill Time Unknown: | True |
| Number Wells At Risk: | 0 |
| Number Wells Impacted: | 0 |
| Dtree Completed Flag: | False |
| MCD Value: | 9030 |
| Further Response Action: | False |
| Spill Type Code: | O |
| Spill Type: | Oil Incident |
| Reporter Type Code: | 2 |
| Reporter Type: | Subject/Spiller |
| Detection Method Code: | L |
| Detection Method: | Visual Product |
| Inc Location Code: | PW |
| Inc Location: | Utility - Power |
| Inc Source Code: | ET |
| Inc Source: | Utility - Electrical Transformer |

**BHE - TRANSFORMER (Continued)** **S107771435**

Spill Cause Code: 23
Spill Cause: Mechanical Failure - Other
Material Disposal Info: Bangor Hydro's waste stream.

Click Here for SPILLS Document Search:

Change:
Description: Report Status change from DQA to FR
Date Change: 03/30/2006
Changed By: EITGALLA

Description: Report Created with Report Status = DR
Date Change: 07/22/2005
Changed By: EICLECKE

Description: Report Status change from DR to DRV
Date Change: 07/22/2005
Changed By: EICLECKE

Description: Report Status change from DRV to DQA
Date Change: 07/28/2005
Changed By: EIBRANDA

Contact:
Contact Type: Subject/Spiller
Potential RP: True
Name: Not reported
Title: Not reported
Company: BANGOR HYDRO-ELECTRIC CO
Address: PO BOX 932 21 TELCOM DR
City,State: BANGOR,ME
Country: USA
Zipcode: 04402-0932
Phone/Ext: /
Comments: Not reported

Primary Employee:
Primary Employee: True
Name: CLEVE LECKEY

File:
Spill Id: B-418-2005
Date Created: 03/31/2006
Created By: IMAGING
Date Modified: 03/31/2006
Modified By: IMAGING
File Num Sheets: 0
Notes: Report scanned into the imaging system on 31-MAR-06.
Reconcile Date: Not reported
File Reconciled By: Not reported

Media Affected:
Medium: Land

Log:

**BHE - TRANSFORMER (Continued)** **S107771435**

| | |
|---|---|
| Spill Void Flag: | False |
| Spill Office: | Bangor |
| Spill Off Sequence: | 418 |
| Spill Year: | 2005 |
| Create Date: | 07/22/2005 |
| Created By: | EICLECKE |
| Modify Date: | 07/29/2005 |
| Modify By: | EIBRANDA |
| Log Spill Type: | Oil Incident |
| Log Spill Datetime: | Not reported |
| Spill Time Unk: | True |
| Spill Dt Unknown: | True |
| Log Rep Dt Tm: | 07/20/2005 |
| Log Rep Prod Cd: | 87 |
| Log Rep Prod: | TRANSFORMER OIL |
| Log Emp Name: | CLEVE LECKEY |
| Location: | Not reported |
| Log Location Town: | BAR HARBOR |
| Log Tank Involved: | None |
| Notes: | Bangor Hydro-Electric Company reported a small transformer oil spill due to heat expansion. |

Material Recovered:

| | |
|---|---|
| Material Recovered Type: | OM |
| Material Recovered: | Other Material |
| Material Amount: | .05 |
| Material Units: | gals. |
| Material Amt Qualifier: | ESTIMATE |
| Recovery Method: | Sorbents |

Spill Point:

Product:

| | |
|---|---|
| Product Code: | TRANSFORMER OIL |
| Product Other: | Not reported |
| Product Amt: | .06 |
| Product Amt Unit: | gals. |
| Product Amt Qualifier: | ESTIMATE |
| Primary Product: | True |

---

**K45** **BAR HARBOR TOWN GARAGE** **LUST** **S106790958**
**North** **LEDGELAWN AVENUE** **N/A**
**1/8-1/4** **BAR HARBOR, ME**
**0.169 mi.**
**890 ft.** **Site 1 of 2 in cluster K**

**Relative:**
**Higher**

**Actual:**
**49 ft.**

LUST:

Event:

| | |
|---|---|
| Name: | BAR HARBOR TOWN GARAGE |
| Address: | LEDGELAWN AVENUE |
| City,State,Zip: | BAR HARBOR, ME |
| Spill Number: | B-572-1994 |
| Spill Cause: | Other - Unknown |
| Spill Type: | Oil Incident |
| Inc Tank: | Underground Tank(s) Involved |

**BAR HARBOR TOWN GARAGE (Continued)** **S106790958**

Removal Flag: False
UST Registered Flag: True
MCD Value: 9030
Create Date: 12/07/2001
Create By: SPILLS
Modify Date: 12/07/2001
Modify By: SPILLS
Report Status: Final Report
Actual Spill Datetime: Not reported
Actual Spill Date Unknown: True
Number Wells At Risk: 0
Number Wells Impacted: 0
Dtree Completed Flag: False
Further Response Action: False
Reporter Type: Contractor/Consultant
Detection Method: Tank and/or Piping Removal
Inc Location: Government, Municipal or Religious Facility
Inc Source: Not reported
Material Disposal Info: Contaminated soil spread for aeration.

Click Here for LUST Document Search:

Change:
Description: Report Created with Report Status = FR
Date Change: 12/07/2001
Changed By: SPILLS

Contact:
Contact Type: Subject/Spiller
Potential RP: False
Name: Not reported
Title: Not reported
Company: TOWN OF BAR HARBOR
Address: 93 COTTAGE STREET
City,State: BAR HARBOR,ME
Country: Not reported
Zipcode: 04609
Phone/Ext: /
Comments: Not reported

Primary Employee:
Primary Employee: True
Name: ROBERT RANDALL

File:
Spill Id: B-572-1994
Date Created: 03/22/1995
Created By: SPILLS
Date Modified: 05/02/2007
Modified By: IMAGING
File Num Sheets: 0
Notes: Report scanned into the imaging system on 02-MAY-07.
Reconcile Date: Not reported
File Reconciled By: Not reported

**BAR HARBOR TOWN GARAGE (Continued)** **S106790958**

Media Affected:
Medium: Land

Medium: Groundwater

Log:
Spill Void Flag: False
Spill Office: Bangor
Spill Off Sequence: 572
Spill Year: 1994
Create Date: 12/07/2001
Created By: SPILLS
Modify Date: 12/07/2001
Modify By: SPILLS
Log Spill Type: Oil Incident
Log Spill Datetime: Not reported
Spill Time Unk: True
Spill Dt Unknown: True
Log Rep Dt Tm: 09/28/1994
Log Rep Prod Cd: 20
Log Rep Prod: GASOLINE UNSPECIFIED
Log Emp Name: ROBERT RANDALL
Location: Not reported
Log Location Town: BAR HARBOR
Log Tank Involved: Underground Tank(s) Involved
Notes: Not reported

Material Recovered:
Material Recovered Type: MM
Material Recovered: Mixed Liquid Media
Material Amount: 300
Material Units: gals.
Material Amt Qualifier: ESTIMATE

Recovery Method: Excavation

Spill Point:
Date Reported: 9/28/1994
Notes: Not reported
Product: GASOLINE UNSPECIFIED
Product Notes: Not reported
Latitude: 44.380056
Longitude: -68.207023

Product:
Product Code: GASOLINE UNSPECIFIED
Product Other: Not reported
Product Amt: 375
Product Amt Unit: gals.
Product Amt Qualifier: ESTIMATE
Primary Product: False

Event:

**BAR HARBOR TOWN GARAGE (Continued)** **S106790958**

Name: BAR HARBOR TOWN GARAGE
Address: LEDGELAWN AVENUE
City,State,Zip: BAR HARBOR, ME
Spill Number: B-572-1994
Spill Cause: Other - Unknown
Spill Type: Oil Incident
Inc Tank: Underground Tank(s) Involved
Removal Flag: False
UST Registered Flag: True
MCD Value: 9030
Create Date: 12/07/2001
Create By: SPILLS
Modify Date: 12/07/2001
Modify By: SPILLS
Report Status: Final Report
Actual Spill Datetime: Not reported
Actual Spill Date Unknown: True
Number Wells At Risk: 0
Number Wells Impacted: 0
Dtree Completed Flag: False
Further Response Action: False
Reporter Type: Contractor/Consultant
Detection Method: Tank and/or Piping Removal
Inc Location: Government, Municipal or Religious Facility
Inc Source: Not reported
Material Disposal Info: Contaminated soil spread for aeration.

Click Here for LUST Document Search:

Change:
Description: Report Created with Report Status = FR
Date Change: 12/07/2001
Changed By: SPILLS

Contact:
Contact Type: Subject/Spiller
Potential RP: False
Name: Not reported
Title: Not reported
Company: TOWN OF BAR HARBOR
Address: 93 COTTAGE STREET
City,State: BAR HARBOR,ME
Country: Not reported
Zipcode: 04609
Phone/Ext: /
Comments: Not reported

Primary Employee:
Primary Employee: True
Name: ROBERT RANDALL

File:
Spill Id: B-572-1994
Date Created: 03/22/1995
Created By: SPILLS
Date Modified: 05/02/2007

**BAR HARBOR TOWN GARAGE (Continued)** **S106790958**

Modified By: IMAGING
File Num Sheets: 0
Notes: Report scanned into the imaging system on 02-MAY-07.
Reconcile Date: Not reported
File Reconciled By: Not reported

Media Affected:
Medium: Land

Medium: Groundwater

Log:
Spill Void Flag: False
Spill Office: Bangor
Spill Off Sequence: 572
Spill Year: 1994
Create Date: 12/07/2001
Created By: SPILLS
Modify Date: 12/07/2001
Modify By: SPILLS
Log Spill Type: Oil Incident
Log Spill Datetime: Not reported
Spill Time Unk: True
Spill Dt Unknown: True
Log Rep Dt Tm: 09/28/1994
Log Rep Prod Cd: 20
Log Rep Prod: GASOLINE UNSPECIFIED
Log Emp Name: ROBERT RANDALL
Location: Not reported
Log Location Town: BAR HARBOR
Log Tank Involved: Underground Tank(s) Involved
Notes: Not reported

Material Recovered:
Material Recovered Type: MM
Material Recovered: Mixed Liquid Media
Material Amount: 300
Material Units: gals.
Material Amt Qualifier: ESTIMATE

Recovery Method: Excavation

Spill Point:
Date Reported: 9/28/1994
Notes: Not reported
Product: GASOLINE UNSPECIFIED
Product Notes: Not reported
Latitude: 44.380056
Longitude: -68.207023

Product:
Product Code: GASOLINE UNSPECIFIED
Product Other: Not reported
Product Amt: 375
Product Amt Unit: gals.

**BAR HARBOR TOWN GARAGE (Continued)** **S106790958**

Product Amt Qualifier: ESTIMATE
Primary Product: False

Event:
Name: BAR HARBOR TOWN GARAGE
Address: LEDGELAWN AVENUE
City,State,Zip: BAR HARBOR, ME
Spill Number: B-572-1994
Spill Cause: Other - Unknown
Spill Type: Oil Incident
Inc Tank: Underground Tank(s) Involved
Removal Flag: False
UST Registered Flag: True
MCD Value: 9030
Create Date: 12/07/2001
Create By: SPILLS
Modify Date: 12/07/2001
Modify By: SPILLS
Report Status: Final Report
Actual Spill Datetime: Not reported
Actual Spill Date Unknown: True
Number Wells At Risk: 0
Number Wells Impacted: 0
Dtree Completed Flag: False
Further Response Action: False
Reporter Type: Contractor/Consultant
Detection Method: Tank and/or Piping Removal
Inc Location: Government, Municipal or Religious Facility
Inc Source: Not reported
Material Disposal Info: Contaminated soil spread for aeration.

Click Here for LUST Document Search:

Change:
Description: Report Created with Report Status = FR
Date Change: 12/07/2001
Changed By: SPILLS

Contact:
Contact Type: Subject/Spiller
Potential RP: False
Name: Not reported
Title: Not reported
Company: TOWN OF BAR HARBOR
Address: 93 COTTAGE STREET
City,State: BAR HARBOR,ME
Country: Not reported
Zipcode: 04609
Phone/Ext: /
Comments: Not reported

Primary Employee:
Primary Employee: True
Name: ROBERT RANDALL

**BAR HARBOR TOWN GARAGE (Continued)** **S106790958**

File:
- Spill Id: B-572-1994
- Date Created: 03/22/1995
- Created By: SPILLS
- Date Modified: 05/02/2007
- Modified By: IMAGING
- File Num Sheets: 0
- Notes: Report scanned into the imaging system on 02-MAY-07.
- Reconcile Date: Not reported
- File Reconciled By: Not reported

Media Affected:
- Medium: Land
- Medium: Groundwater

Log:
- Spill Void Flag: False
- Spill Office: Bangor
- Spill Off Sequence: 572
- Spill Year: 1994
- Create Date: 12/07/2001
- Created By: SPILLS
- Modify Date: 12/07/2001
- Modify By: SPILLS
- Log Spill Type: Oil Incident
- Log Spill Datetime: Not reported
- Spill Time Unk: True
- Spill Dt Unknown: True
- Log Rep Dt Tm: 09/28/1994
- Log Rep Prod Cd: 20
- Log Rep Prod: GASOLINE UNSPECIFIED
- Log Emp Name: ROBERT RANDALL
- Location: Not reported
- Log Location Town: BAR HARBOR
- Log Tank Involved: Underground Tank(s) Involved
- Notes: Not reported

Material Recovered:
- Material Recovered Type: MM
- Material Recovered: Mixed Liquid Media
- Material Amount: 300
- Material Units: gals.
- Material Amt Qualifier: ESTIMATE
- Recovery Method: Excavation

Spill Point:
- Date Reported: 9/28/1994
- Notes: Not reported
- Product: GASOLINE UNSPECIFIED
- Product Notes: Not reported
- Latitude: 44.380056
- Longitude: -68.207023

**BAR HARBOR TOWN GARAGE (Continued)** **S106790958**

Product:
- Product Code: GASOLINE UNSPECIFIED
- Product Other: Not reported
- Product Amt: 375
- Product Amt Unit: gals.
- Product Amt Qualifier: ESTIMATE
- Primary Product: False

---

**K46** **BAR HARBOR** **SPILLS** **S109066030**
**North** **LEDGELAWN AVE** **N/A**
**1/8-1/4** **BAR HARBOR, ME**
**0.169 mi.**
**890 ft.** **Site 2 of 2 in cluster K**

**Relative: Higher**

**Actual: 49 ft.**

SPILLS:

Event:
- Name: BAR HARBOR
- Address: LEDGELAWN AVE
- City,State,Zip: BAR HARBOR, ME
- Spill Number: B-300-1994
- Inc Tank Code: Not reported
- Inc Tank: Not reported
- Removal Flag: Not reported
- Ust Registered Flag: Not reported
- Ast Inside Flag: Not reported
- Create Date: 12/07/2001
- Create By: SPILLS
- Modify Date: 12/07/2001
- Modify By: SPILLS
- Report Status: FR
- Report Status: Final Report
- Actual Spill Datetime: Not reported
- Actual Spill Date Unknown: True
- Actual Spill Time Unknown: True
- Number Wells At Risk: 0
- Number Wells Impacted: 0
- Dtree Completed Flag: False
- MCD Value: 9030
- Further Response Action: False
- Spill Type Code: O
- Spill Type: Oil Incident
- Reporter Type Code: 2
- Reporter Type: Subject/Spiller
- Detection Method Code: I
- Detection Method: Other
- Inc Location Code: CM
- Inc Location: Business - Commercial
- Inc Source Code: Not reported
- Inc Source: Not reported
- Spill Cause Code: 08
- Spill Cause: Mechanical Failure - Loose Fitting
- Material Disposal Info: has waste hauler

Click Here for SPILLS Document Search:

Change:

**BAR HARBOR (Continued)** **S109066030**

Description: Report Created with Report Status = FR
Date Change: 12/07/2001
Changed By: SPILLS

Contact:
Contact Type: Subject/Spiller
Potential RP: False
Name: Not reported
Title: Not reported
Company: BANGOR HYDRO ELECTRIC
Address: 77 EXCHANGE ST
City,State: BANGOR,ME
Country: Not reported
Zipcode: 04401
Phone/Ext: /
Comments: Not reported

Primary Employee:
Primary Employee: True
Name: BERNARD WARD

File:
Spill Id: B-300-1994
Date Created: 11/16/1994
Created By: SPILLS
Date Modified: 04/06/2007
Modified By: IMAGING
File Num Sheets: 0
Notes: Report scanned into the imaging system on 06-APR-07.
Reconcile Date: Not reported
File Reconciled By: Not reported

Media Affected:
Medium: Land

Log:
Spill Void Flag: False
Spill Office: Bangor
Spill Off Sequence: 300
Spill Year: 1994
Create Date: 12/07/2001
Created By: SPILLS
Modify Date: 12/07/2001
Modify By: SPILLS
Log Spill Type: Oil Incident
Log Spill Datetime: Not reported
Spill Time Unk: True
Spill Dt Unknown: True
Log Rep Dt Tm: 05/27/1994
Log Rep Prod Cd: 87
Log Rep Prod: TRANSFORMER OIL
Log Emp Name: BERNARD WARD
Location: Not reported
Log Location Town: BAR HARBOR
Log Tank Involved: Unknown/Unspecified

**BAR HARBOR (Continued)** **S109066030**

Notes: Not reported

Material Recovered:
Material Recovered Type: MM
Material Recovered: Mixed Liquid Media
Material Amount: 2
Material Units: gals.
Material Amt Qualifier: ACTUAL

Recovery Method: Excavation

Spill Point:

Product:
Product Code: TRANSFORMER OIL
Product Other: Not reported
Product Amt: 2
Product Amt Unit: gals.
Product Amt Qualifier: ACTUAL
Primary Product: False

---

**L47** **EMERA MAINE** **SPILLS** **S124398783**
**North** **21 ALBERT MEADOW** **N/A**
**1/8-1/4** **BAR HARBOR, ME**
**0.179 mi.**
**945 ft.** **Site 1 of 2 in cluster L**

**Relative:** **Lower**

**Actual:** **38 ft.**

SPILLS:

Event:
Name: EMERA MAINE
Address: 21 ALBERT MEADOW
City,State,Zip: BAR HARBOR, ME
Spill Number: B-336-2018
Inc Tank Code: N
Inc Tank: None
Removal Flag: False
Ust Registered Flag: True
Ast Inside Flag: False
Create Date: 06/05/2018
Create By: EIJALLEY
Modify Date: 07/16/2019
Modify By: EIRKROUT
Report Status: FR
Report Status: Final Report
Actual Spill Datetime: 06/05/2018
Actual Spill Date Unknown: False
Actual Spill Time Unknown: False
Number Wells At Risk: 0
Number Wells Impacted: 0
Dtree Completed Flag: False
MCD Value: 9030
Further Response Action: False
Spill Type Code: O
Spill Type: Oil Incident
Reporter Type Code: 2
Reporter Type: Subject/Spiller

**EMERA MAINE (Continued)** **S124398783**

Detection Method Code: L
Detection Method: Visual Product
Inc Location Code: PW
Inc Location: Utility - Power
Inc Source Code: ET
Inc Source: Utility - Electrical Transformer
Spill Cause Code: 22
Spill Cause: Mechanical Failure - Gasket/Seal
Material Disposal Info: Juniper Ridge Landfill

Click Here for SPILLS Document Search:

Change:
Description: Report Created with Report Status = DR
Date Change: 06/05/2018
Changed By: EIJALLEY

Description: Report Status change from DR to DQA
Date Change: 07/03/2019
Changed By: EIDHIGGI

Description: Report Status change from DQA to FR
Date Change: 07/16/2019
Changed By: EIRKROUT

Contact:
Contact Type: Subject/Spiller
Potential RP: True
Name: Not reported
Title: Not reported
Company: EMERA MAINE
Address: P. O. BOX 932
City,State: BANGOR,ME
Country: USA
Zipcode: 04401-0932
Phone/Ext: /
Comments: Not reported

Primary Employee:
Primary Employee: True
Name: DARIAN F HIGGINS

Media Affected:
Medium: Land

Log:
Spill Void Flag: False
Spill Office: Bangor
Spill Off Sequence: 336
Spill Year: 2018
Create Date: 06/05/2018
Created By: EIJALLEY
Modify Date: 06/05/2018
Modify By: EIJALLEY
Log Spill Type: Oil Incident
Log Spill Datetime: Not reported

**EMERA MAINE (Continued)** **S124398783**

Spill Time Unk: False
Spill Dt Unknown: False
Log Rep Dt Tm: 06/05/2018
Log Rep Prod Cd: 87
Log Rep Prod: TRANSFORMER OIL
Log Emp Name: DARIAN F HIGGINS
Location: 21 Albert Street Balance Rock Inn
Log Location Town: BAR HARBOR
Log Tank Involved: None
Notes: Small leak from pad mount transformer cleaned up and non PCB.

Material Recovered:
Material Recovered Type: OM
Material Recovered: Other Material
Material Amount: 20
Material Units: lbs.
Material Amt Qualifier: ESTIMATE

Recovery Method: Sorbents

Spill Point:

Product:
Product Code: TRANSFORMER OIL
Product Other: Not reported
Product Amt: 1
Product Amt Unit: gals.
Product Amt Qualifier: ESTIMATE
Primary Product: True

---

**J48** **MOUNT DESERT ISLAND YMCA** **UST** **U003100127**
**NW** **23 MOUNT DESERT ST** **N/A**
**1/8-1/4** **BAR HARBOR, ME**
**0.182 mi.**
**962 ft.** **Site 2 of 5 in cluster J**

**Relative: Higher**
**Actual: 63 ft.**

UST:
Name: MOUNT DESERT ISLAND YMCA
Address: 23 MOUNT DESERT ST
City: BAR HARBOR
Facility ID: 16543
Facility Location2: BAR HARBOR
Facility Code: PUBLIC FACILITY
Fed Reg Ind: No
Owner Name: MOUNT DESERT ISLAND YMCA
Owner Contact: Not reported
Owner Delivery Address: BOX 51
Owner City/State/Zip: BAR HARBOR, ME 04609
Owner Telephone: 2072883511
Operator Contact: Not reported
On Aquifer: No
On Aquifer Label: Not reported
Near Public Water: No
Near Public Water Label: Not reported
Near Private Water: No
Near Private Water Label: Not reported

**MOUNT DESERT ISLAND YMCA (Continued)** **U003100127**

Near Other Water: No
Nearby Water Other Owner Label: Not reported
Latitude: Not reported
Longitude: Not reported
Owner/Operator Name: MOUNT DESERT ISLAND YMCA
Owner/Operator Address: BOX 51
Owner/Operator City,St,Zip: BAR HARBOR, ME 04609
Owner/Operator Phone: 2072883511

Tank Number: 1
**Tank Status:** **REMOVED**
Tank Status Label: REMOVED
Tank Status Date: 01-NOV-91
**Tank Sub Status:** **Not reported**
Tank Sub Status Label: Not reported
Installation Date: 01-OCT-69
Product Type: #2 FUEL OIL
Tank Volume in Gallons: 6000
Tank Above/Below: BELOWGROUND
Tank Material: STEEL - BARE OR ASPHALT COATED.
Reg Date: 29-NOV-89
Tank Leak Detection Label: UNKNOWN
Chamber ID: 1
Chamber Pump Type Label: UNKNOWN
Chamber Pump Type Desc: UNKNOWN
**Pipe Status:** **REMOVED**
Pipe Status Date: 01-NOV-91
Pipe Date Installed: Not reported
Pipe Material Label: GALVANIZED STEEL
Pipe Status Label: REMOVED
Pipe Leak Detection: UNKNOWN
Pipe Leak Detection Label: UNKNOWN
Overfill: UNKNOWN
Overfill Protection Label: UNKNOWN

Tank Number: 2
**Tank Status:** **REMOVED**
Tank Status Label: REMOVED
Tank Status Date: 03-JAN-95
**Tank Sub Status:** **Not reported**
Tank Sub Status Label: Not reported
Installation Date: 01-OCT-69
Product Type: #2 FUEL OIL
Tank Volume in Gallons: 6000
Tank Above/Below: BELOWGROUND
Tank Material: STEEL - BARE OR ASPHALT COATED.
Reg Date: 29-NOV-89
Tank Leak Detection Label: UNKNOWN
Chamber ID: 1
Chamber Pump Type Label: UNKNOWN
Chamber Pump Type Desc: UNKNOWN
**Pipe Status:** **REMOVED**
Pipe Status Date: 03-JAN-95
Pipe Date Installed: Not reported
Pipe Material Label: GALVANIZED STEEL
Pipe Status Label: REMOVED

**MOUNT DESERT ISLAND YMCA (Continued)** **U003100127**

Pipe Leak Detection: UNKNOWN
Pipe Leak Detection Label: UNKNOWN
Overfill: UNKNOWN
Overfill Protection Label: UNKNOWN

---

**I49** **BAR HARBOR FIRE DEPT** **UST** **U002159074**
**NNW** **FIREFLY LANE** **N/A**
**1/8-1/4** **BAR HARBOR, ME**
**0.192 mi.**
**1014 ft.** **Site 2 of 2 in cluster I**

**Relative:** **Higher**
**Actual:** **61 ft.**

UST:
Name: BAR HARBOR FIRE DEPT
Address: FIREFLY LANE
City: BAR HARBOR
Facility ID: 9924
Facility Location2: BAR HARBOR
Facility Code: PUBLIC FACILITY
Fed Reg Ind: No
Owner Name: BAR HARBOR TOWN OF
Owner Contact: Not reported
Owner Delivery Address: 50 PUBLIC WORKS WAY
Owner City/State/Zip: BAR HARBOR, ME 04609
Owner Telephone: 2072884681
Operator Contact: Not reported
On Aquifer: No
On Aquifer Label: Not reported
Near Public Water: No
Near Public Water Label: Not reported
Near Private Water: No
Near Private Water Label: Not reported
Near Other Water: No
Nearby Water Other Owner Label: Not reported
Latitude: Not reported
Longitude: Not reported
Owner/Operator Name: HIGGINS, ROYAL J
Owner/Operator Address: BOX H
Owner/Operator City,St,Zip: BAR HARBOR, ME 04609
Owner/Operator Phone: 2072885554

Tank Number: 1
**Tank Status:** **REMOVED**
Tank Status Label: REMOVED
Tank Status Date: 01-JUN-88
**Tank Sub Status:** **Not reported**
Tank Sub Status Label: Not reported
Installation Date: 01-JUN-61
Product Type: #2 FUEL OIL
Tank Volume in Gallons: 1000
Tank Above/Below: BELOWGROUND
Tank Material: STEEL - BARE OR ASPHALT COATED.
Reg Date: 19-NOV-86
Tank Leak Detection Label: UNKNOWN
Chamber ID: 1
Chamber Pump Type Label: UNKNOWN
Chamber Pump Type Desc: UNKNOWN
**Pipe Status:** **REMOVED**
Pipe Status Date: 01-JUN-88

**BAR HARBOR FIRE DEPT (Continued)** **U002159074**

Pipe Date Installed: Not reported
Pipe Material Label: GALVANIZED STEEL
Pipe Status Label: REMOVED
Pipe Leak Detection: UNKNOWN
Pipe Leak Detection Label: UNKNOWN
Overfill: UNKNOWN
Overfill Protection Label: UNKNOWN

---

**J50** **BAR HARBOR CONG CHURCH** **UST** **U000234082**
**NW** **29 MOUNT DESERT ST** **N/A**
**1/8-1/4** **BAR HARBOR, ME**
**0.194 mi.**
**1022 ft.** **Site 3 of 5 in cluster J**

**Relative:** UST:
**Higher**
Name: BAR HARBOR CONG CHURCH
**Actual:** Address: 29 MOUNT DESERT ST
**64 ft.** City: BAR HARBOR
Facility ID: 16703
Facility Location2: BAR HARBOR
Facility Code: PUBLIC FACILITY
Fed Reg Ind: No
Owner Name: BAR HARBOR CONGREGATION CHURCH
Owner Contact: Not reported
Owner Delivery Address: 29 MOUNT DESERT ST
Owner City/State/Zip: BAR HARBOR, ME 04609
Owner Telephone: 2072883280
Operator Contact: Not reported
On Aquifer: No
On Aquifer Label: Not reported
Near Public Water: No
Near Public Water Label: Not reported
Near Private Water: No
Near Private Water Label: Not reported
Near Other Water: No
Nearby Water Other Owner Label: Not reported
Latitude: Not reported
Longitude: Not reported
Owner/Operator Name: BAR HARBOR CONGREGATION CHURCH
Owner/Operator Address: 29 MOUNT DESERT ST
Owner/Operator City,St,Zip: BAR HARBOR, ME 04609
Owner/Operator Phone: 2072883280

Tank Number: 1
**Tank Status:** **REMOVED**
Tank Status Label: REMOVED
Tank Status Date: 01-SEP-91
**Tank Sub Status:** **Not reported**
Tank Sub Status Label: Not reported
Installation Date: 01-JAN-51
Product Type: #2 FUEL OIL
Tank Volume in Gallons: 1000
Tank Above/Below: BELOWGROUND
Tank Material: STEEL - BARE OR ASPHALT COATED.
Reg Date: 25-JAN-90
Tank Leak Detection Label: UNKNOWN
Chamber ID: 1
Chamber Pump Type Label: UNKNOWN

**BAR HARBOR CONG CHURCH (Continued)** **U000234082**

Chamber Pump Type Desc: UNKNOWN
**Pipe Status:** **REMOVED**
Pipe Status Date: 01-SEP-91
Pipe Date Installed: Not reported
Pipe Material Label: OTHER
Pipe Status Label: REMOVED
Pipe Leak Detection: UNKNOWN
Pipe Leak Detection Label: UNKNOWN
Overfill: UNKNOWN
Overfill Protection Label: UNKNOWN

---

**51** **KNUDSON, ESTHER A** **UST** **U000244597**
**West** **43 LEDGELAWN AVE** **N/A**
**1/8-1/4** **BAR HARBOR, ME**
**0.197 mi.**
**1041 ft.**

**Relative:** UST:
**Higher**
**Actual:** Name: KNUDSON, ESTHER A
**52 ft.** Address: 43 LEDGELAWN AVE
City: BAR HARBOR
Facility ID: 16424
Facility Location2: BAR HARBOR
Facility Code: SINGLE RESIDENCE
Fed Reg Ind: No
Owner Name: KNUDSON, ESTHER A
Owner Contact: Not reported
Owner Delivery Address: 43 LEDGELAWN AVE
Owner City/State/Zip: BAR HARBOR, ME 04609
Owner Telephone: 2072884961
Operator Contact: Not reported
On Aquifer: No
On Aquifer Label: Not reported
Near Public Water: No
Near Public Water Label: Not reported
Near Private Water: No
Near Private Water Label: Not reported
Near Other Water: No
Nearby Water Other Owner Label: Not reported
Latitude: Not reported
Longitude: Not reported
Owner/Operator Name: KNUDSON, ESTHER A
Owner/Operator Address: 43 LEDGELAWN AVE
Owner/Operator City,St,Zip: BAR HARBOR, ME 04609
Owner/Operator Phone: 2072884961

Tank Number: 1
**Tank Status:** **REMOVED**
Tank Status Label: REMOVED
Tank Status Date: 01-OCT-92
**Tank Sub Status:** **Not reported**
Tank Sub Status Label: Not reported
Installation Date: 01-OCT-69
Product Type: #2 FUEL OIL
Tank Volume in Gallons: 1000
Tank Above/Below: BELOWGROUND
Tank Material: STEEL - BARE OR ASPHALT COATED.
Reg Date: 20-OCT-89

**KNUDSON, ESTHER A (Continued)** **U000244597**

Tank Leak Detection Label: UNKNOWN
Chamber ID: 1
Chamber Pump Type Label: UNKNOWN
Chamber Pump Type Desc: UNKNOWN
**Pipe Status: REMOVED**
Pipe Status Date: 01-OCT-92
Pipe Date Installed: Not reported
Pipe Material Label: GALVANIZED STEEL
Pipe Status Label: REMOVED
Pipe Leak Detection: UNKNOWN
Pipe Leak Detection Label: UNKNOWN
Overfill: UNKNOWN
Overfill Protection Label: UNKNOWN

---

**M52** **MROCH J & RATNER, M** **UST** **U003099959**
**West** **30 LEDGELAWN AVE** **N/A**
**1/8-1/4** **BAR HARBOR, ME**
**0.199 mi.**
**1053 ft.** **Site 1 of 6 in cluster M**

**Relative:** UST:
**Higher**
**Actual:** Name: MROCH J & RATNER, M
**58 ft.** Address: 30 LEDGELAWN AVE
City: BAR HARBOR
Facility ID: 15554
Facility Location2: BAR HARBOR
Facility Code: SINGLE RESIDENCE
Fed Reg Ind: No
Owner Name: MROCH, JAMES A
Owner Contact: Not reported
Owner Delivery Address: 30 LEDGELAWN AVE
Owner City/State/Zip: BAR HARBOR, ME 04609
Owner Telephone: 2072883231
Operator Contact: Not reported
On Aquifer: No
On Aquifer Label: Not reported
Near Public Water: No
Near Public Water Label: Not reported
Near Private Water: No
Near Private Water Label: Not reported
Near Other Water: No
Nearby Water Other Owner Label: Not reported
Latitude: Not reported
Longitude: Not reported
Owner/Operator Name: MROCH, JAMES A
Owner/Operator Address: 30 LEDGELAWN AVE
Owner/Operator City,St,Zip: BAR HARBOR, ME 04609
Owner/Operator Phone: 2072883231

Tank Number: 1
**Tank Status: REMOVED**
Tank Status Label: REMOVED
Tank Status Date: 01-MAY-89
**Tank Sub Status: Not reported**
Tank Sub Status Label: Not reported
Installation Date: 01-OCT-69
Product Type: #2 FUEL OIL
Tank Volume in Gallons: 1000

**MROCH J & RATNER, M (Continued)** **U003099959**

| | |
|---|---|
| Tank Above/Below: | BELOWGROUND |
| Tank Material: | STEEL - BARE OR ASPHALT COATED. |
| Reg Date: | 28-APR-89 |
| Tank Leak Detection Label: | UNKNOWN |
| Chamber ID: | 1 |
| Chamber Pump Type Label: | UNKNOWN |
| Chamber Pump Type Desc: | UNKNOWN |
| **Pipe Status:** | **REMOVED** |
| Pipe Status Date: | 01-MAY-89 |
| Pipe Date Installed: | Not reported |
| Pipe Material Label: | OTHER |
| Pipe Status Label: | REMOVED |
| Pipe Leak Detection: | UNKNOWN |
| Pipe Leak Detection Label: | UNKNOWN |
| Overfill: | UNKNOWN |
| Overfill Protection Label: | UNKNOWN |

---

**J53** **WOODLAND SHOPPING CENTER (WOODLAND FOOD MART)** **LUST** **S106796439**
**NW** **RT 1** **N/A**
**1/8-1/4** **BAILEYVILLE, ME**
**0.205 mi.**
**1080 ft.** **Site 4 of 5 in cluster J**

**Relative:**
**Higher**

**Actual:**
**64 ft.**

LUST:

Event:

| | |
|---|---|
| Name: | WOODLAND SHOPPING CENTER (WOODLAND FOOD MART) |
| Address: | RT 1 |
| City,State,Zip: | BAILEYVILLE, ME |
| Spill Number: | B-509-2000 |
| Spill Cause: | Other - No Cause |
| Spill Type: | Non-Oil, Non-Hazardous Incident |
| Inc Tank: | Underground Tank(s) Involved |
| Removal Flag: | False |
| UST Registered Flag: | False |
| MCD Value: | 29030 |
| Create Date: | 12/07/2001 |
| Create By: | SPILLS |
| Modify Date: | 04/08/2002 |
| Modify By: | EIPCOLLI |
| Report Status: | Final Report |
| Actual Spill Datetime: | Not reported |
| Actual Spill Date Unknown: | True |
| Number Wells At Risk: | 0 |
| Number Wells Impacted: | 0 |
| Dtree Completed Flag: | False |
| Further Response Action: | False |
| Reporter Type: | Contractor/Consultant |
| Detection Method: | Tank and/or Piping Removal |
| Inc Location: | Business - Commercial |
| Inc Source: | No Source |
| Material Disposal Info: | Not reported |

Click Here for LUST Document Search:

Change:

| | |
|---|---|
| Description: | Not reported |
| Date Change: | 04/08/2002 |
| Changed By: | eipcolli |

**WOODLAND SHOPPING CENTER (WOODLAND FOOD MART) (Continued)** **S106796439**

Description: Not reported
Date Change: 01/28/2002
Changed By: eitgalla

Description: Report Created with Report Status = FR
Date Change: 12/07/2001
Changed By: SPILLS

Contact:
Contact Type: Subject/Spiller
Potential RP: False
Name: Not reported
Title: Not reported
Company: WOODLAND SHOPPING CENTER (WOODLAND FOOD MART)
Address: RT 1
City,State: BAILEYVILLE,ME
Country: Not reported
Zipcode: 04694
Phone/Ext: /
Comments: Not reported

Primary Employee:
Primary Employee: True
Name: THOMAS VARNEY

File:
Spill Id: B-509-2000
Date Created: 05/01/2002
Created By: EIMMASON
Date Modified: 02/06/2009
Modified By: IMAGING
File Num Sheets: 0
Notes: Report scanned into the imaging system on 06-FEB-09.
Reconcile Date: 05/01/2002
File Reconciled By: Not reported

Media Affected:
Medium: None

Log:
Spill Void Flag: False
Spill Office: Bangor
Spill Off Sequence: 509
Spill Year: 2000
Create Date: 12/07/2001
Created By: SPILLS
Modify Date: 12/07/2001
Modify By: SPILLS
Log Spill Type: Non-Oil, Non-Hazardous Incident
Log Spill Datetime: Not reported
Spill Time Unk: True
Spill Dt Unknown: True
Log Rep Dt Tm: 09/19/2000
Log Rep Prod Cd: 00
Log Rep Prod: NONE

**WOODLAND SHOPPING CENTER (WOODLAND FOOD MART) (Continued)** **S106796439**

Log Emp Name: THOMAS VARNEY
Location: Not reported
Log Location Town: BAILEYVILLE
Log Tank Involved: Underground Tank(s) Involved
Notes: Not reported

Material Recovered:
Material Recovered Type: NO
Material Recovered: None
Material Amount: 0
Material Units: gals.
Material Amt Qualifier: ACTUAL

Recovery Method: None

Spill Point:

Product:
Product Code: NONE
Product Other: Not reported
Product Amt: 0
Product Amt Unit: gals.
Product Amt Qualifier: ACTUAL
Primary Product: True

Event:
Name: WOODLAND SHOPPING CENTER (WOODLAND FOOD MART)
Address: RT 1
City,State,Zip: BAILEYVILLE, ME
Spill Number: B-509-2000
Spill Cause: Other - No Cause
Spill Type: Non-Oil, Non-Hazardous Incident
Inc Tank: Underground Tank(s) Involved
Removal Flag: False
UST Registered Flag: True
MCD Value: 29030
Create Date: 12/07/2001
Create By: SPILLS
Modify Date: 04/08/2002
Modify By: EIPCOLLI
Report Status: Final Report
Actual Spill Datetime: Not reported
Actual Spill Date Unknown: True
Number Wells At Risk: 0
Number Wells Impacted: 0
Dtree Completed Flag: False
Further Response Action: False
Reporter Type: Contractor/Consultant
Detection Method: Tank and/or Piping Removal
Inc Location: Business - Commercial
Inc Source: No Source
Material Disposal Info: Not reported

Click Here for LUST Document Search:

**WOODLAND SHOPPING CENTER (WOODLAND FOOD MART) (Continued)** **S106796439**

Change:
Description: Not reported
Date Change: 04/08/2002
Changed By: eipcolli

Description: Not reported
Date Change: 01/28/2002
Changed By: eitgalla

Description: Report Created with Report Status = FR
Date Change: 12/07/2001
Changed By: SPILLS

Contact:
Contact Type: Subject/Spiller
Potential RP: False
Name: Not reported
Title: Not reported
Company: WOODLAND SHOPPING CENTER (WOODLAND FOOD MART)
Address: RT 1
City,State: BAILEYVILLE,ME
Country: Not reported
Zipcode: 04694
Phone/Ext: /
Comments: Not reported

Primary Employee:
Primary Employee: True
Name: THOMAS VARNEY

File:
Spill Id: B-509-2000
Date Created: 05/01/2002
Created By: EIMMASON
Date Modified: 02/06/2009
Modified By: IMAGING
File Num Sheets: 0
Notes: Report scanned into the imaging system on 06-FEB-09.
Reconcile Date: 05/01/2002
File Reconciled By: Not reported

Media Affected:
Medium: None

Log:
Spill Void Flag: False
Spill Office: Bangor
Spill Off Sequence: 509
Spill Year: 2000
Create Date: 12/07/2001
Created By: SPILLS
Modify Date: 12/07/2001
Modify By: SPILLS
Log Spill Type: Non-Oil, Non-Hazardous Incident

**WOODLAND SHOPPING CENTER (WOODLAND FOOD MART) (Continued)** **S106796439**

| | |
|---|---|
| Log Spill Datetime: | Not reported |
| Spill Time Unk: | True |
| Spill Dt Unknown: | True |
| Log Rep Dt Tm: | 09/19/2000 |
| Log Rep Prod Cd: | 00 |
| Log Rep Prod: | NONE |
| Log Emp Name: | THOMAS VARNEY |
| Location: | Not reported |
| Log Location Town: | BAILEYVILLE |
| Log Tank Involved: | Underground Tank(s) Involved |
| Notes: | Not reported |

Material Recovered:

| | |
|---|---|
| Material Recovered Type: | NO |
| Material Recovered: | None |
| Material Amount: | 0 |
| Material Units: | gals. |
| Material Amt Qualifier: | ACTUAL |
| Recovery Method: | None |

Spill Point:

Product:

| | |
|---|---|
| Product Code: | NONE |
| Product Other: | Not reported |
| Product Amt: | 0 |
| Product Amt Unit: | gals. |
| Product Amt Qualifier: | ACTUAL |
| Primary Product: | True |

---

**J54** **LUST** **S109801208**
**NW** **N/A**
**1/8-1/4** **BAR HARBOR, ME**
**0.205 mi.**
**1080 ft.** **Site 5 of 5 in cluster J**

**Relative: Higher**

**Actual: 64 ft.**

LUST:

Event:

| | |
|---|---|
| Name: | Not reported |
| Address: | Not reported |
| City,State,Zip: | BAR HARBOR, ME |
| Spill Number: | B-50-1990 |
| Spill Cause: | Other - No Cause |
| Spill Type: | Non-Oil, Non-Hazardous Incident |
| Inc Tank: | Underground Tank(s) Involved |
| Removal Flag: | False |
| UST Registered Flag: | False |
| MCD Value: | 9030 |
| Create Date: | 12/07/2001 |
| Create By: | SPILLS |
| Modify Date: | 12/07/2001 |
| Modify By: | SPILLS |
| Report Status: | Final Report |
| Actual Spill Datetime: | Not reported |
| Actual Spill Date Unknown: | True |

**(Continued)** **S109801208**

Number Wells At Risk: 0
Number Wells Impacted: 0
Dtree Completed Flag: False
Further Response Action: False
Reporter Type: Subject/Spiller
Detection Method: Other
Inc Location: Government, Municipal or Religious Facility
Inc Source: Not reported
Material Disposal Info: Not reported

Click Here for LUST Document Search:

Change:
Description: Report Created with Report Status = FR
Date Change: 12/07/2001
Changed By: SPILLS

Contact:
Contact Type: Subject/Spiller
Potential RP: False
Name: Not reported
Title: Not reported
Company: BAR HARBOR CONGREGATIONAL CHUR
Address: MT. DESERT STREET
City,State: BAR HARBOR,ME
Country: Not reported
Zipcode: 04609
Phone/Ext: /
Comments: Not reported

Primary Employee:
Primary Employee: True
Name: CLEVE LECKEY

File:
Spill Id: B-50-1990
Date Created: 12/31/2007
Created By: IMAGING
Date Modified: 12/31/2007
Modified By: IMAGING
File Num Sheets: 0
Notes: Report scanned into the imaging system on 31-DEC-07.
Reconcile Date: Not reported
File Reconciled By: Not reported

Media Affected:
Medium: None

Log:
Spill Void Flag: False
Spill Office: Bangor
Spill Off Sequence: 50
Spill Year: 1990
Create Date: 12/07/2001
Created By: SPILLS

**(Continued)** **S109801208**

Modify Date: 12/07/2001
Modify By: SPILLS
Log Spill Type: Non-Oil, Non-Hazardous Incident
Log Spill Datetime: Not reported
Spill Time Unk: True
Spill Dt Unknown: True
Log Rep Dt Tm: 01/25/1990
Log Rep Prod Cd: 00
Log Rep Prod: NONE
Log Emp Name: CLEVE LECKEY
Location: Not reported
Log Location Town: BAR HARBOR
Log Tank Involved: Underground Tank(s) Involved
Notes: Not reported

Material Recovered:
Material Recovered Type: Not reported
Material Recovered: Not reported
Material Amount: Not reported
Material Units: Not reported
Material Amt Qualifier: Not reported

Recovery Method: None

Spill Point:

Product:
Product Code: NONE
Product Other: Not reported
Product Amt: Not reported
Product Amt Unit: Not reported
Product Amt Qualifier: Not reported
Primary Product: False

---

**M55** **DRAKE, JOHN E** **UST** **U000241470**
**West** **24 LEDGE LAWN AVE** **N/A**
**1/8-1/4** **BAR HARBOR, ME**
**0.206 mi.**
**1087 ft.** **Site 2 of 6 in cluster M**

**Relative:** UST:
**Higher**
**Actual:** Name: DRAKE, JOHN E
**59 ft.** Address: 24 LEDGE LAWN AVE
City: BAR HARBOR
Facility ID: 17279
Facility Location2: BAR HARBOR
Facility Code: SINGLE RESIDENCE
Fed Reg Ind: No
Owner Name: DRAKE, JOHN E
Owner Contact: Not reported
Owner Delivery Address: 24 LEDGE LAWN AVE
Owner City/State/Zip: BAR HARBOR, ME 04609
Owner Telephone: 2072884667
Operator Contact: Not reported
On Aquifer: No
On Aquifer Label: Not reported

**DRAKE, JOHN E (Continued)** **U000241470**

Near Public Water: No
Near Public Water Label: Not reported
Near Private Water: No
Near Private Water Label: Not reported
Near Other Water: No
Nearby Water Other Owner Label: Not reported
Latitude: Not reported
Longitude: Not reported
Owner/Operator Name: DRAKE, JOHN E
Owner/Operator Address: 24 LEDGE LAWN AVE
Owner/Operator City,St,Zip: BAR HARBOR, ME 04609
Owner/Operator Phone: 2072884667

Tank Number: 1
**Tank Status: REMOVED**
Tank Status Label: REMOVED
Tank Status Date: 01-JUL-94
**Tank Sub Status: Not reported**
Tank Sub Status Label: Not reported
Installation Date: 01-OCT-69
Product Type: #2 FUEL OIL
Tank Volume in Gallons: 1000
Tank Above/Below: BELOWGROUND
Tank Material: STEEL - BARE OR ASPHALT COATED.
Reg Date: 30-AUG-90
Tank Leak Detection Label: UNKNOWN
Chamber ID: 1
Chamber Pump Type Label: UNKNOWN
Chamber Pump Type Desc: UNKNOWN
**Pipe Status: REMOVED**
Pipe Status Date: 01-JUL-94
Pipe Date Installed: Not reported
Pipe Material Label: GALVANIZED STEEL
Pipe Status Label: REMOVED
Pipe Leak Detection: UNKNOWN
Pipe Leak Detection Label: UNKNOWN
Overfill: UNKNOWN
Overfill Protection Label: UNKNOWN

---

**M56** **DONAHUE, MICHAEL A** **UST U003561207**
**West** **29 LEDGELAWN AVE** **LUST N/A**
**1/8-1/4** **BAR HARBOR, ME**
**0.207 mi.**
**1091 ft.** **Site 3 of 6 in cluster M**

**Relative: Higher**

**Actual: 58 ft.**

LUST:

Event:
Name: BAR HARBOR
Address: 29 LEDGELAWN AVE
City,State,Zip: BAR HARBOR, ME
Spill Number: B-452-1994
Spill Cause: Other - No Cause
Spill Type: Non-Oil, Non-Hazardous Incident
Inc Tank: Underground Tank(s) Involved
Removal Flag: False
UST Registered Flag: True
MCD Value: 9030

**DONAHUE, MICHAEL A (Continued)** **U003561207**

Create Date: 12/07/2001
Create By: SPILLS
Modify Date: 12/07/2001
Modify By: SPILLS
Report Status: Final Report
Actual Spill Datetime: Not reported
Actual Spill Date Unknown: True
Number Wells At Risk: 0
Number Wells Impacted: 0
Dtree Completed Flag: False
Further Response Action: False
Reporter Type: Subject/Spiller
Detection Method: Tank and/or Piping Removal
Inc Location: Residential - Multi Family
Inc Source: Not reported
Material Disposal Info: Not reported

Click Here for LUST Document Search:

Change:
Description: Report Created with Report Status = FR
Date Change: 12/07/2001
Changed By: SPILLS

Contact:
Contact Type: Subject/Spiller
Potential RP: False
Name: MICHEAL DONAHUE
Title: Not reported
Company: Not reported
Address: BOX 856
City,State: BAR HARBOR,ME
Country: Not reported
Zipcode: 04609
Phone/Ext: /
Comments: Not reported

Primary Employee:
Primary Employee: True
Name: DARRYL LUCE

File:
Spill Id: B-452-1994
Date Created: 11/16/1994
Created By: SPILLS
Date Modified: 04/13/2007
Modified By: IMAGING
File Num Sheets: 0
Notes: Report scanned into the imaging system on 13-APR-07.
Reconcile Date: Not reported
File Reconciled By: Not reported

Media Affected:
Medium: None

**DONAHUE, MICHAEL A (Continued)** **U003561207**

Log:

| | |
|---|---|
| Spill Void Flag: | False |
| Spill Office: | Bangor |
| Spill Off Sequence: | 452 |
| Spill Year: | 1994 |
| Create Date: | 12/07/2001 |
| Created By: | SPILLS |
| Modify Date: | 12/07/2001 |
| Modify By: | SPILLS |
| Log Spill Type: | Non-Oil, Non-Hazardous Incident |
| Log Spill Datetime: | Not reported |
| Spill Time Unk: | True |
| Spill Dt Unknown: | True |
| Log Rep Dt Tm: | 07/26/1994 |
| Log Rep Prod Cd: | 00 |
| Log Rep Prod: | NONE |
| Log Emp Name: | DARRYL LUCE |
| Location: | Not reported |
| Log Location Town: | BAR HARBOR |
| Log Tank Involved: | Underground Tank(s) Involved |
| Notes: | Not reported |

Material Recovered:

| | |
|---|---|
| Material Recovered Type: | Not reported |
| Material Recovered: | Not reported |
| Material Amount: | Not reported |
| Material Units: | Not reported |
| Material Amt Qualifier: | Not reported |
| Recovery Method: | None |

Spill Point:

Product:

| | |
|---|---|
| Product Code: | NONE |
| Product Other: | Not reported |
| Product Amt: | 0 |
| Product Amt Unit: | gals. |
| Product Amt Qualifier: | ACTUAL |
| Primary Product: | False |

Event:

| | |
|---|---|
| Name: | DONAHUE, MICHAEL |
| Address: | 29 LEDGELAWN |
| City,State,Zip: | BAR HARBOR, ME |
| Spill Number: | B-507-1998 |
| Spill Cause: | Other - No Cause |
| Spill Type: | Non-Oil, Non-Hazardous Incident |
| Inc Tank: | Underground Tank(s) Involved |
| Removal Flag: | False |
| UST Registered Flag: | True |
| MCD Value: | 9030 |
| Create Date: | 12/07/2001 |
| Create By: | SPILLS |
| Modify Date: | 12/07/2001 |

**DONAHUE, MICHAEL A (Continued)** **U003561207**

Modify By: SPILLS
Report Status: Final Report
Actual Spill Datetime: Not reported
Actual Spill Date Unknown: True
Number Wells At Risk: 0
Number Wells Impacted: 0
Dtree Completed Flag: False
Further Response Action: False
Reporter Type: Subject/Spiller
Detection Method: Tank and/or Piping Removal
Inc Location: Residential - Single Family
Inc Source: Not reported
Material Disposal Info: waste oil burner and waste water treatment plant

Click Here for LUST Document Search:

Change:
Description: Report Created with Report Status = FR
Date Change: 12/07/2001
Changed By: SPILLS

Contact:
Contact Type: Subject/Spiller
Potential RP: False
Name: MICHAEL DONAHUE
Title: Not reported
Company: Not reported
Address: 29 LEDGELAWN
City,State: BAR HARBOR,ME
Country: Not reported
Zipcode: 04609
Phone/Ext: /
Comments: Not reported

Primary Employee:
Primary Employee: True
Name: DARRYL LUCE

File:
Spill Id: B-507-1998
Date Created: 11/08/1999
Created By: SPILLS
Date Modified: 12/24/2008
Modified By: IMAGING
File Num Sheets: 0
Notes: Report scanned into the imaging system on 24-DEC-08.
Reconcile Date: Not reported
File Reconciled By: Not reported

Media Affected:
Medium: None

Log:
Spill Void Flag: False
Spill Office: Bangor

**DONAHUE, MICHAEL A (Continued)** **U003561207**

Spill Off Sequence: 507
Spill Year: 1998
Create Date: 12/07/2001
Created By: SPILLS
Modify Date: 12/07/2001
Modify By: SPILLS
Log Spill Type: Non-Oil, Non-Hazardous Incident
Log Spill Datetime: Not reported
Spill Time Unk: True
Spill Dt Unknown: True
Log Rep Dt Tm: 07/28/1998
Log Rep Prod Cd: 00
Log Rep Prod: NONE
Log Emp Name: DARRYL LUCE
Location: Not reported
Log Location Town: BAR HARBOR
Log Tank Involved: Underground Tank(s) Involved
Notes: Not reported

Material Recovered:
Material Recovered Type: MM
Material Recovered: Mixed Liquid Media
Material Amount: 0
Material Units: gals.
Material Amt Qualifier: ACTUAL

Material Recovered Type: VP
Material Recovered: Unspilled Product
Material Amount: 30
Material Units: gals.
Material Amt Qualifier: ACTUAL

Recovery Method: None

Spill Point:
Date Reported: 7/28/1998 1:00:00 PM
Notes: Not reported
Product: NONE
Product Notes: Not reported
Latitude: 44.385504
Longitude: -68.207741

Product:
Product Code: NONE
Product Other: Not reported
Product Amt: 0
Product Amt Unit: gals.
Product Amt Qualifier: ACTUAL
Primary Product: False

UST:
Name: DONAHUE, MICHAEL A
Address: 29 LEDGELAWN AVE
City: BAR HARBOR

**DONAHUE, MICHAEL A (Continued)** **U003561207**

Facility ID: 17710
Facility Location2: BAR HARBOR
Facility Code: SINGLE RESIDENCE
Fed Reg Ind: No
Owner Name: DONAHUE, MICHAEL A
Owner Contact: Not reported
Owner Delivery Address: PO BOX 856
Owner City/State/Zip: BAR HARBOR, ME 04609
Owner Telephone: 2072884267
Operator Contact: Not reported
On Aquifer: No
On Aquifer Label: Not reported
Near Public Water: No
Near Public Water Label: Not reported
Near Private Water: No
Near Private Water Label: Not reported
Near Other Water: No
Nearby Water Other Owner Label: Not reported
Latitude: 44.38550
Longitude: -68.20774
Owner/Operator Name: DONAHUE, MICHAEL A
Owner/Operator Address: PO BOX 856
Owner/Operator City,St,Zip: BAR HARBOR, ME 04609
Owner/Operator Phone: 2072884267

Tank Number: 1
**Tank Status:** **ABANDONED_IN_PLACE**
Tank Status Label: ABANDONED IN PLACE
Tank Status Date: 31-JUL-98
**Tank Sub Status:** **Not reported**
Tank Sub Status Label: Not reported
Installation Date: 01-OCT-69
Product Type: #2 FUEL OIL
Tank Volume in Gallons: 1000
Tank Above/Below: BELOWGROUND
Tank Material: STEEL - BARE OR ASPHALT COATED.
Reg Date: 27-FEB-91
Tank Leak Detection Label: UNKNOWN
Chamber ID: 1
Chamber Pump Type Label: UNKNOWN
Chamber Pump Type Desc: UNKNOWN
**Pipe Status:** **REMOVED**
Pipe Status Date: 31-JUL-98
Pipe Date Installed: Not reported
Pipe Material Label: GALVANIZED STEEL
Pipe Status Label: REMOVED
Pipe Leak Detection: UNKNOWN
Pipe Leak Detection Label: UNKNOWN
Overfill: UNKNOWN
Overfill Protection Label: UNKNOWN

**N57** **SAINT SAVIOURS CHURCH** **UST** **U003052641**
**WNW** **MT DESERT ST** **N/A**
**1/8-1/4** **BAR HARBOR, ME**
**0.211 mi.**
**1112 ft.** **Site 1 of 2 in cluster N**

**Relative:** **Higher**

**Actual:** **64 ft.**

UST:

| | |
|---|---|
| Name: | SAINT SAVIOURS CHURCH |
| Address: | MT DESERT ST |
| City: | BAR HARBOR |
| Facility ID: | 3726 |
| Facility Location2: | BAR HARBOR |
| Facility Code: | PUBLIC FACILITY |
| Fed Reg Ind: | No |
| Owner Name: | ST SAVIOURS CHURCH |
| Owner Contact: | Not reported |
| Owner Delivery Address: | MT DESERT ST |
| Owner City/State/Zip: | BAR HARBOR, ME 04609 |
| Owner Telephone: | 2072884215 |
| Operator Contact: | Not reported |
| On Aquifer: | No |
| On Aquifer Label: | Not reported |
| Near Public Water: | No |
| Near Public Water Label: | Not reported |
| Near Private Water: | No |
| Near Private Water Label: | Not reported |
| Near Other Water: | No |
| Nearby Water Other Owner Label: | Not reported |
| Latitude: | 44.38712 |
| Longitude: | -68.20686 |
| Owner/Operator Name: | ST SAVIOURS CHURCH |
| Owner/Operator Address: | MT DESERT ST |
| Owner/Operator City,St,Zip: | BAR HARBOR, ME 04609 |
| Owner/Operator Phone: | 2072884215 |
| Tank Number: | 1 |
| **Tank Status:** | **REMOVED** |
| Tank Status Label: | REMOVED |
| Tank Status Date: | 04-DEC-97 |
| **Tank Sub Status:** | **Not reported** |
| Tank Sub Status Label: | Not reported |
| Installation Date: | 01-FEB-47 |
| Product Type: | #2 FUEL OIL |
| Tank Volume in Gallons: | 1000 |
| Tank Above/Below: | BELOWGROUND |
| Tank Material: | STEEL - BARE OR ASPHALT COATED. |
| Reg Date: | 07-AUG-86 |
| Tank Leak Detection Label: | UNKNOWN |
| Chamber ID: | 1 |
| Chamber Pump Type Label: | UNKNOWN |
| Chamber Pump Type Desc: | UNKNOWN |
| **Pipe Status:** | **REMOVED** |
| Pipe Status Date: | 04-DEC-97 |
| Pipe Date Installed: | Not reported |
| Pipe Material Label: | GALVANIZED STEEL |
| Pipe Status Label: | REMOVED |
| Pipe Leak Detection: | UNKNOWN |
| Pipe Leak Detection Label: | UNKNOWN |
| Overfill: | UNKNOWN |

**SAINT SAVIOURS CHURCH (Continued)** **U003052641**

Overfill Protection Label: UNKNOWN

---

**M58** **CANTWELL, MARY E** **UST** **U002161073**
**West** **25 LEDGELAWN AVE** **N/A**
**1/8-1/4** **BAR HARBOR, ME**
**0.211 mi.**
**1113 ft.** **Site 4 of 6 in cluster M**

**Relative:** UST:
**Higher**
**Actual:** Name: CANTWELL, MARY E
**59 ft.** Address: 25 LEDGELAWN AVE
City: BAR HARBOR
Facility ID: 8335
Facility Location2: BAR HARBOR
Facility Code: SINGLE RESIDENCE
Fed Reg Ind: No
Owner Name: CANTWELL, MARY E
Owner Contact: Not reported
Owner Delivery Address: 25 LEDGELAWN AVE
Owner City/State/Zip: BAR HARBOR, ME 04609
Owner Telephone: 2072883767
Operator Contact: Not reported
On Aquifer: No
On Aquifer Label: Not reported
Near Public Water: No
Near Public Water Label: Not reported
Near Private Water: No
Near Private Water Label: Not reported
Near Other Water: No
Nearby Water Other Owner Label: Not reported
Latitude: Not reported
Longitude: Not reported
Owner/Operator Name: CANTWELL, MARY E
Owner/Operator Address: 25 LEDGELAWN AVE
Owner/Operator City,St,Zip: BAR HARBOR, ME 04609
Owner/Operator Phone: 2072883767

Tank Number: 1
**Tank Status:** **REMOVED**
Tank Status Label: REMOVED
Tank Status Date: 01-MAY-90
**Tank Sub Status:** **Not reported**
Tank Sub Status Label: Not reported
Installation Date: 01-OCT-69
Product Type: #2 FUEL OIL
Tank Volume in Gallons: 1000
Tank Above/Below: BELOWGROUND
Tank Material: STEEL - BARE OR ASPHALT COATED.
Reg Date: 15-OCT-86
Tank Leak Detection Label: UNKNOWN
Chamber ID: 1
Chamber Pump Type Label: UNKNOWN
Chamber Pump Type Desc: UNKNOWN
**Pipe Status:** **REMOVED**
Pipe Status Date: 01-MAY-90
Pipe Date Installed: Not reported
Pipe Material Label: COPPER
Pipe Status Label: REMOVED

**CANTWELL, MARY E (Continued)** **U002161073**

Pipe Leak Detection: UNKNOWN
Pipe Leak Detection Label: UNKNOWN
Overfill: UNKNOWN
Overfill Protection Label: UNKNOWN

---

**O59** **YRC FREIGHT VEHICLE** **SPILLS** **S121464734**
**NNW** **118 MAIN STREET** **N/A**
**1/8-1/4** **BAR HARBOR, ME**
**0.211 mi.**
**1114 ft.** **Site 1 of 8 in cluster O**

**Relative:**
**Higher**

**Actual:**
**61 ft.**

SPILLS:

Event:
Name: YRC FREIGHT VEHICLE
Address: 118 MAIN STREET
City,State,Zip: BAR HARBOR, ME
Spill Number: B-150-2015
Inc Tank Code: N
Inc Tank: None
Removal Flag: False
Ust Registered Flag: True
Ast Inside Flag: False
Create Date: 03/30/2015
Create By: EIJALLEY
Modify Date: 11/21/2017
Modify By: EIRKROUT
Report Status: FR
Report Status: Final Report
Actual Spill Datetime: 03/25/2015
Actual Spill Date Unknown: False
Actual Spill Time Unknown: False
Number Wells At Risk: 0
Number Wells Impacted: 0
Dtree Completed Flag: False
MCD Value: 9030
Further Response Action: False
Spill Type Code: O
Spill Type: Oil Incident
Reporter Type Code: 4
Reporter Type: Public Official
Detection Method Code: L
Detection Method: Visual Product
Inc Location Code: RD
Inc Location: Transportation - Road
Inc Source Code: TR
Inc Source: Land Transportation - Truck
Spill Cause Code: 08
Spill Cause: Mechanical Failure - Loose Fitting
Material Disposal Info: Fire Department waste stream

Click Here for SPILLS Document Search:

Change:
Description: Report Created with Report Status = DR
Date Change: 03/30/2015
Changed By: EIJALLEY

Description: Report Status change from DRV to FR

**YRC FREIGHT VEHICLE (Continued)** **S121464734**

Date Change: 11/21/2017
Changed By: EIRKROUT

Description: Report Status change from DR to DRV
Date Change: 06/23/2016
Changed By: EIDHIGGI

Contact:
Contact Type: Subject/Spiller
Potential RP: True
Name: Not reported
Title: Not reported
Company: YRC FREIGHT
Address: 10990 ROW AVENUE
City,State: OVERLAND PARK,KS
Country: USA
Zipcode: 66211
Phone/Ext: /
Comments: Not reported

Primary Employee:
Primary Employee: True
Name: DARIAN F HIGGINS

Media Affected:
Medium: Land

Log:
Spill Void Flag: False
Spill Office: Bangor
Spill Off Sequence: 150
Spill Year: 2015
Create Date: 03/30/2015
Created By: EIJALLEY
Modify Date: 06/23/2016
Modify By: EIDHIGGI
Log Spill Type: Oil Incident
Log Spill Datetime: Not reported
Spill Time Unk: False
Spill Dt Unknown: False
Log Rep Dt Tm: 03/25/2015
Log Rep Prod Cd: 86
Log Rep Prod: HYDRAULIC OIL
Log Emp Name: DARIAN F HIGGINS
Location: 118 Main Street YRC Freight
Log Location Town: BAR HARBOR
Log Tank Involved: None
Notes: 1 gallon - loose fitting

Material Recovered:
Material Recovered Type: OM
Material Recovered: Other Material
Material Amount: 20
Material Units: lbs.
Material Amt Qualifier: ESTIMATE

**YRC FREIGHT VEHICLE (Continued)** **S121464734**

Recovery Method: Sorbents

Spill Point:

Product:
Product Code: HYDRAULIC OIL
Product Other: Not reported
Product Amt: 1
Product Amt Unit: gals.
Product Amt Qualifier: ESTIMATE
Primary Product: True

---

**L60** **EDEN MANOR CONDOMINIUMS** **UST** **U002162264**
**North** **STEVENS LANE** **N/A**
**1/8-1/4** **BAR HARBOR, ME**
**0.211 mi.**
**1115 ft.** **Site 2 of 2 in cluster L**

**Relative:** UST:
**Lower**
Name: EDEN MANOR CONDOMINIUMS
**Actual:** Address: STEVENS LANE
**44 ft.** City: BAR HARBOR
Facility ID: 5696
Facility Location2: BAR HARBOR
Facility Code: MULTIPLE RESIDENCE
Fed Reg Ind: No
Owner Name: EDEN MANOR CONDO
Owner Contact: VACCA, PETER
Owner Delivery Address: 12B STEPHEN LANE
Owner City/State/Zip: BAR HARBOR, ME 04609
Owner Telephone: Not reported
Operator Contact: VACCA, PETER
On Aquifer: No
On Aquifer Label: Not reported
Near Public Water: No
Near Public Water Label: Not reported
Near Private Water: No
Near Private Water Label: Not reported
Near Other Water: No
Nearby Water Other Owner Label: Not reported
Latitude: 44.38892
Longitude: -68.20243
Owner/Operator Name: EDEN MANOR CONDO
Owner/Operator Address: 12B STEPHEN LANE
Owner/Operator City,St,Zip: BAR HARBOR, ME 04609
Owner/Operator Phone: Not reported

Tank Number: 1
**Tank Status:** **REMOVED**
Tank Status Label: REMOVED
Tank Status Date: 05-DEC-96
**Tank Sub Status:** **Not reported**
Tank Sub Status Label: Not reported
Installation Date: 01-JAN-84
Product Type: #2 FUEL OIL
Tank Volume in Gallons: 275
Tank Above/Below: BELOWGROUND

**EDEN MANOR CONDOMINIUMS (Continued)** **U002162264**

Tank Material: STEEL - BARE OR ASPHALT COATED.
Reg Date: 10-SEP-86
Tank Leak Detection Label: UNKNOWN
Chamber ID: 1
Chamber Pump Type Label: UNKNOWN
Chamber Pump Type Desc: UNKNOWN
**Pipe Status:** **REMOVED**
Pipe Status Date: 05-DEC-96
Pipe Date Installed: Not reported
Pipe Material Label: GALVANIZED STEEL
Pipe Status Label: REMOVED
Pipe Leak Detection: UNKNOWN
Pipe Leak Detection Label: UNKNOWN
Overfill: UNKNOWN
Overfill Protection Label: UNKNOWN

Tank Number: 2
**Tank Status:** **REMOVED**
Tank Status Label: REMOVED
Tank Status Date: 05-DEC-96
**Tank Sub Status:** **Not reported**
Tank Sub Status Label: Not reported
Installation Date: 01-JAN-84
Product Type: #2 FUEL OIL
Tank Volume in Gallons: 275
Tank Above/Below: BELOWGROUND
Tank Material: STEEL - BARE OR ASPHALT COATED.
Reg Date: 10-SEP-86
Tank Leak Detection Label: UNKNOWN
Chamber ID: 1
Chamber Pump Type Label: UNKNOWN
Chamber Pump Type Desc: UNKNOWN
**Pipe Status:** **REMOVED**
Pipe Status Date: 05-DEC-96
Pipe Date Installed: Not reported
Pipe Material Label: GALVANIZED STEEL
Pipe Status Label: REMOVED
Pipe Leak Detection: UNKNOWN
Pipe Leak Detection Label: UNKNOWN
Overfill: UNKNOWN
Overfill Protection Label: UNKNOWN

Tank Number: 3
**Tank Status:** **REMOVED**
Tank Status Label: REMOVED
Tank Status Date: 05-DEC-96
**Tank Sub Status:** **Not reported**
Tank Sub Status Label: Not reported
Installation Date: 01-JAN-84
Product Type: #2 FUEL OIL
Tank Volume in Gallons: 275
Tank Above/Below: BELOWGROUND
Tank Material: STEEL - BARE OR ASPHALT COATED.
Reg Date: 10-SEP-86
Tank Leak Detection Label: UNKNOWN

**EDEN MANOR CONDOMINIUMS (Continued)** **U002162264**

| | |
|---|---|
| Chamber ID: | 1 |
| Chamber Pump Type Label: | UNKNOWN |
| Chamber Pump Type Desc: | UNKNOWN |
| **Pipe Status:** | **REMOVED** |
| Pipe Status Date: | 05-DEC-96 |
| Pipe Date Installed: | Not reported |
| Pipe Material Label: | GALVANIZED STEEL |
| Pipe Status Label: | REMOVED |
| Pipe Leak Detection: | UNKNOWN |
| Pipe Leak Detection Label: | UNKNOWN |
| Overfill: | UNKNOWN |
| Overfill Protection Label: | UNKNOWN |

| | |
|---|---|
| Tank Number: | 4 |
| **Tank Status:** | **REMOVED** |
| Tank Status Label: | REMOVED |
| Tank Status Date: | 05-DEC-96 |
| **Tank Sub Status:** | **Not reported** |
| Tank Sub Status Label: | Not reported |
| Installation Date: | 01-JAN-84 |
| Product Type: | #2 FUEL OIL |
| Tank Volume in Gallons: | 275 |
| Tank Above/Below: | BELOWGROUND |
| Tank Material: | STEEL - BARE OR ASPHALT COATED. |
| Reg Date: | 10-SEP-86 |
| Tank Leak Detection Label: | UNKNOWN |
| Chamber ID: | 1 |
| Chamber Pump Type Label: | UNKNOWN |
| Chamber Pump Type Desc: | UNKNOWN |
| **Pipe Status:** | **REMOVED** |
| Pipe Status Date: | 05-DEC-96 |
| Pipe Date Installed: | Not reported |
| Pipe Material Label: | GALVANIZED STEEL |
| Pipe Status Label: | REMOVED |
| Pipe Leak Detection: | UNKNOWN |
| Pipe Leak Detection Label: | UNKNOWN |
| Overfill: | UNKNOWN |
| Overfill Protection Label: | UNKNOWN |

---

**M61** **HOLY REDEEMER RECTORY** **UST** **U000243617**
**West** **21 LEDGELAWN AVE** **N/A**
**1/8-1/4** **BAR HARBOR, ME**
**0.215 mi.**
**1135 ft.** **Site 5 of 6 in cluster M**

**Relative:** **Higher**
**Actual:** **60 ft.**

UST:

| | |
|---|---|
| Name: | HOLY REDEEMER RECTORY |
| Address: | 21 LEDGELAWN AVE |
| City: | BAR HARBOR |
| Facility ID: | 12817 |
| Facility Location2: | BAR HARBOR |
| Facility Code: | SINGLE RESIDENCE |
| Fed Reg Ind: | No |
| Owner Name: | HOLY REDEEMER PARISH |
| Owner Contact: | Not reported |
| Owner Delivery Address: | PO BOX 86 |
| Owner City/State/Zip: | BAR HARBOR, ME 04609 |

**HOLY REDEEMER RECTORY (Continued)** **U000243617**

Owner Telephone: 2072883535
Operator Contact: Not reported
On Aquifer: No
On Aquifer Label: Not reported
Near Public Water: No
Near Public Water Label: Not reported
Near Private Water: No
Near Private Water Label: Not reported
Near Other Water: No
Nearby Water Other Owner Label: Not reported
Latitude: Not reported
Longitude: Not reported
Owner/Operator Name: HOLY REDEEMER PARISH
Owner/Operator Address: PO BOX 86
Owner/Operator City,St,Zip: BAR HARBOR, ME 04609
Owner/Operator Phone: 2072883535

Tank Number: 1
**Tank Status:** **REMOVED**
Tank Status Label: REMOVED
Tank Status Date: 01-APR-94
**Tank Sub Status:** **Not reported**
Tank Sub Status Label: Not reported
Installation Date: 01-JAN-70
Product Type: #2 FUEL OIL
Tank Volume in Gallons: 1000
Tank Above/Below: BELOWGROUND
Tank Material: STEEL - BARE OR ASPHALT COATED.
Reg Date: 11-MAR-87
Tank Leak Detection Label: UNKNOWN
Chamber ID: 1
Chamber Pump Type Label: UNKNOWN
Chamber Pump Type Desc: UNKNOWN
**Pipe Status:** **REMOVED**
Pipe Status Date: 01-APR-94
Pipe Date Installed: Not reported
Pipe Material Label: OTHER
Pipe Status Label: REMOVED
Pipe Leak Detection: UNKNOWN
Pipe Leak Detection Label: UNKNOWN
Overfill: UNKNOWN
Overfill Protection Label: UNKNOWN

---

**N62** **ST. SAVIOR'S CHURCH** **LUST** **S104324591**
**WNW** **41 MT DESERT ST** **N/A**
**1/8-1/4** **BAR HARBOR, ME**
**0.218 mi.**
**1150 ft.** **Site 2 of 2 in cluster N**

**Relative:** **Higher**

**Actual:** **65 ft.**

LUST:

Event:
Name: ST. SAVIOR'S CHURCH
Address: 41 MT DESERT ST
City,State,Zip: BAR HARBOR, ME
Spill Number: B-667-1997
Spill Cause: Other - No Cause
Spill Type: Non-Oil, Non-Hazardous Incident

**ST. SAVIOR'S CHURCH (Continued)** **S104324591**

Inc Tank: Underground Tank(s) Involved
Removal Flag: False
UST Registered Flag: True
MCD Value: 9030
Create Date: 12/07/2001
Create By: SPILLS
Modify Date: 12/07/2001
Modify By: SPILLS
Report Status: Final Report
Actual Spill Datetime: Not reported
Actual Spill Date Unknown: True
Number Wells At Risk: 0
Number Wells Impacted: 0
Dtree Completed Flag: False
Further Response Action: False
Reporter Type: Contractor/Consultant
Detection Method: Other
Inc Location: Other - Religious
Inc Source: Not reported
Material Disposal Info: Not reported

Click Here for LUST Document Search:

Change:
Description: Report Created with Report Status = FR
Date Change: 12/07/2001
Changed By: SPILLS

Contact:
Contact Type: Subject/Spiller
Potential RP: False
Name: Not reported
Title: Not reported
Company: ST. SAVIOR'S CHURCH
Address: 41 MT DESERT ST
City,State: BAR HARBOR,ME
Country: Not reported
Zipcode: 04609
Phone/Ext: /
Comments: Not reported

Primary Employee:
Primary Employee: True
Name: CLEVE LECKEY

File:
Spill Id: B-667-1997
Date Created: 05/07/1998
Created By: SPILLS
Date Modified: 03/04/2008
Modified By: IMAGING
File Num Sheets: 0
Notes: Report scanned into the imaging system on 04-MAR-08.
Reconcile Date: Not reported
File Reconciled By: Not reported

**ST. SAVIOR'S CHURCH (Continued)** **S104324591**

Media Affected:
Medium: None

Log:
Spill Void Flag: False
Spill Office: Bangor
Spill Off Sequence: 667
Spill Year: 1997
Create Date: 12/07/2001
Created By: SPILLS
Modify Date: 12/07/2001
Modify By: SPILLS
Log Spill Type: Non-Oil, Non-Hazardous Incident
Log Spill Datetime: Not reported
Spill Time Unk: True
Spill Dt Unknown: True
Log Rep Dt Tm: 11/19/1997
Log Rep Prod Cd: 00
Log Rep Prod: NONE
Log Emp Name: CLEVE LECKEY
Location: Not reported
Log Location Town: BAR HARBOR
Log Tank Involved: Underground Tank(s) Involved
Notes: Not reported

Material Recovered:
Material Recovered Type: Not reported
Material Recovered: Not reported
Material Amount: Not reported
Material Units: Not reported
Material Amt Qualifier: Not reported

Recovery Method: None

Spill Point:
Date Reported: 11/19/1997
Notes: Not reported
Product: NONE
Product Notes: Not reported
Latitude: 44.387126
Longitude: -68.206864

Product:
Product Code: NONE
Product Other: Not reported
Product Amt: 0
Product Amt Unit: gals.
Product Amt Qualifier: ACTUAL
Primary Product: False

**M63**
**WNW**
**1/8-1/4**
**0.220 mi.**
**1164 ft.**

**BAR HARBOR, ME**

**Site 6 of 6 in cluster M**

**LUST** **S109801304**
**N/A**

**Relative:**
**Higher**

**Actual:**
**61 ft.**

LUST:

Event:

| | |
|---|---|
| Name: | Not reported |
| Address: | Not reported |
| City,State,Zip: | BAR HARBOR, ME |
| Spill Number: | B-551-1989 |
| Spill Cause: | Other - No Cause |
| Spill Type: | Non-Oil, Non-Hazardous Incident |
| Inc Tank: | Underground Tank(s) Involved |
| Removal Flag: | False |
| UST Registered Flag: | False |
| MCD Value: | 9030 |
| Create Date: | 12/07/2001 |
| Create By: | SPILLS |
| Modify Date: | 12/07/2001 |
| Modify By: | SPILLS |
| Report Status: | Final Report |
| Actual Spill Datetime: | Not reported |
| Actual Spill Date Unknown: | True |
| Number Wells At Risk: | 0 |
| Number Wells Impacted: | 0 |
| Dtree Completed Flag: | False |
| Further Response Action: | False |
| Reporter Type: | Citizen Complaint |
| Detection Method: | Tank and/or Piping Removal |
| Inc Location: | Residential - Single Family |
| Inc Source: | Not reported |
| Material Disposal Info: | Not reported |

Click Here for LUST Document Search:

Change:

| | |
|---|---|
| Description: | Report Created with Report Status = FR |
| Date Change: | 12/07/2001 |
| Changed By: | SPILLS |

Contact:

| | |
|---|---|
| Contact Type: | Subject/Spiller |
| Potential RP: | False |
| Name: | MARY CANTWELL |
| Title: | Not reported |
| Company: | Not reported |
| Address: | 25 LEDGE LAWN |
| City,State: | BAR HARBOR,ME |
| Country: | Not reported |
| Zipcode: | 04609 |
| Phone/Ext: | / |
| Comments: | Not reported |

Primary Employee:

| | |
|---|---|
| Primary Employee: | True |
| Name: | TOM MALECK |

**(Continued)** **S109801304**

File:
- Spill Id: B-551-1989
- Date Created: 09/17/1993
- Created By: SPILLS
- Date Modified: 06/03/2009
- Modified By: IMAGING
- File Num Sheets: 0
- Notes: Report scanned into the imaging system on 03-JUN-09.
- Reconcile Date: Not reported
- File Reconciled By: Not reported

Media Affected:
- Medium: None

Log:
- Spill Void Flag: False
- Spill Office: Bangor
- Spill Off Sequence: 551
- Spill Year: 1989
- Create Date: 12/07/2001
- Created By: SPILLS
- Modify Date: 12/07/2001
- Modify By: SPILLS
- Log Spill Type: Non-Oil, Non-Hazardous Incident
- Log Spill Datetime: Not reported
- Spill Time Unk: True
- Spill Dt Unknown: True
- Log Rep Dt Tm: 09/19/1989
- Log Rep Prod Cd: 00
- Log Rep Prod: NONE
- Log Emp Name: TOM MALECK
- Location: Not reported
- Log Location Town: BAR HARBOR
- Log Tank Involved: Underground Tank(s) Involved
- Notes: Not reported

Material Recovered:
- Material Recovered Type: Not reported
- Material Recovered: Not reported
- Material Amount: Not reported
- Material Units: Not reported
- Material Amt Qualifier: Not reported

- Recovery Method: None

Spill Point:

Product:
- Product Code: NONE
- Product Other: Not reported
- Product Amt: Not reported
- Product Amt Unit: Not reported
- Product Amt Qualifier: Not reported
- Primary Product: False

**O64** **NORTHEAST PLUMBING** **UST** **U003877450**
**NNW** **110 MAIN ST NORTHEAST HARBOR** **N/A**
**1/8-1/4** **BAR HARBOR, ME**
**0.221 mi.**
**1168 ft.** **Site 2 of 8 in cluster O**

**Relative:** UST:
**Higher**

**Actual:** Name: NORTHEAST PLUMBING
**61 ft.** Address: 110 MAIN ST NORTHEAST HARBOR
City: BAR HARBOR
Facility ID: 20695
Facility Location2: BAR HARBOR
Facility Code: COMMERCIAL
Fed Reg Ind: No
Owner Name: YOUNG, ROBERT A
Owner Contact: Not reported
Owner Delivery Address: MAIN ST
Owner City/State/Zip: NORTHEAST HARBOR, ME 04662
Owner Telephone: 2072764222
Operator Contact: Not reported
On Aquifer: No
On Aquifer Label: Not reported
Near Public Water: No
Near Public Water Label: Not reported
Near Private Water: No
Near Private Water Label: Not reported
Near Other Water: No
Nearby Water Other Owner Label: Not reported
Latitude: Not reported
Longitude: Not reported
Owner/Operator Name: YOUNG, ROBERT A
Owner/Operator Address: MAIN ST
Owner/Operator City,St,Zip: NORTHEAST HARBOR, ME 04662
Owner/Operator Phone: 2072764222

Tank Number: 1
**Tank Status:** **REMOVED**
Tank Status Label: REMOVED
Tank Status Date: 03-JUL-02
**Tank Sub Status:** **Not reported**
Tank Sub Status Label: Not reported
Installation Date: 01-OCT-69
Product Type: LEADED GASOLINE
Tank Volume in Gallons: 330
Tank Above/Below: BELOWGROUND
Tank Material: STEEL - BARE OR ASPHALT COATED.
Reg Date: 12-AUG-02
Tank Leak Detection Label: NONE
Chamber ID: 1
Chamber Pump Type Label: UNKNOWN
Chamber Pump Type Desc: UNKNOWN
**Pipe Status:** **REMOVED**
Pipe Status Date: 03-JUL-02
Pipe Date Installed: Not reported
Pipe Material Label: COPPER
Pipe Status Label: REMOVED
Pipe Leak Detection: NONE
Pipe Leak Detection Label: NONE
Overfill: UNKNOWN

**NORTHEAST PLUMBING (Continued)** **U003877450**

Overfill Protection Label: UNKNOWN

---

**P65** **BAR HARBOR POLICE DEPT** **UST** **U000241764**
**NW** **FIRE FLY LANE** **N/A**
**1/8-1/4** **BAR HARBOR, ME**
**0.224 mi.**
**1184 ft.** **Site 1 of 2 in cluster P**

**Relative:** UST:
**Higher**
**Actual:** Name: BAR HARBOR POLICE DEPT
**62 ft.** Address: FIRE FLY LANE
City: BAR HARBOR
Facility ID: 15115
Facility Location2: BAR HARBOR
Facility Code: TOWN
Fed Reg Ind: Not reported
Owner Name: Not reported
Owner Contact: Not reported
Owner Delivery Address: Not reported
Owner City/State/Zip: Not reported
Owner Telephone: Not reported
Operator Contact: Not reported
On Aquifer: Not reported
On Aquifer Label: Not reported
Near Public Water: Not reported
Near Public Water Label: Not reported
Near Private Water: Not reported
Near Private Water Label: Not reported
Near Other Water: Not reported
Nearby Water Other Owner Label: Not reported
Latitude: Not reported
Longitude: Not reported
Owner/Operator Name: Not reported
Owner/Operator Address: Not reported
Owner/Operator City,St,Zip: Not reported
Owner/Operator Phone: Not reported

Tank Number: Not reported
**Tank Status:** **Not reported**
Tank Status Label: Not reported
Tank Status Date: Not reported
**Tank Sub Status:** **Not reported**
Tank Sub Status Label: Not reported
Installation Date: Not reported
Product Type: Not reported
Tank Volume in Gallons: Not reported
Tank Above/Below: Not reported
Tank Material: Not reported
Reg Date: 22-JUL-88
Tank Leak Detection Label: Not reported
Chamber ID: Not reported
Chamber Pump Type Label: Not reported
Chamber Pump Type Desc: Not reported
**Pipe Status:** **Not reported**
Pipe Status Date: Not reported
Pipe Date Installed: Not reported
Pipe Material Label: Not reported
Pipe Status Label: Not reported

**BAR HARBOR POLICE DEPT (Continued)** **U000241764**

Pipe Leak Detection: Not reported
Pipe Leak Detection Label: Not reported
Overfill: Not reported
Overfill Protection Label: Not reported

---

**O66** **NORTHEAST PLUMBING & HEATING** **LUST** **S106793602**
**NNW** **110 MAIN ST** **N/A**
**1/8-1/4** **MOUNT DESERT, ME**
**0.225 mi.**
**1188 ft.** **Site 3 of 8 in cluster O**

**Relative:**
**Higher**

**Actual:**
**61 ft.**

LUST:

Event:
Name: NORTHEAST PLUMBING & HEATING
Address: 110 MAIN ST
City,State,Zip: MOUNT DESERT, ME
Spill Number: B-352-2002
Spill Cause: Corrosion - Tank
Spill Type: Oil Incident
Inc Tank: Underground Tank(s) Involved
Removal Flag: True
UST Registered Flag: False
MCD Value: 9210
Create Date: 07/11/2002
Create By: EIJWARD
Modify Date: 08/08/2002
Modify By: EITGALLA
Report Status: Final Report
Actual Spill Datetime: Not reported
Actual Spill Date Unknown: True
Number Wells At Risk: 0
Number Wells Impacted: 0
Dtree Completed Flag: True
Further Response Action: False
Reporter Type: Subject/Spiller
Detection Method: Other
Inc Location: Business - Commercial
Inc Source: Storage Unit - Underground Storage Tank
Material Disposal Info: Thibodeau's Asphalt Batch Plant

Click Here for LUST Document Search:

Change:
Description: Report Created with Report Status = DR
Date Change: 07/11/2002
Changed By: EIJWARD

Description: Report Status change from DR to DRV
Date Change: 07/11/2002
Changed By: EIJWARD

Description: Report Status change from DRV to DQA
Date Change: 07/15/2002
Changed By: EIBRANDA

Description: Report Status change from DQA to FR
Date Change: 08/08/2002
Changed By: EITGALLA

**NORTHEAST PLUMBING & HEATING (Continued)** **S106793602**

Contact:
- Contact Type: Subject/Spiller
- Potential RP: True
- Name: ROBERT YOUNG
- Title: OWNER
- Company: NORTHEAST PLUMBING & HEATING
- Address: 110 MAIN ST
- City,State: NORTHEAST HARBOR,ME
- Country: USA
- Zipcode: 04662
- Phone/Ext: /
- Comments: Not reported

Primary Employee:
- Primary Employee: True
- Name: BERNARD WARD

File:
- Spill Id: B-352-2002
- Date Created: 08/23/2002
- Created By: EICSTULT
- Date Modified: 05/01/2009
- Modified By: IMAGING
- File Num Sheets: 0
- Notes: Report scanned into the imaging system on 01-MAY-09.
- Reconcile Date: 08/23/2002
- File Reconciled By: Not reported

Media Affected:
- Medium: Land
- Medium: Groundwater

Log:
- Spill Void Flag: False
- Spill Office: Bangor
- Spill Off Sequence: 352
- Spill Year: 2002
- Create Date: 07/03/2002
- Created By: EIBRANDA
- Modify Date: 07/03/2002
- Modify By: EIBRANDA
- Log Spill Type: Oil Incident
- Log Spill Datetime: Not reported
- Spill Time Unk: True
- Spill Dt Unknown: True
- Log Rep Dt Tm: 07/01/2002
- Log Rep Prod Cd: 20
- Log Rep Prod: GASOLINE UNSPECIFIED
- Log Emp Name: BERNARD WARD
- Location: Not reported
- Log Location Town: NORTHEAST HARBOR
- Log Tank Involved: Underground Tank(s) Involved
- Notes: Gasoline tank found during excavation for new building.

**NORTHEAST PLUMBING & HEATING (Continued)** **S106793602**

Material Recovered:
Material Recovered Type: CS
Material Recovered: Contaminated Soil
Material Amount: 14
Material Units: cu. yds.
Material Amt Qualifier: ACTUAL

Material Recovered Type: MM
Material Recovered: Mixed Liquid Media
Material Amount: 125
Material Units: gals.
Material Amt Qualifier: ESTIMATE

Recovery Method: Excavation

Recovery Method: Pumps

Spill Point:

Product:
Product Code: GASOLINE UNSPECIFIED
Product Other: Not reported
Product Amt: Not reported
Product Amt Unit: Not reported
Product Amt Qualifier: UNKNOWN
Primary Product: True

Attachments:
Description: Cleanup DTREE
Attach Type: Electronic Form
File Name: Not reported
File Code: Not reported
File Size: Not reported
File Modify Date: 07/11/2002

Description: 30 Day Removal Notice Waiver
Attach Type: Paper Attach
File Name: Not reported
File Code: Not reported
File Size: Not reported
File Modify Date: 07/11/2002

Description: Spill Debris
Attach Type: Electronic Form
File Name: Not reported
File Code: Not reported
File Size: Not reported
File Modify Date: 07/11/2002

**O67** **FENTON CHAPMAN & KANE** **LAST** **S106403739**
**NNW** **109 MAIN ST** **N/A**
**1/8-1/4** **BAR HARBOR, ME**
**0.226 mi.**
**1193 ft.** **Site 4 of 8 in cluster O**

**Relative:**
**Higher**

**Actual:**
**62 ft.**

LAST:

Event:

| | |
|---|---|
| Name: | FENTON CHAPMAN & KANE |
| Address: | 109 MAIN ST |
| City,State,Zip: | BAR HARBOR, ME |
| Spill Number: | B-574-2003 |
| Inc Tank Code: | A |
| Inc Tank: | Above Ground Tank(s) Involved |
| Removal Flag: | False |
| UST registered flag: | False |
| AST inside flag: | True |
| Create Date: | 11/14/2003 |
| Create By: | EIDLUCE |
| Modify Date: | 03/30/2004 |
| Modify By: | 03/30/2004 |
| Report Status Code: | FR |
| Report Status: | Final Report |
| Spill Datetime: | 11/13/2003 |
| Spill Date Unknown: | False |
| Spill Time Unknown: | True |
| Number of wells at risk: | 0 |
| Number of wells impacted: | 0 |
| DTREE completed flag: | False |
| MCD Value: | 9030 |
| Further response action: | False |
| Spill Type Code: | O |
| Spill Type: | Oil Incident |
| Reporter Type Code: | 2 |
| Reporter Type: | Subject/Spiller |
| Detection Method Code: | L |
| Detection Method: | Visual Product |
| Inc Location Code: | CM |
| Inc Location: | Business - Commercial |
| Inc Source Code: | TA |
| Inc Source: | Storage Unit - Aboveground Storage Tank |
| Spill Cause Code: | 09 |
| Spill Cause: | Overfill |
| Material Disposal Info: | Returned to Dead River office in Ellsworth for later collection by licensed hauler |

Click Here for LAST Document Search:

Change:

| | |
|---|---|
| Description: | Report Created with Report Status = DR |
| Date Change: | 11/14/2003 |
| Changed By: | EIDLUCE |
| Description: | Report Status change from DR to DRV |
| Date Change: | 11/14/2003 |
| Changed By: | EIDLUCE |
| Description: | Report Status change from DRV to DQA |
| Date Change: | 12/02/2003 |

**FENTON CHAPMAN & KANE (Continued)** **S106403739**

Changed By: EIBRANDA

Description: Report Status change from DQA to FR
Date Change: 03/30/2004
Changed By: EITGALLA

Contact:
Contact Type: Subject/Spiller
Potential RP: True
Name: Not reported
Title: Not reported
Company: DEAD RIVER CO
Address: 269 WATER ST
City,State: ELLSWORTH,ME
Country: USA
Zipcode: 04605
Phone/Ext: /
Comments: Not reported

Primary Employee:
Primary Employee: True
Name: DARRYL E LUCE

File:
Spill Id: B-574-2003
Date Created: 04/02/2004
Created By: EIPLAMBE
Date Modified: 02/18/2005
Modified By: IMAGING
File Num Sheets: 0
Notes: Report scanned into the imaging system on 18-FEB-05.
Reconcile Date: 04/02/2004
File Reconciled By: Not reported

Media Affected:
Medium: Land

Log:
Spill Void Flag: False
Spill Office: Bangor
Spill Off Sequence: 574
Spill Year: 2003
Create Date: 11/13/2003
Created By: EICLECKE
Modify Date: 12/03/2003
Modify By: EIBRANDA
Log Spill Type: Oil Incident
Log Spill Datetime: Not reported
Spill Time Unk: True
Spill Dt Unknown: True
Log Rep Dt Tm: 11/13/2003
Log Rep Prod Cd: 02
Log Rep Prod: #2 FUEL OIL
Log Emp Name: DARRYL E LUCE
Location: Not reported

**FENTON CHAPMAN & KANE (Continued)** **S106403739**

Log Location Town: BAR HARBOR
Log Tank Involved: Above Ground Tank(s) Involved
Notes: Dead River Company reports an overfilled basement AST at Fenton Law Office, 109 Main Street.

Material Recovered:
Material Recovered Type: OM
Material Recovered: Other Material
Material Amount: 5
Material Units: lbs.
Material Amt Qualifier: ESTIMATE

Spill Point:
Recovery Method: Sorbents

Product:
Product Code: #2 FUEL OIL
Product Other: Not reported
Product Amt: 2
Product Amt Unit: gals.
Product Amt Qualifier: ESTIMATE
Primary Product: True

---

**O68** **THORNDIKE, ELIZABETH** **UST** **U002160414**
**NNW** **109 MAIN ST** **N/A**
**1/8-1/4** **BAR HARBOR, ME**
**0.226 mi.**
**1193 ft.** **Site 5 of 8 in cluster O**

**Relative:**
**Higher**

**Actual:**
**62 ft.**

UST:
Name: THORNDIKE, ELIZABETH
Address: 109 MAIN ST
City: BAR HARBOR
Facility ID: 3902
Facility Location2: BAR HARBOR
Facility Code: SINGLE RESIDENCE
Fed Reg Ind: No
Owner Name: THORNDIKE ELIZABETH
Owner Contact: Not reported
Owner Delivery Address: 109 MAIN ST PO BOX B
Owner City/State/Zip: BAR HARBOR, ME 04609
Owner Telephone: 2076679534
Operator Contact: Not reported
On Aquifer: No
On Aquifer Label: Not reported
Near Public Water: No
Near Public Water Label: Not reported
Near Private Water: No
Near Private Water Label: Not reported
Near Other Water: No
Nearby Water Other Owner Label: Not reported
Latitude: Not reported
Longitude: Not reported
Owner/Operator Name: THORNDIKE ELIZABETH
Owner/Operator Address: 109 MAIN ST PO BOX B

**THORNDIKE, ELIZABETH (Continued)** **U002160414**

Owner/Operator City,St,Zip: BAR HARBOR, ME 04609
Owner/Operator Phone: 2076679534

Tank Number: 1
**Tank Status:** **REMOVED**
Tank Status Label: REMOVED
Tank Status Date: 01-JAN-94
**Tank Sub Status:** **Not reported**
Tank Sub Status Label: Not reported
Installation Date: 01-JAN-00
Product Type: #2 FUEL OIL
Tank Volume in Gallons: 1000
Tank Above/Below: BELOWGROUND
Tank Material: STEEL - BARE OR ASPHALT COATED.
Reg Date: 03-JAN-94
Tank Leak Detection Label: UNKNOWN
Chamber ID: 1
Chamber Pump Type Label: UNKNOWN
Chamber Pump Type Desc: UNKNOWN
**Pipe Status:** **REMOVED**
Pipe Status Date: 01-JAN-94
Pipe Date Installed: Not reported
Pipe Material Label: GALVANIZED STEEL
Pipe Status Label: REMOVED
Pipe Leak Detection: UNKNOWN
Pipe Leak Detection Label: UNKNOWN
Overfill: UNKNOWN
Overfill Protection Label: UNKNOWN

Tank Number: 2
**Tank Status:** **REMOVED**
Tank Status Label: REMOVED
Tank Status Date: 01-JAN-94
**Tank Sub Status:** **Not reported**
Tank Sub Status Label: Not reported
Installation Date: 01-OCT-69
Product Type: UNLEADED GASOLINE
Tank Volume in Gallons: 500
Tank Above/Below: BELOWGROUND
Tank Material: STEEL - BARE OR ASPHALT COATED.
Reg Date: 03-JAN-94
Tank Leak Detection Label: UNKNOWN
Chamber ID: 1
Chamber Pump Type Label: UNKNOWN
Chamber Pump Type Desc: UNKNOWN
**Pipe Status:** **REMOVED**
Pipe Status Date: 01-JAN-94
Pipe Date Installed: Not reported
Pipe Material Label: GALVANIZED STEEL
Pipe Status Label: REMOVED
Pipe Leak Detection: UNKNOWN
Pipe Leak Detection Label: UNKNOWN
Overfill: UNKNOWN
Overfill Protection Label: UNKNOWN

**O69** **YOUNG, GORDON S** **UST** **U000246826**
**NW** **FIREHOUSE HILL** **N/A**
**1/8-1/4** **BAR HARBOR, ME**
**0.231 mi.**
**1218 ft.** **Site 6 of 8 in cluster O**

**Relative:** **Higher**

**Actual:** **62 ft.**

UST:

| | |
|---|---|
| Name: | YOUNG, GORDON S |
| Address: | FIREHOUSE HILL |
| City: | BAR HARBOR |
| Facility ID: | 12913 |
| Facility Location2: | BAR HARBOR |
| Facility Code: | COMMERCIAL |
| Fed Reg Ind: | No |
| Owner Name: | YOUNG, GORDON S |
| Owner Contact: | Not reported |
| Owner Delivery Address: | 8 LIVINGSTON RD |
| Owner City/State/Zip: | BAR HARBOR, ME 04609 |
| Owner Telephone: | 2072883131 |
| Operator Contact: | Not reported |
| On Aquifer: | No |
| On Aquifer Label: | Not reported |
| Near Public Water: | No |
| Near Public Water Label: | Not reported |
| Near Private Water: | No |
| Near Private Water Label: | Not reported |
| Near Other Water: | No |
| Nearby Water Other Owner Label: | Not reported |
| Latitude: | 44.38858 |
| Longitude: | -68.20537 |
| Owner/Operator Name: | YOUNG, GORDON S |
| Owner/Operator Address: | 8 LIVINGSTON RD |
| Owner/Operator City,St,Zip: | BAR HARBOR, ME 04609 |
| Owner/Operator Phone: | 2072883131 |
| | |
| Tank Number: | 1 |
| **Tank Status:** | **ABANDONED_IN_PLACE** |
| Tank Status Label: | ABANDONED IN PLACE |
| Tank Status Date: | 28-NOV-95 |
| **Tank Sub Status:** | **Not reported** |
| Tank Sub Status Label: | Not reported |
| Installation Date: | 01-MAY-59 |
| Product Type: | #2 FUEL OIL |
| Tank Volume in Gallons: | 1000 |
| Tank Above/Below: | BELOWGROUND |
| Tank Material: | STEEL - BARE OR ASPHALT COATED. |
| Reg Date: | 17-MAR-87 |
| Tank Leak Detection Label: | UNKNOWN |
| Chamber ID: | 1 |
| Chamber Pump Type Label: | SUCTION |
| Chamber Pump Type Desc: | SUCTION |
| **Pipe Status:** | **REMOVED** |
| Pipe Status Date: | 28-NOV-95 |
| Pipe Date Installed: | Not reported |
| Pipe Material Label: | GALVANIZED STEEL |
| Pipe Status Label: | REMOVED |
| Pipe Leak Detection: | UNKNOWN |
| Pipe Leak Detection Label: | UNKNOWN |
| Overfill: | UNKNOWN |

**YOUNG, GORDON S (Continued)** **U000246826**

Overfill Protection Label: UNKNOWN

---

**O70** **THE FIRST NA** **UST** **U003052510**
**NNW** **102 MAIN ST** **N/A**
**1/8-1/4** **BAR HARBOR, ME**
**0.233 mi.**
**1230 ft.** **Site 7 of 8 in cluster O**

**Relative:** **Higher**
**Actual:** **61 ft.**

UST:
Name: THE FIRST NA
Address: 102 MAIN ST
City: BAR HARBOR
Facility ID: 229
Facility Location2: BAR HARBOR
Facility Code: COMMERCIAL
Fed Reg Ind: No
Owner Name: FIRST NA THE
Owner Contact: Not reported
Owner Delivery Address: PO BOX 940
Owner City/State/Zip: DAMARISCOTTA, ME 04543
Owner Telephone: 8005643195
Operator Contact: Not reported
On Aquifer: No
On Aquifer Label: Not reported
Near Public Water: No
Near Public Water Label: Not reported
Near Private Water: No
Near Private Water Label: Not reported
Near Other Water: No
Nearby Water Other Owner Label: Not reported
Latitude: 44.38889
Longitude: -68.20441
Owner/Operator Name: FIRST NA THE
Owner/Operator Address: PO BOX 940
Owner/Operator City,St,Zip: DAMARISCOTTA, ME 04543
Owner/Operator Phone: 8005643195

Tank Number: 2
**Tank Status:** **REMOVED**
Tank Status Label: REMOVED
Tank Status Date: 10-MAY-89
**Tank Sub Status:** **Not reported**
Tank Sub Status Label: Not reported
Installation Date: 01-OCT-69
Product Type: #2 FUEL OIL
Tank Volume in Gallons: 2000
Tank Above/Below: BELOWGROUND
Tank Material: STEEL - BARE OR ASPHALT COATED.
Reg Date: 22-MAY-86
Tank Leak Detection Label: UNKNOWN
Chamber ID: 1
Chamber Pump Type Label: UNKNOWN
Chamber Pump Type Desc: UNKNOWN
**Pipe Status:** **REMOVED**
Pipe Status Date: 10-MAY-89
Pipe Date Installed: Not reported
Pipe Material Label: GALVANIZED STEEL
Pipe Status Label: REMOVED

**THE FIRST NA (Continued)** **U003052510**

Pipe Leak Detection: UNKNOWN
Pipe Leak Detection Label: UNKNOWN
Overfill: UNKNOWN
Overfill Protection Label: UNKNOWN

Tank Number: 3
**Tank Status:** **REMOVED**
Tank Status Label: REMOVED
Tank Status Date: 22-JUN-10
**Tank Sub Status:** **SA_NOT_REQUIRED**
Tank Sub Status Label: SA NOT REQUIRED
Installation Date: 01-MAY-89
Product Type: #2 FUEL OIL
Tank Volume in Gallons: 1000
Tank Above/Below: BELOWGROUND
Tank Material: F/GLASS - SEC CONTAIN - PETRO & ALCOHOL
Reg Date: 22-MAY-86
Tank Leak Detection Label: SECONDARY CONTAINMENT / CONT ELEC MON
Chamber ID: 1
Chamber Pump Type Label: SUCTION & RETURN
Chamber Pump Type Desc: SUCTION & RETURN
**Pipe Status:** **REMOVED**
Pipe Status Date: 22-JUN-10
Pipe Date Installed: 05/01/1989
Pipe Material Label: COPPER WITH SECONDARY CONTAINMENT
Pipe Status Label: REMOVED
Pipe Leak Detection: NONE
Pipe Leak Detection Label: NONE
Overfill: VENT_WHISTLE
Overfill Protection Label: VENT WHISTLE

---

**P71** **UNKNOWN** **SPILLS** **S107771348**
**NW** **RODICK ST - NEAR FIRE STATION** **N/A**
**1/8-1/4** **BAR HARBOR, ME**
**0.234 mi.**
**1238 ft.** **Site 2 of 2 in cluster P**

**Relative:** **Higher**

**Actual:** **61 ft.**

SPILLS:

Event:
Name: UNKNOWN
Address: RODICK ST - NEAR FIRE STATION
City,State,Zip: BAR HARBOR, ME
Spill Number: B-346-2005
Inc Tank Code: N
Inc Tank: None
Removal Flag: False
Ust Registered Flag: False
Ast Inside Flag: False
Create Date: 06/15/2005
Create By: EIBRANDA
Modify Date: 03/29/2006
Modify By: EITGALLA
Report Status: FR
Report Status: Final Report
Actual Spill Datetime: 06/15/2005
Actual Spill Date Unknown: False

**UNKNOWN (Continued)** **S107771348**

Actual Spill Time Unknown: True
Number Wells At Risk: 0
Number Wells Impacted: 0
Dtree Completed Flag: False
MCD Value: 9030
Further Response Action: False
Spill Type Code: O
Spill Type: Oil Incident
Reporter Type Code: 4
Reporter Type: Public Official
Detection Method Code: L
Detection Method: Visual Product
Inc Location Code: RD
Inc Location: Transportation - Road
Inc Source Code: UT
Inc Source: Land Transportation - (Saddle) Fuel Supply Tank
Spill Cause Code: 18
Spill Cause: Other - Unknown
Material Disposal Info: Contaminated sorbents to be incinerated.

Click Here for SPILLS Document Search:

Change:
Description: Report Status change from DQA to FR
Date Change: 03/29/2006
Changed By: EITGALLA

Description: Report Created with Report Status = DR
Date Change: 06/15/2005
Changed By: EIBRANDA

Description: Report Status change from DR to DQA
Date Change: 07/12/2005
Changed By: EIBRANDA

Contact:
Contact Type: Subject/Spiller
Potential RP: True
Name: Not reported
Title: Not reported
Company: UNKNOWN
Address: Not reported
City,State: ,ME
Country: USA
Zipcode: Not reported
Phone/Ext: /
Comments: Not reported

Contact Type: Other Contact
Potential RP: False
Name: Not reported
Title: Not reported
Company: U S COAST GUARD - MARINE SAFETY OFFICE
Address: 2 FRANKLIN ST
City,State: BELFAST,ME
Country: USA
Zipcode: 04915

**UNKNOWN (Continued)** **S107771348**

Phone/Ext: /
Comments: Not reported

Contact Type: Other Contact
Potential RP: False
Name: Not reported
Title: Not reported
Company: BAR HARBOR, TOWN OF - FIRE DEPT
Address: 37 FIREFLY LN
City,State: BAR HARBOR,ME
Country: USA
Zipcode: 04609
Phone/Ext: /
Comments: Not reported

Primary Employee:
Primary Employee: True
Name: ROBERT RANDALL

File:
Spill Id: B-346-2005
Date Created: 03/30/2006
Created By: IMAGING
Date Modified: 03/30/2006
Modified By: IMAGING
File Num Sheets: 0
Notes: Report scanned into the imaging system on 30-MAR-06.
Reconcile Date: Not reported
File Reconciled By: Not reported

Media Affected:
Medium: Land

Medium: Inland Surface Water

Medium: Coastal Water

Log:
Spill Void Flag: False
Spill Office: Bangor
Spill Off Sequence: 346
Spill Year: 2005
Create Date: 06/15/2005
Created By: EIBRANDA
Modify Date: 06/21/2005
Modify By: EIBRANDA
Log Spill Type: Oil Incident
Log Spill Datetime: Not reported
Spill Time Unk: True
Spill Dt Unknown: True
Log Rep Dt Tm: 06/15/2005
Log Rep Prod Cd: 29
Log Rep Prod: DIESEL
Log Emp Name: ROBERT RANDALL
Location: Not reported

**UNKNOWN (Continued)** **S107771348**

Log Location Town: BAR HARBOR
Log Tank Involved: None
Notes: USCG and Harbor Master called to report a diesel sheen in the harbor near the Harborside Motel; Fire Department was responding to a spill from an unknown vehicle on Rodick Street near the fire station; rain washed some of the oil into a storm drain, which discharges to the harbor.

Material Recovered:
Material Recovered Type: OM
Material Recovered: Other Material
Material Amount: Not reported
Material Units: Not reported
Material Amt Qualifier: UNKNOWN

Recovery Method: Sorbents

Spill Point:

Product:
Product Code: DIESEL
Product Other: Not reported
Product Amt: Not reported
Product Amt Unit: Not reported
Product Amt Qualifier: UNKNOWN
Primary Product: True

---

**72 South 1/8-1/4 0.237 mi. 1254 ft.** **CROMWELL HARBOR MOTEL** **UST** **U003560515**
**359 MAIN ST** **N/A**
**BAR HARBOR, ME**

**Relative: Lower**
**Actual: 30 ft.**

UST:
Name: CROMWELL HARBOR MOTEL
Address: 359 MAIN ST
City: BAR HARBOR
Facility ID: 10760
Facility Location2: BAR HARBOR
Facility Code: MULTIPLE RESIDENCE
Fed Reg Ind: No
Owner Name: HANSCOM, JOHN D
Owner Contact: Not reported
Owner Delivery Address: 359 MAIN ST
Owner City/State/Zip: BAR HARBOR, ME 04609
Owner Telephone: 2072883201
Operator Contact: Not reported
On Aquifer: No
On Aquifer Label: Not reported
Near Public Water: No
Near Public Water Label: Not reported
Near Private Water: No
Near Private Water Label: Not reported
Near Other Water: No
Nearby Water Other Owner Label: Not reported
Latitude: Not reported

**CROMWELL HARBOR MOTEL (Continued)** **U003560515**

Longitude: Not reported
Owner/Operator Name: HANSCOM, JOHN D
Owner/Operator Address: 359 MAIN ST
Owner/Operator City,St,Zip: BAR HARBOR, ME 04609
Owner/Operator Phone: 2072883201

Tank Number: 1
**Tank Status:** **REMOVED**
Tank Status Label: REMOVED
Tank Status Date: 01-NOV-89
**Tank Sub Status:** **Not reported**
Tank Sub Status Label: Not reported
Installation Date: 01-MAY-66
Product Type: #1 FUEL OIL - KEROSENE
Tank Volume in Gallons: 500
Tank Above/Below: BELOWGROUND
Tank Material: STEEL - BARE OR ASPHALT COATED.
Reg Date: 05-JAN-87
Tank Leak Detection Label: UNKNOWN
Chamber ID: 1
Chamber Pump Type Label: UNKNOWN
Chamber Pump Type Desc: UNKNOWN
**Pipe Status:** **REMOVED**
Pipe Status Date: 01-NOV-89
Pipe Date Installed: Not reported
Pipe Material Label: GALVANIZED STEEL
Pipe Status Label: REMOVED
Pipe Leak Detection: UNKNOWN
Pipe Leak Detection Label: UNKNOWN
Overfill: UNKNOWN
Overfill Protection Label: UNKNOWN

---

**73** **TEBEAU, KAREN** **UST** **U003653193**
**WNW** **48 MT DESERT ST** **N/A**
**1/8-1/4** **BAR HARBOR, ME**
**0.239 mi.**
**1263 ft.**

**Relative:** UST:
**Higher**
Name: TEBEAU, KAREN
**Actual:** Address: 48 MT DESERT ST
**65 ft.** City: BAR HARBOR
Facility ID: 20206
Facility Location2: BAR HARBOR
Facility Code: SINGLE RESIDENCE
Fed Reg Ind: No
Owner Name: TEBEAU, KAREN
Owner Contact: Not reported
Owner Delivery Address: 421 FOX HOLLOW WAY
Owner City/State/Zip: MANCHESTER, NH 03104
Owner Telephone: 6036272417
Operator Contact: Not reported
On Aquifer: No
On Aquifer Label: Not reported
Near Public Water: No
Near Public Water Label: Not reported
Near Private Water: Yes
Near Private Water Label: NEAR PRIVATE WATER

**TEBEAU, KAREN (Continued)** **U003653193**

Near Other Water: Yes
Nearby Water Other Owner Label: NEARBY WATER OTHER OWNER
Latitude: Not reported
Longitude: Not reported
Owner/Operator Name: TEBEAU, KAREN
Owner/Operator Address: 421 FOX HOLLOW WAY
Owner/Operator City,St,Zip: MANCHESTER, NH 03104
Owner/Operator Phone: 6036272417

Tank Number: 1
**Tank Status:** **REMOVED**
Tank Status Label: REMOVED
Tank Status Date: 16-SEP-99
**Tank Sub Status:** **Not reported**
Tank Sub Status Label: Not reported
Installation Date: 01-OCT-69
Product Type: #2 FUEL OIL
Tank Volume in Gallons: 1000
Tank Above/Below: BELOWGROUND
Tank Material: STEEL - BARE OR ASPHALT COATED.
Reg Date: 30-AUG-99
Tank Leak Detection Label: UNKNOWN
Chamber ID: 1
Chamber Pump Type Label: SUCTION & RETURN
Chamber Pump Type Desc: SUCTION & RETURN
**Pipe Status:** **REMOVED**
Pipe Status Date: 16-SEP-99
Pipe Date Installed: Not reported
Pipe Material Label: STEEL WITH SECONDARY CONTAINMENT.
Pipe Status Label: REMOVED
Pipe Leak Detection: UNKNOWN
Pipe Leak Detection Label: UNKNOWN
Overfill: UNKNOWN
Overfill Protection Label: UNKNOWN

---

**Q74** **CUNNINGHAM, PHILIP** **LAST** **S105000942**
**SW** **101 LEDGELAWN ST.** **N/A**
**1/8-1/4** **BAR HARBOR, ME**
**0.244 mi.**
**1289 ft.** **Site 1 of 2 in cluster Q**

**Relative:** **Lower**
**Actual:** **43 ft.**

LAST:

Event:
Name: CUNNINGHAM, PHILIP
Address: 101 LEDGELAWN ST.
City,State,Zip: BAR HARBOR, ME
Spill Number: B-276-1998
Inc Tank Code: A
Inc Tank: Above Ground Tank(s) Involved
Removal Flag: False
UST registered flag: False
AST inside flag: False
Create Date: 12/07/2001
Create By: SPILLS
Modify Date: 12/07/2001
Modify By: 12/07/2001
Report Status Code: FR

**CUNNINGHAM, PHILIP (Continued)** **S105000942**

Report Status: Final Report
Spill Datetime: Not reported
Spill Date Unknown: True
Spill Time Unknown: True
Number of wells at risk: 0
Number of wells impacted: 0
DTREE completed flag: False
MCD Value: 9030
Further response action: False
Spill Type Code: O
Spill Type: Oil Incident
Reporter Type Code: 4
Reporter Type: Public Official
Detection Method Code: L
Detection Method: Visual Product
Inc Location Code: SF
Inc Location: Residential - Single Family
Inc Source Code: Not reported
Inc Source: Not reported
Spill Cause Code: 03
Spill Cause: Corrosion - Piping
Material Disposal Info: D.E.P. incineration

Click Here for LAST Document Search:

Change:
Description: Report Created with Report Status = FR
Date Change: 12/07/2001
Changed By: SPILLS

Contact:
Contact Type: Subject/Spiller
Potential RP: False
Name: PHILIP CUNNINGHAM
Title: Not reported
Company: Not reported
Address: 101 LEDGELAWN ST.
City,State: BAR HARBOR,ME
Country: Not reported
Zipcode: 04609
Phone/Ext: /
Comments: Not reported

Primary Employee:
Primary Employee: True
Name: DARRYL LUCE

File:
Spill Id: B-276-1998
Date Created: 11/08/1999
Created By: SPILLS
Date Modified: 12/03/2008
Modified By: IMAGING
File Num Sheets: 0
Notes: Report scanned into the imaging system on 03-DEC-08.
Reconcile Date: Not reported

**CUNNINGHAM, PHILIP (Continued)** **S105000942**

File Reconciled By: Not reported

Media Affected:
Medium: Land

Medium: Groundwater

Log:
Spill Void Flag: False
Spill Office: Bangor
Spill Off Sequence: 276
Spill Year: 1998
Create Date: 12/07/2001
Created By: SPILLS
Modify Date: 12/07/2001
Modify By: SPILLS
Log Spill Type: Oil Incident
Log Spill Datetime: Not reported
Spill Time Unk: True
Spill Dt Unknown: True
Log Rep Dt Tm: 04/30/1998
Log Rep Prod Cd: 02
Log Rep Prod: #2 FUEL OIL
Log Emp Name: DARRYL LUCE
Location: Not reported
Log Location Town: BAR HARBOR
Log Tank Involved: Above Ground Tank(s) Involved
Notes: Not reported

Material Recovered:
Material Recovered Type: MM
Material Recovered: Mixed Liquid Media
Material Amount: Not reported
Material Units: gals.
Material Amt Qualifier: UNKNOWN

Spill Point:
Recovery Method: Sorbents

Product:
Product Code: #2 FUEL OIL
Product Other: Not reported
Product Amt: Not reported
Product Amt Unit: gals.
Product Amt Qualifier: UNKNOWN
Primary Product: False

**O75**
**NNW**
**1/8-1/4**
**0.245 mi.**
**1291 ft.**

**IRVING MAINWAY**
**99 MAIN ST**
**BAR HARBOR, ME**

**Site 8 of 8 in cluster O**

**SPILLS** **S106404147**
**N/A**

**Relative:**
**Higher**

**Actual:**
**62 ft.**

SPILLS:

Event:

| | |
|---|---|
| Name: | IRVING MAINWAY |
| Address: | 99 MAIN ST |
| City,State,Zip: | BAR HARBOR, ME |
| Spill Number: | B-573-2003 |
| Inc Tank Code: | N |
| Inc Tank: | None |
| Removal Flag: | False |
| Ust Registered Flag: | False |
| Ast Inside Flag: | False |
| Create Date: | 11/18/2003 |
| Create By: | EIDLUCE |
| Modify Date: | 03/30/2004 |
| Modify By: | EITGALLA |
| Report Status: | FR |
| Report Status: | Final Report |
| Actual Spill Datetime: | 11/13/2003 |
| Actual Spill Date Unknown: | False |
| Actual Spill Time Unknown: | True |
| Number Wells At Risk: | 0 |
| Number Wells Impacted: | 0 |
| Dtree Completed Flag: | False |
| MCD Value: | 9030 |
| Further Response Action: | False |
| Spill Type Code: | O |
| Spill Type: | Oil Incident |
| Reporter Type Code: | 7 |
| Reporter Type: | Other Involved Party |
| Detection Method Code: | H |
| Detection Method: | Odor/Vapor/Mist |
| Inc Location Code: | SS |
| Inc Location: | Terminal - Service Station |
| Inc Source Code: | PV |
| Inc Source: | Land Transportation - Passenger Vehicle |
| Spill Cause Code: | 30 |
| Spill Cause: | Other - Known Cause |
| Material Disposal Info: | Returned to fire department then to municipal trash to Penobscot Energy Recovery facility |

Click Here for SPILLS Document Search:

Change:

| | |
|---|---|
| Description: | Report Created with Report Status = DR |
| Date Change: | 11/18/2003 |
| Changed By: | EIDLUCE |
| Description: | Report Status change from DR to DRV |
| Date Change: | 11/18/2003 |
| Changed By: | EIDLUCE |
| Description: | Report Status change from DRV to DQA |
| Date Change: | 12/02/2003 |

**IRVING MAINWAY (Continued)** **S106404147**

Changed By: EIBRANDA

Description: Report Status change from DQA to FR
Date Change: 03/30/2004
Changed By: EITGALLA

Description: Not reported
Date Change: 03/30/2004
Changed By: eitgalla

Contact:
Contact Type: Subject/Spiller
Potential RP: True
Name: UNKNOWN MOTORIST
Title: Not reported
Company: Not reported
Address: Not reported
City,State: ,ME
Country: USA
Zipcode: Not reported
Phone/Ext: /
Comments: Not reported

Contact Type: Other Contact
Potential RP: False
Name: HAMBLIN
Title: CAPTAIN
Company: BAR HARBOR, TOWN OF - FIRE DEPT
Address: LEDGELAWN AVE
City,State: BAR HARBOR,ME
Country: USA
Zipcode: 04609
Phone/Ext: /
Comments: Not reported

Primary Employee:
Primary Employee: True
Name: DARRYL E LUCE

File:
Spill Id: B-573-2003
Date Created: 04/02/2004
Created By: EIPLAMBE
Date Modified: 02/18/2005
Modified By: IMAGING
File Num Sheets: 0
Notes: Report scanned into the imaging system on 18-FEB-05.
Reconcile Date: 04/02/2004
File Reconciled By: Not reported

Media Affected:
Medium: Land

Log:
Spill Void Flag: False

**IRVING MAINWAY (Continued)** **S106404147**

Spill Office: Bangor
Spill Off Sequence: 573
Spill Year: 2003
Create Date: 11/12/2003
Created By: EICLECKE
Modify Date: 12/03/2003
Modify By: EIBRANDA
Log Spill Type: Oil Incident
Log Spill Datetime: Not reported
Spill Time Unk: True
Spill Dt Unknown: True
Log Rep Dt Tm: 11/12/2003
Log Rep Prod Cd: 23
Log Rep Prod: UNLEADED GASOLINE
Log Emp Name: DARRYL E LUCE
Location: Not reported
Log Location Town: BAR HARBOR
Log Tank Involved: None
Notes: Irving Oil , 99 Main Street, reports an abandoned car with a leaking gas tank behind their station. Fire Department estimated 2 gallons to low spot on pavement. Nothing in drains. Oil padded up.

Material Recovered:
Material Recovered Type: OM
Material Recovered: Other Material
Material Amount: 2
Material Units: gals.
Material Amt Qualifier: ESTIMATE

Recovery Method: Sorbents

Spill Point:

Product:
Product Code: UNLEADED GASOLINE
Product Other: Not reported
Product Amt: 2
Product Amt Unit: gals.
Product Amt Qualifier: ESTIMATE
Primary Product: True

---

**Q76** **ENGLISH, SANDRA** **SPILLS** **S109068278**
**SW** **103 LEDGELAWN AVE** **N/A**
**1/8-1/4** **BAR HARBOR, ME**
**0.247 mi.**
**1306 ft.** **Site 2 of 2 in cluster Q**

**Relative: Lower**
**Actual: 43 ft.**

SPILLS:

Event:
Name: ENGLISH, SANDRA
Address: 103 LEDGELAWN AVE
City,State,Zip: BAR HARBOR, ME
Spill Number: B-572-1993
Inc Tank Code: Not reported
Inc Tank: Not reported
Removal Flag: Not reported

**ENGLISH, SANDRA (Continued)** **S109068278**

| | |
|---|---|
| Ust Registered Flag: | Not reported |
| Ast Inside Flag: | Not reported |
| Create Date: | 12/07/2001 |
| Create By: | SPILLS |
| Modify Date: | 12/07/2001 |
| Modify By: | SPILLS |
| Report Status: | FR |
| Report Status: | Final Report |
| Actual Spill Datetime: | Not reported |
| Actual Spill Date Unknown: | True |
| Actual Spill Time Unknown: | True |
| Number Wells At Risk: | 0 |
| Number Wells Impacted: | 0 |
| Dtree Completed Flag: | False |
| MCD Value: | 9030 |
| Further Response Action: | False |
| Spill Type Code: | O |
| Spill Type: | Oil Incident |
| Reporter Type Code: | 3 |
| Reporter Type: | Citizen Complaint |
| Detection Method Code: | H |
| Detection Method: | Odor/Vapor/Mist |
| Inc Location Code: | SF |
| Inc Location: | Residential - Single Family |
| Inc Source Code: | Not reported |
| Inc Source: | Not reported |
| Spill Cause Code: | 16 |
| Spill Cause: | Accident - Poor Workmanship |
| Material Disposal Info: | landspread |

Click Here for SPILLS Document Search:

Change:

| | |
|---|---|
| Description: | Report Created with Report Status = FR |
| Date Change: | 12/07/2001 |
| Changed By: | SPILLS |

Contact:

| | |
|---|---|
| Contact Type: | Subject/Spiller |
| Potential RP: | False |
| Name: | SANDRA ENGLISH |
| Title: | Not reported |
| Company: | Not reported |
| Address: | 103 LEDGELAWN AVE |
| City,State: | BAR HARBOR,ME |
| Country: | Not reported |
| Zipcode: | 04609 |
| Phone/Ext: | / |
| Comments: | Not reported |

Primary Employee:

| | |
|---|---|
| Primary Employee: | True |
| Name: | CLEVE LECKEY |

File:

| | |
|---|---|
| Spill Id: | B-572-1993 |

**ENGLISH, SANDRA (Continued)** **S109068278**

Date Created: 02/16/1994
Created By: SPILLS
Date Modified: 05/30/2007
Modified By: IMAGING
File Num Sheets: 0
Notes: Report scanned into the imaging system on 30-MAY-07.
Reconcile Date: Not reported
File Reconciled By: Not reported

Media Affected:
Medium: Land

Log:
Spill Void Flag: False
Spill Office: Bangor
Spill Off Sequence: 572
Spill Year: 1993
Create Date: 12/07/2001
Created By: SPILLS
Modify Date: 12/07/2001
Modify By: SPILLS
Log Spill Type: Oil Incident
Log Spill Datetime: Not reported
Spill Time Unk: True
Spill Dt Unknown: True
Log Rep Dt Tm: 10/06/1993
Log Rep Prod Cd: 01
Log Rep Prod: #1 FUEL OIL - KEROSENE
Log Emp Name: CLEVE LECKEY
Location: Not reported
Log Location Town: BAR HARBOR
Log Tank Involved: Unknown/Unspecified
Notes: Not reported

Material Recovered:
Material Recovered Type: MM
Material Recovered: Mixed Liquid Media
Material Amount: 0
Material Units: gals.
Material Amt Qualifier: ACTUAL

Recovery Method: Excavation

Spill Point:

Product:
Product Code: #1 FUEL OIL - KEROSENE
Product Other: Not reported
Product Amt: 20
Product Amt Unit: gals.
Product Amt Qualifier: ACTUAL
Primary Product: False

**77**
**SSW**
**1/4-1/2**
**0.263 mi.**
**1388 ft.**

**ABBE MUSEUM**
**SCHOOL ST**
**BAR HARBOR, ME**

**SPILLS** **S105793612**
**N/A**

**Relative:**
**Lower**

**Actual:**
**37 ft.**

SPILLS:

Event:

| | |
|---|---|
| Name: | ABBE MUSEUM |
| Address: | SCHOOL ST |
| City,State,Zip: | BAR HARBOR, ME |
| Spill Number: | B-485-2002 |
| Inc Tank Code: | N |
| Inc Tank: | None |
| Removal Flag: | False |
| Ust Registered Flag: | False |
| Ast Inside Flag: | False |
| Create Date: | 12/31/2002 |
| Create By: | EIBWHITT |
| Modify Date: | 02/10/2003 |
| Modify By: | EITGALLA |
| Report Status: | FR |
| Report Status: | Final Report |
| Actual Spill Datetime: | Not reported |
| Actual Spill Date Unknown: | True |
| Actual Spill Time Unknown: | True |
| Number Wells At Risk: | 0 |
| Number Wells Impacted: | 0 |
| Dtree Completed Flag: | False |
| MCD Value: | 9030 |
| Further Response Action: | False |
| Spill Type Code: | H |
| Spill Type: | Hazardous Material Incident |
| Reporter Type Code: | 4 |
| Reporter Type: | Public Official |
| Detection Method Code: | L |
| Detection Method: | Visual Product |
| Inc Location Code: | CM |
| Inc Location: | Business - Commercial |
| Inc Source Code: | OS |
| Inc Source: | Other Source |
| Spill Cause Code: | 30 |
| Spill Cause: | Other - Known Cause |
| Material Disposal Info: | Museum’s waste stream |

Click Here for SPILLS Document Search:

Change:

| | |
|---|---|
| Description: | Report Created with Report Status = DR |
| Date Change: | 12/31/2002 |
| Changed By: | EIBWHITT |
| Description: | Report Status change from DR to DRV |
| Date Change: | 12/31/2002 |
| Changed By: | EIBWHITT |
| Description: | Report Status change from DRV to DQA |
| Date Change: | 12/31/2002 |
| Changed By: | EIBRANDA |

**ABBE MUSEUM (Continued)** **S105793612**

Description: Report Status change from DQA to FR
Date Change: 02/10/2003
Changed By: EITGALLA

Contact:
Contact Type: Subject/Spiller
Potential RP: True
Name: Not reported
Title: Not reported
Company: ABBE MUSEUM
Address: SCHOOL ST
City,State: BAR HARBOR,ME
Country: USA
Zipcode: 04609
Phone/Ext: /
Comments: Not reported

Primary Employee:
Primary Employee: True
Name: ROBERT S WHITTIER JR

File:
Spill Id: B-485-2002
Date Created: 03/04/2003
Created By: EILMOORE
Date Modified: 05/05/2009
Modified By: IMAGING
File Num Sheets: 0
Notes: Report scanned into the imaging system on 05-MAY-09.
Reconcile Date: 03/04/2003
File Reconciled By: Not reported

Media Affected:
Medium: Land

Log:
Spill Void Flag: False
Spill Office: Bangor
Spill Off Sequence: 485
Spill Year: 2002
Create Date: 09/19/2002
Created By: EICLECKE
Modify Date: 09/23/2002
Modify By: EIBRANDA
Log Spill Type: Hazardous Material Incident
Log Spill Datetime: Not reported
Spill Time Unk: True
Spill Dt Unknown: True
Log Rep Dt Tm: 09/17/2002
Log Rep Prod Cd: 83
Log Rep Prod: ANTI-FREEZE
Log Emp Name: ROBERT S WHITTIER JR
Location: Not reported
Log Location Town: BAR HARBOR
Log Tank Involved: None

**ABBE MUSEUM (Continued)** **S105793612**

Notes: Bar Harbor Fire Department reports a small antifreeze spill at the Abby Museum on School Street.

Material Recovered:
Material Recovered Type: OM
Material Recovered: Other Material
Material Amount: 1
Material Units: gals.
Material Amt Qualifier: ESTIMATE

Recovery Method: Sorbents

Spill Point:

Product:
Product Code: ANTI-FREEZE
Product Other: Not reported
Product Amt: 1
Product Amt Unit: gals.
Product Amt Qualifier: ESTIMATE
Primary Product: True

---

**R78** **UNKNOWN** **LAST** **S124398413**
**NNW** **80 MAIN STREET** **N/A**
**1/4-1/2** **BAR HARBOR, ME**
**0.270 mi.**
**1427 ft.** **Site 1 of 6 in cluster R**

**Relative: Higher**

**Actual: 60 ft.**

LAST:

Event:
Name: UNKNOWN
Address: 80 MAIN STREET
City,State,Zip: BAR HARBOR, ME
Spill Number: B-160-2019
Inc Tank Code: A
Inc Tank: Above Ground Tank(s) Involved
Removal Flag: False
UST registered flag: True
AST inside flag: True
Create Date: 03/19/2019
Create By: EIJALLEY
Modify Date: 05/07/2019
Modify By: 05/07/2019
Report Status Code: FR
Report Status: Final Report
Spill Datetime: 03/18/2019
Spill Date Unknown: False
Spill Time Unknown: False
Number of wells at risk: 0
Number of wells impacted: 0
DTREE completed flag: False
MCD Value: 9030
Further response action: False
Spill Type Code: O
Spill Type: Oil Incident
Reporter Type Code: 6

**UNKNOWN (Continued)** **S124398413**

Reporter Type: Contractor/Consultant
Detection Method Code: L
Detection Method: Visual Product
Inc Location Code: CM
Inc Location: Business - Commercial
Inc Source Code: TA
Inc Source: Storage Unit - Aboveground Storage Tank
Spill Cause Code: 09
Spill Cause: Overfill
Material Disposal Info: Dead River Company waste stream

Click Here for LAST Document Search:

Change:
Description: Report Status change from DR to DQA
Date Change: 04/08/2019
Changed By: EIDHIGGI

Description: Report Created with Report Status = DR
Date Change: 03/19/2019
Changed By: EIJALLEY

Description: Report Status change from DQA to FR
Date Change: 05/07/2019
Changed By: EIRKROUT

Contact:
Contact Type: Subject/Spiller
Potential RP: True
Name: Not reported
Title: Not reported
Company: DEAD RIVER COMPANY
Address: 269 WATER STREET
City,State: ELLSWORTH,ME
Country: USA
Zipcode: 04605
Phone/Ext: /
Comments: Not reported

Primary Employee:
Primary Employee: True
Name: DARIAN F HIGGINS

Media Affected:
Medium: Land

Log:
Spill Void Flag: False
Spill Office: Bangor
Spill Off Sequence: 160
Spill Year: 2019
Create Date: 03/19/2019
Created By: EIJALLEY
Modify Date: 03/19/2019
Modify By: EIJALLEY
Log Spill Type: Oil Incident

**UNKNOWN (Continued)** **S124398413**

Log Spill Datetime: Not reported
Spill Time Unk: False
Spill Dt Unknown: False
Log Rep Dt Tm: 03/18/2019
Log Rep Prod Cd: 02
Log Rep Prod: #2 FUEL OIL
Log Emp Name: DARIAN F HIGGINS
Location: 80 Main Street
Log Location Town: BAR HARBOR
Log Tank Involved: Above Ground Tank(s) Involved
Notes: 1/2 gallon overfill Cleaned up

Material Recovered:
Material Recovered Type: OM
Material Recovered: Other Material
Material Amount: 10
Material Units: lbs.
Material Amt Qualifier: ESTIMATE

Spill Point:
Recovery Method: Sorbents

Product:
Product Code: #2 FUEL OIL
Product Other: Not reported
Product Amt: 1
Product Amt Unit: gals.
Product Amt Qualifier: ESTIMATE
Primary Product: True

---

**79**
**WSW**
**1/4-1/2**
**0.277 mi.**
**1463 ft.**

**ATWATER CONCRETE VEHICLE** **SPILLS** **S107771439**
**WALDRON RD - MUNICIPAL POOL AREA** **N/A**
**BAR HARBOR, ME**

**Relative: Higher**

**Actual: 54 ft.**

SPILLS:

Event:
Name: ATWATER CONCRETE VEHICLE
Address: WALDRON RD - MUNICIPAL POOL AREA
City,State,Zip: BAR HARBOR, ME
Spill Number: B-407-2005
Inc Tank Code: N
Inc Tank: None
Removal Flag: False
Ust Registered Flag: False
Ast Inside Flag: False
Create Date: 07/18/2005
Create By: EIBRANDA
Modify Date: 03/30/2006
Modify By: EITGALLA
Report Status: FR
Report Status: Final Report
Actual Spill Datetime: Not reported
Actual Spill Date Unknown: True

**ATWATER CONCRETE VEHICLE (Continued)** **S107771439**

Actual Spill Time Unknown: True
Number Wells At Risk: 0
Number Wells Impacted: 0
Dtree Completed Flag: False
MCD Value: 9030
Further Response Action: False
Spill Type Code: O
Spill Type: Oil Incident
Reporter Type Code: 3
Reporter Type: Citizen Complaint
Detection Method Code: L
Detection Method: Visual Product
Inc Location Code: RD
Inc Location: Transportation - Road
Inc Source Code: TR
Inc Source: Land Transportation - Truck
Spill Cause Code: 23
Spill Cause: Mechanical Failure - Other
Material Disposal Info: Couple small oil stains on the roadway from a contractor's truck.

Click Here for SPILLS Document Search:

Change:
Description: Report Status change from DQA to FR
Date Change: 03/30/2006
Changed By: EITGALLA

Description: Report Created with Report Status = DR
Date Change: 07/18/2005
Changed By: EIBRANDA

Description: Report Status change from DR to DQA
Date Change: 07/18/2005
Changed By: EIBRANDA

Contact:
Contact Type: Subject/Spiller
Potential RP: True
Name: Not reported
Title: Not reported
Company: ATWATER CONCRETE
Address: 10 MARIAVILLE RD
City,State: ELLSWORTH,ME
Country: USA
Zipcode: 04605
Phone/Ext: /
Comments: Not reported

Contact Type: Other Contact
Potential RP: False
Name: Not reported
Title: Not reported
Company: BAR HARBOR, TOWN OF - FIRE DEPT
Address: 37 FIREFLY LN
City,State: BAR HARBOR,ME
Country: USA
Zipcode: 04609

**ATWATER CONCRETE VEHICLE (Continued)** **S107771439**

Phone/Ext: /
Comments: Not reported

Primary Employee:
Primary Employee: True
Name: ROBERT RANDALL

File:
Spill Id: B-407-2005
Date Created: 03/31/2006
Created By: IMAGING
Date Modified: 03/31/2006
Modified By: IMAGING
File Num Sheets: 0
Notes: Report scanned into the imaging system on 31-MAR-06.
Reconcile Date: Not reported
File Reconciled By: Not reported

Media Affected:
Medium: Land

Log:
Spill Void Flag: False
Spill Office: Bangor
Spill Off Sequence: 407
Spill Year: 2005
Create Date: 07/15/2005
Created By: EICLECKE
Modify Date: 07/29/2005
Modify By: EIBRANDA
Log Spill Type: Oil Incident
Log Spill Datetime: Not reported
Spill Time Unk: True
Spill Dt Unknown: True
Log Rep Dt Tm: 07/15/2005
Log Rep Prod Cd: 10
Log Rep Prod: LUBE OIL
Log Emp Name: ROBERT RANDALL
Location: Not reported
Log Location Town: BAR HARBOR
Log Tank Involved: None
Notes: Norman Shaw (667-1891) called to report an oil spill on Waldron Road; Atwater Concrete (664-0424) is leaking a little bit of motor or hydraulic oil on the road from one of their trucks near the town pool.
Not reported

Material Recovered:
Material Recovered Type: NO
Material Recovered: None
Material Amount: 0
Material Units: gals.
Material Amt Qualifier: ESTIMATE

Recovery Method: None

**ATWATER CONCRETE VEHICLE (Continued)** **S107771439**

Spill Point:

Product:

| | |
|---|---|
| Product Code: | LUBE OIL |
| Product Other: | Not reported |
| Product Amt: | .01 |
| Product Amt Unit: | gals. |
| Product Amt Qualifier: | ESTIMATE |
| Primary Product: | True |

---

**R80** **BAR HARBOR CLOTHING COMPANY** **LAST** **S110078207**
**NNW** **6 COTTAGE STREET** **N/A**
**1/4-1/2** **BAR HARBOR, ME**
**0.293 mi.**
**1546 ft.** **Site 2 of 6 in cluster R**

**Relative: Higher**

**Actual: 53 ft.**

LAST:

Event:

| | |
|---|---|
| Name: | BAR HARBOR CLOTHING COMPANY |
| Address: | 6 COTTAGE STREET |
| City,State,Zip: | BAR HARBOR, ME |
| Spill Number: | B-344-2013 |
| Inc Tank Code: | A |
| Inc Tank: | Above Ground Tank(s) Involved |
| Removal Flag: | False |
| UST registered flag: | True |
| AST inside flag: | True |
| Create Date: | 10/04/2013 |
| Create By: | EIALASSE |
| Modify Date: | 03/23/2016 |
| Modify By: | 03/23/2016 |
| Report Status Code: | FR |
| Report Status: | Final Report |
| Spill Datetime: | 07/15/2013 |
| Spill Date Unknown: | False |
| Spill Time Unknown: | False |
| Number of wells at risk: | 0 |
| Number of wells impacted: | 0 |
| DTREE completed flag: | False |
| MCD Value: | 9030 |
| Further response action: | False |
| Spill Type Code: | O |
| Spill Type: | Oil Incident |
| Reporter Type Code: | 4 |
| Reporter Type: | Public Official |
| Detection Method Code: | L |
| Detection Method: | Visual Product |
| Inc Location Code: | CM |
| Inc Location: | Business - Commercial |
| Inc Source Code: | TA |
| Inc Source: | Storage Unit - Aboveground Storage Tank |
| Spill Cause Code: | 01 |
| Spill Cause: | Corrosion - Tank |
| Material Disposal Info: | Maine Department of Environmental Protection disposed of sorbents and oil was pumped back into new tank. |

**BAR HARBOR CLOTHING COMPANY (Continued)** **S110078207**

Click Here for LAST Document Search:

Change:

| | |
|---|---|
| Description: | Report Status change from DRV to DQA |
| Date Change: | 01/20/2016 |
| Changed By: | EISBERNA |
| Description: | Report Status change from DQA to FR |
| Date Change: | 03/23/2016 |
| Changed By: | EIRKROUT |
| Description: | Report Status change from DR to DRV |
| Date Change: | 10/09/2013 |
| Changed By: | EIJSELLE |
| Description: | Report Created with Report Status = DR |
| Date Change: | 10/04/2013 |
| Changed By: | EIALASSE |

Contact:

| | |
|---|---|
| Contact Type: | Subject/Spiller |
| Potential RP: | True |
| Name: | DANNY |
| Title: | Not reported |
| Company: | BAR HARBOR CLOTHING COMPANY |
| Address: | 6 COTTAGE STREET |
| City,State: | BAR HARBOR,ME |
| Country: | USA |
| Zipcode: | 04609 |
| Phone/Ext: | / |
| Comments: | Not reported |

Primary Employee:

| | |
|---|---|
| Primary Employee: | True |
| Name: | JOHN M SELLECK |

Media Affected:

| | |
|---|---|
| Medium: | Interior Surface |

Log:

| | |
|---|---|
| Spill Void Flag: | False |
| Spill Office: | Bangor |
| Spill Off Sequence: | 344 |
| Spill Year: | 2013 |
| Create Date: | 10/04/2013 |
| Created By: | EIALASSE |
| Modify Date: | 10/09/2013 |
| Modify By: | EIJSELLE |
| Log Spill Type: | Oil Incident |
| Log Spill Datetime: | Not reported |
| Spill Time Unk: | False |
| Spill Dt Unknown: | False |
| Log Rep Dt Tm: | 07/15/2013 |
| Log Rep Prod Cd: | 02 |
| Log Rep Prod: | #2 FUEL OIL |

**BAR HARBOR CLOTHING COMPANY (Continued)** **S110078207**

Log Emp Name: JOHN M SELLECK
Location: 6 Cottage Street, Bar Harbor
Log Location Town: BAR HARBOR
Log Tank Involved: Above Ground Tank(s) Involved
Notes: A corrosion hole in the 275 gallon soil storage tank allowed approximately 10 gallons to leak out of the tank in the basement of the Bar Harbor Clothing Co.

Material Recovered:
Material Recovered Type: OM
Material Recovered: Other Material
Material Amount: 50
Material Units: lbs.
Material Amt Qualifier: ESTIMATE

Material Recovered Type: VP
Material Recovered: Unspilled Product
Material Amount: 230
Material Units: gals.
Material Amt Qualifier: ESTIMATE

Spill Point:
Recovery Method: Sorbents

Recovery Method: Pumps

Product:
Product Code: #2 FUEL OIL
Product Other: Not reported
Product Amt: 10
Product Amt Unit: gals.
Product Amt Qualifier: ESTIMATE
Primary Product: True

---

**R81** **VILLAGE EMPORIUM** **LAST** **S120763076**
**NNW** **14 COTTAGE STREET** **N/A**
**1/4-1/2** **BAR HARBOR, ME**
**0.295 mi.**
**1555 ft.** **Site 3 of 6 in cluster R**

**Relative: Higher**
**Actual: 52 ft.**

LAST:

Event:
Name: VILLAGE EMPORIUM
Address: 14 COTTAGE STREET
City,State,Zip: BAR HARBOR, ME
Spill Number: B-24-2014
Inc Tank Code: A
Inc Tank: Above Ground Tank(s) Involved
Removal Flag: False
UST registered flag: True
AST inside flag: False
Create Date: 02/05/2014
Create By: EIJSELLE
Modify Date: 04/26/2017
Modify By: 04/26/2017

**VILLAGE EMPORIUM (Continued)** **S120763076**

Report Status Code: FR
Report Status: Final Report
Spill Datetime: Not reported
Spill Date Unknown: True
Spill Time Unknown: True
Number of wells at risk: 0
Number of wells impacted: 0
DTREE completed flag: False
MCD Value: 9030
Further response action: False
Spill Type Code: O
Spill Type: Oil Incident
Reporter Type Code: 4
Reporter Type: Public Official
Detection Method Code: L
Detection Method: Visual Product
Inc Location Code: CM
Inc Location: Business - Commercial
Inc Source Code: TA
Inc Source: Storage Unit - Aboveground Storage Tank
Spill Cause Code: 08
Spill Cause: Mechanical Failure - Loose Fitting
Material Disposal Info: Maine Department of Environmental Protection and fire department disposed of sorbents.

Click Here for LAST Document Search:

Change:
Description: Report Status change from DQA to FR
Date Change: 04/26/2017
Changed By: EIRKROUT

Description: Report Status change from DRV to DQA
Date Change: 03/22/2017
Changed By: EIDHIGGI

Description: Report Created with Report Status = DR
Date Change: 02/05/2014
Changed By: EIJSELLE

Description: Report Status change from DR to DRV
Date Change: 02/05/2014
Changed By: EIJSELLE

Contact:
Contact Type: Subject/Spiller
Potential RP: True
Name: MICHELE LABIANCA
Title: Not reported
Company: Not reported
Address: 14 COTTAGE STREET
City,State: BAR HARBOR,ME
Country: USA
Zipcode: 04609
Phone/Ext: /
Comments: Not reported

**VILLAGE EMPORIUM (Continued)** **S120763076**

Contact Type: Other Contact
Potential RP: False
Name: TONY SIMONE
Title: Not reported
Company: Not reported
Address: UNKNOWN
City,State: ,
Country: Not reported
Zipcode: Not reported
Phone/Ext: /
Comments: Not reported

Primary Employee:
Primary Employee: True
Name: JOHN M SELLECK

Media Affected:
Medium: Interior Surface

Medium: Land

Log:
Spill Void Flag: False
Spill Office: Bangor
Spill Off Sequence: 24
Spill Year: 2014
Create Date: 02/05/2014
Created By: EIJSELLE
Modify Date: 02/05/2014
Modify By: EIJSELLE
Log Spill Type: Oil Incident
Log Spill Datetime: Not reported
Spill Time Unk: False
Spill Dt Unknown: False
Log Rep Dt Tm: 01/12/2014
Log Rep Prod Cd: 01
Log Rep Prod: #1 FUEL OIL - KEROSENE
Log Emp Name: JOHN M SELLECK
Location: 14 Cottage Street, Bar Harbor
Log Location Town: BAR HARBOR
Log Tank Involved: Above Ground Tank(s) Involved
Notes: It appears that just before the furnace was shut down for winter (December 24, 2013), oil leaked out of the filter and flowed under the large furnace. The oil sat under the furnace until rains flooded the basement moving the oil into the sump pump, which pumped the oil and water onto the paved parking area behind the business.

Material Recovered:
Material Recovered Type: OM
Material Recovered: Other Material
Material Amount: 300
Material Units: lbs.
Material Amt Qualifier: ESTIMATE

**VILLAGE EMPORIUM (Continued)** **S120763076**

Spill Point:
Recovery Method: Sorbents

Product:
Product Code: #1 FUEL OIL - KEROSENE
Product Other: Not reported
Product Amt: 10
Product Amt Unit: gals.
Product Amt Qualifier: ESTIMATE
Primary Product: True

---

**S82** **VILLAGE GREEN APARTMENTS** **LAST** **S106893992**
**NW** **35 KENNEBEC ST** **N/A**
**1/4-1/2** **BAR HARBOR, ME**
**0.298 mi.**
**1575 ft.** **Site 1 of 4 in cluster S**

**Relative:**
**Higher**

**Actual:**
**55 ft.**

LAST:

Event:
Name: VILLAGE GREEN APARTMENTS
Address: 35 KENNEBEC ST
City,State,Zip: BAR HARBOR, ME
Spill Number: B-502-2004
Inc Tank Code: A
Inc Tank: Above Ground Tank(s) Involved
Removal Flag: False
UST registered flag: False
AST inside flag: True
Create Date: 09/16/2004
Create By: EIDLUCE
Modify Date: 03/29/2005
Modify By: 03/29/2005
Report Status Code: FR
Report Status: Final Report
Spill Datetime: Not reported
Spill Date Unknown: True
Spill Time Unknown: True
Number of wells at risk: 0
Number of wells impacted: 0
DTREE completed flag: False
MCD Value: 9030
Further response action: False
Spill Type Code: O
Spill Type: Oil Incident
Reporter Type Code: 4
Reporter Type: Public Official
Detection Method Code: H
Detection Method: Odor/Vapor/Mist
Inc Location Code: MF
Inc Location: Residential - Multi Family
Inc Source Code: TA
Inc Source: Storage Unit - Aboveground Storage Tank
Spill Cause Code: 01
Spill Cause: Corrosion - Tank
Material Disposal Info: sorbents returned to DEP storage for later incineration

**VILLAGE GREEN APARTMENTS (Continued)** **S106893992**

Click Here for LAST Document Search:

Change:
Description: Report Status change from DQA to FR
Date Change: 03/29/2005
Changed By: EITGALLA

Description: Report Status change from DR to DRV
Date Change: 01/19/2005
Changed By: EIDLUCE

Description: Report Status change from DRV to DQA
Date Change: 02/07/2005
Changed By: EIBRANDA

Description: Report Created with Report Status = DR
Date Change: 09/16/2004
Changed By: EIDLUCE

Contact:
Contact Type: Subject/Spiller
Potential RP: True
Name: RICK LEISER
Title: OWNER
Company: VILLAGE GREEN APARTMENTS
Address: 35 KENNEBEC ST PO BOX 411
City,State: BAR HARBOR,ME
Country: USA
Zipcode: 04609
Phone/Ext: /
Comments: Not reported

Primary Employee:
Primary Employee: True
Name: DARRYL E LUCE

File:
Spill Id: B-502-2004
Date Created: 04/04/2005
Created By: IMAGING
Date Modified: 04/04/2005
Modified By: IMAGING
File Num Sheets: 0
Notes: Report scanned into the imaging system on 04-APR-05.
Reconcile Date: Not reported
File Reconciled By: Not reported

Media Affected:
Medium: Land

Medium: Inland Surface Water

Medium: Coastal Water

Medium: Interior Surface

**VILLAGE GREEN APARTMENTS (Continued)** **S106893992**

Log:
Spill Void Flag: False
Spill Office: Bangor
Spill Off Sequence: 502
Spill Year: 2004
Create Date: 09/15/2004
Created By: EICLECKE
Modify Date: 09/16/2004
Modify By: EIDLUCE
Log Spill Type: Oil Incident
Log Spill Datetime: Not reported
Spill Time Unk: True
Spill Dt Unknown: True
Log Rep Dt Tm: 09/14/2004
Log Rep Prod Cd: 02
Log Rep Prod: #2 FUEL OIL
Log Emp Name: DARRYL E LUCE
Location: 35 Kennebec St
Log Location Town: BAR HARBOR
Log Tank Involved: Above Ground Tank(s) Involved
Notes: 150 Gallon #2 oil spill from corroded basement AST at Valley Green Apartments. Oil in storm drain.

Material Recovered:
Material Recovered Type: OM
Material Recovered: Other Material
Material Amount: 1.3
Material Units: cu. yds.
Material Amt Qualifier: ESTIMATE

Material Recovered Type: VP
Material Recovered: Unspilled Product
Material Amount: 80
Material Units: gals.
Material Amt Qualifier: ESTIMATE

Spill Point:
Recovery Method: Sorbents

Recovery Method: Pumps

Product:
Product Code: #2 FUEL OIL
Product Other: Not reported
Product Amt: 150
Product Amt Unit: gals.
Product Amt Qualifier: ESTIMATE
Primary Product: True

**R83**
**NNW**
**1/4-1/2**
**0.299 mi.**
**1578 ft.**

**BAR HARBOR, ME**

**Site 4 of 6 in cluster R**

**LUST** **S109801028**
**N/A**

**Relative:**
**Higher**

**Actual:**
**52 ft.**

LUST:

Event:

| | |
|---|---|
| Name: | Not reported |
| Address: | Not reported |
| City,State,Zip: | BAR HARBOR, ME |
| Spill Number: | B-420-1986 |
| Spill Cause: | Other - No Cause |
| Spill Type: | Non-Oil, Non-Hazardous Incident |
| Inc Tank: | Underground Tank(s) Involved |
| Removal Flag: | False |
| UST Registered Flag: | False |
| MCD Value: | 9030 |
| Create Date: | 12/07/2001 |
| Create By: | SPILLS |
| Modify Date: | 12/07/2001 |
| Modify By: | SPILLS |
| Report Status: | Final Report |
| Actual Spill Datetime: | Not reported |
| Actual Spill Date Unknown: | True |
| Number Wells At Risk: | 0 |
| Number Wells Impacted: | 0 |
| Dtree Completed Flag: | False |
| Further Response Action: | False |
| Reporter Type: | Contractor/Consultant |
| Detection Method: | Tank and/or Piping Removal |
| Inc Location: | Business - Commercial |
| Inc Source: | Not reported |
| Material Disposal Info: | Not reported |

Click Here for LUST Document Search:

Change:

| | |
|---|---|
| Description: | Report Created with Report Status = FR |
| Date Change: | 12/07/2001 |
| Changed By: | SPILLS |

Contact:

| | |
|---|---|
| Contact Type: | Subject/Spiller |
| Potential RP: | False |
| Name: | Not reported |
| Title: | Not reported |
| Company: | BAR HARBOR BANKING & TRUST |
| Address: | MAIN ST. |
| City,State: | BAR HARBOR,ME |
| Country: | Not reported |
| Zipcode: | 04609 |
| Phone/Ext: | / |
| Comments: | Not reported |

Primary Employee:

| | |
|---|---|
| Primary Employee: | True |
| Name: | BERNARD WARD |

**(Continued)** **S109801028**

File:
- Spill Id: B-420-1986
- Date Created: 07/11/1994
- Created By: SPILLS
- Date Modified: 03/15/2010
- Modified By: IMAGING
- File Num Sheets: 0
- Notes: Report scanned into the imaging system on 15-MAR-10.
- Reconcile Date: Not reported
- File Reconciled By: Not reported

Media Affected:
- Medium: None

Log:
- Spill Void Flag: False
- Spill Office: Bangor
- Spill Off Sequence: 420
- Spill Year: 1986
- Create Date: 12/07/2001
- Created By: SPILLS
- Modify Date: 12/07/2001
- Modify By: SPILLS
- Log Spill Type: Non-Oil, Non-Hazardous Incident
- Log Spill Datetime: Not reported
- Spill Time Unk: True
- Spill Dt Unknown: True
- Log Rep Dt Tm: 09/22/1986
- Log Rep Prod Cd: 00
- Log Rep Prod: NONE
- Log Emp Name: BERNARD WARD
- Location: Not reported
- Log Location Town: BAR HARBOR
- Log Tank Involved: Underground Tank(s) Involved
- Notes: Not reported

Material Recovered:
- Material Recovered Type: Not reported
- Material Recovered: Not reported
- Material Amount: Not reported
- Material Units: Not reported
- Material Amt Qualifier: Not reported

- Recovery Method: None

Spill Point:

Product:
- Product Code: NONE
- Product Other: Not reported
- Product Amt: 0
- Product Amt Unit: gals.
- Product Amt Qualifier: ACTUAL
- Primary Product: False

**(Continued)** **S109801028**

Event:
- Name: Not reported
- Address: Not reported
- City,State,Zip: BAR HARBOR, ME
- Spill Number: B-420-1986
- Spill Cause: Other - No Cause
- Spill Type: Non-Oil, Non-Hazardous Incident
- Inc Tank: Underground Tank(s) Involved
- Removal Flag: False
- UST Registered Flag: False
- MCD Value: 9030
- Create Date: 12/07/2001
- Create By: SPILLS
- Modify Date: 12/07/2001
- Modify By: SPILLS
- Report Status: Final Report
- Actual Spill Datetime: Not reported
- Actual Spill Date Unknown: True
- Number Wells At Risk: 0
- Number Wells Impacted: 0
- Dtree Completed Flag: False
- Further Response Action: False
- Reporter Type: Contractor/Consultant
- Detection Method: Tank and/or Piping Removal
- Inc Location: Business - Commercial
- Inc Source: Not reported
- Material Disposal Info: Not reported

Click Here for LUST Document Search:

Change:
- Description: Report Created with Report Status = FR
- Date Change: 12/07/2001
- Changed By: SPILLS

Contact:
- Contact Type: Subject/Spiller
- Potential RP: False
- Name: Not reported
- Title: Not reported
- Company: BAR HARBOR BANKING & TRUST
- Address: MAIN ST.
- City,State: BAR HARBOR,ME
- Country: Not reported
- Zipcode: 04609
- Phone/Ext: /
- Comments: Not reported

Primary Employee:
- Primary Employee: True
- Name: BERNARD WARD

File:
- Spill Id: B-420-1986
- Date Created: 07/11/1994
- Created By: SPILLS

**(Continued)** **S109801028**

Date Modified: 03/15/2010
Modified By: IMAGING
File Num Sheets: 0
Notes: Report scanned into the imaging system on 15-MAR-10.
Reconcile Date: Not reported
File Reconciled By: Not reported

Media Affected:
Medium: None

Log:
Spill Void Flag: False
Spill Office: Bangor
Spill Off Sequence: 420
Spill Year: 1986
Create Date: 12/07/2001
Created By: SPILLS
Modify Date: 12/07/2001
Modify By: SPILLS
Log Spill Type: Non-Oil, Non-Hazardous Incident
Log Spill Datetime: Not reported
Spill Time Unk: True
Spill Dt Unknown: True
Log Rep Dt Tm: 09/22/1986
Log Rep Prod Cd: 00
Log Rep Prod: NONE
Log Emp Name: BERNARD WARD
Location: Not reported
Log Location Town: BAR HARBOR
Log Tank Involved: Underground Tank(s) Involved
Notes: Not reported

Material Recovered:
Material Recovered Type: Not reported
Material Recovered: Not reported
Material Amount: Not reported
Material Units: Not reported
Material Amt Qualifier: Not reported

Recovery Method: None

Spill Point:

Product:
Product Code: NONE
Product Other: Not reported
Product Amt: 0
Product Amt Unit: gals.
Product Amt Qualifier: ACTUAL
Primary Product: False

Event:
Name: Not reported
Address: Not reported

**(Continued)** **S109801028**

City,State,Zip: BAR HARBOR, ME
Spill Number: B-420-1986
Spill Cause: Other - No Cause
Spill Type: Non-Oil, Non-Hazardous Incident
Inc Tank: Underground Tank(s) Involved
Removal Flag: False
UST Registered Flag: False
MCD Value: 9030
Create Date: 12/07/2001
Create By: SPILLS
Modify Date: 12/07/2001
Modify By: SPILLS
Report Status: Final Report
Actual Spill Datetime: Not reported
Actual Spill Date Unknown: True
Number Wells At Risk: 0
Number Wells Impacted: 0
Dtree Completed Flag: False
Further Response Action: False
Reporter Type: Contractor/Consultant
Detection Method: Tank and/or Piping Removal
Inc Location: Business - Commercial
Inc Source: Not reported
Material Disposal Info: Not reported

Click Here for LUST Document Search:

Change:
Description: Report Created with Report Status = FR
Date Change: 12/07/2001
Changed By: SPILLS

Contact:
Contact Type: Subject/Spiller
Potential RP: False
Name: Not reported
Title: Not reported
Company: BAR HARBOR BANKING & TRUST
Address: MAIN ST.
City,State: BAR HARBOR,ME
Country: Not reported
Zipcode: 04609
Phone/Ext: /
Comments: Not reported

Primary Employee:
Primary Employee: True
Name: BERNARD WARD

File:
Spill Id: B-420-1986
Date Created: 07/11/1994
Created By: SPILLS
Date Modified: 03/15/2010
Modified By: IMAGING
File Num Sheets: 0

**(Continued)** **S109801028**

Notes: Report scanned into the imaging system on 15-MAR-10.
Reconcile Date: Not reported
File Reconciled By: Not reported

Media Affected:
Medium: None

Log:
Spill Void Flag: False
Spill Office: Bangor
Spill Off Sequence: 420
Spill Year: 1986
Create Date: 12/07/2001
Created By: SPILLS
Modify Date: 12/07/2001
Modify By: SPILLS
Log Spill Type: Non-Oil, Non-Hazardous Incident
Log Spill Datetime: Not reported
Spill Time Unk: True
Spill Dt Unknown: True
Log Rep Dt Tm: 09/22/1986
Log Rep Prod Cd: 00
Log Rep Prod: NONE
Log Emp Name: BERNARD WARD
Location: Not reported
Log Location Town: BAR HARBOR
Log Tank Involved: Underground Tank(s) Involved
Notes: Not reported

Material Recovered:
Material Recovered Type: Not reported
Material Recovered: Not reported
Material Amount: Not reported
Material Units: Not reported
Material Amt Qualifier: Not reported

Recovery Method: None

Spill Point:

Product:
Product Code: NONE
Product Other: Not reported
Product Amt: 0
Product Amt Unit: gals.
Product Amt Qualifier: ACTUAL
Primary Product: False

**R84**
**NNW**
**1/4-1/2**
**0.299 mi.**
**1578 ft.**

**BAR HARBOR, ME**

**Site 5 of 6 in cluster R**

**SPILLS** **S109808412**
**N/A**

**Relative:**
**Higher**

**Actual:**
**52 ft.**

SPILLS:

Event:

| | |
|---|---|
| Name: | Not reported |
| Address: | Not reported |
| City,State,Zip: | BAR HARBOR, ME |
| Spill Number: | B-767-1991 |
| Inc Tank Code: | Not reported |
| Inc Tank: | Not reported |
| Removal Flag: | Not reported |
| Ust Registered Flag: | Not reported |
| Ast Inside Flag: | Not reported |
| Create Date: | 12/07/2001 |
| Create By: | SPILLS |
| Modify Date: | 12/07/2001 |
| Modify By: | SPILLS |
| Report Status: | FR |
| Report Status: | Final Report |
| Actual Spill Datetime: | 12/30/1991 |
| Actual Spill Date Unknown: | False |
| Actual Spill Time Unknown: | False |
| Number Wells At Risk: | 0 |
| Number Wells Impacted: | 0 |
| Dtree Completed Flag: | False |
| MCD Value: | 9030 |
| Further Response Action: | False |
| Spill Type Code: | O |
| Spill Type: | Oil Incident |
| Reporter Type Code: | 2 |
| Reporter Type: | Subject/Spiller |
| Detection Method Code: | I |
| Detection Method: | Other |
| Inc Location Code: | CM |
| Inc Location: | Business - Commercial |
| Inc Source Code: | Not reported |
| Inc Source: | Not reported |
| Spill Cause Code: | 09 |
| Spill Cause: | Overfill |
| Material Disposal Info: | CONTAM. MAT TO DEAD RIVER FOR TEMP STORE |

Click Here for SPILLS Document Search:

Change:

| | |
|---|---|
| Description: | Report Created with Report Status = FR |
| Date Change: | 12/07/2001 |
| Changed By: | SPILLS |

Contact:

| | |
|---|---|
| Contact Type: | Subject/Spiller |
| Potential RP: | False |
| Name: | Not reported |
| Title: | Not reported |
| Company: | BAR HARBOR BANKING & TRUST |
| Address: | 82 MAIN ST. |

**(Continued)** **S109808412**

City,State: BAR HARBOR,ME
Country: Not reported
Zipcode: 04609
Phone/Ext: /
Comments: Not reported

Primary Employee:
Primary Employee: True
Name: ROBERT RANDALL

File:
Spill Id: B-767-1991
Date Created: 05/10/1993
Created By: SPILLS
Date Modified: 12/27/2007
Modified By: IMAGING
File Num Sheets: 0
Notes: Report scanned into the imaging system on 27-DEC-07.
Reconcile Date: Not reported
File Reconciled By: Not reported

Media Affected:
Medium: Land

Log:
Spill Void Flag: False
Spill Office: Bangor
Spill Off Sequence: 767
Spill Year: 1991
Create Date: 12/07/2001
Created By: SPILLS
Modify Date: 12/07/2001
Modify By: SPILLS
Log Spill Type: Oil Incident
Log Spill Datetime: 12/30/1991
Spill Time Unk: False
Spill Dt Unknown: False
Log Rep Dt Tm: 12/30/1991
Log Rep Prod Cd: 02
Log Rep Prod: #2 FUEL OIL
Log Emp Name: ROBERT RANDALL
Location: Not reported
Log Location Town: BAR HARBOR
Log Tank Involved: Unknown/Unspecified
Notes: Not reported

Material Recovered:
Material Recovered Type: MM
Material Recovered: Mixed Liquid Media
Material Amount: 9.5
Material Units: gals.
Material Amt Qualifier: ACTUAL

Recovery Method: Sorbents

**(Continued)** **S109808412**

Spill Point:

Product:

| | |
|---|---|
| Product Code: | #2 FUEL OIL |
| Product Other: | Not reported |
| Product Amt: | 10 |
| Product Amt Unit: | gals. |
| Product Amt Qualifier: | ACTUAL |
| Primary Product: | False |

---

**T85** **WASTEWATER TREATMENT PLANT** **LUST** **S106794751**
**SSW** **LEDGELAWN AVENUE** **N/A**
**1/4-1/2** **BAR HARBOR, ME**
**0.299 mi.**
**1580 ft.** **Site 1 of 2 in cluster T**

**Relative:**
**Lower**

**Actual:**
**45 ft.**

LUST:

Event:

| | |
|---|---|
| Name: | WASTEWATER TREATMENT PLANT |
| Address: | LEDGELAWN AVENUE |
| City,State,Zip: | BAR HARBOR, ME |
| Spill Number: | B-593-1994 |
| Spill Cause: | Overfill |
| Spill Type: | Oil Incident |
| Inc Tank: | Underground Tank(s) Involved |
| Removal Flag: | False |
| UST Registered Flag: | True |
| MCD Value: | 9030 |
| Create Date: | 12/07/2001 |
| Create By: | SPILLS |
| Modify Date: | 12/07/2001 |
| Modify By: | SPILLS |
| Report Status: | Final Report |
| Actual Spill Datetime: | Not reported |
| Actual Spill Date Unknown: | True |
| Number Wells At Risk: | 0 |
| Number Wells Impacted: | 0 |
| Dtree Completed Flag: | False |
| Further Response Action: | False |
| Reporter Type: | Contractor/Consultant |
| Detection Method: | Tank and/or Piping Removal |
| Inc Location: | Government, Municipal or Religious Facility |
| Inc Source: | Not reported |
| Material Disposal Info: | Minor contaminated soil, remained on site. |

Click Here for LUST Document Search:

Change:

| | |
|---|---|
| Description: | Report Created with Report Status = FR |
| Date Change: | 12/07/2001 |
| Changed By: | SPILLS |

Contact:

| | |
|---|---|
| Contact Type: | Subject/Spiller |
| Potential RP: | False |
| Name: | Not reported |

**WASTEWATER TREATMENT PLANT (Continued)** **S106794751**

Title: Not reported
Company: TOWN OF BAR HARBOR
Address: 93 COTTAGE STREET
City,State: BAR HARBOR,ME
Country: Not reported
Zipcode: 04609
Phone/Ext: /
Comments: Not reported

Primary Employee:
Primary Employee: True
Name: ROBERT RANDALL

File:
Spill Id: B-593-1994
Date Created: 03/22/1995
Created By: SPILLS
Date Modified: 05/02/2007
Modified By: IMAGING
File Num Sheets: 0
Notes: Report scanned into the imaging system on 02-MAY-07.
Reconcile Date: Not reported
File Reconciled By: Not reported

Media Affected:
Medium: Land

Log:
Spill Void Flag: False
Spill Office: Bangor
Spill Off Sequence: 593
Spill Year: 1994
Create Date: 12/07/2001
Created By: SPILLS
Modify Date: 12/07/2001
Modify By: SPILLS
Log Spill Type: Oil Incident
Log Spill Datetime: Not reported
Spill Time Unk: True
Spill Dt Unknown: True
Log Rep Dt Tm: 09/29/1994
Log Rep Prod Cd: 02
Log Rep Prod: #2 FUEL OIL
Log Emp Name: ROBERT RANDALL
Location: Not reported
Log Location Town: BAR HARBOR
Log Tank Involved: Underground Tank(s) Involved
Notes: Not reported

Material Recovered:
Material Recovered Type: Not reported
Material Recovered: Not reported
Material Amount: Not reported
Material Units: Not reported
Material Amt Qualifier: Not reported

**WASTEWATER TREATMENT PLANT (Continued)** **S106794751**

Recovery Method: None

Spill Point:
Date Reported: 9/29/1994
Notes: Not reported
Product: #2 FUEL OIL
Product Notes: Not reported
Latitude: 44.380419
Longitude: -68.206115

Product:
Product Code: #2 FUEL OIL
Product Other: Not reported
Product Amt: 5
Product Amt Unit: gals.
Product Amt Qualifier: ESTIMATE
Primary Product: False

---

**T86** **BAR HARBOR, TOWN OF - WWTP** **LAST** **S105795262**
**SSW** **LEDGELAWN AVENUE** **N/A**
**1/4-1/2** **BAR HARBOR, ME**
**0.299 mi.**
**1580 ft.** **Site 2 of 2 in cluster T**

**Relative:** **Lower**

**Actual:** **45 ft.**

LAST:

Event:
Name: BAR HARBOR, TOWN OF - WWTP
Address: LEDGELAWN AVENUE
City,State,Zip: BAR HARBOR, ME
Spill Number: B-568-1998
Inc Tank Code: A
Inc Tank: Above Ground Tank(s) Involved
Removal Flag: False
UST registered flag: False
AST inside flag: False
Create Date: 12/07/2001
Create By: SPILLS
Modify Date: 08/20/2002
Modify By: 08/20/2002
Report Status Code: FR
Report Status: Final Report
Spill Datetime: 08/24/1998
Spill Date Unknown: False
Spill Time Unknown: False
Number of wells at risk: 0
Number of wells impacted: 0
DTREE completed flag: False
MCD Value: 9030
Further response action: False
Spill Type Code: H
Spill Type: Hazardous Material Incident
Reporter Type Code: 4
Reporter Type: Public Official
Detection Method Code: H
Detection Method: Odor/Vapor/Mist

**BAR HARBOR, TOWN OF - WWTP (Continued)** **S105795262**

Inc Location Code: OTU
Inc Location: Utility - Other
Inc Source Code: Not reported
Inc Source: Not reported
Spill Cause Code: 17
Spill Cause: Accident - Human Error
Material Disposal Info: Material neutralized in process sewer system.

Click Here for LAST Document Search:

Change:
Description: Report Created with Report Status = FR
Date Change: 12/07/2001
Changed By: SPILLS

Description: edited location type
Date Change: 08/20/2002
Changed By: eitgalla

Description: Not reported
Date Change: 08/20/2002
Changed By: eitgalla

Description: Not reported
Date Change: 08/20/2002
Changed By: eitgalla

Contact:
Contact Type: Subject/Spiller
Potential RP: False
Name: Not reported
Title: Not reported
Company: W.H. SHURTLEFF COMPANY
Address: 162 PARKWAY SOUTH
City,State: BREWER,ME
Country: Not reported
Zipcode: 04412
Phone/Ext: /
Comments: Not reported

Primary Employee:
Primary Employee: True
Name: ROBERT RANDALL

File:
Spill Id: B-568-1998
Date Created: 06/08/1999
Created By: SPILLS
Date Modified: 01/05/2009
Modified By: IMAGING
File Num Sheets: 0
Notes: Report scanned into the imaging system on 05-JAN-09.
Reconcile Date: Not reported
File Reconciled By: Not reported

**BAR HARBOR, TOWN OF - WWTP (Continued)** **S105795262**

Media Affected:
Medium: Atmosphere

Log:
Spill Void Flag: False
Spill Office: Bangor
Spill Off Sequence: 568
Spill Year: 1998
Create Date: 12/07/2001
Created By: SPILLS
Modify Date: 12/07/2001
Modify By: SPILLS
Log Spill Type: Hazardous Material Incident
Log Spill Datetime: 08/24/1998
Spill Time Unk: False
Spill Dt Unknown: False
Log Rep Dt Tm: 08/24/1998
Log Rep Prod Cd: 79
Log Rep Prod: HAZARDOUS CHEMICAL - SPECIFIED IN REPORT
Log Emp Name: ROBERT RANDALL
Location: Not reported
Log Location Town: BAR HARBOR
Log Tank Involved: Above Ground Tank(s) Involved
Notes: Not reported

Material Recovered:
Material Recovered Type: NO
Material Recovered: None
Material Amount: 0
Material Units: gals.
Material Amt Qualifier: ESTIMATE

Spill Point:
Recovery Method: Licensed Treatment Facility

Product:
Product Code: HAZARDOUS CHEMICAL - SPECIFIED IN REPORT
Product Other: Not reported
Product Amt: 0
Product Amt Unit: gals.
Product Amt Qualifier: ESTIMATE
Primary Product: True

---

**R87** **BAR HARBOR** **SPILLS** **S109066029**
**NNW** **56 MAIN ST** **N/A**
**1/4-1/2** **BAR HARBOR, ME**
**0.302 mi.**
**1597 ft.** **Site 6 of 6 in cluster R**

**Relative: Higher**

**Actual: 50 ft.**

SPILLS:

Event:
Name: BAR HARBOR
Address: 56 MAIN ST
City,State,Zip: BAR HARBOR, ME

**BAR HARBOR (Continued)** **S109066029**

| | |
|---|---|
| Spill Number: | B-308-1997 |
| Inc Tank Code: | Not reported |
| Inc Tank: | Not reported |
| Removal Flag: | Not reported |
| Ust Registered Flag: | Not reported |
| Ast Inside Flag: | Not reported |
| Create Date: | 12/07/2001 |
| Create By: | SPILLS |
| Modify Date: | 12/07/2001 |
| Modify By: | SPILLS |
| Report Status: | FR |
| Report Status: | Final Report |
| Actual Spill Datetime: | Not reported |
| Actual Spill Date Unknown: | True |
| Actual Spill Time Unknown: | True |
| Number Wells At Risk: | 0 |
| Number Wells Impacted: | 0 |
| Dtree Completed Flag: | False |
| MCD Value: | 9030 |
| Further Response Action: | False |
| Spill Type Code: | O |
| Spill Type: | Oil Incident |
| Reporter Type Code: | 2 |
| Reporter Type: | Subject/Spiller |
| Detection Method Code: | L |
| Detection Method: | Visual Product |
| Inc Location Code: | RD |
| Inc Location: | Transportation - Road |
| Inc Source Code: | Not reported |
| Inc Source: | Not reported |
| Spill Cause Code: | 06 |
| Spill Cause: | Mechanical Failure - Piping/Hose |
| Material Disposal Info: | Through routine pickup from Ryder Shop |

Click Here for SPILLS Document Search:

Change:

| | |
|---|---|
| Description: | Report Created with Report Status = FR |
| Date Change: | 12/07/2001 |
| Changed By: | SPILLS |

Contact:

| | |
|---|---|
| Contact Type: | Subject/Spiller |
| Potential RP: | False |
| Name: | Not reported |
| Title: | Not reported |
| Company: | RYDER TRUCK |
| Address: | 3 FREEDOM PARK |
| City,State: | HERMON,ME |
| Country: | Not reported |
| Zipcode: | 04401 |
| Phone/Ext: | / |
| Comments: | Not reported |

Primary Employee:

| | |
|---|---|
| Primary Employee: | True |
| Name: | DARRYL LUCE |

**BAR HARBOR (Continued)** **S109066029**

File:
- Spill Id: B-308-1997
- Date Created: 05/11/1998
- Created By: SPILLS
- Date Modified: 02/25/2008
- Modified By: IMAGING
- File Num Sheets: 0
- Notes: Report scanned into the imaging system on 25-FEB-08.
- Reconcile Date: Not reported
- File Reconciled By: Not reported

Media Affected:
- Medium: Land

Log:
- Spill Void Flag: False
- Spill Office: Bangor
- Spill Off Sequence: 308
- Spill Year: 1997
- Create Date: 12/07/2001
- Created By: SPILLS
- Modify Date: 12/07/2001
- Modify By: SPILLS
- Log Spill Type: Oil Incident
- Log Spill Datetime: Not reported
- Spill Time Unk: True
- Spill Dt Unknown: True
- Log Rep Dt Tm: 05/20/1997
- Log Rep Prod Cd: 29
- Log Rep Prod: DIESEL
- Log Emp Name: DARRYL LUCE
- Location: Not reported
- Log Location Town: BAR HARBOR
- Log Tank Involved: Unknown/Unspecified
- Notes: Not reported

Material Recovered:
- Material Recovered Type: MM
- Material Recovered: Mixed Liquid Media
- Material Amount: 1
- Material Units: gals.
- Material Amt Qualifier: ESTIMATE

- Recovery Method: Sorbents

Spill Point:

Product:
- Product Code: DIESEL
- Product Other: Not reported
- Product Amt: 1
- Product Amt Unit: gals.
- Product Amt Qualifier: ESTIMATE
- Primary Product: False

**S88**
**NW**
**1/4-1/2**
**0.324 mi.**
**1711 ft.**

**CONSTRUCTION PROJECT**
**52 COTTAGE STREET**
**BAR HARBOR, ME**

**Site 2 of 4 in cluster S**

**SPILLS** **S123693431**
**N/A**

**Relative:**
**Higher**

**Actual:**
**49 ft.**

SPILLS:

Event:

| | |
|---|---|
| Name: | CONSTRUCTION PROJECT |
| Address: | 52 COTTAGE STREET |
| City,State,Zip: | BAR HARBOR, ME |
| Spill Number: | B-193-2016 |
| Inc Tank Code: | D |
| Inc Tank: | Unknown/Unspecified |
| Removal Flag: | False |
| Ust Registered Flag: | True |
| Ast Inside Flag: | False |
| Create Date: | 04/07/2016 |
| Create By: | EIJALLEY |
| Modify Date: | 04/09/2019 |
| Modify By: | EIRSHANN |
| Report Status: | FR |
| Report Status: | Final Report |
| Actual Spill Datetime: | Not reported |
| Actual Spill Date Unknown: | True |
| Actual Spill Time Unknown: | True |
| Number Wells At Risk: | 0 |
| Number Wells Impacted: | 0 |
| Dtree Completed Flag: | False |
| MCD Value: | 9030 |
| Further Response Action: | False |
| Spill Type Code: | O |
| Spill Type: | Oil Incident |
| Reporter Type Code: | 6 |
| Reporter Type: | Contractor/Consultant |
| Detection Method Code: | H |
| Detection Method: | Odor/Vapor/Mist |
| Inc Location Code: | CM |
| Inc Location: | Business - Commercial |
| Inc Source Code: | OS |
| Inc Source: | Other Source |
| Spill Cause Code: | 30 |
| Spill Cause: | Other - Known Cause |
| Material Disposal Info: | Juniper Ridge Landfill |

Click Here for SPILLS Document Search:

Change:

| | |
|---|---|
| Description: | Report Status change from DR to DRV |
| Date Change: | 06/14/2017 |
| Changed By: | EIDHIGGI |
| Description: | Report Status change from DRV to FR |
| Date Change: | 04/09/2019 |
| Changed By: | EIRSHANN |
| Description: | Report Created with Report Status = DR |
| Date Change: | 04/07/2016 |
| Changed By: | EIJALLEY |

**CONSTRUCTION PROJECT (Continued)** **S123693431**

Contact:
- Contact Type: Subject/Spiller
- Potential RP: True
- Name: DOUG MAFFUCCI
- Title: Not reported
- Company: FIFTYTWOCOTTAGE LLC.
- Address: Not reported
- City,State: ,
- Country: USA
- Zipcode: Not reported
- Phone/Ext: /
- Comments: Not reported

Primary Employee:
- Primary Employee: True
- Name: DARIAN F HIGGINS

Media Affected:
- Medium: Land

Log:
- Spill Void Flag: False
- Spill Office: Bangor
- Spill Off Sequence: 193
- Spill Year: 2016
- Create Date: 04/07/2016
- Created By: EIJALLEY
- Modify Date: 04/07/2016
- Modify By: EIJALLEY
- Log Spill Type: Oil Incident
- Log Spill Datetime: Not reported
- Spill Time Unk: False
- Spill Dt Unknown: False
- Log Rep Dt Tm: 04/04/2016
- Log Rep Prod Cd: 88
- Log Rep Prod: OIL - OTHER - SPECIFIED IN REPORT
- Log Emp Name: DARIAN F HIGGINS
- Location: 52 Cottage Street
- Log Location Town: BAR HARBOR
- Log Tank Involved: None
- Notes: gasoline/diesel contaminated soil found in excavation

Material Recovered:
- Material Recovered Type: CS
- Material Recovered: Contaminated Soil
- Material Amount: 220.89
- Material Units: tons
- Material Amt Qualifier: ACTUAL

- Recovery Method: Excavation

Spill Point:

Product:
- Product Code: OIL - OTHER - SPECIFIED IN REPORT

**CONSTRUCTION PROJECT (Continued)** **S123693431**

Product Other: Not reported
Product Amt: Not reported
Product Amt Unit: Not reported
Product Amt Qualifier: UNKNOWN
Primary Product: True

Attachments:
Description: Oil Spill Debris Letter and Weight tickets
Attach Type: Paper Attach
File Name: Not reported
File Code: Not reported
File Size: Not reported
File Modify Date: 06/16/2017

---

**89**
**West**
**1/4-1/2**
**0.326 mi.**
**1722 ft.**

**BAR HARBOR** **LUST** **S106790164**
**SPRING STREET EXTENSION** **N/A**
**BAR HARBOR, ME**

**Relative:**
**Higher**

**Actual:**
**58 ft.**

LUST:

Event:
Name: BAR HARBOR
Address: SPRING STREET EXTENSION
City,State,Zip: BAR HARBOR, ME
Spill Number: B-4-1994
Spill Cause: Other - No Cause
Spill Type: Non-Oil, Non-Hazardous Incident
Inc Tank: Underground Tank(s) Involved
Removal Flag: False
UST Registered Flag: False
MCD Value: 9030
Create Date: 12/07/2001
Create By: SPILLS
Modify Date: 12/07/2001
Modify By: SPILLS
Report Status: Final Report
Actual Spill Datetime: Not reported
Actual Spill Date Unknown: True
Number Wells At Risk: 0
Number Wells Impacted: 0
Dtree Completed Flag: False
Further Response Action: False
Reporter Type: Contractor/Consultant
Detection Method: Tank and/or Piping Removal
Inc Location: Residential - Single Family
Inc Source: Not reported
Material Disposal Info: Not reported

Click Here for LUST Document Search:

Change:
Description: Report Created with Report Status = FR
Date Change: 12/07/2001
Changed By: SPILLS

**BAR HARBOR (Continued)** **S106790164**

Contact:
- Contact Type: Subject/Spiller
- Potential RP: False
- Name: ELIZABETH THORNDIKE
- Title: Not reported
- Company: Not reported
- Address: 109 MAIN ST P.O. BOX B
- City,State: BAR HARBOR,ME
- Country: Not reported
- Zipcode: 04609
- Phone/Ext: /
- Comments: Not reported

Primary Employee:
- Primary Employee: True
- Name: TOM MALECK

File:
- Spill Id: B-4-1994
- Date Created: 03/29/2007
- Created By: IMAGING
- Date Modified: 03/29/2007
- Modified By: IMAGING
- File Num Sheets: 0
- Notes: Report scanned into the imaging system on 29-MAR-07.
- Reconcile Date: Not reported
- File Reconciled By: Not reported

Media Affected:
- Medium: None

Log:
- Spill Void Flag: False
- Spill Office: Bangor
- Spill Off Sequence: 4
- Spill Year: 1994
- Create Date: 12/07/2001
- Created By: SPILLS
- Modify Date: 12/07/2001
- Modify By: SPILLS
- Log Spill Type: Non-Oil, Non-Hazardous Incident
- Log Spill Datetime: Not reported
- Spill Time Unk: True
- Spill Dt Unknown: True
- Log Rep Dt Tm: 01/05/1994
- Log Rep Prod Cd: 00
- Log Rep Prod: NONE
- Log Emp Name: TOM MALECK
- Location: Not reported
- Log Location Town: BAR HARBOR
- Log Tank Involved: Underground Tank(s) Involved
- Notes: Not reported

Material Recovered:

**BAR HARBOR (Continued)** **S106790164**

Material Recovered Type: MM
Material Recovered: Mixed Liquid Media
Material Amount: 0
Material Units: gals.
Material Amt Qualifier: ACTUAL

Recovery Method: None

Spill Point:
Date Reported: 1/5/1994 8:00:00 AM
Notes: Not reported
Product: NONE
Product Notes: Not reported
Latitude: 44.382052
Longitude: -68.210562

Product:
Product Code: NONE
Product Other: Not reported
Product Amt: 0
Product Amt Unit: gals.
Product Amt Qualifier: ACTUAL
Primary Product: False

---

**S90** **MERCURY SPILL** **SPILLS** **S123308645**
**NW** **8 HIGH STREET** **N/A**
**1/4-1/2** **BAR HARBOR, ME**
**0.329 mi.**
**1737 ft.** **Site 3 of 4 in cluster S**

**Relative: Higher**

**Actual: 54 ft.**

SPILLS:

Event:
Name: MERCURY SPILL
Address: 8 HIGH STREET
City,State,Zip: BAR HARBOR, ME
Spill Number: B-223-2018
Inc Tank Code: N
Inc Tank: None
Removal Flag: False
Ust Registered Flag: True
Ast Inside Flag: False
Create Date: 04/20/2018
Create By: EIJALLEY
Modify Date: 01/17/2019
Modify By: EIRSHANN
Report Status: FR
Report Status: Final Report
Actual Spill Datetime: 04/14/2018
Actual Spill Date Unknown: False
Actual Spill Time Unknown: False
Number Wells At Risk: 0
Number Wells Impacted: 0
Dtree Completed Flag: False
MCD Value: 9030
Further Response Action: False

**MERCURY SPILL (Continued)** **S123308645**

Spill Type Code: H
Spill Type: Hazardous Material Incident
Reporter Type Code: 2
Reporter Type: Subject/Spiller
Detection Method Code: L
Detection Method: Visual Product
Inc Location Code: SF
Inc Location: Residential - Single Family
Inc Source Code: OS
Inc Source: Other Source
Spill Cause Code: 05
Spill Cause: Accident - Physical Breakage
Material Disposal Info: Part of rug with mercury was disposed of through Maine Department of Environmental Protection waste stream.

Click Here for SPILLS Document Search:

Change:
Description: Report Status change from DR to DRV
Date Change: 05/07/2018
Changed By: EIJSELLE

Description: Report Status change from DRV to FR
Date Change: 01/17/2019
Changed By: EIRSHANN

Description: Report Created with Report Status = DR
Date Change: 04/20/2018
Changed By: EIJALLEY

Contact:
Contact Type: Subject/Spiller
Potential RP: True
Name: TRISTAN BIRKENMEIER
Title: Not reported
Company: Not reported
Address: 24 BAYWOOD LANE
City,State: YARMOUTH,ME
Country: USA
Zipcode: 04096
Phone/Ext: /
Comments: Not reported

Primary Employee:
Primary Employee: True
Name: JOHN M SELLECK

Media Affected:
Medium: Interior Surface

Log:
Spill Void Flag: False
Spill Office: Bangor
Spill Off Sequence: 223
Spill Year: 2018
Create Date: 04/20/2018

**MERCURY SPILL (Continued)** **S123308645**

| | |
|---|---|
| Created By: | EIJALLEY |
| Modify Date: | 05/07/2018 |
| Modify By: | EIJSELLE |
| Log Spill Type: | Hazardous Material Incident |
| Log Spill Datetime: | Not reported |
| Spill Time Unk: | False |
| Spill Dt Unknown: | False |
| Log Rep Dt Tm: | 04/14/2018 |
| Log Rep Prod Cd: | 99 |
| Log Rep Prod: | MERCURY |
| Log Emp Name: | JOHN M SELLECK |
| Location: | 8 High Street |
| Log Location Town: | BAR HARBOR |
| Log Tank Involved: | None |
| Notes: | Broken barometer spilled mercury onto a rug. |

Material Recovered:

| | |
|---|---|
| Material Recovered Type: | OM |
| Material Recovered: | Other Material |
| Material Amount: | 50 |
| Material Units: | lbs. |
| Material Amt Qualifier: | ESTIMATE |
| Recovery Method: | Remove |

Spill Point:

Product:

| | |
|---|---|
| Product Code: | MERCURY |
| Product Other: | Not reported |
| Product Amt: | 1 |
| Product Amt Unit: | lbs. |
| Product Amt Qualifier: | ESTIMATE |
| Primary Product: | True |

---

**S91** **SPILLS** **S109808401**
**NW** **N/A**
**1/4-1/2** **BAR HARBOR, ME**
**0.332 mi.**
**1754 ft.** **Site 4 of 4 in cluster S**

**Relative:** SPILLS:
**Higher**

Event:

**Actual:** **48 ft.**

| | |
|---|---|
| Name: | Not reported |
| Address: | Not reported |
| City,State,Zip: | BAR HARBOR, ME |
| Spill Number: | B-78-1986 |
| Inc Tank Code: | Not reported |
| Inc Tank: | Not reported |
| Removal Flag: | Not reported |
| Ust Registered Flag: | Not reported |
| Ast Inside Flag: | Not reported |
| Create Date: | 12/07/2001 |
| Create By: | SPILLS |
| Modify Date: | 12/07/2001 |
| Modify By: | SPILLS |

**(Continued)** **S109808401**

| | |
|---|---|
| Report Status: | FR |
| Report Status: | Final Report |
| Actual Spill Datetime: | 03/31/1986 |
| Actual Spill Date Unknown: | False |
| Actual Spill Time Unknown: | False |
| Number Wells At Risk: | 0 |
| Number Wells Impacted: | 0 |
| Dtree Completed Flag: | False |
| MCD Value: | 9030 |
| Further Response Action: | False |
| Spill Type Code: | O |
| Spill Type: | Oil Incident |
| Reporter Type Code: | 2 |
| Reporter Type: | Subject/Spiller |
| Detection Method Code: | I |
| Detection Method: | Other |
| Inc Location Code: | BP |
| Inc Location: | Terminal - Bulk Plant |
| Inc Source Code: | Not reported |
| Inc Source: | Not reported |
| Spill Cause Code: | 09 |
| Spill Cause: | Overfill |
| Material Disposal Info: | MATERL SPREAD ON CONCRETE PAD TO AERATE |

Click Here for SPILLS Document Search:

Change:

| | |
|---|---|
| Description: | Report Created with Report Status = FR |
| Date Change: | 12/07/2001 |
| Changed By: | SPILLS |

Contact:

| | |
|---|---|
| Contact Type: | Subject/Spiller |
| Potential RP: | False |
| Name: | Not reported |
| Title: | Not reported |
| Company: | DEAD RIVER CO/CLARK COAL CO |
| Address: | 52 COTTAGE ST. |
| City,State: | BAR HARBOR,ME |
| Country: | Not reported |
| Zipcode: | 04609 |
| Phone/Ext: | / |
| Comments: | Not reported |

Primary Employee:

| | |
|---|---|
| Primary Employee: | True |
| Name: | ROBERT RANDALL |

File:

| | |
|---|---|
| Spill Id: | B-78-1986 |
| Date Created: | 11/01/2001 |
| Created By: | SPILLS |
| Date Modified: | 02/23/2010 |
| Modified By: | IMAGING |
| File Num Sheets: | 0 |
| Notes: | Report scanned into the imaging system on 23-FEB-10. |

**(Continued)** **S109808401**

Reconcile Date: Not reported
File Reconciled By: Not reported

Media Affected:
Medium: Land

Log:
Spill Void Flag: False
Spill Office: Bangor
Spill Off Sequence: 78
Spill Year: 1986
Create Date: 12/07/2001
Created By: SPILLS
Modify Date: 12/07/2001
Modify By: SPILLS
Log Spill Type: Oil Incident
Log Spill Datetime: 03/31/1986
Spill Time Unk: False
Spill Dt Unknown: False
Log Rep Dt Tm: 03/31/1986
Log Rep Prod Cd: 01
Log Rep Prod: #1 FUEL OIL - KEROSENE
Log Emp Name: ROBERT RANDALL
Location: Not reported
Log Location Town: BAR HARBOR
Log Tank Involved: Unknown/Unspecified
Notes: Not reported

Material Recovered:
Material Recovered Type: MM
Material Recovered: Mixed Liquid Media
Material Amount: 20
Material Units: gals.
Material Amt Qualifier: ACTUAL

Recovery Method: Excavation

Spill Point:

Product:
Product Code: #1 FUEL OIL - KEROSENE
Product Other: Not reported
Product Amt: 20
Product Amt Unit: gals.
Product Amt Qualifier: ACTUAL
Primary Product: False

**U92**
**WNW**
**1/4-1/2**
**0.338 mi.**
**1783 ft.**

**VOLLMAN, MS. CYNTHIA RESIDENCE**
**8 ROBERT'S SQUARE**
**BAR HARBOR, ME**

**Site 1 of 2 in cluster U**

**LUST** **S104222477**
**N/A**

**Relative:**
**Higher**

**Actual:**
**60 ft.**

LUST:

Event:

| | |
|---|---|
| Name: | VOLLMAN, MS. CYNTHIA RESIDENCE |
| Address: | 8 ROBERT'S SQUARE |
| City,State,Zip: | BAR HARBOR, ME |
| Spill Number: | B-212-1996 |
| Spill Cause: | Other - No Cause |
| Spill Type: | Non-Oil, Non-Hazardous Incident |
| Inc Tank: | Underground Tank(s) Involved |
| Removal Flag: | False |
| UST Registered Flag: | True |
| MCD Value: | 9030 |
| Create Date: | 12/07/2001 |
| Create By: | SPILLS |
| Modify Date: | 12/07/2001 |
| Modify By: | SPILLS |
| Report Status: | Final Report |
| Actual Spill Datetime: | Not reported |
| Actual Spill Date Unknown: | True |
| Number Wells At Risk: | 0 |
| Number Wells Impacted: | 0 |
| Dtree Completed Flag: | False |
| Further Response Action: | False |
| Reporter Type: | Subject/Spiller |
| Detection Method: | Other |
| Inc Location: | Residential - Single Family |
| Inc Source: | Not reported |
| Material Disposal Info: | no contamination noted on my visits. Non reported during the tank removal. |

Click Here for LUST Document Search:

Change:

| | |
|---|---|
| Description: | Report Created with Report Status = FR |
| Date Change: | 12/07/2001 |
| Changed By: | SPILLS |

Contact:

| | |
|---|---|
| Contact Type: | Subject/Spiller |
| Potential RP: | False |
| Name: | Not reported |
| Title: | Not reported |
| Company: | VOLLMAN, MS. CYNTHIA |
| Address: | 8 ROBERT'S SQUARE |
| City,State: | BAR HARBOR,ME |
| Country: | Not reported |
| Zipcode: | 04609 |
| Phone/Ext: | / |
| Comments: | Not reported |

Primary Employee:

| | |
|---|---|
| Primary Employee: | True |

**VOLLMAN, MS. CYNTHIA RESIDENCE (Continued)** **S104222477**

Name: TOM MALECK

File:
Spill Id: B-212-1996
Date Created: 06/16/1998
Created By: SPILLS
Date Modified: 02/20/2007
Modified By: IMAGING
File Num Sheets: 0
Notes: Report scanned into the imaging system on 20-FEB-07.
Reconcile Date: Not reported
File Reconciled By: Not reported

Media Affected:
Medium: None

Log:
Spill Void Flag: False
Spill Office: Bangor
Spill Off Sequence: 212
Spill Year: 1996
Create Date: 12/07/2001
Created By: SPILLS
Modify Date: 12/07/2001
Modify By: SPILLS
Log Spill Type: Non-Oil, Non-Hazardous Incident
Log Spill Datetime: Not reported
Spill Time Unk: True
Spill Dt Unknown: True
Log Rep Dt Tm: 04/25/1996
Log Rep Prod Cd: 00
Log Rep Prod: NONE
Log Emp Name: TOM MALECK
Location: Not reported
Log Location Town: BAR HARBOR
Log Tank Involved: Underground Tank(s) Involved
Notes: Not reported

Material Recovered:
Material Recovered Type: Not reported
Material Recovered: Not reported
Material Amount: Not reported
Material Units: Not reported
Material Amt Qualifier: Not reported

Recovery Method: None

Spill Point:

Product:
Product Code: NONE
Product Other: Not reported
Product Amt: Not reported
Product Amt Unit: Not reported
Product Amt Qualifier: Not reported

**VOLLMAN, MS. CYNTHIA RESIDENCE (Continued)** **S104222477**

Primary Product: False

---

**93**
**SW**
**1/4-1/2**
**0.339 mi.**
**1790 ft.**

**DONALD WOOD**
**55 GLEN MARY ROAD**
**BAR HARBOR, ME**

**LAST** **S116505078**
**N/A**

**Relative:**
**Higher**

**Actual:**
**58 ft.**

LAST:

Event:

| | |
|---|---|
| Name: | DONALD WOOD |
| Address: | 55 GLEN MARY ROAD |
| City,State,Zip: | BAR HARBOR, ME |
| Spill Number: | B-807-2011 |
| Inc Tank Code: | A |
| Inc Tank: | Above Ground Tank(s) Involved |
| Removal Flag: | False |
| UST registered flag: | True |
| AST inside flag: | True |
| Create Date: | 01/18/2012 |
| Create By: | EINTHOMP |
| Modify Date: | 04/02/2014 |
| Modify By: | 04/02/2014 |
| Report Status Code: | FR |
| Report Status: | Final Report |
| Spill Datetime: | Not reported |
| Spill Date Unknown: | True |
| Spill Time Unknown: | True |
| Number of wells at risk: | 0 |
| Number of wells impacted: | 0 |
| DTREE completed flag: | False |
| MCD Value: | 9030 |
| Further response action: | False |
| Spill Type Code: | O |
| Spill Type: | Oil Incident |
| Reporter Type Code: | 4 |
| Reporter Type: | Public Official |
| Detection Method Code: | L |
| Detection Method: | Visual Product |
| Inc Location Code: | SF |
| Inc Location: | Residential - Single Family |
| Inc Source Code: | TA |
| Inc Source: | Storage Unit - Aboveground Storage Tank |
| Spill Cause Code: | 17 |
| Spill Cause: | Accident - Human Error |
| Material Disposal Info: | Sorbents disposed by Clean Harbors of Maine. |

Click Here for LAST Document Search:

Change:

| | |
|---|---|
| Description: | Report Status change from DR to DRV |
| Date Change: | 02/13/2014 |
| Changed By: | EINTHOMP |

| | |
|---|---|
| Description: | Report Status change from DRV to FR |
| Date Change: | 04/02/2014 |
| Changed By: | EIRKROUT |

**DONALD WOOD (Continued)** **S116505078**

Contact:
- Contact Type: Subject/Spiller
- Potential RP: True
- Name: DONALD WOOD
- Title: Not reported
- Company: Not reported
- Address: 55 GLEN MARY ROAD
- City,State: BAR HARBOR,ME
- Country: USA
- Zipcode: 04609
- Phone/Ext: /
- Comments: Not reported

Primary Employee:
- Primary Employee: True
- Name: NATHAN THOMPSON

Media Affected:
- Medium: Land
- Medium: Inland Surface Water

Log:
- Spill Void Flag: False
- Spill Office: Bangor
- Spill Off Sequence: 807
- Spill Year: 2011
- Create Date: 01/18/2012
- Created By: EINTHOMP
- Modify Date: 01/25/2012
- Modify By: EINTHOMP
- Log Spill Type: Oil Incident
- Log Spill Datetime: Not reported
- Spill Time Unk: True
- Spill Dt Unknown: True
- Log Rep Dt Tm: 12/30/2011
- Log Rep Prod Cd: 02
- Log Rep Prod: #2 FUEL OIL
- Log Emp Name: NATHAN THOMPSON
- Location: Glen Mary Ave
- Log Location Town: BAR HARBOR
- Log Tank Involved: Above Ground Tank(s) Involved
- Notes: AST release

Material Recovered:
- Material Recovered Type: OM
- Material Recovered: Other Material
- Material Amount: 0
- Material Units: gals.
- Material Amt Qualifier: ESTIMATE

Spill Point:
- Recovery Method: Remove

**DONALD WOOD (Continued)** **S116505078**

Recovery Method: Sorbents

Product:
Product Code: #2 FUEL OIL
Product Other: Not reported
Product Amt: 35
Product Amt Unit: gals.
Product Amt Qualifier: ESTIMATE
Primary Product: True

Attachments:
Description: Expense Tracking
Attach Type: Electronic Form
File Name: Not reported
File Code: Not reported
File Size: Not reported
File Modify Date: 01/18/2012

---

**94**
**WNW**
**1/4-1/2**
**0.341 mi.**
**1798 ft.**

**WILLIAM THURSTON**
**36 GREELY AVENUE**
**BAR HARBOR, ME**

**LAST** **S116757704**
**N/A**

**Relative: Higher**

**Actual: 63 ft.**

LAST:

Event:
Name: WILLIAM THURSTON
Address: 36 GREELY AVENUE
City,State,Zip: BAR HARBOR, ME
Spill Number: B-3-2012
Inc Tank Code: A
Inc Tank: Above Ground Tank(s) Involved
Removal Flag: False
UST registered flag: True
AST inside flag: True
Create Date: 02/15/2012
Create By: EIALASSE
Modify Date: 05/30/2014
Modify By: 05/30/2014
Report Status Code: FR
Report Status: Final Report
Spill Datetime: 01/02/2012
Spill Date Unknown: False
Spill Time Unknown: True
Number of wells at risk: 0
Number of wells impacted: 0
DTREE completed flag: False
MCD Value: 9030
Further response action: False
Spill Type Code: O
Spill Type: Oil Incident
Reporter Type Code: 4
Reporter Type: Public Official
Detection Method Code: L
Detection Method: Visual Product

**WILLIAM THURSTON (Continued)** **S116757704**

Inc Location Code: SF
Inc Location: Residential - Single Family
Inc Source Code: TA
Inc Source: Storage Unit - Aboveground Storage Tank
Spill Cause Code: 22
Spill Cause: Mechanical Failure - Gasket/Seal
Material Disposal Info: Sorbents to Mid-Maine Waste Action Corporation, Auburn.

Click Here for LAST Document Search:

Change:
Description: Report Status change from DR to DRV
Date Change: 04/30/2012
Changed By: EINTHOMP

Description: Report Status change from DRV to FR
Date Change: 05/30/2014
Changed By: EIRKROUT

Description: Report Created with Report Status = DR
Date Change: 02/15/2012
Changed By: EIALASSE

Contact:
Contact Type: Subject/Spiller
Potential RP: True
Name: WILLIAM THURSTON
Title: Not reported
Company: Not reported
Address: 36 GREELY AVENUE
City,State: BAR HARBOR,ME
Country: USA
Zipcode: 04609
Phone/Ext: /
Comments: Not reported

Primary Employee:
Primary Employee: True
Name: NATHAN THOMPSON

Media Affected:
Medium: Inland Surface Water

Log:
Spill Void Flag: False
Spill Office: Bangor
Spill Off Sequence: 3
Spill Year: 2012
Create Date: 02/15/2012
Created By: EIALASSE
Modify Date: 04/30/2012
Modify By: EINTHOMP
Log Spill Type: Oil Incident
Log Spill Datetime: Not reported
Spill Time Unk: True
Spill Dt Unknown: True

**WILLIAM THURSTON (Continued)** **S116757704**

Log Rep Dt Tm: 01/02/2012
Log Rep Prod Cd: 02
Log Rep Prod: #2 FUEL OIL
Log Emp Name: NATHAN THOMPSON
Location: Greeley Rd.
Log Location Town: BAR HARBOR
Log Tank Involved: Above Ground Tank(s) Involved
Notes: leak at furnace

Material Recovered:
Material Recovered Type: OM
Material Recovered: Other Material
Material Amount: 40
Material Units: lbs.
Material Amt Qualifier: ESTIMATE

Spill Point:
Recovery Method: None

Product:
Product Code: #2 FUEL OIL
Product Other: Not reported
Product Amt: Not reported
Product Amt Unit: Not reported
Product Amt Qualifier: UNKNOWN
Primary Product: True

---

**V95** **DWIGHT EATION** **LAST** **S108478789**
**NW** **5 HIGH ST** **N/A**
**1/4-1/2** **BAR HARBOR, ME**
**0.341 mi.**
**1799 ft.** **Site 1 of 3 in cluster V**

**Relative: Higher**
**Actual: 54 ft.**

LAST:

Event:
Name: DWIGHT EATION
Address: 5 HIGH ST
City,State,Zip: BAR HARBOR, ME
Spill Number: B-589-2006
Inc Tank Code: A
Inc Tank: Above Ground Tank(s) Involved
Removal Flag: False
UST registered flag: False
AST inside flag: True
Create Date: 09/28/2006
Create By: EIDLUCE
Modify Date: 03/28/2007
Modify By: 03/28/2007
Report Status Code: FR
Report Status: Final Report
Spill Datetime: Not reported
Spill Date Unknown: True
Spill Time Unknown: True
Number of wells at risk: 0
Number of wells impacted: 0

**DWIGHT EATION (Continued)** **S108478789**

DTREE completed flag: False
MCD Value: 9030
Further response action: False
Spill Type Code: O
Spill Type: Oil Incident
Reporter Type Code: 6
Reporter Type: Contractor/Consultant
Detection Method Code: L
Detection Method: Visual Product
Inc Location Code: SF
Inc Location: Residential - Single Family
Inc Source Code: TA
Inc Source: Storage Unit - Aboveground Storage Tank
Spill Cause Code: 01
Spill Cause: Corrosion - Tank
Material Disposal Info: by Hancock Oil

Click Here for LAST Document Search:

Change:
Description: Report Created with Report Status = DR
Date Change: 09/28/2006
Changed By: EIDLUCE

Description: Report Status change from DR to DRV
Date Change: 10/02/2006
Changed By: EIDLUCE

Description: Report Status change from DRV to DQA
Date Change: 10/12/2006
Changed By: EITHSMIT

Description: Report Status change from DQA to FR
Date Change: 03/28/2007
Changed By: EITGALLA

Contact:
Contact Type: Subject/Spiller
Potential RP: True
Name: DWIGHT EATON
Title: Not reported
Company: Not reported
Address: 5 HIGH ST
City,State: BAR HARBOR,ME
Country: USA
Zipcode: 04609
Phone/Ext: /
Comments: Not reported

Primary Employee:
Primary Employee: True
Name: DARRYL E LUCE

File:
Spill Id: B-589-2006
Date Created: 03/29/2007

**DWIGHT EATION (Continued)** **S108478789**

Created By: IMAGING
Date Modified: 03/29/2007
Modified By: IMAGING
File Num Sheets: 0
Notes: Report scanned into the imaging system on 29-MAR-07.
Reconcile Date: Not reported
File Reconciled By: Not reported

Media Affected:
Medium: Interior Surface

Medium: Inland Surface Water

Log:
Spill Void Flag: False
Spill Office: Bangor
Spill Off Sequence: 589
Spill Year: 2006
Create Date: 09/18/2006
Created By: EICLECKE
Modify Date: 09/18/2006
Modify By: EICLECKE
Log Spill Type: Oil Incident
Log Spill Datetime: Not reported
Spill Time Unk: True
Spill Dt Unknown: True
Log Rep Dt Tm: 09/18/2006
Log Rep Prod Cd: 02
Log Rep Prod: #2 FUEL OIL
Log Emp Name: DARRYL E LUCE
Location: Not reported
Log Location Town: BAR HARBOR
Log Tank Involved: Above Ground Tank(s) Involved
Notes: Hancock Oil reported a leaking basement tank at Eaton, 5 High Street. No further action needed. (Had bee a drop by drop type of release over an extended period of time.)

Material Recovered:
Material Recovered Type: OM
Material Recovered: Other Material
Material Amount: Not reported
Material Units: Not reported
Material Amt Qualifier: UNKNOWN

Spill Point:
Recovery Method: Sorbents

Product:
Product Code: #2 FUEL OIL
Product Other: Not reported
Product Amt: 6
Product Amt Unit: gals.
Product Amt Qualifier: ESTIMATE
Primary Product: True

**W96**
**NNW**
**1/4-1/2**
**0.346 mi.**
**1828 ft.**

**THE CUBBY HOLE**
**27 MAIN STREET**
**BAR HARBOR, ME**

**Site 1 of 3 in cluster W**

**LAST** **S105111833**
**N/A**

**Relative:**
**Lower**

**Actual:**
**40 ft.**

LAST:

Event:

| | |
|---|---|
| Name: | THE CUBBY HOLE |
| Address: | 27 MAIN STREET |
| City,State,Zip: | BAR HARBOR, ME |
| Spill Number: | B-53-2001 |
| Inc Tank Code: | A |
| Inc Tank: | Above Ground Tank(s) Involved |
| Removal Flag: | False |
| UST registered flag: | False |
| AST inside flag: | False |
| Create Date: | 12/07/2001 |
| Create By: | SPILLS |
| Modify Date: | 12/07/2001 |
| Modify By: | 12/07/2001 |
| Report Status Code: | FR |
| Report Status: | Final Report |
| Spill Datetime: | Not reported |
| Spill Date Unknown: | True |
| Spill Time Unknown: | True |
| Number of wells at risk: | 0 |
| Number of wells impacted: | 0 |
| DTREE completed flag: | False |
| MCD Value: | 9030 |
| Further response action: | False |
| Spill Type Code: | O |
| Spill Type: | Oil Incident |
| Reporter Type Code: | 2 |
| Reporter Type: | Subject/Spiller |
| Detection Method Code: | L |
| Detection Method: | Visual Product |
| Inc Location Code: | CM |
| Inc Location: | Business - Commercial |
| Inc Source Code: | Not reported |
| Inc Source: | Not reported |
| Spill Cause Code: | 09 |
| Spill Cause: | Overfill |
| Material Disposal Info: | Dead River waste stream |

Click Here for LAST Document Search:

Change:

| | |
|---|---|
| Description: | Report Created with Report Status = FR |
| Date Change: | 12/07/2001 |
| Changed By: | SPILLS |

Contact:

| | |
|---|---|
| Contact Type: | Subject/Spiller |
| Potential RP: | False |
| Name: | Not reported |
| Title: | Not reported |
| Company: | DEAD RIVER OIL |
| Address: | 269 WATER STREET |

**THE CUBBY HOLE (Continued)** **S105111833**

City,State: ELLSWORTH,ME
Country: Not reported
Zipcode: 04605
Phone/Ext: /
Comments: Not reported

Primary Employee:
Primary Employee: True
Name: ROBERT S WHITTIER JR

File:
Spill Id: B-53-2001
Date Created: 05/17/2001
Created By: SPILLS
Date Modified: 02/20/2009
Modified By: IMAGING
File Num Sheets: 0
Notes: Report scanned into the imaging system on 20-FEB-09.
Reconcile Date: Not reported
File Reconciled By: Not reported

Media Affected:
Medium: Land

Log:
Spill Void Flag: False
Spill Office: Bangor
Spill Off Sequence: 53
Spill Year: 2001
Create Date: 12/07/2001
Created By: SPILLS
Modify Date: 06/27/2002
Modify By: EIBRANDA
Log Spill Type: Oil Incident
Log Spill Datetime: Not reported
Spill Time Unk: True
Spill Dt Unknown: True
Log Rep Dt Tm: 02/15/2001
Log Rep Prod Cd: 02
Log Rep Prod: #2 FUEL OIL
Log Emp Name: ROBERT S WHITTIER JR
Location: Not reported
Log Location Town: BAR HARBOR
Log Tank Involved: Above Ground Tank(s) Involved
Notes: Not reported

Material Recovered:
Material Recovered Type: MM
Material Recovered: Mixed Liquid Media
Material Amount: 1
Material Units: gals.
Material Amt Qualifier: ESTIMATE

Spill Point:

**THE CUBBY HOLE (Continued)** **S105111833**

Recovery Method: Sorbents

Product:
Product Code: #2 FUEL OIL
Product Other: Not reported
Product Amt: 1
Product Amt Unit: gals.
Product Amt Qualifier: ESTIMATE
Primary Product: False

---

**V97** **LUST** **S109801425**
**NW** **N/A**
**1/4-1/2**
**0.349 mi.**
**1843 ft.** **BAR HARBOR, ME**

**Site 2 of 3 in cluster V**

**Relative:**
**Higher**

**Actual:**
**49 ft.**

LUST:

Event:
Name: Not reported
Address: Not reported
City,State,Zip: BAR HARBOR, ME
Spill Number: B-642-1992
Spill Cause: Other - Unknown
Spill Type: Oil Incident
Inc Tank: Underground Tank(s) Involved
Removal Flag: False
UST Registered Flag: False
MCD Value: 9030
Create Date: 12/07/2001
Create By: SPILLS
Modify Date: 12/07/2001
Modify By: SPILLS
Report Status: Final Report
Actual Spill Datetime: Not reported
Actual Spill Date Unknown: True
Number Wells At Risk: 0
Number Wells Impacted: 0
Dtree Completed Flag: False
Further Response Action: False
Reporter Type: Public Official
Detection Method: Other
Inc Location: Terminal - Service Station
Inc Source: Not reported
Material Disposal Info: MATERIAL TO CWS IN NORRIDGEWOCK

Click Here for LUST Document Search:

Change:
Description: Report Created with Report Status = FR
Date Change: 12/07/2001
Changed By: SPILLS

Contact:
Contact Type: Subject/Spiller
Potential RP: False
Name: Not reported

**(Continued)** **S109801425**

Title: Not reported
Company: BAR HARBOR MOBIL
Address: 64 COTTAGE ST.
City,State: BAR HARBOR,ME
Country: Not reported
Zipcode: 04609
Phone/Ext: /
Comments: Not reported

Primary Employee:
Primary Employee: True
Name: ROBERT RANDALL

File:
Spill Id: B-642-1992
Date Created: 07/07/1993
Created By: SPILLS
Date Modified: 08/29/2007
Modified By: IMAGING
File Num Sheets: 0
Notes: Report scanned into the imaging system on 29-AUG-07.
Reconcile Date: Not reported
File Reconciled By: Not reported

Media Affected:
Medium: Land

Medium: Groundwater

Log:
Spill Void Flag: False
Spill Office: Bangor
Spill Off Sequence: 642
Spill Year: 1992
Create Date: 12/07/2001
Created By: SPILLS
Modify Date: 12/07/2001
Modify By: SPILLS
Log Spill Type: Oil Incident
Log Spill Datetime: Not reported
Spill Time Unk: True
Spill Dt Unknown: True
Log Rep Dt Tm: 11/16/1992
Log Rep Prod Cd: 20
Log Rep Prod: GASOLINE UNSPECIFIED
Log Emp Name: ROBERT RANDALL
Location: Not reported
Log Location Town: BAR HARBOR
Log Tank Involved: Underground Tank(s) Involved
Notes: Not reported

Material Recovered:
Material Recovered Type: MM
Material Recovered: Mixed Liquid Media
Material Amount: 0

**(Continued)** **S109801425**

Material Units: gals.
Material Amt Qualifier: ACTUAL

Recovery Method: Excavation

Spill Point:

Product:
Product Code: GASOLINE UNSPECIFIED
Product Other: Not reported
Product Amt: Not reported
Product Amt Unit: Not reported
Product Amt Qualifier: Not reported
Primary Product: False

---

**98**
**West**
**1/4-1/2**
**0.350 mi.**
**1847 ft.**

**EMERA MAINE**
**69 MOUNT DESERT STREET**
**BAR HARBOR, ME**

**SPILLS** **S122245789**
**N/A**

**Relative: Higher**

**Actual: 74 ft.**

SPILLS:

Event:
Name: EMERA MAINE
Address: 69 MOUNT DESERT STREET
City,State,Zip: BAR HARBOR, ME
Spill Number: B-58-2017
Inc Tank Code: N
Inc Tank: None
Removal Flag: False
Ust Registered Flag: True
Ast Inside Flag: False
Create Date: 02/01/2017
Create By: EIJALLEY
Modify Date: 04/06/2018
Modify By: EIRKROUT
Report Status: FR
Report Status: Final Report
Actual Spill Datetime: 01/27/2017
Actual Spill Date Unknown: False
Actual Spill Time Unknown: False
Number Wells At Risk: 0
Number Wells Impacted: 0
Dtree Completed Flag: False
MCD Value: 9030
Further Response Action: False
Spill Type Code: O
Spill Type: Oil Incident
Reporter Type Code: 2
Reporter Type: Subject/Spiller
Detection Method Code: L
Detection Method: Visual Product
Inc Location Code: PW
Inc Location: Utility - Power
Inc Source Code: ET
Inc Source: Utility - Electrical Transformer

**EMERA MAINE (Continued)** **S122245789**

Spill Cause Code: 05
Spill Cause: Accident - Physical Breakage
Material Disposal Info: Juniper Ridge Landfill facility

Click Here for SPILLS Document Search:

Change:
Description: Report Status change from DQA to FR
Date Change: 04/06/2018
Changed By: EIRKROUT

Description: Report Created with Report Status = DR
Date Change: 02/01/2017
Changed By: EIJALLEY

Description: Report Status change from DR to DQA
Date Change: 04/04/2018
Changed By: EIRSHANN

Contact:
Contact Type: Subject/Spiller
Potential RP: True
Name: Not reported
Title: Not reported
Company: EMERA MAINE
Address: 28 PENOBSCOT MEADOW DRIVE
City,State: HAMPDEN,ME
Country: USA
Zipcode: 04444
Phone/Ext: /
Comments: Not reported

Primary Employee:
Primary Employee: True
Name: ROBERT F SHANNON

Media Affected:
Medium: Land

Log:
Spill Void Flag: False
Spill Office: Bangor
Spill Off Sequence: 58
Spill Year: 2017
Create Date: 02/01/2017
Created By: EIJALLEY
Modify Date: 02/01/2017
Modify By: EIJALLEY
Log Spill Type: Oil Incident
Log Spill Datetime: Not reported
Spill Time Unk: False
Spill Dt Unknown: False
Log Rep Dt Tm: 01/27/2017
Log Rep Prod Cd: 87
Log Rep Prod: TRANSFORMER OIL
Log Emp Name: ROBERT F SHANNON

**EMERA MAINE (Continued)** **S122245789**

Location: Mona Spear 973-2542 EMERA
Log Location Town: BAR HARBOR
Log Tank Involved: None
Notes: small drips leaking from transformer

Material Recovered:
Material Recovered Type: OM
Material Recovered: Other Material
Material Amount: 2
Material Units: lbs.
Material Amt Qualifier: ESTIMATE

Recovery Method: Remove

Spill Point:

Product:
Product Code: TRANSFORMER OIL
Product Other: Not reported
Product Amt: .25
Product Amt Unit: gals.
Product Amt Qualifier: ESTIMATE
Primary Product: True

---

**W99** **VILLAGE MARKET** **SPILLS** **S109808727**
**NNW** **18 MAIN STREET** **N/A**
**1/4-1/2** **BAR HARBOR, ME**
**0.361 mi.**
**1908 ft.** **Site 2 of 3 in cluster W**

**Relative: Lower**

**Actual: 32 ft.**

SPILLS:

Event:
Name: VILLAGE MARKET
Address: 18 MAIN STREET
City,State,Zip: BAR HARBOR, ME
Spill Number: B-416-2007
Inc Tank Code: N
Inc Tank: None
Removal Flag: False
Ust Registered Flag: True
Ast Inside Flag: False
Create Date: 10/11/2007
Create By: EIRSHANN
Modify Date: 06/16/2009
Modify By: EIJLYONS
Report Status: FR
Report Status: Final Report
Actual Spill Datetime: 08/05/2007
Actual Spill Date Unknown: False
Actual Spill Time Unknown: False
Number Wells At Risk: 0
Number Wells Impacted: 0
Dtree Completed Flag: False
MCD Value: 9030
Further Response Action: False
Spill Type Code: O

**VILLAGE MARKET (Continued)** **S109808727**

Spill Type: Oil Incident
Reporter Type Code: 7
Reporter Type: Other Involved Party
Detection Method Code: L
Detection Method: Visual Product
Inc Location Code: SS
Inc Location: Terminal - Service Station
Inc Source Code: PV
Inc Source: Land Transportation - Passenger Vehicle
Spill Cause Code: 09
Spill Cause: Overfill
Material Disposal Info: Sorbent pads were disposed of properly by the owner of the service station.

Click Here for SPILLS Document Search:

Change:
Description: Report Status change from DQA to FR
Date Change: 06/16/2009
Changed By: EIJLYONS

Description: Report Created with Report Status = DR
Date Change: 10/11/2007
Changed By: EIRSHANN

Description: Report Status change from DR to DRV
Date Change: 10/11/2007
Changed By: EIRSHANN

Description: Report Status change from DRV to DQA
Date Change: 03/25/2008
Changed By: EITHSMIT

Contact:
Contact Type: Subject/Spiller
Potential RP: True
Name: UNKNOWN CUSTOMER
Title: Not reported
Company: Not reported
Address: Not reported
City,State: ,ME
Country: USA
Zipcode: Not reported
Phone/Ext: /
Comments: Not reported

Primary Employee:
Primary Employee: True
Name: ROBERT F SHANNON

File:
Spill Id: B-416-2007
Date Created: 06/16/2009
Created By: IMAGING
Date Modified: 06/16/2009
Modified By: IMAGING

**VILLAGE MARKET (Continued)** **S109808727**

File Num Sheets: 0
Notes: Report scanned into the imaging system on 16-JUN-09.
Reconcile Date: Not reported
File Reconciled By: Not reported

Media Affected:
Medium: Land

Log:
Spill Void Flag: False
Spill Office: Bangor
Spill Off Sequence: 416
Spill Year: 2007
Create Date: 08/06/2007
Created By: EICLECKE
Modify Date: 08/06/2007
Modify By: EICLECKE
Log Spill Type: Oil Incident
Log Spill Datetime: Not reported
Spill Time Unk: True
Spill Dt Unknown: True
Log Rep Dt Tm: 08/05/2007
Log Rep Prod Cd: 23
Log Rep Prod: UNLEADED GASOLINE
Log Emp Name: ROBERT F SHANNON
Location: Not reported
Log Location Town: SEALS HARBOR
Log Tank Involved: None
Notes: Fire Department reports a 15 gallon overfill at "Village Market";
Douglas Gray, 276-3004

Material Recovered:
Material Recovered Type: OM
Material Recovered: Other Material
Material Amount: 50
Material Units: lbs.
Material Amt Qualifier: ESTIMATE

Recovery Method: Sorbents

Spill Point:
Date Reported: 8/5/2007 2:30:00 PM
Notes: Fire Department reports a 15 gallon overfill at Village Market; Douglas Gray, 276-3004
Product: UNLEADED GASOLINE
Product Notes: Not reported
Latitude: 44.298326
Longitude: -68.240449

Product:
Product Code: UNLEADED GASOLINE
Product Other: Not reported
Product Amt: 15
Product Amt Unit: gals.
Product Amt Qualifier: ESTIMATE
Primary Product: True

**U100** **LUST** **S109800664**
**WNW** **N/A**
**1/4-1/2** **BAR HARBOR, ME**
**0.363 mi.**
**1917 ft.** **Site 2 of 2 in cluster U**

**Relative:** **Higher**

**Actual:** **59 ft.**

LUST:

Event:

| | |
|---|---|
| Name: | Not reported |
| Address: | Not reported |
| City,State,Zip: | BAR HARBOR, ME |
| Spill Number: | B-252-1989 |
| Spill Cause: | Other - No Cause |
| Spill Type: | Non-Oil, Non-Hazardous Incident |
| Inc Tank: | Underground Tank(s) Involved |
| Removal Flag: | False |
| UST Registered Flag: | False |
| MCD Value: | 9030 |
| Create Date: | 12/07/2001 |
| Create By: | SPILLS |
| Modify Date: | 12/07/2001 |
| Modify By: | SPILLS |
| Report Status: | Final Report |
| Actual Spill Datetime: | Not reported |
| Actual Spill Date Unknown: | True |
| Number Wells At Risk: | 2 |
| Number Wells Impacted: | 0 |
| Dtree Completed Flag: | False |
| Further Response Action: | False |
| Reporter Type: | Public Official |
| Detection Method: | Water Analysis/Complaint |
| Inc Location: | Terminal - Service Station |
| Inc Source: | Not reported |
| Material Disposal Info: | Not reported |

Click Here for LUST Document Search:

Change:

| | |
|---|---|
| Description: | Report Created with Report Status = FR |
| Date Change: | 12/07/2001 |
| Changed By: | SPILLS |

Contact:

| | |
|---|---|
| Contact Type: | Subject/Spiller |
| Potential RP: | False |
| Name: | Not reported |
| Title: | Not reported |
| Company: | PARKADIA GROCERY |
| Address: | 54 GREELEY AVENUE |
| City,State: | BAR HARBOR,ME |
| Country: | Not reported |
| Zipcode: | 04609 |
| Phone/Ext: | / |
| Comments: | Not reported |

Primary Employee:

| | |
|---|---|
| Primary Employee: | True |
| Name: | CLEVE LECKEY |

**(Continued)** **S109800664**

File:
- Spill Id: B-252-1989
- Date Created: 09/17/1993
- Created By: SPILLS
- Date Modified: 05/20/2009
- Modified By: IMAGING
- File Num Sheets: 0
- Notes: Report scanned into the imaging system on 20-MAY-09.
- Reconcile Date: Not reported
- File Reconciled By: Not reported

Media Affected:
- Medium: None

Log:
- Spill Void Flag: False
- Spill Office: Bangor
- Spill Off Sequence: 252
- Spill Year: 1989
- Create Date: 12/07/2001
- Created By: SPILLS
- Modify Date: 12/07/2001
- Modify By: SPILLS
- Log Spill Type: Non-Oil, Non-Hazardous Incident
- Log Spill Datetime: Not reported
- Spill Time Unk: True
- Spill Dt Unknown: True
- Log Rep Dt Tm: 05/18/1989
- Log Rep Prod Cd: 00
- Log Rep Prod: NONE
- Log Emp Name: CLEVE LECKEY
- Location: Not reported
- Log Location Town: BAR HARBOR
- Log Tank Involved: Underground Tank(s) Involved
- Notes: Not reported

Material Recovered:
- Material Recovered Type: MM
- Material Recovered: Mixed Liquid Media
- Material Amount: 0
- Material Units: gals.
- Material Amt Qualifier: ACTUAL

- Recovery Method: None

Spill Point:
- Date Reported: 5/18/1989 2:45:00 PM
- Notes: Not reported
- Product: NONE
- Product Notes: Not reported
- Latitude: 44.421389
- Longitude: -68.363333

Product:

**(Continued)** **S109800664**

| | |
|---|---|
| Product Code: | NONE |
| Product Other: | Not reported |
| Product Amt: | 0 |
| Product Amt Unit: | gals. |
| Product Amt Qualifier: | ACTUAL |
| Primary Product: | False |

---

**V101** **CN BROWN COMPANY #3049** **LUST** **S108651770**
**NW** **64 COTTAGE ST** **TIER 2** **N/A**
**1/4-1/2** **BAR HARBOR, ME**
**0.369 mi.**
**1950 ft.** **Site 3 of 3 in cluster V**

**Relative:**
**Higher**

**Actual:**
**52 ft.**

LUST:

Event:

| | |
|---|---|
| Name: | BIG APPLE |
| Address: | 64 COTTAGE STREET |
| City,State,Zip: | BAR HARBOR, ME |
| Spill Number: | B-77-2014 |
| Spill Cause: | Overfill |
| Spill Type: | Oil Incident |
| Inc Tank: | Underground Tank(s) Involved |
| Removal Flag: | False |
| UST Registered Flag: | True |
| MCD Value: | 9030 |
| Create Date: | 07/08/2014 |
| Create By: | EIDHIGGI |
| Modify Date: | 09/14/2016 |
| Modify By: | EIRKROUT |
| Report Status: | Final Report |
| Actual Spill Datetime: | 02/06/2014 |
| Actual Spill Date Unknown: | False |
| Number Wells At Risk: | 0 |
| Number Wells Impacted: | 0 |
| Dtree Completed Flag: | False |
| Further Response Action: | False |
| Reporter Type: | Subject/Spiller |
| Detection Method: | Visual Product |
| Inc Location: | Terminal - Service Station |
| Inc Source: | Storage Unit - Underground Storage Tank |
| Material Disposal Info: | Handled by C. N. Brown Company. |

Click Here for LUST Document Search:

Change:

| | |
|---|---|
| Description: | Report Status change from DQA to FR |
| Date Change: | 09/14/2016 |
| Changed By: | EIRKROUT |
| Description: | Report Status change from DR to DRV |
| Date Change: | 07/08/2014 |
| Changed By: | EIDHIGGI |
| Description: | Report Created with Report Status = DR |
| Date Change: | 07/08/2014 |
| Changed By: | EIDHIGGI |

**CN BROWN COMPANY #3049 (Continued)** **S108651770**

Description: Report Status change from DRV to DQA
Date Change: 03/16/2016
Changed By: EIJSELLE

Contact:
Contact Type: Subject/Spiller
Potential RP: True
Name: Not reported
Title: Not reported
Company: C. N. BROWN COMPANY
Address: P. O. BOX 200
City,State: SOUTH PARIS,ME
Country: USA
Zipcode: 04281
Phone/Ext: /
Comments: Not reported

Primary Employee:
Primary Employee: True
Name: DARIAN F HIGGINS

Media Affected:
Medium: Land

Log:
Spill Void Flag: False
Spill Office: Bangor
Spill Off Sequence: 77
Spill Year: 2014
Create Date: 03/24/2014
Created By: EIRSHANN
Modify Date: 03/16/2016
Modify By: EIJSELLE
Log Spill Type: Oil Incident
Log Spill Datetime: Not reported
Spill Time Unk: False
Spill Dt Unknown: False
Log Rep Dt Tm: 02/06/2014
Log Rep Prod Cd: 21
Log Rep Prod: REGULAR GASOLINE
Log Emp Name: DARIAN F HIGGINS
Location: 64 Cottage Street
Log Location Town: BAR HARBOR
Log Tank Involved: Underground Tank(s) Involved
Notes: Big Apple store, half a gallon from auto shut off failure on pump.

Material Recovered:
Material Recovered Type: OM
Material Recovered: Other Material
Material Amount: 10
Material Units: lbs.
Material Amt Qualifier: ESTIMATE

Recovery Method: Sorbents

**CN BROWN COMPANY #3049 (Continued)** **S108651770**

Spill Point:

Product:

| | |
|---|---|
| Product Code: | REGULAR GASOLINE |
| Product Other: | Not reported |
| Product Amt: | 1 |
| Product Amt Unit: | gals. |
| Product Amt Qualifier: | ESTIMATE |
| Primary Product: | True |

Event:

| | |
|---|---|
| Name: | C. N. BROWN COMPANY |
| Address: | 64 COTTAGE STREET |
| City,State,Zip: | BAR HARBOR, ME |
| Spill Number: | B-143-2014 |
| Spill Cause: | Overfill |
| Spill Type: | Oil Incident |
| Inc Tank: | Underground Tank(s) Involved |
| Removal Flag: | False |
| UST Registered Flag: | False |
| MCD Value: | 9030 |
| Create Date: | 03/24/2014 |
| Create By: | EINTHOMP |
| Modify Date: | 12/02/2016 |
| Modify By: | EIRKROUT |
| Report Status: | Final Report |
| Actual Spill Datetime: | 03/19/2014 |
| Actual Spill Date Unknown: | False |
| Number Wells At Risk: | 0 |
| Number Wells Impacted: | 0 |
| Dtree Completed Flag: | False |
| Further Response Action: | False |
| Reporter Type: | Subject/Spiller |
| Detection Method: | Visual Product |
| Inc Location: | Terminal - Service Station |
| Inc Source: | Storage Unit - Underground Storage Tank |
| Material Disposal Info: | Speedi dri sorbent material disposed of by C N Brown. |

Click Here for LUST Document Search:

Change:

| | |
|---|---|
| Description: | Report Status change from DRV to DQA |
| Date Change: | 11/30/2016 |
| Changed By: | EIJSELLE |
| Description: | Report Status change from DQA to FR |
| Date Change: | 12/02/2016 |
| Changed By: | EIRKROUT |
| Description: | Report Status change from DR to DRV |
| Date Change: | 01/23/2015 |
| Changed By: | EIALASSE |
| Description: | Report Created with Report Status = DR |
| Date Change: | 03/24/2014 |
| Changed By: | EINTHOMP |

**CN BROWN COMPANY #3049 (Continued)** **S108651770**

Contact:
- Contact Type: Subject/Spiller
- Potential RP: True
- Name: Not reported
- Title: Not reported
- Company: C. N. BROWN COMPANY
- Address: P. O. BOX 200
- City,State: SOUTH PARIS,ME
- Country: USA
- Zipcode: 04281
- Phone/Ext: /
- Comments: Not reported

Primary Employee:
- Primary Employee: True
- Name: ANDREA L LASSELLE

Media Affected:
- Medium: Land

Log:
- Spill Void Flag: False
- Spill Office: Bangor
- Spill Off Sequence: 143
- Spill Year: 2014
- Create Date: 03/24/2014
- Created By: EINTHOMP
- Modify Date: 11/30/2016
- Modify By: EIJSELLE
- Log Spill Type: Oil Incident
- Log Spill Datetime: Not reported
- Spill Time Unk: False
- Spill Dt Unknown: False
- Log Rep Dt Tm: 03/19/2014
- Log Rep Prod Cd: 23
- Log Rep Prod: UNLEADED GASOLINE
- Log Emp Name: ANDREA L LASSELLE
- Location: 64 Cottage Street
- Log Location Town: BAR HARBOR
- Log Tank Involved: Underground Tank(s) Involved
- Notes: vehicle overfill

Material Recovered:
- Material Recovered Type: OM
- Material Recovered: Other Material
- Material Amount: Not reported
- Material Units: Not reported
- Material Amt Qualifier: UNKNOWN

- Recovery Method: Sorbents

Spill Point:

Product:
- Product Code: UNLEADED GASOLINE

**CN BROWN COMPANY #3049 (Continued)** **S108651770**

Product Other: Not reported
Product Amt: .5
Product Amt Unit: gals.
Product Amt Qualifier: ESTIMATE
Primary Product: True

Event:
Name: C. N. BROWN COMPANY
Address: 64 COTTAGE STREET
City,State,Zip: BAR HARBOR, ME
Spill Number: B-799-2018
Spill Cause: Overfill
Spill Type: Oil Incident
Inc Tank: Underground Tank(s) Involved
Removal Flag: False
UST Registered Flag: True
MCD Value: 9030
Create Date: 01/02/2019
Create By: EIPNICHO
Modify Date: 10/04/2019
Modify By: EIRKROUT
Report Status: Final Report
Actual Spill Datetime: 12/28/2018
Actual Spill Date Unknown: False
Number Wells At Risk: 0
Number Wells Impacted: 0
Dtree Completed Flag: False
Further Response Action: False
Reporter Type: Public Official
Detection Method: Visual Product
Inc Location: Terminal - Service Station
Inc Source: Storage Unit - Underground Storage Tank
Material Disposal Info: Bar Harbor Fire Department waste stream

Click Here for LUST Document Search:

Change:
Description: Report Created with Report Status = DR
Date Change: 01/02/2019
Changed By: EIPNICHO

Description: Report Status change from DR to DRV
Date Change: 01/02/2019
Changed By: EIPNICHO

Description: Report Status change from DRV to FR
Date Change: 10/04/2019
Changed By: EIRKROUT

Contact:
Contact Type: Subject/Spiller
Potential RP: True
Name: Not reported
Title: Not reported
Company: C. N. BROWN COMPANY
Address: P. O. BOX 200

**CN BROWN COMPANY #3049 (Continued)** **S108651770**

City,State: SOUTH PARIS,ME
Country: USA
Zipcode: 04281
Phone/Ext: /
Comments: Not reported

Primary Employee:
Primary Employee: True
Name: PAUL R NICHOLS

Media Affected:
Medium: Land

Medium: Coastal Water

Log:
Spill Void Flag: False
Spill Office: Bangor
Spill Off Sequence: 799
Spill Year: 2018
Create Date: 01/02/2019
Created By: EIPNICHO
Modify Date: 01/02/2019
Modify By: EIPNICHO
Log Spill Type: Oil Incident
Log Spill Datetime: Not reported
Spill Time Unk: False
Spill Dt Unknown: False
Log Rep Dt Tm: 12/28/2018
Log Rep Prod Cd: 23
Log Rep Prod: UNLEADED GASOLINE
Log Emp Name: PAUL R NICHOLS
Location: 64 Cottage Street
Log Location Town: BAR HARBOR
Log Tank Involved: Underground Tank(s) Involved
Notes: less than 30 gallons of gasoline

Material Recovered:
Material Recovered Type: OM
Material Recovered: Other Material
Material Amount: 10
Material Units: lbs.
Material Amt Qualifier: ESTIMATE

Recovery Method: Sorbents

Spill Point:

Product:
Product Code: UNLEADED GASOLINE
Product Other: Not reported
Product Amt: 30
Product Amt Unit: gals.
Product Amt Qualifier: ESTIMATE
Primary Product: True

**CN BROWN COMPANY #3049 (Continued)** **S108651770**

TIER 2:

| | |
|---|---|
| Name: | C.N. BROWN COMPANY #3049 |
| Address: | 64 COTTAGE ST |
| City,State,Zip: | BAR HARBOR, ME |
| Facility Mailing Address: | P.O. BOX 200 |
| Facility Mailing City: | SOUTH PARIS |
| Facility Mailing State: | ME |
| Facility Mailing Zip: | 04281 |
| Facility Mailing Country: | USA |
| Report Year: | 2006 |
| Submitted By: | STEVE LAWRENCE- RETAIL SALES MANAGER |
| Acute/Chronic: | Not reported |
| Average Amount: | Not reported |
| Record ID: | Not reported |
| Facility Router Record ID: | Not reported |
| Chemical Inventory Record ID: | Not reported |
| Chemical Same As Last Year: | Not reported |
| Chronic: | Not reported |
| CICAS: | Not reported |
| CI EHS Chemical: | Not reported |
| CI Last Modified: | Not reported |
| MSDS Number For Chemical: | Not reported |
| CI Notes: | Not reported |
| Days On Site: | Not reported |
| Entered Chemical Name: | Not reported |
| Fire: | Not reported |
| Gas: | Not reported |
| Liquid: | Not reported |
| Maximum Amount: | Not reported |
| Maximum Amount Code: | Not reported |
| Maximum Amount Container: | Not reported |
| Mixture: | Not reported |
| Pressure: | Not reported |
| Pure: | Not reported |
| Reactive: | Not reported |
| Solid: | Not reported |
| Date Signed: | 2/20/2007 |
| Date TierII Received: | Not reported |
| Facility Dept: | BAR HARBOR HEATING OIL #3049 |
| Facility ID: | FATR2006364TN000DAQZ |
| Failed Validation: | Not reported |
| Facility Date Modified: | 4/18/2007 |
| Facility Mail Address: | Not reported |
| Mail City: | Not reported |
| Mail State: | Not reported |
| Mail Zip: | Not reported |
| Mail Country: | Not reported |
| Lat/Long Location Descr: | Not reported |
| Lat/Long Method: | Not reported |
| Notes: | Not reported |
| Validation Report: | Not reported |
| Latitude: | 44.38909 |
| Longitude: | -68.20869 |
| Name: | CN BROWN COMPANY #3049 |
| Address: | 64 COTTAGE ST |

**CN BROWN COMPANY #3049 (Continued)** **S108651770**

City,State,Zip: BAR HARBOR, ME
Facility Mailing Address: PO Box 200
Facility Mailing City: South Paris
Facility Mailing State: ME
Facility Mailing Zip: 04281
Facility Mailing Country: USA
Report Year: 2008
Submitted By: JOHN WHEELER
Acute/Chronic: Not reported
Average Amount: Not reported
Record ID: Not reported
Facility Router Record ID: Not reported
Chemical Inventory Record ID: Not reported
Chemical Same As Last Year: Not reported
Chronic: Not reported
CICAS: Not reported
CI EHS Chemical: Not reported
CI Last Modified: Not reported
MSDS Number For Chemical: Not reported
CI Notes: Not reported
Days On Site: Not reported
Entered Chemical Name: Not reported
Fire: Not reported
Gas: Not reported
Liquid: Not reported
Maximum Amount: Not reported
Maximum Amount Code: Not reported
Maximum Amount Container: Not reported
Mixture: Not reported
Pressure: Not reported
Pure: Not reported
Reactive: Not reported
Solid: Not reported
Date Signed: 2/19/2009
Date TierII Received: Not reported
Facility Dept: Bar Harbor Heating Oil #3049
Facility ID: FATR20086BSG710027EB
Failed Validation: Not reported
Facility Date Modified: 3/5/2009
Facility Mail Address: Not reported
Mail City: Not reported
Mail State: Not reported
Mail Zip: Not reported
Mail Country: Not reported
Lat/Long Location Descr: Not reported
Lat/Long Method: Not reported
Notes: Not reported

Validation Report: This facility passed all validation checks.
Latitude: Not reported
Longitude: Not reported

Name: CN BROWN COMPANY #3049
Address: 64 COTTAGE ST
City,State,Zip: BAR HARBOR, ME
Facility Mailing Address: PO Box 200
Facility Mailing City: South Paris

**CN BROWN COMPANY #3049 (Continued)** **S108651770**

Facility Mailing State: ME
Facility Mailing Zip: 04281
Facility Mailing Country: USA
Report Year: 2010
Submitted By: JOHN WHEELER
Acute/Chronic: Not reported
Average Amount: Not reported
Record ID: Not reported
Facility Router Record ID: Not reported
Chemical Inventory Record ID: Not reported
Chemical Same As Last Year: Not reported
Chronic: Not reported
CICAS: Not reported
CI EHS Chemical: Not reported
CI Last Modified: Not reported
MSDS Number For Chemical: Not reported
CI Notes: Not reported
Days On Site: Not reported
Entered Chemical Name: Not reported
Fire: Not reported
Gas: Not reported
Liquid: Not reported
Maximum Amount: Not reported
Maximum Amount Code: Not reported
Maximum Amount Container: Not reported
Mixture: Not reported
Pressure: Not reported
Pure: Not reported
Reactive: Not reported
Solid: Not reported
Date Signed: 2/9/2011
Date TierII Received: Not reported
Facility Dept: Bar Harbor Heating Oil #3049
Facility ID: FATR20106BSG710027EB
Failed Validation: Not reported
Facility Date Modified: 09/12/2011
Facility Mail Address: Not reported
Mail City: Not reported
Mail State: Not reported
Mail Zip: Not reported
Mail Country: Not reported
Lat/Long Location Descr: Not reported
Lat/Long Method: Not reported
Notes: Not reported

Validation Report: Not reported
Latitude: Not reported
Longitude: Not reported

Name: C.N. BROWN COMPANY #3049
Address: 64 COTTAGE ST
City,State,Zip: BAR HARBOR, ME
Facility Mailing Address: Not reported
Facility Mailing City: Not reported
Facility Mailing State: Not reported
Facility Mailing Zip: Not reported
Facility Mailing Country: Not reported

**CN BROWN COMPANY #3049 (Continued)** **S108651770**

| | |
|---|---|
| Report Year: | 2007 |
| Submitted By: | Not reported |
| Acute/Chronic: | Not reported |
| Average Amount: | Not reported |
| Record ID: | Not reported |
| Facility Router Record ID: | Not reported |
| Chemical Inventory Record ID: | Not reported |
| Chemical Same As Last Year: | Not reported |
| Chronic: | Not reported |
| CICAS: | Not reported |
| CI EHS Chemical: | Not reported |
| CI Last Modified: | Not reported |
| MSDS Number For Chemical: | Not reported |
| CI Notes: | Not reported |
| Days On Site: | Not reported |
| Entered Chemical Name: | Not reported |
| Fire: | Not reported |
| Gas: | Not reported |
| Liquid: | Not reported |
| Maximum Amount: | Not reported |
| Maximum Amount Code: | Not reported |
| Maximum Amount Container: | Not reported |
| Mixture: | Not reported |
| Pressure: | Not reported |
| Pure: | Not reported |
| Reactive: | Not reported |
| Solid: | Not reported |
| Date Signed: | Not reported |
| Date TierII Received: | Not reported |
| Facility Dept: | Not reported |
| Facility ID: | FATR2007364TN000DAQZ |
| Failed Validation: | Not reported |
| Facility Date Modified: | Not reported |
| Facility Mail Address: | P.O. BOX 200 |
| Mail City: | SOUTH PARIS |
| Mail State: | ME |
| Mail Zip: | 4281 |
| Mail Country: | USA |
| Lat/Long Location Descr: | CE - Center of Facility |
| Lat/Long Method: | A1 - Address Matching (House Number) |
| Notes: | Not reported |
| | |
| Validation Report: | Not reported |
| Latitude: | 44.38909 |
| Longitude: | -68.20869 |
| | |
| Name: | CN BROWN COMPANY #3049 |
| Address: | 64 COTTAGE ST |
| City,State,Zip: | BAR HARBOR, ME |
| Facility Mailing Address: | PO Box 200 |
| Facility Mailing City: | South Paris |
| Facility Mailing State: | ME |
| Facility Mailing Zip: | 04281 |
| Facility Mailing Country: | USA |
| Report Year: | 2009 |
| Submitted By: | JOHN WHEELER |
| Acute/Chronic: | Not reported |

**CN BROWN COMPANY #3049 (Continued)** **S108651770**

Average Amount: Not reported
Record ID: Not reported
Facility Router Record ID: Not reported
Chemical Inventory Record ID: Not reported
Chemical Same As Last Year: Not reported
Chronic: Not reported
CICAS: Not reported
CI EHS Chemical: Not reported
CI Last Modified: Not reported
MSDS Number For Chemical: Not reported
CI Notes: Not reported
Days On Site: Not reported
Entered Chemical Name: Not reported
Fire: Not reported
Gas: Not reported
Liquid: Not reported
Maximum Amount: Not reported
Maximum Amount Code: Not reported
Maximum Amount Container: Not reported
Mixture: Not reported
Pressure: Not reported
Pure: Not reported
Reactive: Not reported
Solid: Not reported
Date Signed: 2/8/2010
Date TierII Received: Not reported
Facility Dept: Bar Harbor Heating Oil #3049
Facility ID: FATR20096BSG710027EB
Failed Validation: Not reported
Facility Date Modified: 3/4/2010
Facility Mail Address: Not reported
Mail City: Not reported
Mail State: Not reported
Mail Zip: Not reported
Mail Country: Not reported
Lat/Long Location Descr: Not reported
Lat/Long Method: Not reported
Notes: Not reported

Validation Report: This facility passed all validation checks.
Latitude: Not reported
Longitude: Not reported

Name: CN BROWN COMPANY #3049
Address: 64 COTTAGE ST
City,State,Zip: BAR HARBOR, ME
Facility Mailing Address: PO Box 200
Facility Mailing City: South Paris
Facility Mailing State: ME
Facility Mailing Zip: 04281
Facility Mailing Country: USA
Report Year: 2011
Submitted By: JOHN WHEELER
Acute/Chronic: Not reported
Average Amount: Not reported
Record ID: Not reported
Facility Router Record ID: Not reported

**CN BROWN COMPANY #3049 (Continued)** **S108651770**

| | |
|---|---|
| Chemical Inventory Record ID: | Not reported |
| Chemical Same As Last Year: | T |
| Chronic: | Not reported |
| CICAS: | Not reported |
| CI EHS Chemical: | Not reported |
| CI Last Modified: | Not reported |
| MSDS Number For Chemical: | Not reported |
| CI Notes: | Not reported |
| Days On Site: | Not reported |
| Entered Chemical Name: | Not reported |
| Fire: | Not reported |
| Gas: | Not reported |
| Liquid: | Not reported |
| Maximum Amount: | Not reported |
| Maximum Amount Code: | Not reported |
| Maximum Amount Container: | Not reported |
| Mixture: | Not reported |
| Pressure: | Not reported |
| Pure: | Not reported |
| Reactive: | Not reported |
| Solid: | Not reported |
| Date Signed: | 2/3/2012 |
| Date TierII Received: | Not reported |
| Facility Dept: | Bar Harbor Heating Oil #3049 |
| Facility ID: | FATR20116BSG710027EB |
| Failed Validation: | Not reported |
| Facility Date Modified: | 11/02/2012 |
| Facility Mail Address: | Not reported |
| Mail City: | Not reported |
| Mail State: | Not reported |
| Mail Zip: | Not reported |
| Mail Country: | Not reported |
| Lat/Long Location Descr: | Not reported |
| Lat/Long Method: | Not reported |
| Notes: | Not reported |
| Validation Report: | Not reported |
| Latitude: | 44.38917 |
| Longitude: | -68.20851 |

---

**X102** **10 RODICK STREET** **SPILLS** **S109065357**
**NNW** **10 RODICK STREET** **N/A**
**1/4-1/2** **BAR HARBOR, ME**
**0.371 mi.**
**1960 ft.** **Site 1 of 3 in cluster X**

**Relative: Lower**

**Actual: 34 ft.**

SPILLS:

Event:

| | |
|---|---|
| Name: | 10 RODICK STREET |
| Address: | 10 RODICK STREET |
| City,State,Zip: | BAR HARBOR, ME |
| Spill Number: | B-31-1995 |
| Inc Tank Code: | Not reported |
| Inc Tank: | Not reported |
| Removal Flag: | Not reported |
| Ust Registered Flag: | Not reported |
| Ast Inside Flag: | Not reported |

**10 RODICK STREET (Continued)** **S109065357**

| | |
|---|---|
| Create Date: | 12/07/2001 |
| Create By: | SPILLS |
| Modify Date: | 12/07/2001 |
| Modify By: | SPILLS |
| Report Status: | FR |
| Report Status: | Final Report |
| Actual Spill Datetime: | 01/20/1995 |
| Actual Spill Date Unknown: | False |
| Actual Spill Time Unknown: | False |
| Number Wells At Risk: | 0 |
| Number Wells Impacted: | 0 |
| Dtree Completed Flag: | False |
| MCD Value: | 9030 |
| Further Response Action: | False |
| Spill Type Code: | O |
| Spill Type: | Oil Incident |
| Reporter Type Code: | 4 |
| Reporter Type: | Public Official |
| Detection Method Code: | I |
| Detection Method: | Other |
| Inc Location Code: | RD |
| Inc Location: | Transportation - Road |
| Inc Source Code: | Not reported |
| Inc Source: | Not reported |
| Spill Cause Code: | 18 |
| Spill Cause: | Other - Unknown |
| Material Disposal Info: | Not reported |

Click Here for SPILLS Document Search:

Change:

| | |
|---|---|
| Description: | Report Created with Report Status = FR |
| Date Change: | 12/07/2001 |
| Changed By: | SPILLS |

Contact:

| | |
|---|---|
| Contact Type: | Subject/Spiller |
| Potential RP: | False |
| Name: | Not reported |
| Title: | Not reported |
| Company: | UNKNOWN |
| Address: | Not reported |
| City,State: | , |
| Country: | Not reported |
| Zipcode: | Not reported |
| Phone/Ext: | / |
| Comments: | Not reported |

Primary Employee:

| | |
|---|---|
| Primary Employee: | True |
| Name: | BERNARD WARD |

File:

| | |
|---|---|
| Spill Id: | B-31-1995 |
| Date Created: | 03/05/2007 |
| Created By: | IMAGING |

**10 RODICK STREET (Continued)** **S109065357**

Date Modified: 03/05/2007
Modified By: IMAGING
File Num Sheets: 0
Notes: Report scanned into the imaging system on 05-MAR-07.
Reconcile Date: Not reported
File Reconciled By: Not reported

Media Affected:
Medium: Land

Medium: Coastal Water

Log:
Spill Void Flag: False
Spill Office: Bangor
Spill Off Sequence: 31
Spill Year: 1995
Create Date: 12/07/2001
Created By: SPILLS
Modify Date: 12/07/2001
Modify By: SPILLS
Log Spill Type: Oil Incident
Log Spill Datetime: 01/20/1995
Spill Time Unk: False
Spill Dt Unknown: False
Log Rep Dt Tm: 01/20/1995
Log Rep Prod Cd: 29
Log Rep Prod: DIESEL
Log Emp Name: BERNARD WARD
Location: Not reported
Log Location Town: BAR HARBOR
Log Tank Involved: Unknown/Unspecified
Notes: Not reported

Material Recovered:
Material Recovered Type: MM
Material Recovered: Mixed Liquid Media
Material Amount: 0
Material Units: gals.
Material Amt Qualifier: ACTUAL

Recovery Method: None

Spill Point:

Product:
Product Code: DIESEL
Product Other: Not reported
Product Amt: 2
Product Amt Unit: gals.
Product Amt Qualifier: ACTUAL
Primary Product: False

**Y103**
**NW**
**1/4-1/2**
**0.388 mi.**
**2048 ft.**

**BAR HARBOR, ME**

**Site 1 of 3 in cluster Y**

**SPILLS** **S109808049**
**N/A**

**Relative:**
**Higher**

**Actual:**
**52 ft.**

SPILLS:

Event:

| | |
|---|---|
| Name: | Not reported |
| Address: | Not reported |
| City,State,Zip: | BAR HARBOR, ME |
| Spill Number: | B-634-1990 |
| Inc Tank Code: | Not reported |
| Inc Tank: | Not reported |
| Removal Flag: | Not reported |
| Ust Registered Flag: | Not reported |
| Ast Inside Flag: | Not reported |
| Create Date: | 12/07/2001 |
| Create By: | SPILLS |
| Modify Date: | 12/07/2001 |
| Modify By: | SPILLS |
| Report Status: | FR |
| Report Status: | Final Report |
| Actual Spill Datetime: | 10/14/1990 |
| Actual Spill Date Unknown: | False |
| Actual Spill Time Unknown: | False |
| Number Wells At Risk: | 0 |
| Number Wells Impacted: | 0 |
| Dtree Completed Flag: | False |
| MCD Value: | 9030 |
| Further Response Action: | False |
| Spill Type Code: | O |
| Spill Type: | Oil Incident |
| Reporter Type Code: | 2 |
| Reporter Type: | Subject/Spiller |
| Detection Method Code: | L |
| Detection Method: | Visual Product |
| Inc Location Code: | SS |
| Inc Location: | Terminal - Service Station |
| Inc Source Code: | Not reported |
| Inc Source: | Not reported |
| Spill Cause Code: | 05 |
| Spill Cause: | Accident - Physical Breakage |
| Material Disposal Info: | EVAPORATED |

Click Here for SPILLS Document Search:

Change:

| | |
|---|---|
| Description: | Report Created with Report Status = FR |
| Date Change: | 12/07/2001 |
| Changed By: | SPILLS |

Contact:

| | |
|---|---|
| Contact Type: | Subject/Spiller |
| Potential RP: | False |
| Name: | Not reported |
| Title: | Not reported |
| Company: | COTTAGE ST. MAINWAY |
| Address: | COLLEGE ST. |

**(Continued)** **S109808049**

City,State: BAR HARBOR,ME
Country: Not reported
Zipcode: 04609
Phone/Ext: /
Comments: Not reported

Primary Employee:
Primary Employee: True
Name: DARRYL LUCE

File:
Spill Id: B-634-1990
Date Created: 07/28/1993
Created By: SPILLS
Date Modified: 01/28/2008
Modified By: IMAGING
File Num Sheets: 0
Notes: Report scanned into the imaging system on 28-JAN-08.
Reconcile Date: Not reported
File Reconciled By: Not reported

Media Affected:
Medium: Land

Log:
Spill Void Flag: False
Spill Office: Bangor
Spill Off Sequence: 634
Spill Year: 1990
Create Date: 12/07/2001
Created By: SPILLS
Modify Date: 12/07/2001
Modify By: SPILLS
Log Spill Type: Oil Incident
Log Spill Datetime: 10/14/1990
Spill Time Unk: False
Spill Dt Unknown: False
Log Rep Dt Tm: 10/14/1990
Log Rep Prod Cd: 20
Log Rep Prod: GASOLINE UNSPECIFIED
Log Emp Name: DARRYL LUCE
Location: Not reported
Log Location Town: BAR HARBOR
Log Tank Involved: Unknown/Unspecified
Notes: Not reported

Material Recovered:
Material Recovered Type: Not reported
Material Recovered: Not reported
Material Amount: Not reported
Material Units: Not reported
Material Amt Qualifier: Not reported

Recovery Method: None

**(Continued)** **S109808049**

Spill Point:

Product:

| | |
|---|---|
| Product Code: | GASOLINE UNSPECIFIED |
| Product Other: | Not reported |
| Product Amt: | 5 |
| Product Amt Unit: | gals. |
| Product Amt Qualifier: | ACTUAL |
| Primary Product: | False |

---

**Y104** **SPILLS** **S109808099**
**NW** **N/A**
**1/4-1/2** **BAR HARBOR, ME**
**0.388 mi.**
**2048 ft.** **Site 2 of 3 in cluster Y**

**Relative:**
**Higher**

**Actual:**
**52 ft.**

SPILLS:

Event:

| | |
|---|---|
| Name: | Not reported |
| Address: | Not reported |
| City,State,Zip: | BAR HARBOR, ME |
| Spill Number: | B-103-1989 |
| Inc Tank Code: | Not reported |
| Inc Tank: | Not reported |
| Removal Flag: | Not reported |
| Ust Registered Flag: | Not reported |
| Ast Inside Flag: | Not reported |
| Create Date: | 12/07/2001 |
| Create By: | SPILLS |
| Modify Date: | 12/07/2001 |
| Modify By: | SPILLS |
| Report Status: | FR |
| Report Status: | Final Report |
| Actual Spill Datetime: | 03/10/1989 |
| Actual Spill Date Unknown: | False |
| Actual Spill Time Unknown: | False |
| Number Wells At Risk: | 0 |
| Number Wells Impacted: | 0 |
| Dtree Completed Flag: | False |
| MCD Value: | 9030 |
| Further Response Action: | False |
| Spill Type Code: | O |
| Spill Type: | Oil Incident |
| Reporter Type Code: | 2 |
| Reporter Type: | Subject/Spiller |
| Detection Method Code: | I |
| Detection Method: | Other |
| Inc Location Code: | SS |
| Inc Location: | Terminal - Service Station |
| Inc Source Code: | Not reported |
| Inc Source: | Not reported |
| Spill Cause Code: | 09 |
| Spill Cause: | Overfill |
| Material Disposal Info: | Not reported |

**(Continued)** **S109808099**

Click Here for SPILLS Document Search:

Change:
- Description: Report Created with Report Status = FR
- Date Change: 12/07/2001
- Changed By: SPILLS

Contact:
- Contact Type: Subject/Spiller
- Potential RP: False
- Name: Not reported
- Title: Not reported
- Company: COTTAGE STREET MAINWAY
- Address: 99 COTTAGE STREET
- City,State: BAR HARBOR,ME
- Country: Not reported
- Zipcode: 04609
- Phone/Ext: /
- Comments: Not reported

Primary Employee:
- Primary Employee: True
- Name: ROBERT RANDALL

File:
- Spill Id: B-103-1989
- Date Created: 09/17/1993
- Created By: SPILLS
- Date Modified: 05/19/2009
- Modified By: IMAGING
- File Num Sheets: 0
- Notes: Report scanned into the imaging system on 19-MAY-09.
- Reconcile Date: Not reported
- File Reconciled By: Not reported

Media Affected:
- Medium: Land

Log:
- Spill Void Flag: False
- Spill Office: Bangor
- Spill Off Sequence: 103
- Spill Year: 1989
- Create Date: 12/07/2001
- Created By: SPILLS
- Modify Date: 12/07/2001
- Modify By: SPILLS
- Log Spill Type: Oil Incident
- Log Spill Datetime: 03/10/1989
- Spill Time Unk: False
- Spill Dt Unknown: False
- Log Rep Dt Tm: 03/10/1989
- Log Rep Prod Cd: 23
- Log Rep Prod: UNLEADED GASOLINE

**(Continued)** **S109808099**

Log Emp Name: ROBERT RANDALL
Location: Not reported
Log Location Town: BAR HARBOR
Log Tank Involved: Unknown/Unspecified
Notes: Not reported

Material Recovered:
Material Recovered Type: MM
Material Recovered: Mixed Liquid Media
Material Amount: 4
Material Units: gals.
Material Amt Qualifier: ACTUAL

Recovery Method: Sorbents

Spill Point:

Product:
Product Code: UNLEADED GASOLINE
Product Other: Not reported
Product Amt: 4
Product Amt Unit: gals.
Product Amt Qualifier: ACTUAL
Primary Product: False

---

**W105** **UNKNOWN** **LAST** **S121275073**
**NNW** **MAIN STREET, BAR HARBOR TOWN DOCK** **N/A**
**1/4-1/2** **BAR HARBOR, ME**
**0.389 mi.**
**2055 ft.** **Site 3 of 3 in cluster W**

**Relative: Lower**
**Actual: 21 ft.**
***Client Plot***

LAST:

Event:
Name: UNKNOWN
Address: MAIN STREET, BAR HARBOR TOWN DOCK
City,State,Zip: BAR HARBOR, ME
Spill Number: B-475-2014
Inc Tank Code: A
Inc Tank: Above Ground Tank(s) Involved
Removal Flag: False
UST registered flag: True
AST inside flag: False
Create Date: 02/07/2015
Create By: EIRSHANN
Modify Date: 09/11/2017
Modify By: 09/11/2017
Report Status Code: FR
Report Status: Final Report
Spill Datetime: 09/04/2014
Spill Date Unknown: False
Spill Time Unknown: False
Number of wells at risk: Not reported
Number of wells impacted: Not reported
DTREE completed flag: False
MCD Value: 9030
Further response action: False

**UNKNOWN (Continued)** **S121275073**

Spill Type Code: O
Spill Type: Oil Incident
Reporter Type Code: 4
Reporter Type: Public Official
Detection Method Code: L
Detection Method: Visual Product
Inc Location Code: MR
Inc Location: Transportation - Marine
Inc Source Code: TX
Inc Source: Storage Unit - Box or Other General Use Container
Spill Cause Code: 17
Spill Cause: Accident - Human Error
Material Disposal Info: not applicable

Click Here for LAST Document Search:

Change:
Description: Report Status change from DRV to FR
Date Change: 09/11/2017
Changed By: EIRKROUT

Description: Report Status change from DR to DRV
Date Change: 02/07/2015
Changed By: EIRSHANN

Description: Report Created with Report Status = DR
Date Change: 02/07/2015
Changed By: EIRSHANN

Contact:
Contact Type: Subject/Spiller
Potential RP: True
Name: UNKNOWN
Title: Not reported
Company: Not reported
Address: Not reported
City,State: ,
Country: Not reported
Zipcode: Not reported
Phone/Ext: /
Comments: Not reported

Primary Employee:
Primary Employee: True
Name: ROBERT F SHANNON

Media Affected:
Medium: Coastal Water

Log:
Spill Void Flag: False
Spill Office: Bangor
Spill Off Sequence: 475
Spill Year: 2014
Create Date: 02/07/2015
Created By: EIRSHANN

**UNKNOWN (Continued)** **S121275073**

| | |
|---|---|
| Modify Date: | 02/07/2015 |
| Modify By: | EIRSHANN |
| Log Spill Type: | Oil Incident |
| Log Spill Datetime: | Not reported |
| Spill Time Unk: | False |
| Spill Dt Unknown: | False |
| Log Rep Dt Tm: | 09/04/2014 |
| Log Rep Prod Cd: | 29 |
| Log Rep Prod: | DIESEL |
| Log Emp Name: | ROBERT F SHANNON |
| Location: | Bar Harbor town dock |
| Log Location Town: | BAR HARBOR |
| Log Tank Involved: | Above Ground Tank(s) Involved |
| Notes: | one quarter cup of diesel spilled into ocean |

Material Recovered:

| | |
|---|---|
| Material Recovered Type: | NO |
| Material Recovered: | None |
| Material Amount: | 0 |
| Material Units: | gals. |
| Material Amt Qualifier: | ACTUAL |

Spill Point:

| | |
|---|---|
| Recovery Method: | None |

Product:

| | |
|---|---|
| Product Code: | DIESEL |
| Product Other: | Not reported |
| Product Amt: | .25 |
| Product Amt Unit: | gals. |
| Product Amt Qualifier: | ESTIMATE |
| Primary Product: | True |

---

**Z106** **US NAVAL SECTION BASE** **ALLSITES** **S111435498**
**NNW** **WEST STREET** **N/A**
**1/4-1/2** **BAR HARBOR, ME**
**0.389 mi.**
**2056 ft.** **Site 1 of 4 in cluster Z**

**Relative:** **Lower**
**Actual:** **20 ft.**

ALLSITES:

| | |
|---|---|
| Name: | US NAVAL SECTION BASE |
| Address: | WEST STREET |
| City,State,Zip: | BAR HARBOR, ME |
| Status: | REMEDY IN PLACE: CLOSED |
| Program Type: | FEDERAL FACILITIES |
| Lat/Long: | 44.3912882 / -68.20428613 |
| Institutional Control?: | FALSE |
| Alias: | Not reported |
| Acres: | 6.94 |
| Sub Status: | UNDERTAKING POST-CLOSURE OBLIGATIONS |
| Status Date: | 11/15/1994 |

**Z107** **HARBOR PLACE** **SPILLS** **S109135334**
**NNW** **1 WEST STREET** **TIER 2** **N/A**
**1/4-1/2** **BAR HARBOR, ME**
**0.393 mi.**
**2077 ft.** **Site 2 of 4 in cluster Z**

**Relative:**
**Lower**

**Actual:**
**19 ft.**

SPILLS:

Event:

| | |
|---|---|
| Name: | BAR HARBOR WHALE WATCH COMPANY |
| Address: | 1 WEST STREET |
| City,State,Zip: | BAR HARBOR, ME |
| Spill Number: | B-424-2008 |
| Inc Tank Code: | N |
| Inc Tank: | None |
| Removal Flag: | False |
| Ust Registered Flag: | True |
| Ast Inside Flag: | False |
| Create Date: | 07/25/2008 |
| Create By: | EIAHEATH |
| Modify Date: | 12/19/2011 |
| Modify By: | EIELEIGH |
| Report Status: | FR |
| Report Status: | Final Report |
| Actual Spill Datetime: | Not reported |
| Actual Spill Date Unknown: | True |
| Actual Spill Time Unknown: | True |
| Number Wells At Risk: | 0 |
| Number Wells Impacted: | 0 |
| Dtree Completed Flag: | False |
| MCD Value: | 9030 |
| Further Response Action: | False |
| Spill Type Code: | O |
| Spill Type: | Oil Incident |
| Reporter Type Code: | 2 |
| Reporter Type: | Subject/Spiller |
| Detection Method Code: | L |
| Detection Method: | Visual Product |
| Inc Location Code: | CM |
| Inc Location: | Business - Commercial |
| Inc Source Code: | PA |
| Inc Source: | Water Transportation - Passenger Vessel |
| Spill Cause Code: | 06 |
| Spill Cause: | Mechanical Failure - Piping/Hose |
| Material Disposal Info: | Not reported |

Click Here for SPILLS Document Search:

Change:

| | |
|---|---|
| Description: | Report Created with Report Status = DR |
| Date Change: | 07/25/2008 |
| Changed By: | EIAHEATH |
| Description: | Report Status change from DR to DRV |
| Date Change: | 07/25/2008 |
| Changed By: | EIAHEATH |
| Description: | Report Status change from DRV to FR |
| Date Change: | 12/19/2011 |
| Changed By: | EIELEIGH |

**HARBOR PLACE (Continued)** **S109135334**

Contact:
- Contact Type: Subject/Spiller
- Potential RP: True
- Name: Not reported
- Title: Not reported
- Company: BAR HARBOR WHALE WATCH COMPANY
- Address: 1 WEST STREET
- City,State: BAR HARBOR,ME
- Country: USA
- Zipcode: 04609
- Phone/Ext: /
- Comments: Not reported

Primary Employee:
- Primary Employee: True
- Name: AMANDA HEATH

Media Affected:
- Medium: Coastal Water

Log:
- Spill Void Flag: False
- Spill Office: Bangor
- Spill Off Sequence: 424
- Spill Year: 2008
- Create Date: 07/25/2008
- Created By: EIAHEATH
- Modify Date: 07/25/2008
- Modify By: EIAHEATH
- Log Spill Type: Oil Incident
- Log Spill Datetime: Not reported
- Spill Time Unk: True
- Spill Dt Unknown: True
- Log Rep Dt Tm: 07/23/2008
- Log Rep Prod Cd: 86
- Log Rep Prod: HYDRAULIC OIL
- Log Emp Name: AMANDA HEATH
- Location: 1 West Street
- Log Location Town: BAR HARBOR
- Log Tank Involved: None
- Notes: Bar Harbor Whale Watch Company. Did NOT call DEP, informed by NRC.

Material Recovered:
- Material Recovered Type: NO
- Material Recovered: None
- Material Amount: 0
- Material Units: gals.
- Material Amt Qualifier: ACTUAL

- Recovery Method: None

Spill Point:

Product:
- Product Code: HYDRAULIC OIL

**HARBOR PLACE (Continued)** **S109135334**

Product Other: Not reported
Product Amt: 15
Product Amt Unit: gals.
Product Amt Qualifier: ESTIMATE
Primary Product: True

Event:
Name: BAR HARBOR WHALE WATCHING COMPANY
Address: 1 WEST STREET
City,State,Zip: BAR HARBOR, ME
Spill Number: B-465-2008
Inc Tank Code: N
Inc Tank: None
Removal Flag: False
Ust Registered Flag: True
Ast Inside Flag: False
Create Date: 08/12/2008
Create By: EIAHEATH
Modify Date: 12/28/2011
Modify By: EIELEIGH
Report Status: FR
Report Status: Final Report
Actual Spill Datetime: 08/11/2008
Actual Spill Date Unknown: False
Actual Spill Time Unknown: False
Number Wells At Risk: 0
Number Wells Impacted: 0
Dtree Completed Flag: False
MCD Value: 9030
Further Response Action: False
Spill Type Code: O
Spill Type: Oil Incident
Reporter Type Code: 2
Reporter Type: Subject/Spiller
Detection Method Code: L
Detection Method: Visual Product
Inc Location Code: CM
Inc Location: Business - Commercial
Inc Source Code: PA
Inc Source: Water Transportation - Passenger Vessel
Spill Cause Code: 06
Spill Cause: Mechanical Failure - Piping/Hose
Material Disposal Info: N.A.

Click Here for SPILLS Document Search:

Change:
Description: Report Created with Report Status = DR
Date Change: 08/12/2008
Changed By: EIAHEATH

Description: Report Status change from DR to DRV
Date Change: 08/12/2008
Changed By: EIAHEATH

Description: Report Status change from DRV to FR

**HARBOR PLACE (Continued)** **S109135334**

Date Change: 12/28/2011
Changed By: EIELEIGH

Contact:
Contact Type: Subject/Spiller
Potential RP: True
Name: Not reported
Title: Not reported
Company: BAR HARBOR WHALE WATCHING COMPANY
Address: 1 WEST STREET
City,State: BAR HARBOR,ME
Country: USA
Zipcode: 04609
Phone/Ext: /
Comments: Not reported

Primary Employee:
Primary Employee: True
Name: AMANDA HEATH

Media Affected:
Medium: Coastal Water

Log:
Spill Void Flag: False
Spill Office: Bangor
Spill Off Sequence: 465
Spill Year: 2008
Create Date: 08/12/2008
Created By: EIAHEATH
Modify Date: 08/12/2008
Modify By: EIAHEATH
Log Spill Type: Oil Incident
Log Spill Datetime: Not reported
Spill Time Unk: True
Spill Dt Unknown: True
Log Rep Dt Tm: 08/11/2008
Log Rep Prod Cd: 86
Log Rep Prod: HYDRAULIC OIL
Log Emp Name: AMANDA HEATH
Location: Bar Harbor Whale Watching Company
Log Location Town: BAR HARBOR
Log Tank Involved: None
Notes: Hydraulic cylinder

Material Recovered:
Material Recovered Type: NO
Material Recovered: None
Material Amount: 0
Material Units: gals.
Material Amt Qualifier: ESTIMATE

Recovery Method: None

**HARBOR PLACE (Continued)** **S109135334**

Spill Point:

Product:
- Product Code: HYDRAULIC OIL
- Product Other: Not reported
- Product Amt: .06
- Product Amt Unit: gals.
- Product Amt Qualifier: ESTIMATE
- Primary Product: True

TIER 2:
- Name: HARBOR PLACE
- Address: 1 WEST STREET
- City,State,Zip: BAR HARBOR, ME 04609
- Facility Mailing Address: Not reported
- Facility Mailing City: Not reported
- Facility Mailing State: Not reported
- Facility Mailing Zip: Not reported
- Facility Mailing Country: Not reported
- Report Year: 2017
- Submitted By: Lawrence Nuesslein III
- Acute/Chronic: Not reported
- Average Amount: Not reported
- Record ID: Not reported
- Facility Router Record ID: Not reported
- Chemical Inventory Record ID: Not reported
- Chemical Same As Last Year: T
- Chronic: Not reported
- CICAS: Not reported
- CI EHS Chemical: Not reported
- CI Last Modified: Not reported
- MSDS Number For Chemical: Not reported
- CI Notes: Not reported
- Days On Site: Not reported
- Entered Chemical Name: Not reported
- Fire: Not reported
- Gas: Not reported
- Liquid: Not reported
- Maximum Amount: Not reported
- Maximum Amount Code: Not reported
- Maximum Amount Container: Not reported
- Mixture: Not reported
- Pressure: Not reported
- Pure: Not reported
- Reactive: Not reported
- Solid: Not reported
- Date Signed: 1/10/2018
- Date TierII Received: Not reported
- Facility Dept: Not reported
- Facility ID: FATR2017723MAZ00KE4A
- Failed Validation: Not reported
- Facility Date Modified: 09/13/2018
- Facility Mail Address: Not reported
- Mail City: Not reported
- Mail State: Not reported
- Mail Zip: Not reported

**HARBOR PLACE (Continued)** **S109135334**

Mail Country: Not reported
Lat/Long Location Descr: Not reported
Lat/Long Method: Not reported
Notes: Not reported

Validation Report: Not reported
Latitude: 44.39117
Longitude: -68.20557

Name: HARBOR PLACE
Address: 1 WEST STREET
City,State,Zip: BAR HARBOR, ME 04609
Facility Mailing Address: Not reported
Facility Mailing City: Not reported
Facility Mailing State: Not reported
Facility Mailing Zip: Not reported
Facility Mailing Country: Not reported
Report Year: 2015
Submitted By: Lawrence Nuesslein III
Acute/Chronic: Not reported
Average Amount: Not reported
Record ID: Not reported
Facility Router Record ID: Not reported
Chemical Inventory Record ID: Not reported
Chemical Same As Last Year: T
Chronic: Not reported
CICAS: Not reported
CI EHS Chemical: Not reported
CI Last Modified: Not reported
MSDS Number For Chemical: Not reported
CI Notes: Not reported
Days On Site: Not reported
Entered Chemical Name: Not reported
Fire: Not reported
Gas: Not reported
Liquid: Not reported
Maximum Amount: Not reported
Maximum Amount Code: Not reported
Maximum Amount Container: Not reported
Mixture: Not reported
Pressure: Not reported
Pure: Not reported
Reactive: Not reported
Solid: Not reported
Date Signed: 1/13/2016
Date TierII Received: Not reported
Facility Dept: Not reported
Facility ID: FATR2015723MAZ00KE4A
Failed Validation: Not reported
Facility Date Modified: 08/19/2016
Facility Mail Address: Not reported
Mail City: Not reported
Mail State: Not reported
Mail Zip: Not reported
Mail Country: Not reported
Lat/Long Location Descr: Not reported
Lat/Long Method: Not reported

**HARBOR PLACE (Continued)** **S109135334**

Notes: Not reported

Validation Report: Not reported
Latitude: 44.39117
Longitude: -68.20557

Name: HARBOR PLACE
Address: 1 WEST STREET
City,State,Zip: BAR HARBOR, ME 04609
Facility Mailing Address: 1West Street
Facility Mailing City: Bar Harbor
Facility Mailing State: ME
Facility Mailing Zip: 04609
Facility Mailing Country: USA
Report Year: 2022
Submitted By: Not reported
Acute/Chronic: Not reported
Average Amount: Not reported
Record ID: Not reported
Facility Router Record ID: Not reported
Chemical Inventory Record ID: Not reported
Chemical Same As Last Year: true
Chronic: Not reported
CICAS: Not reported
CI EHS Chemical: Not reported
CI Last Modified: Not reported
MSDS Number For Chemical: Not reported
CI Notes: Not reported
Days On Site: Not reported
Entered Chemical Name: Not reported
Fire: Not reported
Gas: Not reported
Liquid: Not reported
Maximum Amount: Not reported
Maximum Amount Code: Not reported
Maximum Amount Container: Not reported
Mixture: Not reported
Pressure: Not reported
Pure: Not reported
Reactive: Not reported
Solid: Not reported
Date Signed: 2023-02-23
Date TierII Received: Not reported
Facility Dept: Not reported
Facility ID: FATR2022723MAZ00KE4A
Failed Validation: Not reported
Facility Date Modified: 02/23/2023
Facility Mail Address: Not reported
Mail City: Not reported
Mail State: Not reported
Mail Zip: Not reported
Mail Country: Not reported
Lat/Long Location Descr: Not reported
Lat/Long Method: Not reported
Notes: Not reported

Validation Report: Not reported

**HARBOR PLACE (Continued)** **S109135334**

| | |
|---|---|
| Latitude: | 44.39117 |
| Longitude: | -68.20557 |
| Name: | HARBOR PLACE/ BH PIERS |
| Address: | 1 WEST ST |
| City,State,Zip: | BAR HARBOR, ME |
| Facility Mailing Address: | Not reported |
| Facility Mailing City: | Not reported |
| Facility Mailing State: | Not reported |
| Facility Mailing Zip: | Not reported |
| Facility Mailing Country: | Not reported |
| Report Year: | 2009 |
| Submitted By: | Lawrence Nuesslein III |
| Acute/Chronic: | Not reported |
| Average Amount: | Not reported |
| Record ID: | Not reported |
| Facility Router Record ID: | Not reported |
| Chemical Inventory Record ID: | Not reported |
| Chemical Same As Last Year: | T |
| Chronic: | Not reported |
| CICAS: | Not reported |
| CI EHS Chemical: | Not reported |
| CI Last Modified: | Not reported |
| MSDS Number For Chemical: | Not reported |
| CI Notes: | Not reported |
| Days On Site: | Not reported |
| Entered Chemical Name: | Not reported |
| Fire: | Not reported |
| Gas: | Not reported |
| Liquid: | Not reported |
| Maximum Amount: | Not reported |
| Maximum Amount Code: | Not reported |
| Maximum Amount Container: | Not reported |
| Mixture: | Not reported |
| Pressure: | Not reported |
| Pure: | Not reported |
| Reactive: | Not reported |
| Solid: | Not reported |
| Date Signed: | 4/26/2010 |
| Date TierII Received: | Not reported |
| Facility Dept: | Not reported |
| Facility ID: | FATR20096C8AR7002TR7 |
| Failed Validation: | Not reported |
| Facility Date Modified: | 4/26/2010 |
| Facility Mail Address: | Not reported |
| Mail City: | Not reported |
| Mail State: | Not reported |
| Mail Zip: | Not reported |
| Mail Country: | Not reported |
| Lat/Long Location Descr: | ST - Storage Tank |
| Lat/Long Method: | G0 - GPS (Other) |
| Notes: | Not reported |
| Validation Report: | This facility passed all validation checks. |
| Latitude: | 44.39117 |
| Longitude: | 68.205579 |

**HARBOR PLACE (Continued)** **S109135334**

| | |
|---|---|
| Name: | HARBOR PLACE |
| Address: | 1 WEST STREET |
| City,State,Zip: | BAR HARBOR, ME 04609 |
| Facility Mailing Address: | 1West Street |
| Facility Mailing City: | Bar Harbor |
| Facility Mailing State: | ME |
| Facility Mailing Zip: | 04609 |
| Facility Mailing Country: | USA |
| Report Year: | 2023 |
| Submitted By: | Not reported |
| Acute/Chronic: | Not reported |
| Average Amount: | Not reported |
| Record ID: | Not reported |
| Facility Router Record ID: | Not reported |
| Chemical Inventory Record ID: | Not reported |
| Chemical Same As Last Year: | true |
| Chronic: | Not reported |
| CICAS: | Not reported |
| CI EHS Chemical: | Not reported |
| CI Last Modified: | Not reported |
| MSDS Number For Chemical: | Not reported |
| CI Notes: | Not reported |
| Days On Site: | Not reported |
| Entered Chemical Name: | Not reported |
| Fire: | Not reported |
| Gas: | Not reported |
| Liquid: | Not reported |
| Maximum Amount: | Not reported |
| Maximum Amount Code: | Not reported |
| Maximum Amount Container: | Not reported |
| Mixture: | Not reported |
| Pressure: | Not reported |
| Pure: | Not reported |
| Reactive: | Not reported |
| Solid: | Not reported |
| Date Signed: | 2024-04-09 |
| Date TierII Received: | Not reported |
| Facility Dept: | Not reported |
| Facility ID: | FATR2023723MAZ00KE4A |
| Failed Validation: | Not reported |
| Facility Date Modified: | 04/10/2024 |
| Facility Mail Address: | Not reported |
| Mail City: | Not reported |
| Mail State: | Not reported |
| Mail Zip: | Not reported |
| Mail Country: | Not reported |
| Lat/Long Location Descr: | Not reported |
| Lat/Long Method: | Not reported |
| Notes: | Not reported |
| Validation Report: | Not reported |
| Latitude: | 44.39117 |
| Longitude: | -68.20557 |
| Name: | HARBOR PLACE |
| Address: | 1 WEST STREET |
| City,State,Zip: | BAR HARBOR, ME |

**HARBOR PLACE (Continued)** **S109135334**

Facility Mailing Address: 1 West Street
Facility Mailing City: Bar Harbor
Facility Mailing State: ME
Facility Mailing Zip: 04609
Facility Mailing Country: USA
Report Year: 2011
Submitted By: Lawrence Nuesslein III
Acute/Chronic: Not reported
Average Amount: Not reported
Record ID: Not reported
Facility Router Record ID: Not reported
Chemical Inventory Record ID: Not reported
Chemical Same As Last Year: T
Chronic: Not reported
CICAS: Not reported
CI EHS Chemical: Not reported
CI Last Modified: Not reported
MSDS Number For Chemical: Not reported
CI Notes: Not reported
Days On Site: Not reported
Entered Chemical Name: Not reported
Fire: Not reported
Gas: Not reported
Liquid: Not reported
Maximum Amount: Not reported
Maximum Amount Code: Not reported
Maximum Amount Container: Not reported
Mixture: Not reported
Pressure: Not reported
Pure: Not reported
Reactive: Not reported
Solid: Not reported
Date Signed: 2/14/2012
Date TierII Received: Not reported
Facility Dept: Not reported
Facility ID: FATR2011723MAZ00KE4A
Failed Validation: Not reported
Facility Date Modified: 11/02/2012
Facility Mail Address: Not reported
Mail City: Not reported
Mail State: Not reported
Mail Zip: Not reported
Mail Country: Not reported
Lat/Long Location Descr: ST - Storage Tank
Lat/Long Method: G0 - GPS (Other)
Notes: Not reported

Validation Report: Not reported
Latitude: 44.39117
Longitude: 68.205579

Name: HARBOR PLACE/ BH PIERS
Address: 1 WEST ST
City,State,Zip: BAR HARBOR, ME
Facility Mailing Address: Not reported
Facility Mailing City: Not reported
Facility Mailing State: Not reported

**HARBOR PLACE (Continued)** **S109135334**

Facility Mailing Zip: Not reported
Facility Mailing Country: Not reported
Report Year: 2008
Submitted By: Lawrence Nuesslein III
Acute/Chronic: Not reported
Average Amount: Not reported
Record ID: Not reported
Facility Router Record ID: Not reported
Chemical Inventory Record ID: Not reported
Chemical Same As Last Year: T
Chronic: Not reported
CICAS: Not reported
CI EHS Chemical: Not reported
CI Last Modified: Not reported
MSDS Number For Chemical: Not reported
CI Notes: Not reported
Days On Site: Not reported
Entered Chemical Name: Not reported
Fire: Not reported
Gas: Not reported
Liquid: Not reported
Maximum Amount: Not reported
Maximum Amount Code: Not reported
Maximum Amount Container: Not reported
Mixture: Not reported
Pressure: Not reported
Pure: Not reported
Reactive: Not reported
Solid: Not reported
Date Signed: 2/27/2009
Date TierII Received: Not reported
Facility Dept: Not reported
Facility ID: FATR20086C8AR7002TR7
Failed Validation: T
Facility Date Modified: 3/5/2009
Facility Mail Address: Not reported
Mail City: Not reported
Mail State: Not reported
Mail Zip: Not reported
Mail Country: Not reported
Lat/Long Location Descr: ST - Storage Tank
Lat/Long Method: G0 - GPS (Other)
Notes: Not reported

Validation Report: A SIC code must be reported.
Latitude: 44.39117
Longitude: 68.205579

Name: HARBOR PLACE
Address: 1 WEST STREET
City,State,Zip: BAR HARBOR, ME
Facility Mailing Address: Not reported
Facility Mailing City: Not reported
Facility Mailing State: Not reported
Facility Mailing Zip: Not reported
Facility Mailing Country: Not reported
Report Year: 2014

**HARBOR PLACE (Continued)** **S109135334**

| | |
|---|---|
| Submitted By: | Lawrence Nuesslein III |
| Acute/Chronic: | Not reported |
| Average Amount: | Not reported |
| Record ID: | Not reported |
| Facility Router Record ID: | Not reported |
| Chemical Inventory Record ID: | Not reported |
| Chemical Same As Last Year: | T |
| Chronic: | Not reported |
| CICAS: | Not reported |
| CI EHS Chemical: | Not reported |
| CI Last Modified: | Not reported |
| MSDS Number For Chemical: | Not reported |
| CI Notes: | Not reported |
| Days On Site: | Not reported |
| Entered Chemical Name: | Not reported |
| Fire: | Not reported |
| Gas: | Not reported |
| Liquid: | Not reported |
| Maximum Amount: | Not reported |
| Maximum Amount Code: | Not reported |
| Maximum Amount Container: | Not reported |
| Mixture: | Not reported |
| Pressure: | Not reported |
| Pure: | Not reported |
| Reactive: | Not reported |
| Solid: | Not reported |
| Date Signed: | 1/16/2015 |
| Date TierII Received: | Not reported |
| Facility Dept: | Not reported |
| Facility ID: | FATR2014723MAZ00KE4A |
| Failed Validation: | Not reported |
| Facility Date Modified: | 11/10/2015 |
| Facility Mail Address: | Not reported |
| Mail City: | Not reported |
| Mail State: | Not reported |
| Mail Zip: | Not reported |
| Mail Country: | Not reported |
| Lat/Long Location Descr: | Not reported |
| Lat/Long Method: | Not reported |
| Notes: | Not reported |
| | |
| Validation Report: | Not reported |
| Latitude: | 44.39117 |
| Longitude: | -68.20557 |
| | |
| Name: | HARBOR PLACE |
| Address: | 1 WEST STREET |
| City,State,Zip: | BAR HARBOR, ME |
| Facility Mailing Address: | Not reported |
| Facility Mailing City: | Not reported |
| Facility Mailing State: | Not reported |
| Facility Mailing Zip: | Not reported |
| Facility Mailing Country: | Not reported |
| Report Year: | 2013 |
| Submitted By: | Lawrence Nuesslein III |
| Acute/Chronic: | Not reported |
| Average Amount: | Not reported |

**HARBOR PLACE (Continued)** **S109135334**

Record ID: Not reported
Facility Router Record ID: Not reported
Chemical Inventory Record ID: Not reported
Chemical Same As Last Year: Not reported
Chronic: Not reported
CICAS: Not reported
CI EHS Chemical: Not reported
CI Last Modified: Not reported
MSDS Number For Chemical: Not reported
CI Notes: Not reported
Days On Site: Not reported
Entered Chemical Name: Not reported
Fire: Not reported
Gas: Not reported
Liquid: Not reported
Maximum Amount: Not reported
Maximum Amount Code: Not reported
Maximum Amount Container: Not reported
Mixture: Not reported
Pressure: Not reported
Pure: Not reported
Reactive: Not reported
Solid: Not reported
Date Signed: 2/19/2014
Date TierII Received: Not reported
Facility Dept: Not reported
Facility ID: FATR2013723MAZ00KE4A
Failed Validation: Not reported
Facility Date Modified: 08/26/2014
Facility Mail Address: Not reported
Mail City: Not reported
Mail State: Not reported
Mail Zip: Not reported
Mail Country: Not reported
Lat/Long Location Descr: Not reported
Lat/Long Method: Not reported
Notes: Not reported

Validation Report: Not reported
Latitude: 44.39117
Longitude: 68.205579

Name: HARBOR PLACE
Address: 1 WEST STREET
City,State,Zip: BAR HARBOR, ME 04609
Facility Mailing Address: Not reported
Facility Mailing City: Not reported
Facility Mailing State: Not reported
Facility Mailing Zip: Not reported
Facility Mailing Country: Not reported
Report Year: 2018
Submitted By: Lawrence Nuesslein III
Acute/Chronic: Not reported
Average Amount: Not reported
Record ID: Not reported
Facility Router Record ID: Not reported
Chemical Inventory Record ID: Not reported

**HARBOR PLACE (Continued)** **S109135334**

Chemical Same As Last Year: Not reported
Chronic: Not reported
CICAS: Not reported
CI EHS Chemical: Not reported
CI Last Modified: Not reported
MSDS Number For Chemical: Not reported
CI Notes: Not reported
Days On Site: Not reported
Entered Chemical Name: Not reported
Fire: Not reported
Gas: Not reported
Liquid: Not reported
Maximum Amount: Not reported
Maximum Amount Code: Not reported
Maximum Amount Container: Not reported
Mixture: Not reported
Pressure: Not reported
Pure: Not reported
Reactive: Not reported
Solid: Not reported
Date Signed: 2/15/2019
Date TierII Received: Not reported
Facility Dept: Not reported
Facility ID: FATR2018723MAZ00KE4A
Failed Validation: Not reported
Facility Date Modified: 07/30/2019
Facility Mail Address: Not reported
Mail City: Not reported
Mail State: Not reported
Mail Zip: Not reported
Mail Country: Not reported
Lat/Long Location Descr: Not reported
Lat/Long Method: Not reported
Notes: Not reported

Validation Report: Not reported
Latitude: 44.39117
Longitude: -68.20557

Name: HARBOR PLACE/ BH PIERS
Address: 1 WEST STREET
City,State,Zip: BAR HARBOR, ME
Facility Mailing Address: Not reported
Facility Mailing City: Not reported
Facility Mailing State: Not reported
Facility Mailing Zip: Not reported
Facility Mailing Country: Not reported
Report Year: 2007
Submitted By: Not reported
Acute/Chronic: Not reported
Average Amount: Not reported
Record ID: Not reported
Facility Router Record ID: Not reported
Chemical Inventory Record ID: Not reported
Chemical Same As Last Year: Not reported
Chronic: Not reported
CICAS: Not reported

**HARBOR PLACE (Continued)** **S109135334**

| | |
|---|---|
| CI EHS Chemical: | Not reported |
| CI Last Modified: | Not reported |
| MSDS Number For Chemical: | Not reported |
| CI Notes: | Not reported |
| Days On Site: | Not reported |
| Entered Chemical Name: | Not reported |
| Fire: | Not reported |
| Gas: | Not reported |
| Liquid: | Not reported |
| Maximum Amount: | Not reported |
| Maximum Amount Code: | Not reported |
| Maximum Amount Container: | Not reported |
| Mixture: | Not reported |
| Pressure: | Not reported |
| Pure: | Not reported |
| Reactive: | Not reported |
| Solid: | Not reported |
| Date Signed: | Not reported |
| Date TierII Received: | Not reported |
| Facility Dept: | Not reported |
| Facility ID: | FATR20075HSGLK002AHF |
| Failed Validation: | Not reported |
| Facility Date Modified: | Not reported |
| Facility Mail Address: | 1 West Street |
| Mail City: | Bar Harbor |
| Mail State: | ME |
| Mail Zip: | 4609 |
| Mail Country: | USA |
| Lat/Long Location Descr: | ST - Storage Tank |
| Lat/Long Method: | G0 - GPS (Other) |
| Notes: | Not reported |
| Validation Report: | Not reported |
| Latitude: | 44.39117 |
| Longitude: | 68.205579 |

---

**AA108** **FISHERMANS LANDING RESTAURANT** **LAST** **S106073337**
**NNW** **35 WEST ST** **N/A**
**1/4-1/2** **BAR HARBOR, ME**
**0.400 mi.**
**2113 ft.** **Site 1 of 2 in cluster AA**

**Relative:** **Lower**

**Actual:** **20 ft.**

LAST:

Event:

| | |
|---|---|
| Name: | FISHERMANS LANDING RESTAURANT |
| Address: | 35 WEST ST |
| City,State,Zip: | BAR HARBOR, ME |
| Spill Number: | B-207-2003 |
| Inc Tank Code: | A |
| Inc Tank: | Above Ground Tank(s) Involved |
| Removal Flag: | False |
| UST registered flag: | Not reported |
| AST inside flag: | False |
| Create Date: | 05/20/2003 |
| Create By: | EIJWARD |
| Modify Date: | 07/16/2003 |
| Modify By: | 07/16/2003 |

**FISHERMANS LANDING RESTAURANT (Continued)** **S106073337**

Report Status Code: FR
Report Status: Final Report
Spill Datetime: 05/09/2003
Spill Date Unknown: False
Spill Time Unknown: False
Number of wells at risk: 0
Number of wells impacted: 0
DTREE completed flag: False
MCD Value: 9030
Further response action: False
Spill Type Code: O
Spill Type: Oil Incident
Reporter Type Code: 4
Reporter Type: Public Official
Detection Method Code: L
Detection Method: Visual Product
Inc Location Code: CM
Inc Location: Business - Commercial
Inc Source Code: TA
Inc Source: Storage Unit - Aboveground Storage Tank
Spill Cause Code: 03
Spill Cause: Corrosion - Piping
Material Disposal Info: None

Click Here for LAST Document Search:

Change:
Description: Report Created with Report Status = DR
Date Change: 05/20/2003
Changed By: EIJWARD

Description: Report Status change from DR to DRV
Date Change: 05/20/2003
Changed By: EIJWARD

Description: Report Status change from DRV to DR
Date Change: 05/20/2003
Changed By: EIBRANDA

Description: Report Status change from DR to DQA
Date Change: 05/20/2003
Changed By: EIBRANDA

Description: Report Status change from DQA to P
Date Change: 07/08/2003
Changed By: EITGALLA

Description: Report Status change from P to FR
Date Change: 07/16/2003
Changed By: EITGALLA

Contact:
Contact Type: Subject/Spiller
Potential RP: True
Name: CHARLIE PHIPPIN
Title: OWNER
Company: FISHERMANS LANDING RESTAURANT

**FISHERMANS LANDING RESTAURANT (Continued)** **S106073337**

Address: 35 WEST ST
City,State: BAR HARBOR,ME
Country: USA
Zipcode: 04609
Phone/Ext: /
Comments: Not reported

Primary Employee:
Primary Employee: True
Name: BERNARD WARD

File:
Spill Id: B-207-2003
Date Created: 07/22/2003
Created By: EIPLAMBE
Date Modified: 02/18/2005
Modified By: IMAGING
File Num Sheets: 0
Notes: Report scanned into the imaging system on 18-FEB-05.
Reconcile Date: 07/22/2003
File Reconciled By: Not reported

Media Affected:
Medium: Coastal Water

Medium: Land

Log:
Spill Void Flag: False
Spill Office: Bangor
Spill Off Sequence: 207
Spill Year: 2003
Create Date: 05/09/2003
Created By: EICLECKE
Modify Date: 05/12/2003
Modify By: EIBRANDA
Log Spill Type: Oil Incident
Log Spill Datetime: 05/09/2003
Spill Time Unk: False
Spill Dt Unknown: False
Log Rep Dt Tm: 05/09/2003
Log Rep Prod Cd: 02
Log Rep Prod: #2 FUEL OIL
Log Emp Name: BERNARD WARD
Location: Not reported
Log Location Town: BAR HARBOR
Log Tank Involved: Above Ground Tank(s) Involved
Notes: Less than 1 gallon #2 oil leak in fuel line for Fisherman's Landing Restaurant.

Material Recovered:
Material Recovered Type: NO
Material Recovered: None
Material Amount: 0
Material Units: gals.

**FISHERMANS LANDING RESTAURANT (Continued)** **S106073337**

Material Amt Qualifier: ESTIMATE

Spill Point:
Recovery Method: None

Product:
Product Code: #2 FUEL OIL
Product Other: Not reported
Product Amt: 1
Product Amt Unit: gals.
Product Amt Qualifier: ESTIMATE
Primary Product: True

---

**Z109** **AARON TIBBETTS** **LAST** **S124398433**
**NNW** **21 ELLS PIER, TOWN PIER** **N/A**
**1/4-1/2** **BAR HARBOR, ME**
**0.401 mi.**
**2119 ft.** **Site 3 of 4 in cluster Z**

**Relative:** **Lower**

**Actual:** **19 ft.**

LAST:

Event:
Name: AARON TIBBETTS
Address: 21 ELLS PIER, TOWN PIER
City,State,Zip: BAR HARBOR, ME
Spill Number: B-709-2018
Inc Tank Code: A
Inc Tank: Above Ground Tank(s) Involved
Removal Flag: False
UST registered flag: True
AST inside flag: False
Create Date: 11/21/2018
Create By: EIJALLEY
Modify Date: 07/19/2019
Modify By: 07/19/2019
Report Status Code: FR
Report Status: Final Report
Spill Datetime: 11/15/2018
Spill Date Unknown: False
Spill Time Unknown: False
Number of wells at risk: 0
Number of wells impacted: 0
DTREE completed flag: False
MCD Value: 9030
Further response action: False
Spill Type Code: O
Spill Type: Oil Incident
Reporter Type Code: 2
Reporter Type: Subject/Spiller
Detection Method Code: L
Detection Method: Visual Product
Inc Location Code: MR
Inc Location: Transportation - Marine
Inc Source Code: FI
Inc Source: Water Transportation - Fishing Vessel
Spill Cause Code: 06

**AARON TIBBETTS (Continued)** **S124398433**

Spill Cause: Mechanical Failure - Piping/Hose
Material Disposal Info: none

Click Here for LAST Document Search:

Change:
Description: Report Created with Report Status = DR
Date Change: 11/21/2018
Changed By: EIJALLEY

Description: Report Status change from DQA to FR
Date Change: 07/19/2019
Changed By: EIRKROUT

Description: Report Status change from DR to DQA
Date Change: 07/09/2019
Changed By: EIDHIGGI

Contact:
Contact Type: Subject/Spiller
Potential RP: True
Name: AARON TIBBETTS
Title: VESSEL OWNER
Company: Not reported
Address: 22 BLOOMFIELD ROAD
City,State: BAR HARBOR,ME
Country: USA
Zipcode: 04609
Phone/Ext: /
Comments: Not reported

Primary Employee:
Primary Employee: True
Name: DARIAN F HIGGINS

Media Affected:
Medium: Coastal Water

Log:
Spill Void Flag: False
Spill Office: Bangor
Spill Off Sequence: 709
Spill Year: 2018
Create Date: 11/21/2018
Created By: EIJALLEY
Modify Date: 11/21/2018
Modify By: EIJALLEY
Log Spill Type: Oil Incident
Log Spill Datetime: Not reported
Spill Time Unk: False
Spill Dt Unknown: False
Log Rep Dt Tm: 11/15/2018
Log Rep Prod Cd: 29
Log Rep Prod: DIESEL
Log Emp Name: DARIAN F HIGGINS
Location: Town Pier

**AARON TIBBETTS (Continued)** **S124398433**

Log Location Town: BAR HARBOR
Log Tank Involved: Above Ground Tank(s) Involved
Notes: 1/2 gallon from blocked fill pipe on lobster boat

Material Recovered:
Material Recovered Type: NO
Material Recovered: None
Material Amount: 0
Material Units: gals.
Material Amt Qualifier: ESTIMATE

Spill Point:
Recovery Method: None

Product:
Product Code: DIESEL
Product Other: Not reported
Product Amt: 64
Product Amt Unit: oz.
Product Amt Qualifier: ESTIMATE
Primary Product: True

---

**X110** **SHEEN ALONG NUMEROUS ROADS** **SPILLS** **S123693557**
**NNW** **WEST AND RODICK STREETS** **N/A**
**1/4-1/2** **BAR HARBOR, ME**
**0.408 mi.**
**2152 ft.** **Site 2 of 3 in cluster X**

**Relative: Lower**
**Actual: 25 ft.**

SPILLS:

Event:
Name: SHEEN ALONG NUMEROUS ROADS
Address: WEST AND RODICK STREETS
City,State,Zip: BAR HARBOR, ME
Spill Number: B-663-2018
Inc Tank Code: N
Inc Tank: None
Removal Flag: False
Ust Registered Flag: True
Ast Inside Flag: False
Create Date: 10/29/2018
Create By: EIJSELLE
Modify Date: 02/07/2019
Modify By: EIRSHANN
Report Status: FR
Report Status: Final Report
Actual Spill Datetime: 10/29/2018
Actual Spill Date Unknown: False
Actual Spill Time Unknown: False
Number Wells At Risk: 0
Number Wells Impacted: 0
Dtree Completed Flag: False
MCD Value: 9030
Further Response Action: False
Spill Type Code: O
Spill Type: Oil Incident

**SHEEN ALONG NUMEROUS ROADS (Continued)** **S123693557**

Reporter Type Code: 4
Reporter Type: Public Official
Detection Method Code: L
Detection Method: Visual Product
Inc Location Code: RD
Inc Location: Transportation - Road
Inc Source Code: NS
Inc Source: No Source Found By Responder
Spill Cause Code: 18
Spill Cause: Other - Unknown
Material Disposal Info: Bar Harbor Fire Department disposed of sorbents through their waste stream.

Click Here for SPILLS Document Search:

Change:
Description: Report Status change from DRV to FR
Date Change: 02/07/2019
Changed By: EIRSHANN

Description: Report Created with Report Status = DR
Date Change: 10/29/2018
Changed By: EIJSELLE

Description: Report Status change from DR to DRV
Date Change: 10/29/2018
Changed By: EIJSELLE

Contact:
Contact Type: Subject/Spiller
Potential RP: True
Name: UNKNOWN SPILLER
Title: Not reported
Company: Not reported
Address: Not reported
City,State: ,
Country: USA
Zipcode: Not reported
Phone/Ext: /
Comments: Not reported

Primary Employee:
Primary Employee: True
Name: JOHN M SELLECK

Media Affected:
Medium: Land

Log:
Spill Void Flag: False
Spill Office: Bangor
Spill Off Sequence: 663
Spill Year: 2018
Create Date: 10/29/2018
Created By: EIJSELLE
Modify Date: 10/29/2018

**SHEEN ALONG NUMEROUS ROADS (Continued)** **S123693557**

| | |
|---|---|
| Modify By: | EIJSELLE |
| Log Spill Type: | Oil Incident |
| Log Spill Datetime: | Not reported |
| Spill Time Unk: | False |
| Spill Dt Unknown: | False |
| Log Rep Dt Tm: | 10/29/2018 |
| Log Rep Prod Cd: | 86 |
| Log Rep Prod: | HYDRAULIC OIL |
| Log Emp Name: | JOHN M SELLECK |
| Location: | along West and Rodick Streets |
| Log Location Town: | BAR HARBOR |
| Log Tank Involved: | None |
| Notes: | A sheen observed along numerous streets. |

Material Recovered:

| | |
|---|---|
| Material Recovered Type: | OM |
| Material Recovered: | Other Material |
| Material Amount: | Not reported |
| Material Units: | Not reported |
| Material Amt Qualifier: | UNKNOWN |

Recovery Method: Sorbents

Spill Point:

Product:

| | |
|---|---|
| Product Code: | HYDRAULIC OIL |
| Product Other: | Not reported |
| Product Amt: | Not reported |
| Product Amt Unit: | Not reported |
| Product Amt Qualifier: | UNKNOWN |
| Primary Product: | True |

---

**AA111** **US NAVAL SECTION BASE** **FUDS** **1024900027**
**NNW** **N/A**
**1/4-1/2** **BAR HARBOR, ME**
**0.408 mi.**
**2154 ft.** **Site 2 of 2 in cluster AA**

**Relative:**
**Lower**

**Actual:**
**7 ft.**

FUDS:

| | |
|---|---|
| EPA Region: | 01 |
| Installation ID: | ME19799F871700 |
| Congressional District Number: | 2 |
| Name: | US NAVAL SECTION BASE |
| FUDS Number: | D01ME0515 |
| City: | BAR HARBOR |
| State: | ME |
| County: | HANCOCK |
| Object ID: | 4177 |
| USACE Division: | NAD |
| USACE District: | New England District (NAE) |
| Status: | Properties without projects |
| Current Owner: | LOCAL: CITY TOWN OF BAR HARBOR AND BAR HARBOR INN ; PRIV: PRIVATE TOWN OF BAR HARBOR AND BAR HARBOR INN |

**US NAVAL SECTION BASE (Continued)** **1024900027**

EMS Map Link:
Eligibility: Eligible
Has Projects: No
NPL Status: Not reported
Project Required: No
Feature Description: It Is Believed The U.S. Acquired A Total Of Approximately 6.94 Acres Leasehold In The Early 1940s, The Method Of Which Is Unknown. The Active Navy Logistical Facility Was Used As A Section Base During Wwii, Leased From The Me Central Railroad Co. It Is Believed The Leasehold Was Terminated Sometime At The End Of Wwii. The Site Is Currently Owned By The Town Of Bar Harbor And The Bar Harbor Inn.
Latitude: 44.39138889
Longitude: -68.20527778

---

**X112** **HARBORSIDE MARINA** **VCP** **S107770919**
**NNW** **55 WEST ST** **ALLSITES** **N/A**
**1/4-1/2** **BAR HARBOR, ME** **LAST**
**0.418 mi.** **LUST**
**2205 ft.** **Site 3 of 3 in cluster X** **TIER 2**
**INST CONTROL**

**Relative:**
**Lower**

**Actual:**
**30 ft.**

LUST:

Event:
Name: GOLDEN ANCHOR HOTEL
Address: 55 WEST STREET
City,State,Zip: BAR HARBOR, ME
Spill Number: B-625-2000
Spill Cause: Overfill
Spill Type: Oil Incident
Inc Tank: Underground Tank(s) Involved
Removal Flag: False
UST Registered Flag: False
MCD Value: 9030
Create Date: 12/07/2001
Create By: SPILLS
Modify Date: 12/07/2001
Modify By: SPILLS
Report Status: Final Report
Actual Spill Datetime: Not reported
Actual Spill Date Unknown: True
Number Wells At Risk: 0
Number Wells Impacted: 0
Dtree Completed Flag: False
Further Response Action: False
Reporter Type: Contractor/Consultant
Detection Method: Tank and/or Piping Removal
Inc Location: Business - Commercial
Inc Source: Not reported
Material Disposal Info: Not reported

Click Here for LUST Document Search:

Change:
Description: Not reported
Date Change: 01/30/2002
Changed By: eitgalla

**HARBORSIDE MARINA (Continued)** **S107770919**

Description: Report Created with Report Status = FR
Date Change: 12/07/2001
Changed By: SPILLS

Contact:
Contact Type: Subject/Spiller
Potential RP: False
Name: Not reported
Title: Not reported
Company: GOLDEN ANCHOR HOTEL
Address: 55 WEST STREET
City,State: BAR HARBOR,ME
Country: Not reported
Zipcode: 04609
Phone/Ext: /
Comments: Not reported

Primary Employee:
Primary Employee: True
Name: ROBERT S WHITTIER JR

File:
Spill Id: B-625-2000
Date Created: 02/26/2002
Created By: EICSTULT
Date Modified: 02/12/2009
Modified By: IMAGING
File Num Sheets: 0
Notes: Report scanned into the imaging system on 12-FEB-09.
Reconcile Date: 02/26/2002
File Reconciled By: Not reported

Media Affected:
Medium: Land

Log:
Spill Void Flag: False
Spill Office: Bangor
Spill Off Sequence: 625
Spill Year: 2000
Create Date: 12/07/2001
Created By: SPILLS
Modify Date: 06/27/2002
Modify By: EIBRANDA
Log Spill Type: Oil Incident
Log Spill Datetime: Not reported
Spill Time Unk: True
Spill Dt Unknown: True
Log Rep Dt Tm: 11/25/2000
Log Rep Prod Cd: 02
Log Rep Prod: #2 FUEL OIL
Log Emp Name: ROBERT S WHITTIER JR
Location: Not reported
Log Location Town: BAR HARBOR
Log Tank Involved: Underground Tank(s) Involved

**HARBORSIDE MARINA (Continued)** **S107770919**

Notes: Not reported

Material Recovered:
Material Recovered Type: NO
Material Recovered: None
Material Amount: 0
Material Units: gals.
Material Amt Qualifier: ACTUAL

Recovery Method: None

Spill Point:

Product:
Product Code: #2 FUEL OIL
Product Other: Not reported
Product Amt: Not reported
Product Amt Unit: gals.
Product Amt Qualifier: UNKNOWN
Primary Product: True

Event:
Name: GOLDEN ANCHOR HOTEL
Address: 55 WEST STREET
City,State,Zip: BAR HARBOR, ME
Spill Number: B-625-2000
Spill Cause: Overfill
Spill Type: Oil Incident
Inc Tank: Underground Tank(s) Involved
Removal Flag: False
UST Registered Flag: False
MCD Value: 9030
Create Date: 12/07/2001
Create By: SPILLS
Modify Date: 12/07/2001
Modify By: SPILLS
Report Status: Final Report
Actual Spill Datetime: Not reported
Actual Spill Date Unknown: True
Number Wells At Risk: 0
Number Wells Impacted: 0
Dtree Completed Flag: False
Further Response Action: False
Reporter Type: Contractor/Consultant
Detection Method: Tank and/or Piping Removal
Inc Location: Business - Commercial
Inc Source: Not reported
Material Disposal Info: Not reported

Click Here for LUST Document Search:

Change:
Description: Not reported
Date Change: 01/30/2002
Changed By: eitgalla

**HARBORSIDE MARINA (Continued)** **S107770919**

Description: Report Created with Report Status = FR
Date Change: 12/07/2001
Changed By: SPILLS

Contact:
Contact Type: Subject/Spiller
Potential RP: False
Name: Not reported
Title: Not reported
Company: GOLDEN ANCHOR HOTEL
Address: 55 WEST STREET
City,State: BAR HARBOR,ME
Country: Not reported
Zipcode: 04609
Phone/Ext: /
Comments: Not reported

Primary Employee:
Primary Employee: True
Name: ROBERT S WHITTIER JR

File:
Spill Id: B-625-2000
Date Created: 02/26/2002
Created By: EICSTULT
Date Modified: 02/12/2009
Modified By: IMAGING
File Num Sheets: 0
Notes: Report scanned into the imaging system on 12-FEB-09.
Reconcile Date: 02/26/2002
File Reconciled By: Not reported

Media Affected:
Medium: Land

Log:
Spill Void Flag: False
Spill Office: Bangor
Spill Off Sequence: 625
Spill Year: 2000
Create Date: 12/07/2001
Created By: SPILLS
Modify Date: 06/27/2002
Modify By: EIBRANDA
Log Spill Type: Oil Incident
Log Spill Datetime: Not reported
Spill Time Unk: True
Spill Dt Unknown: True
Log Rep Dt Tm: 11/25/2000
Log Rep Prod Cd: 02
Log Rep Prod: #2 FUEL OIL
Log Emp Name: ROBERT S WHITTIER JR
Location: Not reported
Log Location Town: BAR HARBOR
Log Tank Involved: Underground Tank(s) Involved

**HARBORSIDE MARINA (Continued)** **S107770919**

Notes: Not reported

Material Recovered:
Material Recovered Type: NO
Material Recovered: None
Material Amount: 0
Material Units: gals.
Material Amt Qualifier: ACTUAL

Recovery Method: None

Spill Point:

Product:
Product Code: #2 FUEL OIL
Product Other: Not reported
Product Amt: Not reported
Product Amt Unit: gals.
Product Amt Qualifier: UNKNOWN
Primary Product: True

LAST:

Event:
Name: HARBORSIDE MOTEL & MARINA
Address: 55 WEST ST
City,State,Zip: BAR HARBOR, ME
Spill Number: B-448-2005
Inc Tank Code: A
Inc Tank: Above Ground Tank(s) Involved
Removal Flag: False
UST registered flag: True
AST inside flag: False
Create Date: 09/07/2005
Create By: EIDLUCE
Modify Date: 04/03/2006
Modify By: 04/03/2006
Report Status Code: FR
Report Status: Final Report
Spill Datetime: 08/05/2005
Spill Date Unknown: False
Spill Time Unknown: False
Number of wells at risk: 0
Number of wells impacted: 0
DTREE completed flag: False
MCD Value: 9030
Further response action: False
Spill Type Code: O
Spill Type: Oil Incident
Reporter Type Code: 4
Reporter Type: Public Official
Detection Method Code: L
Detection Method: Visual Product
Inc Location Code: MA
Inc Location: Terminal - Marina
Inc Source Code: PI

**HARBORSIDE MARINA (Continued)** **S107770919**

Inc Source: Water Transportation - Pleasure Vessel
Spill Cause Code: 09
Spill Cause: Overfill
Material Disposal Info: Not reported

Click Here for LAST Document Search:

Change:
Description: Report Status change from DQA to FR
Date Change: 04/03/2006
Changed By: EITGALLA

Description: typo
Date Change: 04/03/2006
Changed By: eitgalla

Description: Report Created with Report Status = DR
Date Change: 09/07/2005
Changed By: EIDLUCE

Description: Report Status change from DR to DQA
Date Change: 09/08/2005
Changed By: EIBRANDA

Contact:
Contact Type: Subject/Spiller
Potential RP: True
Name: Not reported
Title: Not reported
Company: HARBORSIDE HOTEL & MARINA
Address: 55 WEST S
City,State: BAR HARBOR,ME
Country: USA
Zipcode: 04609
Phone/Ext: /
Comments: Not reported

Primary Employee:
Primary Employee: True
Name: DARRYL E LUCE

File:
Spill Id: B-448-2005
Date Created: 04/05/2006
Created By: IMAGING
Date Modified: 04/05/2006
Modified By: IMAGING
File Num Sheets: 0
Notes: Report scanned into the imaging system on 05-APR-06.
Reconcile Date: Not reported
File Reconciled By: Not reported

Media Affected:
Medium: Coastal Water

**HARBORSIDE MARINA (Continued)** **S107770919**

Log:
- Spill Void Flag: False
- Spill Office: Bangor
- Spill Off Sequence: 448
- Spill Year: 2005
- Create Date: 08/08/2005
- Created By: EICLECKE
- Modify Date: 08/16/2005
- Modify By: EIBRANDA
- Log Spill Type: Oil Incident
- Log Spill Datetime: Not reported
- Spill Time Unk: True
- Spill Dt Unknown: True
- Log Rep Dt Tm: 08/05/2005
- Log Rep Prod Cd: 29
- Log Rep Prod: DIESEL
- Log Emp Name: DARRYL E LUCE
- Location: Not reported
- Log Location Town: BAR HARBOR
- Log Tank Involved: Unknown/Unspecified
- Notes: Bar Harbor Harbor Master reported a one liter diesel oil spill when fueling a sailboat; nozzle didn't shut off.

Material Recovered:
- Material Recovered Type: NO
- Material Recovered: None
- Material Amount: 0
- Material Units: gals.
- Material Amt Qualifier: ESTIMATE

Spill Point:
- Recovery Method: None

Product:
- Product Code: DIESEL
- Product Other: Not reported
- Product Amt: .33
- Product Amt Unit: gals.
- Product Amt Qualifier: ESTIMATE
- Primary Product: True

INST CONTROL:
- Name: GOLDEN ANCHOR INN
- Address: 55 WEST STREET
- City,State,Zip: BAR HARBOR, ME
- Facility ID: REM00967
- Facility Status: REMEDY IN PLACE: CLOSED
- Program Type: VRAP
- Lat/Long: 44.3910355 / -68.20708874
- Institutional Control?: TRUE
- Alias: Not reported
- Acres: Not reported
- Sub Status: Not reported
- Status Date: Not reported

**HARBORSIDE MARINA (Continued)** **S107770919**

VCP:
Name: GOLDEN ANCHOR INN
Address: 55 WEST STREET
City,State,Zip: BAR HARBOR, ME
Facility ID: REM00967
Facility status: REMEDY IN PLACE: CLOSED
Program Type: VRAP
Lat/Long: 44.3910355 / -68.20708874
Institutional Control?: TRUE
Alias: Not reported
Acres: 4.4
Sub Status: UNDERTAKING POST-CLOSURE OBLIGATIONS
Status Date: 10/11/2000

ALLSITES:
Name: GOLDEN ANCHOR INN
Address: 55 WEST STREET
City,State,Zip: BAR HARBOR, ME
Status: REMEDY IN PLACE: CLOSED
Program Type: VRAP
Lat/Long: 44.3910355 / -68.20708874
Institutional Control?: TRUE
Alias: Not reported
Acres: 4.4
Sub Status: UNDERTAKING POST-CLOSURE OBLIGATIONS
Status Date: 10/11/2000

TIER 2:
Name: HARBORSIDE MARINA
Address: 55 WEST ST
City,State,Zip: BAR HARBOR, ME 04609
Facility Mailing Address: 1 West St
Facility Mailing City: Bar Harbor
Facility Mailing State: ME
Facility Mailing Zip: 04609
Facility Mailing Country: USA
Report Year: 2015
Submitted By: Lawrence Nuesslein III
Acute/Chronic: Not reported
Average Amount: Not reported
Record ID: Not reported
Facility Router Record ID: Not reported
Chemical Inventory Record ID: Not reported
Chemical Same As Last Year: Not reported
Chronic: Not reported
CICAS: Not reported
CI EHS Chemical: Not reported
CI Last Modified: Not reported
MSDS Number For Chemical: Not reported
CI Notes: Not reported
Days On Site: Not reported
Entered Chemical Name: Not reported
Fire: Not reported
Gas: Not reported
Liquid: Not reported
Maximum Amount: Not reported

**HARBORSIDE MARINA (Continued)** **S107770919**

Maximum Amount Code: Not reported
Maximum Amount Container: Not reported
Mixture: Not reported
Pressure: Not reported
Pure: Not reported
Reactive: Not reported
Solid: Not reported
Date Signed: 1/13/2016
Date TierII Received: Not reported
Facility Dept: Not reported
Facility ID: FATR2015723GL500W9LJ
Failed Validation: Not reported
Facility Date Modified: 08/19/2016
Facility Mail Address: Not reported
Mail City: Not reported
Mail State: Not reported
Mail Zip: Not reported
Mail Country: Not reported
Lat/Long Location Descr: Not reported
Lat/Long Method: Not reported
Notes: Not reported

Validation Report: Not reported
Latitude: 44.39124
Longitude: -68.20668

Name: HARBORSIDE MARINA
Address: 55 WEST ST
City,State,Zip: BAR HARBOR, ME 04609
Facility Mailing Address: 1 West St
Facility Mailing City: Bar Harbor
Facility Mailing State: ME
Facility Mailing Zip: 04609
Facility Mailing Country: USA
Report Year: 2022
Submitted By: Not reported
Acute/Chronic: Not reported
Average Amount: Not reported
Record ID: Not reported
Facility Router Record ID: Not reported
Chemical Inventory Record ID: Not reported
Chemical Same As Last Year: true
Chronic: Not reported
CICAS: Not reported
CI EHS Chemical: Not reported
CI Last Modified: Not reported
MSDS Number For Chemical: Not reported
CI Notes: Not reported
Days On Site: Not reported
Entered Chemical Name: Not reported
Fire: Not reported
Gas: Not reported
Liquid: Not reported
Maximum Amount: Not reported
Maximum Amount Code: Not reported
Maximum Amount Container: Not reported
Mixture: Not reported

**HARBORSIDE MARINA (Continued)** **S107770919**

Pressure: Not reported
Pure: Not reported
Reactive: Not reported
Solid: Not reported
Date Signed: 2023-02-23
Date TierII Received: Not reported
Facility Dept: Not reported
Facility ID: FATR2022723GL500W9LJ
Failed Validation: Not reported
Facility Date Modified: 02/23/2023
Facility Mail Address: Not reported
Mail City: Not reported
Mail State: Not reported
Mail Zip: Not reported
Mail Country: Not reported
Lat/Long Location Descr: Not reported
Lat/Long Method: Not reported
Notes: Not reported

Validation Report: Not reported
Latitude: 44.39124
Longitude: -68.20668

Name: HARBORSIDE MARINA
Address: 55 WEST ST
City,State,Zip: BAR HARBOR, ME 04609
Facility Mailing Address: 1 West St
Facility Mailing City: Bar Harbor
Facility Mailing State: ME
Facility Mailing Zip: 04609
Facility Mailing Country: USA
Report Year: 2023
Submitted By: Not reported
Acute/Chronic: Not reported
Average Amount: Not reported
Record ID: Not reported
Facility Router Record ID: Not reported
Chemical Inventory Record ID: Not reported
Chemical Same As Last Year: true
Chronic: Not reported
CICAS: Not reported
CI EHS Chemical: Not reported
CI Last Modified: Not reported
MSDS Number For Chemical: Not reported
CI Notes: Not reported
Days On Site: Not reported
Entered Chemical Name: Not reported
Fire: Not reported
Gas: Not reported
Liquid: Not reported
Maximum Amount: Not reported
Maximum Amount Code: Not reported
Maximum Amount Container: Not reported
Mixture: Not reported
Pressure: Not reported
Pure: Not reported
Reactive: Not reported

**HARBORSIDE MARINA (Continued)** **S107770919**

Solid: Not reported
Date Signed: 2024-04-09
Date TierII Received: Not reported
Facility Dept: Not reported
Facility ID: FATR2023723GL500W9LJ
Failed Validation: Not reported
Facility Date Modified: 04/10/2024
Facility Mail Address: Not reported
Mail City: Not reported
Mail State: Not reported
Mail Zip: Not reported
Mail Country: Not reported
Lat/Long Location Descr: Not reported
Lat/Long Method: Not reported
Notes: Not reported

Validation Report: Not reported
Latitude: 44.39124
Longitude: -68.20668

Name: HARBORSIDE MARINA
Address: 55 WEST ST
City,State,Zip: BAR HARBOR, ME 04609
Facility Mailing Address: 1 West St
Facility Mailing City: Bar Harbor
Facility Mailing State: ME
Facility Mailing Zip: 04609
Facility Mailing Country: USA
Report Year: 2017
Submitted By: Lawrence Nuesslein III
Acute/Chronic: Not reported
Average Amount: Not reported
Record ID: Not reported
Facility Router Record ID: Not reported
Chemical Inventory Record ID: Not reported
Chemical Same As Last Year: T
Chronic: Not reported
CICAS: Not reported
CI EHS Chemical: Not reported
CI Last Modified: Not reported
MSDS Number For Chemical: Not reported
CI Notes: Not reported
Days On Site: Not reported
Entered Chemical Name: Not reported
Fire: Not reported
Gas: Not reported
Liquid: Not reported
Maximum Amount: Not reported
Maximum Amount Code: Not reported
Maximum Amount Container: Not reported
Mixture: Not reported
Pressure: Not reported
Pure: Not reported
Reactive: Not reported
Solid: Not reported
Date Signed: 1/10/2018
Date TierII Received: Not reported

**HARBORSIDE MARINA (Continued)** **S107770919**

Facility Dept: Not reported
Facility ID: FATR2017723GL500W9LJ
Failed Validation: Not reported
Facility Date Modified: 09/13/2018
Facility Mail Address: Not reported
Mail City: Not reported
Mail State: Not reported
Mail Zip: Not reported
Mail Country: Not reported
Lat/Long Location Descr: Not reported
Lat/Long Method: Not reported
Notes: Not reported

Validation Report: Not reported
Latitude: 44.39124
Longitude: -68.20668

Name: HARBORSIDE MARINA
Address: 55 WEST ST
City,State,Zip: BAR HARBOR, ME
Facility Mailing Address: 1 West St
Facility Mailing City: Bar Harbor
Facility Mailing State: ME
Facility Mailing Zip: 04609
Facility Mailing Country: USA
Report Year: 2014
Submitted By: Lawrence Nuesslein III
Acute/Chronic: Not reported
Average Amount: Not reported
Record ID: Not reported
Facility Router Record ID: Not reported
Chemical Inventory Record ID: Not reported
Chemical Same As Last Year: T
Chronic: Not reported
CICAS: Not reported
CI EHS Chemical: Not reported
CI Last Modified: Not reported
MSDS Number For Chemical: Not reported
CI Notes: Not reported
Days On Site: Not reported
Entered Chemical Name: Not reported
Fire: Not reported
Gas: Not reported
Liquid: Not reported
Maximum Amount: Not reported
Maximum Amount Code: Not reported
Maximum Amount Container: Not reported
Mixture: Not reported
Pressure: Not reported
Pure: Not reported
Reactive: Not reported
Solid: Not reported
Date Signed: 1/16/2015
Date TierII Received: Not reported
Facility Dept: Not reported
Facility ID: FATR2014723GL500W9LJ
Failed Validation: Not reported

**HARBORSIDE MARINA (Continued)** **S107770919**

Facility Date Modified: 11/10/2015
Facility Mail Address: Not reported
Mail City: Not reported
Mail State: Not reported
Mail Zip: Not reported
Mail Country: Not reported
Lat/Long Location Descr: Not reported
Lat/Long Method: Not reported
Notes: Not reported

Validation Report: Not reported
Latitude: 44.39124
Longitude: -68.20668

Name: HARBORSIDE MARINA
Address: 55 WEST ST
City,State,Zip: BAR HARBOR, ME
Facility Mailing Address: 1 West St
Facility Mailing City: Bar Harbor
Facility Mailing State: ME
Facility Mailing Zip: 04609
Facility Mailing Country: USA
Report Year: 2013
Submitted By: Lawrence Nuesslein III
Acute/Chronic: Not reported
Average Amount: Not reported
Record ID: Not reported
Facility Router Record ID: Not reported
Chemical Inventory Record ID: Not reported
Chemical Same As Last Year: Not reported
Chronic: Not reported
CICAS: Not reported
CI EHS Chemical: Not reported
CI Last Modified: Not reported
MSDS Number For Chemical: Not reported
CI Notes: Not reported
Days On Site: Not reported
Entered Chemical Name: Not reported
Fire: Not reported
Gas: Not reported
Liquid: Not reported
Maximum Amount: Not reported
Maximum Amount Code: Not reported
Maximum Amount Container: Not reported
Mixture: Not reported
Pressure: Not reported
Pure: Not reported
Reactive: Not reported
Solid: Not reported
Date Signed: 2/14/2014
Date TierII Received: Not reported
Facility Dept: Not reported
Facility ID: FATR2013723GL500W9LJ
Failed Validation: Not reported
Facility Date Modified: 08/26/2014
Facility Mail Address: Not reported
Mail City: Not reported

**HARBORSIDE MARINA (Continued)** **S107770919**

Mail State: Not reported
Mail Zip: Not reported
Mail Country: Not reported
Lat/Long Location Descr: Not reported
Lat/Long Method: Not reported
Notes: Not reported

Validation Report: Not reported
Latitude: 44.39124
Longitude: 68.206680

Name: HARBORSIDE MARINA
Address: 55 WEST ST
City,State,Zip: BAR HARBOR, ME 04609
Facility Mailing Address: 1 West St
Facility Mailing City: Bar Harbor
Facility Mailing State: ME
Facility Mailing Zip: 04609
Facility Mailing Country: USA
Report Year: 2018
Submitted By: Lawrence Nuesslein III
Acute/Chronic: Not reported
Average Amount: Not reported
Record ID: Not reported
Facility Router Record ID: Not reported
Chemical Inventory Record ID: Not reported
Chemical Same As Last Year: Not reported
Chronic: Not reported
CICAS: Not reported
CI EHS Chemical: Not reported
CI Last Modified: Not reported
MSDS Number For Chemical: Not reported
CI Notes: Not reported
Days On Site: Not reported
Entered Chemical Name: Not reported
Fire: Not reported
Gas: Not reported
Liquid: Not reported
Maximum Amount: Not reported
Maximum Amount Code: Not reported
Maximum Amount Container: Not reported
Mixture: Not reported
Pressure: Not reported
Pure: Not reported
Reactive: Not reported
Solid: Not reported
Date Signed: 2/15/2019
Date TierII Received: Not reported
Facility Dept: Not reported
Facility ID: FATR2018723GL500W9LJ
Failed Validation: Not reported
Facility Date Modified: 07/30/2019
Facility Mail Address: Not reported
Mail City: Not reported
Mail State: Not reported
Mail Zip: Not reported
Mail Country: Not reported

**HARBORSIDE MARINA (Continued)** **S107770919**

Lat/Long Location Descr: Not reported
Lat/Long Method: Not reported
Notes: Not reported

Validation Report: Not reported
Latitude: 44.39124
Longitude: -68.20668

Name: HARBORSIDE MARINA
Address: 55 WEST ST
City,State,Zip: BAR HARBOR, ME 04609
Facility Mailing Address: 1 West St
Facility Mailing City: Bar Harbor
Facility Mailing State: ME
Facility Mailing Zip: 04609
Facility Mailing Country: USA
Report Year: 2016
Submitted By: Lawrence Nuesslein III
Acute/Chronic: Not reported
Average Amount: Not reported
Record ID: Not reported
Facility Router Record ID: Not reported
Chemical Inventory Record ID: Not reported
Chemical Same As Last Year: T
Chronic: Not reported
CICAS: Not reported
CI EHS Chemical: Not reported
CI Last Modified: Not reported
MSDS Number For Chemical: Not reported
CI Notes: Not reported
Days On Site: Not reported
Entered Chemical Name: Not reported
Fire: Not reported
Gas: Not reported
Liquid: Not reported
Maximum Amount: Not reported
Maximum Amount Code: Not reported
Maximum Amount Container: Not reported
Mixture: Not reported
Pressure: Not reported
Pure: Not reported
Reactive: Not reported
Solid: Not reported
Date Signed: 2/17/2017
Date TierII Received: Not reported
Facility Dept: Not reported
Facility ID: FATR2016723GL500W9LJ
Failed Validation: Not reported
Facility Date Modified: 08/28/2017
Facility Mail Address: Not reported
Mail City: Not reported
Mail State: Not reported
Mail Zip: Not reported
Mail Country: Not reported
Lat/Long Location Descr: Not reported
Lat/Long Method: Not reported
Notes: Not reported

**HARBORSIDE MARINA (Continued)** **S107770919**

Validation Report: Not reported
Latitude: 44.39124
Longitude: -68.20668

Name: HARBORSIDE MARINA
Address: 55 WEST ST
City,State,Zip: BAR HARBOR, ME 04609
Facility Mailing Address: 1 West St
Facility Mailing City: Bar Harbor
Facility Mailing State: ME
Facility Mailing Zip: 04609
Facility Mailing Country: USA
Report Year: 2019
Submitted By: Lawrence Nuesslein III
Acute/Chronic: Not reported
Average Amount: Not reported
Record ID: Not reported
Facility Router Record ID: Not reported
Chemical Inventory Record ID: Not reported
Chemical Same As Last Year: T
Chronic: Not reported
CICAS: Not reported
CI EHS Chemical: Not reported
CI Last Modified: Not reported
MSDS Number For Chemical: Not reported
CI Notes: Not reported
Days On Site: Not reported
Entered Chemical Name: Not reported
Fire: Not reported
Gas: Not reported
Liquid: Not reported
Maximum Amount: Not reported
Maximum Amount Code: Not reported
Maximum Amount Container: Not reported
Mixture: Not reported
Pressure: Not reported
Pure: Not reported
Reactive: Not reported
Solid: Not reported
Date Signed: 2/11/2020
Date TierII Received: Not reported
Facility Dept: Not reported
Facility ID: FATR2019723GL500W9LJ
Failed Validation: Not reported
Facility Date Modified: 02/11/2020
Facility Mail Address: Not reported
Mail City: Not reported
Mail State: Not reported
Mail Zip: Not reported
Mail Country: Not reported
Lat/Long Location Descr: Not reported
Lat/Long Method: Not reported
Notes: Not reported

Validation Report: Not reported
Latitude: 44.39124
Longitude: -68.20668

**HARBORSIDE MARINA (Continued)** **S107770919**

Name: HARBORSIDE MARINA
Address: 55 WEST ST
City,State,Zip: BAR HARBOR, ME
Facility Mailing Address: 1 West St
Facility Mailing City: Bar Harbor
Facility Mailing State: ME
Facility Mailing Zip: 04609
Facility Mailing Country: USA
Report Year: 2012
Submitted By: Lawrence Nuesslein III
Acute/Chronic: Not reported
Average Amount: Not reported
Record ID: Not reported
Facility Router Record ID: Not reported
Chemical Inventory Record ID: Not reported
Chemical Same As Last Year: T
Chronic: Not reported
CICAS: Not reported
CI EHS Chemical: Not reported
CI Last Modified: Not reported
MSDS Number For Chemical: Not reported
CI Notes: Not reported
Days On Site: Not reported
Entered Chemical Name: Not reported
Fire: Not reported
Gas: Not reported
Liquid: Not reported
Maximum Amount: Not reported
Maximum Amount Code: Not reported
Maximum Amount Container: Not reported
Mixture: Not reported
Pressure: Not reported
Pure: Not reported
Reactive: Not reported
Solid: Not reported
Date Signed: 2/5/2013
Date TierII Received: Not reported
Facility Dept: Not reported
Facility ID: FATR2012723GL500W9LJ
Failed Validation: Not reported
Facility Date Modified: 08/14/2013
Facility Mail Address: Not reported
Mail City: Not reported
Mail State: Not reported
Mail Zip: Not reported
Mail Country: Not reported
Lat/Long Location Descr: ST - Storage Tank
Lat/Long Method: G0 - GPS (Other)
Notes: Not reported

Validation Report: Not reported
Latitude: 44.39124
Longitude: 68.206680

Name: HARBORSIDE MARINA
Address: 55 WEST ST
City,State,Zip: BAR HARBOR, ME 04609

**HARBORSIDE MARINA (Continued)** **S107770919**

Facility Mailing Address: 1 West St
Facility Mailing City: Bar Harbor
Facility Mailing State: ME
Facility Mailing Zip: 04609
Facility Mailing Country: USA
Report Year: 2021
Submitted By: Not reported
Acute/Chronic: Not reported
Average Amount: Not reported
Record ID: Not reported
Facility Router Record ID: Not reported
Chemical Inventory Record ID: Not reported
Chemical Same As Last Year: true
Chronic: Not reported
CICAS: Not reported
CI EHS Chemical: Not reported
CI Last Modified: Not reported
MSDS Number For Chemical: Not reported
CI Notes: Not reported
Days On Site: Not reported
Entered Chemical Name: Not reported
Fire: Not reported
Gas: Not reported
Liquid: Not reported
Maximum Amount: Not reported
Maximum Amount Code: Not reported
Maximum Amount Container: Not reported
Mixture: Not reported
Pressure: Not reported
Pure: Not reported
Reactive: Not reported
Solid: Not reported
Date Signed: 2022-02-28
Date TierII Received: Not reported
Facility Dept: Not reported
Facility ID: FATR2021723GL500W9LJ
Failed Validation: Not reported
Facility Date Modified: 03/07/2022
Facility Mail Address: Not reported
Mail City: Not reported
Mail State: Not reported
Mail Zip: Not reported
Mail Country: Not reported
Lat/Long Location Descr: Not reported
Lat/Long Method: Not reported
Notes: Not reported

Validation Report: Not reported
Latitude: 44.39140
Longitude: -68.20747

**Y113** **SPILLS** **S116504636**
**NW** **77 AND 79 COTTAGE STREET** **N/A**
**1/4-1/2** **BAR HARBOR, ME**
**0.420 mi.**
**2219 ft.** **Site 3 of 3 in cluster Y**

**Relative:**
**Higher**

**Actual:**
**51 ft.**

SPILLS:

Event:

| | |
|---|---|
| Name: | Not reported |
| Address: | 77 AND 79 COTTAGE STREET |
| City,State,Zip: | BAR HARBOR, ME |
| Spill Number: | B-345-2011 |
| Inc Tank Code: | D |
| Inc Tank: | Unknown/Unspecified |
| Removal Flag: | False |
| Ust Registered Flag: | True |
| Ast Inside Flag: | False |
| Create Date: | 06/10/2011 |
| Create By: | EIDHIGGI |
| Modify Date: | 03/12/2014 |
| Modify By: | EIRKROUT |
| Report Status: | FR |
| Report Status: | Final Report |
| Actual Spill Datetime: | Not reported |
| Actual Spill Date Unknown: | True |
| Actual Spill Time Unknown: | True |
| Number Wells At Risk: | 0 |
| Number Wells Impacted: | 0 |
| Dtree Completed Flag: | False |
| MCD Value: | 9030 |
| Further Response Action: | False |
| Spill Type Code: | I |
| Spill Type: | Non-Oil, Non-Hazardous Incident |
| Reporter Type Code: | 5 |
| Reporter Type: | Anonymous |
| Detection Method Code: | I |
| Detection Method: | Other |
| Inc Location Code: | CM |
| Inc Location: | Business - Commercial |
| Inc Source Code: | NS |
| Inc Source: | No Source Found By Responder |
| Spill Cause Code: | 00 |
| Spill Cause: | Other - No Cause |
| Material Disposal Info: | none |

Click Here for SPILLS Document Search:

Change:

| | |
|---|---|
| Description: | Report Status change from DRV to FR |
| Date Change: | 03/12/2014 |
| Changed By: | EIRKROUT |
| Description: | Report Created with Report Status = DR |
| Date Change: | 06/10/2011 |
| Changed By: | EIDHIGGI |
| Description: | Report Status change from DR to DRV |
| Date Change: | 06/10/2011 |
| Changed By: | EIDHIGGI |

**(Continued)** **S116504636**

Contact:
- Contact Type: Subject/Spiller
- Potential RP: True
- Name: JACK PELLETIER
- Title: Not reported
- Company: ST. SAUVEUR DEVELOPMENT CORPORATION
- Address: 51 MOUNT DESERT STREET
- City,State: BAR HARBOR,ME
- Country: USA
- Zipcode: 04609-1327
- Phone/Ext: /
- Comments: Not reported

Primary Employee:
- Primary Employee: True
- Name: DARIAN F HIGGINS

Media Affected:
- Medium: None

Log:
- Spill Void Flag: False
- Spill Office: Bangor
- Spill Off Sequence: 345
- Spill Year: 2011
- Create Date: 06/10/2011
- Created By: EIDHIGGI
- Modify Date: 06/10/2011
- Modify By: EIDHIGGI
- Log Spill Type: Oil Incident
- Log Spill Datetime: Not reported
- Spill Time Unk: True
- Spill Dt Unknown: True
- Log Rep Dt Tm: 06/06/2011
- Log Rep Prod Cd: 00
- Log Rep Prod: NONE
- Log Emp Name: DARIAN F HIGGINS
- Location: 77 and 79 Cottage Street, Bar Harbor
- Log Location Town: BAR HARBOR
- Log Tank Involved: Unknown/Unspecified
- Notes: anonymous complaint of gasoline tank under building

Material Recovered:
- Material Recovered Type: NO
- Material Recovered: None
- Material Amount: 0
- Material Units: gals.
- Material Amt Qualifier: ESTIMATE

- Recovery Method: None

Spill Point:

Product:
- Product Code: NONE

**(Continued)** **S116504636**

Product Other: Not reported
Product Amt: Not reported
Product Amt Unit: Not reported
Product Amt Qualifier: UNKNOWN
Primary Product: True

---

**AB114** **GOLDEN ANCHOR HOTEL SITE** **SPILLS** **S106404098**
**NNW** **WEST ST** **N/A**
**1/4-1/2** **BAR HARBOR, ME**
**0.422 mi.**
**2230 ft.** **Site 1 of 3 in cluster AB**

**Relative:**
**Lower**

**Actual:**
**29 ft.**

SPILLS:

Event:
Name: GOLDEN ANCHOR HOTEL SITE
Address: WEST ST
City,State,Zip: BAR HARBOR, ME
Spill Number: B-333-2003
Inc Tank Code: D
Inc Tank: Unknown/Unspecified
Removal Flag: False
Ust Registered Flag: False
Ast Inside Flag: False
Create Date: 08/07/2003
Create By: EIBWHITT
Modify Date: 03/08/2004
Modify By: EITGALLA
Report Status: FR
Report Status: Final Report
Actual Spill Datetime: Not reported
Actual Spill Date Unknown: True
Actual Spill Time Unknown: True
Number Wells At Risk: 0
Number Wells Impacted: 0
Dtree Completed Flag: False
MCD Value: 9030
Further Response Action: False
Spill Type Code: O
Spill Type: Oil Incident
Reporter Type Code: 4
Reporter Type: Public Official
Detection Method Code: I
Detection Method: Other
Inc Location Code: CM
Inc Location: Business - Commercial
Inc Source Code: IM
Inc Source: Equipment - Industrial Machinery
Spill Cause Code: 14
Spill Cause: Accident - Other
Material Disposal Info: none

Click Here for SPILLS Document Search:

Change:
Description: Report Created with Report Status = DR
Date Change: 08/07/2003
Changed By: EIBWHITT

**GOLDEN ANCHOR HOTEL SITE (Continued)** **S106404098**

Description: Report Status change from DR to DRV
Date Change: 08/07/2003
Changed By: EIBWHITT

Description: Report Status change from DRV to DQA
Date Change: 08/07/2003
Changed By: EIBRANDA

Description: Report Status change from DQA to FR
Date Change: 03/08/2004
Changed By: EITGALLA

Contact:
Contact Type: Subject/Spiller
Potential RP: True
Name: Not reported
Title: Not reported
Company: GOLDEN ANCHOR HOTEL
Address: WEST ST
City,State: BAR HARBOR,ME
Country: USA
Zipcode: 04609
Phone/Ext: /
Comments: Not reported

Primary Employee:
Primary Employee: True
Name: ROBERT S WHITTIER JR

File:
Spill Id: B-333-2003
Date Created: 03/10/2004
Created By: EIPLAMBE
Date Modified: 02/18/2005
Modified By: IMAGING
File Num Sheets: 0
Notes: Report scanned into the imaging system on 18-FEB-05.
Reconcile Date: 03/10/2004
File Reconciled By: Not reported

Media Affected:
Medium: Coastal Water

Log:
Spill Void Flag: False
Spill Office: Bangor
Spill Off Sequence: 333
Spill Year: 2003
Create Date: 07/15/2003
Created By: EICLECKE
Modify Date: 07/15/2003
Modify By: EIBRANDA
Log Spill Type: Oil Incident
Log Spill Datetime: Not reported
Spill Time Unk: True

**GOLDEN ANCHOR HOTEL SITE (Continued)** **S106404098**

Spill Dt Unknown: True
Log Rep Dt Tm: 07/14/2003
Log Rep Prod Cd: 02
Log Rep Prod: #2 FUEL OIL
Log Emp Name: ROBERT S WHITTIER JR
Location: Not reported
Log Location Town: BAR HARBOR
Log Tank Involved: Unknown/Unspecified
Notes: Small sheen associated with a spill at the Golden Anchor on West Street.

Material Recovered:
Material Recovered Type: NO
Material Recovered: None
Material Amount: 0
Material Units: gals.
Material Amt Qualifier: ESTIMATE

Recovery Method: None

Spill Point:

Product:
Product Code: UNSPECIFIED OIL
Product Other: Not reported
Product Amt: .1
Product Amt Unit: gals.
Product Amt Qualifier: ESTIMATE
Primary Product: True

---

**115**
**WNW**
**1/4-1/2**
**0.427 mi.**
**2252 ft.**

**BH AUTO_LAUNDRY** **SHWS** **S126090055**
**38 HOLLAND AVENUE** **ALLSITES** **N/A**
**BAR HARBOR, ME**

**Relative: Higher**

**Actual: 59 ft.**

SHWS:
Name: BH AUTO_LAUNDRY
Address: 38 HOLLAND AVENUE
City,State,Zip: BAR HARBOR, ME
Facility ID: REM02640
**Facility Status:** **COMPLAINT INVESTIGATED**
Program Type: UNCONTROLLED SITES
Lat/Long: 44.38816088 / -68.21138802
IC: FALSE
Alias: Not reported
Acres: Not reported
Sub Status: UNSUBSTANTIATED
Status Date: 08/02/2016

ALLSITES:
Name: BH AUTO_LAUNDRY
Address: 38 HOLLAND AVENUE
City,State,Zip: BAR HARBOR, ME
Status: COMPLAINT INVESTIGATED
Program Type: UNCONTROLLED SITES

**BH AUTO_LAUNDRY (Continued)** **S126090055**

Lat/Long: 44.38816088 / -68.21138802
Institutional Control?: FALSE
Alias: Not reported
Acres: Not reported
Sub Status: UNSUBSTANTIATED
Status Date: 08/02/2016

---

**Z116** **MYSTERY** **SPILLS** **S107771080**
**NNW** **TOWN LANDING** **N/A**
**1/4-1/2** **BAR HARBOR, ME**
**0.428 mi.**
**2262 ft.** **Site 4 of 4 in cluster Z**

**Relative:**
**Lower**

**Actual:**
**18 ft.**

SPILLS:

Event:
Name: MYSTERY
Address: TOWN LANDING
City,State,Zip: BAR HARBOR, ME
Spill Number: B-352-2005
Inc Tank Code: D
Inc Tank: Unknown/Unspecified
Removal Flag: False
Ust Registered Flag: False
Ast Inside Flag: False
Create Date: 12/23/2005
Create By: EITVARNE
Modify Date: 03/09/2006
Modify By: EITGALLA
Report Status: FR
Report Status: Final Report
Actual Spill Datetime: 06/18/2005
Actual Spill Date Unknown: False
Actual Spill Time Unknown: True
Number Wells At Risk: 0
Number Wells Impacted: 0
Dtree Completed Flag: False
MCD Value: 9030
Further Response Action: False
Spill Type Code: O
Spill Type: Oil Incident
Reporter Type Code: 4
Reporter Type: Public Official
Detection Method Code: L
Detection Method: Visual Product
Inc Location Code: OTM
Inc Location: Other - Mystery
Inc Source Code: NS
Inc Source: No Source Found By Responder
Spill Cause Code: 18
Spill Cause: Other - Unknown
Material Disposal Info: Not reported

Click Here for SPILLS Document Search:

Change:
Description: Report Created with Report Status = DR
Date Change: 12/23/2005
Changed By: EITVARNE

**MYSTERY (Continued)** **S107771080**

Description: Report Status change from DR to DQA
Date Change: 12/28/2005
Changed By: EIBRANDA

Description: Report Status change from DQA to P
Date Change: 03/09/2006
Changed By: EITGALLA

Description: Report Status change from P to FR
Date Change: 03/09/2006
Changed By: EITGALLA

Contact:
Contact Type: Subject/Spiller
Potential RP: True
Name: MYSTERY
Title: Not reported
Company: Not reported
Address: Not reported
City,State: ,ME
Country: USA
Zipcode: Not reported
Phone/Ext: /
Comments: Not reported

Primary Employee:
Primary Employee: True
Name: THOMAS W VARNEY

File:
Spill Id: B-352-2005
Date Created: 03/13/2006
Created By: IMAGING
Date Modified: 03/13/2006
Modified By: IMAGING
File Num Sheets: 0
Notes: Report scanned into the imaging system on 13-MAR-06.
Reconcile Date: Not reported
File Reconciled By: Not reported

Media Affected:
Medium: Coastal Water

Log:
Spill Void Flag: False
Spill Office: Bangor
Spill Off Sequence: 352
Spill Year: 2005
Create Date: 06/21/2005
Created By: EICLECKE
Modify Date: 06/21/2005
Modify By: EICLECKE
Log Spill Type: Oil Incident
Log Spill Datetime: Not reported
Spill Time Unk: True

**MYSTERY (Continued)** **S107771080**

Spill Dt Unknown: True
Log Rep Dt Tm: 06/18/2005
Log Rep Prod Cd: 29
Log Rep Prod: DIESEL
Log Emp Name: THOMAS W VARNEY
Location: Not reported
Log Location Town: BAR HARBOR
Log Tank Involved: Unknown/Unspecified
Notes: Mystery sheen at town landing. Kelley Ryan, Harbor Masters Office 288-5571.

Material Recovered:
Material Recovered Type: NO
Material Recovered: None
Material Amount: 0
Material Units: gals.
Material Amt Qualifier: ESTIMATE

Recovery Method: None

Spill Point:

Product:
Product Code: DIESEL
Product Other: Not reported
Product Amt: 1
Product Amt Unit: gals.
Product Amt Qualifier: ESTIMATE
Primary Product: True

---

**AC117** **VERIZON** **SPILLS** **S105793909**
**West** **MOUNT DESERT ST** **N/A**
**1/4-1/2** **BAR HARBOR, ME**
**0.432 mi.**
**2283 ft.** **Site 1 of 2 in cluster AC**

**Relative: Higher**

**Actual: 78 ft.**

SPILLS:

Event:
Name: VERIZON
Address: MOUNT DESERT ST
City,State,Zip: BAR HARBOR, ME
Spill Number: B-503-2002
Inc Tank Code: N
Inc Tank: None
Removal Flag: False
Ust Registered Flag: False
Ast Inside Flag: False
Create Date: 10/23/2002
Create By: EIBRANDA
Modify Date: 01/22/2003
Modify By: EITGALLA
Report Status: FR
Report Status: Final Report
Actual Spill Datetime: 09/25/2002
Actual Spill Date Unknown: False
Actual Spill Time Unknown: False

**VERIZON (Continued)** **S105793909**

Number Wells At Risk: 0
Number Wells Impacted: 0
Dtree Completed Flag: False
MCD Value: 9030
Further Response Action: False
Spill Type Code: O
Spill Type: Oil Incident
Reporter Type Code: 2
Reporter Type: Subject/Spiller
Detection Method Code: L
Detection Method: Visual Product
Inc Location Code: TC
Inc Location: Utility - Telecommunications
Inc Source Code: TR
Inc Source: Land Transportation - Truck
Spill Cause Code: 06
Spill Cause: Mechanical Failure - Piping/Hose
Material Disposal Info: Contaminated material to be disposed of through the Pine Tree Landfill in Hampden.

Click Here for SPILLS Document Search:

Change:
Description: Report Created with Report Status = DR
Date Change: 10/23/2002
Changed By: EIBRANDA

Description: Report Status change from DR to DQA
Date Change: 12/19/2002
Changed By: EIBRANDA

Description: Report Status change from DQA to FR
Date Change: 01/22/2003
Changed By: EITGALLA

Contact:
Contact Type: Subject/Spiller
Potential RP: True
Name: Not reported
Title: Not reported
Company: BANGOR HYDRO-ELECTRIC CO
Address: PO BOX 932 33 STATE ST
City,State: BANGOR,ME
Country: USA
Zipcode: 04402-0932
Phone/Ext: /
Comments: Not reported

Primary Employee:
Primary Employee: True
Name: ROBERT RANDALL

File:
Spill Id: B-503-2002
Date Created: 01/30/2003
Created By: EILMOORE

**VERIZON (Continued)** **S105793909**

Date Modified: 05/05/2009
Modified By: IMAGING
File Num Sheets: 0
Notes: Report scanned into the imaging system on 05-MAY-09.
Reconcile Date: 01/30/2003
File Reconciled By: Not reported

Media Affected:
Medium: Land

Log:
Spill Void Flag: False
Spill Office: Bangor
Spill Off Sequence: 503
Spill Year: 2002
Create Date: 09/27/2002
Created By: EIBRANDA
Modify Date: 09/27/2002
Modify By: EIBRANDA
Log Spill Type: Oil Incident
Log Spill Datetime: 09/25/2002
Spill Time Unk: False
Spill Dt Unknown: False
Log Rep Dt Tm: 09/25/2002
Log Rep Prod Cd: 86
Log Rep Prod: HYDRAULIC OIL
Log Emp Name: ROBERT RANDALL
Location: Not reported
Log Location Town: BAR HARBOR
Log Tank Involved: None
Notes: Mona Spear (BHE Co.) called to report a small hydraulic oil spill from a bucket truck on Mount Desert Street.

Material Recovered:
Material Recovered Type: OM
Material Recovered: Other Material
Material Amount: .1
Material Units: cu. yds.
Material Amt Qualifier: ESTIMATE

Recovery Method: Sorbents

Spill Point:

Product:
Product Code: HYDRAULIC OIL
Product Other: Not reported
Product Amt: .5
Product Amt Unit: gals.
Product Amt Qualifier: ESTIMATE
Primary Product: True

Attachments:
Description: Bangor Hydro-Electric Co - Spill Report
Attach Type: Paper Attach

**VERIZON (Continued)** **S105793909**

File Name: Not reported
File Code: Not reported
File Size: Not reported
File Modify Date: 10/23/2002

---

**AC118** **MALVERN BELMONT ESTATES** **LUST** **S109156245**
**West** **80 MT. DESERT DRIVE** **N/A**
**1/4-1/2** **BAR HARBOR, ME**
**0.438 mi.**
**2312 ft.** **Site 2 of 2 in cluster AC**

**Relative:**
**Higher**

**Actual:**
**85 ft.**

LUST:

Event:
Name: MALVERN BELMONT ESTATES
Address: 80 MT. DESERT DRIVE
City,State,Zip: BAR HARBOR, ME
Spill Number: B-86-2007
Spill Cause: Mechanical Failure - Piping/Hose
Spill Type: Oil Incident
Inc Tank: Underground Tank(s) Involved
Removal Flag: False
UST Registered Flag: True
MCD Value: 9030
Create Date: 03/01/2007
Create By: EITVARNE
Modify Date: 07/16/2008
Modify By: EIASTUDW
Report Status: Final Report
Actual Spill Datetime: 02/28/2007
Actual Spill Date Unknown: False
Number Wells At Risk: 0
Number Wells Impacted: 0
Dtree Completed Flag: True
Further Response Action: True
Reporter Type: Contractor/Consultant
Detection Method: Visual Product
Inc Location: Residential - Other
Inc Source: Storage Unit - Underground Storage Tank
Material Disposal Info: Waste disposal was managed via Webber Oil.

Click Here for LUST Document Search:

Change:
Description: Report Status change from DQA to FR
Date Change: 07/16/2008
Changed By: EIASTUDW

Description: Report Status change from DR to DRV
Date Change: 03/27/2007
Changed By: EITVARNE

Description: Report Status change from DRV to DQA
Date Change: 08/20/2007
Changed By: EITHSMIT

Description: Report Created with Report Status = DR
Date Change: 03/01/2007

**MALVERN BELMONT ESTATES (Continued)** **S109156245**

Changed By: EITVARNE

Contact:
Contact Type: Subject/Spiller
Potential RP: True
Name: Not reported
Title: Not reported
Company: MALVERN BELMONT ESTATES
Address: 80 MT. DESERT DR
City,State: BAR HARBOR,ME
Country: USA
Zipcode: 04609
Phone/Ext: /
Comments: Not reported

Primary Employee:
Primary Employee: True
Name: THOMAS W VARNEY

File:
Spill Id: B-86-2007
Date Created: 07/28/2008
Created By: IMAGING
Date Modified: 07/28/2008
Modified By: IMAGING
File Num Sheets: 0
Notes: Report scanned into the imaging system on 28-JUL-08.
Reconcile Date: Not reported
File Reconciled By: Not reported

Media Affected:
Medium: Land

Log:
Spill Void Flag: False
Spill Office: Bangor
Spill Off Sequence: 86
Spill Year: 2007
Create Date: 03/01/2007
Created By: EITVARNE
Modify Date: 03/01/2007
Modify By: EITVARNE
Log Spill Type: Oil Incident
Log Spill Datetime: Not reported
Spill Time Unk: True
Spill Dt Unknown: True
Log Rep Dt Tm: 02/28/2007
Log Rep Prod Cd: 02
Log Rep Prod: #2 FUEL OIL
Log Emp Name: THOMAS W VARNEY
Location: 80 MT. DESERT ST MALVERN BELMONT ESTATES
Log Location Town: BAR HARBOR
Log Tank Involved: Underground Tank(s) Involved
Notes: ~ 60 GALLONS SPILLED BECAUSE OF A PLUGGED VENT ON A UST

**MALVERN BELMONT ESTATES (Continued)** **S109156245**

Material Recovered:
Material Recovered Type: OM
Material Recovered: Other Material
Material Amount: 59
Material Units: gals.
Material Amt Qualifier: ESTIMATE

Recovery Method: Sorbents

Spill Point:
Date Reported: 2/28/2007 12:30:00 PM
Notes: ~ 60 GALLONS SPILLED BECAUSE OF A PLUGGED VENT ON A UST
Product: #2 FUEL OIL
Product Notes: Not reported
Latitude: 44.385531
Longitude: -68.212133

Product:
Product Code: #2 FUEL OIL
Product Other: Not reported
Product Amt: 60
Product Amt Unit: gals.
Product Amt Qualifier: ESTIMATE
Primary Product: True

Attachments:
Description: Cleanup DTREE
Attach Type: Electronic Form
File Name: Not reported
File Code: Not reported
File Size: Not reported
File Modify Date: 03/01/2007

Description: Referral to EDWARD K SCHARF
Attach Type: Electronic Form
File Name: Not reported
File Code: Not reported
File Size: Not reported
File Modify Date: 03/01/2007

Description: photos of site
Attach Type: Paper Attach
File Name: Not reported
File Code: Not reported
File Size: Not reported
File Modify Date: 03/15/2007

Description: INITIAL DEP SPILL REPORT
Attach Type: Paper Attach
File Name: Not reported
File Code: Not reported
File Size: Not reported
File Modify Date: 03/15/2007

**AD119** **TOWN DOCK** **SPILLS** **S109083468**
**North** **N/A**
**1/4-1/2** **BAR HARBOR, ME**
**0.439 mi.**
**2320 ft.** **Site 1 of 4 in cluster AD**

**Relative:**
**Lower**

**Actual:**
**17 ft.**

SPILLS:

Event:

| | |
|---|---|
| Name: | TOWN DOCK |
| Address: | Not reported |
| City,State,Zip: | BAR HARBOR, ME |
| Spill Number: | B-417-2000 |
| Inc Tank Code: | Not reported |
| Inc Tank: | Not reported |
| Removal Flag: | Not reported |
| Ust Registered Flag: | Not reported |
| Ast Inside Flag: | Not reported |
| Create Date: | 12/07/2001 |
| Create By: | SPILLS |
| Modify Date: | 12/07/2001 |
| Modify By: | SPILLS |
| Report Status: | FR |
| Report Status: | Final Report |
| Actual Spill Datetime: | 08/07/2000 |
| Actual Spill Date Unknown: | False |
| Actual Spill Time Unknown: | False |
| Number Wells At Risk: | 0 |
| Number Wells Impacted: | 0 |
| Dtree Completed Flag: | False |
| MCD Value: | 9030 |
| Further Response Action: | False |
| Spill Type Code: | O |
| Spill Type: | Oil Incident |
| Reporter Type Code: | 4 |
| Reporter Type: | Public Official |
| Detection Method Code: | L |
| Detection Method: | Visual Product |
| Inc Location Code: | MR |
| Inc Location: | Transportation - Marine |
| Inc Source Code: | Not reported |
| Inc Source: | Not reported |
| Spill Cause Code: | 09 |
| Spill Cause: | Overfill |
| Material Disposal Info: | Not reported |

Click Here for SPILLS Document Search:

Change:

| | |
|---|---|
| Description: | Report Created with Report Status = FR |
| Date Change: | 12/07/2001 |
| Changed By: | SPILLS |
| Description: | Not reported |
| Date Change: | 01/25/2002 |
| Changed By: | eitgalla |

Contact:

| | |
|---|---|
| Contact Type: | Subject/Spiller |
| Potential RP: | False |

**TOWN DOCK (Continued)** **S109083468**

Name: Not reported
Title: Not reported
Company: UNKNOWN
Address: Not reported
City,State: ,
Country: Not reported
Zipcode: Not reported
Phone/Ext: /
Comments: Not reported

Primary Employee:
Primary Employee: True
Name: BERNARD WARD

File:
Spill Id: B-417-2000
Date Created: 02/21/2002
Created By: EICSTULT
Date Modified: 01/30/2009
Modified By: IMAGING
File Num Sheets: 0
Notes: Report scanned into the imaging system on 30-JAN-09.
Reconcile Date: 02/21/2002
File Reconciled By: Not reported

Media Affected:
Medium: Coastal Water

Log:
Spill Void Flag: False
Spill Office: Bangor
Spill Off Sequence: 417
Spill Year: 2000
Create Date: 12/07/2001
Created By: SPILLS
Modify Date: 12/07/2001
Modify By: SPILLS
Log Spill Type: Oil Incident
Log Spill Datetime: 08/07/2000
Spill Time Unk: False
Spill Dt Unknown: False
Log Rep Dt Tm: 08/07/2000
Log Rep Prod Cd: 29
Log Rep Prod: DIESEL
Log Emp Name: BERNARD WARD
Location: Not reported
Log Location Town: BAR HARBOR
Log Tank Involved: Unknown/Unspecified
Notes: Not reported

Material Recovered:
Material Recovered Type: NO
Material Recovered: None
Material Amount: 0
Material Units: gals.

**TOWN DOCK (Continued)** **S109083468**

Material Amt Qualifier: ACTUAL

Recovery Method: None

Spill Point:

Product:
Product Code: DIESEL
Product Other: Not reported
Product Amt: 1
Product Amt Unit: gals.
Product Amt Qualifier: ESTIMATE
Primary Product: False

---

**AD120** **DEAD RIVER OIL** **SPILLS** **S109067824**
**North** **MUNICIPAL DOCK** **N/A**
**1/4-1/2** **BAR HARBOR, ME**
**0.439 mi.**
**2320 ft.** **Site 2 of 4 in cluster AD**

**Relative:**
**Lower**

**Actual:**
**17 ft.**

SPILLS:

Event:
Name: DEAD RIVER OIL
Address: MUNICIPAL DOCK
City,State,Zip: BAR HARBOR, ME
Spill Number: B-489-1998
Inc Tank Code: Not reported
Inc Tank: Not reported
Removal Flag: Not reported
Ust Registered Flag: Not reported
Ast Inside Flag: Not reported
Create Date: 12/07/2001
Create By: SPILLS
Modify Date: 12/07/2001
Modify By: SPILLS
Report Status: FR
Report Status: Final Report
Actual Spill Datetime: Not reported
Actual Spill Date Unknown: True
Actual Spill Time Unknown: True
Number Wells At Risk: 0
Number Wells Impacted: 0
Dtree Completed Flag: False
MCD Value: 9030
Further Response Action: False
Spill Type Code: O
Spill Type: Oil Incident
Reporter Type Code: 2
Reporter Type: Subject/Spiller
Detection Method Code: L
Detection Method: Visual Product
Inc Location Code: MA
Inc Location: Terminal - Marina
Inc Source Code: Not reported
Inc Source: Not reported
Spill Cause Code: 14

**DEAD RIVER OIL (Continued)** **S109067824**

Spill Cause: Accident - Other
Material Disposal Info: Not reported

Click Here for SPILLS Document Search:

Change:
Description: Report Created with Report Status = FR
Date Change: 12/07/2001
Changed By: SPILLS

Contact:
Contact Type: Subject/Spiller
Potential RP: False
Name: Not reported
Title: Not reported
Company: DEAD RIVER OIL
Address: 269 WATER STREET
City,State: ELLSWORTH,ME
Country: Not reported
Zipcode: 04605
Phone/Ext: /
Comments: Not reported

Primary Employee:
Primary Employee: True
Name: ROBERT S WHITTIER JR

File:
Spill Id: B-489-1998
Date Created: 07/27/1999
Created By: SPILLS
Date Modified: 12/18/2008
Modified By: IMAGING
File Num Sheets: 0
Notes: Report scanned into the imaging system on 18-DEC-08.
Reconcile Date: Not reported
File Reconciled By: Not reported

Media Affected:
Medium: Coastal Water

Log:
Spill Void Flag: False
Spill Office: Bangor
Spill Off Sequence: 489
Spill Year: 1998
Create Date: 12/07/2001
Created By: SPILLS
Modify Date: 07/01/2002
Modify By: EIBRANDA
Log Spill Type: Oil Incident
Log Spill Datetime: Not reported
Spill Time Unk: True
Spill Dt Unknown: True
Log Rep Dt Tm: 07/27/1998

**DEAD RIVER OIL (Continued)** **S109067824**

Log Rep Prod Cd: 29
Log Rep Prod: DIESEL
Log Emp Name: ROBERT S WHITTIER JR
Location: Not reported
Log Location Town: BAR HARBOR
Log Tank Involved: Unknown/Unspecified
Notes: Not reported

Material Recovered:
Material Recovered Type: MM
Material Recovered: Mixed Liquid Media
Material Amount: 0
Material Units: gals.
Material Amt Qualifier: ACTUAL

Recovery Method: None

Spill Point:

Product:
Product Code: DIESEL
Product Other: Not reported
Product Amt: Not reported
Product Amt Unit: gals.
Product Amt Qualifier: UNKNOWN
Primary Product: False

---

**AD121** **BAR HARBOR TOWN WHARF** **SPILLS** **S109066031**
**North** **UNKNOWN** **N/A**
**1/4-1/2** **BAR HARBOR, ME**
**0.439 mi.**
**2320 ft.** **Site 3 of 4 in cluster AD**

**Relative:**
**Lower**

**Actual:**
**17 ft.**

SPILLS:

Event:
Name: BAR HARBOR TOWN WHARF
Address: UNKNOWN
City,State,Zip: BAR HARBOR, ME
Spill Number: B-527-1993
Inc Tank Code: Not reported
Inc Tank: Not reported
Removal Flag: Not reported
Ust Registered Flag: Not reported
Ast Inside Flag: Not reported
Create Date: 12/07/2001
Create By: SPILLS
Modify Date: 12/07/2001
Modify By: SPILLS
Report Status: FR
Report Status: Final Report
Actual Spill Datetime: 09/11/1993
Actual Spill Date Unknown: False
Actual Spill Time Unknown: True
Number Wells At Risk: 0
Number Wells Impacted: 0
Dtree Completed Flag: False

**BAR HARBOR TOWN WHARF (Continued)** **S109066031**

MCD Value: 9030
Further Response Action: False
Spill Type Code: O
Spill Type: Oil Incident
Reporter Type Code: 4
Reporter Type: Public Official
Detection Method Code: I
Detection Method: Other
Inc Location Code: MR
Inc Location: Transportation - Marine
Inc Source Code: Not reported
Inc Source: Not reported
Spill Cause Code: 09
Spill Cause: Overfill
Material Disposal Info: Not reported

Click Here for SPILLS Document Search:

Change:
Description: Report Created with Report Status = FR
Date Change: 12/07/2001
Changed By: SPILLS

Contact:
Contact Type: Subject/Spiller
Potential RP: False
Name: Not reported
Title: Not reported
Company: VESSEL "HIGH ROLLER"
Address: UNKNOWN
City,State: ,
Country: Not reported
Zipcode: Not reported
Phone/Ext: /
Comments: Not reported

Primary Employee:
Primary Employee: True
Name: THOMAS VARNEY

File:
Spill Id: B-527-1993
Date Created: 02/15/1994
Created By: SPILLS
Date Modified: 05/29/2007
Modified By: IMAGING
File Num Sheets: 0
Notes: Report scanned into the imaging system on 29-MAY-07.
Reconcile Date: Not reported
File Reconciled By: Not reported

Media Affected:
Medium: Coastal Water

Log:

**BAR HARBOR TOWN WHARF (Continued)** **S109066031**

Spill Void Flag: False
Spill Office: Bangor
Spill Off Sequence: 527
Spill Year: 1993
Create Date: 12/07/2001
Created By: SPILLS
Modify Date: 12/07/2001
Modify By: SPILLS
Log Spill Type: Oil Incident
Log Spill Datetime: 09/11/1993
Spill Time Unk: True
Spill Dt Unknown: False
Log Rep Dt Tm: 09/11/1993
Log Rep Prod Cd: 29
Log Rep Prod: DIESEL
Log Emp Name: THOMAS VARNEY
Location: Not reported
Log Location Town: BAR HARBOR
Log Tank Involved: Unknown/Unspecified
Notes: Not reported

Material Recovered:
Material Recovered Type: MM
Material Recovered: Mixed Liquid Media
Material Amount: Not reported
Material Units: gals.
Material Amt Qualifier: UNKNOWN

Recovery Method: Sorbents

Spill Point:
Date Reported: 9/11/1993 1:35:00 PM
Notes: Not reported
Product: DIESEL
Product Notes: Not reported
Latitude: 44.207781
Longitude: -68.391668

Product:
Product Code: DIESEL
Product Other: Not reported
Product Amt: 4
Product Amt Unit: gals.
Product Amt Qualifier: ESTIMATE
Primary Product: False

**122**
**NNW**
**1/4-1/2**
**0.445 mi.**
**2352 ft.**

**DEAD RIVER OIL AT "ACADIA WHALE WATCHER" TOUR BOAT**
**GOLDEN ANCHOR PIER**
**BAR HARBOR, ME**

**SPILLS** **S109067825**
**N/A**

**Relative:**
**Lower**

**Actual:**
**0 ft.**

SPILLS:

Event:

| | |
|---|---|
| Name: | DEAD RIVER OIL AT "ACADIA WHALE WATCHER" TOUR BOAT |
| Address: | GOLDEN ANCHOR PIER |
| City,State,Zip: | BAR HARBOR, ME |
| Spill Number: | B-617-1998 |
| Inc Tank Code: | Not reported |
| Inc Tank: | Not reported |
| Removal Flag: | Not reported |
| Ust Registered Flag: | Not reported |
| Ast Inside Flag: | Not reported |
| Create Date: | 12/07/2001 |
| Create By: | SPILLS |
| Modify Date: | 12/07/2001 |
| Modify By: | SPILLS |
| Report Status: | FR |
| Report Status: | Final Report |
| Actual Spill Datetime: | 09/13/1998 |
| Actual Spill Date Unknown: | False |
| Actual Spill Time Unknown: | False |
| Number Wells At Risk: | 0 |
| Number Wells Impacted: | 0 |
| Dtree Completed Flag: | False |
| MCD Value: | 9030 |
| Further Response Action: | False |
| Spill Type Code: | O |
| Spill Type: | Oil Incident |
| Reporter Type Code: | 2 |
| Reporter Type: | Subject/Spiller |
| Detection Method Code: | L |
| Detection Method: | Visual Product |
| Inc Location Code: | MR |
| Inc Location: | Transportation - Marine |
| Inc Source Code: | Not reported |
| Inc Source: | Not reported |
| Spill Cause Code: | 09 |
| Spill Cause: | Overfill |
| Material Disposal Info: | OIL AND ITS SHEEN DISPERSED |

Click Here for SPILLS Document Search:

Change:

| | |
|---|---|
| Description: | Report Created with Report Status = FR |
| Date Change: | 12/07/2001 |
| Changed By: | SPILLS |
| Description: | Not reported |
| Date Change: | 01/17/2002 |
| Changed By: | eitgalla |

Contact:

| | |
|---|---|
| Contact Type: | Subject/Spiller |
| Potential RP: | False |

**DEAD RIVER OIL AT "ACADIA WHALE WATCHER" TOUR BOAT (Continued)** **S109067825**

Name: Not reported
Title: Not reported
Company: DEAD RIVER OIL AT "ACADIA WHALE WATCHER" TOUR BOAT
Address: Not reported
City,State: BAR HARBOR,ME
Country: Not reported
Zipcode: 04609
Phone/Ext: /
Comments: Not reported

Primary Employee:
Primary Employee: True
Name: TOM MALECK

File:
Spill Id: B-617-1998
Date Created: 05/12/2006
Created By: IMAGING
Date Modified: 05/12/2006
Modified By: IMAGING
File Num Sheets: 0
Notes: Report scanned into the imaging system on 12-MAY-06.
Reconcile Date: Not reported
File Reconciled By: Not reported

Media Affected:
Medium: Coastal Water

Log:
Spill Void Flag: False
Spill Office: Bangor
Spill Off Sequence: 617
Spill Year: 1998
Create Date: 12/07/2001
Created By: SPILLS
Modify Date: 12/07/2001
Modify By: SPILLS
Log Spill Type: Oil Incident
Log Spill Datetime: 09/13/1998
Spill Time Unk: False
Spill Dt Unknown: False
Log Rep Dt Tm: 09/13/1998
Log Rep Prod Cd: 29
Log Rep Prod: DIESEL
Log Emp Name: TOM MALECK
Location: Not reported
Log Location Town: BAR HARBOR
Log Tank Involved: Unknown/Unspecified
Notes: Not reported

Material Recovered:
Material Recovered Type: NO
Material Recovered: None
Material Amount: 0
Material Units: gals.

**DEAD RIVER OIL AT "ACADIA WHALE WATCHER" TOUR BOAT (Continued)** **S109067825**

Material Amt Qualifier: ACTUAL

Recovery Method: None

Spill Point:

Product:
Product Code: DIESEL
Product Other: Not reported
Product Amt: 1
Product Amt Unit: gals.
Product Amt Qualifier: ACTUAL
Primary Product: False

---

**AD123** **HARBOR AT TOWN PIER** **SPILLS** **S109069050**
**NNW** **TOWN PIER** **N/A**
**1/4-1/2** **BAR HARBOR, ME**
**0.446 mi.**
**2356 ft.** **Site 4 of 4 in cluster AD**

**Relative: Lower**

**Actual: 0 ft.**

SPILLS:

Event:
Name: HARBOR AT TOWN PIER
Address: TOWN PIER
City,State,Zip: BAR HARBOR, ME
Spill Number: B-495-2001
Inc Tank Code: Not reported
Inc Tank: Not reported
Removal Flag: Not reported
Ust Registered Flag: Not reported
Ast Inside Flag: Not reported
Create Date: 12/07/2001
Create By: SPILLS
Modify Date: 12/07/2001
Modify By: SPILLS
Report Status: FR
Report Status: Final Report
Actual Spill Datetime: 09/06/2001
Actual Spill Date Unknown: False
Actual Spill Time Unknown: True
Number Wells At Risk: 0
Number Wells Impacted: 0
Dtree Completed Flag: False
MCD Value: 9030
Further Response Action: False
Spill Type Code: O
Spill Type: Oil Incident
Reporter Type Code: 4
Reporter Type: Public Official
Detection Method Code: L
Detection Method: Visual Product
Inc Location Code: OTM
Inc Location: Other - Mystery
Inc Source Code: Not reported
Inc Source: Not reported
Spill Cause Code: 18

**HARBOR AT TOWN PIER (Continued)** **S109069050**

Spill Cause: Other - Unknown
Material Disposal Info: Five bags oiled sorbent to BRO waste stream

Click Here for SPILLS Document Search:

Change:
Description: Report Created with Report Status = FR
Date Change: 12/07/2001
Changed By: SPILLS

Contact:
Contact Type: Subject/Spiller
Potential RP: False
Name: Not reported
Title: Not reported
Company: MYSTERY OIL ON WATER
Address: TOWN PIER
City,State: BAR HARBOR,ME
Country: Not reported
Zipcode: 04609
Phone/Ext: /
Comments: Not reported

Primary Employee:
Primary Employee: True
Name: CLEVE LECKEY

Media Affected:
Medium: Coastal Water

Log:
Spill Void Flag: False
Spill Office: Bangor
Spill Off Sequence: 495
Spill Year: 2001
Create Date: 12/07/2001
Created By: SPILLS
Modify Date: 12/07/2001
Modify By: SPILLS
Log Spill Type: Oil Incident
Log Spill Datetime: 09/06/2001
Spill Time Unk: True
Spill Dt Unknown: False
Log Rep Dt Tm: 09/06/2001
Log Rep Prod Cd: 80
Log Rep Prod: UNSPECIFIED OIL
Log Emp Name: CLEVE LECKEY
Location: Not reported
Log Location Town: BAR HARBOR
Log Tank Involved: Unknown/Unspecified
Notes: Not reported

Material Recovered:
Material Recovered Type: MM
Material Recovered: Mixed Liquid Media

**HARBOR AT TOWN PIER (Continued)** **S109069050**

Material Amount: 25
Material Units: gals.
Material Amt Qualifier: ACTUAL

Recovery Method: Sorbents

Spill Point:

Product:
Product Code: DIESEL
Product Other: Not reported
Product Amt: Not reported
Product Amt Unit: gals.
Product Amt Qualifier: UNKNOWN
Primary Product: False

---

**AE124** **BAR HARBOR ANCHORAGE** **SPILLS** **S104218756**
**WNW** **93 COTTAGE STREET** **LUST** **N/A**
**1/4-1/2** **BAR HARBOR, ME**
**0.454 mi.**
**2397 ft.** **Site 1 of 4 in cluster AE**

**Relative: Higher**

**Actual: 49 ft.**

LUST:

Event:
Name: MUNICIPAL BUILDING
Address: 93 COTTAGE STREET
City,State,Zip: BAR HARBOR, ME
Spill Number: B-259-1995
Spill Cause: Other - Unknown
Spill Type: Oil Incident
Inc Tank: Underground Tank(s) Involved
Removal Flag: False
UST Registered Flag: True
MCD Value: 9030
Create Date: 12/07/2001
Create By: SPILLS
Modify Date: 12/07/2001
Modify By: SPILLS
Report Status: Final Report
Actual Spill Datetime: Not reported
Actual Spill Date Unknown: True
Number Wells At Risk: 0
Number Wells Impacted: 0
Dtree Completed Flag: False
Further Response Action: False
Reporter Type: Contractor/Consultant
Detection Method: Tank and/or Piping Removal
Inc Location: Government, Municipal or Religious Facility
Inc Source: Not reported
Material Disposal Info: Soil to be spread for aeration.

Click Here for LUST Document Search:

Change:
Description: Report Created with Report Status = FR
Date Change: 12/07/2001
Changed By: SPILLS

**BAR HARBOR ANCHORAGE (Continued)** **S104218756**

Contact:
- Contact Type: Subject/Spiller
- Potential RP: False
- Name: Not reported
- Title: Not reported
- Company: TOWN OF BAR HARBOR
- Address: 93 COTTAGE STREET
- City,State: BAR HARBOR,ME
- Country: Not reported
- Zipcode: 04609
- Phone/Ext: /
- Comments: Not reported

Primary Employee:
- Primary Employee: True
- Name: ROBERT RANDALL

File:
- Spill Id: B-259-1995
- Date Created: 09/26/1995
- Created By: SPILLS
- Date Modified: 03/09/2007
- Modified By: IMAGING
- File Num Sheets: 0
- Notes: Report scanned into the imaging system on 09-MAR-07.
- Reconcile Date: Not reported
- File Reconciled By: Not reported

Media Affected:
- Medium: Land
- Medium: Groundwater

Log:
- Spill Void Flag: False
- Spill Office: Bangor
- Spill Off Sequence: 259
- Spill Year: 1995
- Create Date: 12/07/2001
- Created By: SPILLS
- Modify Date: 12/07/2001
- Modify By: SPILLS
- Log Spill Type: Oil Incident
- Log Spill Datetime: Not reported
- Spill Time Unk: True
- Spill Dt Unknown: True
- Log Rep Dt Tm: 05/25/1995
- Log Rep Prod Cd: 20
- Log Rep Prod: GASOLINE UNSPECIFIED
- Log Emp Name: ROBERT RANDALL
- Location: Not reported
- Log Location Town: BAR HARBOR
- Log Tank Involved: Underground Tank(s) Involved
- Notes: Not reported

**BAR HARBOR ANCHORAGE (Continued)** **S104218756**

Material Recovered:
Material Recovered Type: Not reported
Material Recovered: Not reported
Material Amount: Not reported
Material Units: Not reported
Material Amt Qualifier: Not reported

Recovery Method: Excavation

Spill Point:
Date Reported: 5/25/1995
Notes: Not reported
Product: GASOLINE UNSPECIFIED
Product Notes: Not reported
Latitude: 44.388972
Longitude: -68.211385

Product:
Product Code: GASOLINE UNSPECIFIED
Product Other: Not reported
Product Amt: Not reported
Product Amt Unit: Not reported
Product Amt Qualifier: Not reported
Primary Product: False

SPILLS:

Event:
Name: BAR HARBOR ANCHORAGE
Address: 93 COTTAGE STREET
City,State,Zip: BAR HARBOR, ME
Spill Number: B-445-2014
Inc Tank Code: N
Inc Tank: None
Removal Flag: False
Ust Registered Flag: True
Ast Inside Flag: False
Create Date: 12/09/2014
Create By: EINTHOMP
Modify Date: 09/11/2017
Modify By: EIRKROUT
Report Status: FR
Report Status: Final Report
Actual Spill Datetime: 08/17/2014
Actual Spill Date Unknown: False
Actual Spill Time Unknown: False
Number Wells At Risk: 0
Number Wells Impacted: 0
Dtree Completed Flag: False
MCD Value: 9030
Further Response Action: False
Spill Type Code: O
Spill Type: Oil Incident
Reporter Type Code: 2
Reporter Type: Subject/Spiller

**BAR HARBOR ANCHORAGE (Continued)** **S104218756**

Detection Method Code: L
Detection Method: Visual Product
Inc Location Code: MR
Inc Location: Transportation - Marine
Inc Source Code: PA
Inc Source: Water Transportation - Passenger Vessel
Spill Cause Code: 06
Spill Cause: Mechanical Failure - Piping/Hose
Material Disposal Info: not applicable

Click Here for SPILLS Document Search:

Change:
Description: Report Status change from DRV to FR
Date Change: 09/11/2017
Changed By: EIRKROUT

Description: Report Created with Report Status = DR
Date Change: 12/09/2014
Changed By: EINTHOMP

Description: Report Status change from DR to DRV
Date Change: 12/09/2014
Changed By: EINTHOMP

Contact:
Contact Type: Subject/Spiller
Potential RP: True
Name: Not reported
Title: Not reported
Company: HOLLAND CRUISE LINE
Address: 300 ELIOT AVENUE WEST
City,State: SEATTLE,WA
Country: USA
Zipcode: 98119
Phone/Ext: /
Comments: Not reported

Primary Employee:
Primary Employee: True
Name: NATHAN THOMPSON

Media Affected:
Medium: Coastal Water

Log:
Spill Void Flag: False
Spill Office: Bangor
Spill Off Sequence: 445
Spill Year: 2014
Create Date: 12/09/2014
Created By: EINTHOMP
Modify Date: 12/09/2014
Modify By: EINTHOMP
Log Spill Type: Oil Incident
Log Spill Datetime: Not reported

**BAR HARBOR ANCHORAGE (Continued)** **S104218756**

Spill Time Unk: False
Spill Dt Unknown: False
Log Rep Dt Tm: 08/17/2014
Log Rep Prod Cd: 86
Log Rep Prod: HYDRAULIC OIL
Log Emp Name: NATHAN THOMPSON
Location: 93 Cottage St Bar Harbor
Log Location Town: BAR HARBOR
Log Tank Involved: None
Notes: spill from cruise ship

Material Recovered:
Material Recovered Type: NO
Material Recovered: None
Material Amount: 0
Material Units: gals.
Material Amt Qualifier: ACTUAL

Recovery Method: None

Spill Point:

Product:
Product Code: HYDRAULIC OIL
Product Other: Not reported
Product Amt: .34
Product Amt Unit: oz.
Product Amt Qualifier: ESTIMATE
Primary Product: True

Event:
Name: CHAMBER OF COMMERCE PARKING LOT
Address: 93 COTTAGE STREET
City,State,Zip: BAR HARBOR, ME
Spill Number: B-596-2007
Inc Tank Code: N
Inc Tank: None
Removal Flag: False
Ust Registered Flag: True
Ast Inside Flag: False
Create Date: 11/06/2007
Create By: EICLECKE
Modify Date: 06/30/2009
Modify By: EIJLYONS
Report Status: FR
Report Status: Final Report
Actual Spill Datetime: 11/05/2007
Actual Spill Date Unknown: False
Actual Spill Time Unknown: False
Number Wells At Risk: 0
Number Wells Impacted: 0
Dtree Completed Flag: False
MCD Value: 9030
Further Response Action: False
Spill Type Code: O

**BAR HARBOR ANCHORAGE (Continued)** **S104218756**

| | |
|---|---|
| Spill Type: | Oil Incident |
| Reporter Type Code: | 2 |
| Reporter Type: | Subject/Spiller |
| Detection Method Code: | L |
| Detection Method: | Visual Product |
| Inc Location Code: | LC |
| Inc Location: | Government - Local |
| Inc Source Code: | ET |
| Inc Source: | Utility - Electrical Transformer |
| Spill Cause Code: | 15 |
| Spill Cause: | Accident - Storm Damage |
| Material Disposal Info: | 0.33 cubic yards of oiled leaves, branches and some soil were sent to Pine Tree Landfill. |

Click Here for SPILLS Document Search:

Change:

| | |
|---|---|
| Description: | Report Status change from DRV to DQA |
| Date Change: | 10/08/2008 |
| Changed By: | EITHSMIT |
| Description: | Report Status change from DQA to FR |
| Date Change: | 06/30/2009 |
| Changed By: | EIJLYONS |
| Description: | Report Created with Report Status = DR |
| Date Change: | 11/06/2007 |
| Changed By: | EICLECKE |
| Description: | Report Status change from DR to DRV |
| Date Change: | 11/14/2007 |
| Changed By: | EICLECKE |

Contact:

| | |
|---|---|
| Contact Type: | Subject/Spiller |
| Potential RP: | True |
| Name: | Not reported |
| Title: | Not reported |
| Company: | BANGOR HYDRO-ELECTRIC COMPANY |
| Address: | 21 TELCOM DRIVE PO BOX 932 |
| City,State: | BANGOR,ME |
| Country: | USA |
| Zipcode: | 04402-0932 |
| Phone/Ext: | / |
| Comments: | Not reported |

Primary Employee:

| | |
|---|---|
| Primary Employee: | True |
| Name: | CLEVE LECKEY |

File:

| | |
|---|---|
| Spill Id: | B-596-2007 |
| Date Created: | 07/09/2009 |
| Created By: | IMAGING |
| Date Modified: | 07/09/2009 |
| Modified By: | IMAGING |

**BAR HARBOR ANCHORAGE (Continued)** **S104218756**

File Num Sheets: 0
Notes: Report scanned into the imaging system on 09-JUL-09.
Reconcile Date: Not reported
File Reconciled By: Not reported

Media Affected:
Medium: Land

Log:
Spill Void Flag: False
Spill Office: Bangor
Spill Off Sequence: 596
Spill Year: 2007
Create Date: 11/05/2007
Created By: EICLECKE
Modify Date: 11/05/2007
Modify By: EICLECKE
Log Spill Type: Oil Incident
Log Spill Datetime: Not reported
Spill Time Unk: True
Spill Dt Unknown: True
Log Rep Dt Tm: 11/05/2007
Log Rep Prod Cd: 87
Log Rep Prod: TRANSFORMER OIL
Log Emp Name: CLEVE LECKEY
Location: Not reported
Log Location Town: BAR HARBOR
Log Tank Involved: None
Notes: Two gallons of non-PCB transformer oil to leaves and other debris at 93 Cottage Street

Material Recovered:
Material Recovered Type: OM
Material Recovered: Other Material
Material Amount: .3
Material Units: cu. yds.
Material Amt Qualifier: ESTIMATE

Material Recovered Type: CS
Material Recovered: Contaminated Soil
Material Amount: Not reported
Material Units: Not reported
Material Amt Qualifier: UNKNOWN

Recovery Method: Excavation

Spill Point:

Product:
Product Code: TRANSFORMER OIL
Product Other: Not reported
Product Amt: 2
Product Amt Unit: gals.
Product Amt Qualifier: ESTIMATE
Primary Product: True

**BAR HARBOR ANCHORAGE (Continued)** **S104218756**

Attachments:
Description: Bangor Hydro report
Attach Type: Paper Attach
File Name: Not reported
File Code: Not reported
File Size: Not reported
File Modify Date: 11/14/2007

---

**AB125** **LUST** **S109801559**
**NNW** **N/A**
**1/4-1/2**
**0.463 mi.**
**2442 ft.** **BAR HARBOR, ME**

**Site 2 of 3 in cluster AB**

**Relative: Lower**

**Actual: 22 ft.**

LUST:

Event:
Name: Not reported
Address: Not reported
City,State,Zip: BAR HARBOR, ME
Spill Number: B-76-1986
Spill Cause: Other - No Cause
Spill Type: Non-Oil, Non-Hazardous Incident
Inc Tank: Underground Tank(s) Involved
Removal Flag: False
UST Registered Flag: False
MCD Value: 9030
Create Date: 12/07/2001
Create By: SPILLS
Modify Date: 12/07/2001
Modify By: SPILLS
Report Status: Final Report
Actual Spill Datetime: Not reported
Actual Spill Date Unknown: True
Number Wells At Risk: 0
Number Wells Impacted: 0
Dtree Completed Flag: False
Further Response Action: False
Reporter Type: Subject/Spiller
Detection Method: Tank and/or Piping Removal
Inc Location: Business - Commercial
Inc Source: Not reported
Material Disposal Info: Not reported

Click Here for LUST Document Search:

Change:
Description: Report Created with Report Status = FR
Date Change: 12/07/2001
Changed By: SPILLS

Contact:
Contact Type: Subject/Spiller
Potential RP: False
Name: Not reported
Title: Not reported
Company: GOLDEN ANCHOR INN

**(Continued)** **S109801559**

Address: WEST STREET
City,State: BAR HARBOR,ME
Country: Not reported
Zipcode: 04609
Phone/Ext: /
Comments: Not reported

Primary Employee:
Primary Employee: True
Name: ROBERT RANDALL

File:
Spill Id: B-76-1986
Date Created: 11/01/2001
Created By: SPILLS
Date Modified: 02/23/2010
Modified By: IMAGING
File Num Sheets: 0
Notes: Report scanned into the imaging system on 23-FEB-10.
Reconcile Date: Not reported
File Reconciled By: Not reported

Media Affected:
Medium: None

Log:
Spill Void Flag: False
Spill Office: Bangor
Spill Off Sequence: 76
Spill Year: 1986
Create Date: 12/07/2001
Created By: SPILLS
Modify Date: 12/07/2001
Modify By: SPILLS
Log Spill Type: Non-Oil, Non-Hazardous Incident
Log Spill Datetime: Not reported
Spill Time Unk: True
Spill Dt Unknown: True
Log Rep Dt Tm: 03/31/1986
Log Rep Prod Cd: 00
Log Rep Prod: NONE
Log Emp Name: ROBERT RANDALL
Location: Not reported
Log Location Town: BAR HARBOR
Log Tank Involved: Underground Tank(s) Involved
Notes: Not reported

Material Recovered:
Material Recovered Type: Not reported
Material Recovered: Not reported
Material Amount: Not reported
Material Units: Not reported
Material Amt Qualifier: Not reported

Recovery Method: None

**(Continued)** **S109801559**

Spill Point:

Product:
- Product Code: NONE
- Product Other: Not reported
- Product Amt: 0
- Product Amt Unit: gals.
- Product Amt Qualifier: ACTUAL
- Primary Product: False

Event:
- Name: Not reported
- Address: Not reported
- City,State,Zip: BAR HARBOR, ME
- Spill Number: B-76-1986
- Spill Cause: Other - No Cause
- Spill Type: Non-Oil, Non-Hazardous Incident
- Inc Tank: Underground Tank(s) Involved
- Removal Flag: False
- UST Registered Flag: False
- MCD Value: 9030
- Create Date: 12/07/2001
- Create By: SPILLS
- Modify Date: 12/07/2001
- Modify By: SPILLS
- Report Status: Final Report
- Actual Spill Datetime: Not reported
- Actual Spill Date Unknown: True
- Number Wells At Risk: 0
- Number Wells Impacted: 0
- Dtree Completed Flag: False
- Further Response Action: False
- Reporter Type: Subject/Spiller
- Detection Method: Tank and/or Piping Removal
- Inc Location: Business - Commercial
- Inc Source: Not reported
- Material Disposal Info: Not reported

Click Here for LUST Document Search:

Change:
- Description: Report Created with Report Status = FR
- Date Change: 12/07/2001
- Changed By: SPILLS

Contact:
- Contact Type: Subject/Spiller
- Potential RP: False
- Name: Not reported
- Title: Not reported
- Company: GOLDEN ANCHOR INN
- Address: WEST STREET
- City,State: BAR HARBOR,ME
- Country: Not reported
- Zipcode: 04609
- Phone/Ext: /

**(Continued)** **S109801559**

Comments: Not reported

Primary Employee:
Primary Employee: True
Name: ROBERT RANDALL

File:
Spill Id: B-76-1986
Date Created: 11/01/2001
Created By: SPILLS
Date Modified: 02/23/2010
Modified By: IMAGING
File Num Sheets: 0
Notes: Report scanned into the imaging system on 23-FEB-10.
Reconcile Date: Not reported
File Reconciled By: Not reported

Media Affected:
Medium: None

Log:
Spill Void Flag: False
Spill Office: Bangor
Spill Off Sequence: 76
Spill Year: 1986
Create Date: 12/07/2001
Created By: SPILLS
Modify Date: 12/07/2001
Modify By: SPILLS
Log Spill Type: Non-Oil, Non-Hazardous Incident
Log Spill Datetime: Not reported
Spill Time Unk: True
Spill Dt Unknown: True
Log Rep Dt Tm: 03/31/1986
Log Rep Prod Cd: 00
Log Rep Prod: NONE
Log Emp Name: ROBERT RANDALL
Location: Not reported
Log Location Town: BAR HARBOR
Log Tank Involved: Underground Tank(s) Involved
Notes: Not reported

Material Recovered:
Material Recovered Type: Not reported
Material Recovered: Not reported
Material Amount: Not reported
Material Units: Not reported
Material Amt Qualifier: Not reported

Recovery Method: None

Spill Point:

Product:
Product Code: NONE

**(Continued)** **S109801559**

Product Other: Not reported
Product Amt: 0
Product Amt Unit: gals.
Product Amt Qualifier: ACTUAL
Primary Product: False

Event:
Name: Not reported
Address: Not reported
City,State,Zip: BAR HARBOR, ME
Spill Number: B-76-1986
Spill Cause: Other - No Cause
Spill Type: Non-Oil, Non-Hazardous Incident
Inc Tank: Underground Tank(s) Involved
Removal Flag: False
UST Registered Flag: False
MCD Value: 9030
Create Date: 12/07/2001
Create By: SPILLS
Modify Date: 12/07/2001
Modify By: SPILLS
Report Status: Final Report
Actual Spill Datetime: Not reported
Actual Spill Date Unknown: True
Number Wells At Risk: 0
Number Wells Impacted: 0
Dtree Completed Flag: False
Further Response Action: False
Reporter Type: Subject/Spiller
Detection Method: Tank and/or Piping Removal
Inc Location: Business - Commercial
Inc Source: Not reported
Material Disposal Info: Not reported

Click Here for LUST Document Search:

Change:
Description: Report Created with Report Status = FR
Date Change: 12/07/2001
Changed By: SPILLS

Contact:
Contact Type: Subject/Spiller
Potential RP: False
Name: Not reported
Title: Not reported
Company: GOLDEN ANCHOR INN
Address: WEST STREET
City,State: BAR HARBOR,ME
Country: Not reported
Zipcode: 04609
Phone/Ext: /
Comments: Not reported

Primary Employee:

**(Continued)** **S109801559**

Primary Employee: True
Name: ROBERT RANDALL

File:
Spill Id: B-76-1986
Date Created: 11/01/2001
Created By: SPILLS
Date Modified: 02/23/2010
Modified By: IMAGING
File Num Sheets: 0
Notes: Report scanned into the imaging system on 23-FEB-10.
Reconcile Date: Not reported
File Reconciled By: Not reported

Media Affected:
Medium: None

Log:
Spill Void Flag: False
Spill Office: Bangor
Spill Off Sequence: 76
Spill Year: 1986
Create Date: 12/07/2001
Created By: SPILLS
Modify Date: 12/07/2001
Modify By: SPILLS
Log Spill Type: Non-Oil, Non-Hazardous Incident
Log Spill Datetime: Not reported
Spill Time Unk: True
Spill Dt Unknown: True
Log Rep Dt Tm: 03/31/1986
Log Rep Prod Cd: 00
Log Rep Prod: NONE
Log Emp Name: ROBERT RANDALL
Location: Not reported
Log Location Town: BAR HARBOR
Log Tank Involved: Underground Tank(s) Involved
Notes: Not reported

Material Recovered:
Material Recovered Type: Not reported
Material Recovered: Not reported
Material Amount: Not reported
Material Units: Not reported
Material Amt Qualifier: Not reported

Recovery Method: None

Spill Point:

Product:
Product Code: NONE
Product Other: Not reported
Product Amt: 0
Product Amt Unit: gals.

**(Continued)** **S109801559**

Product Amt Qualifier: ACTUAL
Primary Product: False

---

**AB126** **GOLDEN ANCHOR PIER** **SPILLS** **S105794694**
**NNW** **WEST ST** **N/A**
**1/4-1/2** **BAR HARBOR, ME**
**0.463 mi.**
**2442 ft.** **Site 3 of 3 in cluster AB**

**Relative:**
**Lower**

**Actual:**
**22 ft.**

SPILLS:

Event:
Name: GOLDEN ANCHOR PIER
Address: WEST ST
City,State,Zip: BAR HARBOR, ME
Spill Number: B-138-2001
Inc Tank Code: N
Inc Tank: None
Removal Flag: False
Ust Registered Flag: False
Ast Inside Flag: False
Create Date: 12/27/2001
Create By: EITVARNE
Modify Date: 02/19/2002
Modify By: EITGALLA
Report Status: FR
Report Status: Final Report
Actual Spill Datetime: Not reported
Actual Spill Date Unknown: True
Actual Spill Time Unknown: True
Number Wells At Risk: 0
Number Wells Impacted: 0
Dtree Completed Flag: False
MCD Value: 9030
Further Response Action: False
Spill Type Code: O
Spill Type: Oil Incident
Reporter Type Code: 4
Reporter Type: Public Official
Detection Method Code: L
Detection Method: Visual Product
Inc Location Code: OTM
Inc Location: Other - Mystery
Inc Source Code: NS
Inc Source: No Source Found By Responder
Spill Cause Code: 18
Spill Cause: Other - Unknown
Material Disposal Info: NONE

Click Here for SPILLS Document Search:

Change:
Description: Report Created with Report Status = DR
Date Change: 12/27/2001
Changed By: EITVARNE

Description: Report Status change from DR to DRV
Date Change: 01/23/2002

**GOLDEN ANCHOR PIER (Continued)** **S105794694**

Changed By: EITVARNE

Description: NONE ADDED TO MATERIAL RECOVERED-
Date Change: 01/23/2002
Changed By: eitvarne

Description: Report Status change from DRV to DQA
Date Change: 01/23/2002
Changed By: EIBRANDA

Description: Report Status change from DQA to FR
Date Change: 02/19/2002
Changed By: EITGALLA

Contact:
Contact Type: Subject/Spiller
Potential RP: True
Name: MYSTERY SOURCE
Title: Not reported
Company: Not reported
Address: Not reported
City,State: ,ME
Country: Not reported
Zipcode: Not reported
Phone/Ext: /
Comments: Not reported

Primary Employee:
Primary Employee: True
Name: THOMAS W VARNEY

File:
Spill Id: B-138-2001
Date Created: 02/23/2009
Created By: IMAGING
Date Modified: 02/23/2009
Modified By: IMAGING
File Num Sheets: 0
Notes: Report scanned into the imaging system on 23-FEB-09.
Reconcile Date: Not reported
File Reconciled By: Not reported

Media Affected:
Medium: Coastal Water

Log:
Spill Void Flag: False
Spill Office: Bangor
Spill Off Sequence: 138
Spill Year: 2001
Create Date: 12/27/2001
Created By: EITVARNE
Modify Date: 12/27/2001
Modify By: EITVARNE
Log Spill Type: Oil Incident

**GOLDEN ANCHOR PIER (Continued)** **S105794694**

Log Spill Datetime: Not reported
Spill Time Unk: True
Spill Dt Unknown: True
Log Rep Dt Tm: 03/23/2001
Log Rep Prod Cd: 80
Log Rep Prod: UNSPECIFIED OIL
Log Emp Name: THOMAS W VARNEY
Location: GOLDEN ANCHOR PIER, WEST ST. BAR HARBOR
Log Location Town: BAR HARBOR
Log Tank Involved: None
Notes: SHEEN OF UNKNOWN ORIGIN BLOWN IN FROM THE EAST

Material Recovered:
Material Recovered Type: NO
Material Recovered: None
Material Amount: Not reported
Material Units: gals.
Material Amt Qualifier: Not reported

Recovery Method: None

Spill Point:

Product:
Product Code: UNSPECIFIED OIL
Product Other: Not reported
Product Amt: 10
Product Amt Unit: gals.
Product Amt Qualifier: ESTIMATE
Primary Product: True

Attachments:
Description: MAP
Attach Type: Paper Attach
File Name: Not reported
File Code: Not reported
File Size: Not reported
File Modify Date: 12/27/2001

---

**127** **MACLEOD, JAMES C** **UST U000238817**
**WSW** **54 KEBO ST** **LUST N/A**
**1/4-1/2** **BAR HARBOR, ME**
**0.472 mi.**
**2491 ft.**

**Relative: Higher**

**Actual: 136 ft.**

LUST:

Event:
Name: MACLEOD, JAMES
Address: 54 KEBO STREET
City,State,Zip: BAR HARBOR, ME
Spill Number: B-356-1996
Spill Cause: Other - No Cause
Spill Type: Non-Oil, Non-Hazardous Incident
Inc Tank: Underground Tank(s) Involved
Removal Flag: False

**MACLEOD, JAMES C (Continued)** **U000238817**

UST Registered Flag: True
MCD Value: 9030
Create Date: 12/07/2001
Create By: SPILLS
Modify Date: 12/07/2001
Modify By: SPILLS
Report Status: Final Report
Actual Spill Datetime: Not reported
Actual Spill Date Unknown: True
Number Wells At Risk: 0
Number Wells Impacted: 0
Dtree Completed Flag: False
Further Response Action: False
Reporter Type: Subject/Spiller
Detection Method: Other
Inc Location: Residential - Single Family
Inc Source: Not reported
Material Disposal Info: Not reported

Click Here for LUST Document Search:

Change:
Description: Report Created with Report Status = FR
Date Change: 12/07/2001
Changed By: SPILLS

Contact:
Contact Type: Subject/Spiller
Potential RP: False
Name: JAMES MACLEOD
Title: Not reported
Company: Not reported
Address: 54 KEBO STREET
City,State: BAR HARBOR,ME
Country: Not reported
Zipcode: 04609
Phone/Ext: /
Comments: Not reported

Primary Employee:
Primary Employee: True
Name: ROBERT S WHITTIER JR

File:
Spill Id: B-356-1996
Date Created: 02/28/1997
Created By: SPILLS
Date Modified: 02/22/2007
Modified By: IMAGING
File Num Sheets: 0
Notes: Report scanned into the imaging system on 22-FEB-07.
Reconcile Date: Not reported
File Reconciled By: Not reported

Media Affected:
Medium: None

**MACLEOD, JAMES C (Continued)** **U000238817**

Log:
- Spill Void Flag: False
- Spill Office: Bangor
- Spill Off Sequence: 356
- Spill Year: 1996
- Create Date: 12/07/2001
- Created By: SPILLS
- Modify Date: 07/01/2002
- Modify By: EIBRANDA
- Log Spill Type: Non-Oil, Non-Hazardous Incident
- Log Spill Datetime: Not reported
- Spill Time Unk: True
- Spill Dt Unknown: True
- Log Rep Dt Tm: 07/10/1996
- Log Rep Prod Cd: 00
- Log Rep Prod: NONE
- Log Emp Name: ROBERT S WHITTIER JR
- Location: Not reported
- Log Location Town: BAR HARBOR
- Log Tank Involved: Underground Tank(s) Involved
- Notes: Not reported

Material Recovered:
- Material Recovered Type: Not reported
- Material Recovered: Not reported
- Material Amount: Not reported
- Material Units: Not reported
- Material Amt Qualifier: Not reported

- Recovery Method: None

Spill Point:
- Date Reported: 7/10/1996 10:00:00 AM
- Notes: Not reported
- Product: NONE
- Product Notes: Not reported
- Latitude: 44.384296
- Longitude: -68.213092

Product:
- Product Code: NONE
- Product Other: Not reported
- Product Amt: 0
- Product Amt Unit: gals.
- Product Amt Qualifier: ACTUAL
- Primary Product: False

UST:
- Name: MACLEOD, JAMES C
- Address: 54 KEBO ST
- City: BAR HARBOR
- Facility ID: 16443
- Facility Location2: BAR HARBOR
- Facility Code: SINGLE RESIDENCE

**MACLEOD, JAMES C (Continued)** **U000238817**

Fed Reg Ind: No
Owner Name: MACLEOD, JAMES C
Owner Contact: Not reported
Owner Delivery Address: 54 KEBO ST
Owner City/State/Zip: BAR HARBOR, ME 04609
Owner Telephone: 2072884748
Operator Contact: Not reported
On Aquifer: No
On Aquifer Label: Not reported
Near Public Water: No
Near Public Water Label: Not reported
Near Private Water: No
Near Private Water Label: Not reported
Near Other Water: No
Nearby Water Other Owner Label: Not reported
Latitude: 44.38429
Longitude: -68.21309
Owner/Operator Name: MACLEOD, JAMES C
Owner/Operator Address: 54 KEBO ST
Owner/Operator City,St,Zip: BAR HARBOR, ME 04609
Owner/Operator Phone: 2072884748

Tank Number: 1
**Tank Status:** **REMOVED**
Tank Status Label: REMOVED
Tank Status Date: 11-OCT-98
**Tank Sub Status:** **Not reported**
Tank Sub Status Label: Not reported
Installation Date: 01-OCT-69
Product Type: #2 FUEL OIL
Tank Volume in Gallons: 500
Tank Above/Below: BELOWGROUND
Tank Material: STEEL - BARE OR ASPHALT COATED.
Reg Date: 24-OCT-89
Tank Leak Detection Label: UNKNOWN
Chamber ID: 1
Chamber Pump Type Label: UNKNOWN
Chamber Pump Type Desc: UNKNOWN
**Pipe Status:** **REMOVED**
Pipe Status Date: 11-OCT-98
Pipe Date Installed: Not reported
Pipe Material Label: GALVANIZED STEEL
Pipe Status Label: REMOVED
Pipe Leak Detection: UNKNOWN
Pipe Leak Detection Label: UNKNOWN
Overfill: UNKNOWN
Overfill Protection Label: UNKNOWN

**AE128**
**WNW**
**1/4-1/2**
**0.479 mi.**
**2529 ft.**

**BAR HARBOR EXXON**
**100 COTTAGE STREET**
**BAR HARBOR, ME**

**Site 2 of 4 in cluster AE**

**LUST** **S110075424**
**N/A**

**Relative:**
**Higher**

**Actual:**
**50 ft.**

LUST:

Event:

| | |
|---|---|
| Name: | BAR HARBOR EXXON |
| Address: | 100 COTTAGE STREET |
| City,State,Zip: | BAR HARBOR, ME |
| Spill Number: | B-646-2000 |
| Spill Cause: | Other - Unknown |
| Spill Type: | Oil Incident |
| Inc Tank: | Underground Tank(s) Involved |
| Removal Flag: | False |
| UST Registered Flag: | True |
| MCD Value: | 9030 |
| Create Date: | 12/07/2001 |
| Create By: | SPILLS |
| Modify Date: | 12/07/2001 |
| Modify By: | SPILLS |
| Report Status: | Final Report |
| Actual Spill Datetime: | Not reported |
| Actual Spill Date Unknown: | True |
| Number Wells At Risk: | 0 |
| Number Wells Impacted: | 0 |
| Dtree Completed Flag: | False |
| Further Response Action: | False |
| Reporter Type: | Contractor/Consultant |
| Detection Method: | Tank and/or Piping Removal |
| Inc Location: | Terminal - Service Station |
| Inc Source: | Not reported |
| Material Disposal Info: | Not reported |

Click Here for LUST Document Search:

Change:

| | |
|---|---|
| Description: | Not reported |
| Date Change: | 01/30/2002 |
| Changed By: | eitgalla |
| Description: | Not reported |
| Date Change: | 01/30/2002 |
| Changed By: | eitgalla |
| Description: | Report Created with Report Status = FR |
| Date Change: | 12/07/2001 |
| Changed By: | SPILLS |

Contact:

| | |
|---|---|
| Contact Type: | Subject/Spiller |
| Potential RP: | False |
| Name: | Not reported |
| Title: | Not reported |
| Company: | WEBBER OIL COMPANY |
| Address: | 700 MAIN ST. |
| City,State: | BANGOR,ME |
| Country: | Not reported |

**BAR HARBOR EXXON (Continued)** **S110075424**

Zipcode: 04401
Phone/Ext: /
Comments: Not reported

Primary Employee:
Primary Employee: True
Name: DARRYL LUCE

File:
Spill Id: B-646-2000
Date Created: 02/26/2002
Created By: EICSTULT
Date Modified: 02/12/2009
Modified By: IMAGING
File Num Sheets: 0
Notes: Report scanned into the imaging system on 12-FEB-09.
Reconcile Date: 02/26/2002
File Reconciled By: Not reported

Media Affected:
Medium: Land

Medium: Groundwater

Log:
Spill Void Flag: False
Spill Office: Bangor
Spill Off Sequence: 646
Spill Year: 2000
Create Date: 12/07/2001
Created By: SPILLS
Modify Date: 12/07/2001
Modify By: SPILLS
Log Spill Type: Oil Incident
Log Spill Datetime: Not reported
Spill Time Unk: True
Spill Dt Unknown: True
Log Rep Dt Tm: 12/05/2000
Log Rep Prod Cd: 20
Log Rep Prod: GASOLINE UNSPECIFIED
Log Emp Name: DARRYL LUCE
Location: Not reported
Log Location Town: BAR HARBOR
Log Tank Involved: Underground Tank(s) Involved
Notes: Not reported

Material Recovered:
Material Recovered Type: NO
Material Recovered: None
Material Amount: 0
Material Units: gals.
Material Amt Qualifier: ACTUAL

Recovery Method: None

**BAR HARBOR EXXON (Continued)** **S110075424**

Spill Point:

Product:

| | |
|---|---|
| Product Code: | GASOLINE UNSPECIFIED |
| Product Other: | Not reported |
| Product Amt: | Not reported |
| Product Amt Unit: | gals. |
| Product Amt Qualifier: | UNKNOWN |
| Primary Product: | True |

Attachments:

| | |
|---|---|
| Description: | Spill Debris |
| Attach Type: | Electronic Form |
| File Name: | Not reported |
| File Code: | Not reported |
| File Size: | Not reported |
| File Modify Date: | 09/04/2007 |

---

**AE129** **ROADBED** **SPILLS** **S109073157**
**WNW** **CORNER HOLLAND & COTTAGE ST.** **N/A**
**1/4-1/2** **BAR HARBOR, ME**
**0.481 mi.**
**2538 ft.** **Site 3 of 4 in cluster AE**

**Relative:**
**Higher**

**Actual:**
**49 ft.**

SPILLS:

Event:

| | |
|---|---|
| Name: | ROADBED |
| Address: | CORNER HOLLAND & COTTAGE ST. |
| City,State,Zip: | BAR HARBOR, ME |
| Spill Number: | B-164-1999 |
| Inc Tank Code: | Not reported |
| Inc Tank: | Not reported |
| Removal Flag: | Not reported |
| Ust Registered Flag: | Not reported |
| Ast Inside Flag: | Not reported |
| Create Date: | 12/07/2001 |
| Create By: | SPILLS |
| Modify Date: | 12/07/2001 |
| Modify By: | SPILLS |
| Report Status: | FR |
| Report Status: | Final Report |
| Actual Spill Datetime: | Not reported |
| Actual Spill Date Unknown: | True |
| Actual Spill Time Unknown: | True |
| Number Wells At Risk: | 0 |
| Number Wells Impacted: | 0 |
| Dtree Completed Flag: | False |
| MCD Value: | 9030 |
| Further Response Action: | False |
| Spill Type Code: | O |
| Spill Type: | Oil Incident |
| Reporter Type Code: | 4 |
| Reporter Type: | Public Official |
| Detection Method Code: | I |
| Detection Method: | Other |
| Inc Location Code: | OTM |

**ROADBED (Continued)** **S109073157**

Inc Location: Other - Mystery
Inc Source Code: Not reported
Inc Source: Not reported
Spill Cause Code: 18
Spill Cause: Other - Unknown
Material Disposal Info: Contaminated soil to be spread for aeration.

Click Here for SPILLS Document Search:

Change:
Description: Report Created with Report Status = FR
Date Change: 12/07/2001
Changed By: SPILLS

Description: Not reported
Date Change: 02/14/2002
Changed By: eipcolli

Contact:
Contact Type: Subject/Spiller
Potential RP: False
Name: Not reported
Title: Not reported
Company: MYSTERY - UNKNOWN
Address: Not reported
City,State: ,
Country: Not reported
Zipcode: Not reported
Phone/Ext: /
Comments: Not reported

Primary Employee:
Primary Employee: True
Name: ROBERT RANDALL

File:
Spill Id: B-164-1999
Date Created: 03/12/2002
Created By: EICSTULT
Date Modified: 12/23/2008
Modified By: IMAGING
File Num Sheets: 0
Notes: Report scanned into the imaging system on 23-DEC-08.
Reconcile Date: 03/12/2002
File Reconciled By: Not reported

Media Affected:
Medium: Land

Log:
Spill Void Flag: False
Spill Office: Bangor
Spill Off Sequence: 164
Spill Year: 1999
Create Date: 12/07/2001

**ROADBED (Continued)** **S109073157**

| | |
|---|---|
| Created By: | SPILLS |
| Modify Date: | 12/07/2001 |
| Modify By: | SPILLS |
| Log Spill Type: | Oil Incident |
| Log Spill Datetime: | Not reported |
| Spill Time Unk: | True |
| Spill Dt Unknown: | True |
| Log Rep Dt Tm: | 04/13/1999 |
| Log Rep Prod Cd: | 20 |
| Log Rep Prod: | GASOLINE UNSPECIFIED |
| Log Emp Name: | ROBERT RANDALL |
| Location: | Not reported |
| Log Location Town: | BAR HARBOR |
| Log Tank Involved: | Unknown/Unspecified |
| Notes: | Not reported |

Material Recovered:

| | |
|---|---|
| Material Recovered Type: | CS |
| Material Recovered: | Contaminated Soil |
| Material Amount: | 6 |
| Material Units: | cu. yds. |
| Material Amt Qualifier: | ESTIMATE |
| Recovery Method: | Excavation |

Spill Point:

| | |
|---|---|
| Date Reported: | 4/13/1999 10:30:00 AM |
| Notes: | Not reported |
| Product: | GASOLINE UNSPECIFIED |
| Product Notes: | Not reported |
| Latitude: | 44.388778 |
| Longitude: | -68.21189 |

Product:

| | |
|---|---|
| Product Code: | GASOLINE UNSPECIFIED |
| Product Other: | Not reported |
| Product Amt: | Not reported |
| Product Amt Unit: | Unknown |
| Product Amt Qualifier: | UNKNOWN |
| Primary Product: | True |

---

**AE130** **COTTAGE STREET MAINWAY** **LUST** **S110076326**
**WNW** **99 COTTAGE ST** **N/A**
**1/4-1/2** **BAR HARBOR, ME**
**0.482 mi.**
**2547 ft.** **Site 4 of 4 in cluster AE**

**Relative:**
**Higher**

**Actual:**
**48 ft.**

LUST:

Event:

| | |
|---|---|
| Name: | IRVING OIL CORP. |
| Address: | 99 COTTAGE STREET |
| City,State,Zip: | BAR HARBOR, ME |
| Spill Number: | B-284-1999 |
| Spill Cause: | Other - No Cause |
| Spill Type: | Non-Oil, Non-Hazardous Incident |

**COTTAGE STREET MAINWAY (Continued)** **S110076326**

Inc Tank: Underground Tank(s) Involved
Removal Flag: False
UST Registered Flag: True
MCD Value: 9030
Create Date: 12/07/2001
Create By: SPILLS
Modify Date: 02/26/2002
Modify By: EIPCOLLI
Report Status: Final Report
Actual Spill Datetime: Not reported
Actual Spill Date Unknown: True
Number Wells At Risk: 0
Number Wells Impacted: 0
Dtree Completed Flag: False
Further Response Action: False
Reporter Type: Contractor/Consultant
Detection Method: Tank and/or Piping Removal
Inc Location: Terminal - Service Station
Inc Source: Not reported
Material Disposal Info: Not reported

Click Here for LUST Document Search:

Change:
Description: Not reported
Date Change: 02/26/2002
Changed By: eipcolli

Description: Report Created with Report Status = FR
Date Change: 12/07/2001
Changed By: SPILLS

Contact:
Contact Type: Subject/Spiller
Potential RP: False
Name: Not reported
Title: Not reported
Company: IRVING OIL CORP.
Address: POBOX 401
City,State: BANGOR,ME
Country: Not reported
Zipcode: 04402-0401
Phone/Ext: /
Comments: Not reported

Primary Employee:
Primary Employee: True
Name: DARRYL LUCE

File:
Spill Id: B-284-1999
Date Created: 03/12/2002
Created By: EIGANGEL
Date Modified: 12/26/2008
Modified By: IMAGING
File Num Sheets: 0

**COTTAGE STREET MAINWAY (Continued)** **S110076326**

Notes: Report scanned into the imaging system on 26-DEC-08.
Reconcile Date: 03/12/2002
File Reconciled By: Not reported

Media Affected:
Medium: None

Log:
Spill Void Flag: False
Spill Office: Bangor
Spill Off Sequence: 284
Spill Year: 1999
Create Date: 12/07/2001
Created By: SPILLS
Modify Date: 12/07/2001
Modify By: SPILLS
Log Spill Type: Non-Oil, Non-Hazardous Incident
Log Spill Datetime: Not reported
Spill Time Unk: True
Spill Dt Unknown: True
Log Rep Dt Tm: 06/03/1999
Log Rep Prod Cd: 00
Log Rep Prod: NONE
Log Emp Name: DARRYL LUCE
Location: Not reported
Log Location Town: BAR HARBOR
Log Tank Involved: Underground Tank(s) Involved
Notes: Not reported

Material Recovered:
Material Recovered Type: NO
Material Recovered: None
Material Amount: 0
Material Units: gals.
Material Amt Qualifier: ACTUAL

Material Recovered Type: VP
Material Recovered: Unspilled Product
Material Amount: 50
Material Units: gals.
Material Amt Qualifier: ESTIMATE

Recovery Method: None

Recovery Method: Pumps

Spill Point:
Date Reported: 6/3/1999 8:18:00 AM
Notes: Not reported
Product: NONE
Product Notes: Not reported
Latitude: 44.388924
Longitude: -68.21154

**COTTAGE STREET MAINWAY (Continued)** **S110076326**

Product:
- Product Code: NONE
- Product Other: Not reported
- Product Amt: 0
- Product Amt Unit: gals.
- Product Amt Qualifier: ACTUAL
- Primary Product: True

Event:
- Name: COTTAGE STREET MAINWAY
- Address: 99 COTTAGE ST
- City,State,Zip: BAR HARBOR, ME
- Spill Number: B-689-1993
- Spill Cause: Other - Unknown
- Spill Type: Oil Incident
- Inc Tank: Underground Tank(s) Involved
- Removal Flag: False
- UST Registered Flag: True
- MCD Value: 9030
- Create Date: 12/07/2001
- Create By: SPILLS
- Modify Date: 12/07/2001
- Modify By: SPILLS
- Report Status: Final Report
- Actual Spill Datetime: Not reported
- Actual Spill Date Unknown: True
- Number Wells At Risk: 0
- Number Wells Impacted: 0
- Dtree Completed Flag: False
- Further Response Action: False
- Reporter Type: Contractor/Consultant
- Detection Method: Tank and/or Piping Removal
- Inc Location: Terminal - Service Station
- Inc Source: Not reported
- Material Disposal Info: material to CWS in Norridgewock for disposal; in-situ system planned

Click Here for LUST Document Search:

Change:
- Description: Report Created with Report Status = FR
- Date Change: 12/07/2001
- Changed By: SPILLS

Contact:
- Contact Type: Subject/Spiller
- Potential RP: False
- Name: Not reported
- Title: Not reported
- Company: IRVING OIL CORPORATION
- Address: POB 401
- City,State: BANGOR,ME
- Country: Not reported
- Zipcode: 044020401
- Phone/Ext: /
- Comments: Not reported

**COTTAGE STREET MAINWAY (Continued)** **S110076326**

Primary Employee:
Primary Employee: True
Name: ROBERT RANDALL

File:
Spill Id: B-689-1993
Date Created: 08/23/1995
Created By: SPILLS
Date Modified: 06/05/2007
Modified By: IMAGING
File Num Sheets: 0
Notes: Report scanned into the imaging system on 05-JUN-07.
Reconcile Date: Not reported
File Reconciled By: Not reported

Media Affected:
Medium: Land

Medium: Groundwater

Log:
Spill Void Flag: False
Spill Office: Bangor
Spill Off Sequence: 689
Spill Year: 1993
Create Date: 12/07/2001
Created By: SPILLS
Modify Date: 12/07/2001
Modify By: SPILLS
Log Spill Type: Oil Incident
Log Spill Datetime: Not reported
Spill Time Unk: True
Spill Dt Unknown: True
Log Rep Dt Tm: 12/09/1993
Log Rep Prod Cd: 20
Log Rep Prod: GASOLINE UNSPECIFIED
Log Emp Name: ROBERT RANDALL
Location: Not reported
Log Location Town: BAR HARBOR
Log Tank Involved: Underground Tank(s) Involved
Notes: Not reported

Material Recovered:
Material Recovered Type: MM
Material Recovered: Mixed Liquid Media
Material Amount: 422.9
Material Units: gals.
Material Amt Qualifier: ACTUAL

Recovery Method: Excavation

Spill Point:
Date Reported: 12/9/1993 1:15:00 PM
Notes: Not reported

**COTTAGE STREET MAINWAY (Continued)** **S110076326**

Product: GASOLINE UNSPECIFIED
Product Notes: Not reported
Latitude: 44.389056
Longitude: -68.211773

Product:
Product Code: GASOLINE UNSPECIFIED
Product Other: Not reported
Product Amt: 1688
Product Amt Unit: gals.
Product Amt Qualifier: ESTIMATE
Primary Product: False

Event:
Name: COTTAGE STREET MAINWAY
Address: 99 COTTAGE ST
City,State,Zip: BAR HARBOR, ME
Spill Number: B-689-1993
Spill Cause: Other - Unknown
Spill Type: Oil Incident
Inc Tank: Underground Tank(s) Involved
Removal Flag: False
UST Registered Flag: True
MCD Value: 9030
Create Date: 12/07/2001
Create By: SPILLS
Modify Date: 12/07/2001
Modify By: SPILLS
Report Status: Final Report
Actual Spill Datetime: Not reported
Actual Spill Date Unknown: True
Number Wells At Risk: 0
Number Wells Impacted: 0
Dtree Completed Flag: False
Further Response Action: False
Reporter Type: Contractor/Consultant
Detection Method: Tank and/or Piping Removal
Inc Location: Terminal - Service Station
Inc Source: Not reported
Material Disposal Info: material to CWS in Norridgewock for disposal; in-situ system planned

Click Here for LUST Document Search:

Change:
Description: Report Created with Report Status = FR
Date Change: 12/07/2001
Changed By: SPILLS

Contact:
Contact Type: Subject/Spiller
Potential RP: False
Name: Not reported
Title: Not reported
Company: IRVING OIL CORPORATION
Address: POB 401

**COTTAGE STREET MAINWAY (Continued)** **S110076326**

City,State: BANGOR,ME
Country: Not reported
Zipcode: 044020401
Phone/Ext: /
Comments: Not reported

Primary Employee:
Primary Employee: True
Name: ROBERT RANDALL

File:
Spill Id: B-689-1993
Date Created: 08/23/1995
Created By: SPILLS
Date Modified: 06/05/2007
Modified By: IMAGING
File Num Sheets: 0
Notes: Report scanned into the imaging system on 05-JUN-07.
Reconcile Date: Not reported
File Reconciled By: Not reported

Media Affected:
Medium: Land

Medium: Groundwater

Log:
Spill Void Flag: False
Spill Office: Bangor
Spill Off Sequence: 689
Spill Year: 1993
Create Date: 12/07/2001
Created By: SPILLS
Modify Date: 12/07/2001
Modify By: SPILLS
Log Spill Type: Oil Incident
Log Spill Datetime: Not reported
Spill Time Unk: True
Spill Dt Unknown: True
Log Rep Dt Tm: 12/09/1993
Log Rep Prod Cd: 20
Log Rep Prod: GASOLINE UNSPECIFIED
Log Emp Name: ROBERT RANDALL
Location: Not reported
Log Location Town: BAR HARBOR
Log Tank Involved: Underground Tank(s) Involved
Notes: Not reported

Material Recovered:
Material Recovered Type: MM
Material Recovered: Mixed Liquid Media
Material Amount: 422.9
Material Units: gals.
Material Amt Qualifier: ACTUAL

**COTTAGE STREET MAINWAY (Continued)** **S110076326**

Recovery Method: Excavation

Spill Point:
Date Reported: 12/9/1993 1:15:00 PM
Notes: Not reported
Product: GASOLINE UNSPECIFIED
Product Notes: Not reported
Latitude: 44.389056
Longitude: -68.211773

Product:
Product Code: GASOLINE UNSPECIFIED
Product Other: Not reported
Product Amt: 1688
Product Amt Unit: gals.
Product Amt Qualifier: ESTIMATE
Primary Product: False

Event:
Name: COTTAGE STREET MAINWAY
Address: 99 COTTAGE ST
City,State,Zip: BAR HARBOR, ME
Spill Number: B-689-1993
Spill Cause: Other - Unknown
Spill Type: Oil Incident
Inc Tank: Underground Tank(s) Involved
Removal Flag: False
UST Registered Flag: False
MCD Value: 9030
Create Date: 12/07/2001
Create By: SPILLS
Modify Date: 12/07/2001
Modify By: SPILLS
Report Status: Final Report
Actual Spill Datetime: Not reported
Actual Spill Date Unknown: True
Number Wells At Risk: 0
Number Wells Impacted: 0
Dtree Completed Flag: False
Further Response Action: False
Reporter Type: Contractor/Consultant
Detection Method: Tank and/or Piping Removal
Inc Location: Terminal - Service Station
Inc Source: Not reported
Material Disposal Info: material to CWS in Norridgewock for disposal; in-situ system planned

Click Here for LUST Document Search:

Change:
Description: Report Created with Report Status = FR
Date Change: 12/07/2001
Changed By: SPILLS

Contact:
Contact Type: Subject/Spiller

**COTTAGE STREET MAINWAY (Continued)** **S110076326**

Potential RP: False
Name: Not reported
Title: Not reported
Company: IRVING OIL CORPORATION
Address: POB 401
City,State: BANGOR,ME
Country: Not reported
Zipcode: 044020401
Phone/Ext: /
Comments: Not reported

Primary Employee:
Primary Employee: True
Name: ROBERT RANDALL

File:
Spill Id: B-689-1993
Date Created: 08/23/1995
Created By: SPILLS
Date Modified: 06/05/2007
Modified By: IMAGING
File Num Sheets: 0
Notes: Report scanned into the imaging system on 05-JUN-07.
Reconcile Date: Not reported
File Reconciled By: Not reported

Media Affected:
Medium: Land

Medium: Groundwater

Log:
Spill Void Flag: False
Spill Office: Bangor
Spill Off Sequence: 689
Spill Year: 1993
Create Date: 12/07/2001
Created By: SPILLS
Modify Date: 12/07/2001
Modify By: SPILLS
Log Spill Type: Oil Incident
Log Spill Datetime: Not reported
Spill Time Unk: True
Spill Dt Unknown: True
Log Rep Dt Tm: 12/09/1993
Log Rep Prod Cd: 20
Log Rep Prod: GASOLINE UNSPECIFIED
Log Emp Name: ROBERT RANDALL
Location: Not reported
Log Location Town: BAR HARBOR
Log Tank Involved: Underground Tank(s) Involved
Notes: Not reported

Material Recovered:
Material Recovered Type: MM

**COTTAGE STREET MAINWAY (Continued)** **S110076326**

Material Recovered: Mixed Liquid Media
Material Amount: 422.9
Material Units: gals.
Material Amt Qualifier: ACTUAL

Recovery Method: Excavation

Spill Point:
Date Reported: 12/9/1993 1:15:00 PM
Notes: Not reported
Product: GASOLINE UNSPECIFIED
Product Notes: Not reported
Latitude: 44.389056
Longitude: -68.211773

Product:
Product Code: GASOLINE UNSPECIFIED
Product Other: Not reported
Product Amt: 1688
Product Amt Unit: gals.
Product Amt Qualifier: ESTIMATE
Primary Product: False

Event:
Name: COTTAGE STREET MAINWAY
Address: 99 COTTAGE ST
City,State,Zip: BAR HARBOR, ME
Spill Number: B-689-1993
Spill Cause: Other - Unknown
Spill Type: Oil Incident
Inc Tank: Underground Tank(s) Involved
Removal Flag: False
UST Registered Flag: False
MCD Value: 9030
Create Date: 12/07/2001
Create By: SPILLS
Modify Date: 12/07/2001
Modify By: SPILLS
Report Status: Final Report
Actual Spill Datetime: Not reported
Actual Spill Date Unknown: True
Number Wells At Risk: 0
Number Wells Impacted: 0
Dtree Completed Flag: False
Further Response Action: False
Reporter Type: Contractor/Consultant
Detection Method: Tank and/or Piping Removal
Inc Location: Terminal - Service Station
Inc Source: Not reported
Material Disposal Info: material to CWS in Norridgewock for disposal; in-situ system planned

Click Here for LUST Document Search:

Change:
Description: Report Created with Report Status = FR

**COTTAGE STREET MAINWAY (Continued)** **S110076326**

Date Change: 12/07/2001
Changed By: SPILLS

Contact:
Contact Type: Subject/Spiller
Potential RP: False
Name: Not reported
Title: Not reported
Company: IRVING OIL CORPORATION
Address: POB 401
City,State: BANGOR,ME
Country: Not reported
Zipcode: 044020401
Phone/Ext: /
Comments: Not reported

Primary Employee:
Primary Employee: True
Name: ROBERT RANDALL

File:
Spill Id: B-689-1993
Date Created: 08/23/1995
Created By: SPILLS
Date Modified: 06/05/2007
Modified By: IMAGING
File Num Sheets: 0
Notes: Report scanned into the imaging system on 05-JUN-07.
Reconcile Date: Not reported
File Reconciled By: Not reported

Media Affected:
Medium: Land

Medium: Groundwater

Log:
Spill Void Flag: False
Spill Office: Bangor
Spill Off Sequence: 689
Spill Year: 1993
Create Date: 12/07/2001
Created By: SPILLS
Modify Date: 12/07/2001
Modify By: SPILLS
Log Spill Type: Oil Incident
Log Spill Datetime: Not reported
Spill Time Unk: True
Spill Dt Unknown: True
Log Rep Dt Tm: 12/09/1993
Log Rep Prod Cd: 20
Log Rep Prod: GASOLINE UNSPECIFIED
Log Emp Name: ROBERT RANDALL
Location: Not reported
Log Location Town: BAR HARBOR

**COTTAGE STREET MAINWAY (Continued)** **S110076326**

Log Tank Involved: Underground Tank(s) Involved
Notes: Not reported

Material Recovered:
Material Recovered Type: MM
Material Recovered: Mixed Liquid Media
Material Amount: 422.9
Material Units: gals.
Material Amt Qualifier: ACTUAL

Recovery Method: Excavation

Spill Point:
Date Reported: 12/9/1993 1:15:00 PM
Notes: Not reported
Product: GASOLINE UNSPECIFIED
Product Notes: Not reported
Latitude: 44.389056
Longitude: -68.211773

Product:
Product Code: GASOLINE UNSPECIFIED
Product Other: Not reported
Product Amt: 1688
Product Amt Unit: gals.
Product Amt Qualifier: ESTIMATE
Primary Product: False

Event:
Name: BAR HARBOR COTTAGE ST MAINWAY
Address: 99 COTTAGE ST
City,State,Zip: BAR HARBOR, ME
Spill Number: B-617-2004
Spill Cause: Overfill
Spill Type: Oil Incident
Inc Tank: Underground Tank(s) Involved
Removal Flag: False
UST Registered Flag: True
MCD Value: 9030
Create Date: 11/12/2004
Create By: EINTHOMP
Modify Date: 03/31/2005
Modify By: EITGALLA
Report Status: Final Report
Actual Spill Datetime: 11/10/2004
Actual Spill Date Unknown: False
Number Wells At Risk: 0
Number Wells Impacted: 0
Dtree Completed Flag: False
Further Response Action: False
Reporter Type: Other Involved Party
Detection Method: Visual Product
Inc Location: Terminal - Service Station
Inc Source: Land Transportation - Passenger Vehicle

**COTTAGE STREET MAINWAY (Continued)** **S110076326**

Material Disposal Info: OM = sorbent entered into Irving Oil waste stream.

Click Here for LUST Document Search:

Change:
Description: Report Status change from DQA to FR
Date Change: 03/31/2005
Changed By: EITGALLA

Description: Report Created with Report Status = DR
Date Change: 11/12/2004
Changed By: EINTHOMP

Description: Report Status change from DR to DRV
Date Change: 11/12/2004
Changed By: EINTHOMP

Description: Report Status change from DRV to DQA
Date Change: 11/17/2004
Changed By: EIBRANDA

Contact:
Contact Type: Subject/Spiller
Potential RP: True
Name: Not reported
Title: Not reported
Company: IRVING OIL CORP
Address: PO BOX 401
City,State: BANGOR,ME
Country: USA
Zipcode: 04402-0401
Phone/Ext: /
Comments: Not reported

Primary Employee:
Primary Employee: True
Name: NATHAN THOMPSON

File:
Spill Id: B-617-2004
Date Created: 04/06/2005
Created By: IMAGING
Date Modified: 04/06/2005
Modified By: IMAGING
File Num Sheets: 0
Notes: Report scanned into the imaging system on 06-APR-05.
Reconcile Date: Not reported
File Reconciled By: Not reported

Media Affected:
Medium: Land

Log:
Spill Void Flag: False
Spill Office: Bangor

**COTTAGE STREET MAINWAY (Continued)** **S110076326**

Spill Off Sequence: 617
Spill Year: 2004
Create Date: 11/12/2004
Created By: EINTHOMP
Modify Date: 11/18/2004
Modify By: EIBRANDA
Log Spill Type: Oil Incident
Log Spill Datetime: Not reported
Spill Time Unk: True
Spill Dt Unknown: True
Log Rep Dt Tm: 11/10/2004
Log Rep Prod Cd: 23
Log Rep Prod: UNLEADED GASOLINE
Log Emp Name: NATHAN THOMPSON
Location: Not reported
Log Location Town: BAR HARBOR
Log Tank Involved: Underground Tank(s) Involved
Notes: Spill at pump, service station.

Material Recovered:
Material Recovered Type: OM
Material Recovered: Other Material
Material Amount: 2
Material Units: gals.
Material Amt Qualifier: ESTIMATE

Recovery Method: Sorbents

Spill Point:
Date Reported: 11/10/2004 9:15:00 AM
Notes: Spill at pump, service station.
Product: UNLEADED GASOLINE
Product Notes: Not reported
Latitude: 44.388924
Longitude: -68.21154

Product:
Product Code: UNLEADED GASOLINE
Product Other: Not reported
Product Amt: 2
Product Amt Unit: gals.
Product Amt Qualifier: ESTIMATE
Primary Product: True

Event:
Name: IRVING MAINWAY / IRVING OIL CORPORATION
Address: 99 COTTAGE STREET
City,State,Zip: BAR HARBOR, ME
Spill Number: B-339-2000
Spill Cause: Overfill
Spill Type: Oil Incident
Inc Tank: Underground Tank(s) Involved
Removal Flag: False
UST Registered Flag: True

**COTTAGE STREET MAINWAY (Continued)** **S110076326**

MCD Value: 9030
Create Date: 12/07/2001
Create By: SPILLS
Modify Date: 12/07/2001
Modify By: SPILLS
Report Status: Final Report
Actual Spill Datetime: 06/24/2000
Actual Spill Date Unknown: False
Number Wells At Risk: 0
Number Wells Impacted: 0
Dtree Completed Flag: False
Further Response Action: False
Reporter Type: Subject/Spiller
Detection Method: Visual Product
Inc Location: Terminal - Service Station
Inc Source: Not reported
Material Disposal Info: Sorbent pads and speedi-dri removed by Irving Oil

Click Here for LUST Document Search:

Change:
Description: Report Created with Report Status = FR
Date Change: 12/07/2001
Changed By: SPILLS

Description: Not reported
Date Change: 01/24/2002
Changed By: eitgalla

Contact:
Contact Type: Subject/Spiller
Potential RP: False
Name: Not reported
Title: Not reported
Company: IRVING MAINWAY / IRVING OIL CORPORATION
Address: 700 MAINE AVENUE
City,State: BANGOR,ME
Country: Not reported
Zipcode: 04401
Phone/Ext: /
Comments: Not reported

Primary Employee:
Primary Employee: True
Name: TOM MALECK

File:
Spill Id: B-339-2000
Date Created: 02/21/2002
Created By: EICSTULT
Date Modified: 01/29/2009
Modified By: IMAGING
File Num Sheets: 0
Notes: Report scanned into the imaging system on 29-JAN-09.
Reconcile Date: 02/21/2002
File Reconciled By: Not reported

**COTTAGE STREET MAINWAY (Continued)** **S110076326**

Media Affected:
Medium: Land

Log:
Spill Void Flag: False
Spill Office: Bangor
Spill Off Sequence: 339
Spill Year: 2000
Create Date: 12/07/2001
Created By: SPILLS
Modify Date: 12/07/2001
Modify By: SPILLS
Log Spill Type: Oil Incident
Log Spill Datetime: 06/24/2000
Spill Time Unk: False
Spill Dt Unknown: False
Log Rep Dt Tm: 06/24/2000
Log Rep Prod Cd: 23
Log Rep Prod: UNLEADED GASOLINE
Log Emp Name: TOM MALECK
Location: Not reported
Log Location Town: BAR HARBOR
Log Tank Involved: Underground Tank(s) Involved
Notes: Not reported

Material Recovered:
Material Recovered Type: OM
Material Recovered: Other Material
Material Amount: 3.2
Material Units: gals.
Material Amt Qualifier: ACTUAL

Recovery Method: Sorbents

Spill Point:
Date Reported: 6/24/2000 4:28:00 PM
Notes: Not reported
Product: UNLEADED GASOLINE
Product Notes: Not reported
Latitude: 44.388924
Longitude: -68.21154

Product:
Product Code: UNLEADED GASOLINE
Product Other: Not reported
Product Amt: 3.5
Product Amt Unit: gals.
Product Amt Qualifier: ACTUAL
Primary Product: False

**131**
**North**
**1/4-1/2**
**0.499 mi.**
**2636 ft.**

**MYSTERY OFF SHORE SHEEN**
**TOWN PIER**
**BAR HARBOR, ME**

**SPILLS** **S109071319**
**N/A**

**Relative:**
**Lower**

**Actual:**
**0 ft.**

SPILLS:

Event:

| | |
|---|---|
| Name: | MYSTERY OFF SHORE SHEEN |
| Address: | TOWN PIER |
| City,State,Zip: | BAR HARBOR, ME |
| Spill Number: | B-496-1998 |
| Inc Tank Code: | Not reported |
| Inc Tank: | Not reported |
| Removal Flag: | Not reported |
| Ust Registered Flag: | Not reported |
| Ast Inside Flag: | Not reported |
| Create Date: | 12/07/2001 |
| Create By: | SPILLS |
| Modify Date: | 12/07/2001 |
| Modify By: | SPILLS |
| Report Status: | FR |
| Report Status: | Final Report |
| Actual Spill Datetime: | Not reported |
| Actual Spill Date Unknown: | True |
| Actual Spill Time Unknown: | True |
| Number Wells At Risk: | Not reported |
| Number Wells Impacted: | Not reported |
| Dtree Completed Flag: | False |
| MCD Value: | 9030 |
| Further Response Action: | False |
| Spill Type Code: | O |
| Spill Type: | Oil Incident |
| Reporter Type Code: | 4 |
| Reporter Type: | Public Official |
| Detection Method Code: | L |
| Detection Method: | Visual Product |
| Inc Location Code: | OTM |
| Inc Location: | Other - Mystery |
| Inc Source Code: | Not reported |
| Inc Source: | Not reported |
| Spill Cause Code: | 18 |
| Spill Cause: | Other - Unknown |
| Material Disposal Info: | Not reported |

Click Here for SPILLS Document Search:

Change:

| | |
|---|---|
| Description: | Report Created with Report Status = FR |
| Date Change: | 12/07/2001 |
| Changed By: | SPILLS |

Contact:

| | |
|---|---|
| Contact Type: | Subject/Spiller |
| Potential RP: | False |
| Name: | Not reported |
| Title: | Not reported |
| Company: | MYSTERY OFF SHORE SHEEN |
| Address: | TOWN PIER |

**MYSTERY OFF SHORE SHEEN (Continued)** **S109071319**

City,State: BAR HARBOR,ME
Country: Not reported
Zipcode: 04609
Phone/Ext: /
Comments: Not reported

Primary Employee:
Primary Employee: True
Name: CLEVE LECKEY

File:
Spill Id: B-496-1998
Date Created: 01/21/1999
Created By: SPILLS
Date Modified: 12/18/2008
Modified By: IMAGING
File Num Sheets: 0
Notes: Report scanned into the imaging system on 18-DEC-08.
Reconcile Date: Not reported
File Reconciled By: Not reported

Media Affected:
Medium: Coastal Water

Log:
Spill Void Flag: False
Spill Office: Bangor
Spill Off Sequence: 496
Spill Year: 1998
Create Date: 12/07/2001
Created By: SPILLS
Modify Date: 12/07/2001
Modify By: SPILLS
Log Spill Type: Oil Incident
Log Spill Datetime: Not reported
Spill Time Unk: True
Spill Dt Unknown: True
Log Rep Dt Tm: 07/26/1998
Log Rep Prod Cd: 80
Log Rep Prod: UNSPECIFIED OIL
Log Emp Name: CLEVE LECKEY
Location: Not reported
Log Location Town: BAR HARBOR
Log Tank Involved: Unknown/Unspecified
Notes: Not reported

Material Recovered:
Material Recovered Type: MM
Material Recovered: Mixed Liquid Media
Material Amount: 0
Material Units: gals.
Material Amt Qualifier: ACTUAL

Recovery Method: None

**MYSTERY OFF SHORE SHEEN (Continued)** **S109071319**

Spill Point:

Product:

| | |
|---|---|
| Product Code: | UNSPECIFIED OIL |
| Product Other: | Not reported |
| Product Amt: | Not reported |
| Product Amt Unit: | gals. |
| Product Amt Qualifier: | UNKNOWN |
| Primary Product: | False |

Count: 8 records. ORPHAN SUMMARY

| City | EDR ID | Site Name | Site Address | Zip | Database(s) |
|---|---|---|---|---|---|
| BAR HARBOR | S104218807 | HANNAFORD BAR HARBOR #8224 | 86 COTTAGE RD. | | LUST, TIER 2 |
| BAR HARBOR | S116757769 | FRENCHMAN'S BAY BOATING COMPANY | MOORING OFF OF TOWN PIER WEST | | LAST |
| BAR HARBOR | S106789081 | HELPERS MDI | MOUNT DESERT NARROWS | | LUST |
| BAR HARBOR | S106795967 | BAR HARBOR WHALE WATCH COMPANY | ONE WEST ST | | LUST |
| BAR HARBOR | S106799943 | BAR HARBOR LAUNDRY CO., INC. | PINEO COURT | 04609 | DRYCLEANERS |
| BAR HARBOR | S106794800 | BULK PLANT | WEST ST | | LUST |
| BAR HARBOR | S111860534 | SALVATORE CONSTRUCTION SITE | WEST ST. OLD PIER | | LAST |
| BAR HARBOR | S110768001 | ACADIA NATIONAL PARK | VISITORS CENTER | | LUST |

# GOVERNMENT RECORDS SEARCHED / DATA CURRENCY TRACKING

To maintain currency of the following federal and state databases, EDR contacts the appropriate governmental agency on a monthly or quarterly basis, as required.

**Number of Days to Update:** Provides confirmation that EDR is reporting records that have been updated within 90 days from the date the government agency made the information available to the public.

**STANDARD ENVIRONMENTAL RECORDS**

***Lists of Federal NPL (Superfund) sites***

NPL: National Priority List

National Priorities List (Superfund). The NPL is a subset of CERCLIS and identifies over 1,200 sites for priority cleanup under the Superfund Program. NPL sites may encompass relatively large areas. As such, EDR provides polygon coverage for over 1,000 NPL site boundaries produced by EPA's Environmental Photographic Interpretation Center (EPIC) and regional EPA offices.

Date of Government Version: 09/25/2024
Date Data Arrived at EDR: 10/01/2024
Date Made Active in Reports: 10/23/2024
Number of Days to Update: 22

Source: EPA
Telephone: N/A
Last EDR Contact: 12/03/2024
Next Scheduled EDR Contact: 01/06/2025
Data Release Frequency: Quarterly

NPL Site Boundaries

Sources:

EPA's Environmental Photographic Interpretation Center (EPIC)
Telephone: 202-564-7333

EPA Region 1
Telephone 617-918-1143

EPA Region 3
Telephone 215-814-5418

EPA Region 4
Telephone 404-562-8033

EPA Region 5
Telephone 312-886-6686

EPA Region 10
Telephone 206-553-8665

EPA Region 6
Telephone: 214-655-6659

EPA Region 7
Telephone: 913-551-7247

EPA Region 8
Telephone: 303-312-6774

EPA Region 9
Telephone: 415-947-4246

Proposed NPL: Proposed National Priority List Sites

A site that has been proposed for listing on the National Priorities List through the issuance of a proposed rule in the Federal Register. EPA then accepts public comments on the site, responds to the comments, and places on the NPL those sites that continue to meet the requirements for listing.

Date of Government Version: 09/25/2024
Date Data Arrived at EDR: 10/01/2024
Date Made Active in Reports: 10/23/2024
Number of Days to Update: 22

Source: EPA
Telephone: N/A
Last EDR Contact: 12/03/2024
Next Scheduled EDR Contact: 01/06/2025
Data Release Frequency: Quarterly

NPL LIENS: Federal Superfund Liens

Federal Superfund Liens. Under the authority granted the USEPA by CERCLA of 1980, the USEPA has the authority to file liens against real property in order to recover remedial action expenditures or when the property owner received notification of potential liability. USEPA compiles a listing of filed notices of Superfund Liens.

Date of Government Version: 10/15/1991
Date Data Arrived at EDR: 02/02/1994
Date Made Active in Reports: 03/30/1994
Number of Days to Update: 56

Source: EPA
Telephone: 202-564-4267
Last EDR Contact: 08/15/2011
Next Scheduled EDR Contact: 11/28/2011
Data Release Frequency: No Update Planned

***Lists of Federal Delisted NPL sites***

Delisted NPL: National Priority List Deletions

The National Oil and Hazardous Substances Pollution Contingency Plan (NCP) establishes the criteria that the EPA uses to delete sites from the NPL. In accordance with 40 CFR 300.425.(e), sites may be deleted from the NPL where no further response is appropriate.

Date of Government Version: 09/25/2024
Date Data Arrived at EDR: 10/01/2024
Date Made Active in Reports: 10/23/2024
Number of Days to Update: 22

Source: EPA
Telephone: N/A
Last EDR Contact: 12/03/2024
Next Scheduled EDR Contact: 01/06/2025
Data Release Frequency: Quarterly

***Lists of Federal sites subject to CERCLA removals and CERCLA orders***

FEDERAL FACILITY: Federal Facility Site Information listing

A listing of National Priority List (NPL) and Base Realignment and Closure (BRAC) sites found in the Comprehensive Environmental Response, Compensation and Liability Information System (CERCLIS) Database where EPA Federal Facilities Restoration and Reuse Office is involved in cleanup activities.

Date of Government Version: 11/20/2024
Date Data Arrived at EDR: 12/18/2024
Date Made Active in Reports: 12/20/2024
Number of Days to Update: 2

Source: Environmental Protection Agency
Telephone: 703-603-8704
Last EDR Contact: 12/18/2024
Next Scheduled EDR Contact: 04/07/2025
Data Release Frequency: Varies

SEMS: Superfund Enterprise Management System

SEMS (Superfund Enterprise Management System) tracks hazardous waste sites, potentially hazardous waste sites, and remedial activities performed in support of EPA's Superfund Program across the United States. The list was formerly know as CERCLIS, renamed to SEMS by the EPA in 2015. The list contains data on potentially hazardous waste sites that have been reported to the USEPA by states, municipalities, private companies and private persons, pursuant to Section 103 of the Comprehensive Environmental Response, Compensation, and Liability Act (CERCLA). This dataset also contains sites which are either proposed to or on the National Priorities List (NPL) and the sites which are in the screening and assessment phase for possible inclusion on the NPL.

Date of Government Version: 09/25/2024
Date Data Arrived at EDR: 10/01/2024
Date Made Active in Reports: 10/23/2024
Number of Days to Update: 22

Source: EPA
Telephone: 800-424-9346
Last EDR Contact: 12/03/2024
Next Scheduled EDR Contact: 01/20/2025
Data Release Frequency: Quarterly

***Lists of Federal CERCLA sites with NFRAP***

SEMS-ARCHIVE: Superfund Enterprise Management System Archive

SEMS-ARCHIVE (Superfund Enterprise Management System Archive) tracks sites that have no further interest under the Federal Superfund Program based on available information. The list was formerly known as the CERCLIS-NFRAP, renamed to SEMS ARCHIVE by the EPA in 2015. EPA may perform a minimal level of assessment work at a site while it is archived if site conditions change and/or new information becomes available. Archived sites have been removed and archived from the inventory of SEMS sites. Archived status indicates that, to the best of EPA's knowledge, assessment at a site has been completed and that EPA has determined no further steps will be taken to list the site on the National Priorities List (NPL), unless information indicates this decision was not appropriate or other considerations require a recommendation for listing at a later time. The decision does not necessarily mean that there is no hazard associated with a given site; it only means that. based upon available information, the location is not judged to be potential NPL site.

Date of Government Version: 09/25/2024
Date Data Arrived at EDR: 10/01/2024
Date Made Active in Reports: 10/23/2024
Number of Days to Update: 22

Source: EPA
Telephone: 800-424-9346
Last EDR Contact: 12/03/2024
Next Scheduled EDR Contact: 01/20/2025
Data Release Frequency: Quarterly

***Lists of Federal RCRA facilities undergoing Corrective Action***

CORRACTS: Corrective Action Report

CORRACTS identifies hazardous waste handlers with RCRA corrective action activity.

Date of Government Version: 09/16/2024
Date Data Arrived at EDR: 09/17/2024
Date Made Active in Reports: 12/06/2024
Number of Days to Update: 80

Source: EPA
Telephone: 800-424-9346
Last EDR Contact: 12/12/2024
Next Scheduled EDR Contact: 03/31/2025
Data Release Frequency: Quarterly

***Lists of Federal RCRA TSD facilities***

RCRA-TSDF: RCRA - Treatment, Storage and Disposal

RCRAInfo is EPA's comprehensive information system, providing access to data supporting the Resource Conservation and Recovery Act (RCRA) of 1976 and the Hazardous and Solid Waste Amendments (HSWA) of 1984. The database includes selective information on sites which generate, transport, store, treat and/or dispose of hazardous waste as defined by the Resource Conservation and Recovery Act (RCRA). Transporters are individuals or entities that move hazardous waste from the generator offsite to a facility that can recycle, treat, store, or dispose of the waste. TSDFs treat, store, or dispose of the waste.

Date of Government Version: 09/16/2024
Date Data Arrived at EDR: 09/17/2024
Date Made Active in Reports: 12/06/2024
Number of Days to Update: 80

Source: Environmental Protection Agency
Telephone: (888) 372-7341
Last EDR Contact: 12/12/2024
Next Scheduled EDR Contact: 03/31/2025
Data Release Frequency: Quarterly

***Lists of Federal RCRA generators***

RCRA-LQG: RCRA - Large Quantity Generators

RCRAInfo is EPA's comprehensive information system, providing access to data supporting the Resource Conservation and Recovery Act (RCRA) of 1976 and the Hazardous and Solid Waste Amendments (HSWA) of 1984. The database includes selective information on sites which generate, transport, store, treat and/or dispose of hazardous waste as defined by the Resource Conservation and Recovery Act (RCRA). Large quantity generators (LQGs) generate over 1,000 kilograms (kg) of hazardous waste, or over 1 kg of acutely hazardous waste per month.

Date of Government Version: 09/16/2024
Date Data Arrived at EDR: 09/17/2024
Date Made Active in Reports: 12/06/2024
Number of Days to Update: 80

Source: Environmental Protection Agency
Telephone: (888) 372-7341
Last EDR Contact: 12/12/2024
Next Scheduled EDR Contact: 03/31/2025
Data Release Frequency: Quarterly

RCRA-SQG: RCRA - Small Quantity Generators

RCRAInfo is EPA's comprehensive information system, providing access to data supporting the Resource Conservation and Recovery Act (RCRA) of 1976 and the Hazardous and Solid Waste Amendments (HSWA) of 1984. The database includes selective information on sites which generate, transport, store, treat and/or dispose of hazardous waste as defined by the Resource Conservation and Recovery Act (RCRA). Small quantity generators (SQGs) generate between 100 kg and 1,000 kg of hazardous waste per month.

Date of Government Version: 09/16/2024
Date Data Arrived at EDR: 09/17/2024
Date Made Active in Reports: 12/06/2024
Number of Days to Update: 80

Source: Environmental Protection Agency
Telephone: (888) 372-7341
Last EDR Contact: 12/12/2024
Next Scheduled EDR Contact: 03/31/2025
Data Release Frequency: Quarterly

RCRA-VSQG: RCRA - Very Small Quantity Generators (Formerly Conditionally Exempt Small Quantity Generators)

RCRAInfo is EPA's comprehensive information system, providing access to data supporting the Resource Conservation and Recovery Act (RCRA) of 1976 and the Hazardous and Solid Waste Amendments (HSWA) of 1984. The database includes selective information on sites which generate, transport, store, treat and/or dispose of hazardous waste as defined by the Resource Conservation and Recovery Act (RCRA). Very small quantity generators (VSQGs) generate less than 100 kg of hazardous waste, or less than 1 kg of acutely hazardous waste per month.

Date of Government Version: 09/16/2024
Date Data Arrived at EDR: 09/17/2024
Date Made Active in Reports: 12/06/2024
Number of Days to Update: 80

Source: Environmental Protection Agency
Telephone: (888) 372-7341
Last EDR Contact: 12/12/2024
Next Scheduled EDR Contact: 03/31/2025
Data Release Frequency: Quarterly

***Federal institutional controls / engineering controls registries***

LUCIS: Land Use Control Information System

LUCIS contains records of land use control information pertaining to the former Navy Base Realignment and Closure properties.

Date of Government Version: 07/15/2024
Date Data Arrived at EDR: 07/17/2024
Date Made Active in Reports: 10/09/2024
Number of Days to Update: 84

Source: Department of the Navy
Telephone: 843-820-7326
Last EDR Contact: 11/13/2024
Next Scheduled EDR Contact: 02/17/2025
Data Release Frequency: Varies

US ENG CONTROLS: Engineering Controls Sites List

A listing of sites with engineering controls in place. Engineering controls include various forms of caps, building foundations, liners, and treatment methods to create pathway elimination for regulated substances to enter environmental media or effect human health.

Date of Government Version: 07/24/2024
Date Data Arrived at EDR: 08/08/2024
Date Made Active in Reports: 08/15/2024
Number of Days to Update: 7

Source: Environmental Protection Agency
Telephone: 703-603-0695
Last EDR Contact: 11/15/2024
Next Scheduled EDR Contact: 12/02/2024
Data Release Frequency: Varies

US INST CONTROLS: Institutional Controls Sites List

A listing of sites with institutional controls in place. Institutional controls include administrative measures, such as groundwater use restrictions, construction restrictions, property use restrictions, and post remediation care requirements intended to prevent exposure to contaminants remaining on site. Deed restrictions are generally required as part of the institutional controls.

Date of Government Version: 07/24/2024
Date Data Arrived at EDR: 08/08/2024
Date Made Active in Reports: 08/15/2024
Number of Days to Update: 7

Source: Environmental Protection Agency
Telephone: 703-603-0695
Last EDR Contact: 11/15/2024
Next Scheduled EDR Contact: 03/03/2025
Data Release Frequency: Varies

# GOVERNMENT RECORDS SEARCHED / DATA CURRENCY TRACKING

***Federal ERNS list***

ERNS: Emergency Response Notification System

Emergency Response Notification System. ERNS records and stores information on reported releases of oil and hazardous substances.

Date of Government Version: 06/11/2024
Date Data Arrived at EDR: 06/17/2024
Date Made Active in Reports: 09/04/2024
Number of Days to Update: 79

Source: National Response Center, United States Coast Guard
Telephone: 202-267-2180
Last EDR Contact: 12/11/2024
Next Scheduled EDR Contact: 03/31/2025
Data Release Frequency: Quarterly

***Lists of state- and tribal hazardous waste facilities***

SHWS: Remediation Sites List

Uncontrolled Sites locations included in the Remediation Sites List.

Date of Government Version: 09/18/2024
Date Data Arrived at EDR: 10/04/2024
Date Made Active in Reports: 12/20/2024
Number of Days to Update: 77

Source: Department of Environmental Protection
Telephone: 207-287-7688
Last EDR Contact: 10/04/2024
Next Scheduled EDR Contact: 01/20/2025
Data Release Frequency: Semi-Annually

***Lists of state and tribal landfills and solid waste disposal facilities***

SWF/LF: Solid Waste Facility List

Solid Waste Facilities/Landfill Sites. SWF/LF type records typically contain an inventory of solid waste disposal facilities or landfills in a particular state. Depending on the state, these may be active or inactive facilities or open dumps that failed to meet RCRA Subtitle D Section 4004 criteria for solid waste landfills or disposal sites.

Date of Government Version: 07/24/2024
Date Data Arrived at EDR: 07/30/2024
Date Made Active in Reports: 10/18/2024
Number of Days to Update: 80

Source: Department of Environmental Protection
Telephone: 207-287-2651
Last EDR Contact: 10/24/2024
Next Scheduled EDR Contact: 02/10/2025
Data Release Frequency: Quarterly

LCP: Municipal Landfill Closure Database

The Municipal Landfill Closure and Remediation Program was established in 1988 to assist nearly 400 municipalities with the closure of their unlicensed municipal solid waste landfills. Project managers in this program have conducted site investigations and provided technical engineering assistance to aid municipalities in this process. Funding to accomplish this goal was provided by the state, utilizing several bonds that supported a 75% state cost sharing reimbursement process.

Date of Government Version: 11/14/2011
Date Data Arrived at EDR: 11/15/2011
Date Made Active in Reports: 11/30/2011
Number of Days to Update: 15

Source: Department of Environmental Protection
Telephone: 207-287-8552
Last EDR Contact: 10/24/2024
Next Scheduled EDR Contact: 02/10/2025
Data Release Frequency: No Update Planned

***Lists of state and tribal leaking storage tanks***

LAST: HOSS Database

A listing of leaking aboveground storage tanks.

Date of Government Version: 07/20/2024
Date Data Arrived at EDR: 07/23/2024
Date Made Active in Reports: 10/15/2024
Number of Days to Update: 84

Source: Department of Environmental Protection
Telephone: 207-287-2651
Last EDR Contact: 10/22/2024
Next Scheduled EDR Contact: 02/03/2025
Data Release Frequency: Quarterly

LUST: Hazardous Material and Oil Spill System Database (H.O.S.S.)
Leaking Underground Storage Tank Incident Reports. LUST records contain an inventory of reported leaking underground storage tank incidents. Not all states maintain these records, and the information stored varies by state.

Date of Government Version: 07/20/2024
Date Data Arrived at EDR: 07/23/2024
Date Made Active in Reports: 10/15/2024
Number of Days to Update: 84
Source: Department of Environmental Protection
Telephone: 207-287-2651
Last EDR Contact: 10/22/2024
Next Scheduled EDR Contact: 02/03/2025
Data Release Frequency: Quarterly

INDIAN LUST R10: Leaking Underground Storage Tanks on Indian Land
LUSTs on Indian land in Alaska, Idaho, Oregon and Washington.

Date of Government Version: 05/07/2024
Date Data Arrived at EDR: 05/30/2024
Date Made Active in Reports: 08/28/2024
Number of Days to Update: 90
Source: EPA Region 10
Telephone: 206-553-2857
Last EDR Contact: 10/16/2024
Next Scheduled EDR Contact: 01/27/2025
Data Release Frequency: Varies

INDIAN LUST R5: Leaking Underground Storage Tanks on Indian Land
Leaking underground storage tanks located on Indian Land in Michigan, Minnesota and Wisconsin.

Date of Government Version: 04/11/2024
Date Data Arrived at EDR: 05/30/2024
Date Made Active in Reports: 08/28/2024
Number of Days to Update: 90
Source: EPA, Region 5
Telephone: 312-886-7439
Last EDR Contact: 10/16/2024
Next Scheduled EDR Contact: 01/27/2025
Data Release Frequency: Varies

INDIAN LUST R7: Leaking Underground Storage Tanks on Indian Land
LUSTs on Indian land in Iowa, Kansas, and Nebraska

Date of Government Version: 05/07/2024
Date Data Arrived at EDR: 05/30/2024
Date Made Active in Reports: 08/28/2024
Number of Days to Update: 90
Source: EPA Region 7
Telephone: 913-551-7003
Last EDR Contact: 10/16/2024
Next Scheduled EDR Contact: 01/27/2025
Data Release Frequency: Varies

INDIAN LUST R1: Leaking Underground Storage Tanks on Indian Land
A listing of leaking underground storage tank locations on Indian Land.

Date of Government Version: 05/07/2024
Date Data Arrived at EDR: 05/30/2024
Date Made Active in Reports: 08/28/2024
Number of Days to Update: 90
Source: EPA Region 1
Telephone: 617-918-1313
Last EDR Contact: 10/16/2024
Next Scheduled EDR Contact: 01/27/2025
Data Release Frequency: Varies

INDIAN LUST R4: Leaking Underground Storage Tanks on Indian Land
LUSTs on Indian land in Florida, Mississippi and North Carolina.

Date of Government Version: 05/07/2024
Date Data Arrived at EDR: 05/30/2024
Date Made Active in Reports: 08/28/2024
Number of Days to Update: 90
Source: EPA Region 4
Telephone: 404-562-8677
Last EDR Contact: 10/16/2024
Next Scheduled EDR Contact: 01/27/2025
Data Release Frequency: Varies

INDIAN LUST R9: Leaking Underground Storage Tanks on Indian Land
LUSTs on Indian land in Arizona, California, New Mexico and Nevada

Date of Government Version: 05/07/2024
Date Data Arrived at EDR: 05/30/2024
Date Made Active in Reports: 08/28/2024
Number of Days to Update: 90
Source: Environmental Protection Agency
Telephone: 415-972-3372
Last EDR Contact: 10/16/2024
Next Scheduled EDR Contact: 01/27/2025
Data Release Frequency: Varies

INDIAN LUST R8: Leaking Underground Storage Tanks on Indian Land
LUSTs on Indian land in Colorado, Montana, North Dakota, South Dakota, Utah and Wyoming.

Date of Government Version: 05/07/2024
Date Data Arrived at EDR: 05/30/2024
Date Made Active in Reports: 08/28/2024
Number of Days to Update: 90
Source: EPA Region 8
Telephone: 303-312-6271
Last EDR Contact: 10/16/2024
Next Scheduled EDR Contact: 01/27/2025
Data Release Frequency: Varies

INDIAN LUST R6: Leaking Underground Storage Tanks on Indian Land
LUSTs on Indian land in New Mexico and Oklahoma.

Date of Government Version: 05/07/2024
Date Data Arrived at EDR: 05/30/2024
Date Made Active in Reports: 08/28/2024
Number of Days to Update: 90
Source: EPA Region 6
Telephone: 214-665-6597
Last EDR Contact: 10/16/2024
Next Scheduled EDR Contact: 01/27/2025
Data Release Frequency: Varies

***Lists of state and tribal registered storage tanks***

FEMA UST: Underground Storage Tank Listing
A listing of all FEMA owned underground storage tanks.

Date of Government Version: 03/15/2024
Date Data Arrived at EDR: 03/19/2024
Date Made Active in Reports: 06/17/2024
Number of Days to Update: 90
Source: FEMA
Telephone: 202-646-5797
Last EDR Contact: 12/23/2024
Next Scheduled EDR Contact: 04/14/2025
Data Release Frequency: Varies

UST: Underground Storage Tank Database
Registered Underground Storage Tanks. UST's are regulated under Subtitle I of the Resource Conservation and Recovery Act (RCRA) and must be registered with the state department responsible for administering the UST program. Available information varies by state program.

Date of Government Version: 08/05/2024
Date Data Arrived at EDR: 08/06/2024
Date Made Active in Reports: 10/24/2024
Number of Days to Update: 79
Source: Department of Environmental Protection
Telephone: 207-287-2651
Last EDR Contact: 11/05/2024
Next Scheduled EDR Contact: 02/17/2025
Data Release Frequency: Quarterly

AST 2: Registered Petroeum Tanks Database
Aboveground storage tank site locations registered with the Bureau of Remediation and Waste Management.

Date of Government Version: 08/05/2024
Date Data Arrived at EDR: 08/06/2024
Date Made Active in Reports: 09/16/2024
Number of Days to Update: 41
Source: Department of Environmental Protection
Telephone: 207-287-2651
Last EDR Contact: 11/05/2024
Next Scheduled EDR Contact: 02/17/2025
Data Release Frequency: Quarterly

AST: Aboveground Storage Tanks
Registered Aboveground Storage Tanks.

Date of Government Version: 12/31/2023
Date Data Arrived at EDR: 08/28/2024
Date Made Active in Reports: 11/11/2024
Number of Days to Update: 75
Source: Maine Emergency Management Agency
Telephone: 207-626-4503
Last EDR Contact: 11/26/2024
Next Scheduled EDR Contact: 03/17/2025
Data Release Frequency: Annually

INDIAN UST R1: Underground Storage Tanks on Indian Land
The Indian Underground Storage Tank (UST) database provides information about underground storage tanks on Indian land in EPA Region 1 (Connecticut, Maine, Massachusetts, New Hampshire, Rhode Island, Vermont and ten Tribal Nations).

Date of Government Version: 05/14/2024
Date Data Arrived at EDR: 05/30/2024
Date Made Active in Reports: 08/28/2024
Number of Days to Update: 90

Source: EPA, Region 1
Telephone: 617-918-1313
Last EDR Contact: 10/16/2024
Next Scheduled EDR Contact: 01/27/2025
Data Release Frequency: Varies

INDIAN UST R5: Underground Storage Tanks on Indian Land

The Indian Underground Storage Tank (UST) database provides information about underground storage tanks on Indian land in EPA Region 5 (Michigan, Minnesota and Wisconsin and Tribal Nations).

Date of Government Version: 04/11/2024
Date Data Arrived at EDR: 05/30/2024
Date Made Active in Reports: 08/28/2024
Number of Days to Update: 90

Source: EPA Region 5
Telephone: 312-886-6136
Last EDR Contact: 10/16/2024
Next Scheduled EDR Contact: 01/27/2025
Data Release Frequency: Varies

INDIAN UST R10: Underground Storage Tanks on Indian Land

The Indian Underground Storage Tank (UST) database provides information about underground storage tanks on Indian land in EPA Region 10 (Alaska, Idaho, Oregon, Washington, and Tribal Nations).

Date of Government Version: 05/14/2024
Date Data Arrived at EDR: 05/30/2024
Date Made Active in Reports: 08/28/2024
Number of Days to Update: 90

Source: EPA Region 10
Telephone: 206-553-2857
Last EDR Contact: 10/16/2024
Next Scheduled EDR Contact: 01/27/2025
Data Release Frequency: Varies

INDIAN UST R4: Underground Storage Tanks on Indian Land

The Indian Underground Storage Tank (UST) database provides information about underground storage tanks on Indian land in EPA Region 4 (Alabama, Florida, Georgia, Kentucky, Mississippi, North Carolina, South Carolina, Tennessee and Tribal Nations)

Date of Government Version: 05/14/2024
Date Data Arrived at EDR: 05/30/2024
Date Made Active in Reports: 08/28/2024
Number of Days to Update: 90

Source: EPA Region 4
Telephone: 404-562-9424
Last EDR Contact: 10/16/2024
Next Scheduled EDR Contact: 07/29/2024
Data Release Frequency: Varies

INDIAN UST R9: Underground Storage Tanks on Indian Land

The Indian Underground Storage Tank (UST) database provides information about underground storage tanks on Indian land in EPA Region 9 (Arizona, California, Hawaii, Nevada, the Pacific Islands, and Tribal Nations).

Date of Government Version: 05/14/2024
Date Data Arrived at EDR: 05/30/2024
Date Made Active in Reports: 08/28/2024
Number of Days to Update: 90

Source: EPA Region 9
Telephone: 415-972-3368
Last EDR Contact: 10/16/2024
Next Scheduled EDR Contact: 01/27/2025
Data Release Frequency: Varies

INDIAN UST R8: Underground Storage Tanks on Indian Land

The Indian Underground Storage Tank (UST) database provides information about underground storage tanks on Indian land in EPA Region 8 (Colorado, Montana, North Dakota, South Dakota, Utah, Wyoming and 27 Tribal Nations).

Date of Government Version: 05/14/2024
Date Data Arrived at EDR: 05/30/2024
Date Made Active in Reports: 08/28/2024
Number of Days to Update: 90

Source: EPA Region 8
Telephone: 303-312-6137
Last EDR Contact: 10/16/2024
Next Scheduled EDR Contact: 01/27/2025
Data Release Frequency: Varies

INDIAN UST R7: Underground Storage Tanks on Indian Land

The Indian Underground Storage Tank (UST) database provides information about underground storage tanks on Indian land in EPA Region 7 (Iowa, Kansas, Missouri, Nebraska, and 9 Tribal Nations).

Date of Government Version: 05/14/2024
Date Data Arrived at EDR: 05/30/2024
Date Made Active in Reports: 08/28/2024
Number of Days to Update: 90

Source: EPA Region 7
Telephone: 913-551-7003
Last EDR Contact: 10/16/2024
Next Scheduled EDR Contact: 01/27/2025
Data Release Frequency: Varies

INDIAN UST R6: Underground Storage Tanks on Indian Land

The Indian Underground Storage Tank (UST) database provides information about underground storage tanks on Indian land in EPA Region 6 (Louisiana, Arkansas, Oklahoma, New Mexico, Texas and 65 Tribes).

Date of Government Version: 05/14/2024
Date Data Arrived at EDR: 05/30/2024
Date Made Active in Reports: 08/28/2024
Number of Days to Update: 90

Source: EPA Region 6
Telephone: 214-665-7591
Last EDR Contact: 10/16/2024
Next Scheduled EDR Contact: 01/27/2025
Data Release Frequency: Varies

***State and tribal institutional control / engineering control registries***

INST CONTROL: Remediation Sites List

Sites with Institutional Controls in place included in the Remediation Sites List. Institutional Controls are legally enforceable site use restrictions recorded on the property deed and therefore operate in perpetuity regardless of change in site ownership.

Date of Government Version: 09/18/2024
Date Data Arrived at EDR: 10/04/2024
Date Made Active in Reports: 12/20/2024
Number of Days to Update: 77

Source: Department of Environmental Protection
Telephone: 207-287-7688
Last EDR Contact: 10/04/2024
Next Scheduled EDR Contact: 01/20/2025
Data Release Frequency: Semi-Annually

***Lists of state and tribal voluntary cleanup sites***

VCP: Remediation Sites List

Voluntary Response Action Program sites included in the Remediation Sites List. VRAP promotes the investigation, remediation and redevelopment of contaminated properties by offering liability assurances/protections from state enforcement actions for applicants to the program.

Date of Government Version: 09/18/2024
Date Data Arrived at EDR: 10/04/2024
Date Made Active in Reports: 12/20/2024
Number of Days to Update: 77

Source: Department of Environmental Protection
Telephone: 207-287-7688
Last EDR Contact: 10/04/2024
Next Scheduled EDR Contact: 01/20/2025
Data Release Frequency: Varies

INDIAN VCP R1: Voluntary Cleanup Priority Listing

A listing of voluntary cleanup priority sites located on Indian Land located in Region 1.

Date of Government Version: 07/27/2015
Date Data Arrived at EDR: 09/29/2015
Date Made Active in Reports: 02/18/2016
Number of Days to Update: 142

Source: EPA, Region 1
Telephone: 617-918-1102
Last EDR Contact: 12/10/2024
Next Scheduled EDR Contact: 03/31/2025
Data Release Frequency: Varies

INDIAN VCP R7: Voluntary Cleanup Priority Lisitng

A listing of voluntary cleanup priority sites located on Indian Land located in Region 7.

Date of Government Version: 03/20/2008
Date Data Arrived at EDR: 04/22/2008
Date Made Active in Reports: 05/19/2008
Number of Days to Update: 27

Source: EPA, Region 7
Telephone: 913-551-7365
Last EDR Contact: 07/08/2021
Next Scheduled EDR Contact: 07/20/2009
Data Release Frequency: Varies

***Lists of state and tribal brownfield sites***

BROWNFIELDS: Remediation Sites List

Brownfields site locations included in the Remediation Sites List. Brownfields are "Real property, the expansion, redevelopment, or reuse of which may be complicated by the presence or potential presence of a hazardous substance, pollutant, or contaminant".

Date of Government Version: 09/18/2024
Date Data Arrived at EDR: 10/04/2024
Date Made Active in Reports: 12/20/2024
Number of Days to Update: 77

Source: Department of Environmental Protection
Telephone: 207-287-7688
Last EDR Contact: 10/04/2024
Next Scheduled EDR Contact: 01/20/2025
Data Release Frequency: Varies

**ADDITIONAL ENVIRONMENTAL RECORDS**

***Local Brownfield lists***

US BROWNFIELDS: A Listing of Brownfields Sites

Brownfields are real property, the expansion, redevelopment, or reuse of which may be complicated by the presence or potential presence of a hazardous substance, pollutant, or contaminant. Cleaning up and reinvesting in these properties takes development pressures off of undeveloped, open land, and both improves and protects the environment. Assessment, Cleanup and Redevelopment Exchange System (ACRES) stores information reported by EPA Brownfields grant recipients on brownfields properties assessed or cleaned up with grant funding as well as information on Targeted Brownfields Assessments performed by EPA Regions. A listing of ACRES Brownfield sites is obtained from Cleanups in My Community. Cleanups in My Community provides information on Brownfields properties for which information is reported back to EPA, as well as areas served by Brownfields grant programs.

Date of Government Version: 09/09/2024
Date Data Arrived at EDR: 09/11/2024
Date Made Active in Reports: 12/06/2024
Number of Days to Update: 86

Source: Environmental Protection Agency
Telephone: 202-566-2777
Last EDR Contact: 12/12/2024
Next Scheduled EDR Contact: 03/24/2025
Data Release Frequency: Semi-Annually

***Local Lists of Landfill / Solid Waste Disposal Sites***

SWRCY: Recycling Facilities

A listing of municial colletcion sites for electronic waste and mercury-added products.

Date of Government Version: 05/21/2024
Date Data Arrived at EDR: 06/25/2024
Date Made Active in Reports: 09/17/2024
Number of Days to Update: 84

Source: Department of Environmental Protection
Telephone: 207-287-2651
Last EDR Contact: 12/19/2024
Next Scheduled EDR Contact: 04/07/2025
Data Release Frequency: Varies

INDIAN ODI: Report on the Status of Open Dumps on Indian Lands

Location of open dumps on Indian land.

Date of Government Version: 12/31/1998
Date Data Arrived at EDR: 12/03/2007
Date Made Active in Reports: 01/24/2008
Number of Days to Update: 52

Source: Environmental Protection Agency
Telephone: 703-308-8245
Last EDR Contact: 10/17/2024
Next Scheduled EDR Contact: 02/03/2025
Data Release Frequency: Varies

ODI: Open Dump Inventory

An open dump is defined as a disposal facility that does not comply with one or more of the Part 257 or Part 258 Subtitle D Criteria.

Date of Government Version: 06/30/1985
Date Data Arrived at EDR: 08/09/2004
Date Made Active in Reports: 09/17/2004
Number of Days to Update: 39

Source: Environmental Protection Agency
Telephone: 800-424-9346
Last EDR Contact: 06/09/2004
Next Scheduled EDR Contact: N/A
Data Release Frequency: No Update Planned

DEBRIS REGION 9: Torres Martinez Reservation Illegal Dump Site Locations
A listing of illegal dump sites location on the Torres Martinez Indian Reservation located in eastern Riverside County and northern Imperial County, California.

Date of Government Version: 01/12/2009
Date Data Arrived at EDR: 05/07/2009
Date Made Active in Reports: 09/21/2009
Number of Days to Update: 137
Source: EPA, Region 9
Telephone: 415-947-4219
Last EDR Contact: 11/19/2024
Next Scheduled EDR Contact: 01/27/2025
Data Release Frequency: No Update Planned

IHS OPEN DUMPS: Open Dumps on Indian Land
A listing of all open dumps located on Indian Land in the United States.

Date of Government Version: 02/07/2024
Date Data Arrived at EDR: 11/13/2024
Date Made Active in Reports: 11/19/2024
Number of Days to Update: 6
Source: Department of Health & Human Serivces, Indian Health Service
Telephone: 301-443-1452
Last EDR Contact: 11/13/2024
Next Scheduled EDR Contact: 02/03/2025
Data Release Frequency: Varies

***Local Lists of Hazardous waste / Contaminated Sites***

US HIST CDL: National Clandestine Laboratory Register
A listing of clandestine drug lab locations that have been removed from the DEAs National Clandestine Laboratory Register.

Date of Government Version: 05/20/2024
Date Data Arrived at EDR: 08/19/2024
Date Made Active in Reports: 10/09/2024
Number of Days to Update: 51
Source: Drug Enforcement Administration
Telephone: 202-307-1000
Last EDR Contact: 11/22/2024
Next Scheduled EDR Contact: 03/03/2025
Data Release Frequency: No Update Planned

ALLSITES: Remediation Sites List
The Sites List Database is the public record of information regarding properties that have been, are now, or are planned to be addressed by the Division of Remediation of the Bureau of Remediation and Waste Management. This database is not intended to be a comprehensive, all-inclusive source of information regarding the properties listed therein.

Date of Government Version: 09/18/2024
Date Data Arrived at EDR: 10/04/2024
Date Made Active in Reports: 12/20/2024
Number of Days to Update: 77
Source: Department of Environmental Protection
Telephone: 207-287-7688
Last EDR Contact: 10/04/2024
Next Scheduled EDR Contact: 01/20/2025
Data Release Frequency: Quarterly

DEL HWS: Sites Removed from the Uncontrolled Sites List
Sites are removed from the List once it is determined that they are not "worthy of listing". This term is used as there are a number of reasons to remove a site from the List, including: no file exists, the site was reported as an oil spill, there is no evidence of a hazardous substance release or based on an investigation the site is referred to another program unrelated to hazardous substance or hazardous waste. Sites are removed on a case by case basis. The USP intends this to be an on-going process, as time and resources allow.

Date of Government Version: 09/18/2024
Date Data Arrived at EDR: 10/04/2024
Date Made Active in Reports: 12/20/2024
Number of Days to Update: 77
Source: Department of Environmental Protection
Telephone: 207-287-7688
Last EDR Contact: 10/04/2024
Next Scheduled EDR Contact: 01/20/2025
Data Release Frequency: Semi-Annually

US CDL: Clandestine Drug Labs
A listing of clandestine drug lab locations. The U.S. Department of Justice ("the Department") provides this web site as a public service. It contains addresses of some locations where law enforcement agencies reported they found chemicals or other items that indicated the presence of either clandestine drug laboratories or dumpsites. In most cases, the source of the entries is not the Department, and the Department has not verified the entry and does not guarantee its accuracy. Members of the public must verify the accuracy of all entries by, for example, contacting local law enforcement and local health departments.

Date of Government Version: 05/20/2024
Date Data Arrived at EDR: 08/19/2024
Date Made Active in Reports: 10/09/2024
Number of Days to Update: 51

Source: Drug Enforcement Administration
Telephone: 202-307-1000
Last EDR Contact: 11/22/2024
Next Scheduled EDR Contact: 03/03/2025
Data Release Frequency: Quarterly

***Local Land Records***

LIENS: Environmental Liens Information Listing

An Environmental Lien is a charge, security, or encumbrance upon title to a property to secure the payment of a cost, damage, debt, obligation, or duty arising out of response actions, cleanup, or other remediation of hazardous substances or petroleum products upon a property, including (but not limited to) liens imposed pursuant to CERCLA 42 USC 9607(1) and similar state or local laws. In other words: a lien placed upon a propertys title due to an environmental condition

Date of Government Version: 07/22/2024
Date Data Arrived at EDR: 07/23/2024
Date Made Active in Reports: 10/15/2024
Number of Days to Update: 84

Source: Department of Environmental Protection
Telephone: 207-287-2651
Last EDR Contact: 10/22/2024
Next Scheduled EDR Contact: 02/03/2025
Data Release Frequency: Varies

LIENS 2: CERCLA Lien Information

A Federal CERCLA ('Superfund') lien can exist by operation of law at any site or property at which EPA has spent Superfund monies. These monies are spent to investigate and address releases and threatened releases of contamination. CERCLIS provides information as to the identity of these sites and properties.

Date of Government Version: 09/25/2024
Date Data Arrived at EDR: 10/01/2024
Date Made Active in Reports: 10/23/2024
Number of Days to Update: 22

Source: Environmental Protection Agency
Telephone: 202-564-6023
Last EDR Contact: 12/03/2024
Next Scheduled EDR Contact: 01/06/2025
Data Release Frequency: Semi-Annually

***Records of Emergency Release Reports***

HMIRS: Hazardous Materials Information Reporting System

Hazardous Materials Incident Report System. HMIRS contains hazardous material spill incidents reported to DOT.

Date of Government Version: 06/14/2024
Date Data Arrived at EDR: 06/17/2024
Date Made Active in Reports: 06/24/2024
Number of Days to Update: 7

Source: U.S. Department of Transportation
Telephone: 202-366-4555
Last EDR Contact: 12/11/2024
Next Scheduled EDR Contact: 03/31/2025
Data Release Frequency: Quarterly

SPILLS: Hazardous Material and Oil Spill System Database

The database contains surface, groundwater and hazardous material spills.

Date of Government Version: 07/20/2024
Date Data Arrived at EDR: 07/23/2024
Date Made Active in Reports: 10/15/2024
Number of Days to Update: 84

Source: Department of Environmental Protection
Telephone: 207-287-2651
Last EDR Contact: 10/22/2024
Next Scheduled EDR Contact: 02/03/2025
Data Release Frequency: Quarterly

SPILLS 90: SPILLS90 data from FirstSearch

Spills 90 includes those spill and release records available exclusively from FirstSearch databases. Typically, they may include chemical, oil and/or hazardous substance spills recorded after 1990. Duplicate records that are already included in EDR incident and release records are not included in Spills 90.

Date of Government Version: 11/05/2012
Date Data Arrived at EDR: 01/03/2013
Date Made Active in Reports: 01/25/2013
Number of Days to Update: 22

Source: FirstSearch
Telephone: N/A
Last EDR Contact: 01/03/2013
Next Scheduled EDR Contact: N/A
Data Release Frequency: No Update Planned

SPILLS 80: SPILLS80 data from FirstSearch

Spills 80 includes those spill and release records available from FirstSearch databases prior to 1990. Typically, they may include chemical, oil and/or hazardous substance spills recorded before 1990. Duplicate records that are already included in EDR incident and release records are not included in Spills 80.

Date of Government Version: 06/07/2001
Date Data Arrived at EDR: 01/03/2013
Date Made Active in Reports: 03/06/2013
Number of Days to Update: 62

Source: FirstSearch
Telephone: N/A
Last EDR Contact: 01/03/2013
Next Scheduled EDR Contact: N/A
Data Release Frequency: No Update Planned

***Other Ascertainable Records***

RCRA NonGen / NLR: RCRA - Non Generators / No Longer Regulated

RCRAInfo is EPA's comprehensive information system, providing access to data supporting the Resource Conservation and Recovery Act (RCRA) of 1976 and the Hazardous and Solid Waste Amendments (HSWA) of 1984. The database includes selective information on sites which generate, transport, store, treat and/or dispose of hazardous waste as defined by the Resource Conservation and Recovery Act (RCRA). Non-Generators do not presently generate hazardous waste.

Date of Government Version: 09/16/2024
Date Data Arrived at EDR: 09/17/2024
Date Made Active in Reports: 12/06/2024
Number of Days to Update: 80

Source: Environmental Protection Agency
Telephone: (888) 372-7341
Last EDR Contact: 12/12/2024
Next Scheduled EDR Contact: 03/31/2025
Data Release Frequency: Quarterly

FUDS: Formerly Used Defense Sites

The listing includes locations of Formerly Used Defense Sites properties where the US Army Corps of Engineers is actively working or will take necessary cleanup actions.

Date of Government Version: 07/31/2024
Date Data Arrived at EDR: 08/12/2024
Date Made Active in Reports: 10/09/2024
Number of Days to Update: 58

Source: U.S. Army Corps of Engineers
Telephone: 202-528-4285
Last EDR Contact: 11/12/2024
Next Scheduled EDR Contact: 02/24/2025
Data Release Frequency: Varies

DOD: Department of Defense Sites

This data set consists of federally owned or administered lands, administered by the Department of Defense, that have any area equal to or greater than 640 acres of the United States, Puerto Rico, and the U.S. Virgin Islands.

Date of Government Version: 06/07/2021
Date Data Arrived at EDR: 07/13/2021
Date Made Active in Reports: 03/09/2022
Number of Days to Update: 239

Source: USGS
Telephone: 888-275-8747
Last EDR Contact: 10/10/2024
Next Scheduled EDR Contact: 01/20/2025
Data Release Frequency: Varies

FEDLAND: Federal and Indian Lands

Federally and Indian administrated lands of the United States. Lands included are administrated by: Army Corps of Engineers, Bureau of Reclamation, National Wild and Scenic River, National Wildlife Refuge, Public Domain Land, Wilderness, Wilderness Study Area, Wildlife Management Area, Bureau of Indian Affairs, Bureau of Land Management, Department of Justice, Forest Service, Fish and Wildlife Service, National Park Service.

Date of Government Version: 04/02/2018
Date Data Arrived at EDR: 04/11/2018
Date Made Active in Reports: 11/06/2019
Number of Days to Update: 574

Source: U.S. Geological Survey
Telephone: 888-275-8747
Last EDR Contact: 10/03/2024
Next Scheduled EDR Contact: 01/13/2025
Data Release Frequency: N/A

SCRD DRYCLEANERS: State Coalition for Remediation of Drycleaners Listing

The State Coalition for Remediation of Drycleaners was established in 1998, with support from the U.S. EPA Office of Superfund Remediation and Technology Innovation. It is comprised of representatives of states with established drycleaner remediation programs. Currently the member states are Alabama, Connecticut, Florida, Illinois, Kansas, Minnesota, Missouri, North Carolina, Oregon, South Carolina, Tennessee, Texas, and Wisconsin.

Date of Government Version: 07/30/2021
Date Data Arrived at EDR: 02/03/2023
Date Made Active in Reports: 02/10/2023
Number of Days to Update: 7

Source: Environmental Protection Agency
Telephone: 615-532-8599
Last EDR Contact: 11/04/2024
Next Scheduled EDR Contact: 02/17/2025
Data Release Frequency: Varies

US FIN ASSUR: Financial Assurance Information

All owners and operators of facilities that treat, store, or dispose of hazardous waste are required to provide proof that they will have sufficient funds to pay for the clean up, closure, and post-closure care of their facilities.

Date of Government Version: 09/16/2024
Date Data Arrived at EDR: 09/17/2024
Date Made Active in Reports: 12/20/2024
Number of Days to Update: 94

Source: Environmental Protection Agency
Telephone: 202-566-1917
Last EDR Contact: 12/12/2024
Next Scheduled EDR Contact: 03/31/2025
Data Release Frequency: Quarterly

EPA WATCH LIST: EPA Watch List

EPA maintains a "Watch List" to facilitate dialogue between EPA, state and local environmental agencies on enforcement matters relating to facilities with alleged violations identified as either significant or high priority. Being on the Watch List does not mean that the facility has actually violated the law only that an investigation by EPA or a state or local environmental agency has led those organizations to allege that an unproven violation has in fact occurred. Being on the Watch List does not represent a higher level of concern regarding the alleged violations that were detected, but instead indicates cases requiring additional dialogue between EPA, state and local agencies - primarily because of the length of time the alleged violation has gone unaddressed or unresolved.

Date of Government Version: 08/30/2013
Date Data Arrived at EDR: 03/21/2014
Date Made Active in Reports: 06/17/2014
Number of Days to Update: 88

Source: Environmental Protection Agency
Telephone: 617-520-3000
Last EDR Contact: 10/24/2024
Next Scheduled EDR Contact: 02/10/2025
Data Release Frequency: No Update Planned

2020 COR ACTION: 2020 Corrective Action Program List

The EPA has set ambitious goals for the RCRA Corrective Action program by creating the 2020 Corrective Action Universe. This RCRA cleanup baseline includes facilities expected to need corrective action. The 2020 universe contains a wide variety of sites. Some properties are heavily contaminated while others were contaminated but have since been cleaned up. Still others have not been fully investigated yet, and may require little or no remediation. Inclusion in the 2020 Universe does not necessarily imply failure on the part of a facility to meet its RCRA obligations.

Date of Government Version: 09/30/2017
Date Data Arrived at EDR: 05/08/2018
Date Made Active in Reports: 07/20/2018
Number of Days to Update: 73

Source: Environmental Protection Agency
Telephone: 703-308-4044
Last EDR Contact: 10/31/2024
Next Scheduled EDR Contact: 02/10/2025
Data Release Frequency: Varies

TSCA: Toxic Substances Control Act

Toxic Substances Control Act. TSCA identifies manufacturers and importers of chemical substances included on the TSCA Chemical Substance Inventory list. It includes data on the production volume of these substances by plant site.

Date of Government Version: 12/31/2020
Date Data Arrived at EDR: 06/14/2022
Date Made Active in Reports: 03/24/2023
Number of Days to Update: 283

Source: EPA
Telephone: 202-260-5521
Last EDR Contact: 12/12/2024
Next Scheduled EDR Contact: 03/24/2025
Data Release Frequency: Every 4 Years

TRIS: Toxic Chemical Release Inventory System

Toxic Release Inventory System. TRIS identifies facilities which release toxic chemicals to the air, water and land in reportable quantities under SARA Title III Section 313.

Date of Government Version: 12/31/2022
Date Data Arrived at EDR: 11/13/2023
Date Made Active in Reports: 02/07/2024
Number of Days to Update: 86

Source: EPA
Telephone: 202-566-0250
Last EDR Contact: 11/14/2024
Next Scheduled EDR Contact: 02/24/2025
Data Release Frequency: Annually

SSTS: Section 7 Tracking Systems

Section 7 of the Federal Insecticide, Fungicide and Rodenticide Act, as amended (92 Stat. 829) requires all registered pesticide-producing establishments to submit a report to the Environmental Protection Agency by March 1st each year. Each establishment must report the types and amounts of pesticides, active ingredients and devices being produced, and those having been produced and sold or distributed in the past year.

Date of Government Version: 07/11/2024
Date Data Arrived at EDR: 07/11/2024
Date Made Active in Reports: 07/12/2024
Number of Days to Update: 1

Source: EPA
Telephone: 202-564-4203
Last EDR Contact: 10/16/2024
Next Scheduled EDR Contact: 01/27/2025
Data Release Frequency: Annually

ROD: Records Of Decision

Record of Decision. ROD documents mandate a permanent remedy at an NPL (Superfund) site containing technical and health information to aid in the cleanup.

Date of Government Version: 10/24/2024
Date Data Arrived at EDR: 11/01/2024
Date Made Active in Reports: 11/19/2024
Number of Days to Update: 18

Source: EPA
Telephone: 703-416-0223
Last EDR Contact: 12/03/2024
Next Scheduled EDR Contact: 03/10/2025
Data Release Frequency: Annually

RMP: Risk Management Plans

When Congress passed the Clean Air Act Amendments of 1990, it required EPA to publish regulations and guidance for chemical accident prevention at facilities using extremely hazardous substances. The Risk Management Program Rule (RMP Rule) was written to implement Section 112(r) of these amendments. The rule, which built upon existing industry codes and standards, requires companies of all sizes that use certain flammable and toxic substances to develop a Risk Management Program, which includes a(n): Hazard assessment that details the potential effects of an accidental release, an accident history of the last five years, and an evaluation of worst-case and alternative accidental releases; Prevention program that includes safety precautions and maintenance, monitoring, and employee training measures; and Emergency response program that spells out emergency health care, employee training measures and procedures for informing the public and response agencies (e.g the fire department) should an accident occur.

Date of Government Version: 07/12/2024
Date Data Arrived at EDR: 07/17/2024
Date Made Active in Reports: 10/09/2024
Number of Days to Update: 84

Source: Environmental Protection Agency
Telephone: 202-564-8600
Last EDR Contact: 10/09/2024
Next Scheduled EDR Contact: 01/27/2025
Data Release Frequency: Varies

RAATS: RCRA Administrative Action Tracking System

RCRA Administration Action Tracking System. RAATS contains records based on enforcement actions issued under RCRA pertaining to major violators and includes administrative and civil actions brought by the EPA. For administration actions after September 30, 1995, data entry in the RAATS database was discontinued. EPA will retain a copy of the database for historical records. It was necessary to terminate RAATS because a decrease in agency resources made it impossible to continue to update the information contained in the database.

Date of Government Version: 04/17/1995
Date Data Arrived at EDR: 07/03/1995
Date Made Active in Reports: 08/07/1995
Number of Days to Update: 35

Source: EPA
Telephone: 202-564-4104
Last EDR Contact: 06/02/2008
Next Scheduled EDR Contact: 09/01/2008
Data Release Frequency: No Update Planned

PRP: Potentially Responsible Parties
A listing of verified Potentially Responsible Parties

Date of Government Version: 09/19/2023
Date Data Arrived at EDR: 10/03/2023
Date Made Active in Reports: 10/19/2023
Number of Days to Update: 16

Source: EPA
Telephone: 202-564-6023
Last EDR Contact: 12/03/2024
Next Scheduled EDR Contact: 02/10/2025
Data Release Frequency: Quarterly

PADS: PCB Activity Database System
PCB Activity Database. PADS Identifies generators, transporters, commercial storers and/or brokers and disposers of PCB's who are required to notify the EPA of such activities.

Date of Government Version: 05/23/2024
Date Data Arrived at EDR: 07/02/2024
Date Made Active in Reports: 09/26/2024
Number of Days to Update: 86

Source: EPA
Telephone: 202-566-0500
Last EDR Contact: 10/02/2024
Next Scheduled EDR Contact: 01/13/2025
Data Release Frequency: Annually

ICIS: Integrated Compliance Information System
The Integrated Compliance Information System (ICIS) supports the information needs of the national enforcement and compliance program as well as the unique needs of the National Pollutant Discharge Elimination System (NPDES) program.

Date of Government Version: 11/18/2016
Date Data Arrived at EDR: 11/23/2016
Date Made Active in Reports: 02/10/2017
Number of Days to Update: 79

Source: Environmental Protection Agency
Telephone: 202-564-2501
Last EDR Contact: 12/23/2024
Next Scheduled EDR Contact: 04/14/2025
Data Release Frequency: Quarterly

FTTS: FIFRA/ TSCA Tracking System - FIFRA (Federal Insecticide, Fungicide, & Rodenticide Act)/TSCA (Toxic Substances Control Act)
FTTS tracks administrative cases and pesticide enforcement actions and compliance activities related to FIFRA, TSCA and EPCRA (Emergency Planning and Community Right-to-Know Act). To maintain currency, EDR contacts the Agency on a quarterly basis.

Date of Government Version: 04/09/2009
Date Data Arrived at EDR: 04/16/2009
Date Made Active in Reports: 05/11/2009
Number of Days to Update: 25

Source: EPA/Office of Prevention, Pesticides and Toxic Substances
Telephone: 202-566-1667
Last EDR Contact: 08/18/2017
Next Scheduled EDR Contact: 12/04/2017
Data Release Frequency: No Update Planned

FTTS INSP: FIFRA/ TSCA Tracking System - FIFRA (Federal Insecticide, Fungicide, & Rodenticide Act)/TSCA (Toxic Substances Control Act)
A listing of FIFRA/TSCA Tracking System (FTTS) inspections and enforcements.

Date of Government Version: 04/09/2009
Date Data Arrived at EDR: 04/16/2009
Date Made Active in Reports: 05/11/2009
Number of Days to Update: 25

Source: EPA
Telephone: 202-566-1667
Last EDR Contact: 08/18/2017
Next Scheduled EDR Contact: 12/04/2017
Data Release Frequency: No Update Planned

MLTS: Material Licensing Tracking System
MLTS is maintained by the Nuclear Regulatory Commission and contains a list of approximately 8,100 sites which possess or use radioactive materials and which are subject to NRC licensing requirements. To maintain currency, EDR contacts the Agency on a quarterly basis.

Date of Government Version: 10/12/2024
Date Data Arrived at EDR: 10/17/2024
Date Made Active in Reports: 11/19/2024
Number of Days to Update: 33

Source: Nuclear Regulatory Commission
Telephone: 301-415-0717
Last EDR Contact: 10/09/2024
Next Scheduled EDR Contact: 01/27/2025
Data Release Frequency: Quarterly

# GOVERNMENT RECORDS SEARCHED / DATA CURRENCY TRACKING

COAL ASH DOE: Steam-Electric Plant Operation Data
A listing of power plants that store ash in surface ponds.

Date of Government Version: 12/31/2022
Date Data Arrived at EDR: 11/27/2023
Date Made Active in Reports: 02/22/2024
Number of Days to Update: 87
Source: Department of Energy
Telephone: 202-586-8719
Last EDR Contact: 11/20/2024
Next Scheduled EDR Contact: 03/10/2025
Data Release Frequency: Varies

COAL ASH EPA: Coal Combustion Residues Surface Impoundments List
A listing of coal combustion residues surface impoundments with high hazard potential ratings.

Date of Government Version: 01/12/2017
Date Data Arrived at EDR: 03/05/2019
Date Made Active in Reports: 11/11/2019
Number of Days to Update: 251
Source: Environmental Protection Agency
Telephone: N/A
Last EDR Contact: 11/20/2024
Next Scheduled EDR Contact: 03/10/2025
Data Release Frequency: Varies

PCB TRANSFORMER: PCB Transformer Registration Database
The database of PCB transformer registrations that includes all PCB registration submittals.

Date of Government Version: 09/13/2019
Date Data Arrived at EDR: 11/06/2019
Date Made Active in Reports: 02/10/2020
Number of Days to Update: 96
Source: Environmental Protection Agency
Telephone: 202-566-0517
Last EDR Contact: 10/31/2024
Next Scheduled EDR Contact: 02/10/2025
Data Release Frequency: Varies

RADINFO: Radiation Information Database
The Radiation Information Database (RADINFO) contains information about facilities that are regulated by U.S. Environmental Protection Agency (EPA) regulations for radiation and radioactivity.

Date of Government Version: 07/01/2019
Date Data Arrived at EDR: 07/01/2019
Date Made Active in Reports: 09/23/2019
Number of Days to Update: 84
Source: Environmental Protection Agency
Telephone: 202-343-9775
Last EDR Contact: 12/17/2024
Next Scheduled EDR Contact: 04/07/2025
Data Release Frequency: Quarterly

HIST FTTS: FIFRA/TSCA Tracking System Administrative Case Listing
A complete administrative case listing from the FIFRA/TSCA Tracking System (FTTS) for all ten EPA regions. The information was obtained from the National Compliance Database (NCDB). NCDB supports the implementation of FIFRA (Federal Insecticide, Fungicide, and Rodenticide Act) and TSCA (Toxic Substances Control Act). Some EPA regions are now closing out records. Because of that, and the fact that some EPA regions are not providing EPA Headquarters with updated records, it was decided to create a HIST FTTS database. It included records that may not be included in the newer FTTS database updates. This database is no longer updated.

Date of Government Version: 10/19/2006
Date Data Arrived at EDR: 03/01/2007
Date Made Active in Reports: 04/10/2007
Number of Days to Update: 40
Source: Environmental Protection Agency
Telephone: 202-564-2501
Last EDR Contact: 12/17/2007
Next Scheduled EDR Contact: 03/17/2008
Data Release Frequency: No Update Planned

HIST FTTS INSP: FIFRA/TSCA Tracking System Inspection & Enforcement Case Listing
A complete inspection and enforcement case listing from the FIFRA/TSCA Tracking System (FTTS) for all ten EPA regions. The information was obtained from the National Compliance Database (NCDB). NCDB supports the implementation of FIFRA (Federal Insecticide, Fungicide, and Rodenticide Act) and TSCA (Toxic Substances Control Act). Some EPA regions are now closing out records. Because of that, and the fact that some EPA regions are not providing EPA Headquarters with updated records, it was decided to create a HIST FTTS database. It included records that may not be included in the newer FTTS database updates. This database is no longer updated.

Date of Government Version: 10/19/2006
Date Data Arrived at EDR: 03/01/2007
Date Made Active in Reports: 04/10/2007
Number of Days to Update: 40

Source: Environmental Protection Agency
Telephone: 202-564-2501
Last EDR Contact: 12/17/2008
Next Scheduled EDR Contact: 03/17/2008
Data Release Frequency: No Update Planned

DOT OPS: Incident and Accident Data

Department of Transporation, Office of Pipeline Safety Incident and Accident data.

Date of Government Version: 10/04/2024
Date Data Arrived at EDR: 10/16/2024
Date Made Active in Reports: 12/06/2024
Number of Days to Update: 51

Source: Department of Transporation, Office of Pipeline Safety
Telephone: 202-366-4595
Last EDR Contact: 10/16/2024
Next Scheduled EDR Contact: 02/03/2025
Data Release Frequency: Quarterly

CONSENT: Superfund (CERCLA) Consent Decrees

Major legal settlements that establish responsibility and standards for cleanup at NPL (Superfund) sites. Released periodically by United States District Courts after settlement by parties to litigation matters.

Date of Government Version: 06/30/2024
Date Data Arrived at EDR: 07/08/2024
Date Made Active in Reports: 09/26/2024
Number of Days to Update: 80

Source: Department of Justice, Consent Decree Library
Telephone: Varies
Last EDR Contact: 09/25/2024
Next Scheduled EDR Contact: 01/13/2025
Data Release Frequency: Varies

BRS: Biennial Reporting System

The Biennial Reporting System is a national system administered by the EPA that collects data on the generation and management of hazardous waste. BRS captures detailed data from two groups: Large Quantity Generators (LQG) and Treatment, Storage, and Disposal Facilities.

Date of Government Version: 12/31/2021
Date Data Arrived at EDR: 03/09/2023
Date Made Active in Reports: 03/20/2023
Number of Days to Update: 11

Source: EPA/NTIS
Telephone: 800-424-9346
Last EDR Contact: 12/12/2024
Next Scheduled EDR Contact: 03/31/2025
Data Release Frequency: Biennially

INDIAN RESERV: Indian Reservations

This map layer portrays Indian administered lands of the United States that have any area equal to or greater than 640 acres.

Date of Government Version: 12/31/2014
Date Data Arrived at EDR: 07/14/2015
Date Made Active in Reports: 01/10/2017
Number of Days to Update: 546

Source: USGS
Telephone: 202-208-3710
Last EDR Contact: 10/01/2024
Next Scheduled EDR Contact: 01/13/2025
Data Release Frequency: Semi-Annually

FUSRAP: Formerly Utilized Sites Remedial Action Program

DOE established the Formerly Utilized Sites Remedial Action Program (FUSRAP) in 1974 to remediate sites where radioactive contamination remained from Manhattan Project and early U.S. Atomic Energy Commission (AEC) operations.

Date of Government Version: 03/03/2023
Date Data Arrived at EDR: 03/03/2023
Date Made Active in Reports: 06/09/2023
Number of Days to Update: 98

Source: Department of Energy
Telephone: 202-586-3559
Last EDR Contact: 10/24/2024
Next Scheduled EDR Contact: 02/10/2025
Data Release Frequency: Varies

UMTRA: Uranium Mill Tailings Sites

Uranium ore was mined by private companies for federal government use in national defense programs. When the mills shut down, large piles of the sand-like material (mill tailings) remain after uranium has been extracted from the ore. Levels of human exposure to radioactive materials from the piles are low; however, in some cases tailings were used as construction materials before the potential health hazards of the tailings were recognized.

Date of Government Version: 05/08/2024
Date Data Arrived at EDR: 08/14/2024
Date Made Active in Reports: 08/28/2024
Number of Days to Update: 14

Source: Department of Energy
Telephone: 505-845-0011
Last EDR Contact: 11/14/2024
Next Scheduled EDR Contact: 02/24/2025
Data Release Frequency: Varies

LEAD SMELTER 1: Lead Smelter Sites

A listing of former lead smelter site locations.

Date of Government Version: 09/25/2024
Date Data Arrived at EDR: 10/01/2024
Date Made Active in Reports: 10/23/2024
Number of Days to Update: 22

Source: Environmental Protection Agency
Telephone: 703-603-8787
Last EDR Contact: 12/03/2024
Next Scheduled EDR Contact: 01/06/2025
Data Release Frequency: Varies

LEAD SMELTER 2: Lead Smelter Sites

A list of several hundred sites in the U.S. where secondary lead smelting was done from 1931and 1964. These sites may pose a threat to public health through ingestion or inhalation of contaminated soil or dust

Date of Government Version: 04/05/2001
Date Data Arrived at EDR: 10/27/2010
Date Made Active in Reports: 12/02/2010
Number of Days to Update: 36

Source: American Journal of Public Health
Telephone: 703-305-6451
Last EDR Contact: 12/02/2009
Next Scheduled EDR Contact: N/A
Data Release Frequency: No Update Planned

US AIRS (AFS): Aerometric Information Retrieval System Facility Subsystem (AFS)

The database is a sub-system of Aerometric Information Retrieval System (AIRS). AFS contains compliance data on air pollution point sources regulated by the U.S. EPA and/or state and local air regulatory agencies. This information comes from source reports by various stationary sources of air pollution, such as electric power plants, steel mills, factories, and universities, and provides information about the air pollutants they produce. Action, air program, air program pollutant, and general level plant data. It is used to track emissions and compliance data from industrial plants.

Date of Government Version: 10/12/2016
Date Data Arrived at EDR: 10/26/2016
Date Made Active in Reports: 02/03/2017
Number of Days to Update: 100

Source: EPA
Telephone: 202-564-2496
Last EDR Contact: 09/26/2017
Next Scheduled EDR Contact: 01/08/2018
Data Release Frequency: Annually

US AIRS MINOR: Air Facility System Data

A listing of minor source facilities.

Date of Government Version: 10/12/2016
Date Data Arrived at EDR: 10/26/2016
Date Made Active in Reports: 02/03/2017
Number of Days to Update: 100

Source: EPA
Telephone: 202-564-2496
Last EDR Contact: 09/26/2017
Next Scheduled EDR Contact: 01/08/2018
Data Release Frequency: Annually

US MINES: Mines Master Index File

Contains all mine identification numbers issued for mines active or opened since 1971. The data also includes violation information.

Date of Government Version: 08/06/2024
Date Data Arrived at EDR: 08/14/2024
Date Made Active in Reports: 08/15/2024
Number of Days to Update: 1

Source: Department of Labor, Mine Safety and Health Administration
Telephone: 303-231-5959
Last EDR Contact: 11/18/2024
Next Scheduled EDR Contact: 03/03/2025
Data Release Frequency: Semi-Annually

MINES VIOLATIONS: MSHA Violation Assessment Data

Mines violation and assessment information. Department of Labor, Mine Safety & Health Administration.

Date of Government Version: 10/01/2024
Date Data Arrived at EDR: 10/02/2024
Date Made Active in Reports: 10/09/2024
Number of Days to Update: 7
Source: DOL, Mine Safety & Health Admi
Telephone: 202-693-9424
Last EDR Contact: 11/13/2024
Next Scheduled EDR Contact: 03/03/2025
Data Release Frequency: Quarterly

US MINES 2: Ferrous and Nonferrous Metal Mines Database Listing

This map layer includes ferrous (ferrous metal mines are facilities that extract ferrous metals, such as iron ore or molybdenum) and nonferrous (Nonferrous metal mines are facilities that extract nonferrous metals, such as gold, silver, copper, zinc, and lead) metal mines in the United States.

Date of Government Version: 05/02/2024
Date Data Arrived at EDR: 08/20/2024
Date Made Active in Reports: 10/09/2024
Number of Days to Update: 50
Source: USGS
Telephone: 703-648-7709
Last EDR Contact: 11/22/2024
Next Scheduled EDR Contact: 03/03/2025
Data Release Frequency: Varies

US MINES 3: Active Mines & Mineral Plants Database Listing

Active Mines and Mineral Processing Plant operations for commodities monitored by the Minerals Information Team of the USGS.

Date of Government Version: 04/14/2011
Date Data Arrived at EDR: 06/08/2011
Date Made Active in Reports: 09/13/2011
Number of Days to Update: 97
Source: USGS
Telephone: 703-648-7709
Last EDR Contact: 11/22/2024
Next Scheduled EDR Contact: 03/03/2025
Data Release Frequency: Varies

MINES MRDS: Mineral Resources Data System

Mineral Resources Data System

Date of Government Version: 08/23/2022
Date Data Arrived at EDR: 11/22/2022
Date Made Active in Reports: 02/28/2023
Number of Days to Update: 98
Source: USGS
Telephone: 703-648-6533
Last EDR Contact: 11/22/2024
Next Scheduled EDR Contact: 03/03/2025
Data Release Frequency: Varies

ABANDONED MINES: Abandoned Mines

An inventory of land and water impacted by past mining (primarily coal mining) is maintained by OSMRE to provide information needed to implement the Surface Mining Control and Reclamation Act of 1977 (SMCRA). The inventory contains information on the location, type, and extent of AML impacts, as well as, information on the cost associated with the reclamation of those problems. The inventory is based upon field surveys by State, Tribal, and OSMRE program officials. It is dynamic to the extent that it is modified as new problems are identified and existing problems are reclaimed.

Date of Government Version: 09/10/2024
Date Data Arrived at EDR: 09/11/2024
Date Made Active in Reports: 11/19/2024
Number of Days to Update: 69
Source: Department of Interior
Telephone: 202-208-2609
Last EDR Contact: 12/10/2024
Next Scheduled EDR Contact: 03/17/2025
Data Release Frequency: Quarterly

FINDS: Facility Index System/Facility Registry System

Facility Index System. FINDS contains both facility information and 'pointers' to other sources that contain more detail. EDR includes the following FINDS databases in this report: PCS (Permit Compliance System), AIRS (Aerometric Information Retrieval System), DOCKET (Enforcement Docket used to manage and track information on civil judicial enforcement cases for all environmental statutes), FURS (Federal Underground Injection Control), C-DOCKET (Criminal Docket System used to track criminal enforcement actions for all environmental statutes), FFIS (Federal Facilities Information System), STATE (State Environmental Laws and Statutes), and PADS (PCB Activity Data System).

Date of Government Version: 08/13/2024
Date Data Arrived at EDR: 08/20/2024
Date Made Active in Reports: 08/28/2024
Number of Days to Update: 8
Source: EPA
Telephone: (617) 918-1111
Last EDR Contact: 11/20/2024
Next Scheduled EDR Contact: 03/10/2025
Data Release Frequency: Quarterly

# GOVERNMENT RECORDS SEARCHED / DATA CURRENCY TRACKING

ECHO: Enforcement & Compliance History Information

ECHO provides integrated compliance and enforcement information for about 800,000 regulated facilities nationwide.

Date of Government Version: 06/23/2024
Date Data Arrived at EDR: 06/28/2024
Date Made Active in Reports: 07/12/2024
Number of Days to Update: 14

Source: Environmental Protection Agency
Telephone: 202-564-2280
Last EDR Contact: 12/27/2024
Next Scheduled EDR Contact: 04/14/2025
Data Release Frequency: Quarterly

UXO: Unexploded Ordnance Sites

A listing of unexploded ordnance site locations

Date of Government Version: 09/06/2023
Date Data Arrived at EDR: 09/13/2023
Date Made Active in Reports: 12/11/2023
Number of Days to Update: 89

Source: Department of Defense
Telephone: 703-704-1564
Last EDR Contact: 10/03/2024
Next Scheduled EDR Contact: 01/20/2025
Data Release Frequency: Varies

DOCKET HWC: Hazardous Waste Compliance Docket Listing

A complete list of the Federal Agency Hazardous Waste Compliance Docket Facilities.

Date of Government Version: 05/06/2021
Date Data Arrived at EDR: 05/21/2021
Date Made Active in Reports: 08/11/2021
Number of Days to Update: 82

Source: Environmental Protection Agency
Telephone: 202-564-0527
Last EDR Contact: 11/13/2024
Next Scheduled EDR Contact: 03/03/2025
Data Release Frequency: Varies

FUELS PROGRAM: EPA Fuels Program Registered Listing

This listing includes facilities that are registered under the Part 80 (Code of Federal Regulations) EPA Fuels Programs. All companies now are required to submit new and updated registrations.

Date of Government Version: 08/13/2024
Date Data Arrived at EDR: 08/13/2024
Date Made Active in Reports: 10/09/2024
Number of Days to Update: 57

Source: EPA
Telephone: 800-385-6164
Last EDR Contact: 11/08/2024
Next Scheduled EDR Contact: 02/24/2025
Data Release Frequency: Quarterly

PFAS NPL: Superfund Sites with PFAS Detections Information

EPA's Office of Land and Emergency Management and EPA Regional Offices maintain data describing what is known about site investigations, contamination, and remedial actions under the Comprehensive Environmental Response, Compensation, and Liability Act (CERCLA) where PFAS is present in the environment.

Date of Government Version: 07/01/2024
Date Data Arrived at EDR: 07/01/2024
Date Made Active in Reports: 07/12/2024
Number of Days to Update: 11

Source: Environmental Protection Agency
Telephone: 703-603-8895
Last EDR Contact: 10/02/2024
Next Scheduled EDR Contact: 01/13/2025
Data Release Frequency: Varies

PFAS FEDERAL SITES: Federal Sites PFAS Information

Several federal entities, such as the federal Superfund program, Department of Defense, National Aeronautics and Space Administration, Department of Transportation, and Department of Energy provided information for sites with known or suspected detections at federal facilities.

Date of Government Version: 07/01/2024
Date Data Arrived at EDR: 07/01/2024
Date Made Active in Reports: 07/12/2024
Number of Days to Update: 11

Source: Environmental Protection Agency
Telephone: 202-272-0167
Last EDR Contact: 10/02/2024
Next Scheduled EDR Contact: 01/13/2025
Data Release Frequency: Varies

PFAS TRIS: List of PFAS Added to the TRI

Section 7321 of the National Defense Authorization Act for Fiscal Year 2020 (NDAA) immediately added certain per- and polyfluoroalkyl substances (PFAS) to the list of chemicals covered by the Toxics Release Inventory (TRI) under Section 313 of the Emergency Planning and Community Right-to-Know Act (EPCRA) and provided a framework for additional PFAS to be added to TRI on an annual basis.

Date of Government Version: 07/01/2024
Date Data Arrived at EDR: 07/01/2024
Date Made Active in Reports: 07/12/2024
Number of Days to Update: 11

Source: Environmental Protection Agency
Telephone: 202-566-0250
Last EDR Contact: 10/02/2024
Next Scheduled EDR Contact: 01/13/2025
Data Release Frequency: Varies

PFAS TSCA: PFAS Manufacture and Imports Information

EPA issued the Chemical Data Reporting (CDR) Rule under the Toxic Substances Control Act (TSCA) and requires chemical manufacturers and facilities that manufacture or import chemical substances to report data to EPA. EPA publishes non-confidential business information (non-CBI) and includes descriptive information about each site, corporate parent, production volume, other manufacturing information, and processing and use information.

Date of Government Version: 07/01/2024
Date Data Arrived at EDR: 07/01/2024
Date Made Active in Reports: 07/12/2024
Number of Days to Update: 11

Source: Environmental Protection Agency
Telephone: 202-272-0167
Last EDR Contact: 10/02/2024
Next Scheduled EDR Contact: 01/13/2025
Data Release Frequency: Varies

PFAS RCRA MANIFEST: PFAS Transfers Identified In the RCRA Database Listing

To work around the lack of PFAS waste codes in the RCRA database, EPA developed the PFAS Transfers dataset by mining e-Manifest records containing at least one of these common PFAS keywords: PFAS, PFOA, PFOS, PERFL, AFFF, GENX, GEN-X (plus the VT waste codes). These keywords were searched for in the following text fields: Manifest handling instructions (MANIFEST_HANDLING_INSTR), Non-hazardous waste description (NON_HAZ_WASTE_DESCRIPTION), DOT printed information (DOT_PRINTED_INFORMATION), Waste line handling instructions (WASTE_LINE_HANDLING_INSTR), Waste residue comments (WASTE_RESIDUE_COMMENTS).

Date of Government Version: 07/01/2024
Date Data Arrived at EDR: 07/01/2024
Date Made Active in Reports: 07/12/2024
Number of Days to Update: 11

Source: Environmental Protection Agency
Telephone: 202-272-0167
Last EDR Contact: 10/02/2024
Next Scheduled EDR Contact: 01/13/2025
Data Release Frequency: Varies

PFAS ATSDR: PFAS Contamination Site Location Listing

PFAS contamination site locations from the Department of Health & Human Services, Center for Disease Control & Prevention. ATSDR is involved at a number of PFAS-related sites, either directly or through assisting state and federal partners. As of now, most sites are related to drinking water contamination connected with PFAS production facilities or fire training areas where aqueous film-forming firefighting foam (AFFF) was regularly used.

Date of Government Version: 06/24/2020
Date Data Arrived at EDR: 03/17/2021
Date Made Active in Reports: 11/08/2022
Number of Days to Update: 601

Source: Department of Health & Human Services
Telephone: 202-741-5770
Last EDR Contact: 10/17/2024
Next Scheduled EDR Contact: 02/03/2025
Data Release Frequency: Varies

PFAS WQP: Ambient Environmental Sampling for PFAS

The Water Quality Portal (WQP) is a part of a modernized repository storing ambient sampling data for all environmental media and tissue samples. A wide range of federal, state, tribal and local governments, academic and non-governmental organizations and individuals submit project details and sampling results to this public repository. The information is commonly used for research and assessments of environmental quality.

Date of Government Version: 07/01/2024
Date Data Arrived at EDR: 07/01/2024
Date Made Active in Reports: 07/12/2024
Number of Days to Update: 11

Source: Environmental Protection Agency
Telephone: 202-272-0167
Last EDR Contact: 10/02/2024
Next Scheduled EDR Contact: 01/13/2025
Data Release Frequency: Varies

PFAS NPDES: Clean Water Act Discharge Monitoring Information

Any discharger of pollutants to waters of the United States from a point source must have a National Pollutant Discharge Elimination System (NPDES) permit. The process for obtaining limits involves the regulated entity (permittee) disclosing releases in a NPDES permit application and the permitting authority (typically the state but sometimes EPA) deciding whether to require monitoring or monitoring with limits. Caveats and Limitations: Less than half of states have required PFAS monitoring for at least one of their permittees and fewer states have established PFAS effluent limits for permittees. New rulemakings have been initiated that may increase the number of facilities monitoring for PFAS in the future.

Date of Government Version: 07/01/2024
Date Data Arrived at EDR: 07/01/2024
Date Made Active in Reports: 07/12/2024
Number of Days to Update: 11

Source: Environmental Protection Agency
Telephone: 202-272-0167
Last EDR Contact: 10/02/2024
Next Scheduled EDR Contact: 01/13/2025
Data Release Frequency: Varies

PFAS PROJECT: NORTHEASTERN UNIVERSITY PFAS PROJECT

The PFAS Contamination Site Tracker records qualitative and quantitative data from each site in a chart, specifically examining discovery, contamination levels, government response, litigation, health impacts, media coverage, and community characteristics. All data presented in the chart were extracted from government websites, such as state health departments or the Environmental Protection Agency, and news articles.

Date of Government Version: 05/19/2023
Date Data Arrived at EDR: 04/05/2024
Date Made Active in Reports: 06/06/2024
Number of Days to Update: 62

Source: Social Science Environmental Health Research Institute
Telephone: N/A
Last EDR Contact: 12/05/2024
Next Scheduled EDR Contact: 03/17/2025
Data Release Frequency: Varies

PFAS ECHO: Facilities in Industries that May Be Handling PFAS Listing

Regulators and the public have expressed interest in knowing which regulated entities may be using PFAS. EPA has developed a dataset from various sources that show which industries may be handling PFAS. Approximately 120,000 facilities subject to federal environmental programs have operated or currently operate in industry sectors with processes that may involve handling and/or release of PFAS.

Date of Government Version: 07/01/2024
Date Data Arrived at EDR: 07/01/2024
Date Made Active in Reports: 07/12/2024
Number of Days to Update: 11

Source: Environmental Protection Agency
Telephone: 202-272-0167
Last EDR Contact: 10/02/2024
Next Scheduled EDR Contact: 01/13/2025
Data Release Frequency: Varies

PFAS ECHO FIRE TRAIN: Facilities in Industries that May Be Handling PFAS Listing

A list of fire training sites was added to the Industry Sectors dataset using a keyword search on the permitted facilitys name to identify sites where fire-fighting foam may have been used in training exercises. Additionally, you may view an example spreadsheet of the subset of fire training facility data, as well as the keywords used in selecting or deselecting a facility for the subset. as well as the keywords used in selecting or deselecting a facility for the subset. These keywords were tested to maximize accuracy in selecting facilities that may use fire-fighting foam in training exercises, however, due to the lack of a required reporting field in the data systems for designating fire training sites, this methodology may not identify all fire training sites or may potentially misidentify them.

Date of Government Version: 07/01/2024
Date Data Arrived at EDR: 07/01/2024
Date Made Active in Reports: 07/12/2024
Number of Days to Update: 11

Source: Environmental Protection Agency
Telephone: 202-272-0167
Last EDR Contact: 10/02/2024
Next Scheduled EDR Contact: 01/13/2025
Data Release Frequency: Varies

PFAS PT 139 AIRPORT: All Certified Part 139 Airports PFAS Information Listing

Since July 1, 2006, all certified part 139 airports are required to have fire-fighting foam onsite that meet military specifications (MIL-F-24385) (14 CFR 139.317). To date, these military specification fire-fighting foams are fluorinated and have been historically used for training and extinguishing. The 2018 FAA Reauthorization Act has a provision stating that no later than October 2021, FAA shall not require the use of fluorinated AFFF. This provision does not prohibit the use of fluorinated AFFF at Part 139 civilian airports; it only prohibits FAA from mandating its use. The Federal Aviation Administration?s document AC 150/5210-6D - Aircraft Fire Extinguishing Agents provides guidance on Aircraft Fire Extinguishing Agents, which includes Aqueous Film Forming Foam (AFFF).

Date of Government Version: 07/01/2024
Date Data Arrived at EDR: 07/01/2024
Date Made Active in Reports: 07/12/2024
Number of Days to Update: 11

Source: Environmental Protection Agency
Telephone: 202-272-0167
Last EDR Contact: 10/02/2024
Next Scheduled EDR Contact: 01/13/2025
Data Release Frequency: Varies

AQUEOUS FOAM NRC: Aqueous Foam Related Incidents Listing

The National Response Center (NRC) serves as an emergency call center that fields initial reports for pollution and railroad incidents and forwards that information to appropriate federal/state agencies for response. The spreadsheets posted to the NRC website contain initial incident data that has not been validated or investigated by a federal/state response agency. Response center calls from 1990 to the most recent complete calendar year where there was indication of Aqueous Film Forming Foam (AFFF) usage are included in this dataset. NRC calls may reference AFFF usage in the ?Material Involved? or ?Incident Description? fields.

Date of Government Version: 07/01/2024
Date Data Arrived at EDR: 07/01/2024
Date Made Active in Reports: 07/12/2024
Number of Days to Update: 11

Source: Environmental Protection Agency
Telephone: 202-267-2675
Last EDR Contact: 10/02/2024
Next Scheduled EDR Contact: 01/13/2025
Data Release Frequency: Varies

PCS ENF: Enforcement data

No description is available for this data

Date of Government Version: 12/31/2014
Date Data Arrived at EDR: 02/05/2015
Date Made Active in Reports: 03/06/2015
Number of Days to Update: 29

Source: EPA
Telephone: 202-564-2497
Last EDR Contact: 12/23/2024
Next Scheduled EDR Contact: 04/14/2025
Data Release Frequency: Varies

PCS: Permit Compliance System

PCS is a computerized management information system that contains data on National Pollutant Discharge Elimination System (NPDES) permit holding facilities. PCS tracks the permit, compliance, and enforcement status of NPDES facilities.

Date of Government Version: 12/16/2016
Date Data Arrived at EDR: 01/06/2017
Date Made Active in Reports: 03/10/2017
Number of Days to Update: 63

Source: EPA, Office of Water
Telephone: 202-564-2496
Last EDR Contact: 12/23/2024
Next Scheduled EDR Contact: 04/14/2025
Data Release Frequency: No Update Planned

BIOSOLIDS: ICIS-NPDES Biosolids Facility Data

The data reflects compliance information about facilities in the biosolids program.

Date of Government Version: 10/13/2024
Date Data Arrived at EDR: 10/16/2024
Date Made Active in Reports: 10/23/2024
Number of Days to Update: 7

Source: Environmental Protection Agency
Telephone: 202-564-4700
Last EDR Contact: 10/16/2024
Next Scheduled EDR Contact: 01/27/2025
Data Release Frequency: Varies

UST FINDER: UST Finder Database

EPA developed UST Finder, a web map application containing a comprehensive, state-sourced national map of underground storage tank (UST) and leaking UST (LUST) data. It provides the attributes and locations of active and closed USTs, UST facilities, and LUST sites from states and from Tribal lands and US territories . UST Finder contains information about proximity of UST facilities and LUST sites to: surface and groundwater public drinking water protection areas; estimated number of private domestic wells and number of people living nearby; and flooding and wildfires.

Date of Government Version: 06/08/2023
Date Data Arrived at EDR: 10/04/2023
Date Made Active in Reports: 01/18/2024
Number of Days to Update: 106

Source: Environmental Protection Agency
Telephone: 202-564-0394
Last EDR Contact: 11/06/2024
Next Scheduled EDR Contact: 02/17/2025
Data Release Frequency: Varies

UST FINDER RELEASE: UST Finder Releases Database

US EPA's UST Finder data is a national composite of leaking underground storage tanks. This data contains information about, and locations of, leaking underground storage tanks. Data was collected from state sources and standardized into a national profile by EPA's Office of Underground Storage Tanks, Office of Research and Development, and the Association of State and Territorial Solid Waste Management Officials.

Date of Government Version: 06/08/2023
Date Data Arrived at EDR: 10/31/2023
Date Made Active in Reports: 01/18/2024
Number of Days to Update: 79

Source: Environmental Protecton Agency
Telephone: 202-564-0394
Last EDR Contact: 11/06/2024
Next Scheduled EDR Contact: 02/17/2025
Data Release Frequency: Semi-Annually

E MANIFEST: Hazardous Waste Electronic Manifest System

EPA established a national system for tracking hazardous waste shipments electronically. This system, known as ?e-Manifest,? will modernize the nation?s cradle-to-grave hazardous waste tracking process while saving valuable time, resources, and dollars for industry and states.

Date of Government Version: 09/16/2024
Date Data Arrived at EDR: 09/17/2024
Date Made Active in Reports: 12/20/2024
Number of Days to Update: 94

Source: Environmental Protection Agency
Telephone: 833-501-6826
Last EDR Contact: 12/12/2024
Next Scheduled EDR Contact: 03/31/2025
Data Release Frequency: Varies

PFAS: PFAS Contamination Site Location Listing

PFOS and PFOA stand for perfluorooctane sulfonate and perfluorooctanoic acid, respectively. Both are fluorinated organic chemicals, part of a larger family of compounds referred to as perfluoroalkyl substances (PFASs).

Date of Government Version: 07/08/2024
Date Data Arrived at EDR: 07/08/2024
Date Made Active in Reports: 10/01/2024
Number of Days to Update: 85

Source: Department of Environmental Protection
Telephone: 207-287-4305
Last EDR Contact: 12/10/2024
Next Scheduled EDR Contact: 03/31/2025
Data Release Frequency: Varies

AIRS: Emissions Inventory Data

Point Source Criteria Pollutant Emissions Inventory data. Criteria air pollutant emissions, expressed in tons, by facility and pollutant.

Date of Government Version: 08/28/2024
Date Data Arrived at EDR: 08/28/2024
Date Made Active in Reports: 11/08/2024
Number of Days to Update: 72

Source: Department of Environmental Protection
Telephone: 207-287-7036
Last EDR Contact: 11/26/2024
Next Scheduled EDR Contact: 03/17/2025
Data Release Frequency: Annually

DRYCLEANERS: Drycleaner Facilities

A listing of drycleaning facilities that use perchloroethylene.

Date of Government Version: 08/06/2024
Date Data Arrived at EDR: 08/08/2024
Date Made Active in Reports: 10/24/2024
Number of Days to Update: 77

Source: Department of Environmental Protection
Telephone: 207-287-7030
Last EDR Contact: 10/24/2024
Next Scheduled EDR Contact: 02/10/2025
Data Release Frequency: Varies

ME MANIFEST: Hazardous Waste Manifest Information Listing

Hazaroudous waste manifest information

Date of Government Version: 06/30/2018
Date Data Arrived at EDR: 06/14/2019
Date Made Active in Reports: 08/29/2019
Number of Days to Update: 76

Source: Department of Environmental Protection
Telephone: 207-287-7882
Last EDR Contact: 11/26/2024
Next Scheduled EDR Contact: 03/17/2025
Data Release Frequency: Annually

NPDES: Wastewater Facilities Listing
A listing of wastewater facility locations.

Date of Government Version: 09/17/2024
Date Data Arrived at EDR: 09/18/2024
Date Made Active in Reports: 12/04/2024
Number of Days to Update: 77

Source: Department of Environmental Protection
Telephone: 207-287-3901
Last EDR Contact: 12/19/2024
Next Scheduled EDR Contact: 03/31/2025
Data Release Frequency: Varies

TIER 2: Tier 2 Information Listing
A listing of facilities which store or manufacture hazardous materials and submit a chemical inventory report.

Date of Government Version: 12/31/2023
Date Data Arrived at EDR: 08/28/2024
Date Made Active in Reports: 11/11/2024
Number of Days to Update: 75

Source: Maine Emergency Management Agency
Telephone: 207-624-4441
Last EDR Contact: 11/26/2024
Next Scheduled EDR Contact: 03/17/2025
Data Release Frequency: Annually

UIC: Underground Injection Control
An injection well is any bored, drilled or driven shaft, or dug hole whose depth is greater than its largest surface dimension; an improved sinkhole; or a subsurface distribution system used to discharge fluids underground. These wells range from deep, highly technical, and more frequently monitored wells to shallow on-site drainage systems, such as septic systems, cesspools, and storm water drainage wells.

Date of Government Version: 07/15/2024
Date Data Arrived at EDR: 08/01/2024
Date Made Active in Reports: 10/18/2024
Number of Days to Update: 78

Source: Department of Environmental Protection
Telephone: 207-791-8110
Last EDR Contact: 10/30/2024
Next Scheduled EDR Contact: 02/17/2025
Data Release Frequency: Varies

**EDR HIGH RISK HISTORICAL RECORDS**

***EDR Exclusive Records***

EDR MGP: EDR Proprietary Manufactured Gas Plants
The EDR Proprietary Manufactured Gas Plant Database includes records of coal gas plants (manufactured gas plants) compiled by EDR's researchers. Manufactured gas sites were used in the United States from the 1800's to 1950's to produce a gas that could be distributed and used as fuel. These plants used whale oil, rosin, coal, or a mixture of coal, oil, and water that also produced a significant amount of waste. Many of the byproducts of the gas production, such as coal tar (oily waste containing volatile and non-volatile chemicals), sludges, oils and other compounds are potentially hazardous to human health and the environment. The byproduct from this process was frequently disposed of directly at the plant site and can remain or spread slowly, serving as a continuous source of soil and groundwater contamination.

Date of Government Version: N/A
Date Data Arrived at EDR: N/A
Date Made Active in Reports: N/A
Number of Days to Update: N/A

Source: EDR, Inc.
Telephone: N/A
Last EDR Contact: N/A
Next Scheduled EDR Contact: N/A
Data Release Frequency: No Update Planned

EDR Hist Auto: EDR Exclusive Historical Auto Stations
EDR has searched selected national collections of business directories and has collected listings of potential gas station/filling station/service station sites that were available to EDR researchers. EDR's review was limited to those categories of sources that might, in EDR's opinion, include gas station/filling station/service station establishments. The categories reviewed included, but were not limited to gas, gas station, gasoline station, filling station, auto, automobile repair, auto service station, service station, etc. This database falls within a category of information EDR classifies as "High Risk Historical Records", or HRHR. EDR's HRHR effort presents unique and sometimes proprietary data about past sites and operations that typically create environmental concerns, but may not show up in current government records searches.

Date of Government Version: N/A
Date Data Arrived at EDR: N/A
Date Made Active in Reports: N/A
Number of Days to Update: N/A

Source: EDR, Inc.
Telephone: N/A
Last EDR Contact: N/A
Next Scheduled EDR Contact: N/A
Data Release Frequency: Varies

EDR Hist Cleaner: EDR Exclusive Historical Cleaners

EDR has searched selected national collections of business directories and has collected listings of potential dry cleaner sites that were available to EDR researchers. EDR's review was limited to those categories of sources that might, in EDR's opinion, include dry cleaning establishments. The categories reviewed included, but were not limited to dry cleaners, cleaners, laundry, laundromat, cleaning/laundry, wash & dry etc. This database falls within a category of information EDR classifies as "High Risk Historical Records", or HRHR. EDR's HRHR effort presents unique and sometimes proprietary data about past sites and operations that typically create environmental concerns, but may not show up in current government records searches.

Date of Government Version: N/A
Date Data Arrived at EDR: N/A
Date Made Active in Reports: N/A
Number of Days to Update: N/A

Source: EDR, Inc.
Telephone: N/A
Last EDR Contact: N/A
Next Scheduled EDR Contact: N/A
Data Release Frequency: Varies

**EDR RECOVERED GOVERNMENT ARCHIVES**

***Exclusive Recovered Govt. Archives***

RGA HWS: Recovered Government Archive State Hazardous Waste Facilities List

The EDR Recovered Government Archive State Hazardous Waste database provides a list of SHWS incidents derived from historical databases and includes many records that no longer appear in current government lists. Compiled from Records formerly available from the Department of Environmental Protection in Maine.

Date of Government Version: N/A
Date Data Arrived at EDR: 07/01/2013
Date Made Active in Reports: 01/08/2014
Number of Days to Update: 191

Source: Department of Environmental Protection
Telephone: N/A
Last EDR Contact: 06/01/2012
Next Scheduled EDR Contact: N/A
Data Release Frequency: Varies

RGA LF: Recovered Government Archive Solid Waste Facilities List

The EDR Recovered Government Archive Landfill database provides a list of landfills derived from historical databases and includes many records that no longer appear in current government lists. Compiled from Records formerly available from the Department of Environmental Protection in Maine.

Date of Government Version: N/A
Date Data Arrived at EDR: 07/01/2013
Date Made Active in Reports: 01/17/2014
Number of Days to Update: 200

Source: Department of Environmental Protection
Telephone: N/A
Last EDR Contact: 06/01/2012
Next Scheduled EDR Contact: N/A
Data Release Frequency: Varies

RGA LUST: Recovered Government Archive Leaking Underground Storage Tank

The EDR Recovered Government Archive Leaking Underground Storage Tank database provides a list of LUST incidents derived from historical databases and includes many records that no longer appear in current government lists. Compiled from Records formerly available from the Department of Environmental Protection in Maine.

Date of Government Version: N/A
Date Data Arrived at EDR: 07/01/2013
Date Made Active in Reports: 01/10/2014
Number of Days to Update: 193

Source: Department of Environmental Protection
Telephone: N/A
Last EDR Contact: 06/01/2012
Next Scheduled EDR Contact: N/A
Data Release Frequency: Varies

**OTHER DATABASE(S)**

Depending on the geographic area covered by this report, the data provided in these specialty databases may or may not be complete. For example, the existence of wetlands information data in a specific report does not mean that all wetlands in the area covered by the report are included. Moreover, the absence of any reported wetlands information does not necessarily mean that wetlands do not exist in the area covered by the report.

CT MANIFEST: Hazardous Waste Manifest Data

Facility and manifest data. Manifest is a document that lists and tracks hazardous waste from the generator through transporters to a tsd facility.

Date of Government Version: 08/05/2024
Date Data Arrived at EDR: 08/06/2024
Date Made Active in Reports: 10/25/2024
Number of Days to Update: 80

Source: Department of Energy & Environmental Protection
Telephone: 860-424-3375
Last EDR Contact: 11/05/2024
Next Scheduled EDR Contact: 02/17/2025
Data Release Frequency: No Update Planned

NJ MANIFEST: Manifest Information

Hazardous waste manifest information.

Date of Government Version: 12/31/2018
Date Data Arrived at EDR: 04/10/2019
Date Made Active in Reports: 05/16/2019
Number of Days to Update: 36

Source: Department of Environmental Protection
Telephone: N/A
Last EDR Contact: 12/23/2024
Next Scheduled EDR Contact: 04/14/2025
Data Release Frequency: Annually

NY MANIFEST: Facility and Manifest Data

Manifest is a document that lists and tracks hazardous waste from the generator through transporters to a TSD facility.

Date of Government Version: 12/31/2019
Date Data Arrived at EDR: 11/30/2023
Date Made Active in Reports: 12/01/2023
Number of Days to Update: 1

Source: Department of Environmental Conservation
Telephone: 518-402-8651
Last EDR Contact: 10/24/2024
Next Scheduled EDR Contact: 02/03/2025
Data Release Frequency: Quarterly

PA MANIFEST: Manifest Information

Hazardous waste manifest information.

Date of Government Version: 06/30/2018
Date Data Arrived at EDR: 07/19/2019
Date Made Active in Reports: 09/10/2019
Number of Days to Update: 53

Source: Department of Environmental Protection
Telephone: 717-783-8990
Last EDR Contact: 10/03/2024
Next Scheduled EDR Contact: 01/20/2025
Data Release Frequency: Annually

RI MANIFEST: Manifest information

Hazardous waste manifest information

Date of Government Version: 12/31/2020
Date Data Arrived at EDR: 11/30/2021
Date Made Active in Reports: 02/18/2022
Number of Days to Update: 80

Source: Department of Environmental Management
Telephone: 401-222-2797
Last EDR Contact: 11/07/2024
Next Scheduled EDR Contact: 02/24/2025
Data Release Frequency: Annually

VT MANIFEST: Hazardous Waste Manifest Data

Hazardous waste manifest information.

Date of Government Version: 10/28/2019
Date Data Arrived at EDR: 10/29/2019
Date Made Active in Reports: 01/09/2020
Number of Days to Update: 72

Source: Department of Environmental Conservation
Telephone: 802-241-3443
Last EDR Contact: 10/03/2024
Next Scheduled EDR Contact: 01/20/2025
Data Release Frequency: Annually

Oil/Gas Pipelines
Source: Endeavor Business Media
Petroleum Bundle (Crude Oil, Refined Products, Petrochemicals, Gas Liquids (LPG/NGL), and Specialty Gases (Miscellaneous)) N = Natural Gas Bundle (Natural Gas, Gas Liquids (LPG/NGL), and Specialty Gases (Miscellaneous)). This map includes information copyrighted by Endeavor Business Media. This information is provided on a best effort basis and Endeavor Business Media does not guarantee its accuracy nor warrant its fitness for any particular purpose. Such information has been reprinted with the permission of Endeavor Business Media.

Electric Power Transmission Line Data
Source: Endeavor Business Media
This map includes information copyrighted by Endeavor Business Media. This information is provided on a best effort basis and Endeavor Business Media does not guarantee its accuracy nor warrant its fitness for any particular purpose. Such information has been reprinted with the permission of Endeavor Business Media.

Sensitive Receptors: There are individuals deemed sensitive receptors due to their fragile immune systems and special sensitivity to environmental discharges. These sensitive receptors typically include the elderly, the sick, and children. While the location of all sensitive receptors cannot be determined, EDR indicates those buildings and facilities - schools, daycares, hospitals, medical centers, and nursing homes - where individuals who are sensitive receptors are likely to be located.

AHA Hospitals:
Source: American Hospital Association, Inc.
Telephone: 312-280-5991
The database includes a listing of hospitals based on the American Hospital Association's annual survey of hospitals.

Medical Centers: Provider of Services Listing
Source: Centers for Medicare & Medicaid Services
Telephone: 410-786-3000
A listing of hospitals with Medicare provider number, produced by Centers of Medicare & Medicaid Services, a federal agency within the U.S. Department of Health and Human Services.

Nursing Homes
Source: National Institutes of Health
Telephone: 301-594-6248
Information on Medicare and Medicaid certified nursing homes in the United States.

Public Schools
Source: National Center for Education Statistics
Telephone: 202-502-7300
The National Center for Education Statistics' primary database on elementary and secondary public education in the United States. It is a comprehensive, annual, national statistical database of all public elementary and secondary schools and school districts, which contains data that are comparable across all states.

Private Schools
Source: National Center for Education Statistics
Telephone: 202-502-7300
The National Center for Education Statistics' primary database on private school locations in the United States.

Daycare Centers: Child Care Listing
Source: Department of Human Services
Telephone: 207-287-5060

Flood Zone Data: This data was obtained from the Federal Emergency Management Agency (FEMA). It depicts 100-year and 500-year flood zones as defined by FEMA. It includes the National Flood Hazard Layer (NFHL) which incorporates Flood Insurance Rate Map (FIRM) data and Q3 data from FEMA in areas not covered by NFHL.
Source: FEMA
Telephone: 877-336-2627
Date of Government Version: 2003, 2015

NWI: National Wetlands Inventory. This data, available in select counties across the country, was obtained by EDR in 2002, 2005, 2010 and 2015 from the U.S. Fish and Wildlife Service.

State Wetlands Data: Wetland Inventory
Source: MEGIS
Telephone: 207-287-6144

# GOVERNMENT RECORDS SEARCHED / DATA CURRENCY TRACKING

Current USGS 7.5 Minute Topographic Map
Source: U.S. Geological Survey

**STREET AND ADDRESS INFORMATION**

ï¿½ 2015 TomTom North America, Inc. All rights reserved. This material is proprietary and the subject of copyright protection and other intellectual property rights owned by or licensed to Tele Atlas North America, Inc. The use of this material is subject to the terms of a license agreement. You will be held liable for any unauthorized copying or disclosure of this material.

# GEOCHECK ®- PHYSICAL SETTING SOURCE ADDENDUM

**TARGET PROPERTY ADDRESS**

MDI HOSPITAL
10 WAYMAN LANE
BAR HARBOR, ME 04609

**TARGET PROPERTY COORDINATES**

| | |
|---|---|
| Latitude (North): | 44.385114 - 44° 23' 6.41'' |
| Longitude (West): | 68.202062 - 68° 12' 7.42'' |
| Universal Tranverse Mercator: | Zone 19 |
| UTM X (Meters): | 563560.6 |
| UTM Y (Meters): | 4914741.0 |
| Elevation: | 46 ft. above sea level |

**USGS TOPOGRAPHIC MAP**

| | |
|---|---|
| Target Property Map: | 17176013 BAR HARBOR, ME |
| Version Date: | 2021 |
| South Map: | 17176037 SEAL HARBOR, ME |
| Version Date: | 2021 |

EDR's GeoCheck Physical Setting Source Addendum is provided to assist the environmental professional in forming an opinion about the impact of potential contaminant migration.

Assessment of the impact of contaminant migration generally has two principle investigative components:

1. Groundwater flow direction, and
2. Groundwater flow velocity.

Groundwater flow direction may be impacted by surface topography, hydrology, hydrogeology, characteristics of the soil, and nearby wells. Groundwater flow velocity is generally impacted by the nature of the geologic strata.

# GEOCHECK® - PHYSICAL SETTING SOURCE SUMMARY

**GROUNDWATER FLOW DIRECTION INFORMATION**

Groundwater flow direction for a particular site is best determined by a qualified environmental professional using site-specific well data. If such data is not reasonably ascertainable, it may be necessary to rely on other sources of information, such as surface topographic information, hydrologic information, hydrogeologic data collected on nearby properties, and regional groundwater flow information (from deep aquifers).

**TOPOGRAPHIC INFORMATION**

Surface topography may be indicative of the direction of surficial groundwater flow. This information can be used to assist the environmental professional in forming an opinion about the impact of nearby contaminated properties or, should contamination exist on the target property, what downgradient sites might be impacted.

**TARGET PROPERTY TOPOGRAPHY**

General Topographic Gradient: General ESE

**SURROUNDING TOPOGRAPHY: ELEVATION PROFILES**

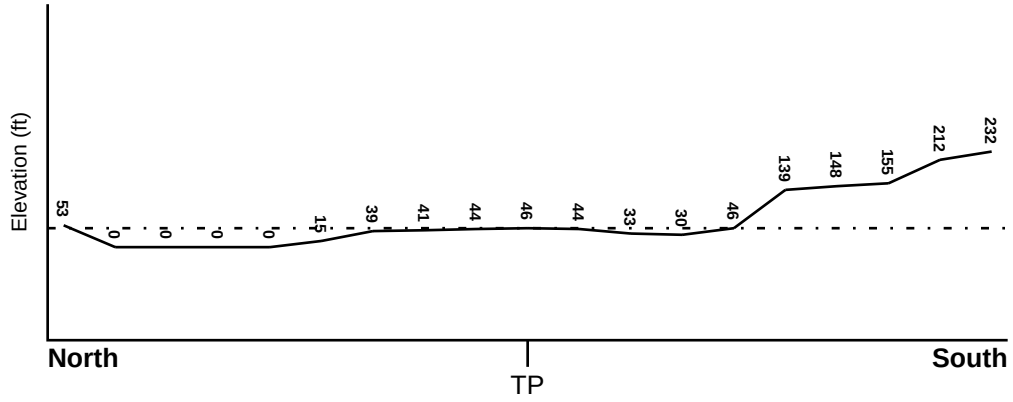


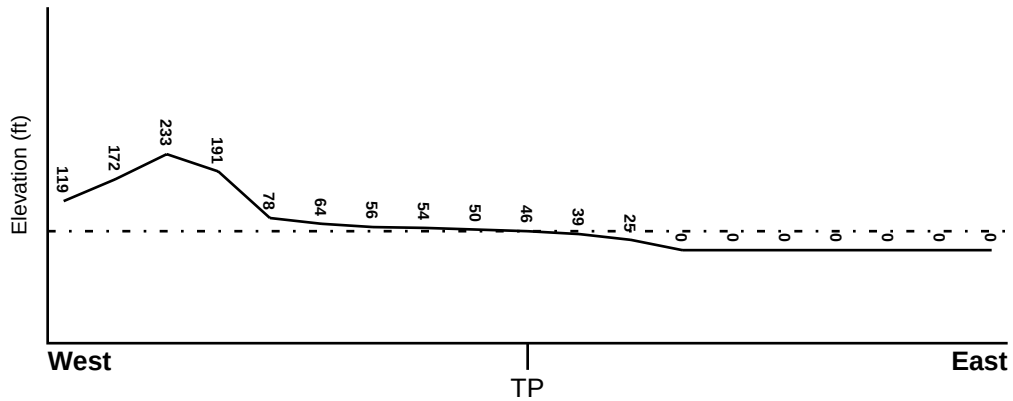


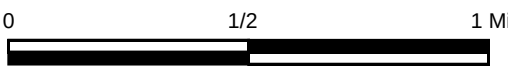


**Target Property Elevation: 46 ft.**

Source: Topography has been determined from the USGS 7.5' Digital Elevation Model and should be evaluated on a relative (not an absolute) basis. Relative elevation information between sites of close proximity should be field verified.

# GEOCHECK® - PHYSICAL SETTING SOURCE SUMMARY

**HYDROLOGIC INFORMATION**

Surface water can act as a hydrologic barrier to groundwater flow. Such hydrologic information can be used to assist the environmental professional in forming an opinion about the impact of nearby contaminated properties or, should contamination exist on the target property, what downgradient sites might be impacted.

Refer to the Physical Setting Source Map following this summary for hydrologic information (major waterways and bodies of water).

**FEMA FLOOD ZONE**

| Flood Plain Panel at Target Property | FEMA Source Type |
|---|---|
| 2300640010B | FEMA Q3 Flood data |

| Additional Panels in search area: | FEMA Source Type |
|---|---|
| 2302830025B | FEMA Q3 Flood data |

**NATIONAL WETLAND INVENTORY**

| NWI Quad at Target Property | NWI Electronic Data Coverage |
|---|---|
| BAR HARBOR | YES - refer to the Overview Map and Detail Map |

**HYDROGEOLOGIC INFORMATION**

Hydrogeologic information obtained by installation of wells on a specific site can often be an indicator of groundwater flow direction in the immediate area. Such hydrogeologic information can be used to assist the environmental professional in forming an opinion about the impact of nearby contaminated properties or, should contamination exist on the target property, what downgradient sites might be impacted.

**AQUIFLOW®**

Search Radius: 1.000 Mile.

EDR has developed the AQUIFLOW Information System to provide data on the general direction of groundwater flow at specific points. EDR has reviewed reports submitted by environmental professionals to regulatory authorities at select sites and has extracted the date of the report, groundwater flow direction as determined hydrogeologically, and the depth to water table.

| MAP ID | LOCATION FROM TP | GENERAL DIRECTION GROUNDWATER FLOW |
|---|---|---|
| Not Reported | | |

# GEOCHECK® - PHYSICAL SETTING SOURCE SUMMARY

**GROUNDWATER FLOW VELOCITY INFORMATION**

Groundwater flow velocity information for a particular site is best determined by a qualified environmental professional using site specific geologic and soil strata data. If such data are not reasonably ascertainable, it may be necessary to rely on other sources of information, including geologic age identification, rock stratigraphic unit and soil characteristics data collected on nearby properties and regional soil information. In general, contaminant plumes move more quickly through sandy-gravelly types of soils than silty-clayey types of soils.

**GEOLOGIC INFORMATION IN GENERAL AREA OF TARGET PROPERTY**

Geologic information can be used by the environmental professional in forming an opinion about the relative speed at which contaminant migration may be occurring.

**ROCK STRATIGRAPHIC UNIT**

| | |
|---|---|
| Era: | Paleozoic |
| System: | Devonian and Silurian |
| Series: | Devonian and Silurian |
| Code: | DSv *(decoded above as Era, System & Series)* |

**GEOLOGIC AGE IDENTIFICATION**

Category: Volcanic Rocks

Geologic Age and Rock Stratigraphic Unit Source: P.G. Schruben, R.E. Arndt and W.J. Bawiec, Geology of the Conterminous U.S. at 1:2,500,000 Scale - a digital representation of the 1974 P.B. King and H.M. Beikman Map, USGS Digital Data Series DDS - 11 (1994).

# SSURGO SOIL MAP - 7859139.2s

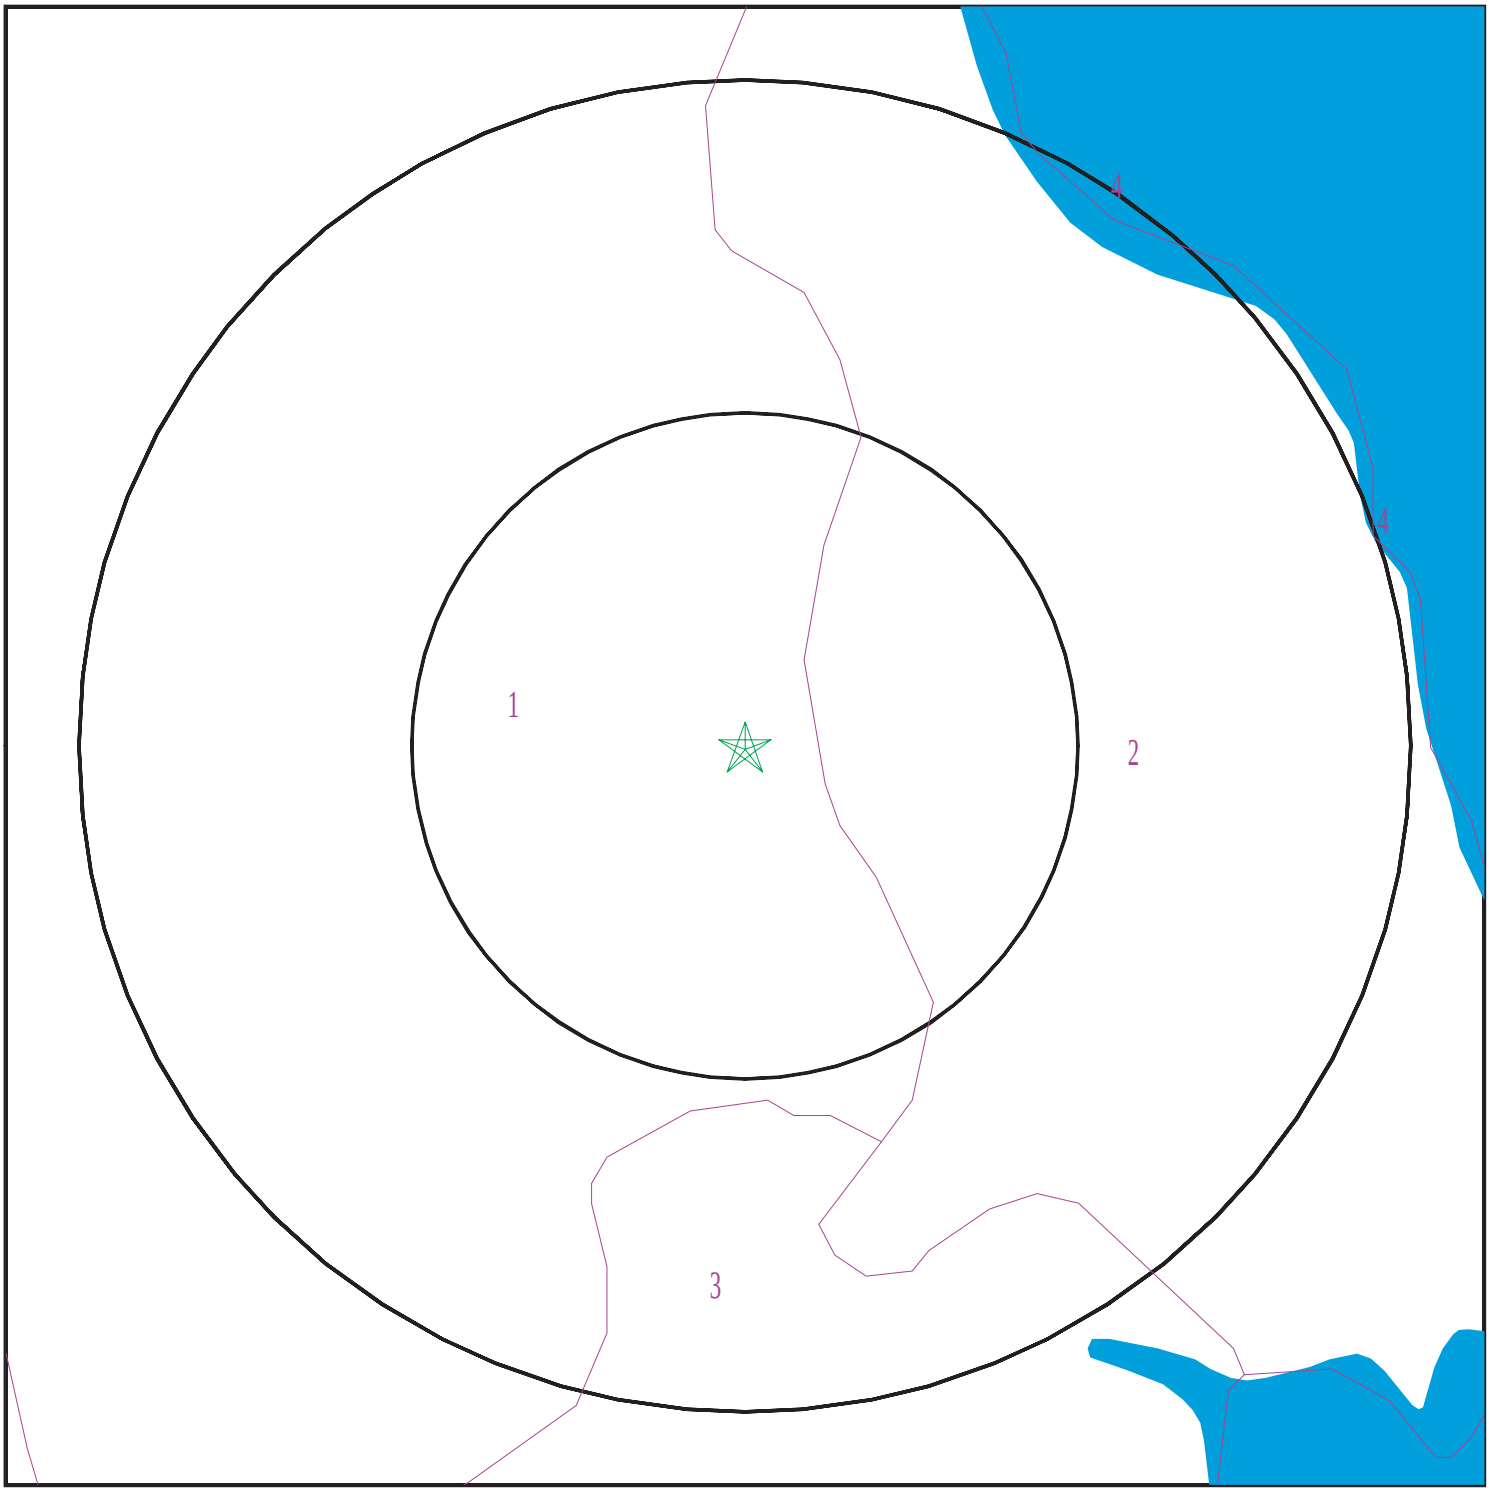


| | | | |
|---|---|---|---|
| SITE NAME: | MDI Hospital | CLIENT: | Beacon Environmental Consultants, LLC |
| ADDRESS: | 10 Wayman Lane<br>Bar Harbor ME 04609 | CONTACT: | John Cressey |
| LAT/LONG: | 44.385114 / 68.202062 | INQUIRY #: | 7859139.2s |
| | | DATE: | January 14, 2025 8:32 am |

Copyright © 2025 EDR, Inc. © 2015 TomTom Rel. 2015.

# GEOCHECK® - PHYSICAL SETTING SOURCE SUMMARY

**DOMINANT SOIL COMPOSITION IN GENERAL AREA OF TARGET PROPERTY**

The U.S. Department of Agriculture's (USDA) Soil Conservation Service (SCS) leads the National Cooperative Soil Survey (NCSS) and is responsible for collecting, storing, maintaining and distributing soil survey information for privately owned lands in the United States. A soil map in a soil survey is a representation of soil patterns in a landscape. The following information is based on Soil Conservation Service SSURGO data.

---

**Soil Map ID: 1**

Soil Component Name: UDORTHENTS

Soil Surface Texture: very gravelly sandy loam

Hydrologic Group: Class C - Slow infiltration rates. Soils with layers impeding downward movement of water, or soils with moderately fine or fine textures.

Soil Drainage Class: Moderately well drained

Hydric Status: Not hydric

Corrosion Potential - Uncoated Steel: Not Reported

Depth to Bedrock Min: > 0 inches

Depth to Watertable Min: > 84 inches

| Soil Layer Information | | | | | | | |
|---|---|---|---|---|---|---|---|
| | Boundary | | | Classification | | Saturated hydraulic conductivity micro m/sec | Soil Reaction (pH) |
| Layer | Upper | Lower | Soil Texture Class | AASHTO Group | Unified Soil | | |
| 1 | 0 inches | 64 inches | very gravelly sandy loam | Silt-Clay Materials (more than 35 pct. passing No. 200), Silty Soils. | COARSE-GRAINED SOILS, Gravels, Gravels with fines, Silty Gravel | Max: 141.14<br>Min: 0.42 | Max: 7.8<br>Min: 4.5 |

---

**Soil Map ID: 2**

Soil Component Name: LYMAN

Soil Surface Texture: fine sandy loam

Hydrologic Group: Class C/D - Drained/undrained hydrology class of soils that can be drained and classified.

Soil Drainage Class: Somewhat excessively drained

# GEOCHECK® - PHYSICAL SETTING SOURCE SUMMARY

Hydric Status: Not hydric

Corrosion Potential - Uncoated Steel: Low

Depth to Bedrock Min: > 38 inches

Depth to Watertable Min: > 0 inches

| Soil Layer Information | | | | | | | |
|---|---|---|---|---|---|---|---|
| | Boundary | | | Classification | | Saturated hydraulic conductivity micro m/sec | Soil Reaction (pH) |
| Layer | Upper | Lower | Soil Texture Class | AASHTO Group | Unified Soil | | |
| 1 | 0 inches | 3 inches | fine sandy loam | Silt-Clay Materials (more than 35 pct. passing No. 200), Silty Soils. | Not reported | Max: 141.14 Min: 0.07 | Max: Min: |
| 2 | 3 inches | 18 inches | fine sandy loam | Silt-Clay Materials (more than 35 pct. passing No. 200), Silty Soils. | Not reported | Max: 141.14 Min: 0.07 | Max: Min: |
| 3 | 18 inches | 22 inches | unweathered bedrock | Silt-Clay Materials (more than 35 pct. passing No. 200), Silty Soils. | Not reported | Max: 141.14 Min: 0.07 | Max: Min: |

---

**Soil Map ID: 3**

Soil Component Name: NASKEAG

Soil Surface Texture: fine sandy loam

Hydrologic Group: Class C - Slow infiltration rates. Soils with layers impeding downward movement of water, or soils with moderately fine or fine textures.

Soil Drainage Class: Somewhat poorly drained

Hydric Status: Partially hydric

Corrosion Potential - Uncoated Steel: Low

Depth to Bedrock Min: > 14 inches

Depth to Watertable Min: > 23 inches

# GEOCHECK® - PHYSICAL SETTING SOURCE SUMMARY

| Soil Layer Information | | | | | | | |
|---|---|---|---|---|---|---|---|
| | Boundary | | | Classification | | Saturated hydraulic conductivity micro m/sec | Soil Reaction (pH) |
| Layer | Upper | Lower | Soil Texture Class | AASHTO Group | Unified Soil | | |
| 1 | 0 inches | 16 inches | fine sandy loam | Granular materials (35 pct. or less passing No. 200), Silty, or Clayey Gravel and Sand. | Not reported | Max: 141.14 Min: 0.07 | Max: Min: |
| 2 | 16 inches | 38 inches | gravelly loamy sand | Granular materials (35 pct. or less passing No. 200), Silty, or Clayey Gravel and Sand. | Not reported | Max: 141.14 Min: 0.07 | Max: Min: |
| 3 | 38 inches | 42 inches | unweathered bedrock | Granular materials (35 pct. or less passing No. 200), Silty, or Clayey Gravel and Sand. | Not reported | Max: 141.14 Min: 0.07 | Max: Min: |

---

**Soil Map ID: 4**

Soil Component Name: WATER BODIES

Soil Surface Texture: fine sandy loam

Hydrologic Group: Class C - Slow infiltration rates. Soils with layers impeding downward movement of water, or soils with moderately fine or fine textures.

Soil Drainage Class:
Hydric Status: All hydric

Corrosion Potential - Uncoated Steel: Not Reported

Depth to Bedrock Min: > 0 inches

Depth to Watertable Min: > 0 inches

No Layer Information available.

# GEOCHECK® - PHYSICAL SETTING SOURCE SUMMARY

## LOCAL / REGIONAL WATER AGENCY RECORDS

EDR Local/Regional Water Agency records provide water well information to assist the environmental professional in assessing sources that may impact ground water flow direction, and in forming an opinion about the impact of contaminant migration on nearby drinking water wells.

## WELL SEARCH DISTANCE INFORMATION

| DATABASE | SEARCH DISTANCE (miles) |
|---|---|
| Federal USGS | 1.000 |
| Federal FRDS PWS | Nearest PWS within 1 mile |
| State Database | 1.000 |

## FEDERAL USGS WELL INFORMATION

| MAP ID | WELL ID | LOCATION FROM TP |
|---|---|---|
| No Wells Found | | |

## FEDERAL FRDS PUBLIC WATER SUPPLY SYSTEM INFORMATION

| MAP ID | WELL ID | LOCATION FROM TP |
|---|---|---|
| 2 | ME0001472 | 1/8 - 1/4 Mile NNW |

Note: PWS System location is not always the same as well location.

## STATE DATABASE WELL INFORMATION

| MAP ID | WELL ID | LOCATION FROM TP |
|---|---|---|
| 1 | MEMGS3000011366 | 0 - 1/8 Mile SSW |
| 3 | MEMGS3000012387 | 1/8 - 1/4 Mile West |
| 4 | MEMGS3000119521 | 1/4 - 1/2 Mile WSW |
| 5 | MEMGS3000120234 | 1/4 - 1/2 Mile South |
| 6 | MEMGS3000061302 | 1/2 - 1 Mile South |
| 7 | MEMGS3000092963 | 1/2 - 1 Mile West |
| 8 | MEMGS3000012379 | 1/2 - 1 Mile SSW |
| 9 | MEMGS3000052839 | 1/2 - 1 Mile West |
| 10 | MEMGS3000013119 | 1/2 - 1 Mile South |
| 11 | MEMGS3000101242 | 1/2 - 1 Mile SSE |
| 12 | MEMGS3000067808 | 1/2 - 1 Mile SSE |
| 13 | MEMGS3000070428 | 1/2 - 1 Mile South |
| 14 | MEMGS3000050578 | 1/2 - 1 Mile West |
| A15 | MEMGS3000012385 | 1/2 - 1 Mile South |
| A16 | MEMGS3000012384 | 1/2 - 1 Mile South |

# PHYSICAL SETTING SOURCE MAP - 7859139.2s

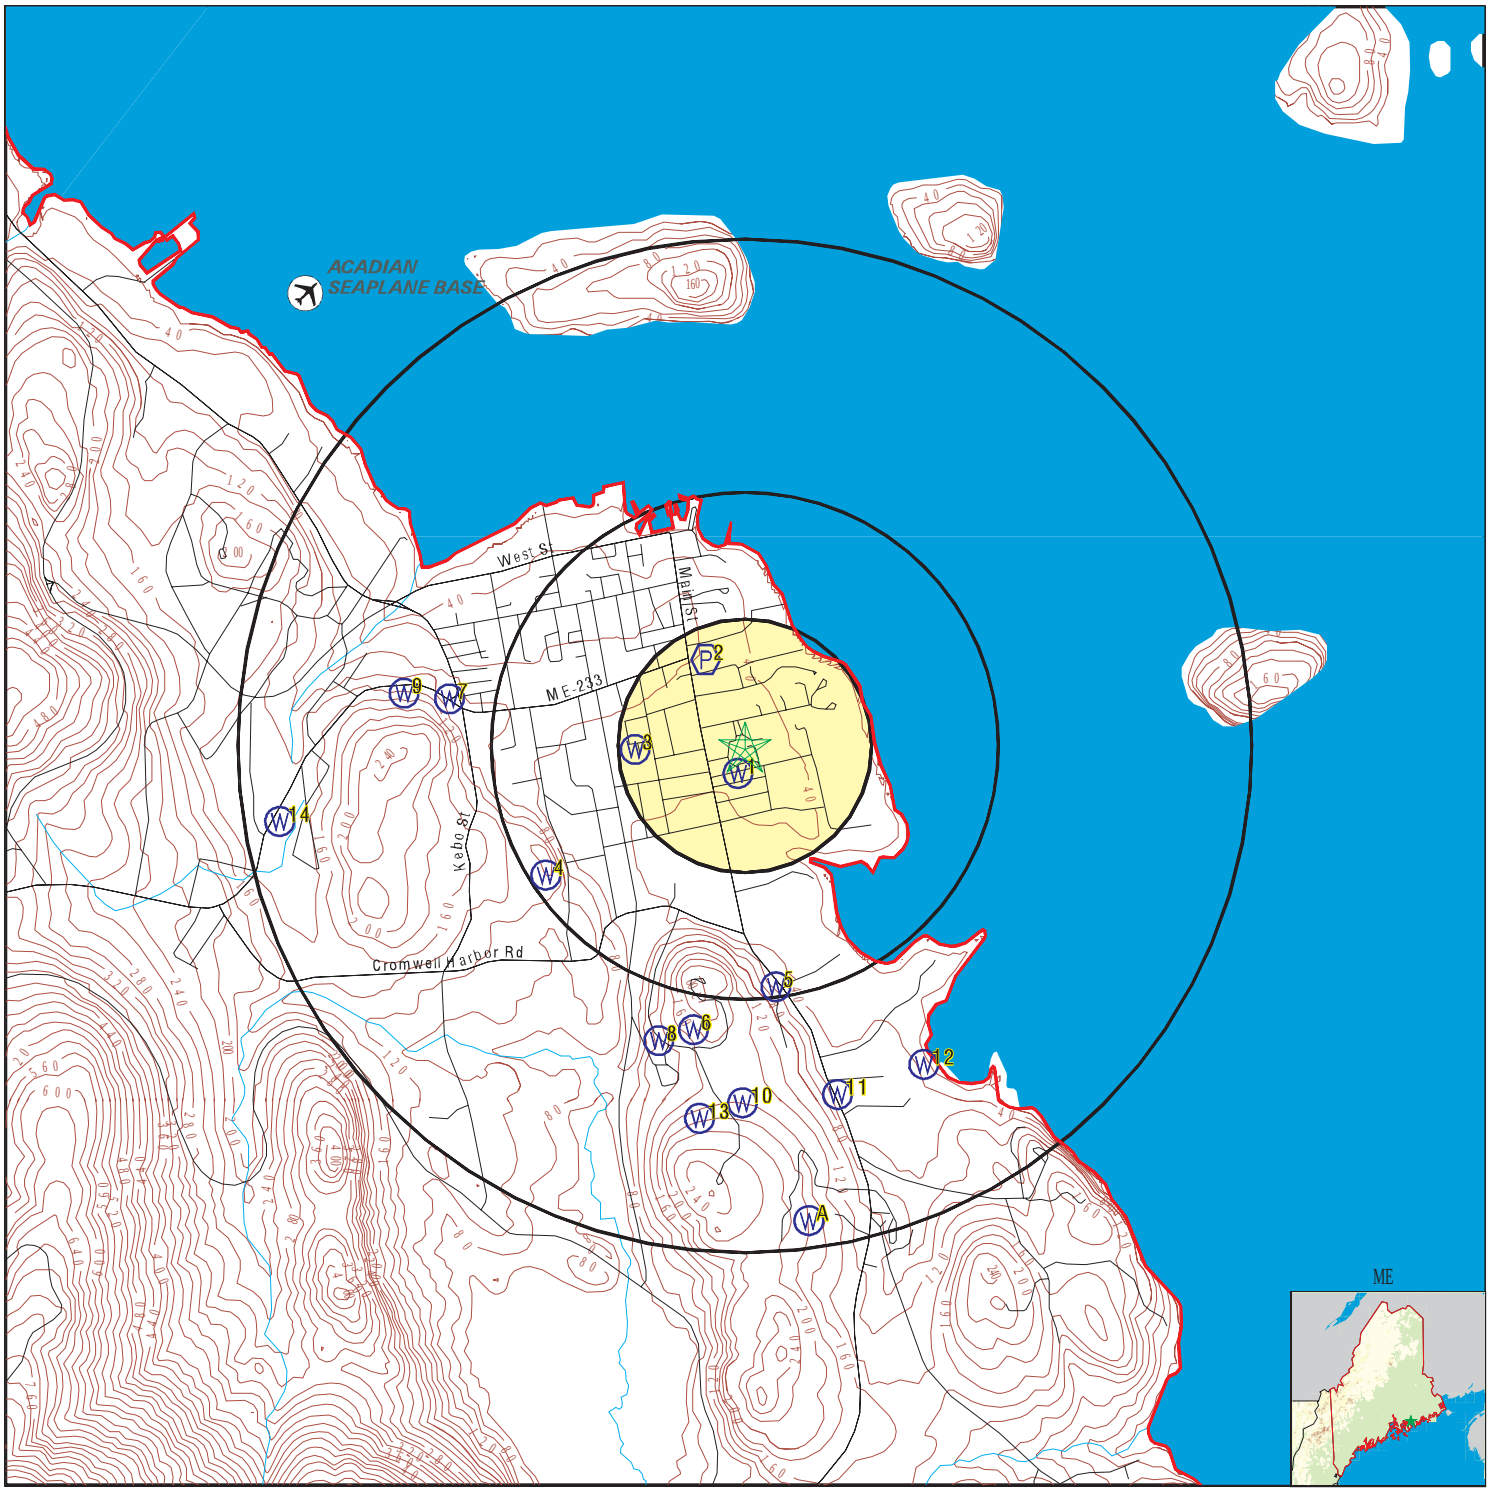


- County Boundary
- Major Roads
- Contour Lines
- Airports
- Earthquake epicenter, Richter 5 or greater
- Water Wells
- Public Water Supply Wells
- Cluster of Multiple Icons
- Groundwater Flow Direction
- GI Indeterminate Groundwater Flow at Location
- GV Groundwater Flow Varies at Location

| | | | |
|---|---|---|---|
| SITE NAME: | MDI Hospital | CLIENT: | Beacon Environmental Consultants, LLC |
| ADDRESS: | 10 Wayman Lane<br>Bar Harbor ME 04609 | CONTACT: | John Cressey |
| | | INQUIRY #: | 7859139.2s |
| LAT/LONG: | 44.385114 / 68.202062 | DATE: | January 14, 2025 8:32 am |

Copyright © 2025 EDR, Inc. © 2015 TomTom Rel. 2015.

# GEOCHECK® - PHYSICAL SETTING SOURCE MAP FINDINGS

Map ID
Direction
Distance
Elevation | Database | EDR ID Number

**1**
**SSW**
**0 - 1/8 Mile**
**Higher**

**ME WELLS** **MEMGS3000011366**

**WELLS:**

| | | | |
|---|---|---|---|
| Well #: | 11366 | Drill Date: | 01-MAY-61 |
| Drill Date Est.: | Not Reported | Drilling Company: | Not Reported |
| Well Use: | DOMESTIC | Well Type: | BEDROCK |
| Well Construction: | DRILLED | Flow Improved By: | Not Reported |
| Casing Length (ft): | 39 | Overburden Thickness: | 35 |
| Well Depth (ft): | 115 | Well Yield (gpm): | Not Reported |
| Yield Date: | Not Reported | Static Water Level (ft): | 8 |
| SWL Measured: | Not Reported | Vein Depth (ft): | 0 |
| Vein Yield (gpm): | 0 | Vein 2 Depth (ft): | 0 |
| Vein 2 Yield (gpm): | 0 | Vein 3 Depth (ft): | 0 |
| Vein 3 Yield (gpm): | 0 | Vein 4 Depth (ft): | 0 |
| Vein 4 Yield (gpm): | 0 | Replacement Well: | Not Reported |
| Geothermal Well: | Not Reported | Hydrofracture: | Not Reported |
| Comments: | BLOCK 1 | | |
| Error Report URL: | https://survey123.arcgis.com/share/5933c141415449d2947fad26b9c3c774?field:WELL_ID=11366&f | | |

---

**2**
**NNW**
**1/8 - 1/4 Mile**
**Higher**

**FRDS PWS** **ME0001472**

| | | | |
|---|---|---|---|
| Epa region: | 01 | State: | ME |
| Pwsid: | ME0001472 | Pwsname: | DREAMWOOD PINES MOTEL |
| Cityserved: | Not Reported | Stateserved: | ME |
| Zipserved: | Not Reported | Fipscounty: | 23009 |
| Status: | Closed | Retpopsrvd: | 44 |
| Pwssvcconn: | 1 | Psource longname: | Groundwater |
| Pwstype: | TNCWS | Owner: | unknown |
| Contact: | DREAMWOOD PINES MOTEL | Contactorgname: | Not Reported |
| Contactphone: | 207-288-9717 | Contactaddress1: | DREAMWOOD PINES MOTEL |
| Contactaddress2: | RD 1 BOX 1100 | Contactcity: | BAR HARBOR |
| Contactstate: | ME | Contactzip: | 04609 |
| Pwsactivitycode: | I | | |
| | | | |
| PWS ID: | ME0001472 | PWS type: | Not Reported |
| PWS name: | Not Reported | PWS address: | Not Reported |
| PWS city: | Not Reported | PWS state: | Not Reported |
| PWS zip: | Not Reported | PWS ID: | ME0001472 |
| Activity status: | Active | Date system activated: | 7701 |
| Date system deactivated: | Not Reported | Retail population: | 00000044 |
| System name: | DREAMWOOD PINES MOTEL | System address: | DREAMWOOD PINES MOTEL |
| System address: | RD 1, BOX 1100 | System city: | BAR HARBOR |
| System state: | ME | System zip: | 04609 |
| | | | |
| Population served: | Under 101 Persons | Treatment: | Untreated |
| | | | |
| Latitude: | 442315 | Longitude: | 0681215 |

# GEOCHECK® - PHYSICAL SETTING SOURCE MAP FINDINGS

Map ID
Direction
Distance
Elevation | Database | EDR ID Number

**3**
**West**
**1/8 - 1/4 Mile**
**Higher**

**ME WELLS** **MEMGS3000012387**

**WELLS:**

| | | | |
|---|---|---|---|
| Well #: | 12387 | Drill Date: | 01-JUL-88 |
| Drill Date Est.: | Not Reported | Drilling Company: | P.L. JONES & SON, INC. |
| Well Use: | DOMESTIC | Well Type: | BEDROCK |
| Well Construction: | Not Reported | Flow Improved By: | Not Reported |
| Casing Length (ft): | 9 | Overburden Thickness: | 4 |
| Well Depth (ft): | 190 | Well Yield (gpm): | Not Reported |
| Yield Date: | 02-JUL-88 | Static Water Level (ft): | 0 |
| SWL Measured: | Not Reported | Vein Depth (ft): | 50 |
| Vein Yield (gpm): | 3 | Vein 2 Depth (ft): | 175 |
| Vein 2 Yield (gpm): | 3 | Vein 3 Depth (ft): | 0 |
| Vein 3 Yield (gpm): | 0 | Vein 4 Depth (ft): | 0 |
| Vein 4 Yield (gpm): | 0 | Replacement Well: | Not Reported |
| Geothermal Well: | Not Reported | Hydrofracture: | Not Reported |
| Comments: | BLOCK 7 | | |
| Error Report URL: | https://survey123.arcgis.com/share/5933c141415449d2947fad26b9c3c774?field:WELL_ID=12387&f | | |

---

**4**
**WSW**
**1/4 - 1/2 Mile**
**Higher**

**ME WELLS** **MEMGS3000119521**

**WELLS:**

| | | | |
|---|---|---|---|
| Well #: | 119521 | Drill Date: | 22-AUG-16 |
| Drill Date Est.: | NO | Drilling Company: | JOHN S. GILBERT WELL DRILLING, INC. |
| Well Use: | DOMESTIC | Well Type: | BEDROCK |
| Well Construction: | Not Reported | Flow Improved By: | Not Reported |
| Casing Length (ft): | 20 | Overburden Thickness: | 6 |
| Well Depth (ft): | 500 | Well Yield (gpm): | Not Reported |
| Yield Date: | 22-AUG-16 | Static Water Level (ft): | 0 |
| SWL Measured: | Not Reported | Vein Depth (ft): | 170 |
| Vein Yield (gpm): | 6 | Vein 2 Depth (ft): | 455 |
| Vein 2 Yield (gpm): | 9 | Vein 3 Depth (ft): | 0 |
| Vein 3 Yield (gpm): | 0 | Vein 4 Depth (ft): | 0 |
| Vein 4 Yield (gpm): | 0 | Replacement Well: | Not Reported |
| Geothermal Well: | Not Reported | Hydrofracture: | Not Reported |
| Comments: | Not Reported | | |
| Error Report URL: | https://survey123.arcgis.com/share/5933c141415449d2947fad26b9c3c774?field:WELL_ID=119521& | | |

---

**5**
**South**
**1/4 - 1/2 Mile**
**Higher**

**ME WELLS** **MEMGS3000120234**

**WELLS:**

| | | | |
|---|---|---|---|
| Well #: | 120234 | Drill Date: | 24-JUN-15 |
| Drill Date Est.: | NO | Drilling Company: | P.L. JONES & SON, INC. |
| Well Use: | DOMESTIC | Well Type: | BEDROCK |
| Well Construction: | Not Reported | Flow Improved By: | NONE |
| Casing Length (ft): | 20 | Overburden Thickness: | 0 |

| | | | |
|---|---|---|---|
| Well Depth (ft): | 225 | Well Yield (gpm): | Not Reported |
| Yield Date: | 24-JUN-15 | Static Water Level (ft): | 0 |
| SWL Measured: | Not Reported | Vein Depth (ft): | 225 |
| Vein Yield (gpm): | 100 | Vein 2 Depth (ft): | 0 |
| Vein 2 Yield (gpm): | 0 | Vein 3 Depth (ft): | 0 |
| Vein 3 Yield (gpm): | 0 | Vein 4 Depth (ft): | 0 |
| Vein 4 Yield (gpm): | 0 | Replacement Well: | Not Reported |
| Geothermal Well: | Not Reported | Hydrofracture: | Not Reported |
| Comments: | STARTED OUT ON LEDGE, LEFT CASING 3' ABOVE GROUND | | |
| Error Report URL: | https://survey123.arcgis.com/share/5933c141415449d2947fad26b9c3c774?field:WELL_ID=120234& | | |

---

**6**
**South**
**1/2 - 1 Mile**
**Higher**

**ME WELLS** **MEMGS3000061302**

**WELLS:**

| | | | |
|---|---|---|---|
| Well #: | 61302 | Drill Date: | 03-FEB-98 |
| Drill Date Est.: | Not Reported | Drilling Company: | JOHN S. GILBERT WELL DRILLING, INC. |
| Well Use: | DOMESTIC | Well Type: | BEDROCK |
| Well Construction: | Not Reported | Flow Improved By: | Not Reported |
| Casing Length (ft): | 20 | Overburden Thickness: | 10 |
| Well Depth (ft): | 475 | Well Yield (gpm): | Not Reported |
| Yield Date: | 03-FEB-98 | Static Water Level (ft): | 0 |
| SWL Measured: | Not Reported | Vein Depth (ft): | 155 |
| Vein Yield (gpm): | 1 | Vein 2 Depth (ft): | 445 |
| Vein 2 Yield (gpm): | 1 | Vein 3 Depth (ft): | 0 |
| Vein 3 Yield (gpm): | 0 | Vein 4 Depth (ft): | 0 |
| Vein 4 Yield (gpm): | 0 | Replacement Well: | Not Reported |
| Geothermal Well: | Not Reported | Hydrofracture: | Not Reported |
| Comments: | Not Reported | | |
| Error Report URL: | https://survey123.arcgis.com/share/5933c141415449d2947fad26b9c3c774?field:WELL_ID=61302&f | | |

---

**7**
**West**
**1/2 - 1 Mile**
**Higher**

**ME WELLS** **MEMGS3000092963**

**WELLS:**

| | | | |
|---|---|---|---|
| Well #: | 92963 | Drill Date: | 03-NOV-04 |
| Drill Date Est.: | Not Reported | Drilling Company: | JOHN S. GILBERT WELL DRILLING, INC. |
| Well Use: | DOMESTIC | Well Type: | BEDROCK |
| Well Construction: | Not Reported | Flow Improved By: | Not Reported |
| Casing Length (ft): | 20 | Overburden Thickness: | 4 |
| Well Depth (ft): | 175 | Well Yield (gpm): | Not Reported |
| Yield Date: | 03-NOV-04 | Static Water Level (ft): | 0 |
| SWL Measured: | Not Reported | Vein Depth (ft): | 60 |
| Vein Yield (gpm): | 2 | Vein 2 Depth (ft): | 150 |
| Vein 2 Yield (gpm): | 4 | Vein 3 Depth (ft): | 0 |
| Vein 3 Yield (gpm): | 0 | Vein 4 Depth (ft): | 0 |
| Vein 4 Yield (gpm): | 0 | Replacement Well: | Not Reported |
| Geothermal Well: | Not Reported | Hydrofracture: | Not Reported |
| Comments: | Not Reported | | |
| Error Report URL: | https://survey123.arcgis.com/share/5933c141415449d2947fad26b9c3c774?field:WELL_ID=92963&f | | |

# GEOCHECK® - PHYSICAL SETTING SOURCE MAP FINDINGS

Map ID
Direction
Distance
Elevation | Database | EDR ID Number

**8**
**SSW**
**1/2 - 1 Mile**
**Higher**

**ME WELLS** **MEMGS3000012379**

**WELLS:**

| | | | |
|---|---|---|---|
| Well #: | 12379 | Drill Date: | 05-OCT-88 |
| Drill Date Est.: | Not Reported | Drilling Company: | P.L. JONES & SON, INC. |
| Well Use: | DOMESTIC | Well Type: | BEDROCK |
| Well Construction: | Not Reported | Flow Improved By: | Not Reported |
| Casing Length (ft): | 8 | Overburden Thickness: | 1 |
| Well Depth (ft): | 455 | Well Yield (gpm): | Not Reported |
| Yield Date: | 05-OCT-88 | Static Water Level (ft): | 15 |
| SWL Measured: | 05-OCT-88 | Vein Depth (ft): | 20 |
| Vein Yield (gpm): | 1 | Vein 2 Depth (ft): | 80 |
| Vein 2 Yield (gpm): | 2 | Vein 3 Depth (ft): | 455 |
| Vein 3 Yield (gpm): | 75 | Vein 4 Depth (ft): | 0 |
| Vein 4 Yield (gpm): | 0 | Replacement Well: | Not Reported |
| Geothermal Well: | Not Reported | Hydrofracture: | Not Reported |
| Comments: | BLOCK 2 | | |
| Error Report URL: | https://survey123.arcgis.com/share/5933c141415449d2947fad26b9c3c774?field:WELL_ID=12379&f | | |

---

**9**
**West**
**1/2 - 1 Mile**
**Higher**

**ME WELLS** **MEMGS3000052839**

**WELLS:**

| | | | |
|---|---|---|---|
| Well #: | 52839 | Drill Date: | 08-NOV-96 |
| Drill Date Est.: | Not Reported | Drilling Company: | P.L. JONES & SON, INC. |
| Well Use: | DOMESTIC | Well Type: | BEDROCK |
| Well Construction: | Not Reported | Flow Improved By: | AIR |
| Casing Length (ft): | 12 | Overburden Thickness: | 3 |
| Well Depth (ft): | 260 | Well Yield (gpm): | Not Reported |
| Yield Date: | 08-NOV-96 | Static Water Level (ft): | 0 |
| SWL Measured: | Not Reported | Vein Depth (ft): | 260 |
| Vein Yield (gpm): | 20 | Vein 2 Depth (ft): | 0 |
| Vein 2 Yield (gpm): | 0 | Vein 3 Depth (ft): | 0 |
| Vein 3 Yield (gpm): | 0 | Vein 4 Depth (ft): | 0 |
| Vein 4 Yield (gpm): | 0 | Replacement Well: | Not Reported |
| Geothermal Well: | Not Reported | Hydrofracture: | Not Reported |
| Comments: | TOWN LOCATION FROM ADDRESS | | |
| Error Report URL: | https://survey123.arcgis.com/share/5933c141415449d2947fad26b9c3c774?field:WELL_ID=52839&f | | |

---

**10**
**South**
**1/2 - 1 Mile**
**Higher**

**ME WELLS** **MEMGS3000013119**

**WELLS:**

| | | | |
|---|---|---|---|
| Well #: | 13119 | Drill Date: | 11-MAY-90 |
| Drill Date Est.: | Not Reported | Drilling Company: | P.L. JONES & SON, INC. |
| Well Use: | DOMESTIC | Well Type: | BEDROCK |
| Well Construction: | Not Reported | Flow Improved By: | Not Reported |
| Casing Length (ft): | 20 | Overburden Thickness: | 10 |

| | | | |
|---|---|---|---|
| Well Depth (ft): | 300 | Well Yield (gpm): | Not Reported |
| Yield Date: | 11-MAY-90 | Static Water Level (ft): | 10 |
| SWL Measured: | 11-MAY-90 | Vein Depth (ft): | 25 |
| Vein Yield (gpm): | 3 | Vein 2 Depth (ft): | 30 |
| Vein 2 Yield (gpm): | 2 | Vein 3 Depth (ft): | 270 |
| Vein 3 Yield (gpm): | 5 | Vein 4 Depth (ft): | 0 |
| Vein 4 Yield (gpm): | 0 | Replacement Well: | Not Reported |
| Geothermal Well: | Not Reported | Hydrofracture: | Not Reported |
| Comments: | Not Reported | | |
| Error Report URL: | https://survey123.arcgis.com/share/5933c141415449d2947fad26b9c3c774?field:WELL_ID=13119&f | | |

---

**11**
**SSE** **ME WELLS** **MEMGS3000101242**
**1/2 - 1 Mile**
**Higher**

**WELLS:**

| | | | |
|---|---|---|---|
| Well #: | 101242 | Drill Date: | 12-FEB-07 |
| Drill Date Est.: | Not Reported | Drilling Company: | JOHN S. GILBERT WELL DRILLING, INC. |
| Well Use: | DOMESTIC | Well Type: | BEDROCK |
| Well Construction: | Not Reported | Flow Improved By: | Not Reported |
| Casing Length (ft): | 20 | Overburden Thickness: | 5 |
| Well Depth (ft): | 150 | Well Yield (gpm): | Not Reported |
| Yield Date: | 12-FEB-07 | Static Water Level (ft): | 0 |
| SWL Measured: | Not Reported | Vein Depth (ft): | 90 |
| Vein Yield (gpm): | 3 | Vein 2 Depth (ft): | 120 |
| Vein 2 Yield (gpm): | 2 | Vein 3 Depth (ft): | 140 |
| Vein 3 Yield (gpm): | 10 | Vein 4 Depth (ft): | 0 |
| Vein 4 Yield (gpm): | 0 | Replacement Well: | Not Reported |
| Geothermal Well: | Not Reported | Hydrofracture: | Not Reported |
| Comments: | Not Reported | | |
| Error Report URL: | https://survey123.arcgis.com/share/5933c141415449d2947fad26b9c3c774?field:WELL_ID=101242& | | |

---

**12**
**SSE** **ME WELLS** **MEMGS3000067808**
**1/2 - 1 Mile**
**Lower**

**WELLS:**

| | | | |
|---|---|---|---|
| Well #: | 67808 | Drill Date: | 16-MAR-00 |
| Drill Date Est.: | Not Reported | Drilling Company: | JOHN S. GILBERT WELL DRILLING, INC. |
| Well Use: | DOMESTIC | Well Type: | BEDROCK |
| Well Construction: | Not Reported | Flow Improved By: | Not Reported |
| Casing Length (ft): | 34 | Overburden Thickness: | 20 |
| Well Depth (ft): | 240 | Well Yield (gpm): | Not Reported |
| Yield Date: | 16-MAR-00 | Static Water Level (ft): | 0 |
| SWL Measured: | Not Reported | Vein Depth (ft): | 210 |
| Vein Yield (gpm): | 15 | Vein 2 Depth (ft): | 230 |
| Vein 2 Yield (gpm): | 35 | Vein 3 Depth (ft): | 0 |
| Vein 3 Yield (gpm): | 0 | Vein 4 Depth (ft): | 0 |
| Vein 4 Yield (gpm): | 0 | Replacement Well: | Not Reported |
| Geothermal Well: | Not Reported | Hydrofracture: | Not Reported |
| Comments: | Not Reported | | |
| Error Report URL: | https://survey123.arcgis.com/share/5933c141415449d2947fad26b9c3c774?field:WELL_ID=67808&f | | |

# GEOCHECK® - PHYSICAL SETTING SOURCE MAP FINDINGS

Map ID
Direction
Distance
Elevation | Database | EDR ID Number

**13**
**South**
**1/2 - 1 Mile**
**Higher**

**ME WELLS** **MEMGS3000070428**

**WELLS:**

| | | | |
|---|---|---|---|
| Well #: | 70428 | Drill Date: | 29-JUN-00 |
| Drill Date Est.: | Not Reported | Drilling Company: | JOHN S. GILBERT WELL DRILLING, INC. |
| Well Use: | DOMESTIC | Well Type: | BEDROCK |
| Well Construction: | Not Reported | Flow Improved By: | AIR |
| Casing Length (ft): | 20 | Overburden Thickness: | 4 |
| Well Depth (ft): | 400 | Well Yield (gpm): | Not Reported |
| Yield Date: | 29-JUN-00 | Static Water Level (ft): | 0 |
| SWL Measured: | Not Reported | Vein Depth (ft): | 150 |
| Vein Yield (gpm): | 2 | Vein 2 Depth (ft): | 360 |
| Vein 2 Yield (gpm): | 2 | Vein 3 Depth (ft): | 0 |
| Vein 3 Yield (gpm): | 0 | Vein 4 Depth (ft): | 0 |
| Vein 4 Yield (gpm): | 0 | Replacement Well: | Not Reported |
| Geothermal Well: | Not Reported | Hydrofracture: | Not Reported |
| Comments: | MAP/LOT: 14A LOT 21 MAP 502/001-05-002-021 | | |
| Error Report URL: | https://survey123.arcgis.com/share/5933c141415449d2947fad26b9c3c774?field:WELL_ID=70428&f | | |

---

**14**
**West**
**1/2 - 1 Mile**
**Higher**

**ME WELLS** **MEMGS3000050578**

**WELLS:**

| | | | |
|---|---|---|---|
| Well #: | 50578 | Drill Date: | 08-SEP-94 |
| Drill Date Est.: | Not Reported | Drilling Company: | HANSCOM WELL DRILLING |
| Well Use: | DOMESTIC | Well Type: | BEDROCK |
| Well Construction: | Not Reported | Flow Improved By: | Not Reported |
| Casing Length (ft): | 49 | Overburden Thickness: | 41 |
| Well Depth (ft): | 165 | Well Yield (gpm): | Not Reported |
| Yield Date: | 08-SEP-94 | Static Water Level (ft): | 0 |
| SWL Measured: | Not Reported | Vein Depth (ft): | 0 |
| Vein Yield (gpm): | 0 | Vein 2 Depth (ft): | 0 |
| Vein 2 Yield (gpm): | 0 | Vein 3 Depth (ft): | 0 |
| Vein 3 Yield (gpm): | 0 | Vein 4 Depth (ft): | 0 |
| Vein 4 Yield (gpm): | 0 | Replacement Well: | Not Reported |
| Geothermal Well: | Not Reported | Hydrofracture: | Not Reported |
| Comments: | TOWN LOCATION FROM ADDRESS | | |
| Error Report URL: | https://survey123.arcgis.com/share/5933c141415449d2947fad26b9c3c774?field:WELL_ID=50578&f | | |

---

**A15**
**South**
**1/2 - 1 Mile**
**Higher**

**ME WELLS** **MEMGS3000012385**

**WELLS:**

| | | | |
|---|---|---|---|
| Well #: | 12385 | Drill Date: | 16-AUG-88 |
| Drill Date Est.: | Not Reported | Drilling Company: | P.L. JONES & SON, INC. |
| Well Use: | DOMESTIC | Well Type: | BEDROCK |
| Well Construction: | Not Reported | Flow Improved By: | Not Reported |
| Casing Length (ft): | 6 | Overburden Thickness: | 1 |

| | | | |
|---|---|---|---|
| Well Depth (ft): | 415 | Well Yield (gpm): | Not Reported |
| Yield Date: | 16-AUG-88 | Static Water Level (ft): | 0 |
| SWL Measured: | Not Reported | Vein Depth (ft): | 140 |
| Vein Yield (gpm): | 1 | Vein 2 Depth (ft): | 400 |
| Vein 2 Yield (gpm): | 5 | Vein 3 Depth (ft): | 0 |
| Vein 3 Yield (gpm): | 0 | Vein 4 Depth (ft): | 0 |
| Vein 4 Yield (gpm): | 0 | Replacement Well: | Not Reported |
| Geothermal Well: | Not Reported | Hydrofracture: | Not Reported |
| Comments: | BLOCK 0 | | |
| Error Report URL: | https://survey123.arcgis.com/share/5933c141415449d2947fad26b9c3c774?field:WELL_ID=12385&f | | |

---

**A16**
**South**
**1/2 - 1 Mile**
**Higher**

**ME WELLS** **MEMGS3000012384**

**WELLS:**

| | | | |
|---|---|---|---|
| Well #: | 12384 | Drill Date: | 12-AUG-88 |
| Drill Date Est.: | Not Reported | Drilling Company: | P.L. JONES & SON, INC. |
| Well Use: | DOMESTIC | Well Type: | BEDROCK |
| Well Construction: | Not Reported | Flow Improved By: | Not Reported |
| Casing Length (ft): | 10 | Overburden Thickness: | 4 |
| Well Depth (ft): | 655 | Well Yield (gpm): | Not Reported |
| Yield Date: | 12-AUG-88 | Static Water Level (ft): | 170 |
| SWL Measured: | 12-AUG-88 | Vein Depth (ft): | 280 |
| Vein Yield (gpm): | 1 | Vein 2 Depth (ft): | 510 |
| Vein 2 Yield (gpm): | 1.5 | Vein 3 Depth (ft): | 0 |
| Vein 3 Yield (gpm): | 0 | Vein 4 Depth (ft): | 0 |
| Vein 4 Yield (gpm): | 0 | Replacement Well: | Not Reported |
| Geothermal Well: | Not Reported | Hydrofracture: | Not Reported |
| Comments: | BLOCK 0 | | |
| Error Report URL: | https://survey123.arcgis.com/share/5933c141415449d2947fad26b9c3c774?field:WELL_ID=12384&f | | |

# GEOCHECK® - PHYSICAL SETTING SOURCE MAP FINDINGS
# RADON

**AREA RADON INFORMATION**

State Database: ME Radon

Radon Test Results

| Zip | City | Floor | Results |
|---|---|---|---|
| 04609 | | B | 1.3 |
| 04609 | | B | 6.4 |
| 04609 | | B | 19.4 |
| 04609 | | F | 9.1 |
| 04609 | | F | 2.6 |
| 04609 | | F | 2.5 |
| 04609 | | B | 2.6 |
| 04609 | | B | 2.5 |
| 04609 | | F | 0.6 |
| 04609 | | B | 1.2 |
| 04609 | | B | 1.3 |
| 04609 | | B | 5.5 |
| 04609 | | S | 1.9 |

Federal EPA Radon Zone for HANCOCK County: 1

Note: Zone 1 indoor average level > 4 pCi/L.
: Zone 2 indoor average level >= 2 pCi/L and <= 4 pCi/L.
: Zone 3 indoor average level < 2 pCi/L.

---

Federal Area Radon Information for Zip Code: 04609

Number of sites tested: 4

| Area | Average Activity | % <4 pCi/L | % 4-20 pCi/L | % >20 pCi/L |
|---|---|---|---|---|
| Living Area - 1st Floor | Not Reported | Not Reported | Not Reported | Not Reported |
| Living Area - 2nd Floor | Not Reported | Not Reported | Not Reported | Not Reported |
| Basement | 3.175 pCi/L | 75% | 25% | 0% |

# PHYSICAL SETTING SOURCE RECORDS SEARCHED

## TOPOGRAPHIC INFORMATION

USGS 7.5' Digital Elevation Model (DEM)
Source: United States Geologic Survey
EDR acquired the USGS 7.5' Digital Elevation Model in 2002 and updated it in 2006. The 7.5 minute DEM corresponds to the USGS 1:24,000- and 1:25,000-scale topographic quadrangle maps. The DEM provides elevation data with consistent elevation units and projection.

Current USGS 7.5 Minute Topographic Map
Source: U.S. Geological Survey

## HYDROLOGIC INFORMATION

Flood Zone Data: This data was obtained from the Federal Emergency Management Agency (FEMA). It depicts 100-year and 500-year flood zones as defined by FEMA. It includes the National Flood Hazard Layer (NFHL) which incorporates Flood Insurance Rate Map (FIRM) data and Q3 data from FEMA in areas not covered by NFHL.
Source: FEMA
Telephone: 877-336-2627
Date of Government Version: 2003, 2015

NWI: National Wetlands Inventory. This data, available in select counties across the country, was obtained by EDR in 2002, 2005, 2010 and 2015 from the U.S. Fish and Wildlife Service.

State Wetlands Data: Wetland Inventory
Source: MEGIS
Telephone: 207-287-6144

## HYDROGEOLOGIC INFORMATION

AQUIFLOW$^{R}$ Information System
Source: EDR proprietary database of groundwater flow information
EDR has developed the AQUIFLOW Information System (AIS) to provide data on the general direction of groundwater flow at specific points. EDR has reviewed reports submitted to regulatory authorities at select sites and has extracted the date of the report, hydrogeologically determined groundwater flow direction and depth to water table information.

## GEOLOGIC INFORMATION

Geologic Age and Rock Stratigraphic Unit
Source: P.G. Schruben, R.E. Arndt and W.J. Bawiec, Geology of the Conterminous U.S. at 1:2,500,000 Scale - A digital representation of the 1974 P.B. King and H.M. Beikman Map, USGS Digital Data Series DDS - 11 (1994).

STATSGO: State Soil Geographic Database
Source: Department of Agriculture, Natural Resources Conservation Service (NRCS)
The U.S. Department of Agriculture's (USDA) Natural Resources Conservation Service (NRCS) leads the national Conservation Soil Survey (NCSS) and is responsible for collecting, storing, maintaining and distributing soil survey information for privately owned lands in the United States. A soil map in a soil survey is a representation of soil patterns in a landscape. Soil maps for STATSGO are compiled by generalizing more detailed (SSURGO) soil survey maps.

SSURGO: Soil Survey Geographic Database
Source: Department of Agriculture, Natural Resources Conservation Service (NRCS)
Telephone: 800-672-5559
SSURGO is the most detailed level of mapping done by the Natural Resources Conservation Service, mapping scales generally range from 1:12,000 to 1:63,360. Field mapping methods using national standards are used to construct the soil maps in the Soil Survey Geographic (SSURGO) database. SSURGO digitizing duplicates the original soil survey maps. This level of mapping is designed for use by landowners, townships and county natural resource planning and management.

# PHYSICAL SETTING SOURCE RECORDS SEARCHED

## LOCAL / REGIONAL WATER AGENCY RECORDS

FEDERAL WATER WELLS

PWS: Public Water Systems
Source: EPA/Office of Drinking Water
Telephone: 202-564-3750
Public Water System data from the Federal Reporting Data System. A PWS is any water system which provides water to at least 25 people for at least 60 days annually. PWSs provide water from wells, rivers and other sources.

PWS ENF: Public Water Systems Violation and Enforcement Data
Source: EPA/Office of Drinking Water
Telephone: 202-564-3750
Violation and Enforcement data for Public Water Systems from the Safe Drinking Water Information System (SDWIS) after August 1995. Prior to August 1995, the data came from the Federal Reporting Data System (FRDS).

USGS Water Wells: USGS National Water Inventory System (NWIS)
This database contains descriptive information on sites where the USGS collects or has collected data on surface water and/or groundwater. The groundwater data includes information on wells, springs, and other sources of groundwater.

STATE RECORDS

Maine Geological Survey Water Well Database
Source: Maine Geological Survey
Telephone: 207-287-3200
Contains over 50,000 located wells is available for download. This file contains information on all wells in the database which could be geographically located. Data points have been located by GPS, by street address locations, and by using tax maps in combination with air photos so location accuracy varies. The database includes coordinates and descriptive information such as well yield, depth, overburden thickness, well use, and well type.

Public Water Supply Wells Database
Source: Department of Human Services, Drinking Water Program
Telephone: 207-287-6196
There are 3 types of public water systems in Maine: Transient Systems; Community Systems and Non-transient Non-community Systems.

## OTHER STATE DATABASE INFORMATION

RADON

Maine Radon Test Results
Source: Department of Human Services
Telephone: 207-287-5698
The state of Maine Radiation Control Program's - Radon/Indor Air Quality Section's position on radon map, is that they should be used neither to predict the presence of high nor low values in any given geographic or geologic area. The only conclusion that should be drawn from this data is that radon in omnipresent in the soil gasses in the state of Maine, and therefore all residences and buildings that come in contact with the ground should be tested for radon.

Area Radon Information
Source: USGS
Telephone: 703-356-4020
The National Radon Database has been developed by the U.S. Environmental Protection Agency (USEPA) and is a compilation of the EPA/State Residential Radon Survey and the National Residential Radon Survey. The study covers the years 1986 - 1992. Where necessary data has been supplemented by information collected at private sources such as universities and research institutions.

EPA Radon Zones
Source: EPA
Telephone: 703-356-4020
Sections 307 & 309 of IRAA directed EPA to list and identify areas of U.S. with the potential for elevated indoor radon levels.

# PHYSICAL SETTING SOURCE RECORDS SEARCHED

OTHER

Airport Landing Facilities: Private and public use landing facilities
Source: Federal Aviation Administration, 800-457-6656

Epicenters: World earthquake epicenters, Richter 5 or greater
Source: Department of Commerce, National Oceanic and Atmospheric Administration

Earthquake Fault Lines: The fault lines displayed on EDR's Topographic map are digitized quaternary faultlines, prepared in 1975 by the United State Geological Survey

**STREET AND ADDRESS INFORMATION**

© 2015 TomTom North America, Inc. All rights reserved. This material is proprietary and the subject of copyright protection and other intellectual property rights owned by or licensed to Tele Atlas North America, Inc. The use of this material is subject to the terms of a license agreement. You will be held liable for any unauthorized copying or disclosure of this material.

# APPENDIX E
# REGULATORY FILE REVIEW

# Town of Bar Harbor Property Summary Report

## 10 WAYMAN LANE

| | |
|---|---|
| Map and Lot Number: | 108-007-000 |
| Location: | 10 WAYMAN LANE |
| Owner Name: | MOUNT DESERT ISLAND HOSPITAL |
| Alternate Id Number | 02-001-03-1 |

| **Owner of Record** | **Current Parcel Value** | |
|---|---|---|
| MOUNT DESERT ISLAND HOSPITAL | Land: | $3,831,800.00 |
| | Buildings: | $14,460,900.00 |
| 10 WAYMAN LANE | | |
| | | |
| BAR HARBOR, ME 04609 | **Total** | **$18,292,700.00** |

**Ownership History**

| Owner Name | Book and Page | Sales Date | Sale Price |
|---|---|---|---|
| MOUNT DESERT ISLAND HOSPITAL | 7269/ 494 | 05/23/2023 | $0 |
| MOUNT DESERT ISLAND HOSPITAL | 1285/ 0165 | 04/24/1977 | $0 |

**Land Value Summary**

| Lot Size | Assessing Value |
|---|---|
| 5.61 | $3,831,800.00 |

**Land Line Summary**

| Use Code | Use Description |
|---|---|
| 905C | P/HOS CHAR MDL-94 |

# Town of Bar Harbor Property Summary Report

## 10 WAYMAN LANE

| | |
|---|---|
| Map and Lot Number: | 108-007-000 |
| Location: | 10 WAYMAN LANE |
| Owner Name: | MOUNT DESERT ISLAND HOSPITAL |
| Alternate Id Number | 02-001-03-1 |

### Building 1 Value Summary

| Sect. # | Living Area | Replacement Cost | Year Built | % Good | Replace Cost Less Depr |
|---|---|---|---|---|---|
| 1 | 70889 | $18,089,828.00 | 1937 | 64 | $11,577,500.00 |

### Construction Detail Building 1

| | | | | | |
|---|---|---|---|---|---|
| Style | Hospitals-Priv | Roof Structure | Gable/Hip | Heat Type | Steam |
| Model | Commercial | Roof Cover | Asph/F Gls/Cmp | AC Type | None |
| Grade | C +10 | Interior Walls 1 | Plastered | Total Bedrooms | |
| Stories | 2 | Interior Walls 2 | | Total Full Baths | |
| Occupancy | 0.00 | Floor Cover 1 | Vinyl Floor | Total Half Baths | |
| Ext. Wall 1 | Wood Shingle | Floor Cover 2 | Carpet | Total Rooms | |
| Ext. Wall 2 | | Heat Fuel | Oil | | |

### Outbuildings

| Code | Description | Number of Units/Size |
|---|---|---|
| SHD1 | SHED FRAME | 56.00 |
| PAT2 | PATIO GOOD | 252.00 |

### Extra Features

| Code | Description | Number of Units/Size |
|---|---|---|
| SPR1 | SPRINKLER WET/ | 16821.00 |
| ELE2 | 1500 LBS | 3.00 |
| ELE2 | 1500 LBS | 3.00 |
| ELE2 | 1500 LBS | 2.00 |

# Town of Bar Harbor Property Summary Report

## 10 WAYMAN LANE

| | |
|---|---|
| Map and Lot Number: | 108-007-000 |
| Location: | 10 WAYMAN LANE |
| Owner Name: | MOUNT DESERT ISLAND HOSPITAL |
| Alternate Id Number | 02-001-03-1 |

| Sect. # | Living Area | Replacement Cost | Year Built | % Good | Replace Cost Less Depr |
|---|---|---|---|---|---|
| 1 | 1396 | $333,932.00 | 1940 | 54 | $180,300.00 |

### Construction Detail Building 2

| | | | | | |
|---|---|---|---|---|---|
| Style | Office Bldg | Roof Structure | Gable/Hip | Heat Type | HWBB |
| Model | Commercial | Roof Cover | Asph/F Gls/Cmp | AC Type | None |
| Grade | C +10 | Interior Walls 1 | Plastered | Total Bedrooms | |
| Stories | 2 | Interior Walls 2 | | Total Full Baths | |
| Occupancy | 1.00 | Floor Cover 1 | Carpet | Total Half Baths | |
| Ext. Wall 1 | Wood Shingle | Floor Cover 2 | | Total Rooms | |
| Ext. Wall 2 | | Heat Fuel | Oil | | |

### Outbuildings

| Code | Description | Number of Units/Size |
|---|---|---|
| PAV1 | PAVING ASPHALT | 35000.00 |

### Extra Features

| Code | Description | Number of Units/Size |
|---|---|---|

### Building 3 Value Summary

# Town of Bar Harbor Property Summary Report

## 10 WAYMAN LANE

| | |
|---|---|
| Map and Lot Number: | 108-007-000 |
| Location: | 10 WAYMAN LANE |
| Owner Name: | MOUNT DESERT ISLAND HOSPITAL |
| Alternate Id Number | 02-001-03-1 |

| Sect. # | Living Area | Replacement Cost | Year Built | % Good | Replace Cost Less Depr |
|---|---|---|---|---|---|
| 1 | 2598 | $541,832.00 | 1900 | 54 | $292,600.00 |

### Construction Detail Building 3

| | | | | | |
|---|---|---|---|---|---|
| Style | Office Bldg | Roof Structure | Gable/Hip | Heat Type | HWBB |
| Model | Commercial | Roof Cover | Asph/F Gls/Cmp | AC Type | Central |
| Grade | C +10 | Interior Walls 1 | Plastered | Total Bedrooms | |
| Stories | 1 | Interior Walls 2 | | Total Full Baths | |
| Occupancy | 1.00 | Floor Cover 1 | Hardwood | Total Half Baths | |
| Ext. Wall 1 | Vinyl Siding | Floor Cover 2 | Carpet | Total Rooms | 7 |
| Ext. Wall 2 | | Heat Fuel | Oil | | |

### Outbuildings

| Code | Description | Number of Units/Size |
|---|---|---|
| PAV1 | PAVING ASPHALT | 8000.00 |

### Extra Features

| Code | Description | Number of Units/Size |
|---|---|---|
| FPL1 | FIREPLACE 1 ST | 1.00 |

### Building 4 Value Summary

| Sect. # | Living Area | Replacement Cost | Year Built | % Good | Replace Cost Less Depr |
|---|---|---|---|---|---|
| 1 | 1632 | $382,013.00 | 1900 | 54 | $206,300.00 |

# Town of Bar Harbor Property Summary Report

## 10 WAYMAN LANE

| | |
|---|---|
| Map and Lot Number: | 108-007-000 |
| Location: | 10 WAYMAN LANE |
| Owner Name: | MOUNT DESERT ISLAND HOSPITAL |
| Alternate Id Number | 02-001-03-1 |

### Construction Detail Building 4

| | | | | | |
|---|---|---|---|---|---|
| Style | Office Bldg | Roof Structure | Gable/Hip | Heat Type | HWBB |
| Model | Commercial | Roof Cover | Asph/F Gls/Cmp | AC Type | None |
| Grade | C +10 | Interior Walls 1 | Drywall/Sheet | Total Bedrooms | |
| Stories | 1.75 | Interior Walls 2 | | Total Full Baths | |
| Occupancy | 1.00 | Floor Cover 1 | Hardwood | Total Half Baths | |
| Ext. Wall 1 | Wood Shingle | Floor Cover 2 | Carpet | Total Rooms | |
| Ext. Wall 2 | | Heat Fuel | Oil | | |

### Outbuildings

| Code | Description | Number of Units/Size |
|---|---|---|
| SHD1 | SHED FRAME | 30.00 |
| PAV1 | PAVING ASPHALT | 2250.00 |

### Extra Features

| Code | Description | Number of Units/Size |
|---|---|---|
| FPL1 | FIREPLACE 1 ST | 1.00 |

# Town of Bar Harbor Property Summary Report

## 10 WAYMAN LANE

| | |
|---|---|
| Map and Lot Number: | 108-007-000 |
| Location: | 10 WAYMAN LANE |
| Owner Name: | MOUNT DESERT ISLAND HOSPITAL |
| Alternate Id Number | 02-001-03-1 |

### Building 5 Value Summary

| Sect. # | Living Area | Replacement Cost | Year Built | % Good | Replace Cost Less Depr |
|---|---|---|---|---|---|
| 1 | 2247 | $499,284.00 | 1990 | 82 | $409,400.00 |

### Construction Detail Building 5

| | | | | | |
|---|---|---|---|---|---|
| Style | Office Bldg | Roof Structure | Gable/Hip | Heat Type | Forced Air-Duc |
| Model | Commercial | Roof Cover | Asph/F Gls/Cmp | AC Type | Unit/AC |
| Grade | C +20 | Interior Walls 1 | Drywall/Sheet | Total Bedrooms | |
| Stories | 2 | Interior Walls 2 | | Total Full Baths | |
| Occupancy | 2.00 | Floor Cover 1 | Carpet | Total Half Baths | |
| Ext. Wall 1 | Clapboard | Floor Cover 2 | | Total Rooms | |
| Ext. Wall 2 | | Heat Fuel | Gas | | |

### Outbuildings

| Code | Description | Number of Units/Size |
|---|---|---|

### Extra Features

| Code | Description | Number of Units/Size |
|---|---|---|

### Building 6 Value Summary

# Town of Bar Harbor Property Summary Report

## 10 WAYMAN LANE

| | |
|---|---|
| Map and Lot Number: | 108-007-000 |
| Location: | 10 WAYMAN LANE |
| Owner Name: | MOUNT DESERT ISLAND HOSPITAL |
| Alternate Id Number | 02-001-03-1 |

| Sect. # | Living Area | Replacement Cost | Year Built | % Good | Replace Cost Less Depr |
|---|---|---|---|---|---|
| 1 | 7470 | $1,345,750.00 | 1969 | 66 | $888,200.00 |

### Construction Detail Building 6

| | | | | | |
|---|---|---|---|---|---|
| Style | Office Bldg | Roof Structure | Flat | Heat Type | HWBB |
| Model | Commercial | Roof Cover | Tar & Gravel | AC Type | Central |
| Grade | B | Interior Walls 1 | Drywall/Sheet | Total Bedrooms | |
| Stories | 1 | Interior Walls 2 | | Total Full Baths | |
| Occupancy | 1.00 | Floor Cover 1 | Carpet | Total Half Baths | |
| Ext. Wall 1 | Board & Batten | Floor Cover 2 | Vinyl Floor | Total Rooms | |
| Ext. Wall 2 | | Heat Fuel | Oil | | |

### Outbuildings

| Code | Description | Number of Units/Size |
|---|---|---|

### Extra Features

| Code | Description | Number of Units/Size |
|---|---|---|

### Building 7 Value Summary

| Sect. # | Living Area | Replacement Cost | Year Built | % Good | Replace Cost Less Depr |
|---|---|---|---|---|---|
| 1 | 1314 | $234,374.00 | 1900 | 61 | $143,000.00 |

# Town of Bar Harbor Property Summary Report

## 10 WAYMAN LANE

| | |
|---|---|
| Map and Lot Number: | 108-007-000 |
| Location: | 10 WAYMAN LANE |
| Owner Name: | MOUNT DESERT ISLAND HOSPITAL |
| Alternate Id Number | 02-001-03-1 |

### Construction Detail Building 7

| | | | | | |
|---|---|---|---|---|---|
| Style | Colonial | Roof Structure | Gable/Hip | Heat Type | HWBB |
| Model | Residential | Roof Cover | Asph/F Gls/Cmp | AC Type | None |
| Grade | C +10 | Interior Walls 1 | Plastered | Total Bedrooms | 02 |
| Stories | 2 | Interior Walls 2 | | Total Full Baths | 1 |
| Occupancy | 1.00 | Floor Cover 1 | Carpet | Total Half Baths | 0 |
| Ext. Wall 1 | Vinyl Siding | Floor Cover 2 | | Total Rooms | 5 |
| Ext. Wall 2 | | Heat Fuel | Oil | | |

### Outbuildings

| Code | Description | Number of Units/Size |
|---|---|---|

### Extra Features

| Code | Description | Number of Units/Size |
|---|---|---|

### Building 8 Value Summary

| Sect. # | Living Area | Replacement Cost | Year Built | % Good | Replace Cost Less Depr |
|---|---|---|---|---|---|
| 1 | 1515 | $256,228.00 | 1870 | 71 | $181,900.00 |

# Town of Bar Harbor Property Summary Report

## 10 WAYMAN LANE

| | |
|---|---|
| Map and Lot Number: | 108-007-000 |
| Location: | 10 WAYMAN LANE |
| Owner Name: | MOUNT DESERT ISLAND HOSPITAL |
| Alternate Id Number | 02-001-03-1 |

### Construction Detail Building 8

| | | | | | |
|---|---|---|---|---|---|
| Style | New Englander | Roof Structure | Gable/Hip | Heat Type | HWBB |
| Model | Residential | Roof Cover | Asph/F Gls/Cmp | AC Type | None |
| Grade | C +10 | Interior Walls 1 | Drywall/Sheet | Total Bedrooms | 03 |
| Stories | 1.75 | Interior Walls 2 | | Total Full Baths | 1 |
| Occupancy | 1.00 | Floor Cover 1 | Carpet | Total Half Baths | 0 |
| Ext. Wall 1 | Wood Shingle | Floor Cover 2 | Hardwood | Total Rooms | 6 |
| Ext. Wall 2 | | Heat Fuel | Oil | | |

### Outbuildings

| Code | Description | Number of Units/Size |
|---|---|---|

### Extra Features

| Code | Description | Number of Units/Size |
|---|---|---|
| FPL4 | FIREPLACE 2Sto | 1.00 |

### Building 9 Value Summary

| Sect. # | Living Area | Replacement Cost | Year Built | % Good | Replace Cost Less Depr |
|---|---|---|---|---|---|
| 1 | 5678 | $3,970,342.00 | 2023 | 10 | $397,000.00 |

# Town of Bar Harbor Property Summary Report

## 10 WAYMAN LANE

| | |
|---|---|
| Map and Lot Number: | 108-007-000 |
| Location: | 10 WAYMAN LANE |
| Owner Name: | MOUNT DESERT ISLAND HOSPITAL |
| Alternate Id Number | 02-001-03-1 |

### Construction Detail Building 9

| | | | | | |
|---|---|---|---|---|---|
| Style | Hospitals-Priv | Roof Structure | Gable/Hip | Heat Type | WALL UNITS |
| Model | Commercial | Roof Cover | Asph/F Gls/Cmp | AC Type | Heat Pump |
| Grade | AAA +20 | Interior Walls 1 | Drywall/Sheet | Total Bedrooms | |
| Stories | 2 | Interior Walls 2 | | Total Full Baths | |
| Occupancy | 8.00 | Floor Cover 1 | Hardwood | Total Half Baths | |
| Ext. Wall 1 | Clapboard | Floor Cover 2 | Carpet | Total Rooms | 12 |
| Ext. Wall 2 | | Heat Fuel | Electric | | |

### Outbuildings

| Code | Description | Number of Units/Size |
|---|---|---|
| SHD1 | SHED FRAME | 81.00 |
| FGR1 | GARAGE AVERAGE | 576.00 |
| FGR1 | GARAGE AVERAGE | 336.00 |

### Extra Features

| Code | Description | Number of Units/Size |
|---|---|---|
| FPL1 | FIREPLACE 1 ST | 2.00 |
| FPO | EXTRA FIREPLAC | 1.00 |
| SNK | SINK | 1.00 |
| KTH | KITCHEN | 1.00 |

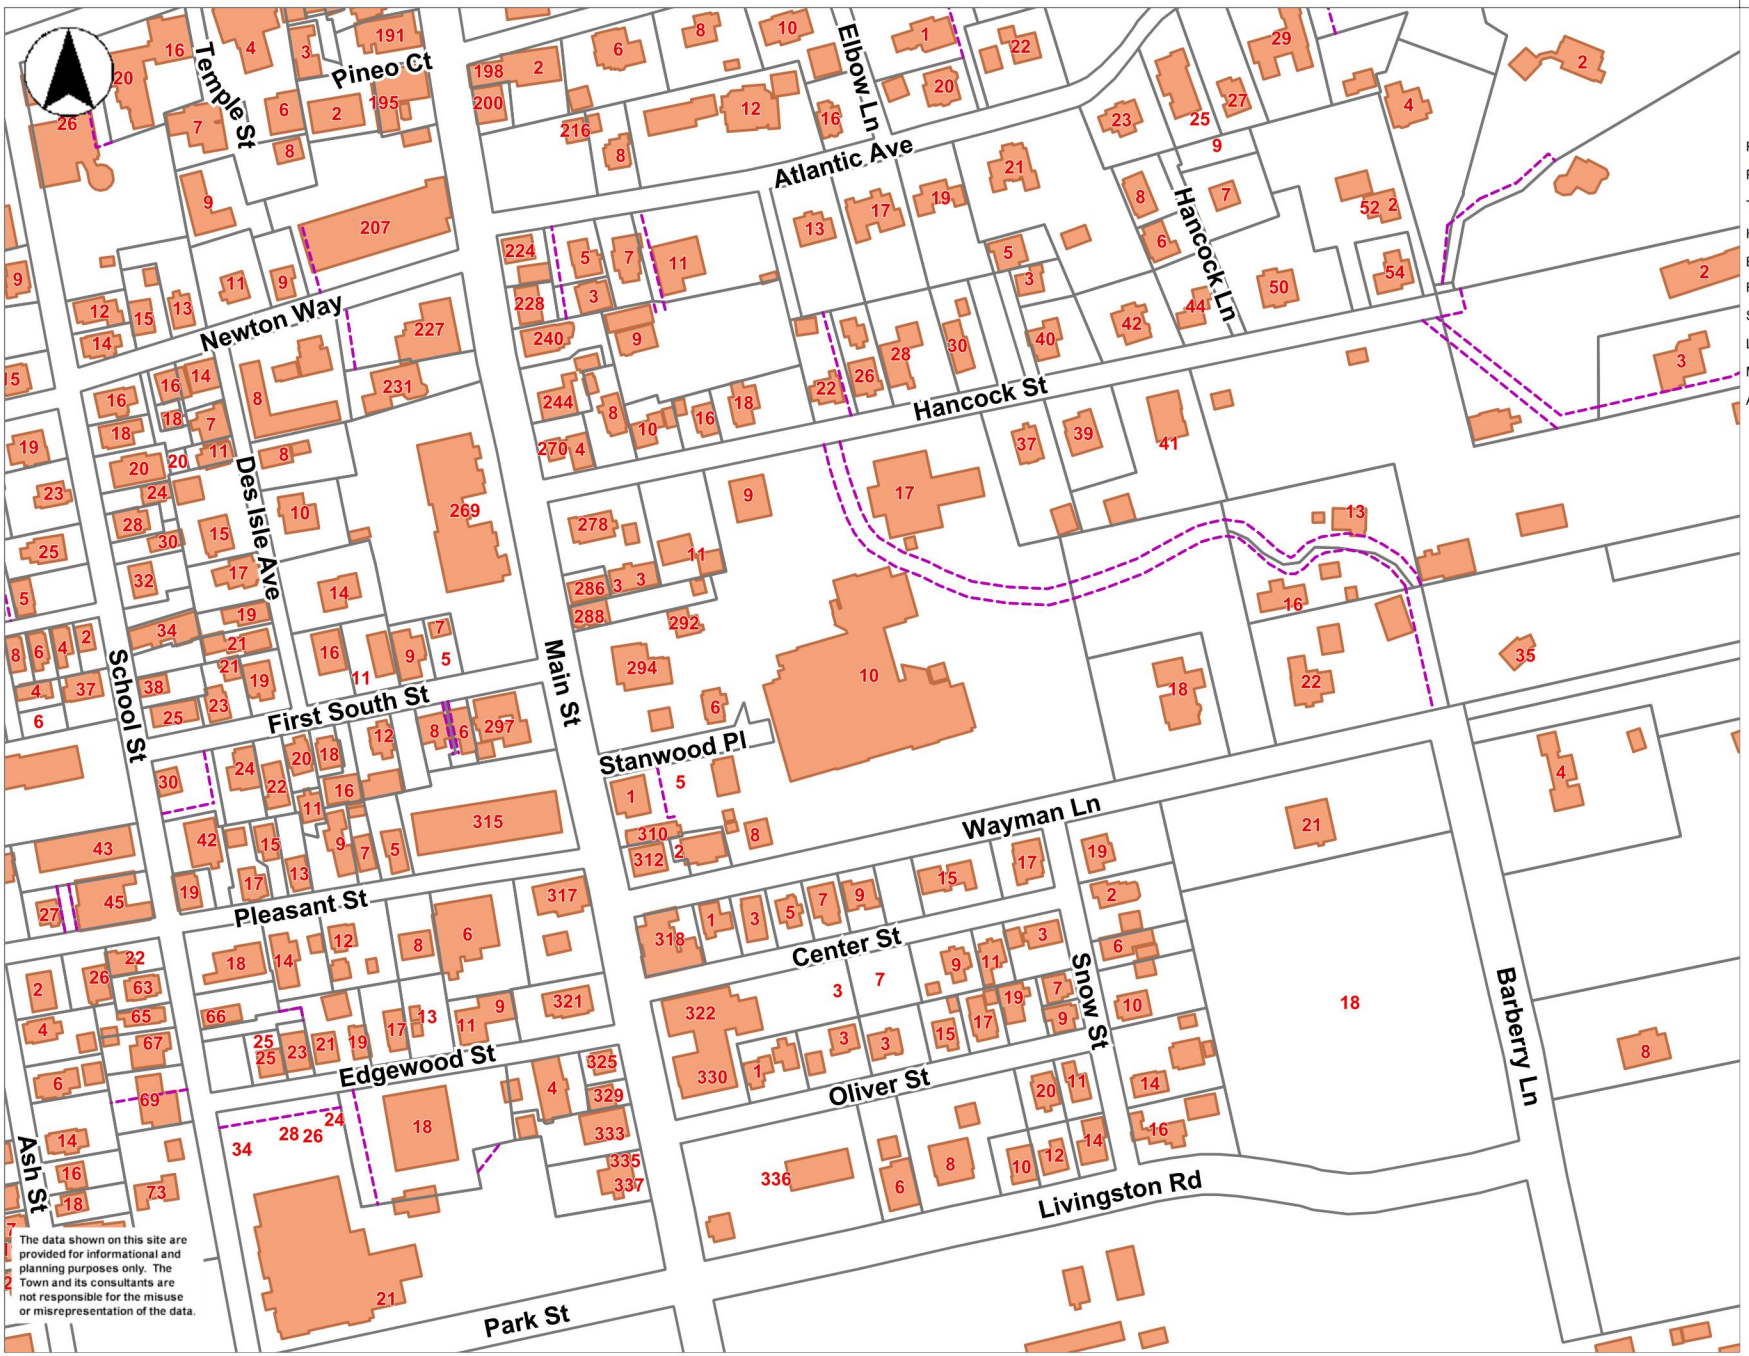


0 320 640 ft

Printed on 01/16/2025 at 09:02 AM

MapsOnline

# Official Neighborhood District Map of Bar Harbor, Maine

TOWN OF BAR HARBOR · COUNTY OF HANCOCK · STATE OF MAINE · INCORPORATED 1796

Town Clerk Date

Chair, Planning Board Date

N W E S

See Inset

Area of Detail

Acadia National Park

0 0.5 1 2 3 4 Miles

## Legend

- A - Bar Harbor Gateway
- B - Village Historic
- C - Mount Desert Street Corridor
- D - Village Residential
- E1 - Downtown Village I
- E2 - Downtown Village II
- E3 - Village Transitional
- F - Downtown Residential
- G - Emery District
- H - Hulls Cove Business
- J - Hulls Cove Residential Corridor
- K- Hulls Cove Rural
- L - Indian Point Residential
- M - Indian Point Rural
- N - Industrial
- O - Ireson Hill Corridor
- P - Ireson Hill Residential
- Q - McFarland Hill Residential
- R - McFarland Hill Rural
- S - Otter Creek
- SP - Stream Protection
- T - Resource Protection
- U - Salisbury Cove Corridor
- V - Salisbury Cove Residential
- W - Salisbury Cove Rural
- X - Salisbury Cove Village
- Y - Schooner Head
- Z - Scientific Research
- AA - Town Hill Business
- BB - Town Hill Residential Corridor
- CC - Town Hill Residential
- DD - Town Hill Rural
- EE - Shoreland General I
- FF - Shoreland Limited Residential
- GG - Shoreland General II
- S3 - Shoreland General III
- S4 - Shoreland General IV
- S5 - Shoreland Maritime Activities
- HH - Marine Research
- II - Educational Institution

Effective November 6, 2018

STATE OF MAINE
DEPARTMENT OF ENVIRONMENTAL PROTECTION
17 STATE HOUSE STATION AUGUSTA, MAINE 04333-0017

DEPARTMENT ORDER

| | |
|---|---|
| **Mount Desert Island Hospital**<br>**Hancock County**<br>**Bar Harbor, Maine**<br>**A-1170-71-A-N** | **Departmental**<br>**Findings of Fact and Order**<br>**Air Emission License**<br>**After-the-Fact** |

## FINDINGS OF FACT

After review of the air emission license application, staff investigation reports, and other documents in the applicant's file in the Bureau of Air Quality, pursuant to 38 Maine Revised Statutes (M.R.S.) § 344 and § 590, the Maine Department of Environmental Protection (Department) finds the following facts:

## I. REGISTRATION

### A. Introduction

Mount Desert Island Hospital (MDI Hospital) has applied for an Air Emission License after-the-fact for the operation of emission sources associated with their healthcare facility.

The equipment addressed in this license is located at 10 Wayman Lane, Bar Harbor, Maine.

### B. Title, Right, or Interest

In their application, MDI Hospital submitted copies of a property deed demonstrating ownership of the facility. MDI Hospital has provided sufficient evidence of title, right, or interest in the facility for purposes of this air emission license.

### C. Emission Equipment

The following equipment is addressed in this air emission license:

**Boilers**

| Equipment | Max. Capacity (MMBtu/hr) | Maximum Firing Rate | Fuel Type | Date of Manuf. | Date of Install. | Stack # |
|---|---|---|---|---|---|---|
| Existing Boiler #1 | 4.2 | 29.9 gal/hr | Distillate fuel | 1988 | 1988 | 1 |
| Existing Boiler #2 | 2.5 | 19.9 gal/hr | Distillate fuel | 1985 | 1985 | 1 |
| Boiler #1 (Proposed) | 6.1 | 43.8 gal/hr<br>65.2 gal/hr* | Distillate fuel<br>LPG | 2023 | 2023 | 2 |
| Boiler #2 (Proposed) | 6.1 | 43.8 gal/hr<br>65.2 gal/hr* | Distillate fuel<br>LPG | 2023 | 2023 | 2 |

*Based on a liquid petroleum gas (LPG) heating value of 94.0 MMBtu per 1,000 gal

**Stationary Engines**

| Equipment | Max. Input Capacity (MMBtu/hr) | Rated Output Capacity (ekW) | Fuel Type | Firing Rate (gal/hr) | Date of Manuf. | Date of Install. |
|---|---|---|---|---|---|---|
| Generator #1 | 8.6 | 810 | Distillate fuel | 62.6 | 2018 | 2018 |

MDI Hospital may operate small stationary engines smaller than 0.5 MMBtu/hr. These engines are considered insignificant activities and are not required to be included in this license. However, they are still subject to applicable State and Federal regulations. More information regarding requirements for small stationary engines is available on the Department's website at the link below.
http://www.maine.gov/dep/air/publications/docs/SmallRICEGuidance.pdf

Additionally, MDI Hospital may operate portable engines used for maintenance or emergency-only purposes. These engines are considered insignificant activities and are not required to be included in this license. However, they may still be subject to applicable State and Federal regulations.

D. Definitions

*Distillate Fuel* means the following:

- Fuel oil that complies with the specifications for fuel oil numbers 1 or 2, as defined by the American Society for Testing and Materials (ASTM) in ASTM D396;
- Diesel fuel oil numbers 1 or 2, as defined in ASTM D975;
- Kerosene, as defined in ASTM D3699;
- Biodiesel, as defined in ASTM D6751; or
- Biodiesel blends, as defined in ASTM D7467.

*Portable or Non-Road Engine* means an internal combustion engine which is portable or transportable, meaning designed to be and capable of being carried or moved from one location to another. Indicia of transportability include, but are not limited to, wheels, skids, carrying handles, dolly, trailer, or platform. This definition does NOT include engines which remain or will remain at a location (excluding storage locations) for more than 12 consecutive months or a shorter period of time for an engine located at a seasonal source. A location is any single site at a building, structure, facility, or installation. Any engine that replaces an engine at a location and that is intended to perform the same or similar function as the engine replaced will be included in calculating the consecutive time period.

An engine is not a non-road (portable) engine if it remains or will remain at a location for more than 12 consecutive months or for a shorter period of time if sited at a seasonal source. A seasonal source is a source that remains in a single location for two years or more and which operates for fewer than 12 months in a calendar year. If an engine operates at a

seasonal source for one entire season, the engine does not meet the criteria of a non-road (portable) engine and is subject to applicable stationary engine requirements.

*Records* or *Logs* mean either hardcopy or electronic records.

E. Application Classification

All rules, regulations, or statutes referenced in this air emission license refer to the amended version in effect as of the date this license was issued.

MDI Hospital is classified as an existing source that is applying for its first air emission license[1] after-the-fact. The Department has determined the facility is a minor source, and the application has been processed through *Major and Minor Source Air Emission License Regulations*, 06-096 Code of Maine Rules (C.M.R.) ch. 115.

F. Facility Classification

With the operating hours restriction on Generator #1, the facility is licensed as follows:

- As a synthetic minor source of air emissions for $NO_x$, because MDI Hospital is subject to license restrictions that keep facility emissions below major source thresholds for criteria pollutants; and
- As an area source of hazardous air pollutants (HAP), because the licensed emissions are below the major source thresholds for HAP.

## II. BEST PRACTICAL TREATMENT (BPT)

A. Introduction

In order to receive a license, the applicant must control emissions from each unit to a level considered by the Department to represent Best Practical Treatment (BPT), as defined in *Definitions Regulation*, 06-096 C.M.R. ch. 100. Separate control requirement categories exist for new and existing equipment.

BPT for new sources and modifications requires a demonstration that emissions are receiving Best Available Control Technology (BACT), as defined in *Definitions Regulation*, 06-096 C.M.R. ch. 100. BACT is a top-down approach to selecting air emission controls considering economic, environmental, and energy impacts.

[1] Although this facility held an air emission license in the past, equipment removal caused it to drop below licensing thresholds such that the license was surrendered in 2000. Since then, equipment additions have shifted it to again be subject to licensing requirements, as of the addition of Generator #1 in 2018.

B. Existing Boilers #1 and #2

MDI Hospital operates Existing Boilers #1 and #2 that produce steam to meet their heat and hot water needs. The boilers are rated at 4.2 MMBtu/hr and 2.5 MMBtu/hr, respectively, and each fire distillate fuel. Existing Boiler #1 was manufactured and installed in 1988. Existing Boiler #2 was manufactured and installed in 1985. Both boilers exhaust through common Stack #1.

Existing Boilers #1 and #2 are licensed to fire distillate fuel which, by definition, has a sulfur content of 0.5% or less by weight. Pursuant to 38 M.R.S. § 603-A(2)(A)(3), as of July 1, 2018, no person shall import, distribute, or offer for sale any distillate fuel with a sulfur content greater than 0.0015% by weight (15 ppm). Therefore, the distillate fuel purchased or otherwise obtained for use in Existing Boilers #1 and #2 shall not exceed 0.0015% by weight (15 ppm).

1. BACT Findings

The following summarizes the BACT analysis for control of emissions from Existing Boilers #1 and #2.

a. Particulate Matter (PM, $PM_{10}$, $PM_{2.5}$)
The boilers fire only distillate fuel, a low-ash content fuel. Add-on pollution controls are not economically feasible.

BACT for $PM/PM_{10}/PM_{2.5}$ emissions from Existing Boilers #1 and #2 is the emission limits listed in the tables below.

b. Sulfur Dioxide ($SO_2$)
MDI Hospital fires distillate fuel with a sulfur content not to exceed 0.0015% by weight. The use of this fuel results in minimal emissions of $SO_2$, and additional add-on pollution controls are not economically feasible.

BACT for $SO_2$ emissions from Existing Boilers #1 and #2 is the use of ultra-low-sulfur distillate fuel and the emission limits listed in the tables below.

c. Nitrogen Oxides ($NO_x$)
Several control strategies were considered for the control of $NO_x$ including Selective Catalytic Reduction (SCR), Selective Non-Catalytic Reduction (SNCR), water/steam injection, and flue gas recirculation (FGR).

Both SCR and SNCR are technically feasible control technologies for minimizing $NO_x$. Both methods include injection of a $NO_x$ reducing agent, typically ammonia or urea, into the boiler combustion gases, where the reagent reacts with $NO_x$ to form nitrogen and water. Each technology is effective within a specific temperature range, 500 – 1,200 °F for SCR and 1,400 – 1,600 °F for SNCR. However, both SCR

and SNCR have the negative environmental impact of emissions of unreacted ammonia. In addition, due to the initial capital cost and the annual operating costs, these systems are typically only considered cost effective for units larger than Existing Boilers #1 and #2.

Water/steam injection and FGR can attain similar $NO_x$ reduction efficiencies through lowering burner flame temperature and thereby reducing thermal $NO_x$ formation. However, both control strategies reduce the boiler's fuel efficiency.

BACT for $NO_x$ emissions from Existing Boilers #1 and #2 is the emission limits listed in the tables below.

d. Carbon Monoxide (CO) and Volatile Organic Compounds (VOC)
Strategies for the control of CO and VOC include oxidation catalysts, thermal oxidizers, and use of an oxygen trim system.

Oxidation catalysts and thermal oxidizers both have high capital, maintenance, and operational costs considering the size of the boiler in question. The installation of oxygen trim systems on these existing boilers have associated retrofitting and installation costs. These controls were determined to be economically infeasible.

BACT for CO and VOC emissions from Existing Boilers #1 and #2 is the emission limits listed in the tables below.

e. Emission Limits
The BACT emission limits for Existing Boilers #1 and #2 were based on the following:

Distillate Fuel

| | |
|---|---|
| $PM/PM_{10}/PM_{2.5}$ | – 0.08 lb/MMBtu based on 06-096 C.M.R. ch. 115, BACT |
| $SO_2$ | – based on firing distillate fuel with a maximum sulfur content of 0.0015% by weight |
| $NO_x$ | – 20 lb/1,000 gal based on AP-42 Table 1.3-1 dated 5/10 |
| CO | – 5 lb/1,000 gal based on AP-42 Table 1.3-1 dated 5/10 |
| VOC | – 0.34 lb/1,000 gal based on AP-42 Table 1.3-3 dated 5/10 |
| Visible Emissions | – 06-096 C.M.R. ch. 115, BACT |

The BACT emission limits for Existing Boilers #1 and #2 are the following:

| Unit | Pollutant | lb/MMBtu |
|---|---|---|
| Existing Boiler #1 | PM | 0.08 |

| Unit | PM (lb/hr) | $PM_{10}$ (lb/hr) | $PM_{2.5}$ (lb/hr) | $SO_2$ (lb/hr) | $NO_x$ (lb/hr) | CO (lb/hr) | VOC (lb/hr) |
|---|---|---|---|---|---|---|---|
| Existing Boiler #1 | 0.33 | 0.33 | 0.33 | 0.01 | 0.60 | 0.15 | 0.01 |
| Existing Boiler #2 | 0.20 | 0.20 | 0.20 | 0.004 | 0.36 | 0.09 | 0.01 |

2. Visible Emissions

   Visible emissions from Stack #1 shall not exceed 20% opacity on a six-minute block average basis.

3. Periodic Monitoring

   Documentation shall include the sulfur content of the fuel. [06-096 C.M.R. ch. 115, BACT]

4. New Source Performance Standards (NSPS): 40 C.F.R. Part 60, Subpart Dc

   Due to their sizes and years of manufacture, Existing Boilers #1 and #2 are not subject to *Standards of Performance for Small Industrial-Commercial-Institutional Steam Generating Units* 40 C.F.R. Part 60, Subpart Dc for units greater than 10 MMBtu/hr manufactured after June 9, 1989. [40 C.F.R. § 60.40c]

C. Boilers #1 and #2 (Proposed)

MDI Hospital is proposing to install two new boilers that will each fire LPG and distillate fuel, referred to as Boilers #1 and #2 from here on in this license. Each boiler will be a Cleaver-Brooks Model CBLE-4W with a heat input capacity of 6.1 MMBtu/hr. The boilers will exhaust through common Stack #2. MDI Hospital shall permanently shut down Existing Boilers #1 and #2 upon completion of commissioning of the new Boilers #1 and #2, not to exceed 90 days after initial startup of Boilers #1 and #2.

Boilers #1 and #2 are licensed to fire distillate fuel which, by definition, has a sulfur content of 0.5% or less by weight. Pursuant to 38 M.R.S. § 603-A(2)(A)(3), as of July 1, 2018, no person shall import, distribute, or offer for sale any distillate fuel with a sulfur content greater than 0.0015% by weight (15 ppm). Therefore, the distillate fuel purchased or otherwise obtained for use in Boilers #1 and #2 shall not exceed 0.0015% by weight (15 ppm).

1. BACT Findings

   The following summarizes the BACT analysis submitted by MDI Hospital for control of emissions from Boilers #1 and #2.

a. Particulate Matter (PM, $PM_{10}$, $PM_{2.5}$)

MDI Hospital has proposed to burn only LPG and distillate fuel, both low-ash content fuels, in these boilers. The combustion of LPG and distillate fuel in boilers of this type results in negligible levels of PM. The use of emissions control equipment such as filters to remove PM from the boiler exhaust would not be cost-effective nor practical for boilers of this size and fuel type.

BACT for $PM/PM_{10}/PM_{2.5}$ emissions from Boilers #1 and #2 is the emission limits listed in the tables below.

b. Sulfur Dioxide ($SO_2$)

The sulfur content of LPG and distillate fuel oil is very low, resulting in minimal $SO_2$ emissions. The sulfur content of the distillate fuel will not exceed 0.0015% by weight. Additional add-on pollution controls are not economically feasible for boilers of this size and fuel type.

BACT for $SO_2$ emissions from Existing Boilers #1 and #2 is the use of LPG and distillate fuel and the emission limits listed in the tables below.

c. Nitrogen Oxides ($NO_x$)

Combustion control technologies such as low $NO_x$ burners, flue gas recirculation (FGR), Selective Catalytic Reduction (SCR), Selective Non-Catalytic Reduction (SNCR), and water/steam injection are available for use on industrial boilers for control of $NO_x$ emissions when firing LPG or distillate fuel.

Both SCR and SNCR have the negative environmental impact of emissions of unreacted ammonia. In addition, due to the initial capital cost and the annual operating costs, these systems are typically only considered cost effective for units larger than Boilers #1 and #2. The proposed CBLE-4W boilers will utilize the FGR that is included with the built-in burners, which are designed specifically for lowered $NO_x$ emissions.

BACT for $NO_x$ emissions from Boilers #1 and #2 is the FGR, modern boiler-burner design and combustion controls, and the emission limits listed in the tables below.

d. Carbon Monoxide (CO) and Volatile Organic Compounds (VOC)

Strategies for the control of CO and VOC include oxidation catalysts, thermal oxidizers, and use of an oxygen trim system.

Oxidation catalysts and thermal oxidizers both have high capital, maintenance, and operational costs considering the size of the boiler in question. The installation of oxygen trim systems on these existing boilers have associated retrofitting and installation costs. These controls were determined to be economically infeasible.

BACT for CO and VOC emissions from Boilers #1 and #2 is the emission limits listed in the tables below.

e. Emission Limits

The BACT emission limits for Boilers #1 and #2 were based on the following:

LPG

| | | |
|---|---|---|
| PM/ $PM_{10}$/$PM_{2.5}$ | – | 0.05 lb/MMBtu based on 06-096 C.M.R. ch. 115, BACT |
| $SO_2$ | – | 0.0011 lb/MMBtu based on manufacturer's specifications |
| $NO_x$ | – | 0.05 lb/MMBtu based on manufacturer's specifications |
| CO | – | 0.04 lb/MMBtu based on manufacturer's specifications |
| VOC | – | 0.008 lb/MMBtu based on manufacturer's specifications |
| Visible Emissions | – | 06-096 C.M.R. ch. 115, BACT |

Distillate Fuel

| | | |
|---|---|---|
| PM/$PM_{10}$/$PM_{2.5}$ | – | 0.08 lb/MMBtu based on 06-096 C.M.R. ch. 115, BACT |
| $SO_2$ | – | based on firing distillate fuel with a maximum sulfur content of 0.0015% by weight |
| $NO_x$ | – | 0.115 lb/MMBtu based on manufacturer's specifications |
| CO | – | 0.039 lb/MMBtu based on manufacturer's specifications |
| VOC | – | 0.0024 lb/MMBtu based on manufacturer's specifications |
| Visible Emissions | – | 06-096 C.M.R. ch. 115, BACT |

The BACT emission limits for Boilers #1 and #2 are the following:

| Unit | Pollutant | lb/MMBtu |
|---|---|---|
| Boiler #1 *LPG* | PM | 0.05 |
| Boiler #2 *LPG* | PM | 0.05 |
| Boiler #1 *distillate fuel* | PM | 0.08 |
| Boiler #2 *distillate fuel* | PM | 0.08 |

| Unit | PM (lb/hr) | $PM_{10}$ (lb/hr) | $PM_{2.5}$ (lb/hr) | $SO_2$ (lb/hr) | $NO_x$ (lb/hr) | CO (lb/hr) | VOC (lb/hr) |
|---|---|---|---|---|---|---|---|
| Boiler #1 *LPG* | 0.31 | 0.31 | 0.31 | 0.007 | 0.31 | 0.25 | 0.05 |
| Boiler #2 *LPG* | 0.31 | 0.31 | 0.31 | 0.007 | 0.31 | 0.25 | 0.05 |
| Boiler #1 *distillate fuel* | 0.49 | 0.49 | 0.49 | 0.01 | 0.70 | 0.24 | 0.01 |
| Boiler #2 *distillate fuel* | 0.49 | 0.49 | 0.49 | 0.01 | 0.70 | 0.24 | 0.01 |

2. Visible Emissions

   Visible emissions from Stack #2 shall not exceed 20% opacity on a six-minute block average basis when distillate fuel is being fired in either boiler.

   Visible emissions from Stack #2 shall not exceed 10% opacity on a six-minute block average basis when propane is the only fuel being fired in the boilers.

3. Periodic Monitoring

   Documentation shall include the type of fuel used and sulfur content of the fuel, if applicable. [06-096 C.M.R. ch. 115, BACT]

4. New Source Performance Standards (NSPS): 40 C.F.R. Part 60, Subpart Dc

   Due to their size, Boilers #1 and #2 are not subject to 40 C.F.R. Part 60, Subpart Dc for units greater than 10 MMBtu/hr manufactured after June 9, 1989. [40 C.F.R. § 60.40c]

D. National Emission Standards for Hazardous Air Pollutants (NESHAP) Requirements for Boilers: 40 C.F.R. Part 63, Subpart JJJJJJ

Existing Boilers #1 and #2 and Boilers #1 and #2 are subject to 40 C.F.R. Part 63, Subpart JJJJJJ. Existing Boilers #1 and #2 are considered existing oil boilers rated less than 5 MMBtu/hr. Boilers #1 and #2 are considered new boilers rated less than 10 MMBtu/hr. [40 C.F.R. §§ 63.11193 and 63.11195]

Applicable federal 40 C.F.R. Part 63, Subpart JJJJJJ requirements include the following. Additional rule information can be found on the following website: https://www.epa.gov/stationary-sources-air-pollution/compliance-industrial-commercial-and-institutional-area-source.

1. Boiler Tune-Up Program

   a. A boiler tune-up program shall be implemented. [40 C.F.R. § 63.11223]

      Note: New sources that have applicable work practice standards or management practices are not required to complete an initial performance tune-up. [40 C.F.R. § 63.11210(g)] Per EPA, if the regular tune-up is their only requirement, new boilers are not required to submit a Notice of Compliance Status (NOCS).

   b. Tune-ups shall be conducted at a frequency specified by the rule and based on the size, age, and operations of the boiler. See chart below:

| **Boiler Category** | **Tune-Up Frequency** |
|---|---|
| Existing Boilers #1 and #2 | Every 5 years |
| Boilers #1 and #2 | Every 2 years |

      [40 C.F.R. § 63.11223(a) and Table 2]

   c. The boiler tune-up program, conducted to demonstrate continuous compliance, shall be performed as specified below:

      (i) As applicable, inspect the burner, and clean or replace any component of the burner as necessary. Delay of the burner inspection until the next scheduled shutdown is permitted for up to 72 months from the previous inspection for Existing Boilers #1 and #2. Delay of the burner inspection until the next scheduled shutdown is permitted for up to 36 months from the previous inspection for Boilers #1 and #2. [40 C.F.R. § 63.11223(b)(1)]

      (ii) Inspect the flame pattern, as applicable, and adjust the burner as necessary to optimize the flame pattern, consistent with the manufacturer's specifications. [40 C.F.R. § 63.11223(b)(2)]

      (iii) Inspect the system controlling the air-to-fuel ratio, as applicable, and ensure it is correctly calibrated and functioning properly. Delay of the inspection until the next scheduled shutdown is permitted for up to 72 months from the previous inspection for Existing Boilers #1 and #2. Delay of the inspection until the next scheduled shutdown is permitted for up to 36 months from the previous inspection for Boilers #1 and #2. [40 C.F.R. § 63.11223(b)(3)]

      (iv) Optimize total emissions of CO, consistent with manufacturer's specifications. [40 C.F.R. § 63.11223(b)(4)]

      (v) Measure the concentration in the effluent stream of CO in parts per million by volume (ppmv), and oxygen in volume percent, before and after adjustments are made (measurements may be either on a dry or wet basis, as long as it is the same basis before and after the adjustments are made). Measurements may be taken using a portable CO analyzer. [40 C.F.R. § 63.11223(b)(5)]

(vi) If a unit is not operating on the required date for a tune-up, the tune-up must be conducted within 30 days of start-up. [40 C.F.R. § 63.11223(b)(7)]

d. Tune-Up Report: A tune-up report shall be maintained onsite and submitted to the Department and/or EPA upon request. The report shall contain the following information:

(i) The concentration of CO in the effluent stream (ppmv) and oxygen (volume percent) measured at high fire or typical operating load both **before** and **after** the boiler tune-up;

(ii) A description of any corrective actions taken as part of the tune-up of the boiler; and

(iii) The types and amounts of fuels used over the 12 months prior to the tune-up of the boiler, but only if the unit was physically and legally capable of using more than one type of fuel during that period. Units sharing a fuel meter may estimate the fuel use by each unit. [40 C.F.R. § 63.11223(b)(6)]

2. Compliance Report

While the Existing Boilers are in operation, a compliance report shall be prepared by March 1st every five years which covers the previous five calendar years. When Boilers #1 and #2 have replaced Existing Boilers #1 and #2, a compliance report shall be prepared by March 1st biennially which covers the previous two calendar years. The report shall be maintained by the source and submitted to the Department and/or to the EPA upon request. The report must include the items contained in §§ 63.11225(b)(1) and (2), including the following: [40 C.F.R. § 63.11225(b)]

a. Company name and address;
b. A statement of whether the source has complied with all the relevant requirements of this Subpart;
c. A statement certifying truth, accuracy, and completeness of the notification and signed by a responsible official and containing the official's name, title, phone number, email address, and signature;
d. The following certifications, as applicable:
   (i) "This facility complies with the requirements in 40 C.F.R. § 63.11223 to conduct tune-ups of each boiler in accordance with the frequency specified in this Subpart."
   (ii) "No secondary materials that are solid waste were combusted in any affected unit."
   (iii) "This facility complies with the requirement in §§ 63.11214(d) and 63.11223(g) to minimize the boiler's time spent during startup and shutdown and to conduct startups and shutdowns according to the manufacturer's recommended procedures or procedures specified for a boiler of similar design if manufacturer's recommended procedures are not available."

3. Recordkeeping

Records shall be maintained consistent with the requirements of 40 C.F.R. Part 63, Subpart JJJJJJ including the following [40 C.F.R. § 63.11225(c)]:

a. Copies of notifications and reports with supporting compliance documentation;
b. Identification of each boiler, the date of tune-up, procedures followed for tune-up, and the manufacturer's specifications to which the boiler was tuned;
c. Records of the occurrence and duration of each malfunction of each applicable boiler; and
d. Records of actions taken during periods of malfunction to minimize emissions, including corrective actions to restore the malfunctioning boiler.

Records shall be in a form suitable and readily available for expeditious review. Each record must be kept for 5 years following the date of each recorded action. Each record must be kept on-site or be accessible from a central location by computer or other means that instantly provides access at the site for at least 2 years after the date of each recorded action. The records may be maintained off-site for the remaining 3 years. [40 C.F.R. § 63.11225(d)] Note: Standard Condition (8) of this license requires all records be retained for six years; therefore, the five-year record retention requirement of Subpart JJJJJJ shall be streamlined to the more stringent six-year requirement.

E. Emergency Generator #1

MDI Hospital operates one emergency generator denoted as Generator #1. The stationary electric generator is a Kohler Model 800REOZMD equipped with a distillate fuel-fired engine rated at 8.6 MMBtu/hr. The generator has a maximum electrical output rating of 810 kilowatts. Generator #1 was manufactured and installed in 2018**.**

1. BACT Findings

MDI Hospital submitted a BACT analysis for control of emissions from Generator #1.

a. Particulate Matter (PM, $PM_{10}$, $PM_{2.5}$)
Particulate matter emissions from emergency generators of this size are generally controlled through engine design and proper operation. MDI Hospital proposes as BACT an engine design that complies with Subpart IIII and proper operation of the Generator #1.

BACT for $PM/PM_{10}/PM_{2.5}$ emissions from Generator #1 is the emission limits listed in the tables below.

b. $SO_2$
The operation of Generator #1 will meet the criteria for emergency use as defined in Subpart IIII. These criteria include a 100-hour per year limit on non-emergency

operations. MDI Hospital proposed as BACT for $SO_2$ the use of ultra-low sulfur distillate fuel.

BACT for $SO_2$ emissions from Generator #1 is the use of ultra-low sulfur distillate fuel and the emission limits listed in the tables below.

c. $NO_x$, CO, and VOC

The generator's engine is a compression-ignition engine. Emissions of $NO_x$, CO, and VOC from these types of engines are typically controlled using proper engine design and operating practices. The Hospital proposes as BACT for $NO_x$, CO, and VOC emissions the use of an engine certified to meet the applicable emissions standards contained in Subpart IIII.

The BACT emission limits for Generator #1 are based on the following:

| | | |
|---|---|---|
| $PM/PM_{10}/PM_{2.5}$ | – | 0.12 lb/MMBtu from 06-096 C.M.R. ch. 103 |
| $SO_2$ | – | Combustion of distillate fuel with a maximum sulfur content not to exceed 15 ppm (0.0015% sulfur by weight) |
| $NO_x$ | – | 3.2 lb/MMBtu from AP-42 Table 3.4-1 dated 10/96 |
| CO | – | 0.85 lb/MMBtu from AP-42 Table 3.4-1 dated 10/96 |
| VOC | – | 0.09 lb/MMBtu from AP-42 Table 3.4-1 dated 10/96 |
| Visible Emissions | – | 06-096 C.M.R. ch. 115, BACT |

The BACT emission limits for Generator #1 are the following:

| Unit | Pollutant | lb/MMBtu |
|---|---|---|
| Generator #1 | PM | 0.12 |

| Unit | PM (lb/hr) | $PM_{10}$ (lb/hr) | $PM_{2.5}$ (lb/hr) | $SO_2$ (lb/hr) | $NO_x$ (lb/hr) | CO (lb/hr) | VOC (lb/hr) |
|---|---|---|---|---|---|---|---|
| Generator #1 | 1.03 | 1.03 | 1.03 | 0.01 | 27.46 | 7.29 | 0.77 |

Visible emissions from Generator #1 shall not exceed 20% opacity on a six-minute block average basis.

MDI Hospital shall maintain records of all maintenance and repairs conducted on Generator #1.

2. Chapter 169

Generator #1 was installed prior to the effective date of *Stationary Generators*, 06-096 C.M.R. ch. 169 and is therefore exempt from this rule pursuant to section 1.

3. New Source Performance Standards

*Standards of Performance for Stationary Compression Ignition Internal Combustion Engines,* 40 C.F.R. Part 60, Subpart IIII is applicable to Generator #1 since the unit was ordered after July 11, 2005, and manufactured after April 1, 2006. [40 C.F.R. § 60.4200] By meeting the requirements of 40 C.F.R. Part 60, Subpart IIII, the unit also meets the requirements found in the *National Emission Standards for Hazardous Air Pollutants for Stationary Reciprocating Internal Combustion Engines*, 40 C.F.R. Part 63, Subpart ZZZZ. [40 C.F.R. § 63.6590(c)]

A summary of the currently applicable federal 40 C.F.R. Part 60, Subpart IIII requirements is listed below.

a. Emergency Engine Designation and Operating Criteria

Under 40 C.F.R. Part 60, Subpart IIII, a stationary reciprocating internal combustion engine (ICE) is considered an **emergency** stationary ICE (emergency engine) as long as the engine is operated in accordance with the following criteria. Operation of an engine outside of the criteria specified below may cause the engine to no longer be considered an emergency engine under 40 C.F.R. Part 60, Subpart IIII, resulting in the engine being subject to requirements applicable to **non-emergency** engines.

(1) Emergency Situation Operation (On-Site)

**There is no operating time limit on the use of an emergency engine to provide electrical power or mechanical work during an emergency situation.** Examples of use of an emergency engine during emergency situations include the following:

- Use of an engine to produce power for critical networks or equipment (including power supplied to portions of a facility) because of failure or interruption of electric power from the local utility (or the normal power source, if the facility runs on its own power production);
- Use of an engine to mitigate an on-site disaster;
- Use of an engine to pump water in the case of fire, flood, natural disaster, or severe weather conditions; and
- Similar instances.

(2) Non-Emergency Situation Operation

An emergency engine may be operated up to a maximum of 100 hours per calendar year for maintenance checks, readiness testing, and other non-emergency situations as described below.

(i) An emergency engine may be operated for a maximum of 100 hours per calendar year for maintenance checks and readiness testing, provided that the tests are recommended by federal, state, or local government; the manufacturer; the vendor; the regional transmission organization or equivalent balancing authority and transmission operator; or the insurance company associated with the engine. The owner or operator may petition the Administrator for approval of additional hours to be used for maintenance checks and readiness testing, but a petition is not required if the owner or operator maintains records indicating that federal, state, or local standards require maintenance and testing of emergency ICE more than 100 hours per calendar year.

(ii) An emergency engine may be operated for up to 50 hours per calendar year for other non-emergency situations. **However, these operating hours are counted as part of the 100 hours per calendar year operating limit described in paragraph (2) and (2) (i) above.**

The 50 hours per calendar year operating limit for other non-emergency situations cannot be used for peak shaving, demand response, or to generate income for a facility by providing power to an electric grid or otherwise supply power as part of a financial arrangement with another entity.

[40 C.F.R. §§ 60.4211(f) and 60.4219]

b. 40 C.F.R. Part 60, Subpart IIII Requirements

(1) Manufacturer Certification Requirement
The engine shall be certified by the manufacturer as meeting the emission standards for new nonroad compression ignition engines found in 40 C.F.R. § 60.4202. [40 C.F.R. § 60.4205(b)] The EPA certification supplied by the manufacturer is in the facility's air license file.

(2) Ultra-Low Sulfur Fuel Requirement
The fuel fired in the engine shall not exceed 15 ppm sulfur (0.0015% sulfur). [40 C.F.R. § 60.4207(b)]

(3) Non-Resettable Hour Meter Requirement
A non-resettable hour meter shall be installed and operated on the engine. [40 C.F.R. § 60.4209(a)]

(4) Operation and Maintenance Requirements
The engine shall be operated and maintained according to the manufacturer's emission-related written instructions. MDI Hospital may only change those emission-related settings that are permitted by the manufacturer. [40 C.F.R. § 60.4211(a)]

MDI Hospital shall have available for review by the Department a copy of the manufacturer's emission-related written instructions for engine operation and maintenance. [06-096 C.M.R. ch. 115, BPT]

(5) Annual Time Limit for Maintenance and Testing
As an emergency engine, the unit shall be limited to 100 hours/year for maintenance checks and readiness testing. Up to 50 hours/year of the 100 hours/year may be used in non-emergency situations (this does not include peak shaving, demand response, or to generate income for a facility by providing power to an electric grid or otherwise supply power as part of a financial arrangement with another entity). [40 C.F.R. § 60.4211(f)]

(6) Initial Notification Requirement
No initial notification is required under 40 C.F.R. Part 60, Subpart IIII for emergency engines. [40 C.F.R. § 60.4214(b)]

(7) Recordkeeping
MDI Hospital shall keep records that include the hours of operation of the engine recorded through the non-resettable hour meter. Documentation shall include the number of hours the unit operated for emergency purposes, the number of hours the unit operated for non-emergency purposes, and the reason the engine was in operation during each time.
[40 C.F.R. § 60.4214(b)]

F. Annual Emissions

The table below provides an estimate of facility-wide annual emissions for the purposes of calculating the facility's annual air license fee and establishing the facility's potential to emit (PTE). Only licensed equipment is included, i.e., emissions from insignificant activities are excluded. Similarly, unquantifiable fugitive particulate matter emissions are not included except when required by state or federal regulations. The estimate does not include the estimated annual emissions from Existing Boilers #1 and #2, because the boilers are expected to be shut down soon after the new Boilers #1 and #2 are installed and running. The proposed boilers also have higher estimated annual emissions than that of the existing boilers. Maximum potential emissions were calculated based on the following assumptions:

- Operating the new Boilers #1 and #2 for 8,760 hr/yr; and
- Operating Generator #1 for 100 hr/yr.

This information does not represent a comprehensive list of license restrictions or permissions. That information is provided in the Order section of this license.

**Total Licensed Annual Emissions for the Facility**
**Tons/year**
(used to calculate the annual license fee)

| | PM | $PM_{10}$ | $PM_{2.5}$ | $SO_2$ | $NO_x$ | CO | VOC |
|---|---|---|---|---|---|---|---|
| Boilers | 4.3 | 4.3 | 4.3 | 0.1 | 6.2 | 2.1 | 0.4 |
| Generator #1 | 0.1 | 0.1 | 0.1 | -- | 1.4 | 0.4 | -- |
| **Total TPY** | **4.4** | **4.4** | **4.4** | **0.1** | **7.6** | **2.5** | **0.4** |

| Pollutant | Tons/year |
|---|---|
| Single HAP | 9.9 |
| Total HAP | 24.9 |

## III. AMBIENT AIR QUALITY ANALYSIS

The level of ambient air quality impact modeling required for a minor source is determined by the Department on a case-by case basis. In accordance with 06-096 C.M.R. ch. 115, an ambient air quality impact analysis is not required for a minor source if the total licensed annual emissions of any pollutant released do not exceed the following levels and there are no extenuating circumstances:

| Pollutant | Tons/Year |
|---|---|
| $PM_{10}$ | 25 |
| $PM_{2.5}$ | 15 |
| $SO_2$ | 50 |
| $NO_x$ | 50 |
| CO | 250 |

The total licensed annual emissions for the facility are below the emission levels contained in the table above and there are no extenuating circumstances; therefore, an ambient air quality impact analysis is not required as part of this license.

This determination is based on information provided by the applicant regarding the expected construction and operation of the proposed emission units. If the Department determines that any parameter (e.g., stack size, configuration, flow rate, emission rates, nearby structures, etc.) deviates from what was included in the application, the Department may require MDI Hospital to submit additional information and may require an ambient air quality impact analysis at that time.

## ORDER

Based on the above Findings and subject to conditions listed below, the Department concludes that the emissions from this source:

- will receive Best Practical Treatment,
- will not violate applicable emission standards, and
- will not violate applicable ambient air quality standards in conjunction with emissions from other sources.

The Department hereby grants Air Emission License A-1170-71-A-N subject to the following conditions.

Severability. The invalidity or unenforceability of any provision of this License or part thereof shall not affect the remainder of the provision or any other provisions. This License shall be construed and enforced in all respects as if such invalid or unenforceable provision or part thereof had been omitted.

## STANDARD CONDITIONS

(1) Employees and authorized representatives of the Department shall be allowed access to the licensee's premises during business hours, or any time during which any emissions units are in operation, and at such other times as the Department deems necessary for the purpose of performing tests, collecting samples, conducting inspections, or examining and copying records relating to emissions (38 M.R.S. § 347-C).

(2) The licensee shall acquire a new or amended air emission license prior to commencing construction of a modification, unless specifically provided for in Chapter 115. [06-096 C.M.R. ch. 115]

(3) Approval to construct shall become invalid if the source has not commenced construction within eighteen (18) months after receipt of such approval or if construction is discontinued for a period of eighteen (18) months or more. The Department may extend this time period upon a satisfactory showing that an extension is justified, but may condition such extension upon a review of either the control technology analysis or the ambient air quality standards analysis, or both. [06-096 C.M.R. ch. 115]

(4) The licensee shall establish and maintain a continuing program of best management practices for suppression of fugitive particulate matter during any period of construction, reconstruction, or operation which may result in fugitive dust, and shall submit a description of the program to the Department upon request. [06-096 C.M.R. ch. 115]

(5) The licensee shall pay the annual air emission license fee to the Department, calculated pursuant to Title 38 M.R.S. § 353-A. [06-096 C.M.R. ch. 115]

(6) The license does not convey any property rights of any sort, or any exclusive privilege. [06-096 C.M.R. ch. 115]

(7) The licensee shall maintain and operate all emission units and air pollution systems required by the air emission license in a manner consistent with good air pollution control practice for minimizing emissions. [06-096 C.M.R. ch. 115]

(8) The licensee shall maintain sufficient records to accurately document compliance with emission standards and license conditions and shall maintain such records for a minimum of six (6) years. The records shall be submitted to the Department upon written request. [06-096 C.M.R. ch. 115]

(9) The licensee shall comply with all terms and conditions of the air emission license. The filing of an appeal by the licensee, the notification of planned changes or anticipated noncompliance by the licensee, or the filing of an application by the licensee for a renewal of a license or amendment shall not stay any condition of the license.
[06-096 C.M.R. ch. 115]

(10) The licensee may not use as a defense in an enforcement action that the disruption, cessation, or reduction of licensed operations would have been necessary in order to maintain compliance with the conditions of the air emission license.
[06-096 C.M.R. ch. 115]

(11) In accordance with the Department's air emission compliance test protocol and 40 C.F.R. Part 60 or other method approved or required by the Department, the licensee shall:

A. Perform stack testing to demonstrate compliance with the applicable emission standards under circumstances representative of the facility's normal process and operating conditions:
   1. Within sixty (60) calendar days of receipt of a notification to test from the Department or EPA, if visible emissions, equipment operating parameters, staff inspection, air monitoring or other cause indicate to the Department that equipment may be operating out of compliance with emission standards or license conditions; or
   2. Pursuant to any other requirement of this license to perform stack testing.

B. Install or make provisions to install test ports that meet the criteria of 40 C.F.R. Part 60, Appendix A, and test platforms, if necessary, and other accommodations necessary to allow emission testing; and

C. Submit a written report to the Department within thirty (30) days from date of test completion.

[06-096 C.M.R. ch. 115]

(12) If the results of a stack test performed under circumstances representative of the facility's normal process and operating conditions indicate emissions in excess of the applicable standards, then:

A. Within thirty (30) days following receipt of the written test report by the Department, or another alternative timeframe approved by the Department, the licensee shall re-test the non-complying emission source under circumstances representative of the facility's normal process and operating conditions and in accordance with the Department's air emission compliance test protocol and 40 C.F.R. Part 60 or other method approved or required by the Department; and

B. The days of violation shall be presumed to include the date of stack test and each and every day of operation thereafter until compliance is demonstrated under normal and representative process and operating conditions, except to the extent that the facility can prove to the satisfaction of the Department that there were intervening days during which no violation occurred or that the violation was not continuing in nature; and

C. The licensee may, upon the approval of the Department following the successful demonstration of compliance at alternative load conditions, operate under such alternative load conditions on an interim basis prior to a demonstration of compliance under normal and representative process and operating conditions.

[06-096 C.M.R. ch. 115]

(13) Notwithstanding any other provisions in the State Implementation Plan approved by the EPA or Section 114(a) of the CAA, any credible evidence may be used for the purpose of establishing whether a person has violated or is in violation of any statute, regulation, or license requirement. [06-096 C.M.R. ch. 115]

(14) The licensee shall maintain records of malfunctions, failures, downtime, and any other similar change in operation of air pollution control systems or the emissions unit itself that would affect emissions and that is not consistent with the terms and conditions of the air emission license. The licensee shall notify the Department within two (2) days or the next state working day, whichever is later, of such occasions where such changes result in an increase of emissions. The licensee shall report all excess emissions in the units of the applicable emission limitation. [06-096 C.M.R. ch. 115]

(15) Upon written request from the Department, the licensee shall establish and maintain such records, make such reports, install, use and maintain such monitoring equipment, sample such emissions (in accordance with such methods, at such locations, at such intervals, and in such a manner as the Department shall prescribe), and provide other information as the Department may reasonably require to determine the licensee's compliance status. [06-096 C.M.R. ch. 115]

(16) The licensee shall notify the Department within 48 hours and submit a report to the Department on a quarterly basis if a malfunction or breakdown in any component causes a violation of any emission standard (38 M.R.S. § 605). [06-096 C.M.R. ch. 115]

**SPECIFIC CONDITIONS**

(17) **Existing Boilers #1 and #2**

A. Fuel

1. The facility shall not purchase or otherwise obtain distillate fuel with a maximum sulfur content that exceeds 0.0015% by weight (15 ppm). [06-096 C.M.R. ch. 115, BACT]
2. Compliance shall be demonstrated by fuel records showing the percent sulfur of the fuel delivered or fuel used. Fuel sulfur content compliance shall be demonstrated by fuel delivery receipts from the supplier, a statement from the supplier that the fuel delivered meets Maine's fuel sulfur content standards, certificate of analysis, or testing of the tank containing the fuel to be fired. [06-096 C.M.R. ch. 115, BACT]

B. Emissions shall not exceed the following:

| Emission Unit | Pollutant | lb/MMBtu | Origin and Authority |
|---|---|---|---|
| Existing Boiler #1 | PM | 0.08 | 06-096 C.M.R. ch. 115, BACT |

C. Emissions shall not exceed the following [06-096 C.M.R. ch. 115, BACT]:

| Emission Unit | PM (lb/hr) | $PM_{10}$ (lb/hr) | $PM_{2.5}$ (lb/hr) | $SO_2$ (lb/hr) | $NO_x$ (lb/hr) | CO (lb/hr) | VOC (lb/hr) |
|---|---|---|---|---|---|---|---|
| Existing Boiler #1 | 0.33 | 0.33 | 0.33 | 0.01 | 0.60 | 0.15 | 0.01 |
| Existing Boiler #2 | 0.20 | 0.20 | 0.20 | 0.004 | 0.36 | 0.09 | 0.01 |

D. Visible emissions from Stack #1 shall not exceed 20% opacity on a six-minute block average basis. [06-096 C.M.R. ch. 115, BACT]

E. MDI Hospital shall comply with all requirements of 40 C.F.R. Part 63, Subpart JJJJJJ applicable to Existing Boilers #1 and #2 including, but not limited to, the following: [incorporated under 06-096 C.M.R. ch. 115, BACT]

1. The facility shall implement a boiler tune-up program. [40 C.F.R. § 63.11223]

a. A tune-up on each boiler shall be conducted every five years. [40 C.F.R. § 63.11223(a) and Table 2]

b. The boiler tune-up program, conducted to demonstrate continuous compliance, shall be performed as specified below:
   (1) As applicable, inspect the burner, and clean or replace any component of the burner as necessary. Delay of the burner inspection until the next scheduled shutdown is permitted for up to 72 months from the previous inspection. [40 C.F.R. § 63.11223(b)(1)]
   (2) Inspect the flame pattern, as applicable, and adjust the burner as necessary to optimize the flame pattern, consistent with the manufacturer's specifications. [40 C.F..R § 63.11223(b)(2)]
   (3) Inspect the system controlling the air-to-fuel ratio, as applicable, and ensure it is correctly calibrated and functioning properly. Delay of the inspection until the next scheduled shutdown is permitted for up to 72 months from the previous inspection. [40 C.F.R. § 63.11223(b)(3)]
   (4) Optimize total emissions of CO, consistent with manufacturer's specifications. [40 C.F.R. § 63.11223(b)(4)]
   (5) Measure the concentration in the effluent stream of CO in parts per million by volume (ppmv), and oxygen in volume percent, before and after adjustments are made (measurements may be either on a dry or wet basis, as long as it is the same basis before and after the adjustments are made). Measurements may be taken using a portable CO analyzer. [40 C.F.R. § 63.11223(b)(5)]
   (6) If a unit is not operating on the required date for a tune-up, the tune-up must be conducted within 30 days of start-up. [40 C.F.R. § 63.11223(b)(7)]

c. Tune-Up Report: A tune-up report shall be maintained onsite and submitted to the Department and EPA upon request. The report shall contain the following information:
   (1) The concentration of CO in the effluent stream (ppmv) and oxygen (volume percent) measured at high fire or typical operating load both **before** and **after** the boiler tune-up;
   (2) A description of any corrective actions taken as part of the tune-up of the boiler; and
   (3) The types and amounts of fuels used over the 12 months prior to the tune-up of the boiler, but only if the unit was physically and legally capable of using more than one type of fuel during that period. Units sharing a fuel meter may estimate the fuel use by each unit. [40 C.F.R. § 63.11223(b)(6)]

2. Compliance Report

A compliance report shall be prepared by March 1st every five years which covers the previous five calendar years. The report shall be maintained by the source and submitted to the Department and/or to the EPA upon request. The report must include the items contained in §§ 63.11225(b)(1) and (2), including the following: [40 C.F.R. § 63.11225(b)]

a. Company name and address;
b. A statement of whether the source has complied with all the relevant requirements of this Subpart;
c. A statement certifying truth, accuracy, and completeness of the notification and signed by a responsible official and containing the official's name, title, phone number, email address, and signature;
d. The following certifications, as applicable:
   (1) "This facility complies with the requirements in 40 C.F.R. § 63.11223 to conduct tune-ups of each boiler in accordance with the frequency specified in this Subpart."
   (2) "No secondary materials that are solid waste were combusted in any affected unit."
   (3) "This facility complies with the requirement in §§ 63.11214(d) and 63.11223(g) to minimize the boiler's time spent during startup and shutdown and to conduct startups and shutdowns according to the manufacturer's recommended procedures or procedures specified for a boiler of similar design if manufacturer's recommended procedures are not available."

3. Recordkeeping

a. Records shall be maintained consistent with the requirements of 40 C.F.R. Part 63, Subpart JJJJJJ including the following [40 C.F.R. § 63.11225(c)]:

   (1) Copies of notifications and reports with supporting compliance documentation;
   (2) Identification of each boiler, the date of tune-up, procedures followed for tune-up, and the manufacturer's specifications to which the boiler was tuned;
   (3) Records of the occurrence and duration of each malfunction of each applicable boiler; and
   (4) Records of actions taken during periods of malfunction to minimize emissions, including corrective actions to restore the malfunctioning boiler.

b. Records shall be in a form suitable and readily available for expeditious review. Each record must be kept for 5 years following the date of each recorded action. Each record must be kept on-site or be accessible from a central location by computer or other means that instantly provides access at the site for at least 2 years after the date of each recorded action. The records may be maintained off-site for the remaining 3 years. [40 C.F.R. § 63.11225(d)] Note: Standard Condition (8) of this license requires all records be retained for six years; therefore, the five-year record retention requirement of Subpart JJJJJJ shall be streamlined to the more stringent six-year requirement.

(18) **Boilers #1 and #2**

A. MDI Hospital shall permanently shut down Existing Boilers #1 and #2 upon completion of commissioning of the new Boilers #1 and #2, not to exceed 90 days after initial startup of Boilers #1 and #2.

B. Fuel

1. Boilers #1 and #2 are licensed to fire both distillate fuel and LPG.

2. The facility shall not purchase or otherwise obtain distillate fuel with a maximum sulfur content that exceeds 0.0015% by weight (15 ppm). [06-096 C.M.R. ch. 115, BACT]

3. Compliance shall be demonstrated by fuel records showing the type, and the percent sulfur of the fuel delivered, or fuel used (if applicable). Fuel sulfur content compliance shall be demonstrated by fuel delivery receipts from the supplier, a statement from the supplier that the fuel delivered meets Maine's fuel sulfur content standards, certificate of analysis, or testing of the tank containing the fuel to be fired. [06-096 C.M.R. ch. 115, BACT]

C. Emissions shall not exceed the following:

| Emission Unit | Pollutant | lb/MMBtu | Origin and Authority |
|---|---|---|---|
| Boiler #1 *LPG* | PM | 0.05 | 06-096 C.M.R. ch. 115, BACT |
| Boiler #2 *LPG* | PM | 0.05 | 06-096 C.M.R. ch. 115, BACT |
| Boiler #1 *distillate fuel* | PM | 0.08 | 06-096 C.M.R. ch. 115, BACT |
| Boiler #2 *distillate fuel* | PM | 0.08 | 06-096 C.M.R. ch. 115, BACT |

D. Emissions shall not exceed the following [06-096 C.M.R. ch. 115, BACT]:

| Emission Unit | PM (lb/hr) | $PM_{10}$ (lb/hr) | $PM_{2.5}$ (lb/hr) | $SO_2$ (lb/hr) | $NO_x$ (lb/hr) | CO (lb/hr) | VOC (lb/hr) |
|---|---|---|---|---|---|---|---|
| Boiler #1 *LPG* | 0.31 | 0.31 | 0.31 | 0.007 | 0.31 | 0.25 | 0.05 |
| Boiler #2 *LPG* | 0.31 | 0.31 | 0.31 | 0.007 | 0.31 | 0.25 | 0.05 |
| Boiler #1 *distillate fuel* | 0.49 | 0.49 | 0.49 | 0.01 | 0.70 | 0.24 | 0.01 |
| Boiler #2 *distillate fuel* | 0.49 | 0.49 | 0.49 | 0.01 | 0.70 | 0.24 | 0.01 |

E. Visible Emissions

Visible emissions from Stack #2 shall not exceed 20% opacity on a six-minute block average basis when distillate fuel is being fired in either boiler. [06-096 C.M.R. ch. 115, BACT]

Visible emissions from Stack #2 shall not exceed 10% opacity on a six-minute block average basis when propane is the only fuel being fired in the boilers. [06-096 C.M.R. ch. 115, BACT]

F. MDI Hospital shall comply with all requirements of 40 C.F.R. Part 63, Subpart JJJJJJ applicable to Boilers #1 and #2 including, but not limited to, the following: [incorporated under 06-096 C.M.R. ch. 115, BACT]

1. The facility shall implement a boiler tune-up program. [40 C.F.R. § 63.11223]

   a. A tune-up shall be conducted on each boiler every two years. [40 C.F.R. § 63.11223(a) and Table 2]

   b. The boiler tune-up program, conducted to demonstrate continuous compliance, shall be performed as specified below:
      (1) As applicable, inspect the burner, and clean or replace any component of the burner as necessary. Delay of the burner inspection until the next scheduled shutdown is permitted, not to exceed 36 months from the previous inspection. [40 C.F.R. § 63.11223(b)(1)]
      (2) Inspect the flame pattern, as applicable, and adjust the burner as necessary to optimize the flame pattern, consistent with the manufacturer's specifications. [40 C.F..R § 63.11223(b)(2)]
      (3) Inspect the system controlling the air-to-fuel ratio, as applicable, and ensure it is correctly calibrated and functioning properly. Delay of the inspection until the next scheduled shutdown is permitted, not to exceed 36 months from the previous inspection. [40 C.F.R. § 63.11223(b)(3)]
      (4) Optimize total emissions of CO, consistent with manufacturer's specifications. [40 C.F.R. § 63.11223(b)(4)]
      (5) Measure the concentration in the effluent stream of CO in parts per million by volume (ppmv), and oxygen in volume percent, before and after adjustments are made (measurements may be either on a dry or wet basis, as long as it is the same basis before and after the adjustments are made). Measurements may be taken using a portable CO analyzer. [40 C.F.R. § 63.11223(b)(5)]
      (6) If a unit is not operating on the required date for a tune-up, the tune-up must be conducted within 30 days of start-up. [40 C.F.R. § 63.11223(b)(7)]

c. Tune-Up Report: A tune-up report shall be maintained onsite and submitted to the Department and EPA upon request. The report shall contain the following information:
   (1) The concentration of CO in the effluent stream (ppmv) and oxygen (volume percent) measured at high fire or typical operating load both **before** and **after** the boiler tune-up;
   (2) A description of any corrective actions taken as part of the tune-up of the boiler; and
   (3) The types and amounts of fuels used over the 12 months prior to the tune-up of the boiler, but only if the unit was physically and legally capable of using more than one type of fuel during that period. Units sharing a fuel meter may estimate the fuel use by each unit. [40 C.F.R. § 63.11223(b)(6)]

2. Compliance Report

A compliance report shall be prepared by March 1st biennially which covers the previous two calendar years. The report shall be maintained by the source and submitted to the Department and/or to the EPA upon request. The report must include the items contained in §§ 63.11225(b)(1) and (2), including the following: [40 C.F.R. § 63.11225(b)]

a. Company name and address;
b. A statement of whether the source has complied with all the relevant requirements of this Subpart;
c. A statement certifying truth, accuracy, and completeness of the notification and signed by a responsible official and containing the official's name, title, phone number, email address, and signature;
d. The following certifications, as applicable:
   (1) "This facility complies with the requirements in 40 C.F.R. § 63.11223 to conduct tune-ups of each boiler in accordance with the frequency specified in this Subpart."
   (2) "No secondary materials that are solid waste were combusted in any affected unit."
   (3) "This facility complies with the requirement in §§ 63.11214(d) and 63.11223(g) to minimize the boiler's time spent during startup and shutdown and to conduct startups and shutdowns according to the manufacturer's recommended procedures or procedures specified for a boiler of similar design if manufacturer's recommended procedures are not available."

3. Recordkeeping

a. Records shall be maintained consistent with the requirements of 40 C.F.R. Part 63, Subpart JJJJJJ including the following [40 C.F.R. § 63.11225(c)]:

(1) Copies of notifications and reports with supporting compliance documentation;
(2) Identification of each boiler, the date of tune-up, procedures followed for tune-up, and the manufacturer's specifications to which the boiler was tuned;
(3) Records of the occurrence and duration of each malfunction of each applicable boiler; and
(4) Records of actions taken during periods of malfunction to minimize emissions, including corrective actions to restore the malfunctioning boiler.

b. Records shall be in a form suitable and readily available for expeditious review. Each record must be kept for 5 years following the date of each recorded action. Each record must be kept on-site or be accessible from a central location by computer or other means that instantly provides access at the site for at least 2 years after the date of each recorded action. The records may be maintained off-site for the remaining 3 years. [40 C.F.R. § 63.11225(d)]
Note: Standard Condition (8) of this license requires all records be retained for six years; therefore, the five-year record retention requirement of Subpart JJJJJJ shall be streamlined to the more stringent six-year requirement.

(19) **Emergency Generator #1**

A. MDI Hospital shall keep records of all maintenance conducted on the engine associated with Generator #1**.** [06-096 C.M.R. ch. 115, BACT]

B. Emissions shall not exceed the following:

| Unit | Pollutant | lb/MMBtu | Origin and Authority |
|---|---|---|---|
| Generator #1 | PM | 0.12 | 06-096 C.M.R. ch. 103, § (2)(B)(1)(a) |

C. Emissions shall not exceed the following [06-096 C.M.R. ch. 115, BACT]:

| Unit | PM (lb/hr) | $PM_{10}$ (lb/hr) | $PM_{2.5}$ (lb/hr) | $SO_2$ (lb/hr) | $NO_x$ (lb/hr) | CO (lb/hr) | VOC (lb/hr) |
|---|---|---|---|---|---|---|---|
| Generator #1 | 1.03 | 1.03 | 1.03 | 0.01 | 27.46 | 7.29 | 0.77 |

D. Visible Emissions

Visible emissions from the emergency generator shall not exceed 20% opacity on a six-minute block average basis. [06-096 C.M.R. ch. 115, BACT]

E. Generator #1 shall meet the applicable requirements of 40 C.F.R. Part 60, Subpart IIII, including the following: [incorporated under 06-096 C.M.R. ch. 115, BACT]

1. Manufacturer Certification
   The engine shall be certified by the manufacturer as meeting the emission standards for new nonroad compression ignition engines found in § 60.4202. [40 C.F.R. § 60.4205(b)] The EPA certification supplied by the manufacturer is in the facility's air license file.

2. Ultra-Low Sulfur Fuel
   The fuel fired in the engine shall not exceed 15 ppm sulfur (0.0015% sulfur). Compliance with the fuel sulfur content limit shall be demonstrated by fuel delivery receipts from the supplier, fuel supplier certification, a statement from the supplier that the fuel delivered meets Maine's fuel sulfur content standards, certificate of analysis, or testing of the tank containing the fuel to be fired. [40 C.F.R. § 60.4207(b) and 06-096 C.M.R. ch. 115, BACT]

3. Non-Resettable Hour Meter
   A non-resettable hour meter shall be installed and operated on the engine. [40 C.F.R. § 60.4209(a)]

4. Annual Time Limit for Maintenance and Testing
   a. As an emergency engine, the unit shall be limited to 100 hours/year for maintenance checks and readiness testing. Up to 50 hours/year of the 100 hours/year may be used in non-emergency situations (this does not include peak shaving, demand response, or to generate income for a facility by providing power to an electric grid or otherwise supply power as part of a financial arrangement with another entity). These limits are based on a calendar year. Compliance shall be demonstrated by records (electronic or written log) of all engine operating hours. [40 C.F.R. § 60.4211(f) and 06-096 C.M.R. ch. 115, BACT]

   b. MDI Hospital shall keep records that include the hours of operation of the engine recorded through the non-resettable hour meter. Documentation shall include the number of hours the unit operated for emergency purposes, the number of hours the unit operated for non-emergency purposes, and the reason the engine was in operation during each time. [40 C.F.R. § 60.4214(b)]

5. Operation and Maintenance
   The engine shall be operated and maintained according to the manufacturer's emission-related written instructions. MDI Hospital may only change those emission-related settings that are permitted by the manufacturer. [40 C.F.R. § 60.4211(a)]

MDI Hospital shall have available for review by the Department a copy of the manufacturer's emission-related written instructions for engine operation and maintenance. [06-096 C.M.R. ch. 115, BPT]

(20) If the Department determines that any parameter value pertaining to construction and operation of the proposed emissions units, including but not limited to stack size, configuration, flow rate, emission rates, nearby structures, etc., deviates from what was submitted in the application or ambient air quality impact analysis for this air emission license, MDI Hospital may be required to submit additional information. Upon written request from the Department, MDI Hospital shall provide information necessary to demonstrate AAQS will not be exceeded, potentially including submission of an ambient air quality impact analysis or an application to amend this air emission license to resolve any deficiencies and ensure compliance with AAQS. Submission of this information is due within 60 days of the Department's written request unless otherwise stated in the Department's letter. [06-096 C.M.R. ch. 115, § 2(O)]

DONE AND DATED IN AUGUSTA, MAINE THIS 2nd DAY OF OCTOBER, 2023.

DEPARTMENT OF ENVIRONMENTAL PROTECTION

BY: _____ for _____
MELANIE LOYZIM, COMMISSIONER

**The term of this license shall be ten (10) years from the signature date above.**

[Note: If a renewal application, determined as complete by the Department, is submitted prior to expiration of this license, then pursuant to Title 5 M.R.S. § 10002, all terms and conditions of the license shall remain in effect until the Department takes final action on the license renewal application.]

PLEASE NOTE ATTACHED SHEET FOR GUIDANCE ON APPEAL PROCEDURES

Date of initial receipt of application: June 22, 2023
Date of application acceptance: June 23, 2023

Date filed with the Board of Environmental Protection:

This Order prepared by Kendra Nash, Bureau of Air Quality.

**FILED**

OCT 02, 2023

**State of Maine**
**Board of Environmental Protection**

# MAINE DEPARTMENT OF ENVIRONMENTAL PROTECTION
# OIL & HAZARDOUS MATERIALS REPORT FORM

## Spill Number B - 0606 - 97

Report Status: FINAL

## SUBJECT / OWNER OR OPERATOR

Name (Last, First, MI): MOUNT DESERT ISLAND HOSPITAL

Address: 10 WAYMAN LANE Town: BAR HARBOR

State: ME Zip Code: 04609 Telephone: (207) 288-5081 Ext:

Comments: #5 OIL SPILL

## LOCATION / FACILITY INFORMATION

Name of Spill Location: MOUNT DESERT ISLAND HOSPITAL

Address: 10 WAYMAN LANE Location ID: 27084

Minor Civil Division: **BAR HARBOR** Local Name:

Latitude **N**: Longitude **W**:

## SPILL / EVENT INFORMATION

Spill Type: A (Table A) Amount Spilled: 100.99 G (Gallons, Cubic Yards, Pounds, Barrels)

Product Reported Spilled: 05 (Table B) Product Actually Found: 05 (Table B)

Date Of Spill: Time Of Spill:

Date Reported: October 20, 1997 Time Reported: 0720

Cause: 06 (Table C) Detection Method: 2 L (Table D)

Incident Code: F - OT - L - (Table E)

Response Time Involved: 6.0 Wells At Risk: 0 Wells Impacted: 0

Investigator(s) **WHITTIER JR, ROBERT** BW

## REPORTING INFORMATION

Name(Last, First, MI): CONNER, CASEY (MDI HOSPITAL)

Address: 10 WAYMAN LANE Town: BAR HARBOR

State: ME Zip Code: 04609 Telephone: (207) 288-6081 Ext:

## CLEAN-UP INFORMATION

Spilled Product Recovered: 40.00 G Method: (Table K)

Other Product Recovered: Method: C (Table K)

Contaminated Soil: (Cubic Yards or Tons)

Disposal Info: sorbents material through Allwaste

## OTHER ACTIONS

Expenditure(s):

From Surface Water Fund: N

From Ground Water Fund: N

From Hazardous Waste Fund: N

Third Party Damage Claim Expected: N

Enforcement Referral: N

Insurance Fund Claim: N

Technical Services Referral: N

## UNDERGROUND TANK(S) INFORMATION

Tank Registration Number:

Number of Tanks Abandoned:

## NARRATIVE

10/20/97 07:20

Casey Conner, Environmental Coordinator for Mount Desert Island Hospital, called through the 1-800 number to report an oil spill in the boiler room of the hospital. Investigation shown that about 100 gallons of #5 fuel oil leaked from a drain that leads to the sewer system and eventually to the wastewater treatment plant located about 3/4 miles away. At the treatment plant no free product was evident; only a light fuel odor. The sewer manway immediately outside the hospital had only a small amount of product. It is believed that much of the oil became emulsified with the hot detergent water from the hospitals laundry room. As a pecaution sorbent boom was installed at the treatment plant. He remainder of the oil on the floor of the boiler room was cleaned up with sorbents and speedi dri and disposed of through Allwaste.

STATE OF MAINE

# DEPARTMENT OF ENVIRONMENTAL PROTECTION

Date of Certificate:
*January 15, 2025*

## FACILITY REGISTRATION CERTIFICATE FOR

**Aboveground and Underground Storage Tank**

Please display this certificate in a visible location at the registered facility.

*Facility:*

MT DESERT ISLAND HOSPITAL
10 WAYMAN LANE
BAR HARBOR

*Facility Registration Number:* 14610

*Date of Registration:* December 22, 1987

*Facility Phone:* 207-288-5081

*Operator:*

MT DESERT ISLAND HOSPITAL
PO BOX 8
BAR HARBOR, ME 04609-0008
207-288-5081

*Sensitive Area Status:*

*Facility Use:* PUBLIC FACILITY

*Owner:*

MT DESERT ISLAND HOSPITAL
PO BOX 8
BAR HARBOR, ME 04609-0008
207-288-5081

Aboveground and Underground Storage Tanks

*Number of Active Aboveground Tanks: 0*
*Number of Active Underground Tanks: 1*

---

**If the information on this form is accurate and complete, please retain for you records.**

The Maine Department of Environmental Protection must be notified of any errors or changes in the information on this form. To accomplish this, please draw a line through the incorrect or outdated information, insert the correct information, and return this form to:

**Department of Environmental Protection Bureau of Remediation and Waste Management**
**State House Station #17 Augusta, ME 04333**

**Attn: Underground Tanks Program**

If you have any questions concerning this process, please call (207)287-7688 and ask for the administrator of the Underground Storage Tanks Program

---

## INDIVIDUAL TANK DATA FOR SITE NUMBER: 14610

| Tank | Tank Under/ Above ground | Tank Type | Tank Size | Tank Monitoring | Date Tank Installed | Tank Status | Tank Substatus | Tank Status Date |
|---|---|---|---|---|---|---|---|---|
| 1 | Below Ground | Steel - Bare Or Asphalt Coated. | 10000 | Unknown | 07/01/1961 | Removed | | 09/01/1991 |

| Chamber | Chamber Size | Product Stored | Pipe Under/ Above ground | Date Piping Installed | Pipe Monitoring | Piping Type | Overfill Protection |
|---|---|---|---|---|---|---|---|
| 1 | 10000 | #5 Fuel Oil | Below Ground | | Unknown | Galvanized Steel | Unknown |

## INDIVIDUAL TANK DATA FOR SITE NUMBER: 14610

| Tank | Tank Under/ Above ground | Tank Type | Tank Size | Tank Monitoring | Date Tank Installed | Tank Status | Tank Substatus | Tank Status Date |
|---|---|---|---|---|---|---|---|---|
| 2 | Below Ground | Steel - Bare Or Asphalt Coated. | 500 | Unknown | 09/01/1982 | Removed | | 09/01/1991 |

| Chamber | Chamber Size | Product Stored | Pipe Under/ Above ground | Date Piping Installed | Pipe Monitoring | Piping Type | Overfill Protection |
|---|---|---|---|---|---|---|---|
| 1 | 500 | Diesel | Below Ground | | Unknown | Galvanized Steel | Unknown |

## INDIVIDUAL TANK DATA FOR SITE NUMBER: 14610

| Tank | Tank Under/ Above ground | Tank Type | Tank Size | Tank Monitoring | Date Tank Installed | Tank Status | Tank Substatus | Tank Status Date |
|---|---|---|---|---|---|---|---|---|
| 3 | Below Ground | Double-Walled Cp Steel | 10000 | Secondary Containment / Cont Elec Mon | 09/01/1991 | Active | | 09/01/1991 |

| Chamber | Chamber Size | Product Stored | Pipe Under/ Above ground | Date Piping Installed | Pipe Monitoring | Piping Type | Overfill Protection |
|---|---|---|---|---|---|---|---|
| 1 | 10000 | #2 Fuel Oil | Below Ground | 09/01/1991 | Secondary Containment / Cont Elec Mon | Steel With Secondary Containment. | Electronic |

## INDIVIDUAL TANK DATA FOR SITE NUMBER: 14610

| Tank | Tank Under/ Above ground | Tank Type | Tank Size | Tank Monitoring | Date Tank Installed | Tank Status | Tank Substatus | Tank Status Date |
|---|---|---|---|---|---|---|---|---|
| 4 | Above Ground | Steel - Bare Or Asphalt Coated. | 8000 | Automatic Tank Gauge | 07/02/2018 | Planned For Installation | | 07/02/2018 |

| Chamber | Chamber Size | Product Stored | Pipe Under/ Above ground | Date Piping Installed | Pipe Monitoring | Piping Type | Overfill Protection |
|---|---|---|---|---|---|---|---|
| 1 | 8000 | Diesel | Above Ground | 07/02/2018 | Secondary Containment / Cont Elec Mon | Steel - Bare Or Asphalt Coated. | Mech Elec |

## INDIVIDUAL TANK DATA FOR SITE NUMBER: 14610

| Tank | Tank Under/ Above ground | Tank Type | Tank Size | Tank Monitoring | Date Tank Installed | Tank Status | Tank Substatus | Tank Status Date |
|---|---|---|---|---|---|---|---|---|
| 5 | Above Ground | Steel - Bare Or Asphalt Coated. | 150 | Secondary Containment / Cont Elec Mon | 07/02/2018 | Planned For Installation | | 07/02/2018 |

| Chamber | Chamber Size | Product Stored | Pipe Under/ Above ground | Date Piping Installed | Pipe Monitoring | Piping Type | Overfill Protection |
|---|---|---|---|---|---|---|---|
| 1 | 150 | Diesel | Above Ground | 07/02/2018 | Secondary Containment / Cont Elec Mon | Steel - Bare Or Asphalt Coated. | Mech Elec |

STATE OF MAINE

DEPARTMENT OF ENVIRONMENTAL PROTECTION

*Date of Certificate:*
12/06/2018

# FACILITY REGISTRATION CERTIFICATE FOR

**Above Ground and Underground Storage Tanks**

Please display this certificate in a visible location at the registered facility.

*Facility:*

MT DESERT ISLAND HOSPITAL
10 WAYMAN LANE
BAR HARBOR

*Facility Registration Number:* 14610

*Date of Registration:* December 22, 1987

*Facility Phone:* 207-288-5081

*Operator:*

MT DESERT ISLAND HOSPITAL
PO BOX 8
BAR HARBOR
ME 04609-0008

207-288-5081

*Sensitive Area Status:*

*Facility Use:*

Public Facility

*Owner:*

MT DESERT ISLAND HOSPITAL
PO BOX 8
BAR HARBOR
ME 04609-0008

207-288-5081

Above Ground and Underground Storage Tanks

*Number of Active Aboveground Tanks: 0*

*Number of Active Underground Tanks:1*

---

**If the information on this form is accurate and complete, please retain for your records.**

The Maine Department of Environmental Protection must be notified of any errors or changes in the information on this form. To accomplish this, please draw a line through the incorrect or outdated information, insert the correct information, and return this form to:

**Department of Environmental ProtectionBureau of Remediation and Waste Management State House Station # 17 Augusta, ME 04333**

**Attn: Underground Tanks Program**

If you have any questions concerning this process, please call (207)287-7688 and ask for the administrator of the Underground Storage Tanks program.

---

## INDIVIDUAL TANK DATA FOR SITE NUMBER: 14610

| Tank | Tank Under/ Above ground | Tank Type | Tank Size | Tank Monitoring | Date Tank Installed | Tank Status | Tank Status Date |
|---|---|---|---|---|---|---|---|
| 1 | Underground | Steel - bare or asphalt coated. | 10000 | Unknown | 07/01/1961 | Removed | 09/01/1991 |

| Chamber | Chamber Size | Product Stored | Pipe Under/ Above ground | Date Installed | Pipe Monitoring | Piping Type | Overfill Protection |
|---|---|---|---|---|---|---|---|
| 1 | 10000 | #5 Fuel Oil | Underground | 07/01/1961 | Unknown | Galvanized steel | Unknown |

## INDIVIDUAL TANK DATA FOR SITE NUMBER: 14610

| Tank | Tank Under/ Above ground | Tank Type | Tank Size | Tank Monitoring | Date Tank Installed | Tank Status | Tank Status Date |
|---|---|---|---|---|---|---|---|
| 2 | Underground | Steel - bare or asphalt coated. | 500 | Unknown | 09/01/1982 | Removed | 09/01/1991 |

| Chamber | Chamber Size | Product Stored | Pipe Under/ Above ground | Date Installed | Pipe Monitoring | Piping Type | Overfill Protection |
|---|---|---|---|---|---|---|---|
| 1 | 500 | Diesel | Underground | 09/01/1982 | Unknown | Galvanized steel | Unknown |

## INDIVIDUAL TANK DATA FOR SITE NUMBER: 14610

| Tank | Tank Under/ Above ground | Tank Type | Tank Size | Tank Monitoring | Date Tank Installed | Tank Status | Tank Status Date |
|---|---|---|---|---|---|---|---|
| 3 | Underground | Double-walled CP steel | 10000 | Secondary Containment / Cont Elec Mon | 09/01/1991 | Active | 09/01/1991 |

| Chamber | Chamber Size | Product Stored | Pipe Under/ Above ground | Date Installed | Pipe Monitoring | Piping Type | Overfill Protection |
|---|---|---|---|---|---|---|---|
| 1 | 10000 | #2 Fuel Oil | Underground | 09/01/1991 | Secondary Containment / Cont Elec Mon | Steel with secondary | Electronic |

## INDIVIDUAL TANK DATA FOR SITE NUMBER: 14610

| Tank | Tank Under/ Above ground | Tank Type | Tank Size | Tank Monitoring | Date Tank Installed | Tank Status | Tank Status Date |
|---|---|---|---|---|---|---|---|
| 4 | Aboveground | Steel - bare or asphalt coated. | 8000 | Automatic Tank Gauge | 07/02/2018 | planned for installation | 07/02/2018 |

| Chamber | Chamber Size | Product Stored | Pipe Under/ Above ground | Date Installed | Pipe Monitoring | Piping Type | Overfill Protection |
|---|---|---|---|---|---|---|---|
| 1 | 8000 | Diesel | UNKNOWN | 07/02/2018 | Secondary Containment / Cont Elec Mon | Steel - bare or asphalt coated. | Mechanical & Electrical |

## INDIVIDUAL TANK DATA FOR SITE NUMBER: 14610

| Tank | Tank Under/ Above ground | Tank Type | Tank Size | Tank Monitoring | Date Tank Installed | Tank Status | Tank Status Date |
|---|---|---|---|---|---|---|---|
| 5 | Aboveground | Steel - bare or asphalt coated. | 150 | Secondary Containment / Cont Elec Mon | 07/02/2018 | planned for installation | 07/02/2018 |

| Chamber | Chamber Size | Product Stored | Pipe Under/ Above ground | Date Installed | Pipe Monitoring | Piping Type | Overfill Protection |
|---|---|---|---|---|---|---|---|
| 1 | 150 | Diesel | UNKNOWN | 07/02/2018 | Secondary Containment / Cont Elec Mon | Steel - bare or asphalt coated. | Mechanical & Electrical |

Reg # 14610

Office of the State Fire Marshal
Maine Department of Public Safety
52 State House Station
Augusta, Maine 04333-0052
207-626-3880
207-287-6251 (fax)
http://www.maine.gov/dps/fmo/index.htm

# Permit for Aboveground Storage of Flammable and Combustible Liquids

Permission, in accordance with the provisions of 25 MRSA §2481, is hereby granted to:

Owner:
MT DESERT ISLAND HOSPITAL
PO BOX 8
BAR HARBOR, ME 04609-0008

Facility:
MT DESERT ISLAND HOSPITAL
WAYMAN LANE
BAR HARBOR

for installation of a facility for the aboveground storage of the following flammable and combustible liquids. The Office of the State Fire Marshal must approve, in writing, each change to this facility prior to the change being made. This permit is not valid when changes have been made to the facility without prior written approval of the Office of the State Fire Marshal.

| Tank Number | Chamber Number | Capacity (U.S. Gallons) | Product Name |
|---|---|---|---|
| 4 | 1 | 8,000 | Diesel |
| 5 | 1 | 150 | Diesel |

FILE COPY

Permit Number: **00005028**

Date Issued: **July 17, 2018**

Post this permit in a conspicuous location at the facility.
Retain a copy of this permit at your business office.
Provide a copy of this permit to the new owner upon transfer of ownership of the facility.
The new owner must obtain a "Change of Ownership" permit for the facility.

| | |
|---|---|
| ☑ Scanned Date: 7-5-18 | |
| ☐ Oversized Documents | |
| OSFM Permits: | |
| DEP Registration: 14610, 12/22/1987 | |

To: Laura Donovan
DEP
From: Stephen Dixon
OSFM
Date: 7/2/2018

RE: AST Application
Mount Desert Island Hospital
Bar Harbor

The Office of the State Fire Marshal has received the attached application for a permit for Aboveground Storage of Flammable and/or Combustible Liquids. Please review the application and notify this office if:

☒ The proposed facility complies with requirements of the Wellhead Protection law and may be permitted if it complies with the Statutes and Rules of the Office of the State Fire Marshal

☐ The proposed facility does not comply with the requirements of the Wellhead Protection law and should not be permitted

☐ The proposed facility does not comply with the requirements of the Wellhead Protection law and should not be permitted, however, a modification of the application may bring the proposed facility into compliance with the Wellhead Protection law.

☐ The proposed facility does not comply with the requirements of the Wellhead Protection law and should not be permitted at this time, however, the applicant is applying for a waiver of the requirements of the Wellhead Protection law, and the Department of Environmental Protection may be able to recommend the proposed facility be permitted if the waiver is granted.

Recommendation by: LJD
Date: 7·17·2018

Please use DEP registration # 14610

RECEIVED

JUN 14 2018

BY: _____

# Application for a Permit for Aboveground Storage of Flammable and Combustible Liquids


**Maine Department of Public Safety**
**Office of the State Fire Marshal**
**52 State House Station**
**Augusta, Maine 04333-0052**
**207 626-3880 (Tel.)**
**207 287-6251 (Fax)**
**http ;//www.maine,gov/dps/fmo/index.htm**


| FMO Use Only | |
|---|---|
| DEP Siting:<br>☑ Complies<br>☐ Exempt<br>☐ Does Not Comply<br>☐ May Be Made To Comply<br>☐ Waiver Requested<br>☐ Waiver Granted | Permit #<br>5028<br>Issued:<br>7-17-18<br>Action:<br>☑ Approved per Plan<br>☐ Approved per Plan and Inspection<br>☐ Denied<br>☐ |
| Fee:<br>Amount: $ 15<br>Received: 06 21 18<br>Check #: 146427 | By:<br>Date: 07/17/18 |

| FACILITY: | | |
|---|---|---|
| Facility Name:<br>Mount Desert Island Hospital | | |
| Facility Physical Address:<br>10 Wayman Lane | | |
| Facility City:<br>Bar Harbor | Facility County:<br>Hancock | Facility Zip Code:<br>04609 |
| Facility Telephone:<br>207-588-2081 | | |
| Facility Contact Person:<br>Doug Springer | Facility Contact Telephone:<br>207-266-1019 | Facility Contact Email:<br>Doug.Springer@MDIHOSPITAL.ORG |
| Total Capacity of Facility:<br>8,150 U. S. Gallons | Fire Marshal's Office Permit: ☐ None<br>Number: _____ Issued: _____<br>**Attach a copy to this application!** | |
| Facility DEP Registration Number:<br>14610 | DEP Registration Date:<br>December 22, 1987 | |
| Owner Start Date:<br>8/10/2018 | Operator Start Date:<br>8/10/2018 | |

| DEP USE OF FACILITY: | | |
|---|---|---|
| ☐ Wholesale Oil | X Industrial | ☐ Federal Facility |
| ☐ Retail Oil | ☐ Aggregate Mining | ☐ State Facility |
| ☐ Public Facilities | ☐ Chemical Storage | ☐ Town or School Facility |
| ☐ Private Fueling | ☐ Multiple Residence | |
| | ☐ Single Residence | |

| APPLICANT: (Person submitting application and who should be contacted for additional information) | | | |
|---|---|---|---|
| Name:<br>Doug Springer | | | |
| Mailing Address:<br>P.O.Box 8 | City:<br>Bar Harbor | State:<br>ME | Zip Code:<br>04609 |
| Physical Address:<br>10 Wayman Lane | City:<br>Bar Harbor | State:<br>ME | Zip Code:<br>04609 |
| Telephone, including extension:<br>207-288-5081 | Email:<br>Doug.Springer@MDIHOSPITAL.ORG | | |

**ABOVEGROUND STORAGE PERMIT**
**WORKSHEET**

| | | | |
|---|---|---|---|
| **FACILITY** | | | |
| Facility Name | Mount Desert Island Hospital | | |
| Facility Address | 10 Wyman Lane | | |
| City, State, Zip | Bar Harbor | Maine | 04609 |
| **CONTACT NAME** | | | |
| Name | Doug Springer | | |
| Contact Telephone | 266-1019 | | |
| Contact Email | doug.springer@mdihospital.org | | |
| TOTAL CAPACITY | 8,150 | | GALLONS |

| | |
|---|---|
| DEP FACILITY USE | Public Facility |
| **DEP REGISTRATION** | |
| Registration Number | 14610 |
| Registration Date | 12/22/87 |
| Owner Name | Mount Desert Island Hospital |
| Owner Start Date | 08/10/18 |
| Operator Name | Mount Desert Island Hospital |
| Operator Start Date | 08/10/18 |

| | | | |
|---|---|---|---|
| APPLICANT NAME | Doug Springe | | |
| Mailing Address | P. O. Box 8 | | |
| City, State, Zip | Bar Harbor | Maine | 04609 |
| Telephone | 266-1019 | | |
| Email | doug.springer@mdihospital.org | | |

| | |
|---|---|
| **ENGINEER** | |
| Name | |
| Company | |
| Telephone | |
| Email | |

| | | | |
|---|---|---|---|
| **FACILITY OWNER** | | | |
| Name | Mount Desert Island Hospital | | |
| Mailing Address | P. O. Box 8 | | |
| City, State, Zip | Bar Harbor | Maine | 04609 |
| Telephone | 266-1019 | Doug Springe | |
| Email | doug.springer@mdihospital.org | | |

| | | | |
|---|---|---|---|
| **OPERATOR** | | | |
| Name | Mount Desert Island Hospital | | |
| Mailing Address | P. O. Box 8 | | |
| City, State, Zip | Bar Harbor | Maine | 04609 |
| Telephone | 266-1019 | Doug Springe | |
| Email | doug.springer@mdihospital.org | | |

| | |
|---|---|
| PERMIT # | 5028 |
| DATE ISSUED | 7-17-18 |

| | |
|---|---|
| STATUS | Approved to Issue |
| STATUS DATE | 0717/18 |

| | |
|---|---|
| APP RECEIVED | 06/21/18 |

| | |
|---|---|
| **FEE** | |
| AMOUNT | 15 |
| METHOD | Check |
| ID NUMBER | 1464217 |
| DATE RCD | 06/21/18 |

| | |
|---|---|
| TYPE PERMIT | New |

| | |
|---|---|
| **FMO PERMITS** | |
| # | |
| ISSUED | |
| # | |
| ISSUED | |
| # | |
| ISSUED | |
| # | |
| ISSUED | |

| | |
|---|---|
| PLANS | Acceptable |

| | |
|---|---|
| ENGINEER CERT | Required, Not Receive |

| | |
|---|---|
| **SITING REVIEW** | |
| TO DEP | 07/02/18 |
| FROM DEP | 0717/18 |
| DECISION | Complies |

REPRODUCTION SCALE
NOT PRINTED TO SCALE UNLESS CORRECT
PROPOSED GENERATOR & TANK FLOOR PLAN
SCALE: 1/4" = 1'-0"
15'-0 3/8"
14'-0 1/2"
37'-4 1/2"
32'-3 1/4"
8,000 GALLON FUEL TANK
GENERATOR
EXISTING BUILDING
EXISTING WINDOW TO BE REMOVED AND INFILLED
(1) 24" x 24" LOUVER W/ SCREEN (12" ABOVE GRADE)
FRONT ELEVATION
SCALE: 1/4" = 1'-0"
EXHAUST PIPE
SCREENED ACCESS DOOR
TANK ACCESS VERTICAL DOOR
LEFT SIDE ELEVATION
SCALE: 1/4" = 1'-0"
SLOPE ROOF
RIGHT SIDE ELEVATION
SCALE: 1/4" = 1'-0"
FLAT ROOF
FLOOR EL 100'-0"
EAVE EL 111'-0"
PRELIMINARY
A1
Plymouth Engineering, Inc.
GENERATOR BUILDING
MDI GENERATOR
BAR HARBOR
MAINE
PROPOSED GENERATOR & TANK PLAN AND ELEVATION PLANS
REVISIONS

**Tanks Unlimited Inc.**
**36 Northwood Drive**
**Portland, ME 04103**
**800-378-0028**
jmahar@tanksunlimited.com
www.tanksunlimited.com

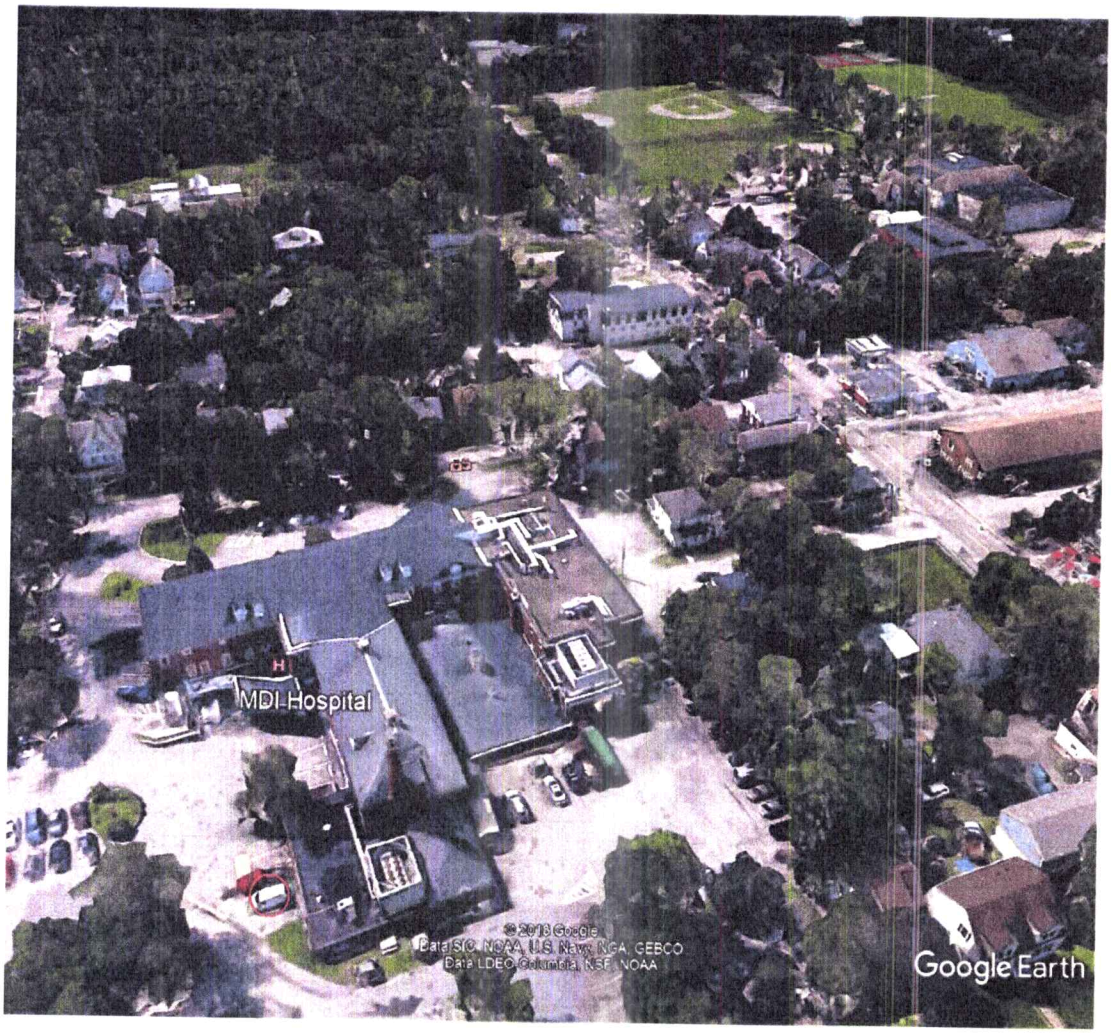

| | |
|---|---|
| ☐ Scanned Date: 7-5-18 | |
| ☐ Oversized Documents | |
| OSFM Permits: | |
| DEP Registration: 14610, 12/22/1987 | |

To: Laura Donovan
DEP
From: Stephen Dixon
OSFM
Date: 7/2/2018

RE: AST Application
Mount Desert Island Hospital
Bar Harbor

The Office of the State Fire Marshal has received the attached application for a permit for Aboveground Storage of Flammable and/or Combustible Liquids. Please review the application and notify this office if:

☐ The proposed facility complies with requirements of the Wellhead Protection law and may be permitted if it complies with the Statutes and Rules of the Office of the State Fire Marshal

☐ The proposed facility does not comply with the requirements of the Wellhead Protection law and should not be permitted

☐ The proposed facility does not comply with the requirements of the Wellhead Protection law and should not be permitted, however, a modification of the application may bring the proposed facility into compliance with the Wellhead Protection law.

☐ The proposed facility does not comply with the requirements of the Wellhead Protection law and should not be permitted at this time, however, the applicant is applying for a waiver of the requirements of the Wellhead Protection law, and the Department of Environmental Protection may be able to recommend the proposed facility be permitted if the waiver is granted.

Recommendation by:
Date:

**ABOVEGROUND STORAGE PERMIT**
**WORKSHEET**

| | | | |
|---|---|---|---|
| FACILITY | | | |
| Facility Name | Mount Desert Island Hospital | | |
| Facility Address | 10 Wyman Lane | | |
| City, State, Zip | Bar Harbor | Maine | 04609 |
| CONTACT NAME | | | |
| Name | Doug Springer | | |
| Contact Telephone | 266-1019 | | |
| Contact Email | doug.springer@mdihospital.org | | |
| TOTAL CAPACITY | 8,150 | | GALLONS |

| | |
|---|---|
| DEP FACILITY USE | Public Facility |
| DEP REGISTRATION | |
| Registration Number | 14610 |
| Registration Date | 12/22/87 |
| Owner Name | Mount Desert Island Hospital |
| Owner Start Date | 08/10/18 |
| Operator Name | Mount Desert Island Hospital |
| Operator Start Date | 08/10/18 |

| | | | |
|---|---|---|---|
| APPLICANT NAME | Doug Springe | | |
| Mailing Address | P. O. Box 8 | | |
| City, State, Zip | Bar Harbor | Maine | 04609 |
| Telephone | 266-1019 | | |
| Email | doug.springer@mdihospital.org | | |

| | |
|---|---|
| ENGINEER | |
| Name | |
| Company | |
| Telephone | |
| Email | |

| | | | |
|---|---|---|---|
| FACILITY OWNER | | | |
| Name | Mount Desert Island Hospital | | |
| Mailing Address | P. O. Box 8 | | |
| City, State, Zip | Bar Harbor | Maine | 04609 |
| Telephone | 266-1019 | Doug Springe | |
| Email | doug.springer@mdihospital.org | | |

| | | | |
|---|---|---|---|
| OPERATOR | | | |
| Name | Mount Desert Island Hospital | | |
| Mailing Address | P. O. Box 8 | | |
| City, State, Zip | Bar Harbor | Maine | 04609 |
| Telephone | 266-1019 | Doug Springe | |
| Email | doug.springer@mdihospital.org | | |

| | |
|---|---|
| PERMIT # | |
| DATE ISSUED | |

| | |
|---|---|
| STATUS | Pending |
| STATUS DATE | 07/02/18 |

| | |
|---|---|
| APP RECEIVED | 06/21/18 |

| | |
|---|---|
| FEE | |
| AMOUNT | 15 |
| METHOD | Check |
| ID NUMBER | 1464217 |
| DATE RCD | 06/21/18 |

| | |
|---|---|
| TYPE PERMIT | New |

| |
|---|
| FMO PERMITS |
| # |
| ISSUED |
| # |
| ISSUED |
| # |
| ISSUED |
| # |
| ISSUED |

| | |
|---|---|
| PLANS | Not Acceptable |

| | |
|---|---|
| ENGINEER CERT | Required, Not Receive |

| | |
|---|---|
| SITING REVIEW | |
| TO DEP | 07/02/18 |
| FROM DEP | |
| DECISION | |